



Project Application Epping Park

61 Mobbs Lane, Epping - Stage 2
Building 6

June 2011

Site and Landscape shown for context only. Refer to Landscape drawings.

Parking Schedule	
Description	Count
Car Wash Bay	1
Resident Parking	89
Visitor Parking	16
Adaptable Spaces	8
Grand total:	114

BUILDING 6	
LEVEL	GFA
GL	1360 m²
L1	1313 m²
L2	1313 m²
L3	1313 m²
L4	1313 m²
L5	647 m²
Grand total	7258 m²

BUILDING 6					
	1 BED	2 BED SMALL	2 BED ADAPT	2 BED	3 BED
GL	0	2	2	10	0
L1	0	2	2	10	0
L2	0	2	2	10	0
L3	0	2	2	10	0
L4	0	2	0	12	0
L5	0	0	0	4	2
TOTAL	0	10	8	56	2
					76

Do not scale from drawings.		Verify all dimensions on site before commencing work.		Copying or reproduction of this drawing is strictly prohibited without the consent of Potts, Thomas & Walker Pty Ltd.		The Architect shall not be liable for any loss or claims whatsoever arising from or in respect of any errors, omissions or misstatements in this drawing, whether or not such errors, omissions or misstatements are caused by negligence or otherwise.		The recipient of this drawing shall be responsible for checking the accuracy and consistency of all data contained herein and for ensuring that it is used only for the purposes intended.		The CAD files and the contents are solely the property of the Architect and shall not be used for any other purpose without the written consent of the Architect.	
A	11.03.2011	PRELIMINARY ISSUE FOR COORDINATION		Consultants:		Client:		PTW Architects		Key Plan:	
B	18.03.2011	FINAL DRAFT FOR PA ISSUE		Landscape Arch: Sturt Associates		Level 11, 528 Kent Street, Sydney NSW 2000		NSW Registered Architects		Project: EPPING PARK - STAGE 2 B6	
C	03.04.2011	FINAL DRAFT FOR PA ISSUE		Traffic: TTP		Suite 603, Level 6, 282 Victoria Ave, Chesham NSW 2067		A Architects No. 2522		Scale: 1:200 @B1	
D	19.04.2011	REVISED FINAL DRAFT ISSUE		Northwest/Basic: Efficient Living		24/81/76 South Creek Road, Cronin NSW 2099		J Bilton Architects No. 3916		Plot Date: 13/07/2011 3:12:50 PM	
E	24.06.2011	FINAL ISSUE FOR PA APPLICATION		Acoustic: Acoustic Logic		9 Sarah Street, Mascot NSW 2020		D Jones Architects No. 4775		Job No: 211.006	
								A Basso Architects No. 5067		Dwg No: A0600	
								G Street Architects No. 6209		Drawn By: JW/AL	
								A Trepp Architects No. 5047		Checked By: PSC	
										Revision: E	
										Status: PA	

Epping Park


61 Mobbs Lane, Epping
Stage 2
Building 6

Project Application
April 2011

Sheet Number

Sheet Name

A0600	COVER SHEET
A0601	B6 - DRAWING LIST
A0602	B6 - SITE PLAN
A0610	B6 - PARKING LEVEL P3 PLAN
A0611	B6 - PARKING LEVEL P2 PLAN
A0612	B6 - PARKING LEVEL P1 & POOL PLAN
A0613	B6 - GROUND FLOOR PLAN
A0614	B6 - LEVEL 1 to LEVEL 4 PLAN
A0615	B6 - LEVEL 5 to ROOF PLAN
A0620	B6 - ELEVATIONS NS
A0621	B6 - ELEVATIONS EW
A0630	B6 - LONG SECTION
A0631	B6 - CROSS SECTIONS
A0641	B6 - COLOUR DETAIL ELEVATIONS
A0642	B6 - COLOUR SAMPLE BOARD
A0643	B6 - NW PERSPECTIVE
A0644	B6 - SE PERSPECTIVE
A0650	B6 - SHADOW DIAGRAMS

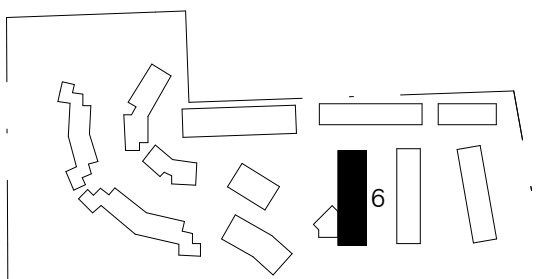On-site scale from drawings: Verify all dimensions on site before commencing work. Copying or reproduction of this drawing is strictly prohibited. Without the consent of Pwlls Thomas & Walker Pty Ltd. The Architect shall not be liable for any loss or claims whatsoever arising from or in respect of any errors, omissions or omissions from this information transferred from the computer system of the Architect to the printer or the electronic data or print or whole shall be at the user's risk. The content of the data shall be responsible for checking accuracy and consistency of data transferred from the computer system of the Architect to the printer or the electronic data or print or whole shall be at the user's risk. The CAD files and their contents are solely the property of the project information and cannot be used or copied for reproduction without the prior written consent of the Architect.			CONSULTANTS: <table><tr><td>Landscape Arch</td><td>Sturt Associates</td><td>Suite 91, Level 5, 330 Watlie Street, Ultimo NSW 2007</td><td>Tel: 9211 5744</td></tr><tr><td>Solar Access</td><td>Haggies</td><td>2 Lincoln Street, Lane Cove NSW 2066</td><td>Tel: 9427 6100</td></tr><tr><td>Traffic</td><td>TTP</td><td>Suite 603, Level 6, 282 Victoria Ave, Cheshamwood NSW 2067</td><td>Tel: 9411 5960</td></tr><tr><td>Natthers/Bacik</td><td>Efficient Living</td><td>24/6176 South Creek Road, Cronin NSW 2099</td><td>Tel: 9944 0302</td></tr><tr><td>Acoustic</td><td>Acoustic Logic</td><td>9 Sarah Street, Mascot NSW 2020</td><td>Tel: 6338 9688</td></tr></table>			Landscape Arch	Sturt Associates	Suite 91, Level 5, 330 Watlie Street, Ultimo NSW 2007	Tel: 9211 5744	Solar Access	Haggies	2 Lincoln Street, Lane Cove NSW 2066	Tel: 9427 6100	Traffic	TTP	Suite 603, Level 6, 282 Victoria Ave, Cheshamwood NSW 2067	Tel: 9411 5960	Natthers/Bacik	Efficient Living	24/6176 South Creek Road, Cronin NSW 2099	Tel: 9944 0302	Acoustic	Acoustic Logic	9 Sarah Street, Mascot NSW 2020	Tel: 6338 9688	Client: <table><tr><td></td><td>Meriton Apartments Pty. Ltd. Builders & Developers</td><td>Level 11, 528 Kent Street, Sydney NSW 2000 Tel: (02) 9287 2888 Fax: (02) 9287 2777 Internet: http://www.meriton.com.au</td><td>Email: info@design.meriton.com.au</td></tr><tr><td colspan="2">PTW Architects</td><td>Level 17, 9 Castlereagh St Sydney NSW Australia 2000 T +612 9232 5877 F +612 9221 4139</td><td>NSW Nominated Architects: A Architects No. 2522 J Bolton Architects No. 3910 D Brown Architects No. 4775 A Brown Architects No. 5057 J Brown Architects No. 6209 A Thompson Architects No. 5247</td></tr></table>				Meriton Apartments Pty. Ltd. Builders & Developers	Level 11, 528 Kent Street, Sydney NSW 2000 Tel: (02) 9287 2888 Fax: (02) 9287 2777 Internet: http://www.meriton.com.au	Email: info@design.meriton.com.au	PTW Architects		Level 17, 9 Castlereagh St Sydney NSW Australia 2000 T +612 9232 5877 F +612 9221 4139	NSW Nominated Architects: A Architects No. 2522 J Bolton Architects No. 3910 D Brown Architects No. 4775 A Brown Architects No. 5057 J Brown Architects No. 6209 A Thompson Architects No. 5247	Key Plan: 			Project: EPPING PARK - STAGE 2 B6 61 MOBBS LANE, EPPING BUILDINGS 6 Title: B6 - DRAWING LIST			Scale: @B1 Print Date: 24/06/2011 6:19:48 PM Job No: 211.006 Dwg No: A0601 Drawn By: JWW/AL Checked By: PSC Revision: E Status: PA		
Landscape Arch	Sturt Associates	Suite 91, Level 5, 330 Watlie Street, Ultimo NSW 2007	Tel: 9211 5744	
Solar Access	Haggies	2 Lincoln Street, Lane Cove NSW 2066	Tel: 9427 6100	
Traffic	TTP	Suite 603, Level 6, 282 Victoria Ave, Cheshamwood NSW 2067	Tel: 9411 5960	
Natthers/Bacik	Efficient Living	24/6176 South Creek Road, Cronin NSW 2099	Tel: 9944 0302	
Acoustic	Acoustic Logic	9 Sarah Street, Mascot NSW 2020	Tel: 6338 9688	
	Meriton Apartments Pty. Ltd. Builders & Developers	Level 11, 528 Kent Street, Sydney NSW 2000 Tel: (02) 9287 2888 Fax: (02) 9287 2777 Internet: http://www.meriton.com.au	Email: info@design.meriton.com.au	
PTW Architects		Level 17, 9 Castlereagh St Sydney NSW Australia 2000 T +612 9232 5877 F +612 9221 4139	NSW Nominated Architects: A Architects No. 2522 J Bolton Architects No. 3910 D Brown Architects No. 4775 A Brown Architects No. 5057 J Brown Architects No. 6209 A Thompson Architects No. 5247	




1 PARKING LEVEL 3
1 : 100


Do not scale from drawings.					SCALE	DATE	AMENDMENT	Consultants			Client:	PTW Architects	PTW	Key Plan:	Project:				
Verily all dimensions are set before commencing work.								A			11.03.2011			PRELIMINARY ISSUE FOR COORDINATION			EPHING PARK - STAGE 2 B6		
Copyright is reproduced of this drawing is strictly prohibited without the consent of Pwter Thomas & Anderson Pty.								B			18.03.2011			FINAL DRAFT FOR PA ISSUE			61 MORRIS LANE, EPPING BUILDINGS 6		
The Architect shall not be liable for any loss or claims whatsoever arising from or in respect of any inaccuracies or omissions in this drawing, whether or not such inaccuracies or omissions are caused by the negligence of the Architect or any of his staff or other Consultants.								C			08.04.2011			FINAL DRAFT FOR PA ISSUE			Scale: 1:100 @B1		
Any drawings and/or specifications of work intended for any part of a structure shall not be used as a guide for the work.								D			19.04.2011			REVISED FINAL DRAFT ISSUE			Plot Date: 24/06/2011 6:21:32 PM		
The Client/Owner and their consultants are solely responsible for the accuracy of the information and data provided to the Architect and for the representation shown on PDF versions of the drawings as generated by the Architect.								E			24.06.2011			FINAL ISSUE FOR PA APPLICATION			Job No: 211.006		
The Client/Owner and their consultants are solely responsible for the accuracy of the information and data provided to the Architect and for the representation shown on PDF versions of the drawings as generated by the Architect.								Landscape Arch			Start Associates			Suite 91, Level 5, 330 Wattle Street, Ultimo NSW 2007			Tel: +61 2 9211 3744		
The Client/Owner and their consultants are solely responsible for the accuracy of the information and data provided to the Architect and for the representation shown on PDF versions of the drawings as generated by the Architect.								Solar Access			Heggies			2 Lincoln Street, Lane Cove NSW 2066			Tel: +61 2 9427 8100		
The Client/Owner and their consultants are solely responsible for the accuracy of the information and data provided to the Architect and for the representation shown on PDF versions of the drawings as generated by the Architect.								Traffic			TTP			Suite 603, Level 6, 282 Victoria Avenue, Chateau NSW 2087			Tel: +61 2 9411 5660		
The Client/Owner and their consultants are solely responsible for the accuracy of the information and data provided to the Architect and for the representation shown on PDF versions of the drawings as generated by the Architect.								Nathans/Bask			Efficient Living			148/176 South Creek Road, Crompton NSW 2099			Tel: +61 2 9044 0332		
The Client/Owner and their consultants are solely responsible for the accuracy of the information and data provided to the Architect and for the representation shown on PDF versions of the drawings as generated by the Architect.								Acoustic			Acoustic Logic			9 Sarah Street, Mascot NSW 2020			Tel: +61 2 9338 9868		
The Client/Owner and their consultants are solely responsible for the accuracy of the information and data provided to the Architect and for the representation shown on PDF versions of the drawings as generated by the Architect.								Level 11, 528 Kent Street, Sydney NSW 2000			Tel: (02) 9287 2888			Fax: (02) 9287 2777			Email: info@meriton.com.au		
The Client/Owner and their consultants are solely responsible for the accuracy of the information and data provided to the Architect and for the representation shown on PDF versions of the drawings as generated by the Architect.								Level 17, 9 Castlereagh St Sydney NSW Australia 2000			T + 61 2 9232 5877			F + 61 2 9231 4139			www.meriton.com.au		
The Client/Owner and their consultants are solely responsible for the accuracy of the information and data provided to the Architect and for the representation shown on PDF versions of the drawings as generated by the Architect.								61 MORRIS LANE, EPPING BUILDINGS 6			
The Client/Owner and their consultants are solely responsible for the accuracy of the information and data provided to the Architect and for the representation shown on PDF versions of the drawings as generated by the Architect.								Dwg No: A0610			Status: PA			PA			PA		

Verify all dimensions on site before commencing works.		ISSUE DATE		AMENDMENT		CONSULTANTS:		Client:		PTW Architects		PTW		Key Plan		Project:	
A	11.03.2011	PRELIMINARY ISSUE FOR COORDINATION		Landscape Arch		Start Associates	Suite 91, Level 5, 330 Wattle Street, Ultimo NSW 2007	Tel: 9211 3744	 Meriton Apartments Pty. Ltd. Builders & Developers Level 11, 528 Kent Street, Sydney NSW 2000 Tel: (02) 9287 2888 Fax: (02) 9287 2777 Email: info@meriton.com.au Internet: http://www.meriton.com.au	Level 17, 9 Castlereagh St, Sydney NSW Australia 2000		T +612 9282 5877 F +612 9221 4139			EPPING PARK - STAGE 2 B6 61 MOSS LANE, EPPING BUILDINGS 5		
B	18.03.2011	FINAL DRAFT FOR PA ISSUE		Solar Access		Heggies	2 Lincoln Street, Lane Cove NSW 2066	Tel: 9427 8100		Scale: 1: 100 @B1		Plot Date: 24/06/2011 6:21:36 PM		Job No: 211_006			
C	08.04.2011	FINAL DRAFT FOR PA ISSUE		Traffic		ITP	Suite 603, Level 6, 282 Victoria Ave, Chiswick NSW 2067	Tel: 9411 5960		Dwg No: A0611		Drawn By: Author		Checked By: Checker		Revision: E	
D	19.04.2011	REVISED FINAL DRAFT ISSUE		Acoustics/Basis		Efficient Living	248/176 South Creek Road, Cronin NSW 2099	Tel: 9934 0332		KDN Approved Architect A Architects And Architects No. 2652 B Architects No. 2657 C Jones Architects No. 4778 D Jones Architects No. 2657 E Sherr Architects No. 0399 F Thru Architects No. 0047							
E	24.06.2011	FINAL ISSUE FOR PA APPLICATION		Narrators		Acoustic Logic	9 Sarah Street, Macquarie NSW 2200	Tel: 8338 9888		Email: info@desertmeriton.com.au Tel: (02) 9287 2888 Fax: (02) 9287 2777 Internet: http://www.meriton.com.au							
The CAD files and their contents are solely the property of Meriton Apartments Pty. Ltd. and shall not be used or reproduced in any form without the written consent of Meriton Apartments Pty. Ltd. All other rights are reserved by Meriton Apartments Pty. Ltd.																	


[illegible]

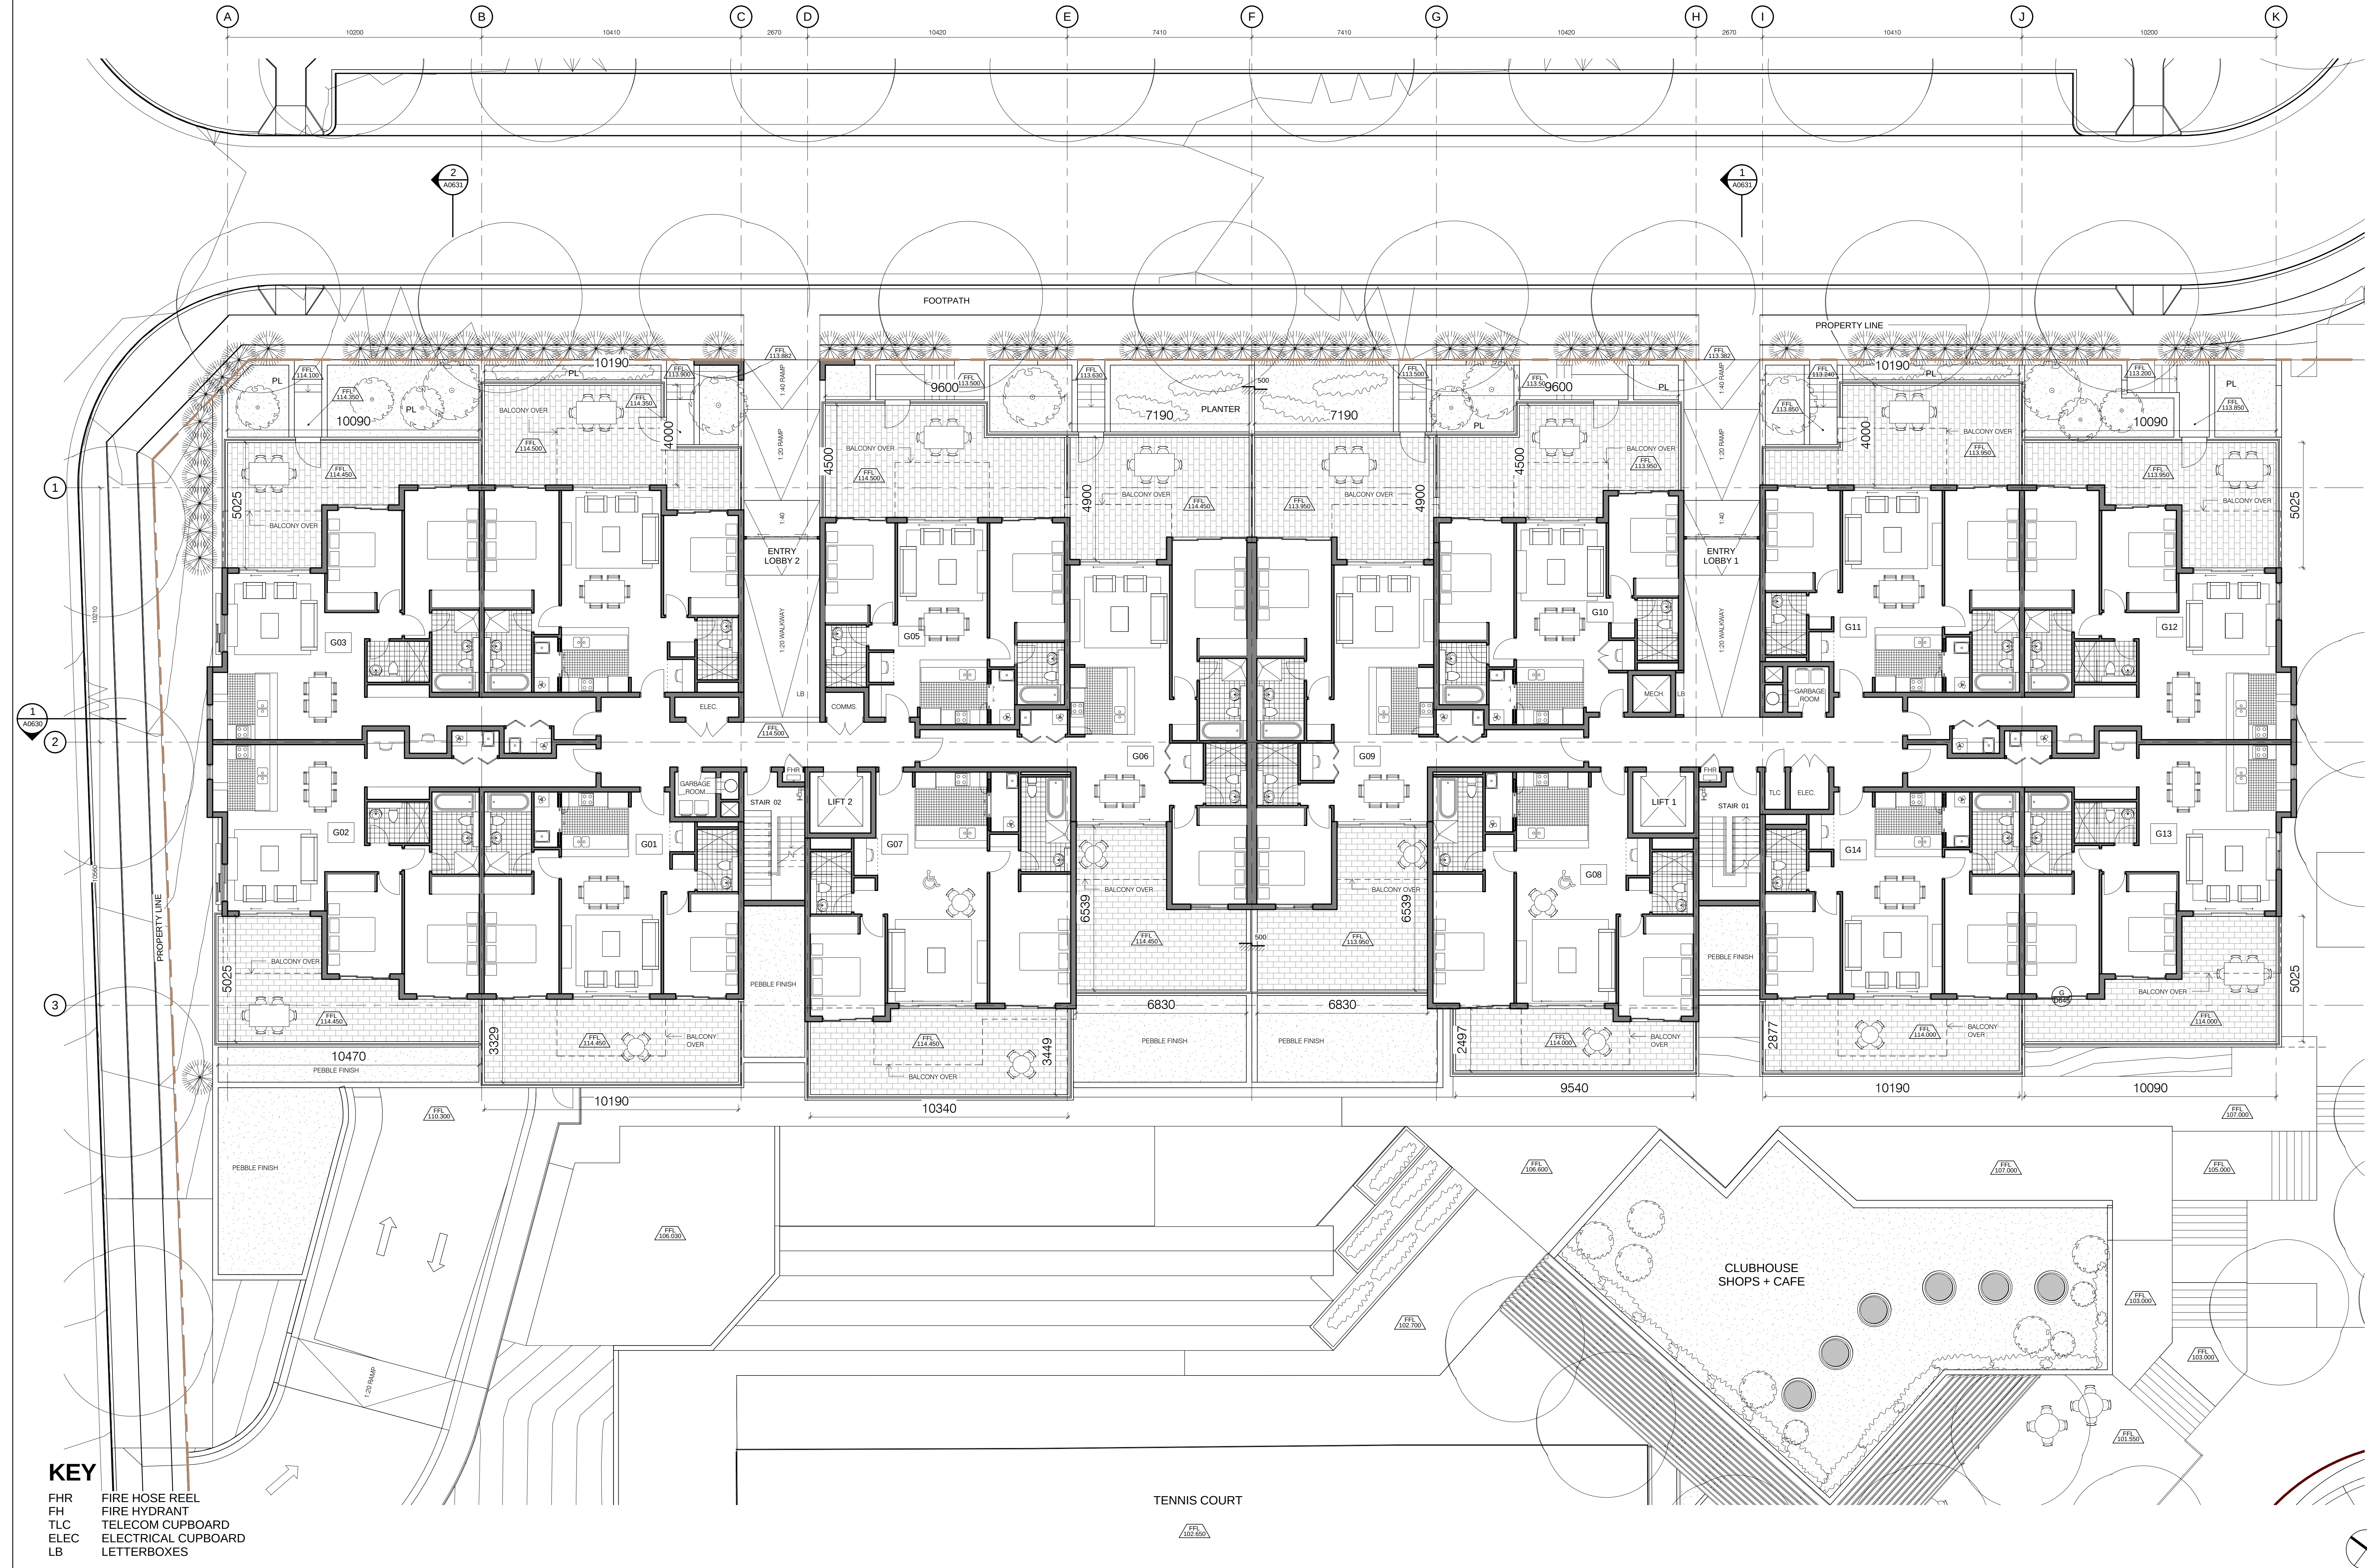

Do not scale from drawings. Verify all dimensions on site before commencing work. Copying or reproduction of this drawing is strictly prohibited. Without the consent of Pacific Trusts & Builders Pty Ltd. The Architect shall not be liable for any loss or damage. including or resulting from any loss or damage. caused by the use of this drawing for any purpose other than that for which it was prepared. The Architect shall not be responsible for checking, accuracy and consistency of data provided by third parties. The Client has and shall continue to hold responsibility of the project information and cannot be held responsible for representation shown on this version of the drawings as provided by the Architect.		<table><tr><th>REV</th><th>DATE</th><th>AMENDMENT</th></tr><tr><td>A</td><td>11.03.2011</td><td>PRELIMINARY ISSUE FOR COORDINATION</td></tr><tr><td>B</td><td>18.03.2011</td><td>FINAL DRAFT FOR PA ISSUE</td></tr><tr><td>C</td><td>08.04.2011</td><td>FINAL DRAFT FOR PA ISSUE</td></tr><tr><td>D</td><td>19.04.2011</td><td>REVISED FINAL DRAFT ISSUE</td></tr><tr><td>E</td><td>24.06.2011</td><td>FINAL ISSUE FOR PA APPLICATION</td></tr></table>	REV	DATE	AMENDMENT	A	11.03.2011	PRELIMINARY ISSUE FOR COORDINATION	B	18.03.2011	FINAL DRAFT FOR PA ISSUE	C	08.04.2011	FINAL DRAFT FOR PA ISSUE	D	19.04.2011	REVISED FINAL DRAFT ISSUE	E	24.06.2011	FINAL ISSUE FOR PA APPLICATION	<table><tr><th>CONSULTANTS</th><th>NAME</th><th>ADDRESS</th><th>PHONE</th><th>FAX</th><th>EMAIL</th></tr><tr><td>Landscape Arch</td><td>Sturt Associates</td><td>Suite 91, Level 5, 330 Wattle Street, Ultimo NSW 2007</td><td>Tel: 0211 5744</td><td></td><td></td></tr><tr><td>Soil Access</td><td>Huggins</td><td>2 Lincoln Street, Lane Cove NSW 2066</td><td>Tel: 9427 6100</td><td></td><td></td></tr><tr><td>Traffic</td><td>TTP</td><td>Suite 603, Level 6, 282 Victoria Ave, Cheshamwood NSW 2067</td><td>Tel: 9411 5960</td><td></td><td></td></tr><tr><td>Natural/Built</td><td>Efficient Living</td><td>248/176 South Creek Road, Cronin NSW 2099</td><td>Tel: 9944 0302</td><td></td><td></td></tr><tr><td>Acoustic</td><td>Acoustic Logic</td><td>9 Sarah Street, Mascot NSW 2020</td><td>Tel: 8338 9688</td><td></td><td></td></tr></table>	CONSULTANTS	NAME	ADDRESS	PHONE	FAX	EMAIL	Landscape Arch	Sturt Associates	Suite 91, Level 5, 330 Wattle Street, Ultimo NSW 2007	Tel: 0211 5744			Soil Access	Huggins	2 Lincoln Street, Lane Cove NSW 2066	Tel: 9427 6100			Traffic	TTP	Suite 603, Level 6, 282 Victoria Ave, Cheshamwood NSW 2067	Tel: 9411 5960			Natural/Built	Efficient Living	248/176 South Creek Road, Cronin NSW 2099	Tel: 9944 0302			Acoustic	Acoustic Logic	9 Sarah Street, Mascot NSW 2020	Tel: 8338 9688			<table><tr><th>CLIENT</th><th>NAME</th><th>ADDRESS</th><th>PHONE</th><th>FAX</th><th>EMAIL</th></tr><tr><td>Meriton Apartments Pty. Ltd.</td><td>Level 11, 528 Kent Street, Sydney NSW 2000</td><td>Tel: (02) 9287 2888 Fax: (02) 9287 2777</td><td></td><td></td><td></td></tr><tr><td>Meriton Builders & Developers</td><td>Level 17, 9 Castlereagh St Sydney NSW Australia 2000</td><td>Tel: +612 9232 5877 F: +612 9221 4139</td><td></td><td></td><td></td></tr></table>	CLIENT	NAME	ADDRESS	PHONE	FAX	EMAIL	Meriton Apartments Pty. Ltd.	Level 11, 528 Kent Street, Sydney NSW 2000	Tel: (02) 9287 2888 Fax: (02) 9287 2777				Meriton Builders & Developers	Level 17, 9 Castlereagh St Sydney NSW Australia 2000	Tel: +612 9232 5877 F: +612 9221 4139				<table><tr><th>PTW ARCHITECTS</th><th>NAME</th><th>ADDRESS</th><th>PHONE</th><th>FAX</th><th>EMAIL</th></tr><tr><td>PTW</td><td>Level 17, 9 Castlereagh St Sydney NSW Australia 2000</td><td>Tel: +612 9232 5877 F: +612 9221 4139</td><td></td><td></td><td></td></tr></table>	PTW ARCHITECTS	NAME	ADDRESS	PHONE	FAX	EMAIL	PTW	Level 17, 9 Castlereagh St Sydney NSW Australia 2000	Tel: +612 9232 5877 F: +612 9221 4139				<table><tr><th>KEY PLAN</th><th>NAME</th><th>ADDRESS</th><th>PHONE</th><th>FAX</th><th>EMAIL</th></tr><tr><td>PTW</td><td>Level 17, 9 Castlereagh St Sydney NSW Australia 2000</td><td>Tel: +612 9232 5877 F: +612 9221 4139</td><td></td><td></td><td></td></tr></table>	KEY PLAN	NAME	ADDRESS	PHONE	FAX	EMAIL	PTW	Level 17, 9 Castlereagh St Sydney NSW Australia 2000	Tel: +612 9232 5877 F: +612 9221 4139				<table><tr><th>PROJECT</th><th>NAME</th><th>ADDRESS</th><th>PHONE</th><th>FAX</th><th>EMAIL</th></tr><tr><td>EPPING PARK - STAGE 2 B6</td><td>61 MOBBES LANE, EPPING BUILDINGS 6</td><td></td><td></td><td></td><td></td></tr><tr><td>B6 - GROUND FLOOR PLAN</td><td></td><td></td><td></td><td></td><td></td></tr></table>	PROJECT	NAME	ADDRESS	PHONE	FAX	EMAIL	EPPING PARK - STAGE 2 B6	61 MOBBES LANE, EPPING BUILDINGS 6					B6 - GROUND FLOOR PLAN						<table><tr><td>0</td><td>1</td><td>2</td><td>3</td><td>1341</td><td>134</td></tr></table>	0	1	2	134
REV	DATE	AMENDMENT	
A	11.03.2011	PRELIMINARY ISSUE FOR COORDINATION	
B	18.03.2011	FINAL DRAFT FOR PA ISSUE	
C	08.04.2011	FINAL DRAFT FOR PA ISSUE	
D	19.04.2011	REVISED FINAL DRAFT ISSUE	
E	24.06.2011	FINAL ISSUE FOR PA APPLICATION	
CONSULTANTS	NAME	ADDRESS	PHONE	FAX	EMAIL	
Landscape Arch	Sturt Associates	Suite 91, Level 5, 330 Wattle Street, Ultimo NSW 2007	Tel: 0211 5744	
Soil Access	Huggins	2 Lincoln Street, Lane Cove NSW 2066	Tel: 9427 6100	
Traffic	TTP	Suite 603, Level 6, 282 Victoria Ave, Cheshamwood NSW 2067	Tel: 9411 5960	
Natural/Built	Efficient Living	248/176 South Creek Road, Cronin NSW 2099	Tel: 9944 0302	
Acoustic	Acoustic Logic	9 Sarah Street, Mascot NSW 2020	Tel: 8338 9688	
CLIENT	NAME	ADDRESS	PHONE	FAX	EMAIL	
Meriton Apartments Pty. Ltd.	Level 11, 528 Kent Street, Sydney NSW 2000	Tel: (02) 9287 2888 Fax: (02) 9287 2777	
Meriton Builders & Developers	Level 17, 9 Castlereagh St Sydney NSW Australia 2000	Tel: +612 9232 5877 F: +612 9221 4139	
PTW ARCHITECTS	NAME	ADDRESS	PHONE	FAX	EMAIL	
PTW	Level 17, 9 Castlereagh St Sydney NSW Australia 2000	Tel: +612 9232 5877 F: +612 9221 4139	
KEY PLAN	NAME	ADDRESS	PHONE	FAX	EMAIL	
PTW	Level 17, 9 Castlereagh St Sydney NSW Australia 2000	Tel: +612 9232 5877 F: +612 9221 4139	
PROJECT	NAME	ADDRESS	PHONE	FAX	EMAIL	
EPPING PARK - STAGE 2 B6	61 MOBBES LANE, EPPING BUILDINGS 6	
B6 - GROUND FLOOR PLAN	
0	1	2	134	

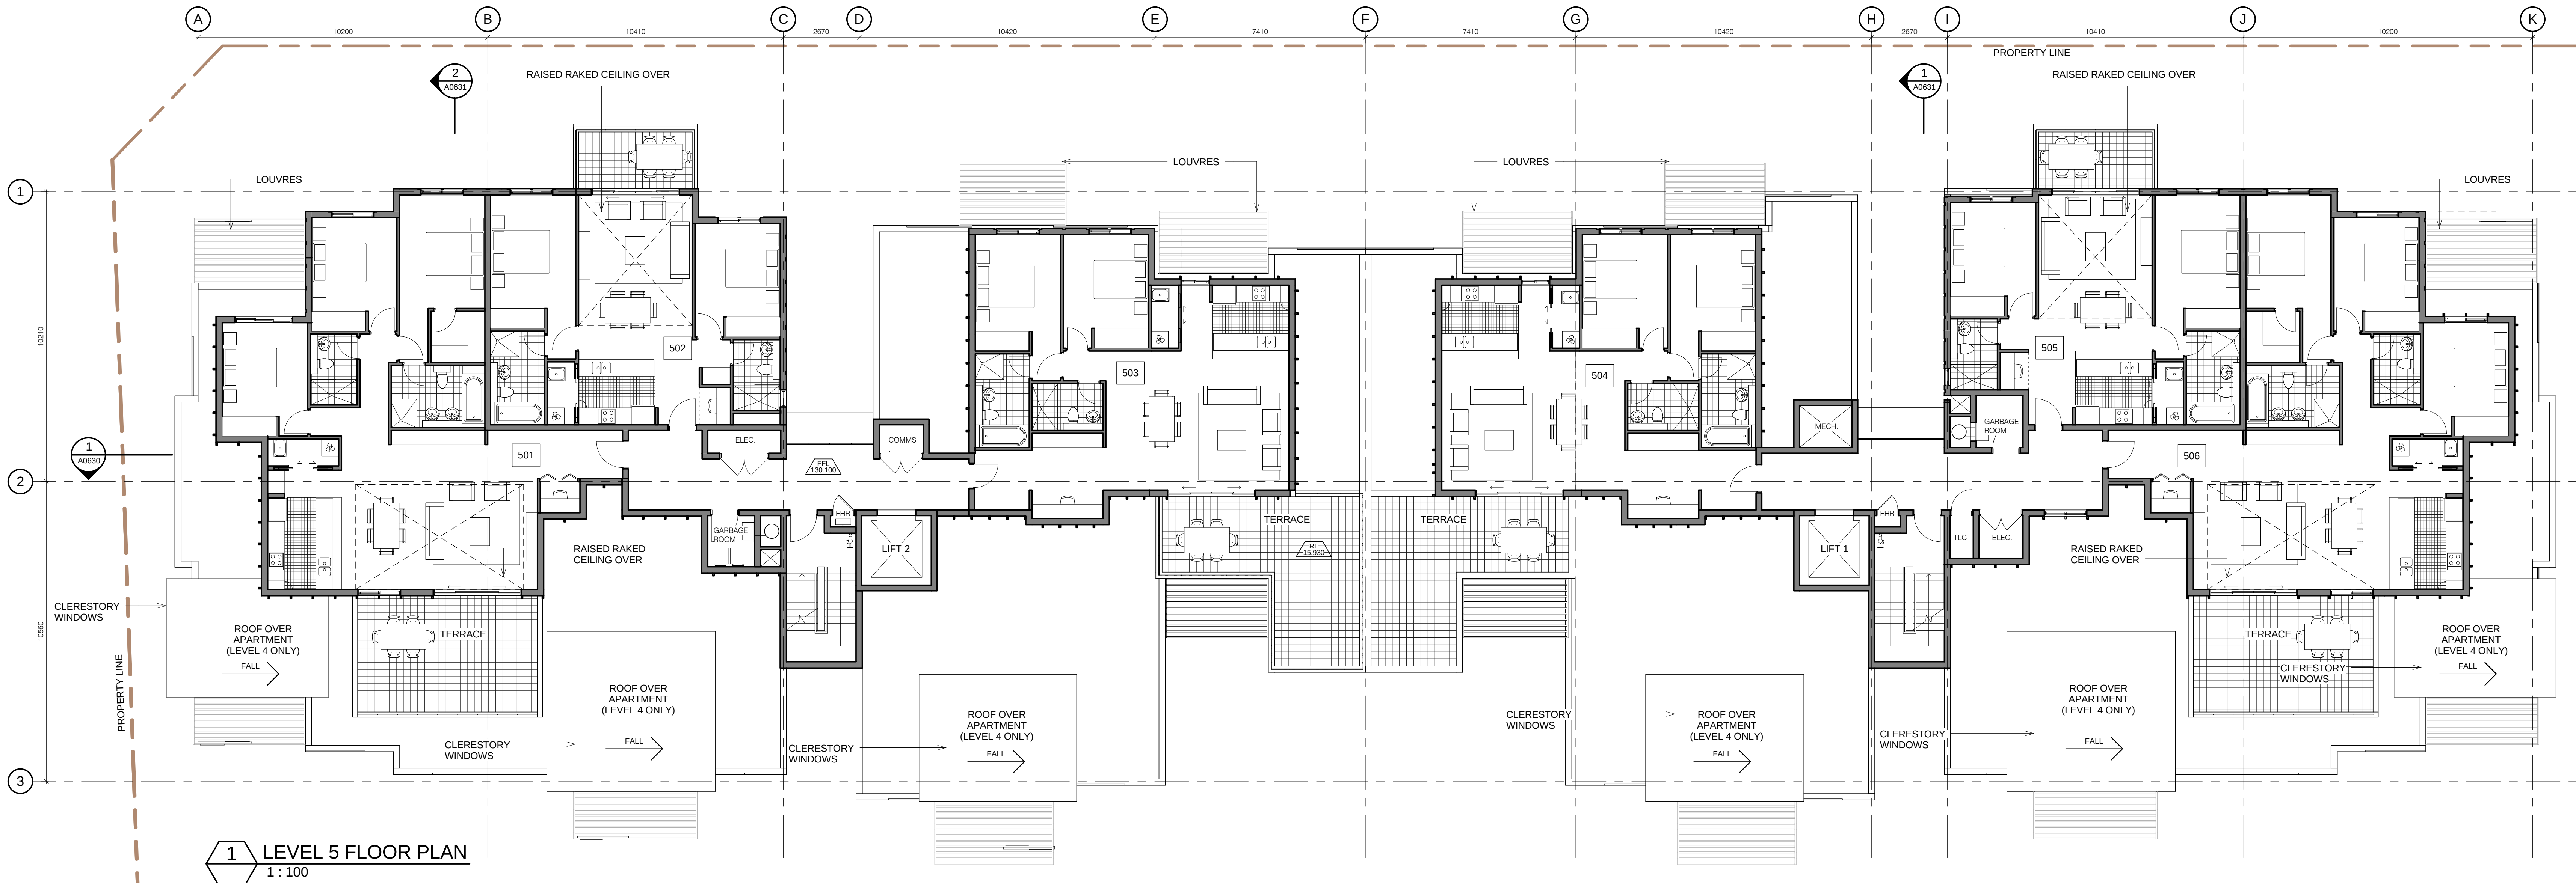

1 LEVEL 5 FLOOR PLAN
1 : 100

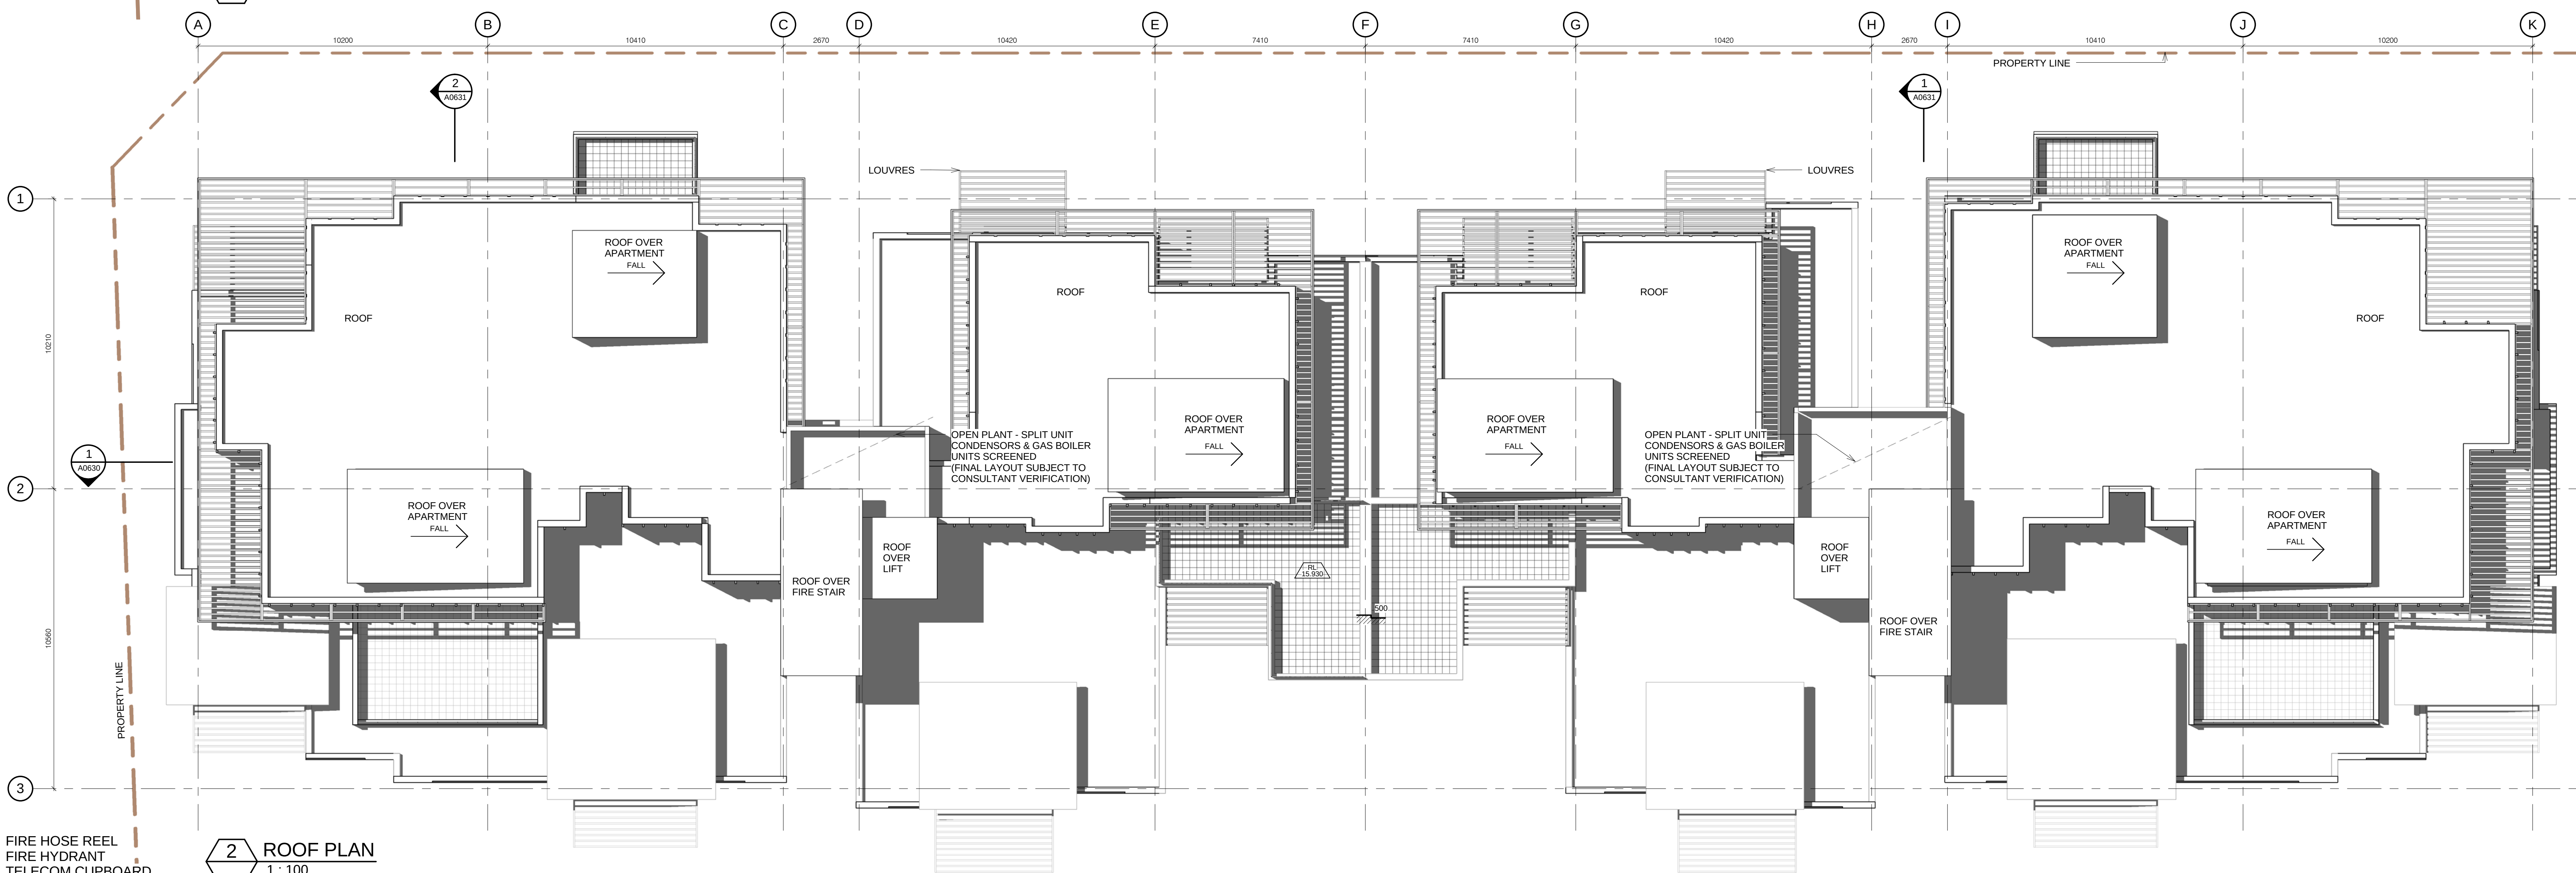

2 ROOF PLAN
1 : 100

KEY

FHR FIRE HOSE REEL
FH FIRE HYDRANT
TLC TELECOM CUPBOARD
ELEC ELECTRICAL CUPBOARD
LB LETTERBOXES

REV	DATE	DESCRIPTION	BY	CHECKED	DATE	DESCRIPTION	BY	CHECKED	DATE	DESCRIPTION
A	11.03.2011	PRELIMINARY ISSUE FOR COORDINATION								
B	18.03.2011	FINAL DRAFT FOR PA ISSUE								
C	08.04.2011	FINAL DRAFT FOR PA ISSUE								
D	19.04.2011	REVISED FINAL DRAFT ISSUE								
E	24.06.2011	FINAL ISSUE FOR PA APPLICATION								

Consultants:	Sturt Associates Landscape Arch Sculpt Access Haggies TTP Efficient Living Acoustic Logic 9 Sarah Street, Mascot NSW 2020 Tel: 8338 9888	Client:	Meriton Apartments Pty. Ltd. Builders & Developers Level 11, 528 Kent Street, Sydney NSW 2000 Tel: (02) 9287 2888 Fax: (02) 9287 2777 Email: info@meriton.com.au Internet: http://www.meriton.com.au	PTW Architects	PTW Level 17, 9 Castlereagh St Sydney NSW Australia 2000 T +612 9232 5877 F +612 9221 4139 NSW Registered Architects A Architects No. 2522 J Architects No. 3916 D Architects No. 4775 A Architects No. 5057 S Architects No. 6209 A Architects No. 5047	Key Plan:		Project:	EPPING PARK - STAGE 2 B6 61 MOBS LANE, EPPING BUILDINGS 6 B6 - LEVEL 5 to ROOF PLAN	Scale:	0 1 2 5 8m 1 : 100 @B1	Plot Date:	23/07/2011 11:02:41 AM	Job No:	211.006	Drawn By:	Author	Checked By:	Checker	Revision:	E	Status:	PA
--------------	--	---------	---	----------------	---	-----------	--	----------	--	--------	---------------------------	------------	---------------------------	---------	---------	-----------	--------	-------------	---------	-----------	---	---------	----



2 NORTH-EAST ELEVATION - BUILDING 6

1:100




1 SOUTH-WEST ELEVATION - BUILDING 6


1:100

KEY	MATERIAL
AL	ALUMINIUM LOUVRES
FN	FENCE
GL	GLASS
GLF	GLASS - FRIT
MA(F)	MASONRY (COLOUR F)

KEY	MATERIAL
PC(A)	PRECAST PANEL (COLOUR A)
PC(B)	PRECAST PANEL (COLOUR B)
PC(D)	PRECAST PANEL (COLOUR A)
PC(K)	PRECAST PANEL (COLOUR K)
PCT(B)	TEXTURED PRECAST PANEL (COLOUR B)
PCT(F)	TEXTURED PRECAST PANEL (COLOUR G)
SF	STONE FACE

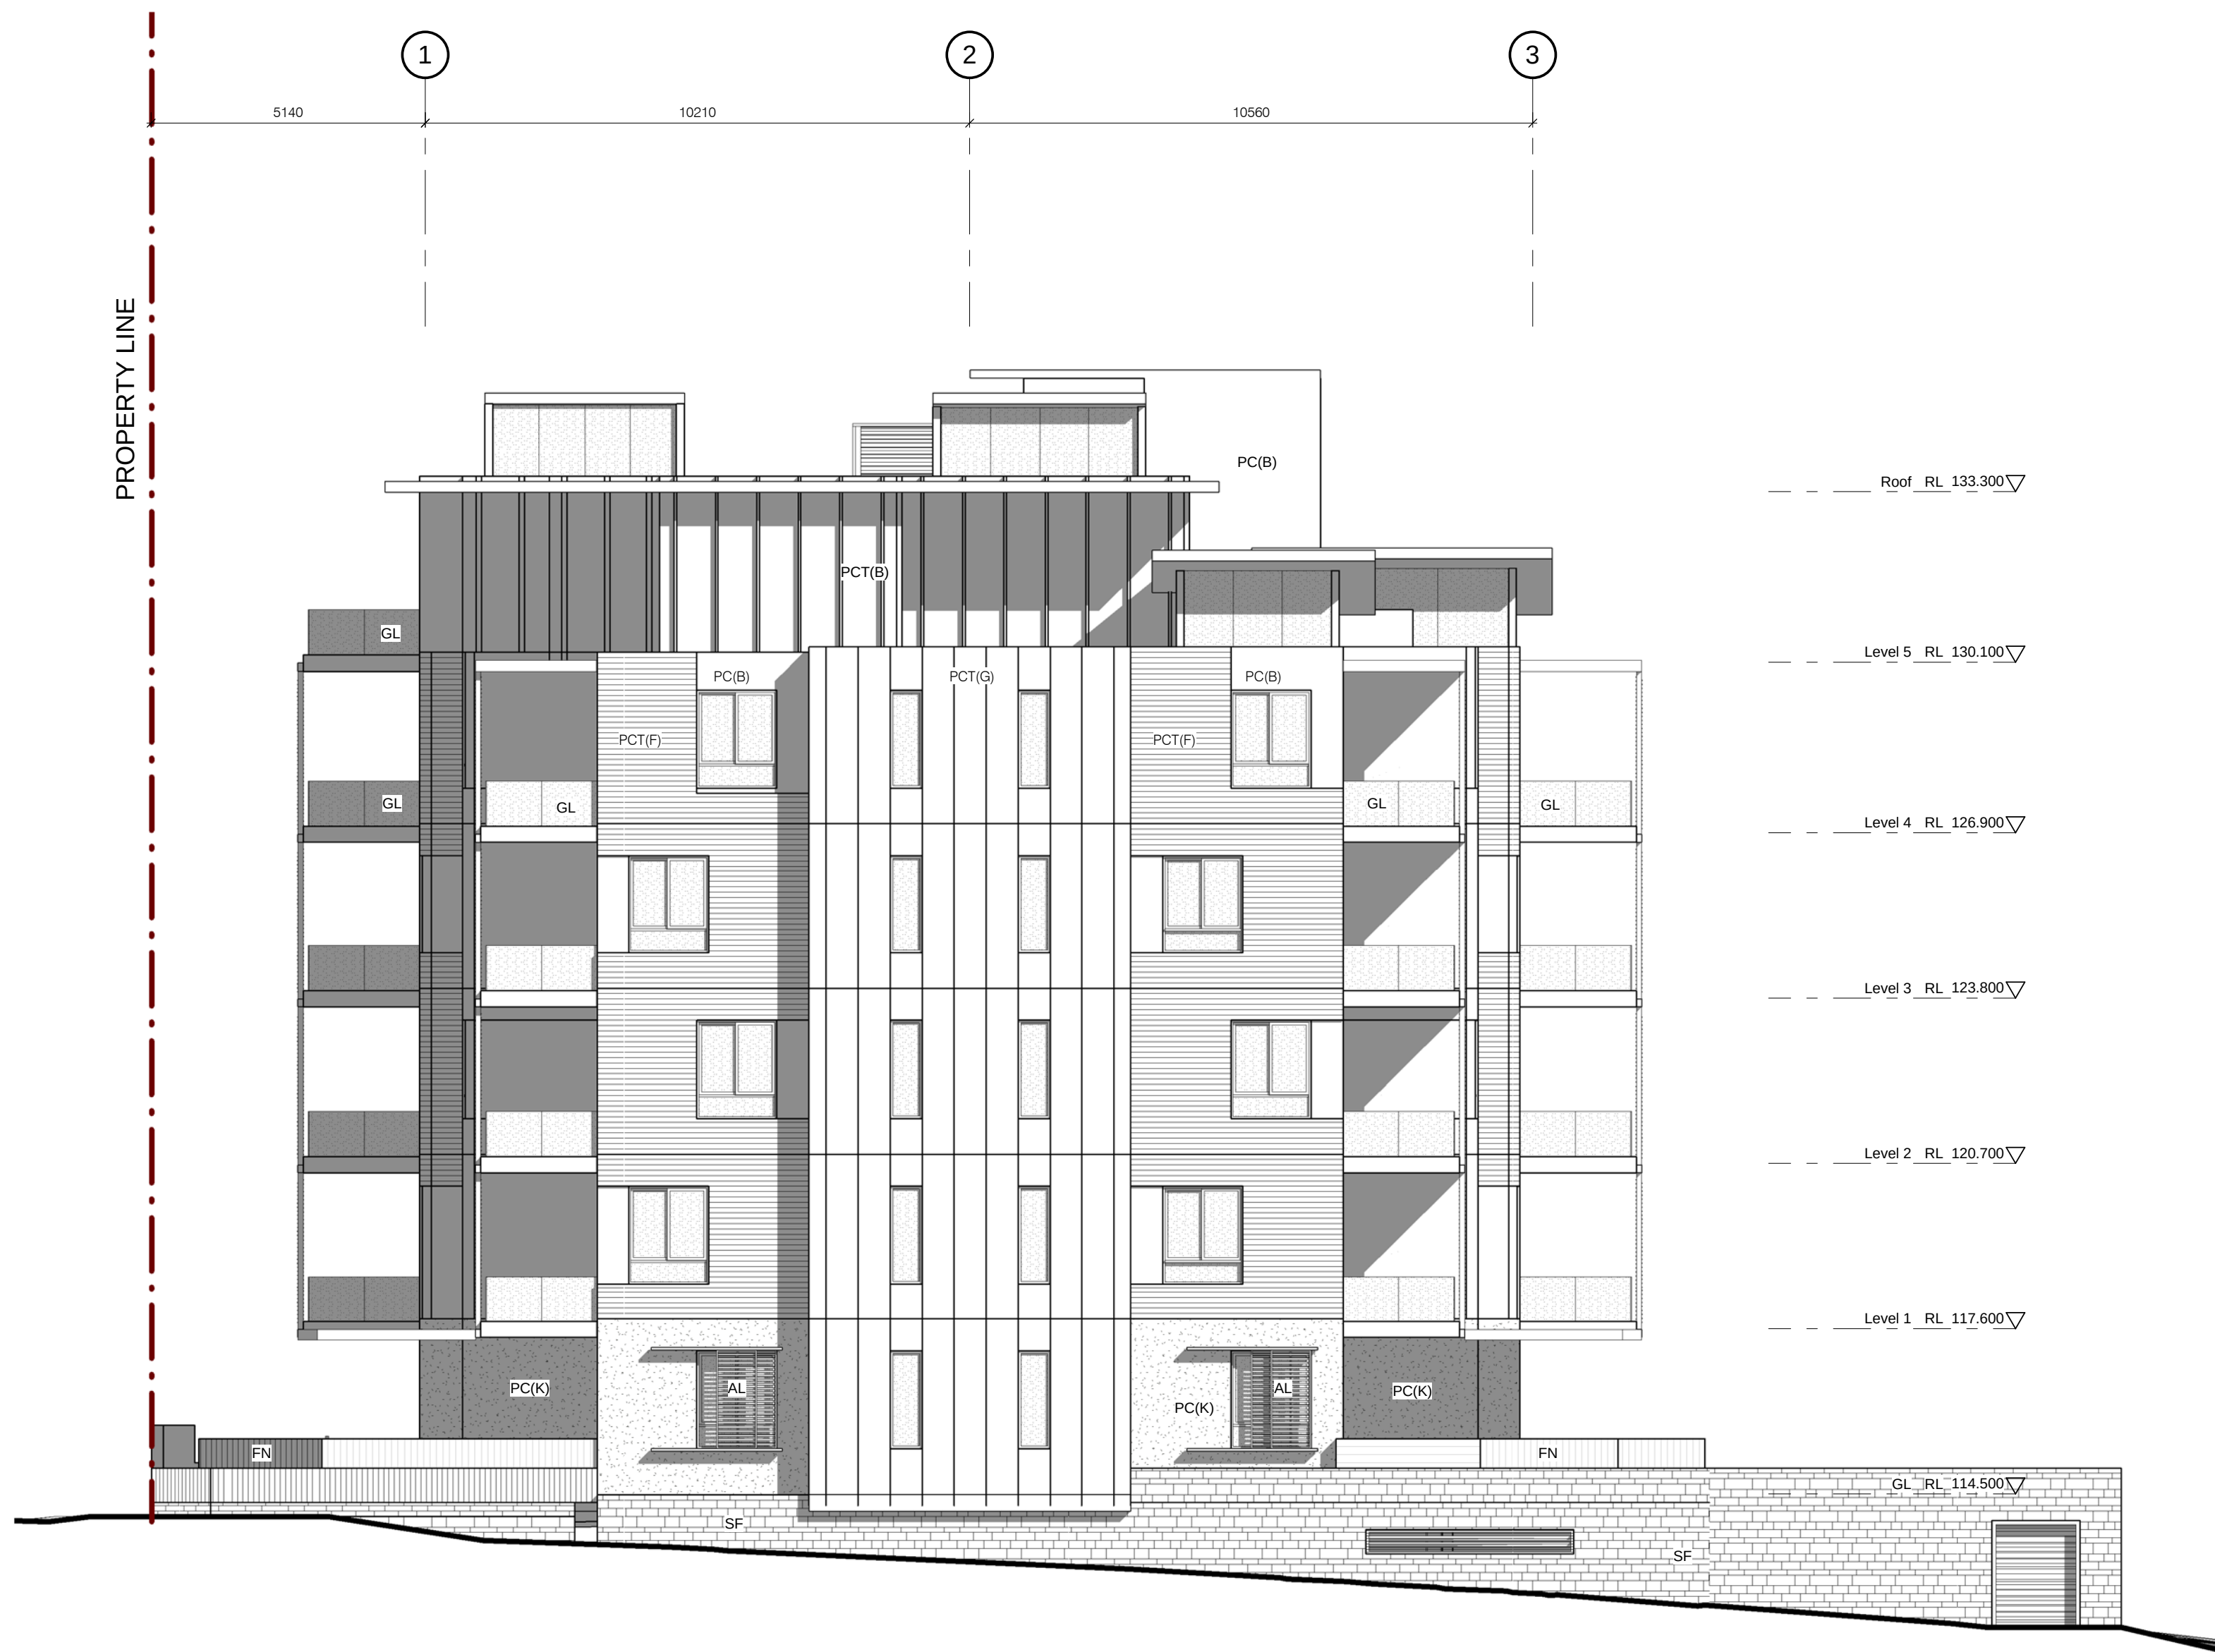

1 NORTH-WEST ELEVATION
1 : 100

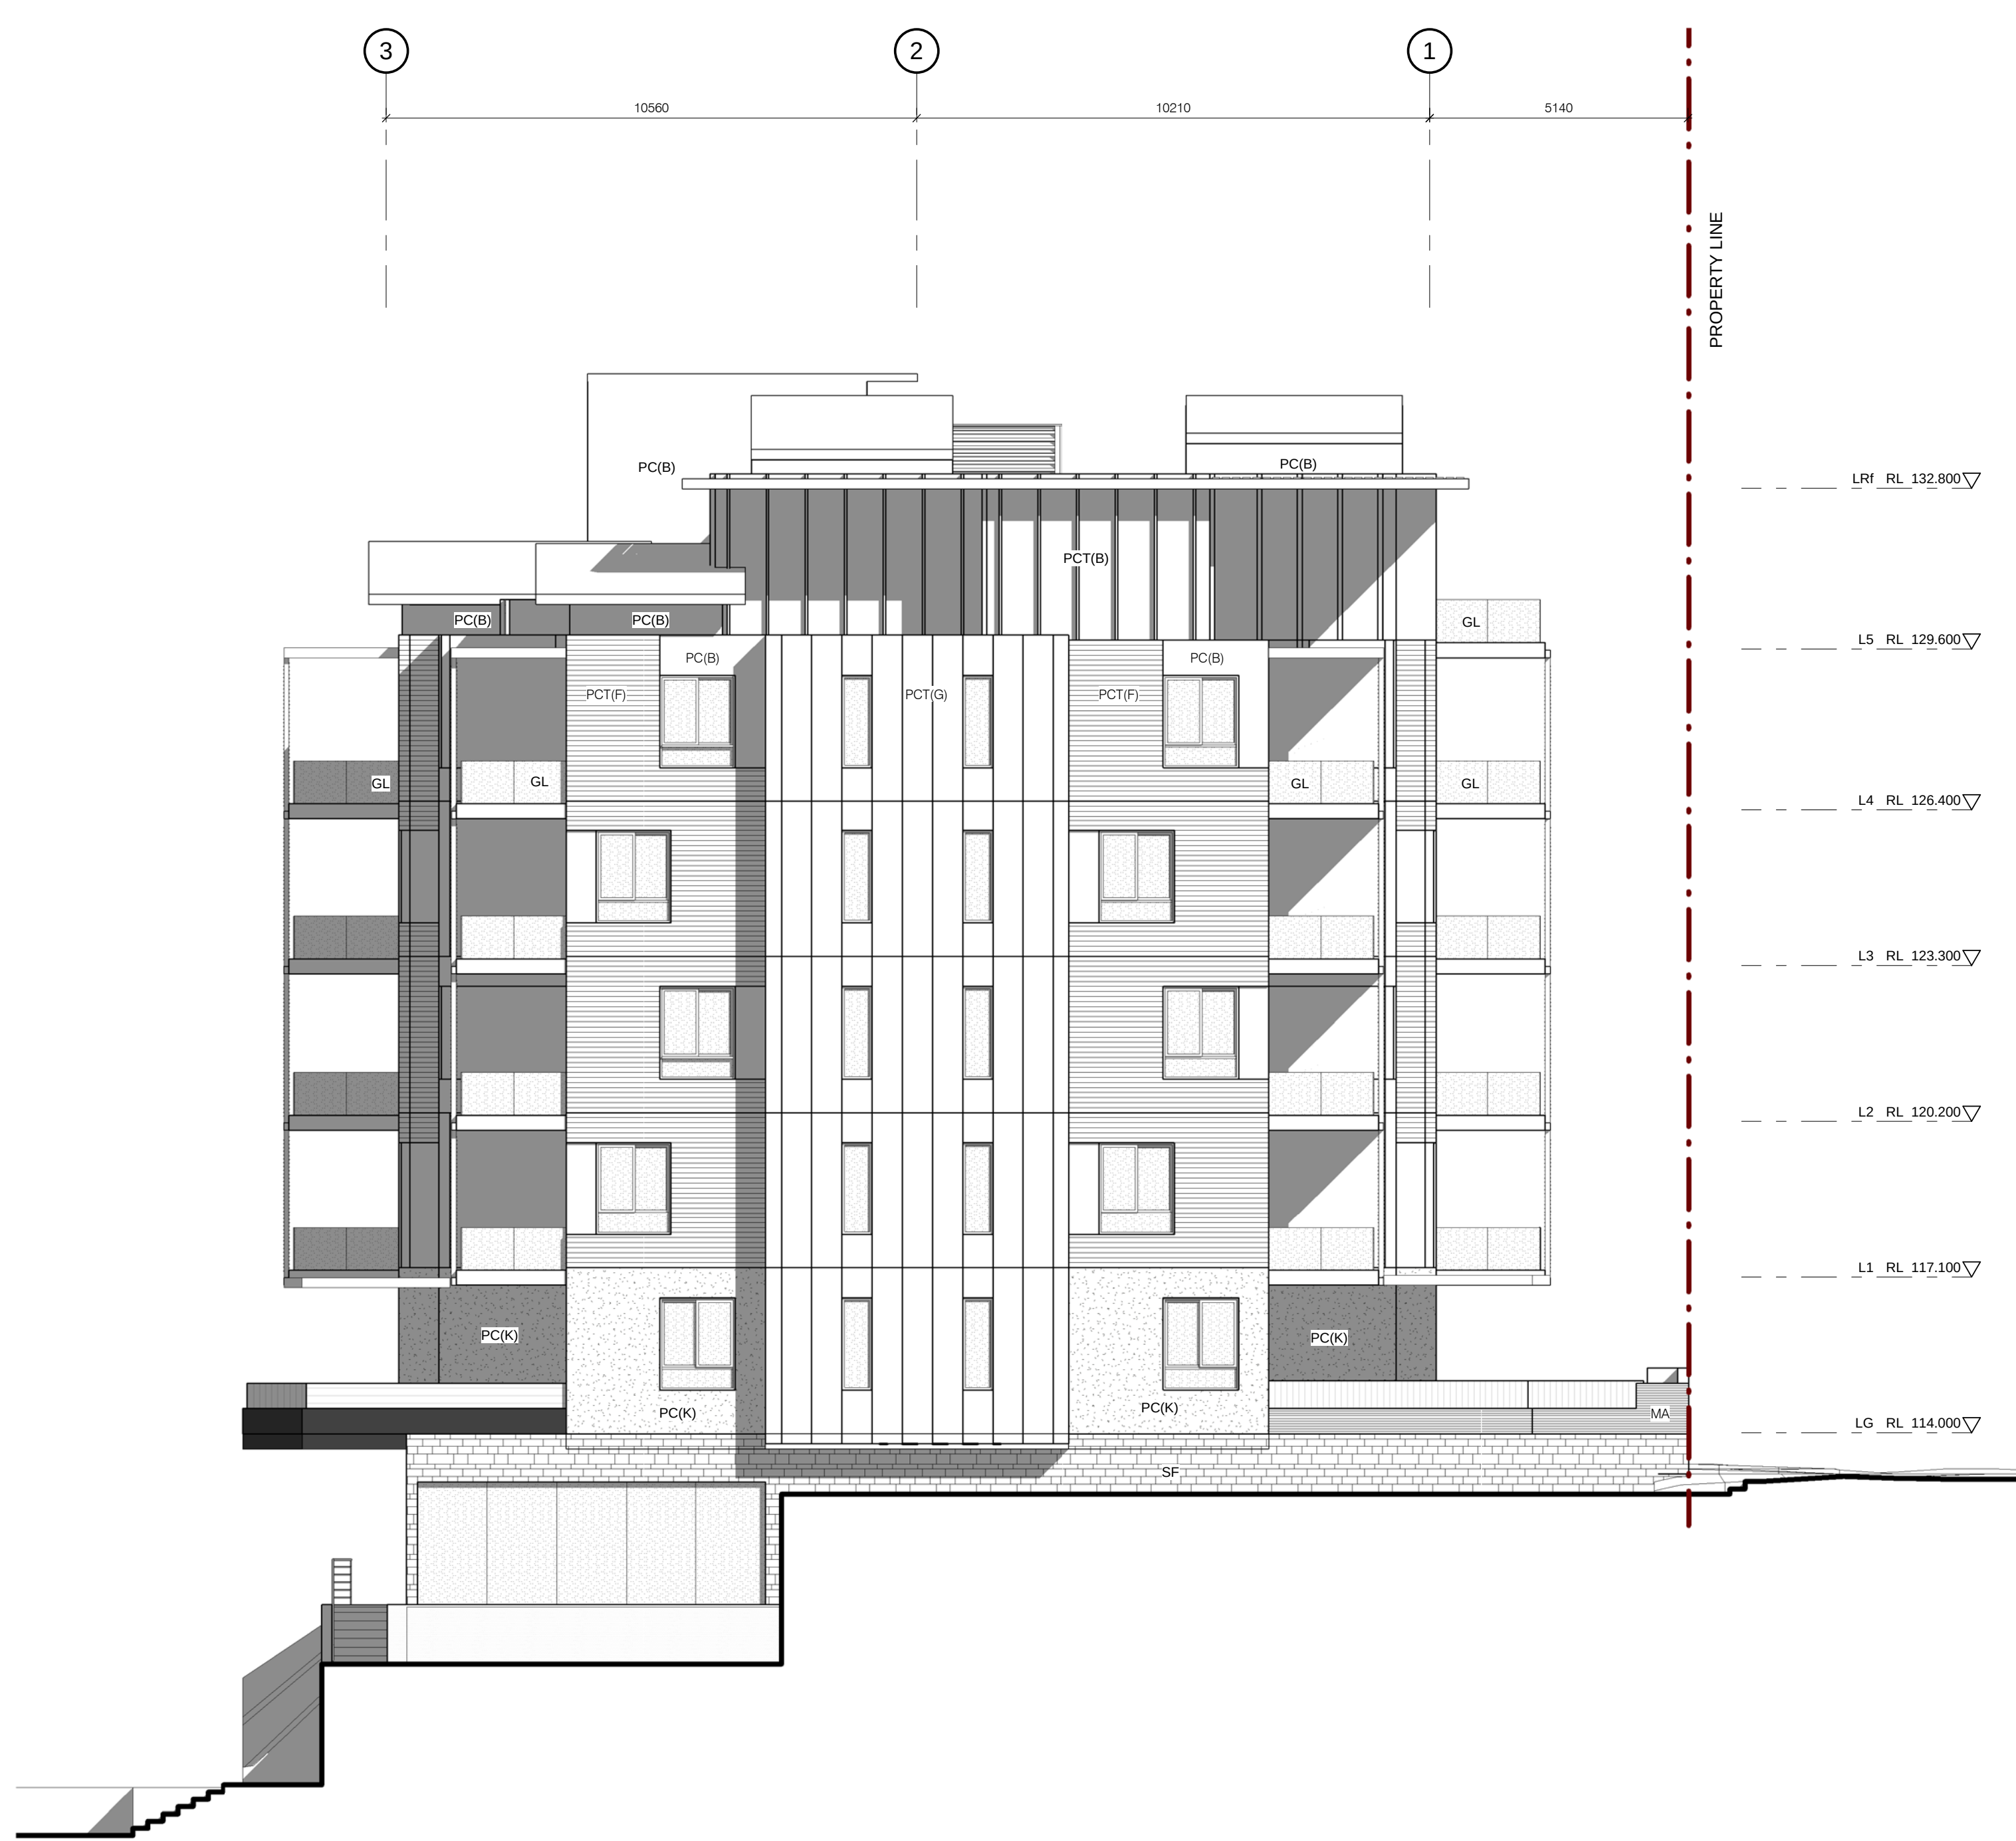

2 SOUTH-EAST ELEVATION
1 : 100

KEY	MATERIAL
AL	ALUMINIUM LOUVRES
FN	FENCE
GL	GLASS
GLF	GLASS - FRIT
MA(F)	MASONRY (COLOUR F)

KEY	MATERIAL
PC(A)	PRECAST PANEL (COLOUR A)
PC(B)	PRECAST PANEL (COLOUR B)
PC(D)	PRECAST PANEL (COLOUR A)
PC(K)	PRECAST PANEL (COLOUR K)
PCT(B)	TEXTURED PRECAST PANEL (COLOUR B)
PCT(F)	TEXTURED PRECAST PANEL (COLOUR G)
SF	STONE FACE

Do not scale from drawings. Verify all dimensions on site before commencing work.				ISSUE										DATE										AMENDMENT										Consultants:										Client:										PTW Architects										PTW										Key Plan:										Project: EPPING PARK - STAGE 2 B6										0 1 2 3 4 5 6m										Scale: 1 : 100 @B1										Job No: 211_006										Title: B6 - ELEVATIONS EW										Dwg No: A0621										Drawn By: AL/JW										Checked By: PSC										Revision: E										Status: PA	
Copying or reproduction of this drawing is strictly prohibited without the consent of Potts, Thompson & Walker Pty Ltd. The Architect shall not be liable for any loss or claims whatsoever arising from or in respect of any errors, omissions or omissions from this document transferred from the computer. Consent of the Architect is required for the use of this document. The recipient of the data shall be responsible for checking accuracy and consistency of data received. The use of the electronic data in print or whole shall be at the user's risk. The CAD files and their contents are solely the property of the Architect and shall not be used for any other purpose without the consent of the Architect. Representations of the project information and content are shown and should be representative of the project as shown on the drawings.				A										11.03.2011										PRELIMINARY ISSUE FOR COORDINATION										Landscape Arch										Sturt Associates										Suite 91, Level 5, 330 Watlie Street, Ultimo NSW 2007										Tel: 9211 5744										Level 17, 9 Castlereagh St										T +612 9232 5877										Sydney NSW Australia 2000										F +612 9221 4139										NSW Nominated Architects										A Architects No. 2022										J Bolton Architects No. 3910										D Bolton Architects No. 4775										A Ross Architects No. 5057										S Ross Architects No. 6209										A Thompson Architects No. 5047										A Thompson Architects No. 5047										1 SECTION 1
1:100

Do not scale from drawings. Verify all dimensions on site before commencing work. Copying or reproduction of this drawing is strictly prohibited. Without the consent of PwC Design & Build Pty Ltd. The Architect shall not be liable for any loss or claims. arising or resulting from any error or omission. CONSULTANTS: Landscape Arch: Surf Associates Solar Access: Haggies Traffic: TTP Northern/Back: Efficient Living Acoustic: Acoustic Logic			CLIENT: Meriton Apartments Pty. Ltd. Builders & Developers Level 11, 528 Kent Street, Sydney NSW 2000 Tel: (02) 9287 2888 Fax: (02) 9287 2777 Email: info@meriton.com.au Internet: http://www.meriton.com.au			PTW Architects Level 17, 9 Castlereagh St Sydney NSW Australia 2000 T +612 9232 5877 F +612 9221 4139 NSW Nominated Architects: A Architects No. 2522 J Architects No. 3910 D Architects No. 4775 A Architects No. 5057 S Architects No. 6209 A Architects No. 5047			Key Plan:			Project: EPPING PARK - STAGE 2 B6 61 MOBBES LANE, EPPING BUILDINGS 6 Title: B6 - LONG SECTION			Scale: 1:100 @B1 Plot Date: 24/06/2011 6:24:31 PM Job No: 211.006 Drawn By: JW/AL Checked By: PSC Revision: E Status: PA		
--	--	--	---	--	--	---	--	--	---	--	--	-----------	--	--	--	--	--	---	--	--



1 DETAIL NORTH-EAST ELEVATION 03
1 : 50





2 DETAIL NORTH-EAST ELEVATION 04
1 : 50










INDICATIVE ELEVATION ONLY
REFER TO SAMPLE BOARD FOR FURTHER INFORMATION ON MATERIALS AND COLOURS

KEY	MATERIAL	KEY	MATERIAL
AL	ALUMINIUM LOUVRES	PC(A)	PRECAST PANEL (COLOUR A)
FN	FENCE	PC(B)	PRECAST PANEL (COLOUR B)
GL	GLASS	PC(D)	PRECAST PANEL (COLOUR A)
GLF	GLASS - FRIT	PC(K)	PRECAST PANEL (COLOUR K)
MA(F)	MASONRY (COLOUR F)	PCT(B)	TEXTURED PRECAST PANEL (COLOUR B)
		PCT(F)	TEXTURED PRECAST PANEL (COLOUR G)
		SF	STONE FACE

Do not scale from drawings.			ISSUE	DATE	AMENDMENT	Consultants:	Client:	PTW Architects	PTW	Key Plan:	Project:
Verify all dimensions on site before commencing work.			A	11.03.2011	PRELIMINARY ISSUE FOR COORDINATION	Landscape Arch	Sturt Associates	Sulte 91, Level 5, 330 Watfts Street, Ultimo NSW 2007	Tel: 9211 3744		EPPING PARK - STAGE 2 B6
Copying or reproduction of this drawing is strictly prohibited without the consent of PwC Design & Build Pty Ltd.			B	18.03.2011	FINAL DRAFT FOR PA ISSUE	Solar Access	Haggies	2 Lincoln Street, Lane Cove NSW 2066	Tel: 9427 6100		61 MOBBIS LANE, EPPING
The Architect shall not be liable for any loss or claims arising or resulting from any use of this drawing from the copyright owner of the drawing to anyone other than the client or the architect.			C	08.04.2011	FINAL DRAFT FOR PA ISSUE	Traffic	TTP	Suite 603, Level 6, 282 Victoria Ave, Cheshamwood NSW 2067	Tel: 9411 5960		BUILDINGS 6
The copyright of the drawing shall be retained by the architect and the client shall be responsible for obtaining all necessary permissions for the use of the drawing in any form or for any purpose other than that for which it was originally prepared.			D	19.04.2011	REVISED FINAL DRAFT ISSUE	Nathers/Bask	Efficient Living	248/176 South Creek Road, Crows Nest NSW 2059	Tel: 9944 0332		Title:
The Client has agreed that the copyright in the drawing shall be retained by the architect and the client shall be responsible for obtaining all necessary permissions for the use of the drawing in any form or for any purpose other than that for which it was originally prepared.			E	24.06.2011	FINAL ISSUE FOR PA APPLICATION	Acoustic	Acoustic Logic	9 Sarah Street, Mascot NSW 2020	Tel: 8338 9688		B6 - COLOUR DETAIL
											ELEVATIONS

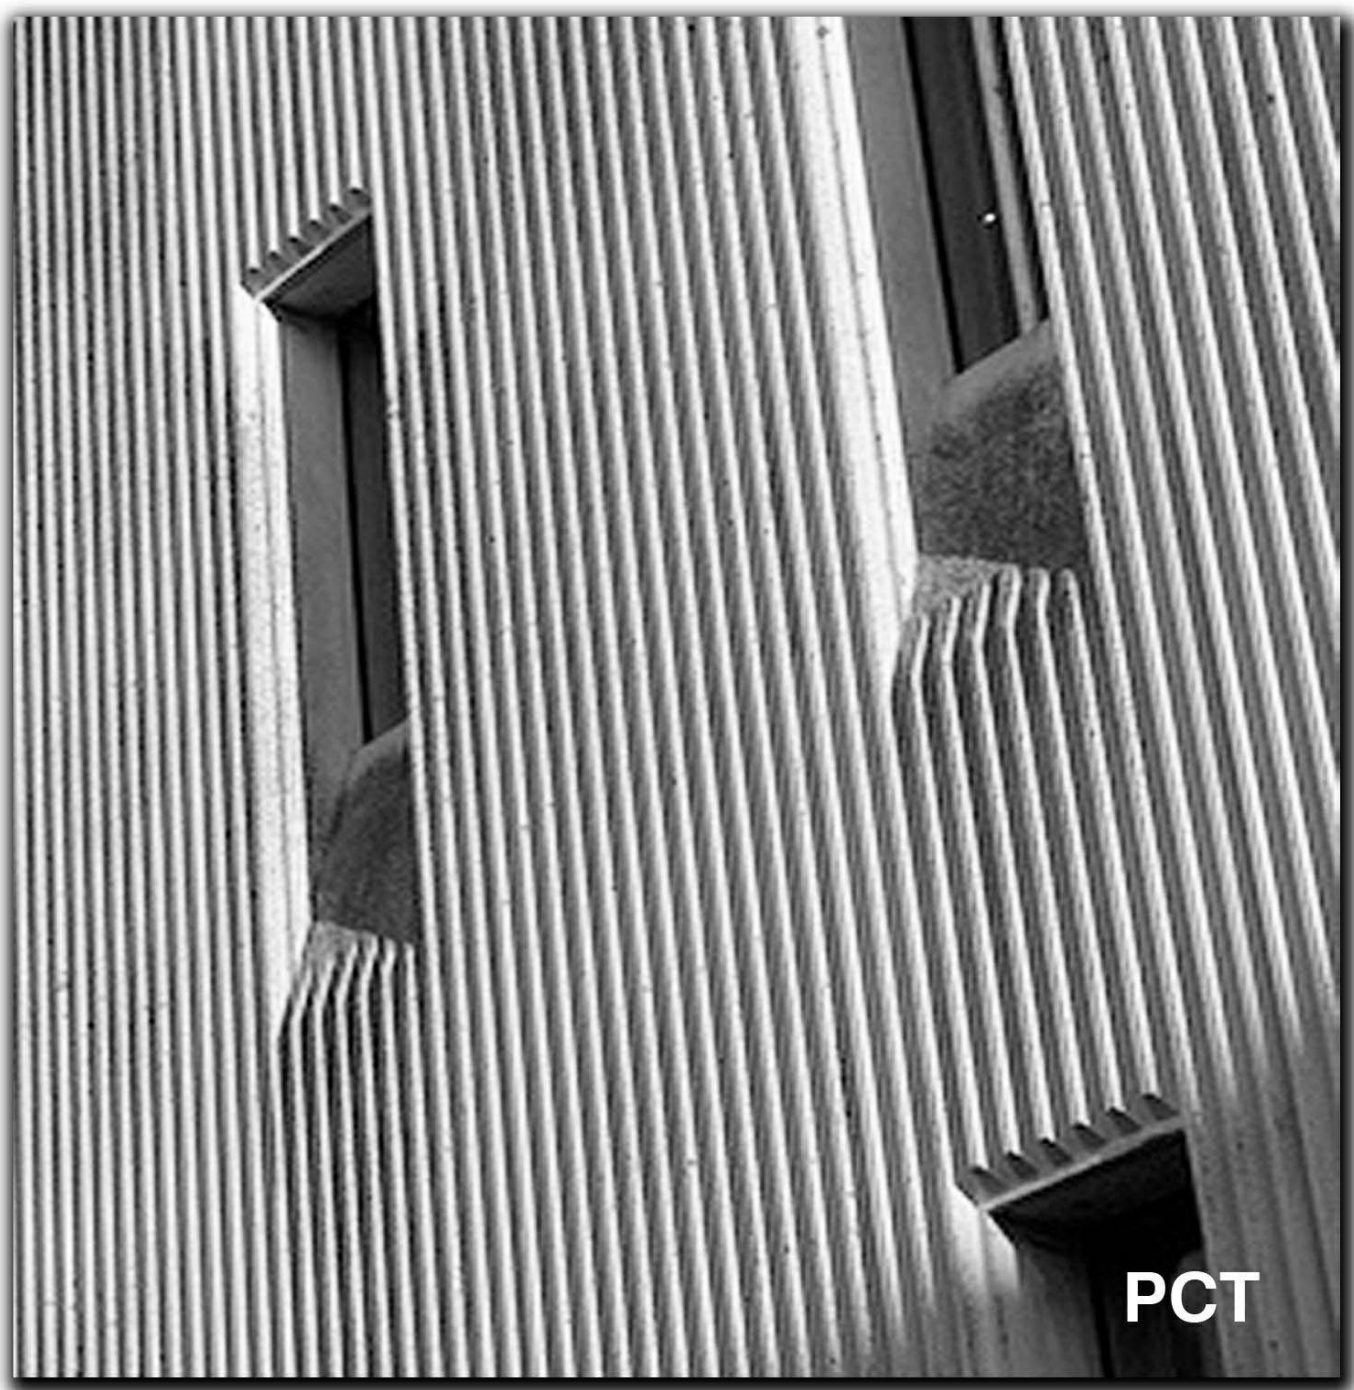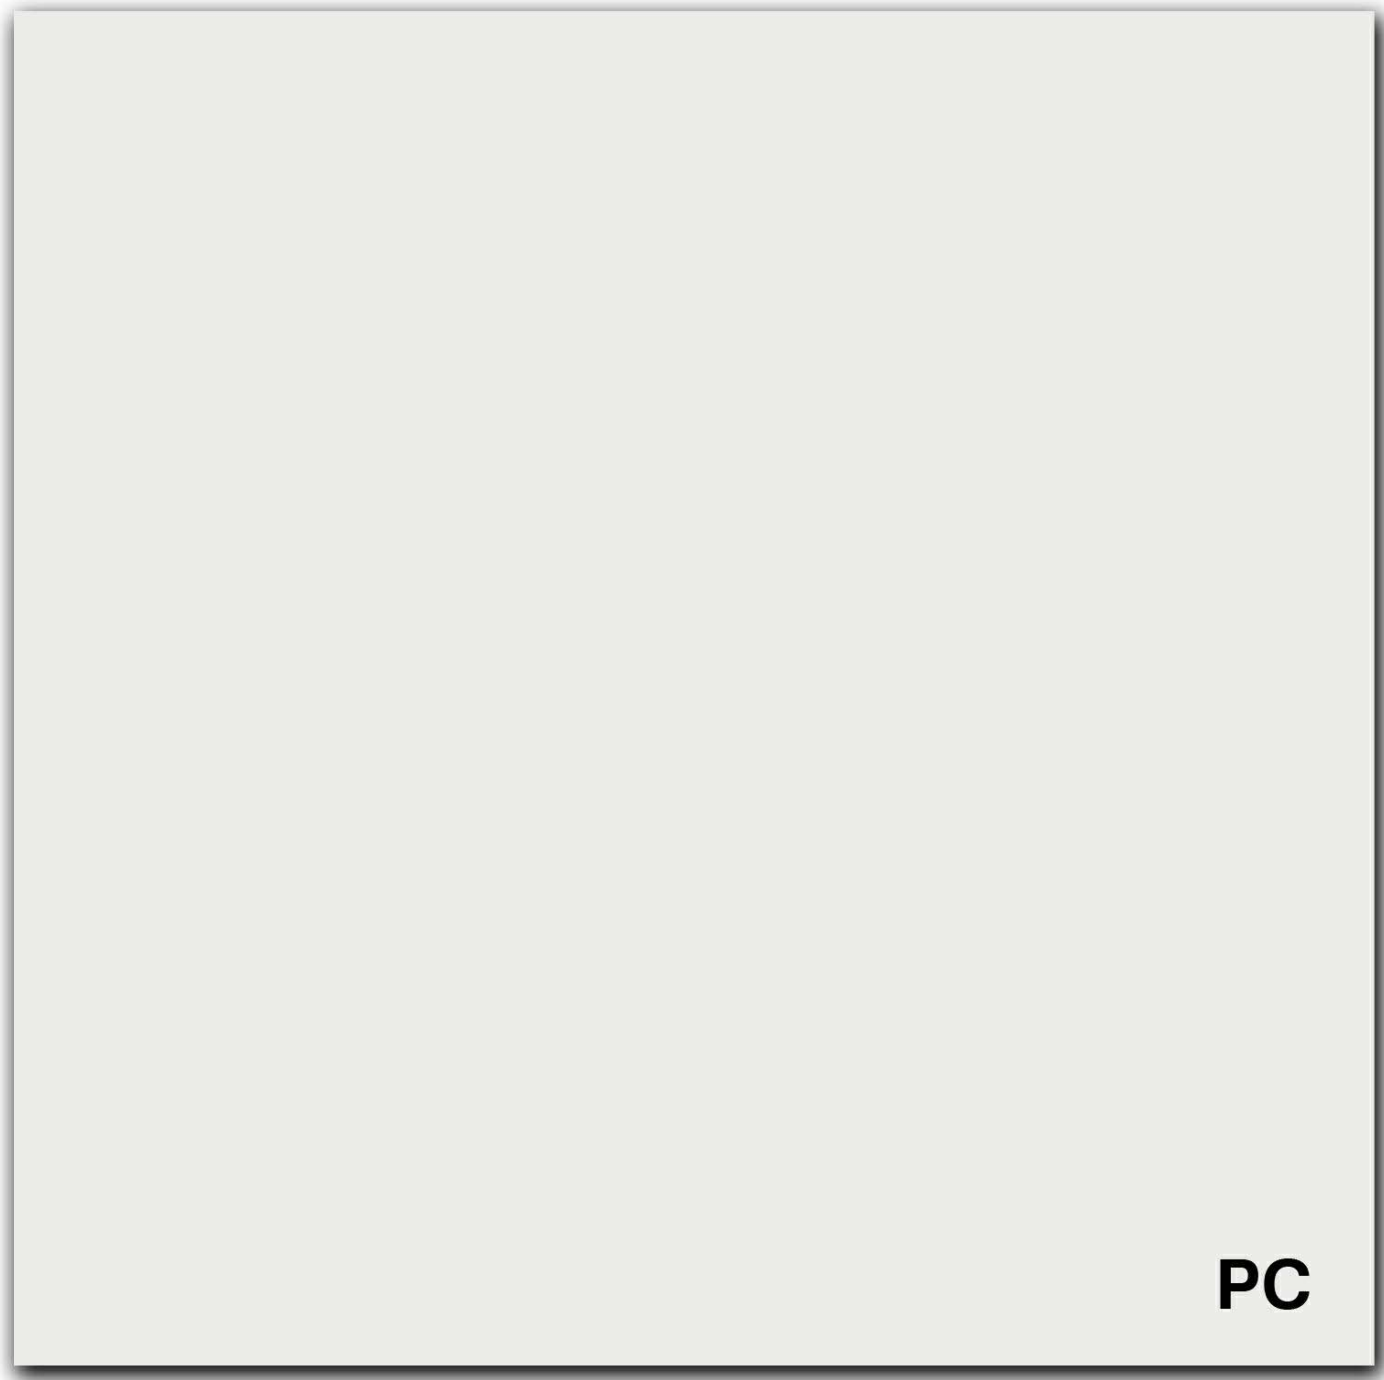


COLOUR KEY

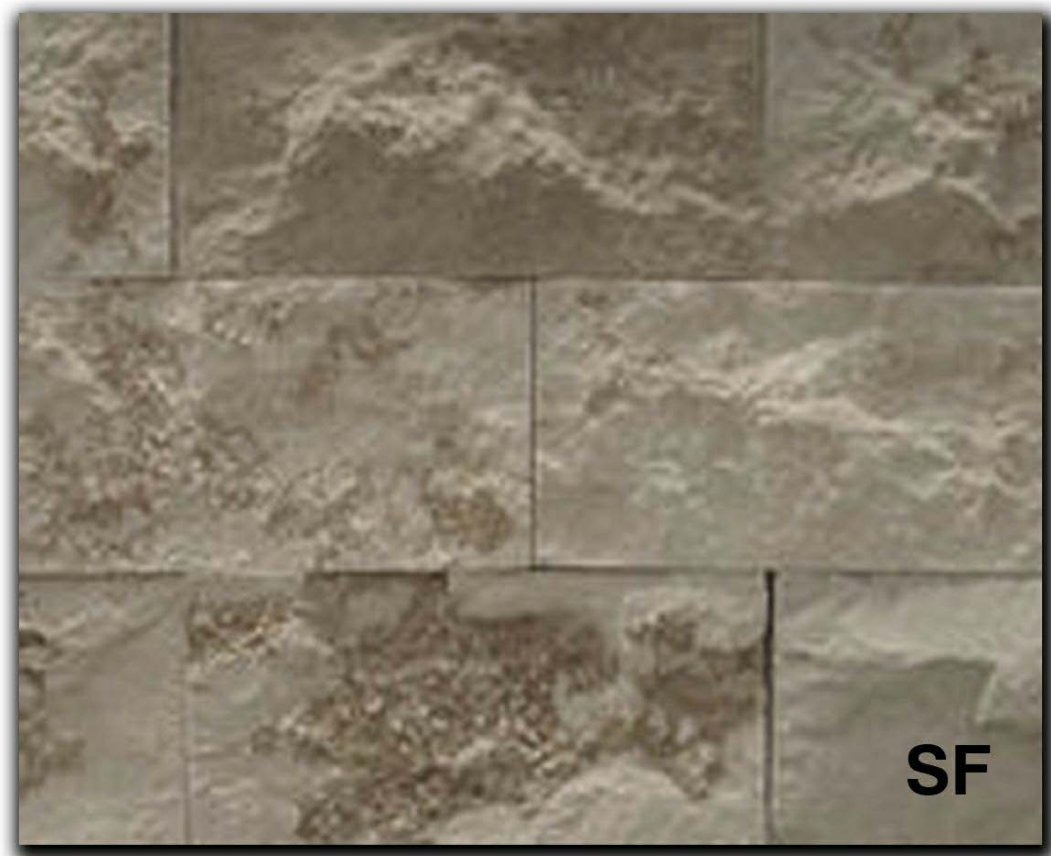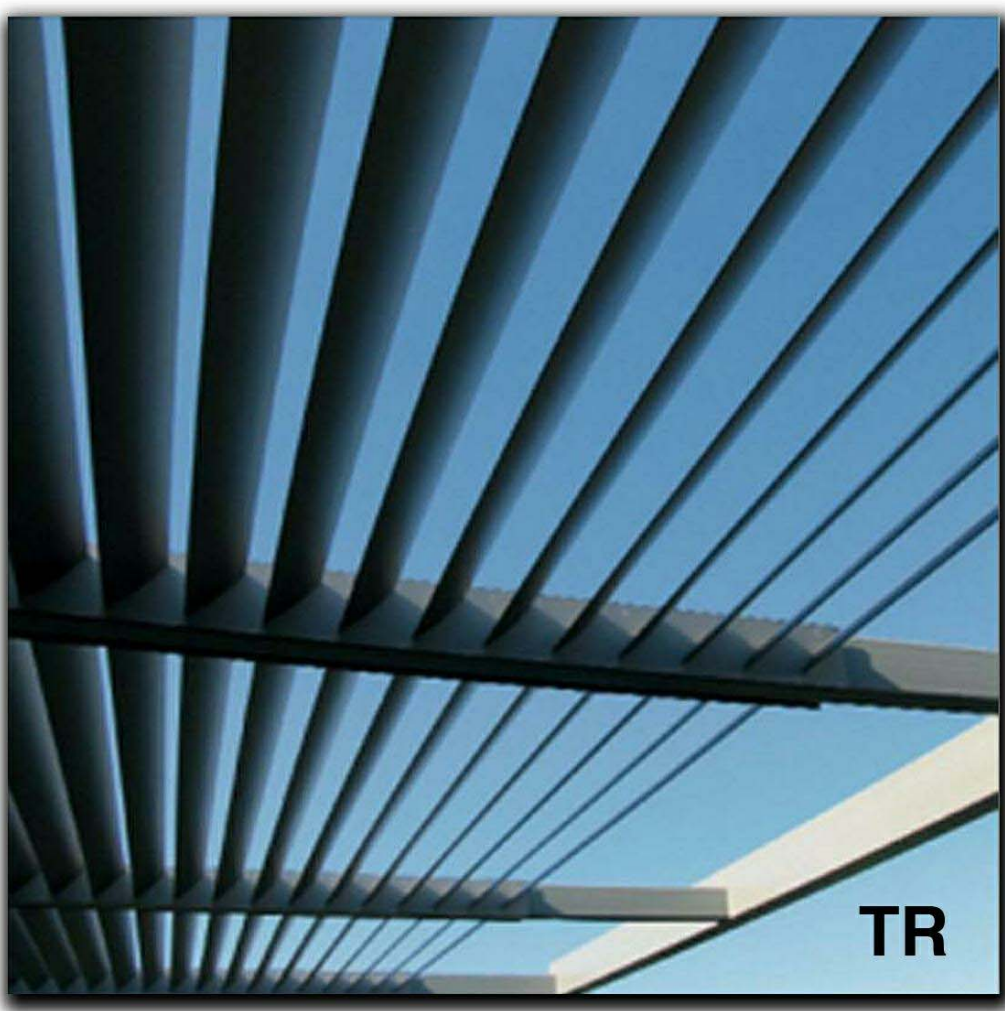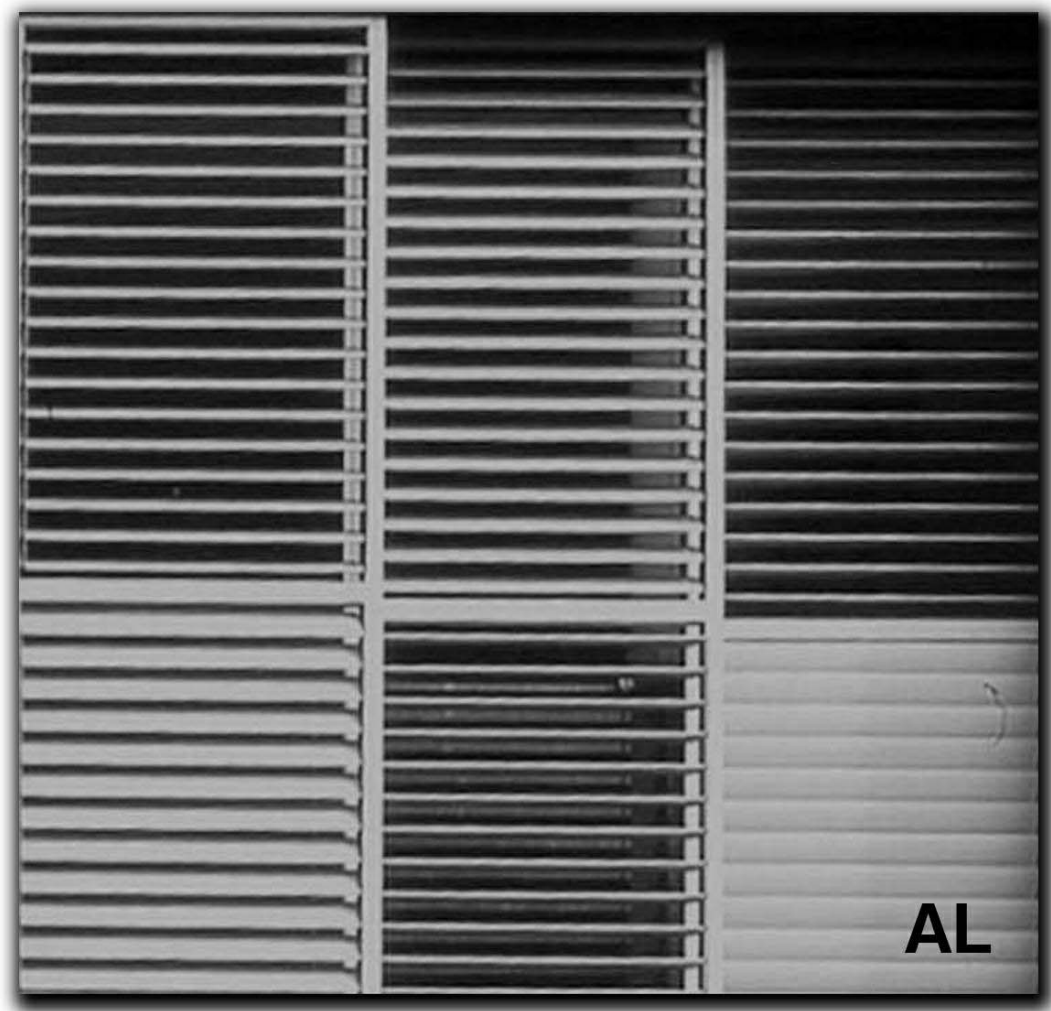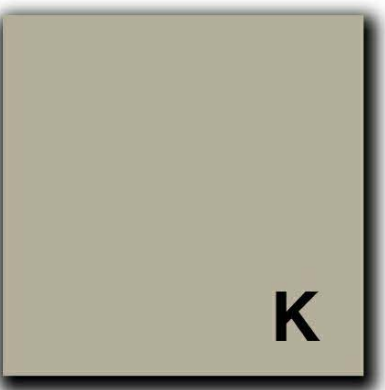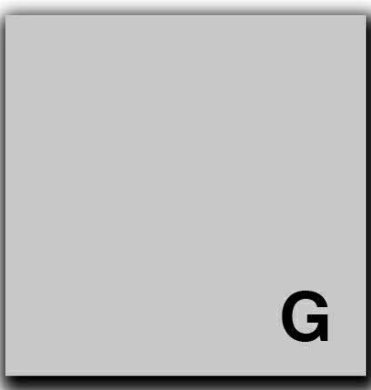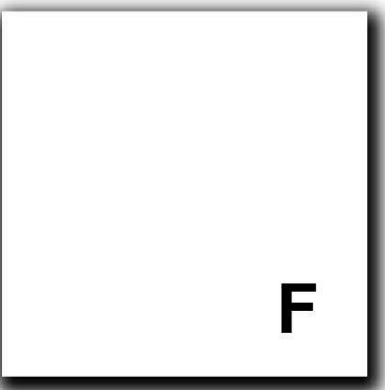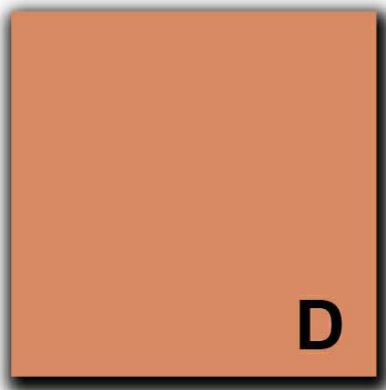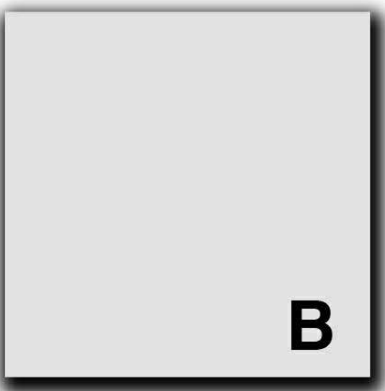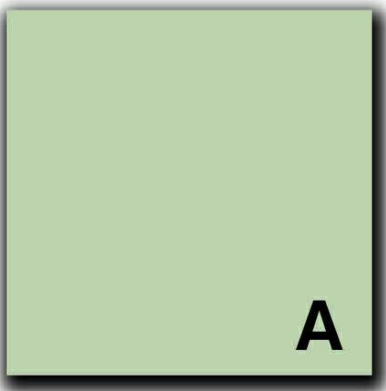


LEGEND

- AL ALUMINIUM LOUVRES
FN FENCE
GL GLASS
GLF GLASS FRITTED
MA MASONRY - PAINT FINISH
MS METAL SHEET
PC PRE-CAST CONCRETE PANEL - PAINT FINISH
PCT TEXTURED PRE-CAST CONCRETE PANEL - PAINT FINISH
SF STONE FACE
TR METAL TRELLIS


Do not scale from drawings. Verify all dimensions on site before commencing work. Copying or reproduction of this drawing is strictly prohibited. without the consent of Potts, Thompson & Walker Pty. Ltd. The Architect shall not be liable for any loss or claims. arising or resulting from any negligence or error. ISSUE DATE AMENDMENT			Consultants:			Client:			PTW Architects			Key Plan:			Project:		
A 11.03.2011 PRELIMINARY ISSUE FOR COORDINATION			Landscape Arch: Sturt Associates			Level 11, 528 Kent Street, Sydney NSW 2000			Level 17, 9 Castlereagh St			61 MOBS LANE, EPPING			Scale:			61 MOBS LANE, EPPING		
B 18.03.2011 FINAL DRAFT FOR PA ISSUE			Solar Access: Haggies			Suite 91, Level 5, 330 Wattle Street, Ultimo NSW 2007			Sydney NSW Australia 2000			BUILDINGS 6			@B1			24/06/2011		
C 08.04.2011 FINAL DRAFT FOR PA ISSUE			Traffic: TTP			Suite 003, Level 6, 282 Victoria Ave, Chesham NSW 2067			T +612 9232 5877			Job No:			6:25:41 PM			211.006		
D 19.04.2011 REVISED FINAL DRAFT ISSUE			Nathans/Back: Efficient Living			248/176 South Creek Road, Cronin NSW 2099			F +612 9221 4139			Dwg No:			A0642			Drawn By:		
E 24.06.2011 FINAL ISSUE FOR PA APPLICATION			Acoustic: Acoustic Logic			9 Sarah Street, Mascot NSW 2020			Email: info@design.meriton.com.au			Checked By:			PSC			Revision:		
									Internet: http://www.meriton.com.au			Status:			PA					

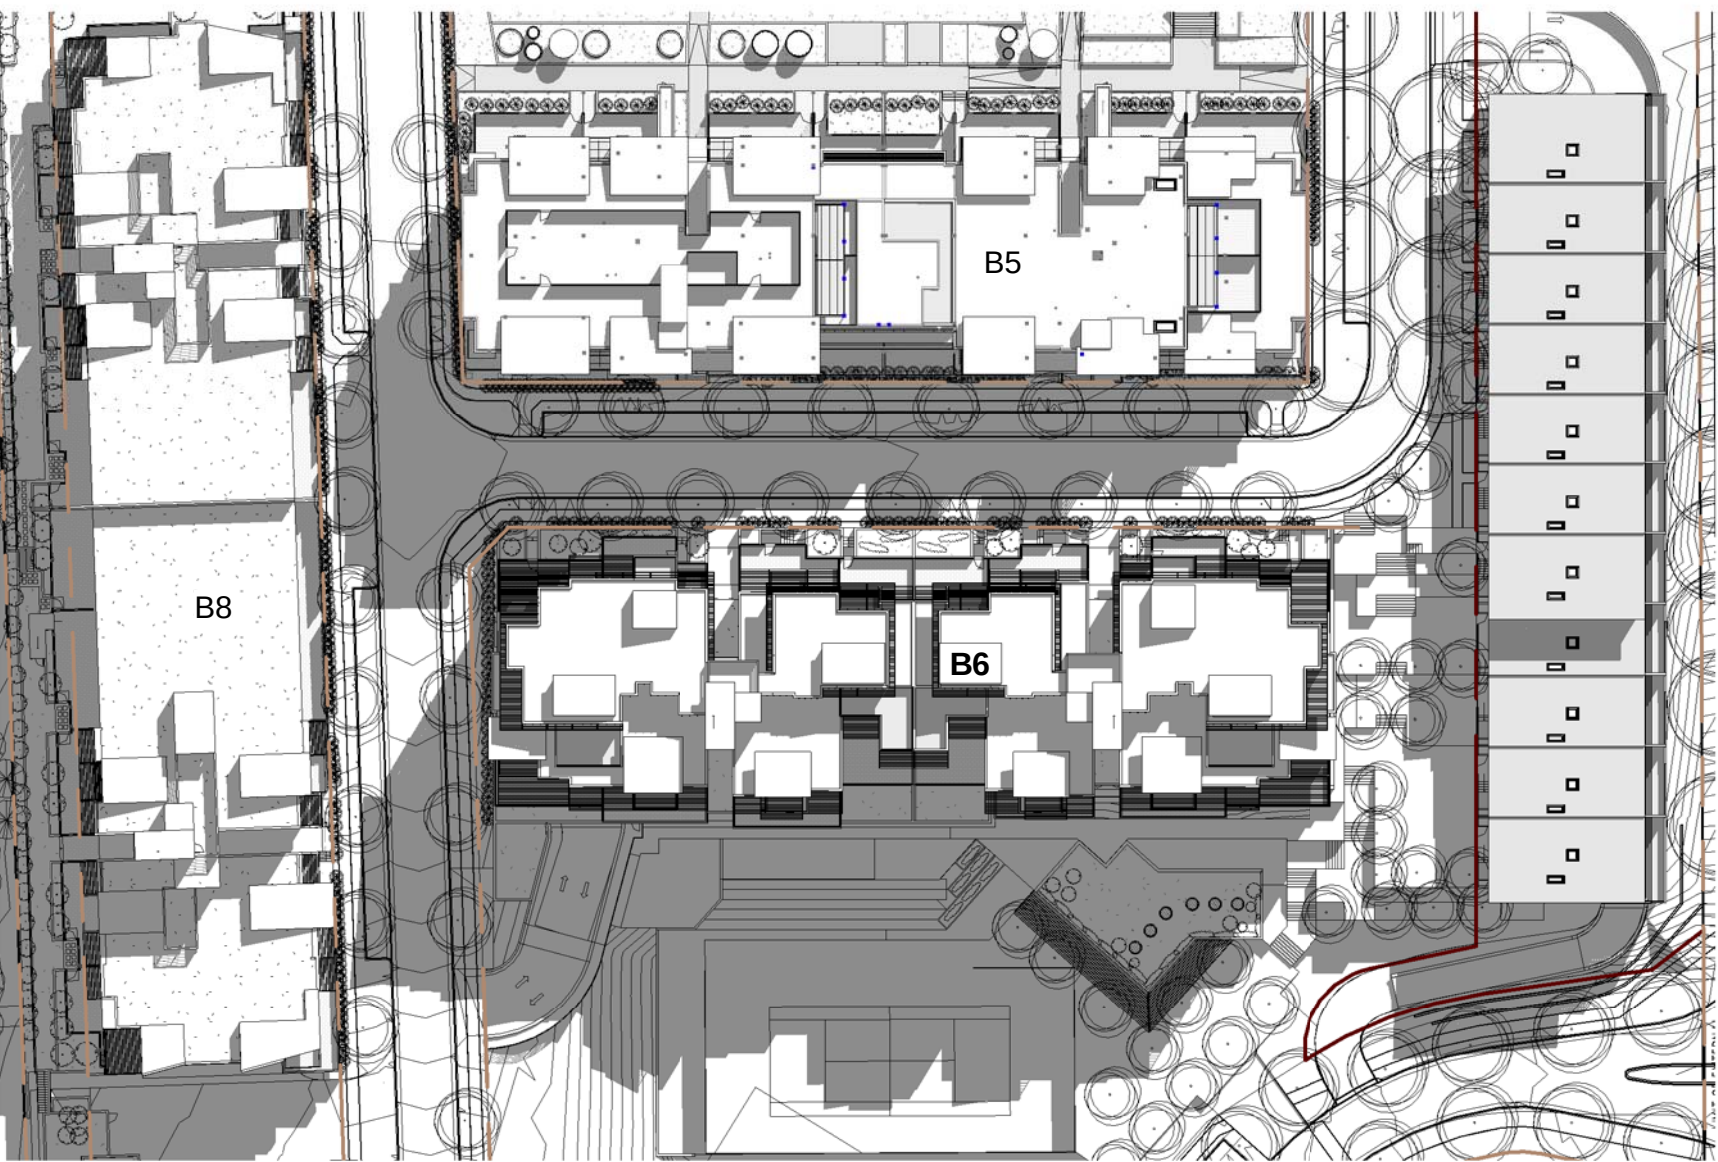


Dec 21, 9am (Daylight Saving)

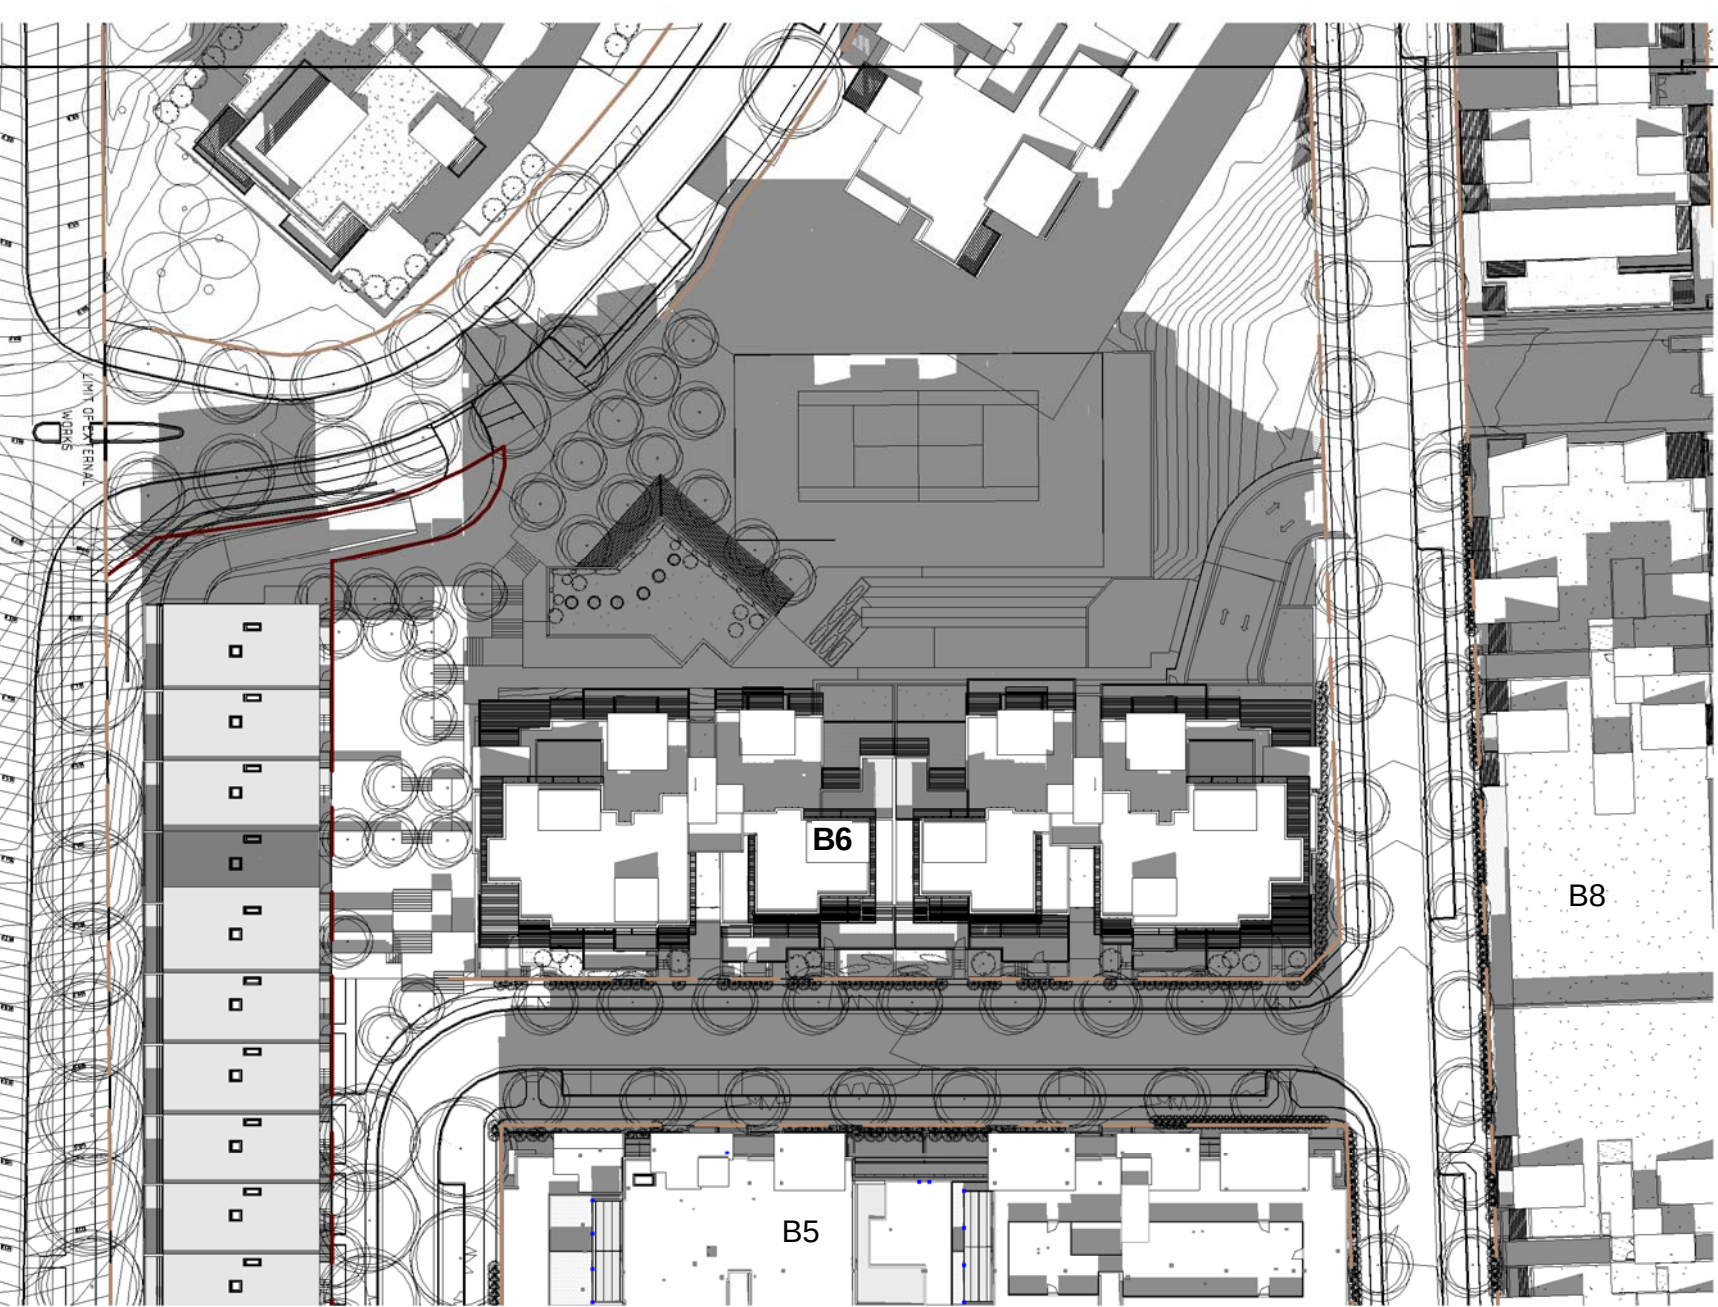


March 21, 9am

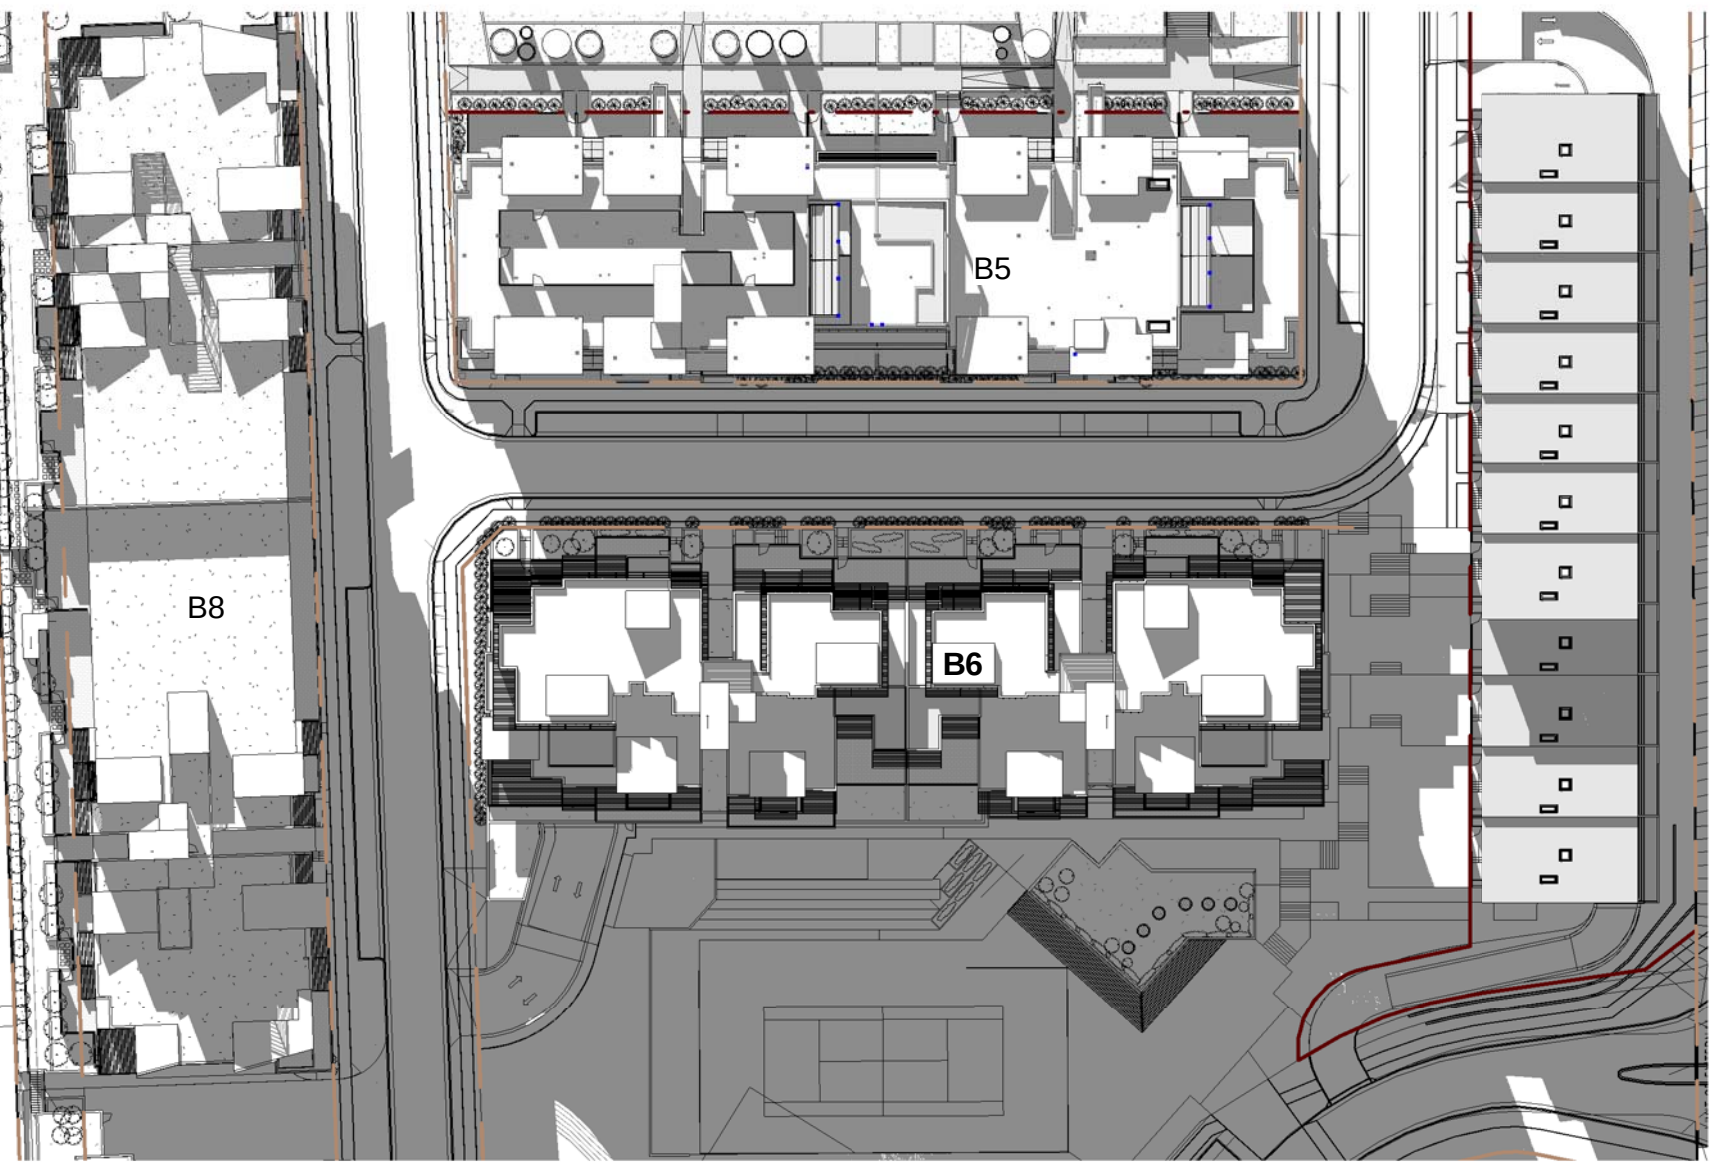

June 21, 9am

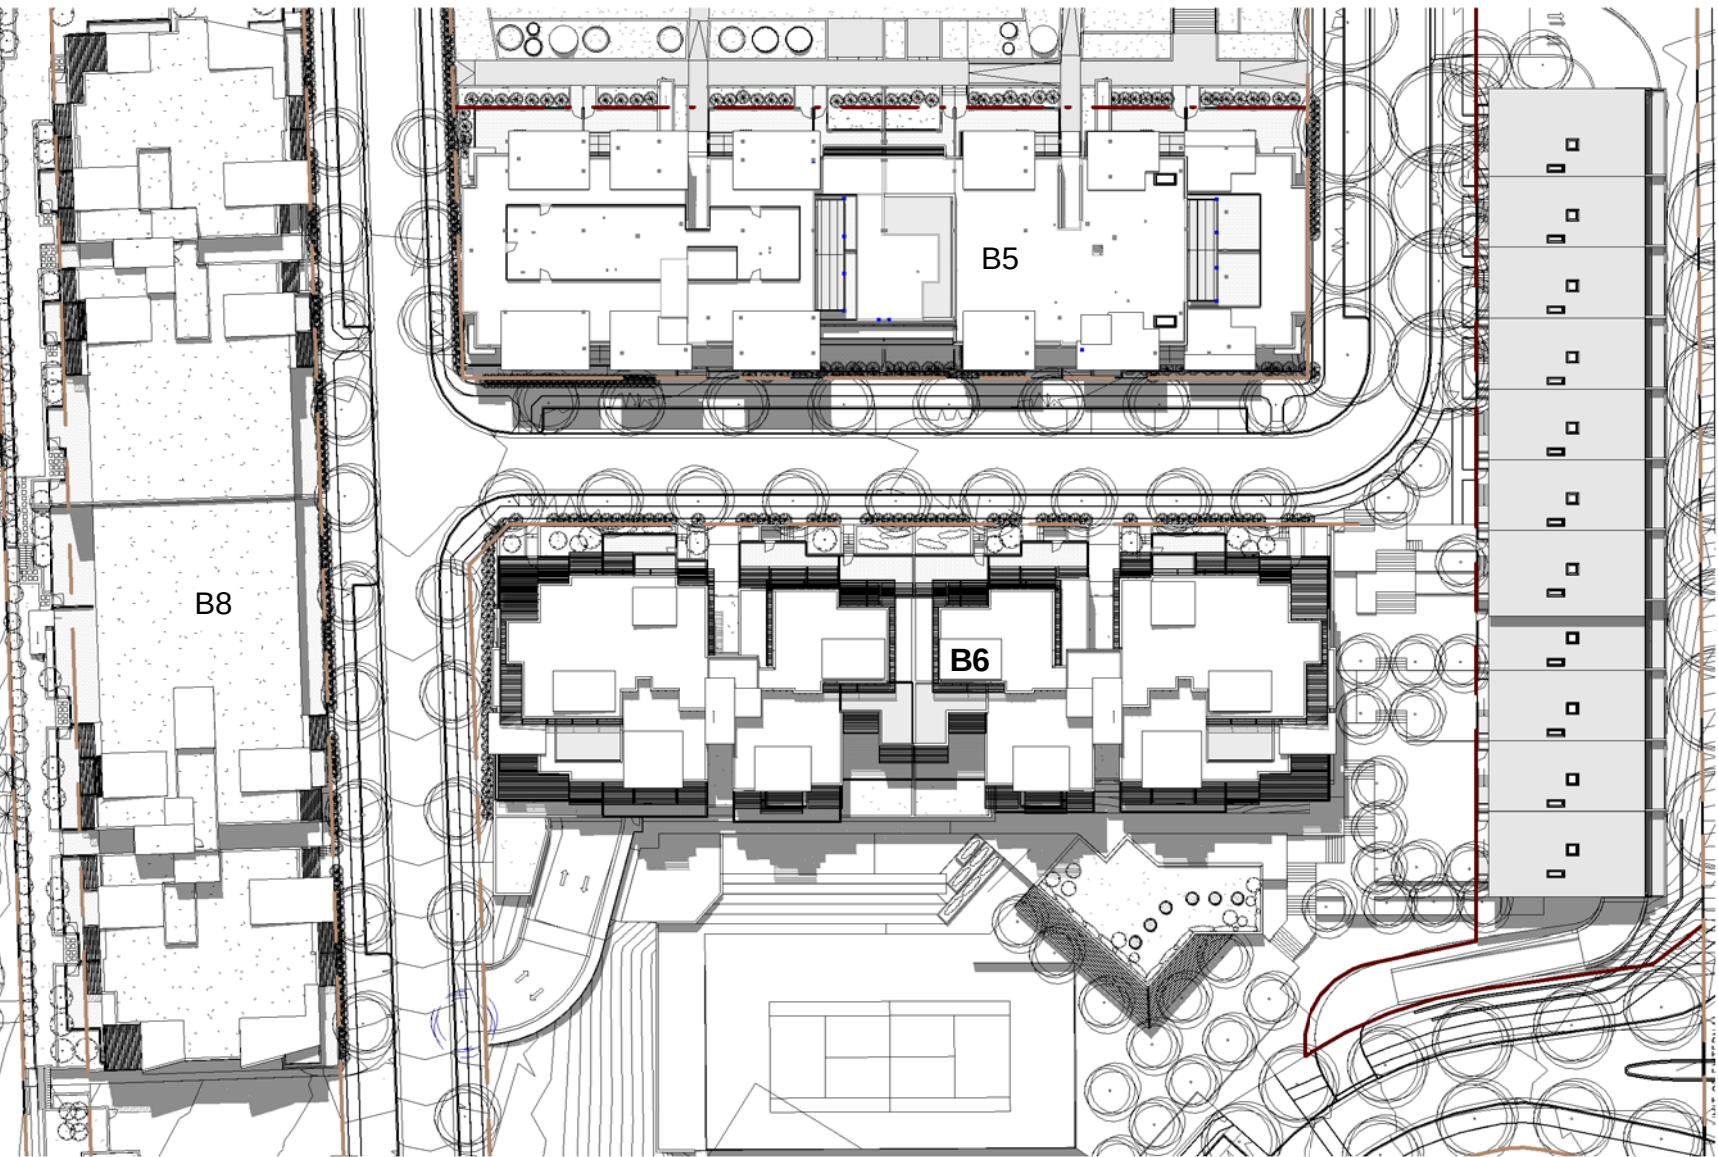

Dec 21, 12pm (Daylight Saving)

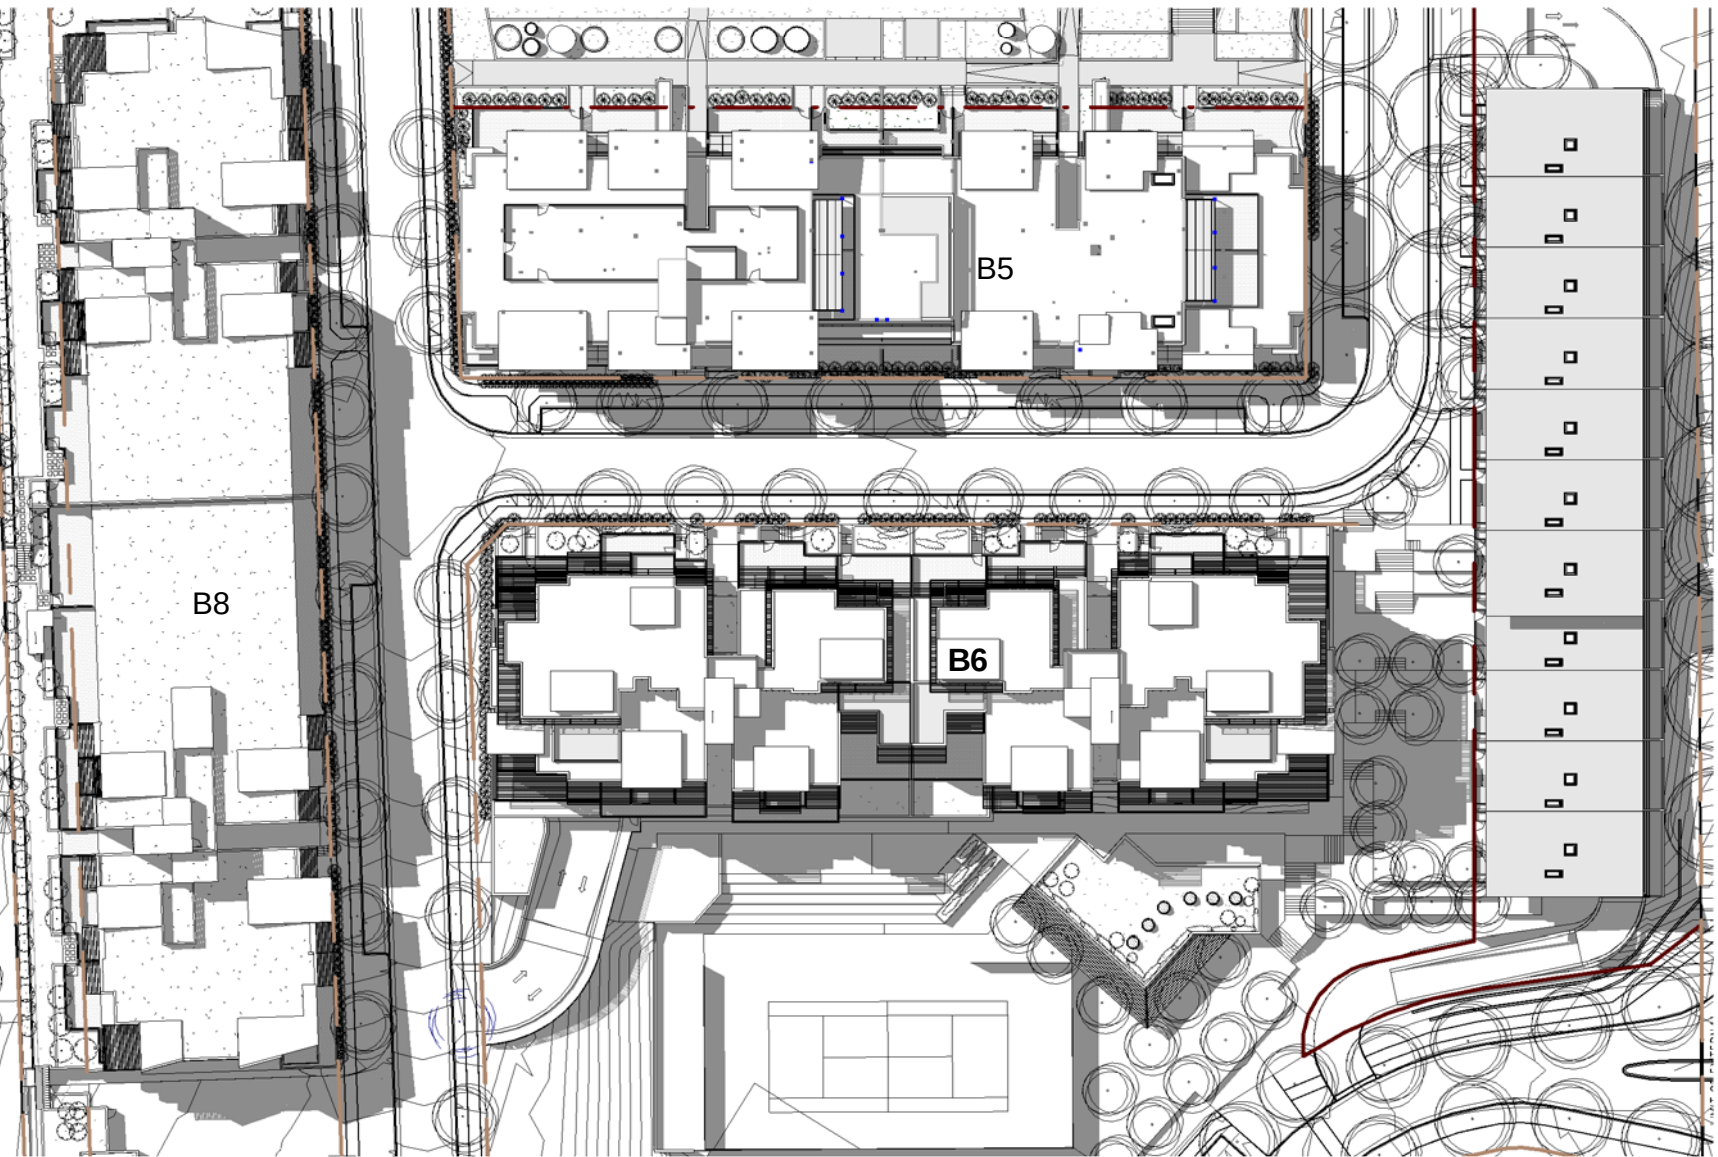

March 21, 12pm



June 21, 12pm



Dec 21, 3pm (Daylight Saving)



March 21, 3pm



June 21, 3pm