


Epping Park


61 Mobbs Lane, Epping
Stage 2
Building 10

Project Application
April 2011

Sheet Number	Sheet Name
A1000	COVER SHEET
A1001	DRAWING LIST
A1002	SITE PLAN
A1010	PARKING LEVEL 1
A1011	PARKING LEVEL 2
A1012	GROUND FLOOR GA PLAN
A1013	LEVEL 1 GA PLAN
A1014	LEVEL 2 GA PLAN
A1015	LEVEL 3 GA PLAN
A1016	LEVEL 4 GA PLAN
A1017	LEVEL 5 GA PLAN
A1018	ROOF GA PLAN
A1020	ELEVATIONS NS
A1021	ELEVATIONS EW
A1030	LONG SECTION A-A
A1031	CROSS SECTION B-B
A1032	CROSS SECTION C-C
A1060	COLOUR DETAIL ELEVATION
A1061	COLOUR DETAIL ELEVATION
A1062	COLOUR SAMPLE BOARD
A1063	SW PERSPECTIVE
A1064	NW PERSPECTIVE
A1070	SHADOW STUDIES

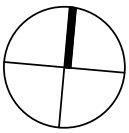

Key Plan:

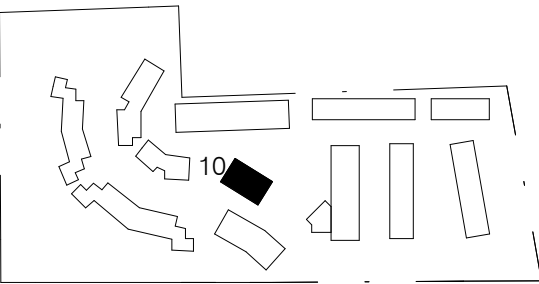

Project:

EPPING PARK - STAGE 2
BUILDING 10
61 MOBBS LANE, EPPING
BUILDINGS 6,9,10,17


Title:


DRAWING LIST

Scale:	@B1	Plot Date:	24/06/2011 5:09:52 PM	Job No:	211.006		
Dwg No:	A1001	Drawn By:	DB/FW/CR	Checked By:	PSC	Revision:	E
Status:	PA						



1 SITE PLAN
1 : 200

 On or include from drawings: Verify all dimensions on site before commencing work.		ISSUE		DATE	AMENDMENT	Consultants:		Client:		PTW Architects		PTW		Key Plan:		Project:		Scale:		Plot Date:		Job No:	
A		11.03.2011		PRELIMINARY ISSUE FOR COORDINATION		Landscape Arch		Sturt Associates		Suite 91, Level 5, 330 Watfts Street, Ultimo NSW 2007		Tel: (02) 9211 5744				EPPING PARK - STAGE 2		1 : 200 @B1		24/06/2011 5:10:32 PM		211.006	
B		18.03.2011		FINAL DRAFT FOR PA ISSUE		Solar Access		Haggies		2 Linton Street, Lane Cove NSW 2066		Tel: (02) 9427 8100											
C		08.04.2011		FINAL DRAFT FOR PA ISSUE		Traffic		TTP		Suite 603, Level 6, 282 Victoria Ave, Cheshamwood NSW 2067		Tel: (02) 9411 5960											
D		19.04.2011		REVISED FINAL DRAFT ISSUE		Nathans/Bask		Efficient Living		248/176 South Creek Road, Crows Nest NSW 2059		Tel: (02) 9944 0030											
E		24.06.2011		FINAL ISSUE FOR PA APPLICATION		Acoustic		Acoustic Logic		9 Sarah Street, Mascot NSW 2020		Tel: (02) 9338 9688											
The CAD files and their contents are solely for the use of the recipient and cannot be used for any other purpose without the prior written consent of the Architect. The recipient of this data shall be responsible for checking accuracy and consistency of data received. The use of this electronic data in print or other shall be at the user's risk.		

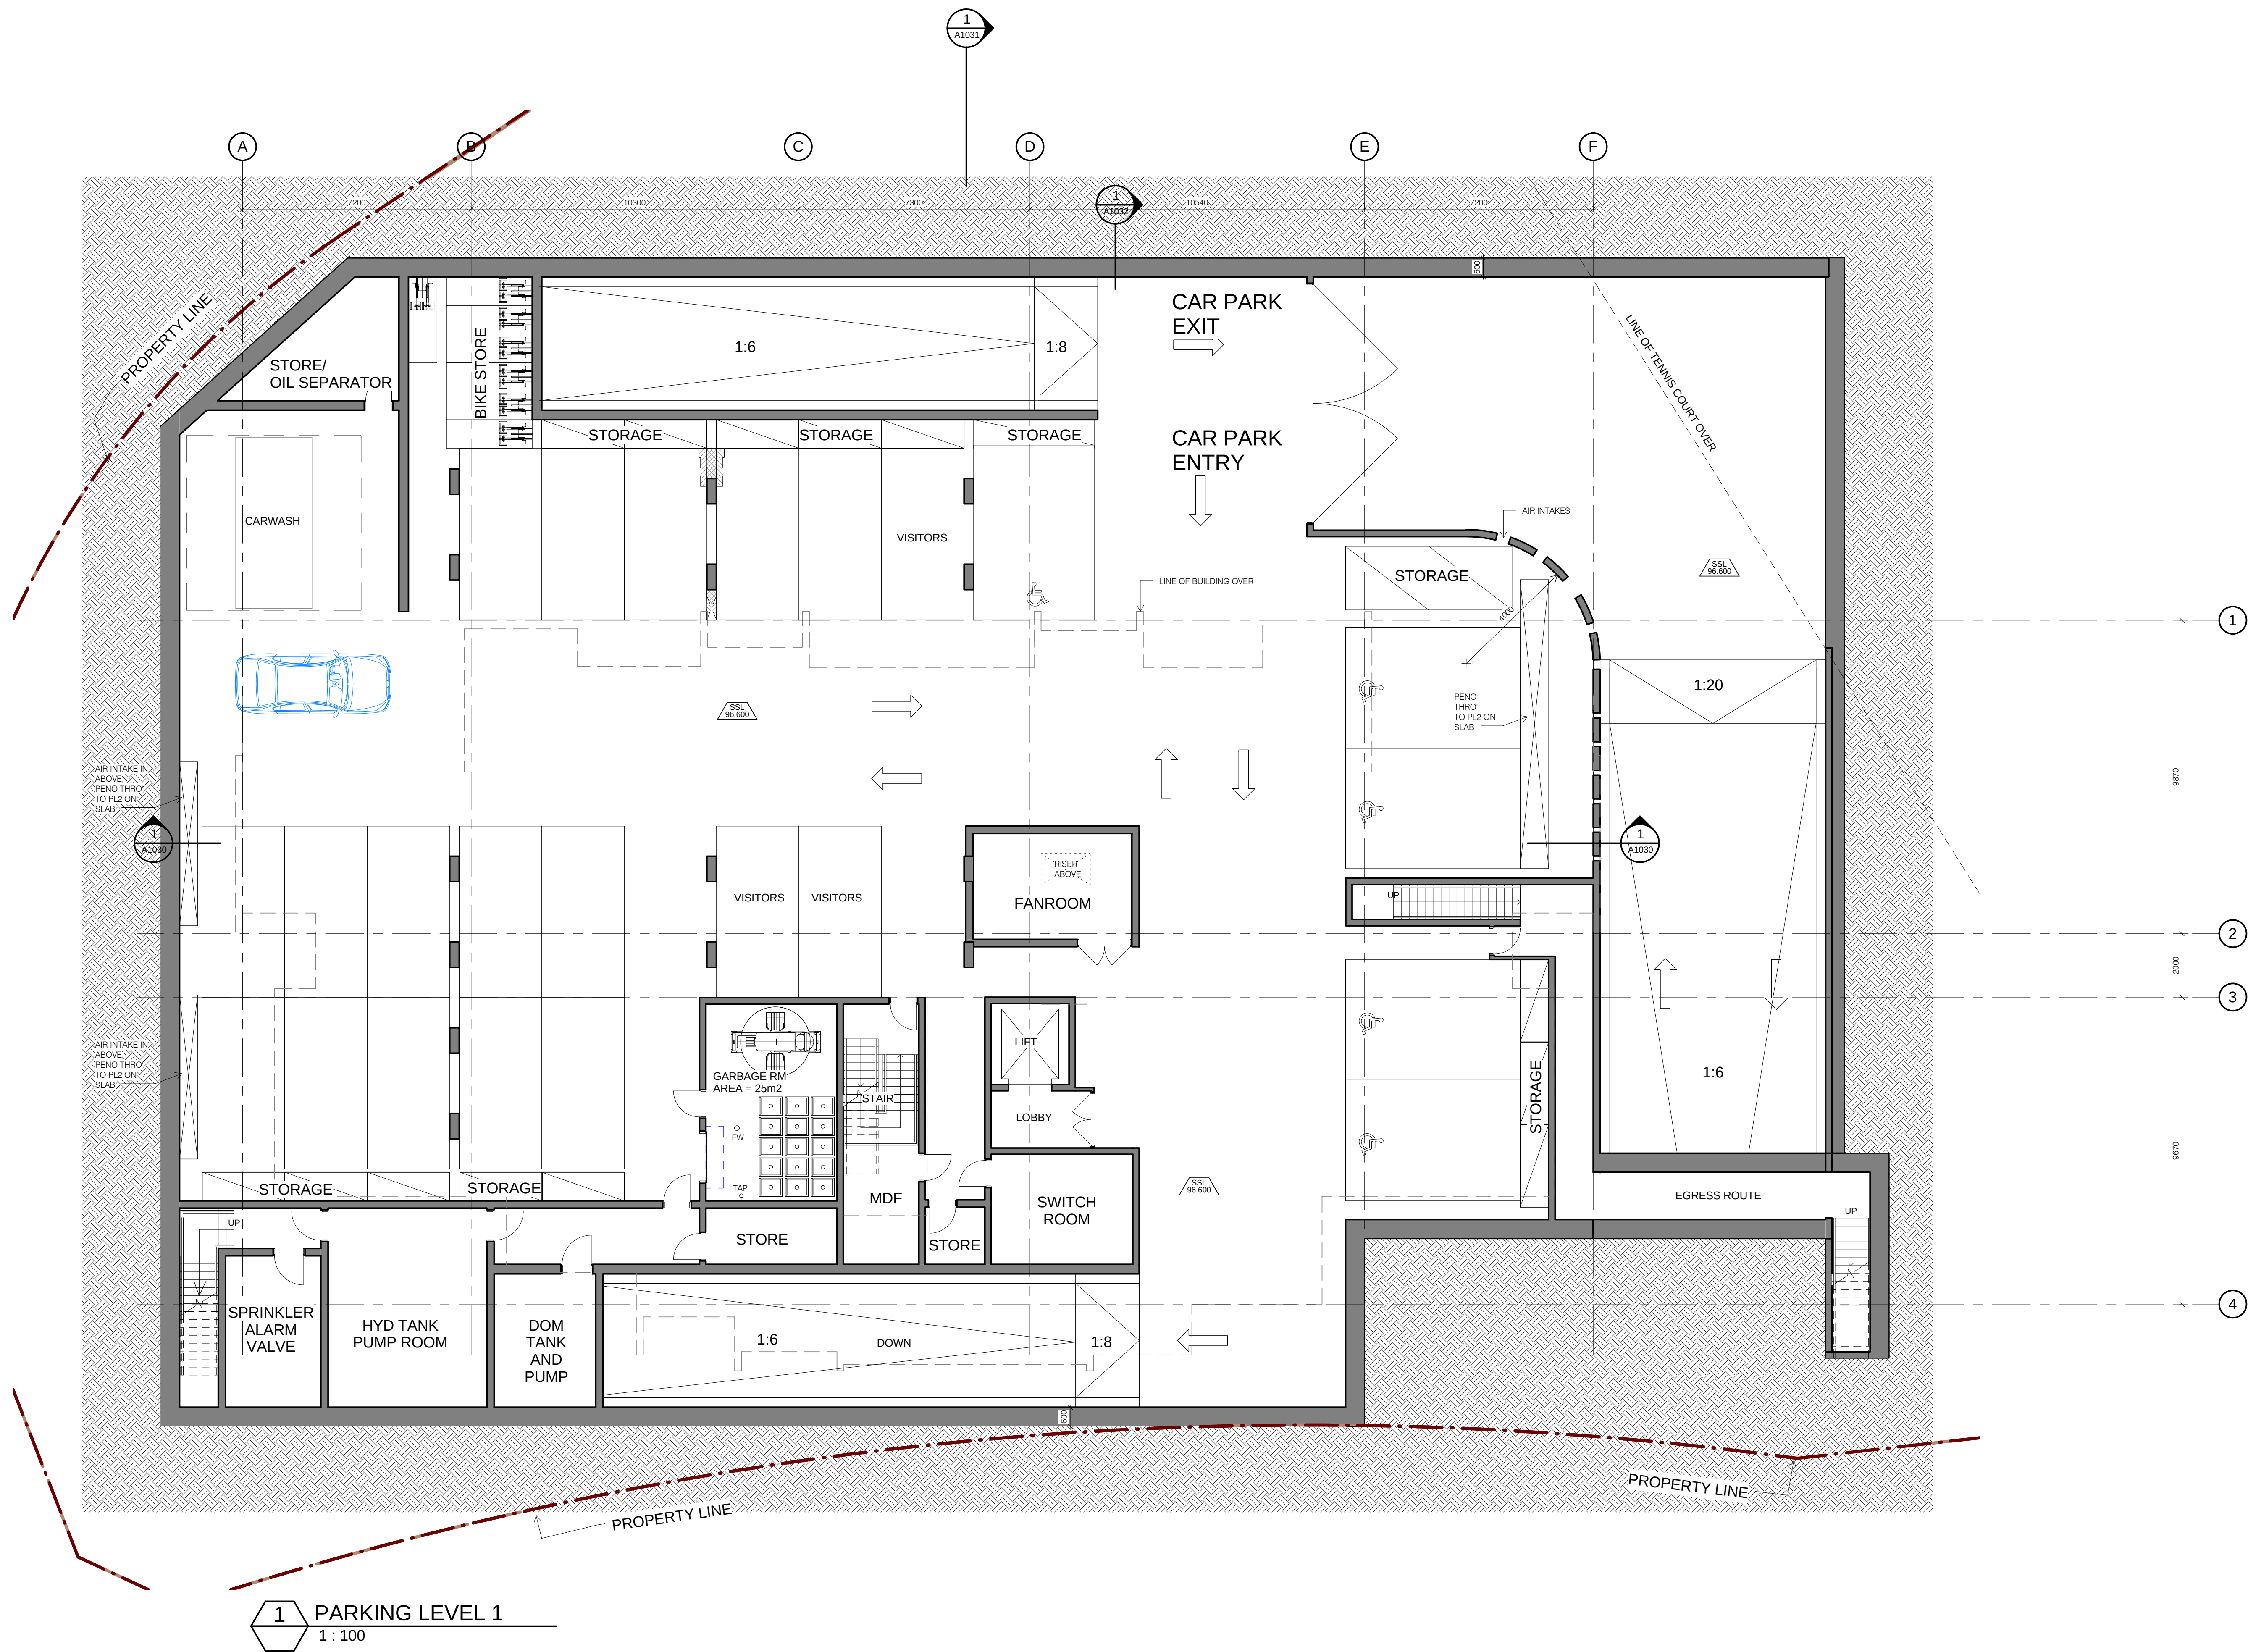


Parking Schedule	
Description	Count
Adaptable Spaces	5
Car Wash Bay	1
Resident Parking	46
Visitor Parking	3
Grand total: 55	55




Adaptable Spaces	5
Car Wash Bay	1
Resident Parking	46
Visitor Parking	3
Grand total: 55	55

Do not scale from drawings.		ISSUE DATE	AMENDMENT	Consultants:	Client:	PTW Architects	PTW	Key Plan:	Project:
A	11.03.2011	PRELIMINARY ISSUE FOR COORDINATION	Landscapage Arch Start Associates	Suite D1, Level 5, 330 Watlie Street, Ultimo NSW 2007	Tel: +612 9211 3744	 Meriton Apartments Pty. Ltd. Builders & Developers		Level 17, 9 Castlereagh St Sydney NSW Australia 2000 T +612 9222 5877 F +612 9221 4139	61 MORRIS LANE, EPPING BUILDING 10 BUILDINGS 6,9,10,17
B	08.03.2011	FINAL DRAFT FOR PA ISSUE	Public Access	Hoggies	2 Lincen Street, Lane Cove NSW 2066			Scale: 1:100 @B1 Plot Date: 24/06/2011 5:10:43 PM Job No: 211_006	
C	19.04.2011	REVISED FINAL DRAFT ISSUE	Traffic	TTP	Suite 603, Level 6, 282 Victoria Ave, Chateau NSW 2067			Dwg No: A1011	Drawn By: DB/WCH Checked By: PSC Revision: E
E	24.06.2011	FINAL ISSUE FOR PA APPLICATION	Nature/Basis	Efficient Living	248/176 South Creek Road, Cromer NSW 2099			Status: PA	
			Acoustic	Acoustic Living	9 Sarah Street, Mascot NSW 2020				
					Level 11, 528 Kent Street, Sydney NSW 2000 Tel: (02) 9287 2688 Fax: (02) 9287 2777 Email: rfd@dwg.meriton.com.au Internet: http://www.meriton.com.au				
					108 Northmead Architects, 2002 A Newmark Architects No. 2922 A Newmark Architects No. 2922 D Jones Architects No. 4778 A Jones Architects No. 2922 S Shree Architects No. 0359 A Shree Architects No. 0347				

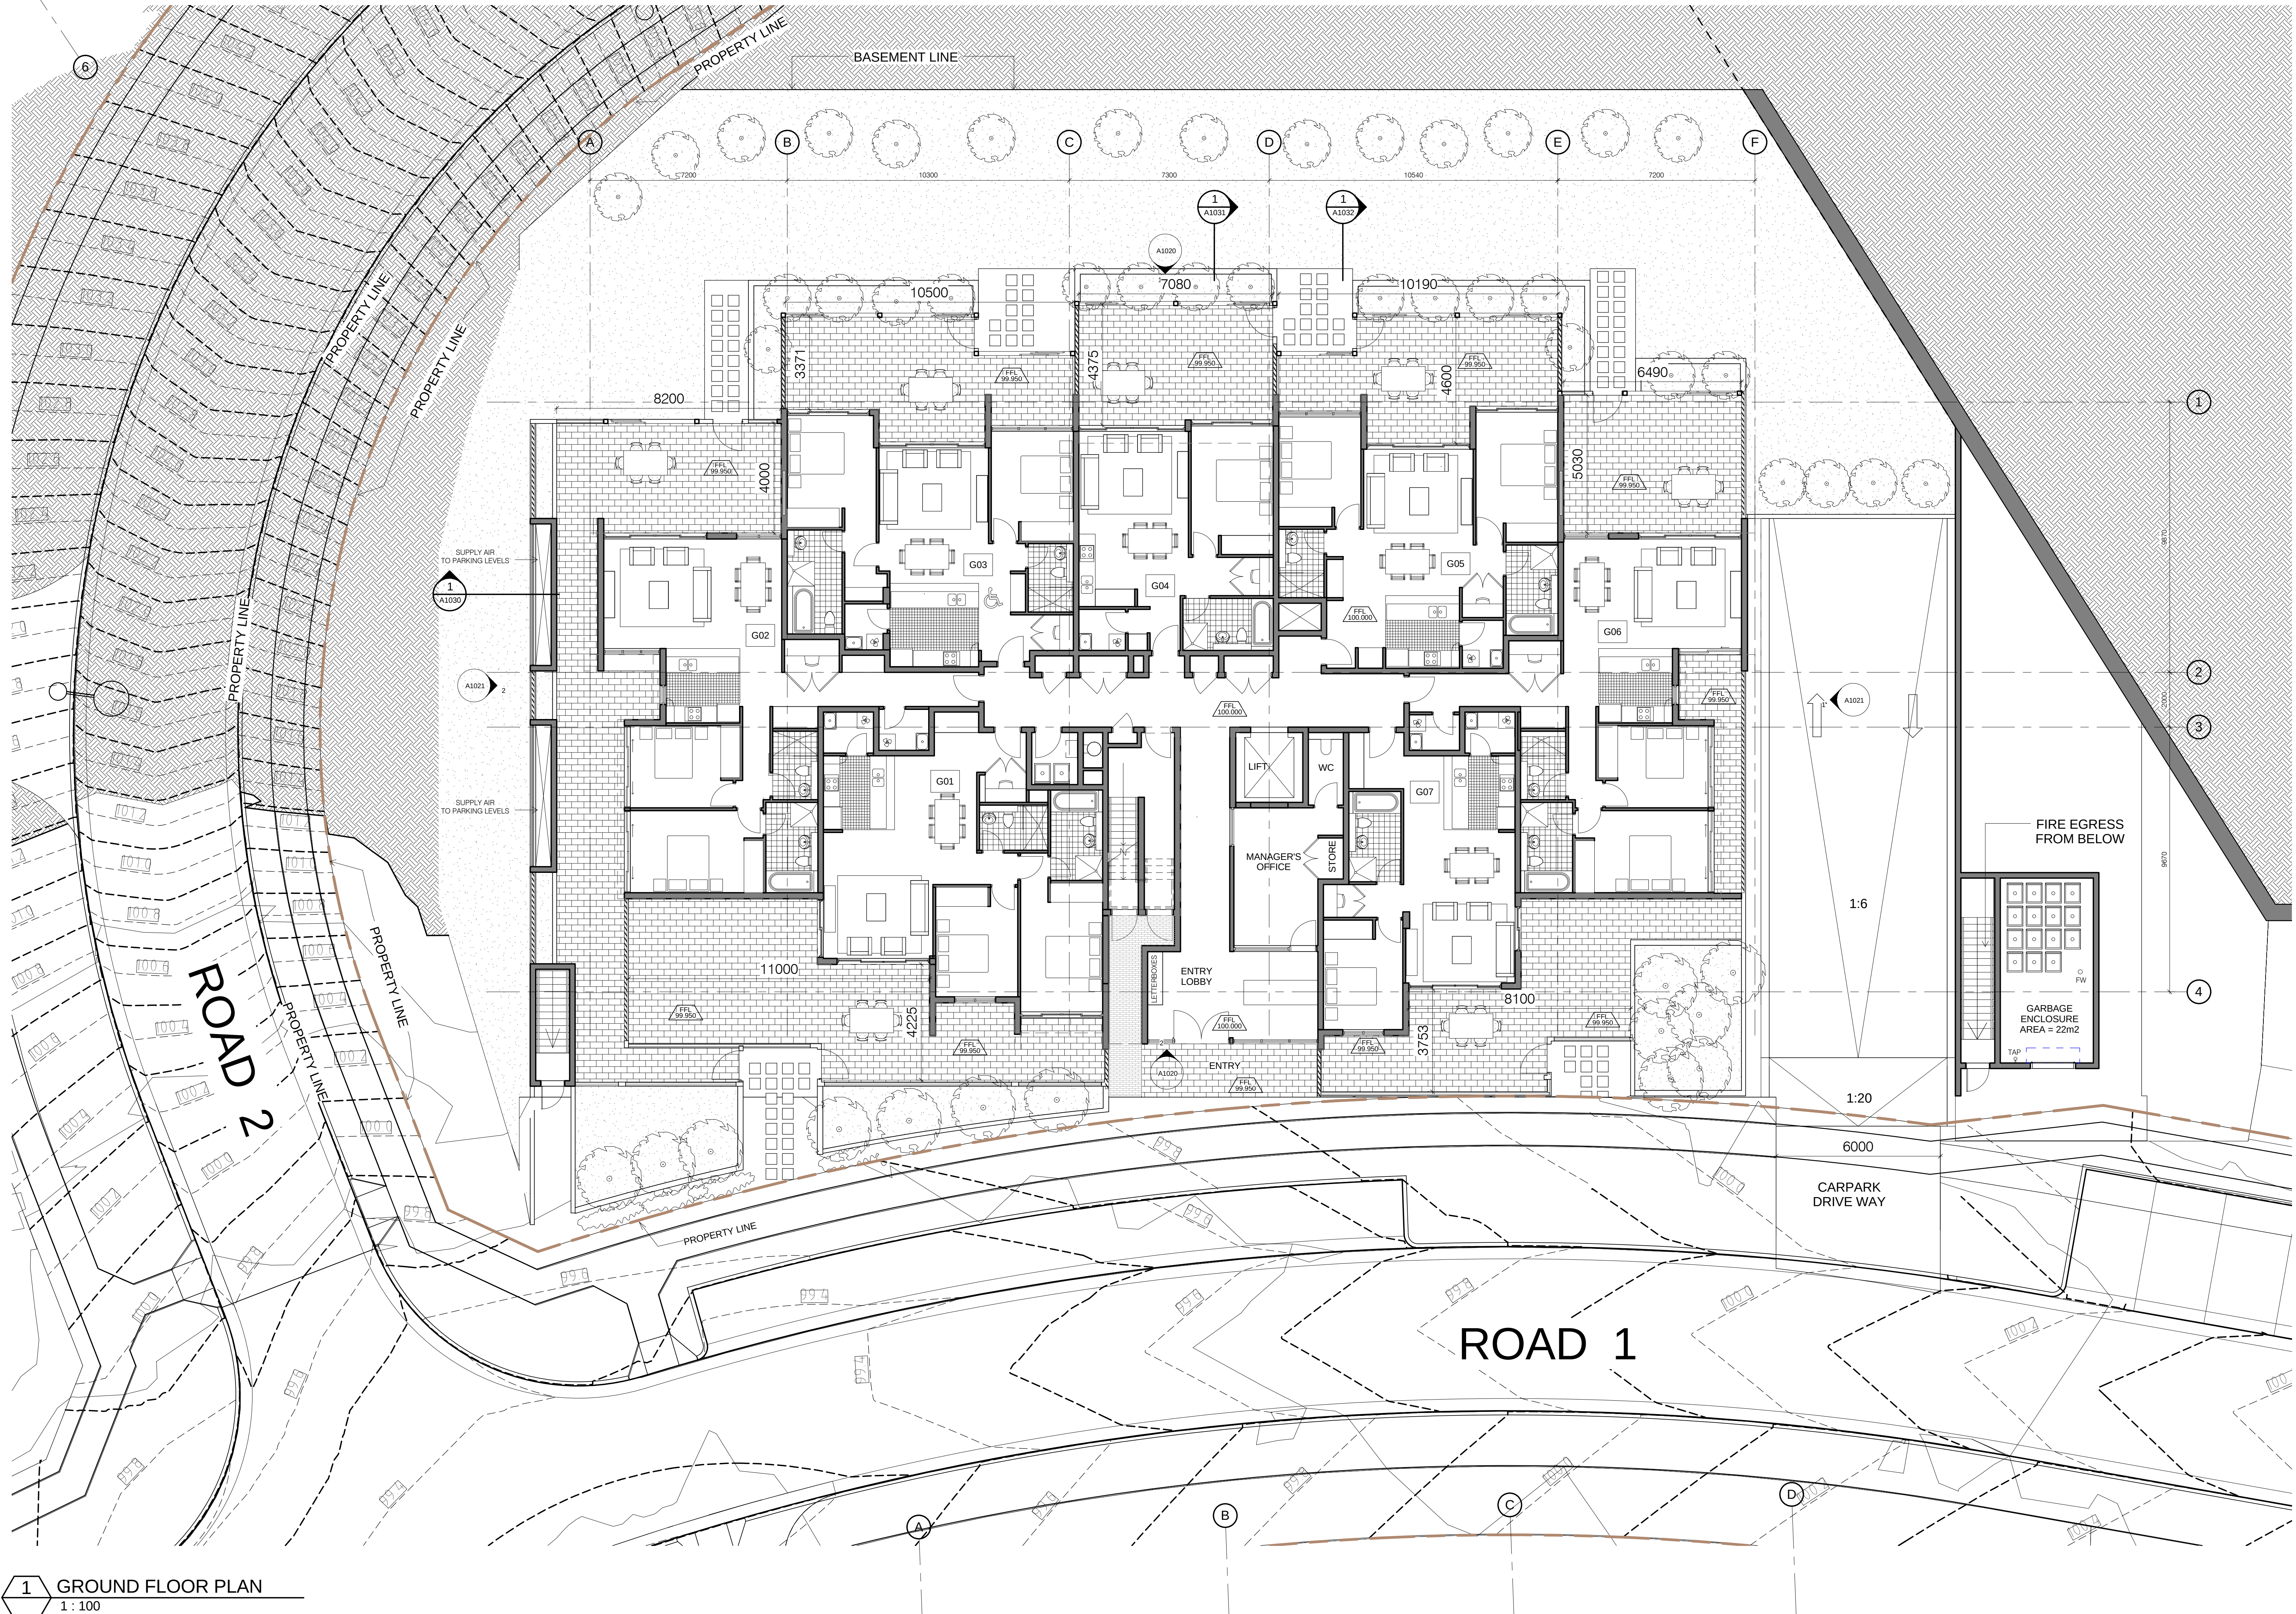

1 GROUND FLOOR PLAN
1:100


On site scale from drawings: Verify all dimensions on site before commencing work. Copying or reproduction of this drawing is strictly prohibited. The Architect shall not be liable for any loss or damage, including or resulting from any loss or damage, arising from the use of this drawing, whether or not such loss or damage is caused in whole or in part by the negligence of the Architect. The recipient of the data shall be responsible for checking accuracy and consistency of data received from the Architect and for any loss or damage caused by the use of the data. The Client has and their contents are solely representative of the project information and cannot be used for any other purpose without the written consent of the Architect.		REVISED DATE 11.03.2011 18.03.2011 08.04.2011 19.04.2011 24.06.2011	AMENDMENT PRELIMINARY ISSUE FOR COORDINATION FINAL DRAFT FOR PA ISSUE FINAL DRAFT FOR PA ISSUE REVISED FINAL DRAFT ISSUE FINAL ISSUE FOR PA APPLICATION	Consultants: Landscape Arch: Surf Associates Solar Access: Haggies Traffic: TTP Nathaniel/Bask: Efficient Living Acoustic: Acoustic Logic Suff Associates 21 Lonsdale Street, Ultimo NSW 2007 Tel: 0211 5744 Tel: 9427 6100 Suite 603, Level 6, 282 Victoria Ave, Chesham NSW 2067 248/176 South Creek Road, Cronin NSW 2099 9 Sarah Street, Mascot NSW 2020 Tel: 0211 5744 Tel: 9427 6100 Tel: 9411 5960 Tel: 9944 0202 Tel: 8338 9688	Client: Meriton Apartments Pty. Ltd. Buildings & Developers Level 11, 528 Kent Street, Sydney NSW 2000 Tel: (02) 9287 2888 Fax: (02) 9287 2777 Email: info@meriton.com.au Internet: http://www.meriton.com.au	PTW Architects Level 17, 9 Castlereagh St Sydney NSW Australia 2000 T +612 9232 5877 F +612 9221 4139 NSW Registered Architects A: Architecture No. 2522 J: Interior Architecture No. 3910 D: Design Architecture No. 4775 A: Planning Architecture No. 5057 S: Survey Architecture No. 6209 A: Town Planning No. 5247	Key Plan: 	Project: EPPING PARK - STAGE 2 BUILDING 10 61 MOSS LANE, EPPING BUILDINGS 6,9,10,17 Title: GROUND FLOOR GA PLAN Scale: 1:100 @B1 Dwg No: A1012 Status: PA Print Date: 24/06/2011 5:10:55 PM Job No: 211.006 Checked By: PSC Revision: E 8m
---	--	---	--	--	--	---	---------------	--

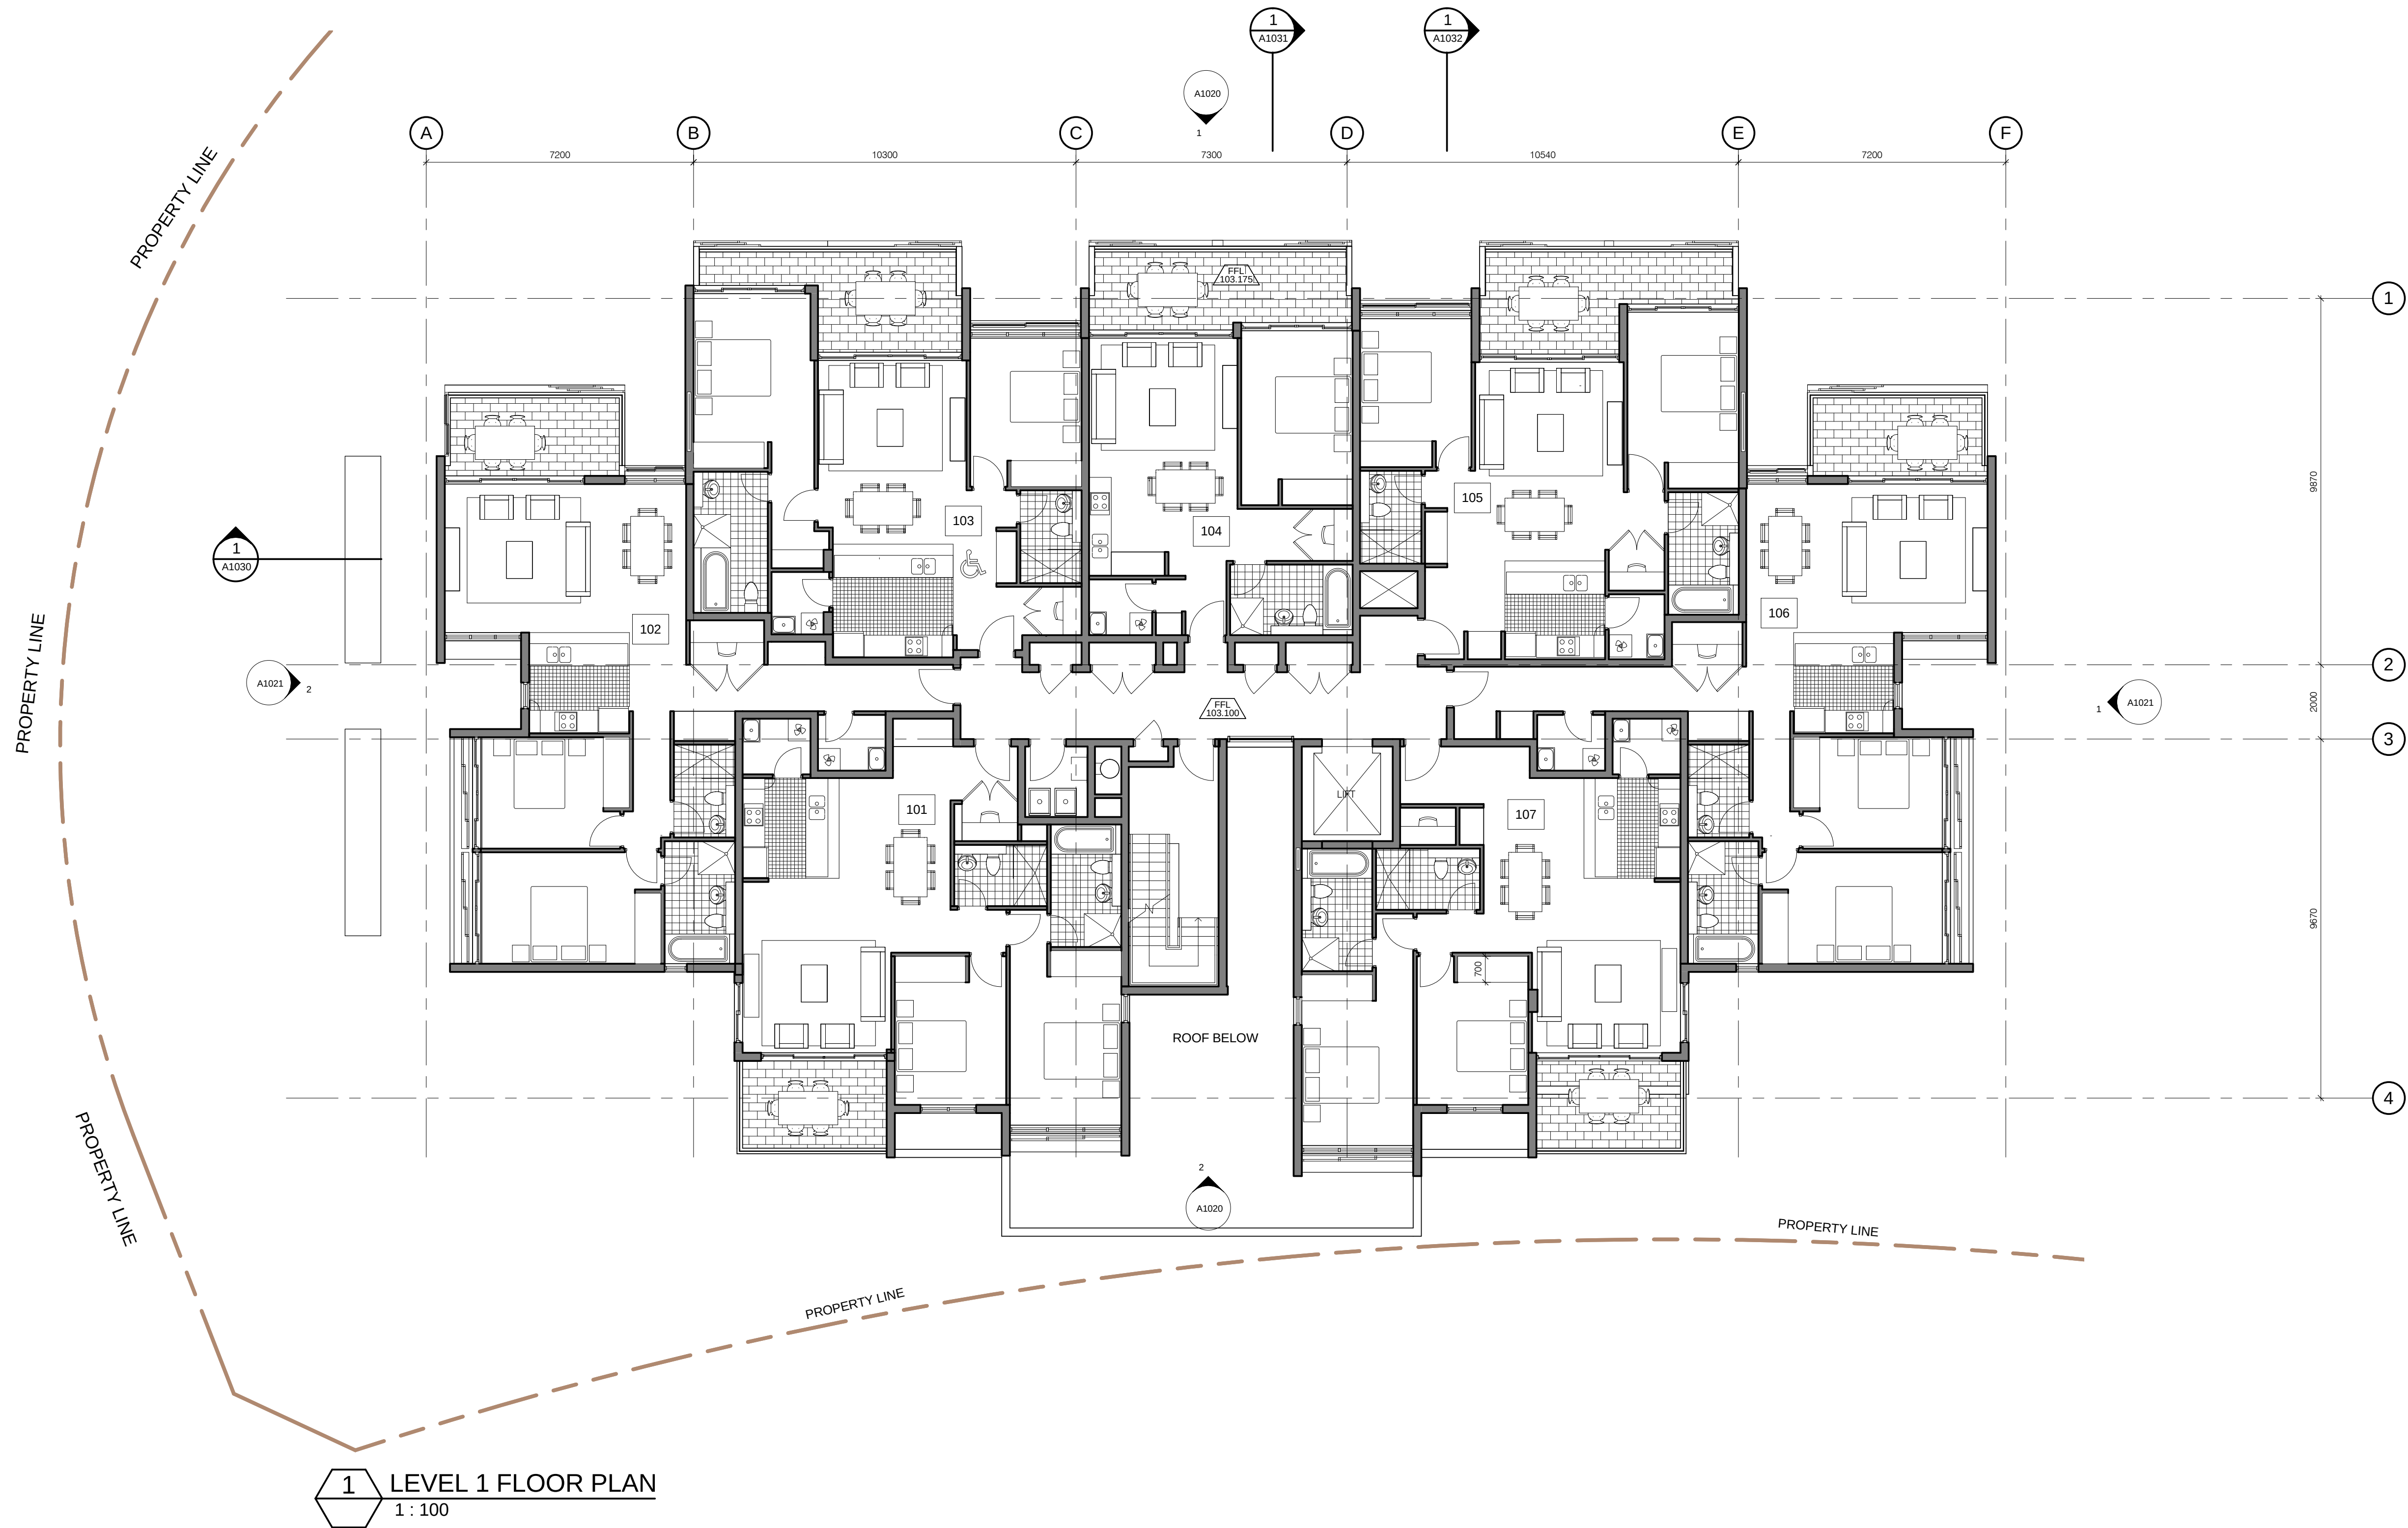



1 LEVEL 1 FLOOR PLAN
1 : 100

On-site scale from drawings: Verify all dimensions on site before commencing work. Copying or reproduction of this drawing is strictly prohibited. The Architect shall not be liable for any loss or claims whatsoever arising from or in respect of any errors, omissions or misstatements in this document transferred from the computer system of the Architect to the printer or otherwise. The recipient of this data shall be responsible for checking accuracy and consistency of data transferred from the computer system of the Architect to the printer or otherwise. The CAD files and their contents are solely the property of the Architect and shall not be used for any other project without the written consent of the Architect. The Architect shall not be liable for any loss or claims whatsoever arising from or in respect of any errors, omissions or misstatements in this document transferred from the computer system of the Architect to the printer or otherwise.	DATE	AMENDMENT	Consultants:		Client:	PTW Architects Level 17, 9 Castlereagh St Sydney NSW Australia 2000 T +612 9232 5877 F +612 9221 4139 Email: info@ptw.com.au Website: www.ptw.com.au NSW Nominated Architects: A Architects No. 2522 J Architects No. 3910 D Architects No. 4775 A Architects No. 5057 A Architects No. 6209 A Architects No. 5247	Key Plan: 	Project: EPPING PARK - STAGE 2 BUILDING 10 61 MOSS LANE, EPPING BUILDINGS 6,9,10,17	Scale: 0 1 2 5 8m 1 : 100 @B1		Print Date: 24/06/2011 5:10:58 PM	Job No: 211.006	Revision: E
	A	11.03.2011	PRELIMINARY ISSUE FOR COORDINATION	Landscape Arch: Surf Associates									
	B	18.03.2011	FINAL DRAFT FOR PA ISSUE	Solar Access: Haggies									
	C	08.04.2011	FINAL DRAFT FOR PA ISSUE	Traffic: TTP									
	D	19.04.2011	REVISED FINAL DRAFT ISSUE	Nathans/Back: Efficient Living									

E	24.06.2011	FINAL ISSUE FOR PA APPLICATION	Acoustic: Acoustic Logic	Level 11, 528 Kent Street, Sydney NSW 2000 Tel: (02) 9287 2888 Fax: (02) 9287 2777 Internet: http://www.meriton.com.au	Client: Meriton Apartments Pty. Ltd. Builders & Developers	PTW Architects Level 17, 9 Castlereagh St Sydney NSW Australia 2000 T +612 9232 5877 F +612 9221 4139 Email: info@ptw.com.au Website: www.ptw.com.au NSW Nominated Architects: A Architects No. 2522 J Architects No. 3910 D Architects No. 4775 A Architects No. 5057 A Architects No. 6209 A Architects No. 5247	Key Plan: 	Project: EPPING PARK - STAGE 2 BUILDING 10 61 MOSS LANE, EPPING BUILDINGS 6,9,10,17	Scale: 0 1 2 5 8m 1 : 100 @B1	Print Date: 24/06/2011 5:10:58 PM	Job No: 211.006	Revision: E
Status: PA												

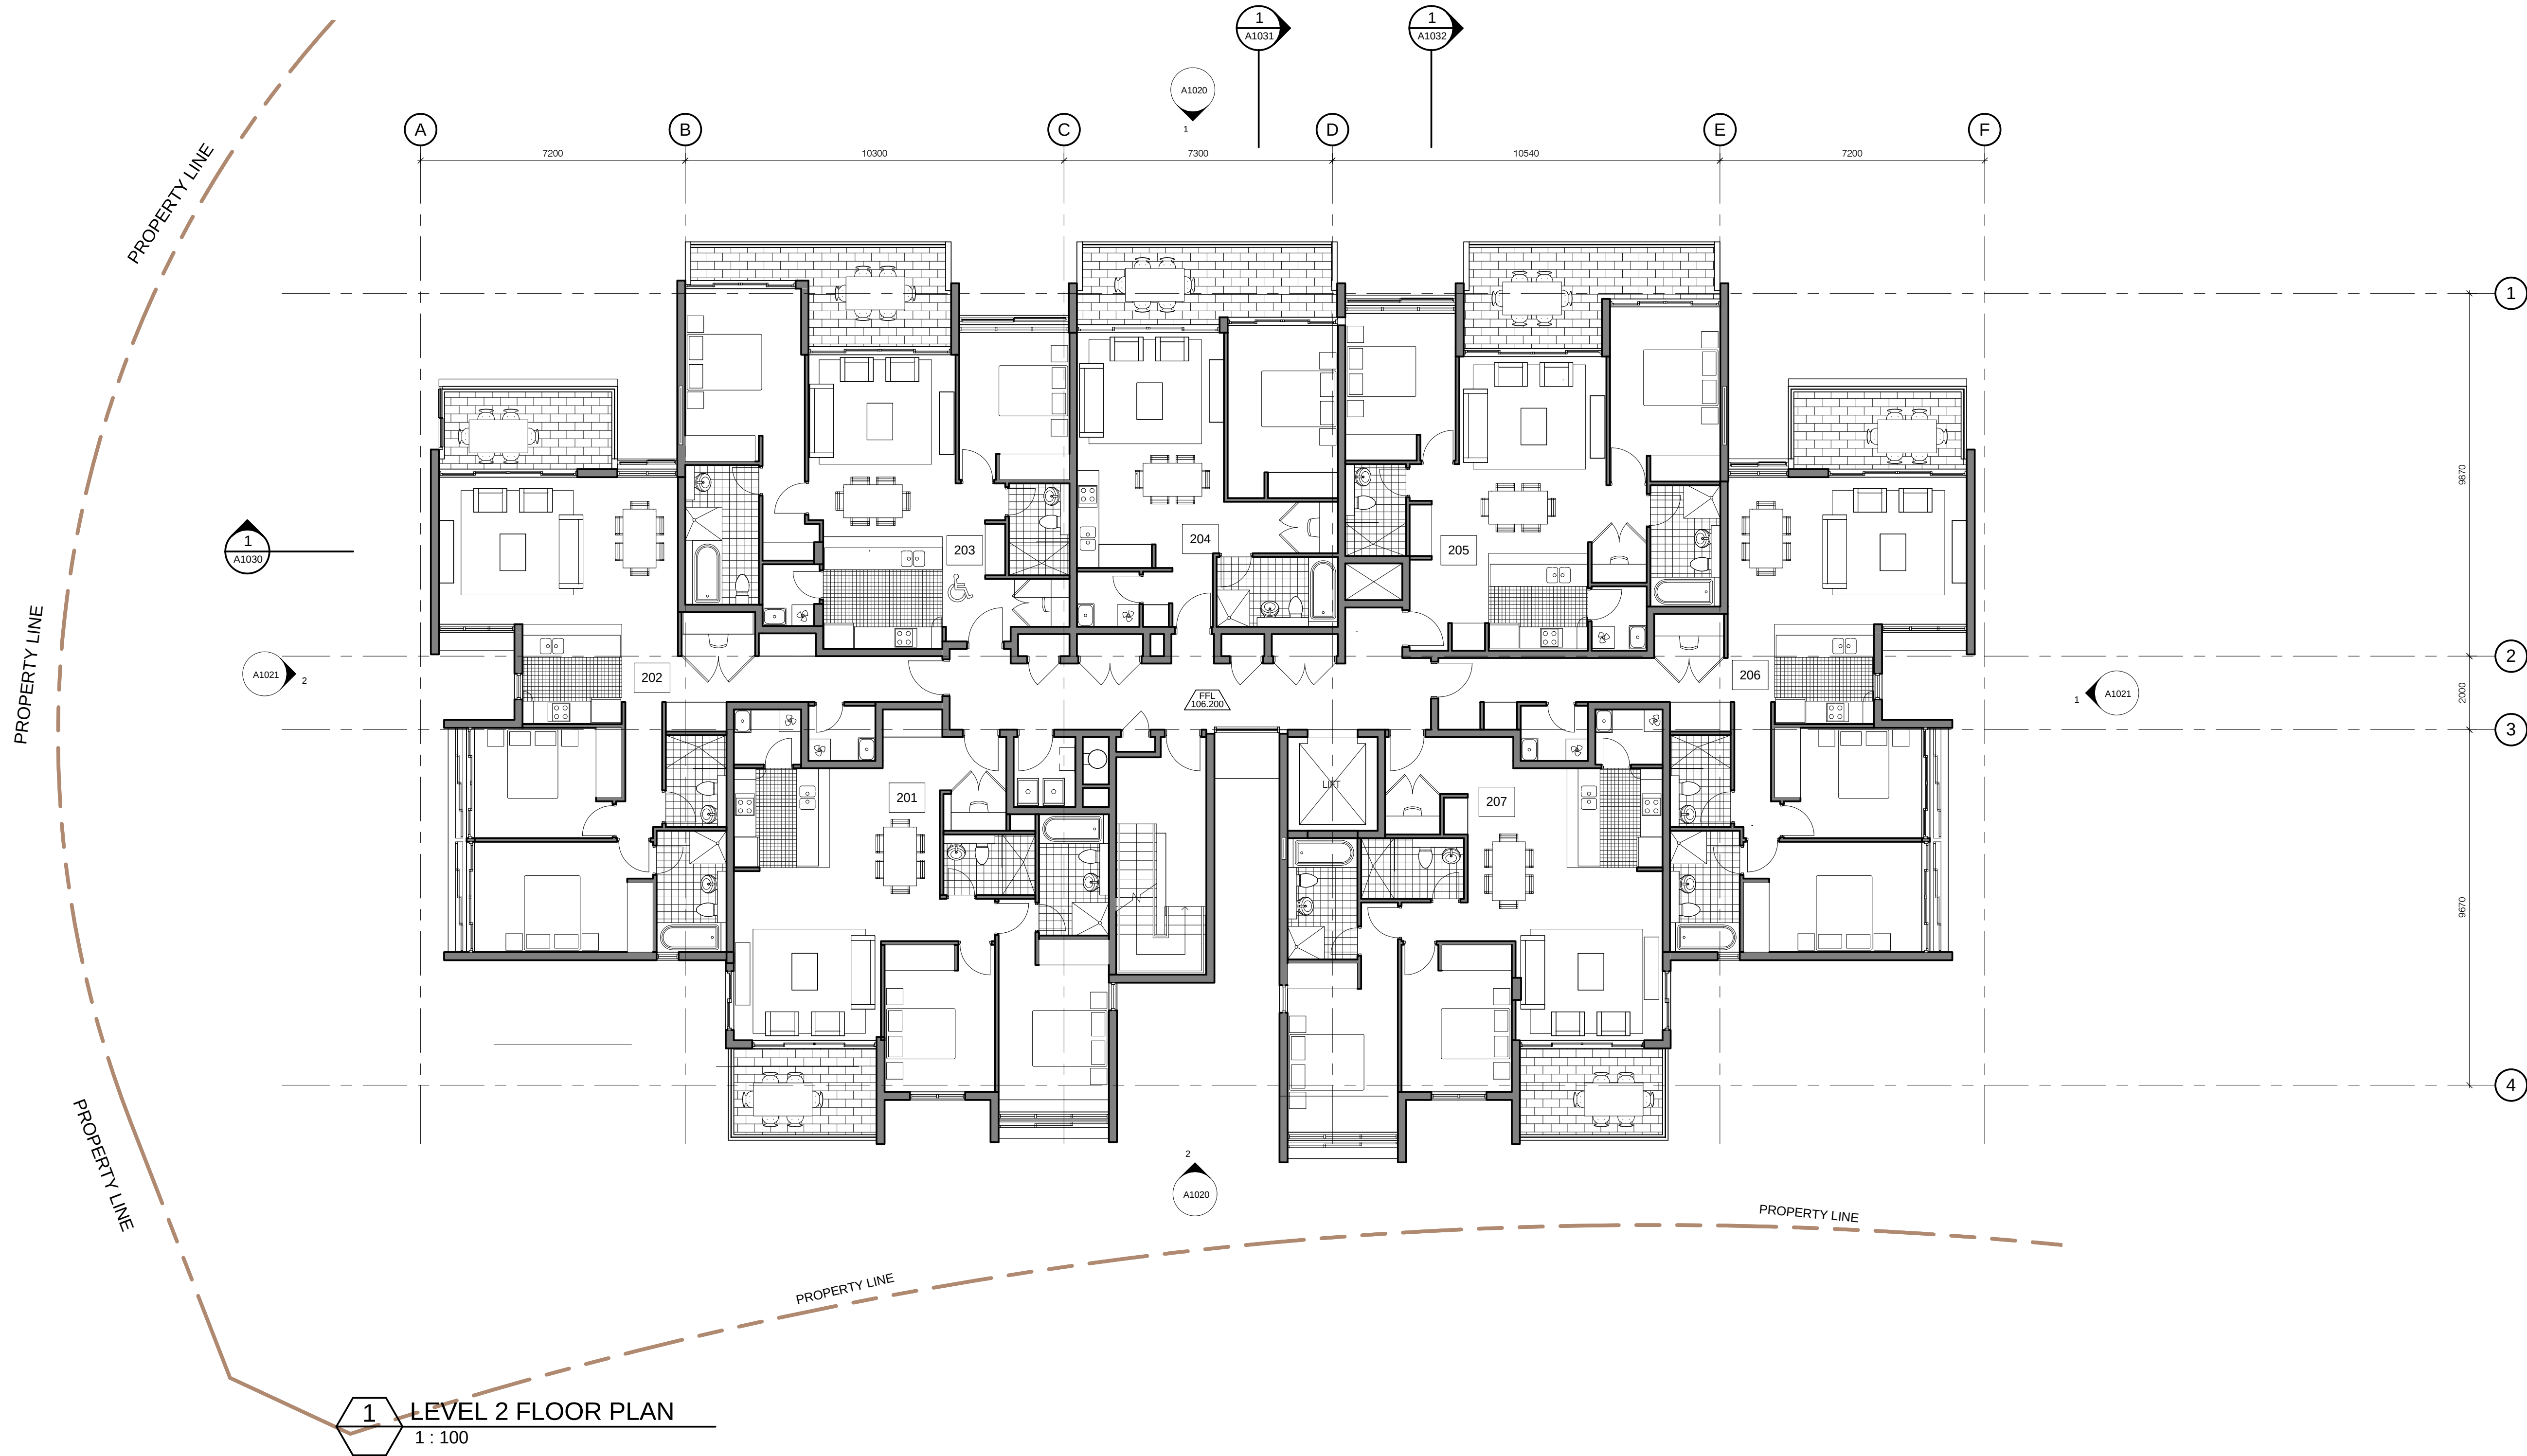


 On site scale from drawings.			ISSUE			DATE			AMENDMENT			Consultants:			Client:			PTW Architects			PTW			Key Plan:			Project:			Scale:			Plot Date:			Job No:	
Verify all dimensions on site before commencing work.			A			11.03.2011			PRELIMINARY ISSUE FOR COORDINATION			Landscape Arch			Sturt Associates			Suite 91, Level 5, 330 Watfts Street, Ultimo NSW 2007			Tel: 9211 3744			 Meriton Apartments Pty. Ltd. Buildings & Developers			 Level 17, 9 Castlereagh St Sydney NSW Australia 2000 T + 612 9232 5877 F + 612 9221 4139						EPPING PARK - STAGE 2 BUILDING 10 61 MOSS LANE, EPPING BUILDINGS 6,9,10,17			1 : 100 @B1			24/06/2011 5:11:01 PM			211.006	
Copying or reproduction of this drawing is strictly prohibited without the consent of Pacific Trusts & Builders Pty Ltd.			B			18.03.2011			FINAL DRAFT FOR PA ISSUE			Solar Access			Haggies			2 Lincon Street, Lane Cove NSW 2066			Tel: 9427 6100	
The Architect shall not be liable for any loss or claims whatsoever arising from or in respect of any errors, omissions or omissions from this document transferred from the computer. Content of this document is subject to the terms and conditions of the contract.			C			08.04.2011			FINAL DRAFT FOR PA ISSUE			Traffic			TTP			Suite 603, Level 6, 282 Victoria Ave, Cheshamwood NSW 2067			Tel: 9411 5960	
The recipient of the data shall be responsible for checking accuracy and consistency of data received. The use of all electronic data in print or online shall be at the user's risk.			D			19.04.2011			REVISED FINAL DRAFT ISSUE			Nathans/Back			Efficient Living			248/176 South Creek Road, Cronin NSW 2099			Tel: 9944 0332	
The CAD files and their contents are solely the property of the project information and cannot be used for any other purpose without the written consent of the Architect.			E			24.06.2011			FINAL ISSUE FOR PA APPLICATION			Acoustic			Acoustic Logic			9 Sarah Street, Mascot NSW 2020			Tel: 8338 9688	

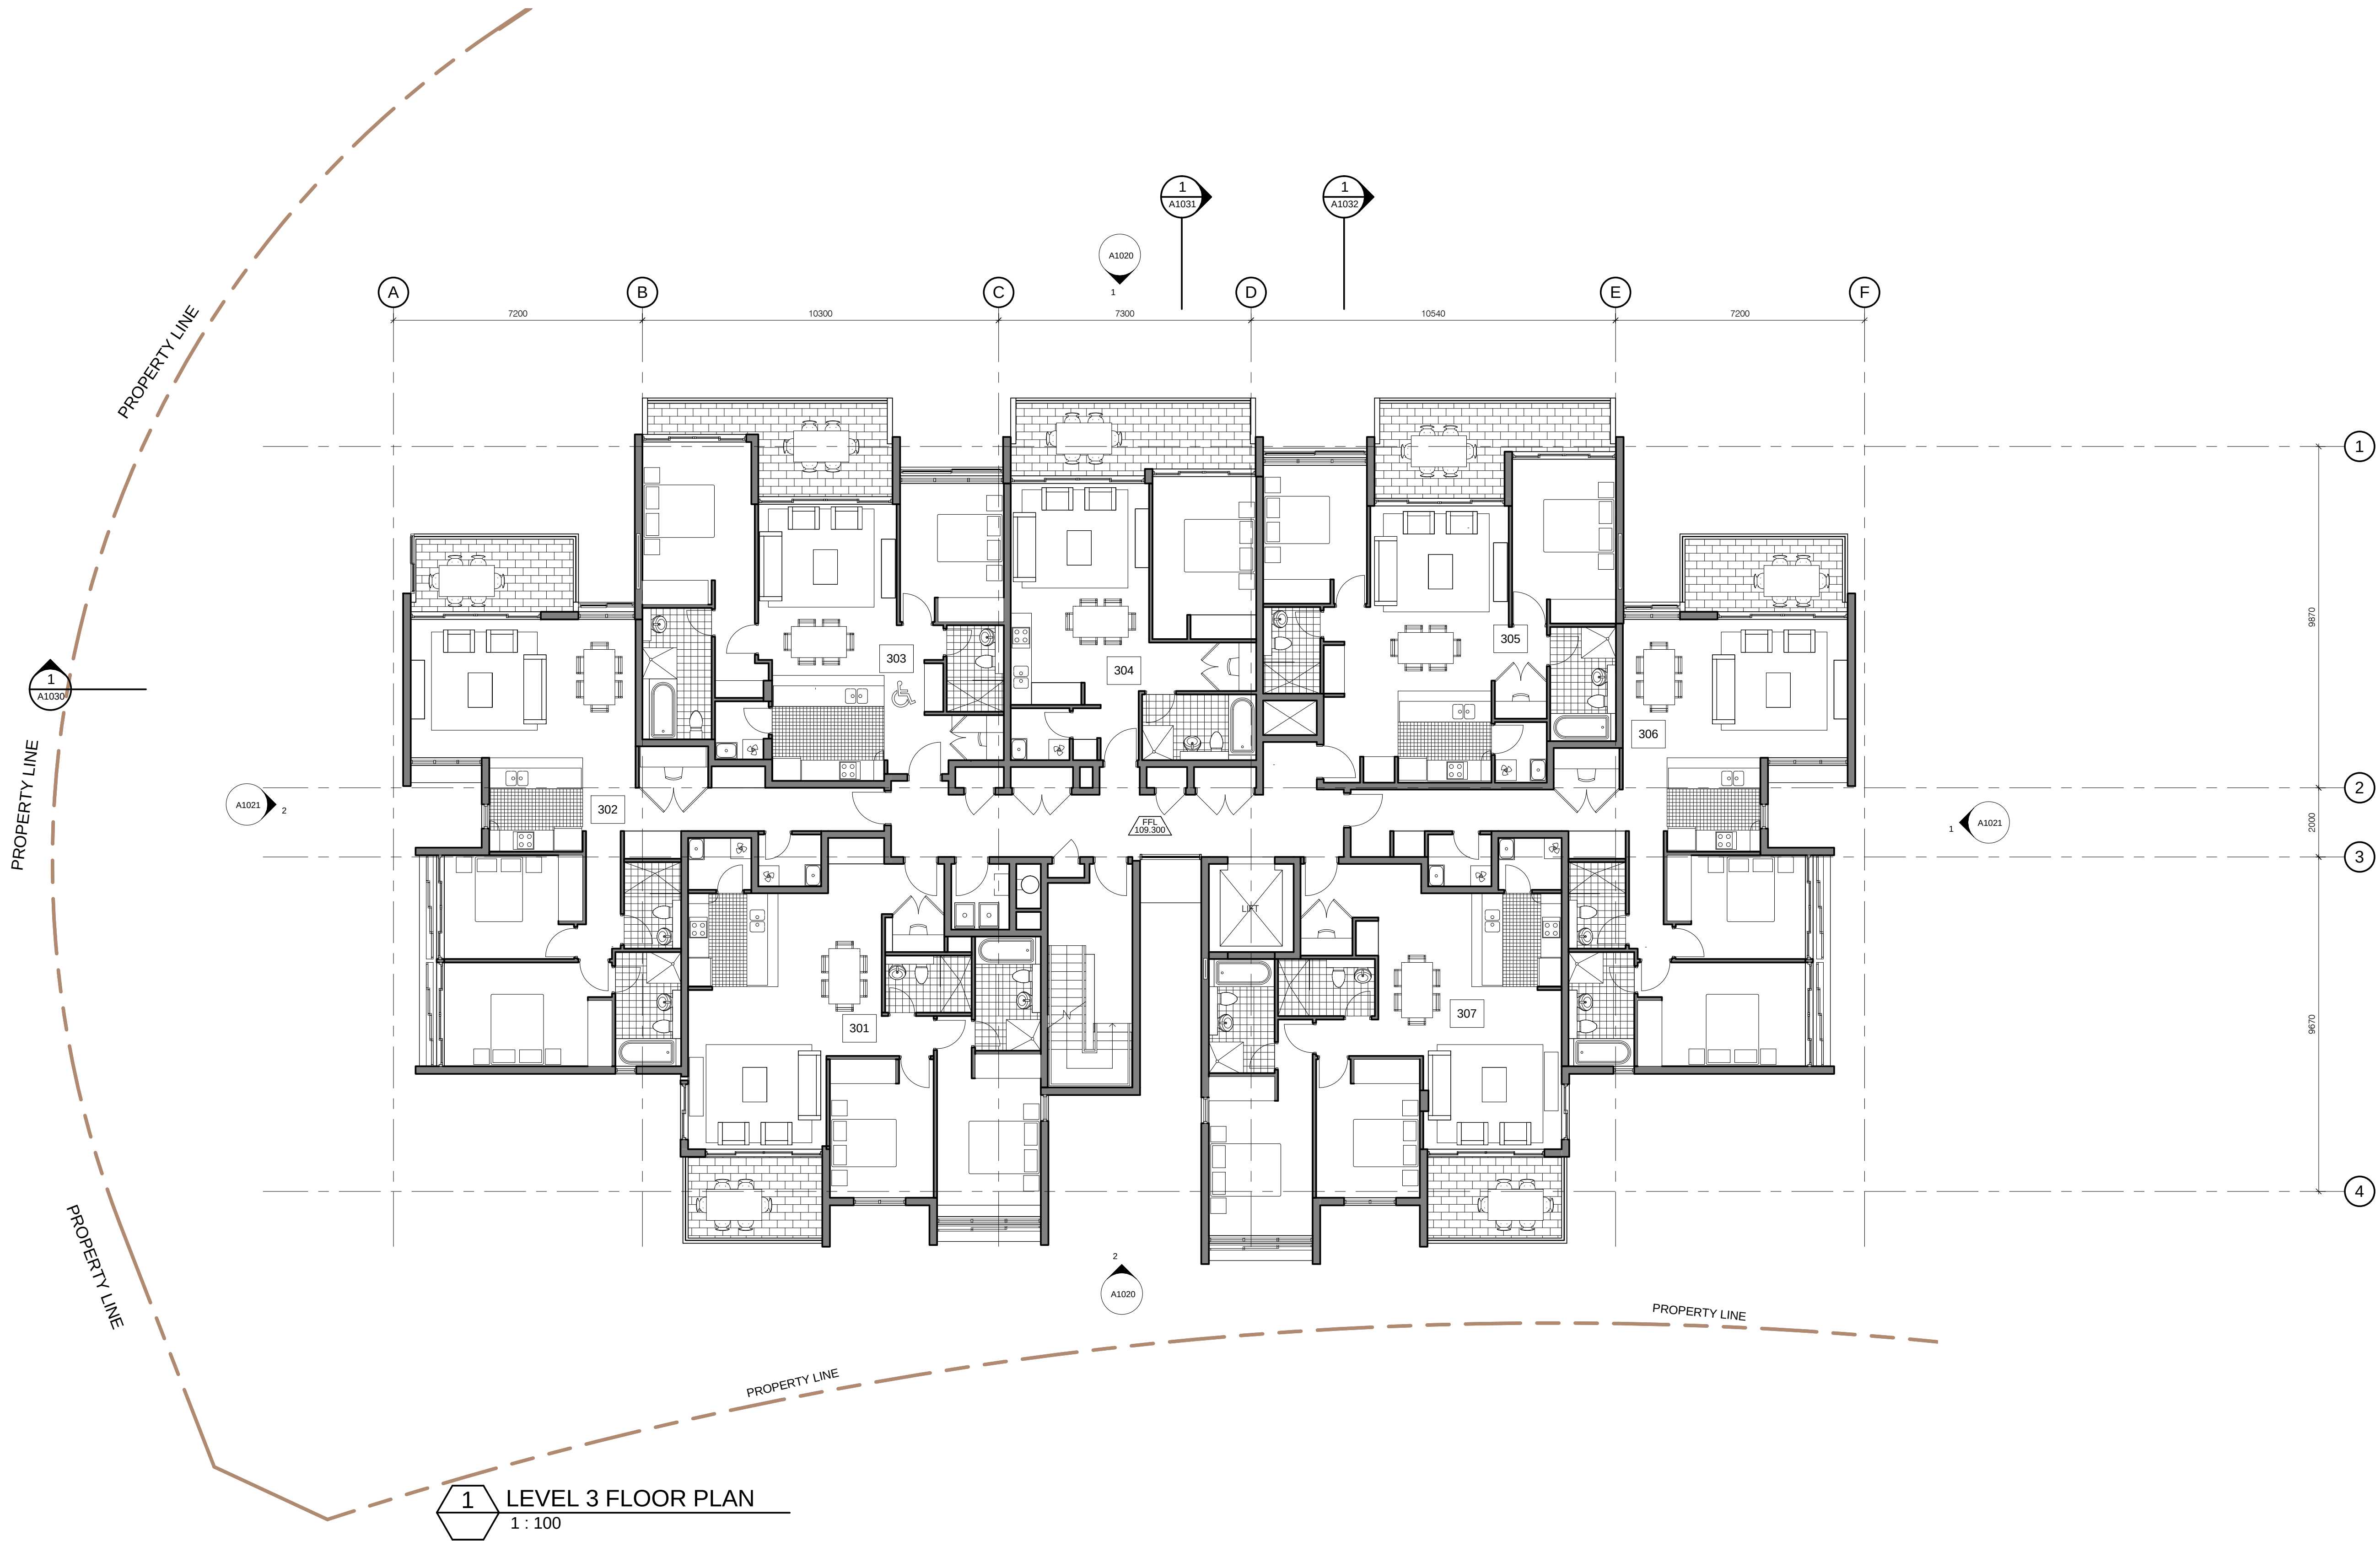

1 LEVEL 3 FLOOR PLAN
1 : 100

Do not scale from drawings.										Verify all dimensions on site before commencing work.										Copying or reproduction of this drawing is strictly prohibited.										Without the consent of Pacific Trust & Builders Pty Ltd.										The Architect shall not be liable for any loss or claims.										Endorsement arising from an approval of any services.										Issuing or withholding from this document transferred.										From the computer system of the architect to anyone or										the client or the contractor.										The recipient of the data shall be responsible for										checking accuracy and consistency of data received.										The use of all electronic data in print or whole shall be at										the user's risk.										The CAD files and their contents are solely										representations of the project information and cannot be										used as a basis for the representation shown in PDF										versions of the drawings as provided by the Architect.									
REVISED		DATE		AMENDMENT		Consultants:		Client:		PTW Architects		PTW		Key Plan:		Project:		Scale:		Print Date:		Job No:		Dwg No:		Drawn By:		Checked By:		Revision:		Status:	
A		11.03.2011		PRELIMINARY ISSUE FOR COORDINATION		Landscape Arch Sturt Associates		Suite 91, Level 5, 330 Watfts Street, Ultimo NSW 2007 Tel: 9211 5744		Level 17, 9 Castlereagh St Sydney NSW Australia 2000		T + 612 9232 5877 F + 612 9232 4139				EPPING PARK - STAGE 2		1 : 100 @B1		24/06/2011 5:11:04 PM		211.006		A1015		DB/FW/CR		PSC		E		PA	
B		18.03.2011		FINAL DRAFT FOR PA ISSUE		Traffic		Haggies		Level 17, 9 Castlereagh St Sydney NSW Australia 2000	
C		08.04.2011		FINAL DRAFT FOR PA ISSUE		Traffic		Haggies		Level 17, 9 Castlereagh St Sydney NSW Australia 2000	
D		19.04.2011		REVISED FINAL DRAFT ISSUE		Nathers/Bask		Efficient Living		Level 17, 9 Castlereagh St Sydney NSW Australia 2000	
E		24.06.2011		FINAL ISSUE FOR PA APPLICATION		Acoustic		Acoustic Logic		Level 17, 9 Castlereagh St Sydney NSW Australia 2000	

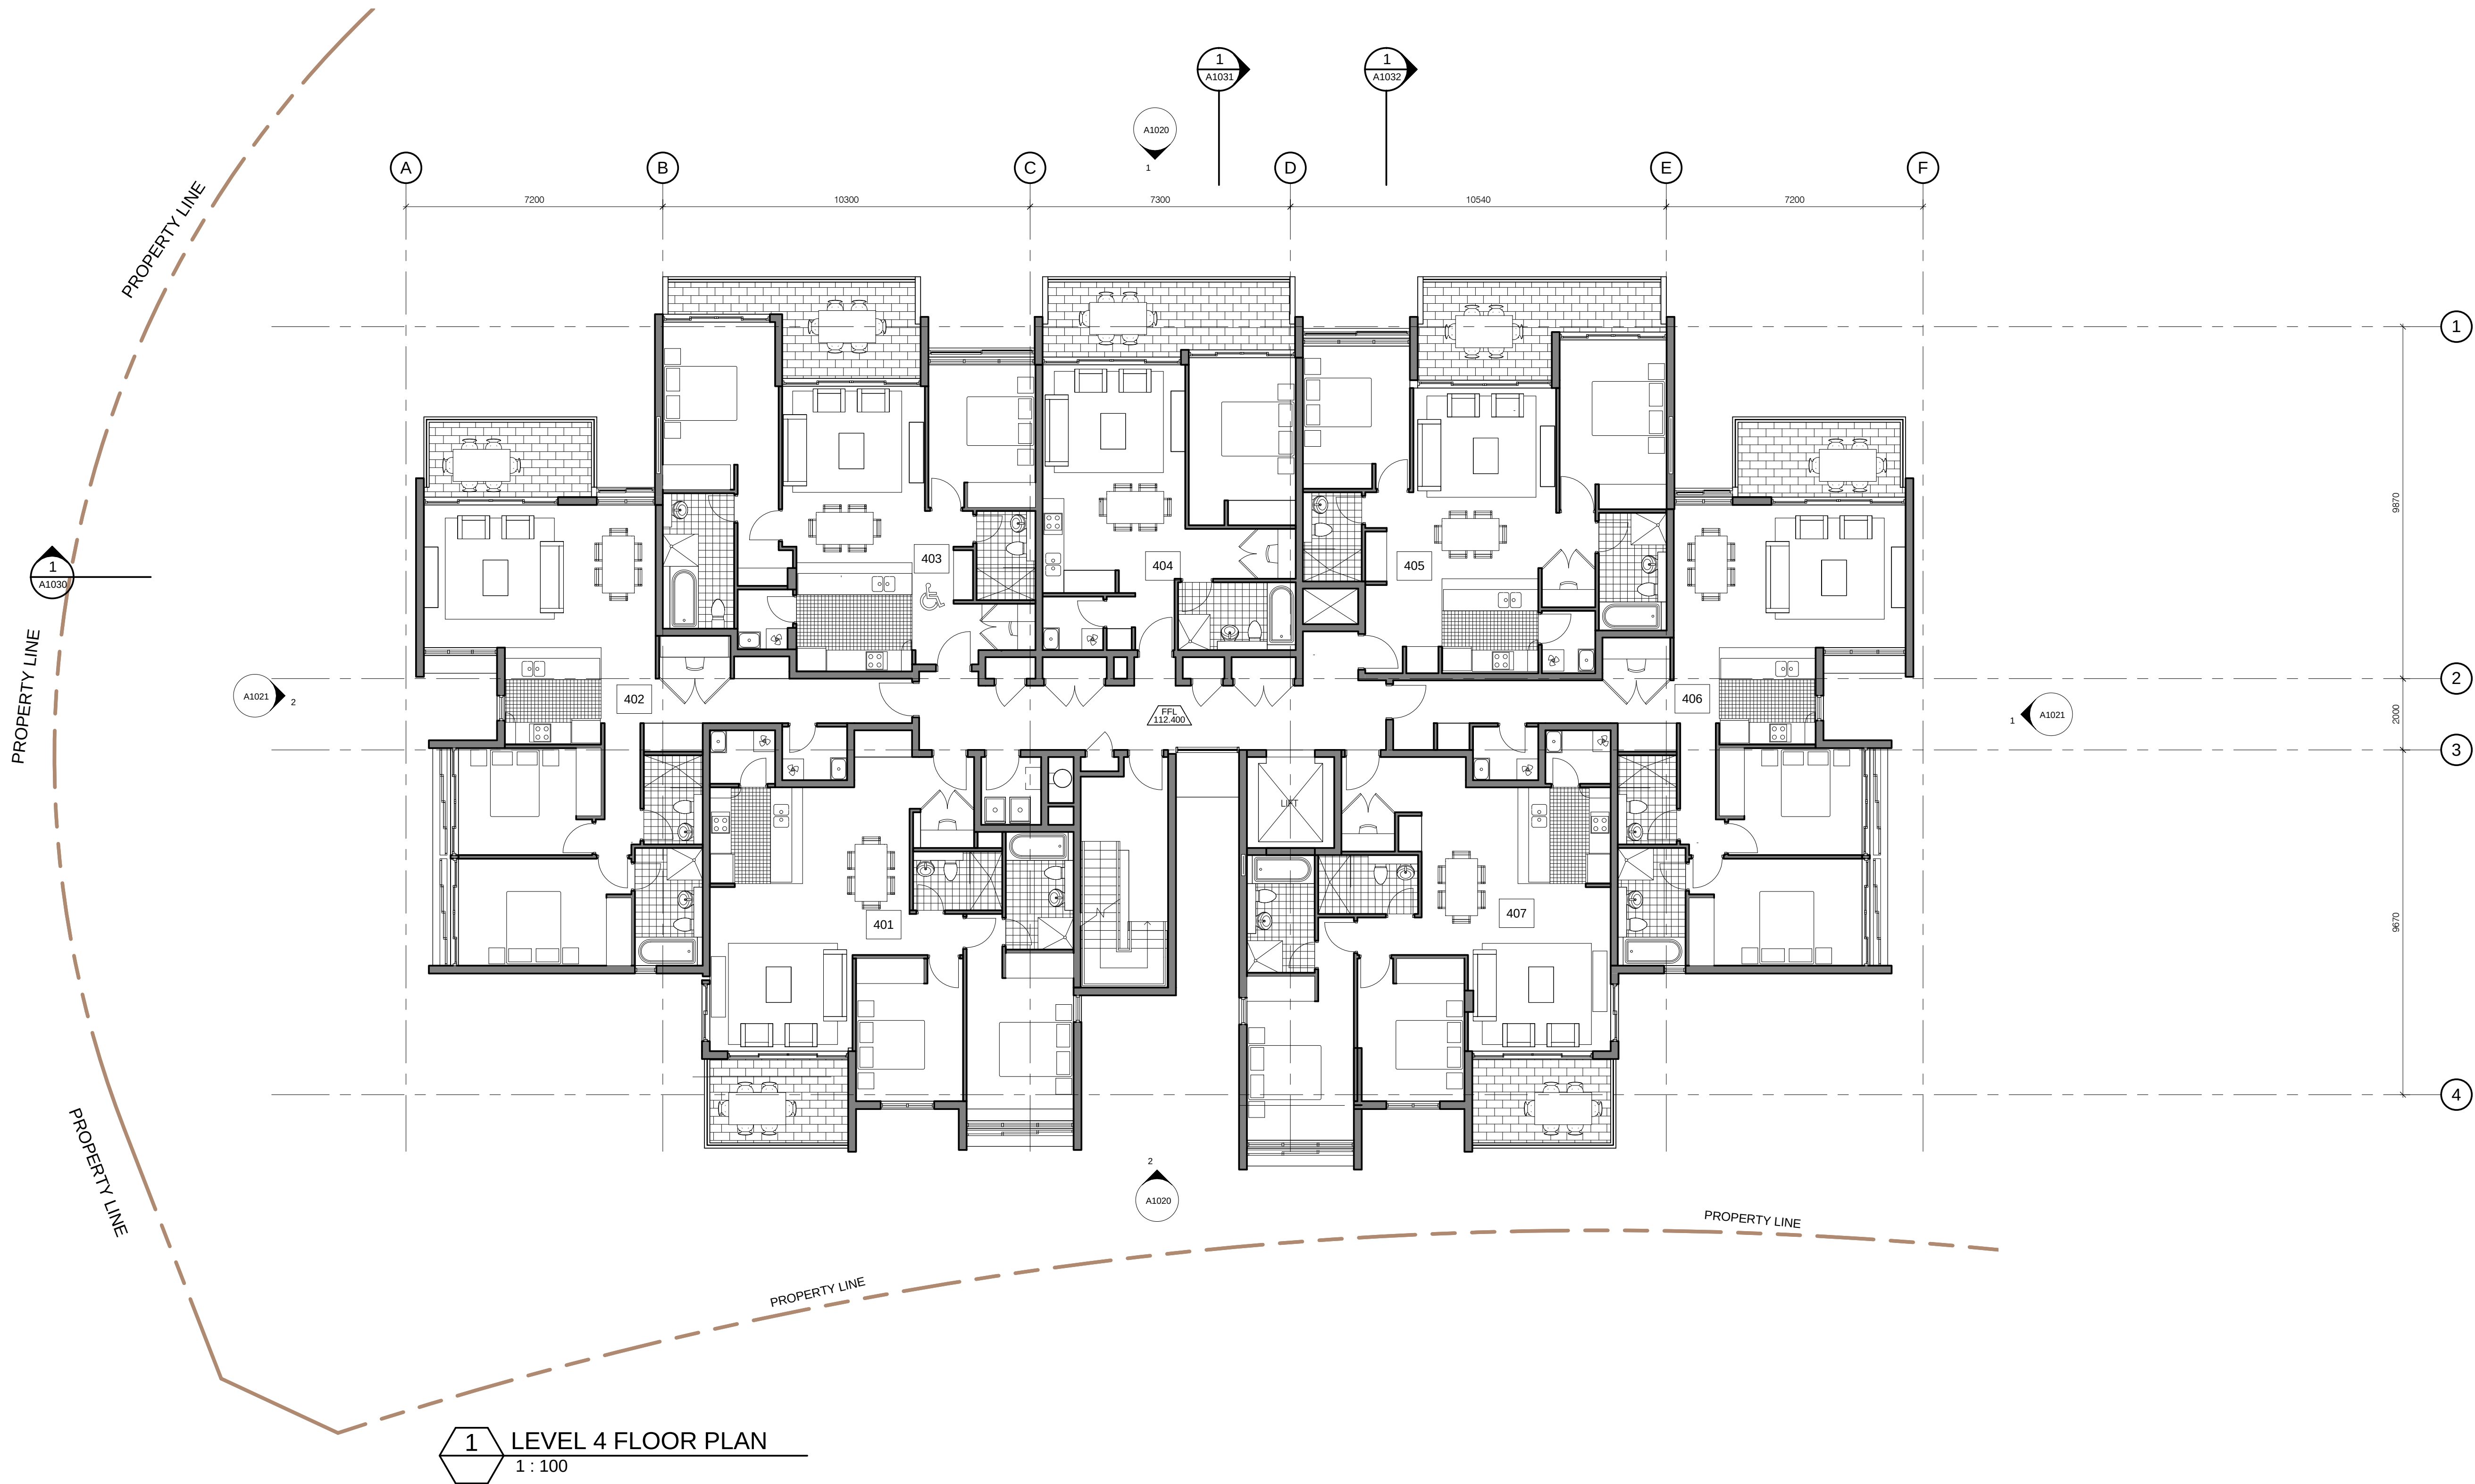


Do not scale from drawings. Verify all dimensions on site before commencing work. Copying or reproduction of this drawing is strictly prohibited. Without the consent of PwC Design & Build Pty Ltd. The Architect shall not be liable for any loss or claims. underwritten arising from or in respect of any errors, omissions or omissions from this document. underwritten arising from or in respect of any errors, omissions or omissions from this document. The signatory of the data shall be responsible for checking accuracy and consistency of data entered into the system. ISSUE	DATE	AMENDMENT	Consultants:		Client:		PTW Architects		Key Plan:		Project:		Scale:		Print Date:		Job No:	
	A	11.03.2011	PRELIMINARY ISSUE FOR COORDINATION	Landscape Arch	Sturt Associates	Suite 91, Level 5, 330 Watfts Street, Ultimo NSW 2007	Tel: 9211 5744	Level 17, 9 Castlereagh St		T +612 9232 5877		EPPING PARK - STAGE 2		1:100 @B1		24/06/2011		211.006	
	B	18.03.2011	FINAL DRAFT FOR PA ISSUE	Solar Access	Haggies	2 Lincon Street, Lane Cove NSW 2066	Tel: 9427 6100	Sydney NSW Australia 2000		F +612 9221 4139		BUILDING 10		Dwg No:		5:11:07 PM			
	C	08.04.2011	FINAL DRAFT FOR PA ISSUE	Traffic	TTP	Suite 603, Level 6, 282 Victoria Ave, Cheshamwood NSW 2067	Tel: 9411 5960	NSW Nominated Architects		A Architects No. 2522		61 MOSSS LANE, EPPING		Drawn By:					
	D	19.04.2011	REVISED FINAL DRAFT ISSUE	Nathans/Bask	Efficient Living	248/176 South Creek Road, Cronin NSW 2099	Tel: 9944 0302	J Bolton Architects No. 3910		A Bolton Architects No. 4775		BUILDINGS 6,9,10,17		Checked By:					
				Acoustic	Acoustic Logic	9 Sarah Street, Mascot NSW 2020	Tel: 8538 9688	A House Architects No. 5057		J House Architects No. 4209		LEVEL 4 GA PLAN		Revision:				E	
								A House Architects No. 5047				Status:						PA	

1 LEVEL 5 FLOOR PLAN
1 : 100

[illegible]



KEY	DESCRIPTION
AL	ALUMINIUM LOUVRES
FN	FENCE
GL	GLASS
GLF	GLASS - FRIT
PC (G)	PRE-CAST CONCRETE PANELS (COLOUR - G)
PC (H)	PRE-CAST CONCRETE TEXTURED (COLOUR - H)
PCT (C)	PRE-CAST CONCRETE TEXTURED (COLOUR - C)
PCT (D)	PRE-CAST CONCRETE TEXTURED (COLOUR - D)
PCT (E)	PRE-CAST CONCRETE TEXTURED (COLOUR - E)
PCT (F)	PRE-CAST CONCRETE TEXTURED (COLOUR - F)
PCT (H)	PRE-CAST CONCRETE TEXTURED (COLOUR - H)
SF	STONE FACE

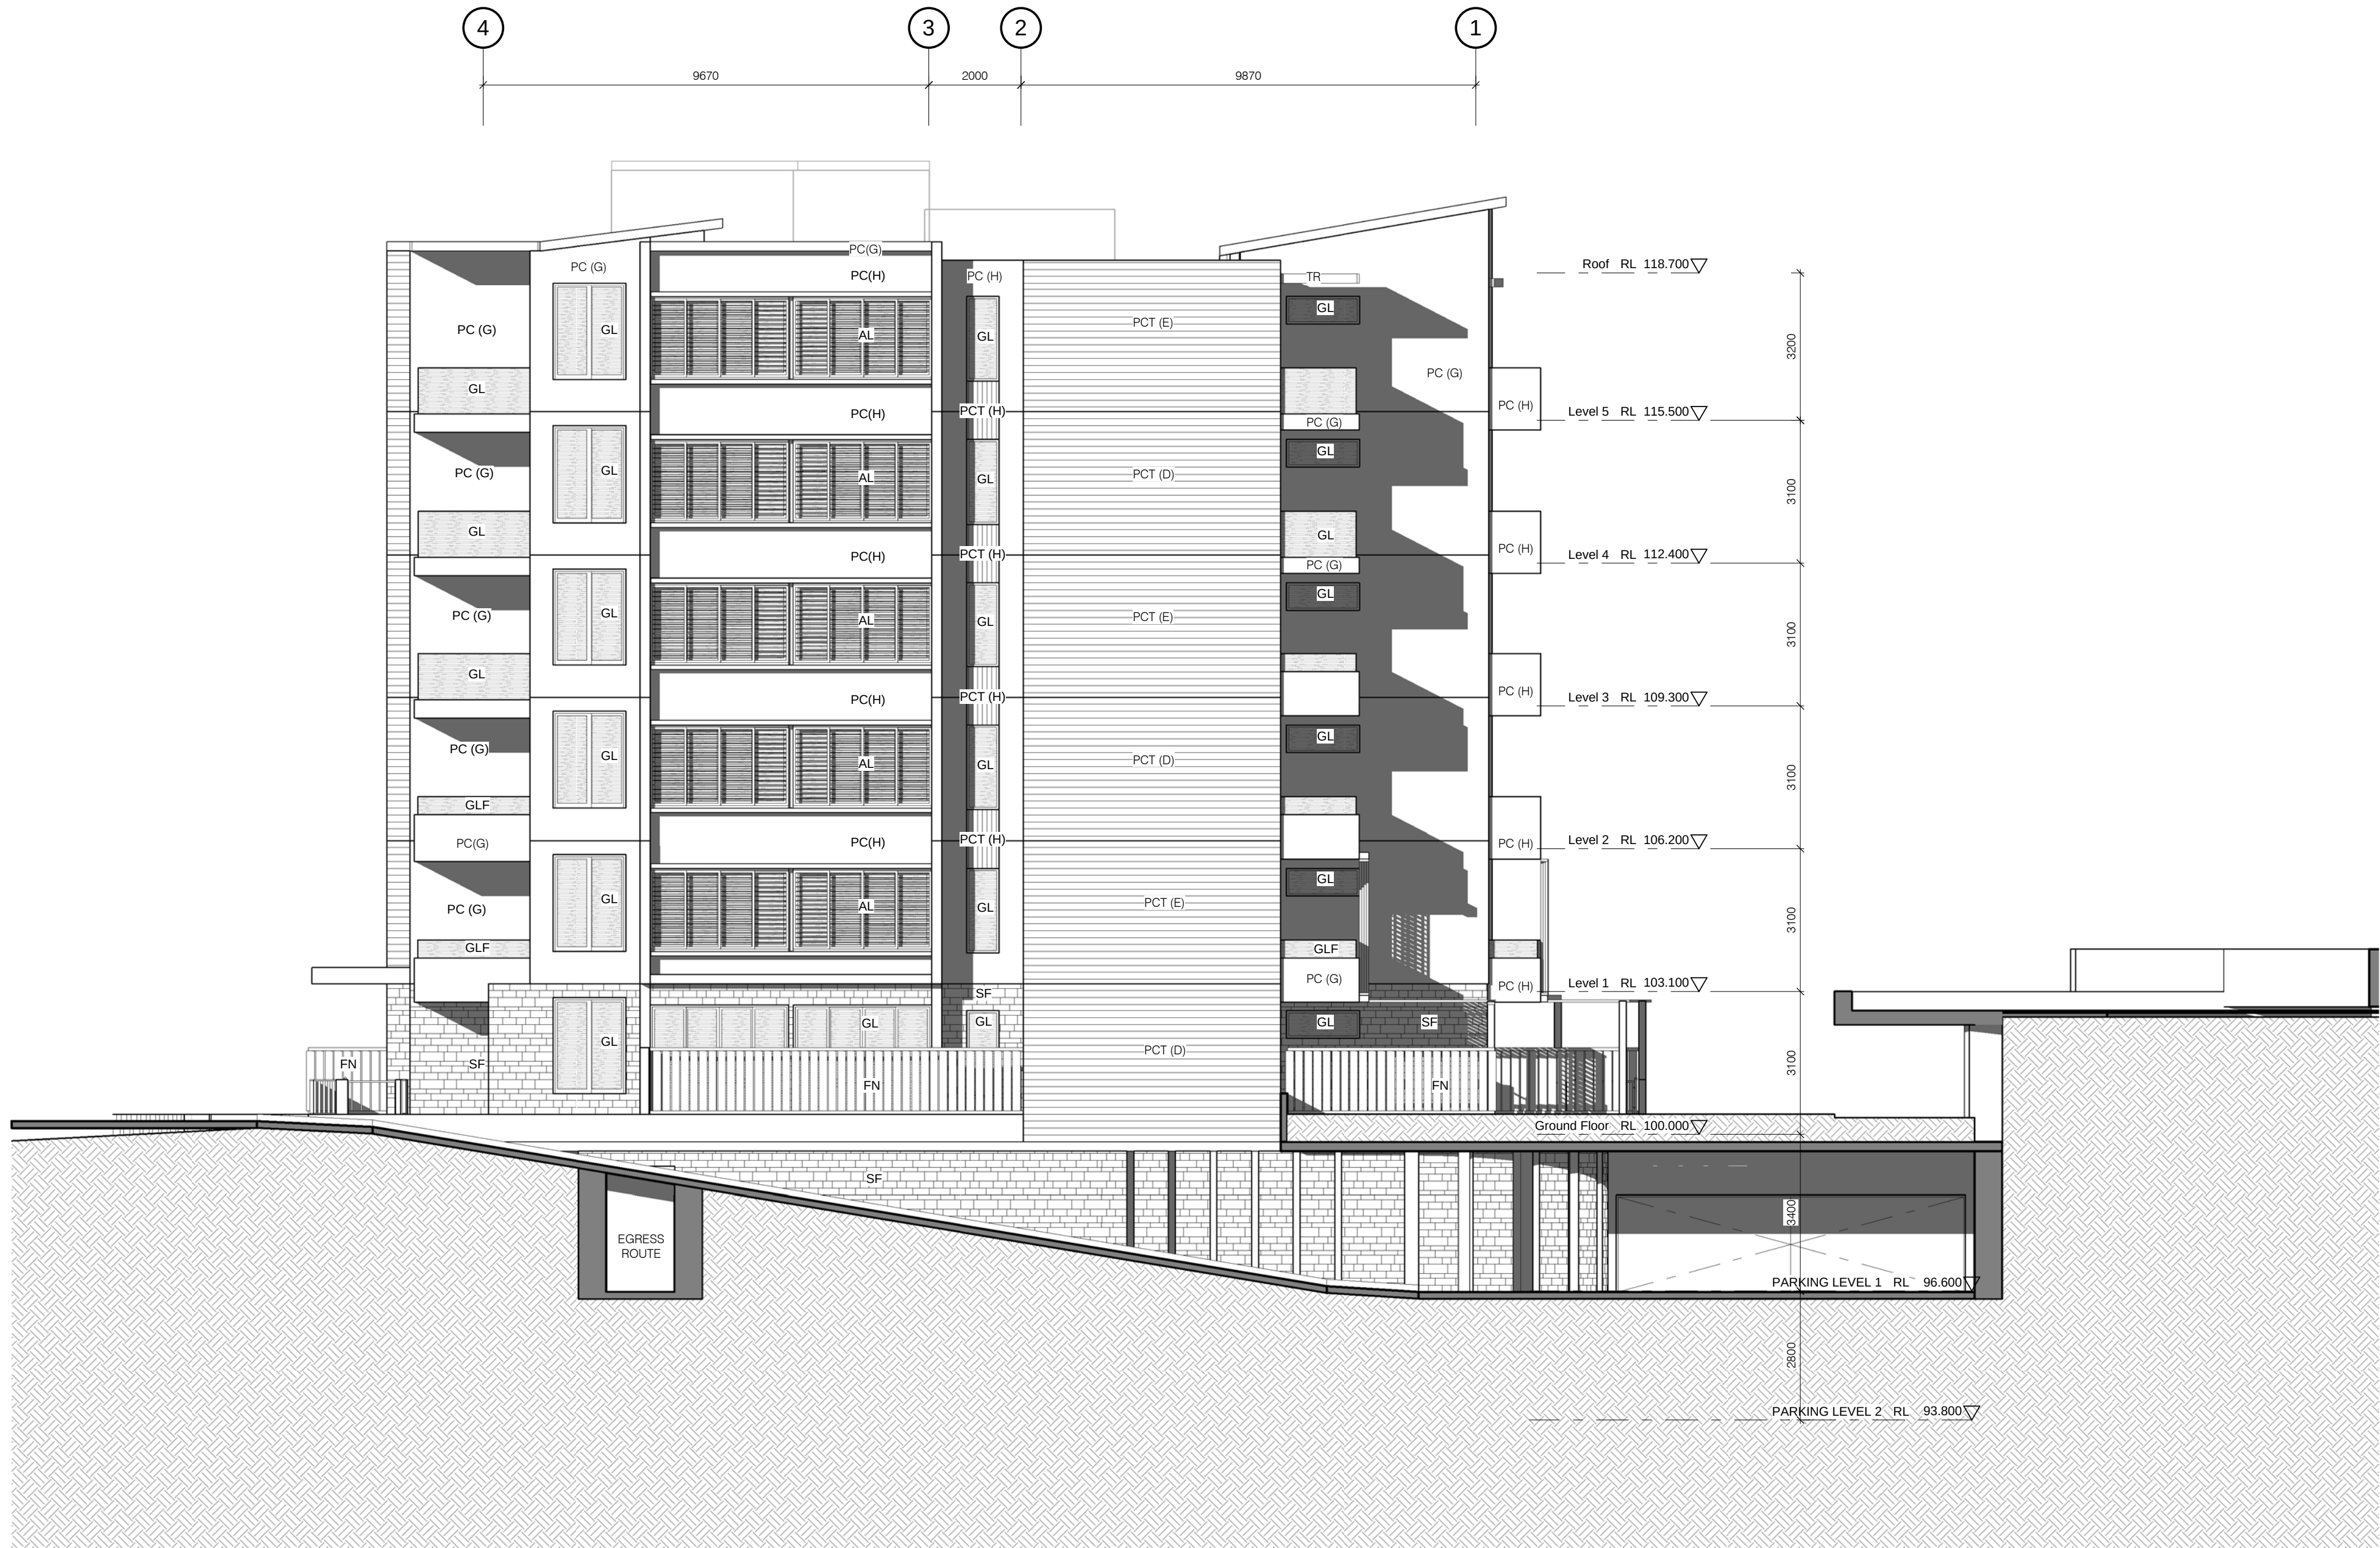

1 EAST ELEVATION
1 : 100




2 WEST ELEVATION
1 : 100

KEY	DESCRIPTION
AL	ALUMINIUM LOUVRES
FN	FENCE
GL	GLASS
GLF	GLASS - FRIT
PC (G)	PRE-CAST CONCRETE PANELS (COLOUR - G)
PC (H)	PRE-CAST CONCRETE TEXTURED (COLOUR - H)
PCT (C)	PRE-CAST CONCRETE TEXTURED (COLOUR - C)
PCT (D)	PRE-CAST CONCRETE TEXTURED (COLOUR - D)
PCT (E)	PRE-CAST CONCRETE TEXTURED (COLOUR - E)
PCT (F)	PRE-CAST CONCRETE TEXTURED (COLOUR - F)
PCT (H)	PRE-CAST CONCRETE TEXTURED (COLOUR - H)
SF	STONE FACE




Verify all dimensions on site before commencing works.		ISSUE		DATE	AMENDMENT		Consultants:		Client:		PTW Architects		PTW		Key Plan:		Project:							
A	11.03.2011	PRELIMINARY ISSUE FOR COORDINATION		Landscape Arch		Start Associates	Suite 91, Level 5, 330 Wattle Street, Ultimo NSW 2007	Tel: 9211 3744	 Meriton Apartments Pty. Ltd. Builders & Developers Level 11, 528 Kent Street, Sydney NSW 2000 Tel: (02) 9287 2888 Fax: (02) 9287 2777 Email: info@deservmeriton.com.au Internet: www.meriton.com.au		Level 17, 9 Castlereagh St Sydney NSW Australia 2000 T + 612 9292 5877 F + 612 9291 4139				EPPING PARK - STAGE 2 BUILDING 10 61 MORRIS LANE, EPPING BUILDINGS 6.9, 10.17									
B	18.03.2011	FINAL DRAFT FOR PA ISSUE		Solar Access		Heggies	2 Lincoln Street, Lane Cove NSW 2066	Tel: 9427 8170									Scale: 1: 100 @B1		Plot Date: 24/06/2011 5:12 PM		Job No: 211_006			
C	08.04.2011	FINAL DRAFT FOR PA ISSUE		Traffic		TTP	Suite 603, Level 6, 282 Victoria Ave, Chiswick NSW 2067	Tel: 9411 5960									Dwg No: A1030		Drawn By: DB/FW/C		Checked By: PSC		Revision: E	
D	19.04.2011	REVISED FINAL DRAFT ISSUE		Acoustics/Basis		Efficient Living	248/176 South Creek Road, Cronin NSW 2099	Tel: 9934 0332									Status: PA							
E	24.06.2011	FINAL ISSUE FOR PA APPLICATION		Naturalists		Acoustic Logic	9 Sarah Street, Mascot NSW 2020	Tel: 8338 9888																
The CAD files and their contents are solely the property of Meriton Apartments Pty. Ltd. and shall not be used or reproduced in any form without the written consent of Meriton Apartments Pty. Ltd. All other contents are the property of the respective consultants and shall not be used or reproduced in any form without the written consent of the client or their consultants. The client warrants that the information provided is accurate and complete and that it is not liable for any loss or damage arising from the use of the information provided by the client or their consultants. The client warrants that the information provided is accurate and complete and that it is not liable for any loss or damage arising from the use of the information provided by the client or their consultants.																								

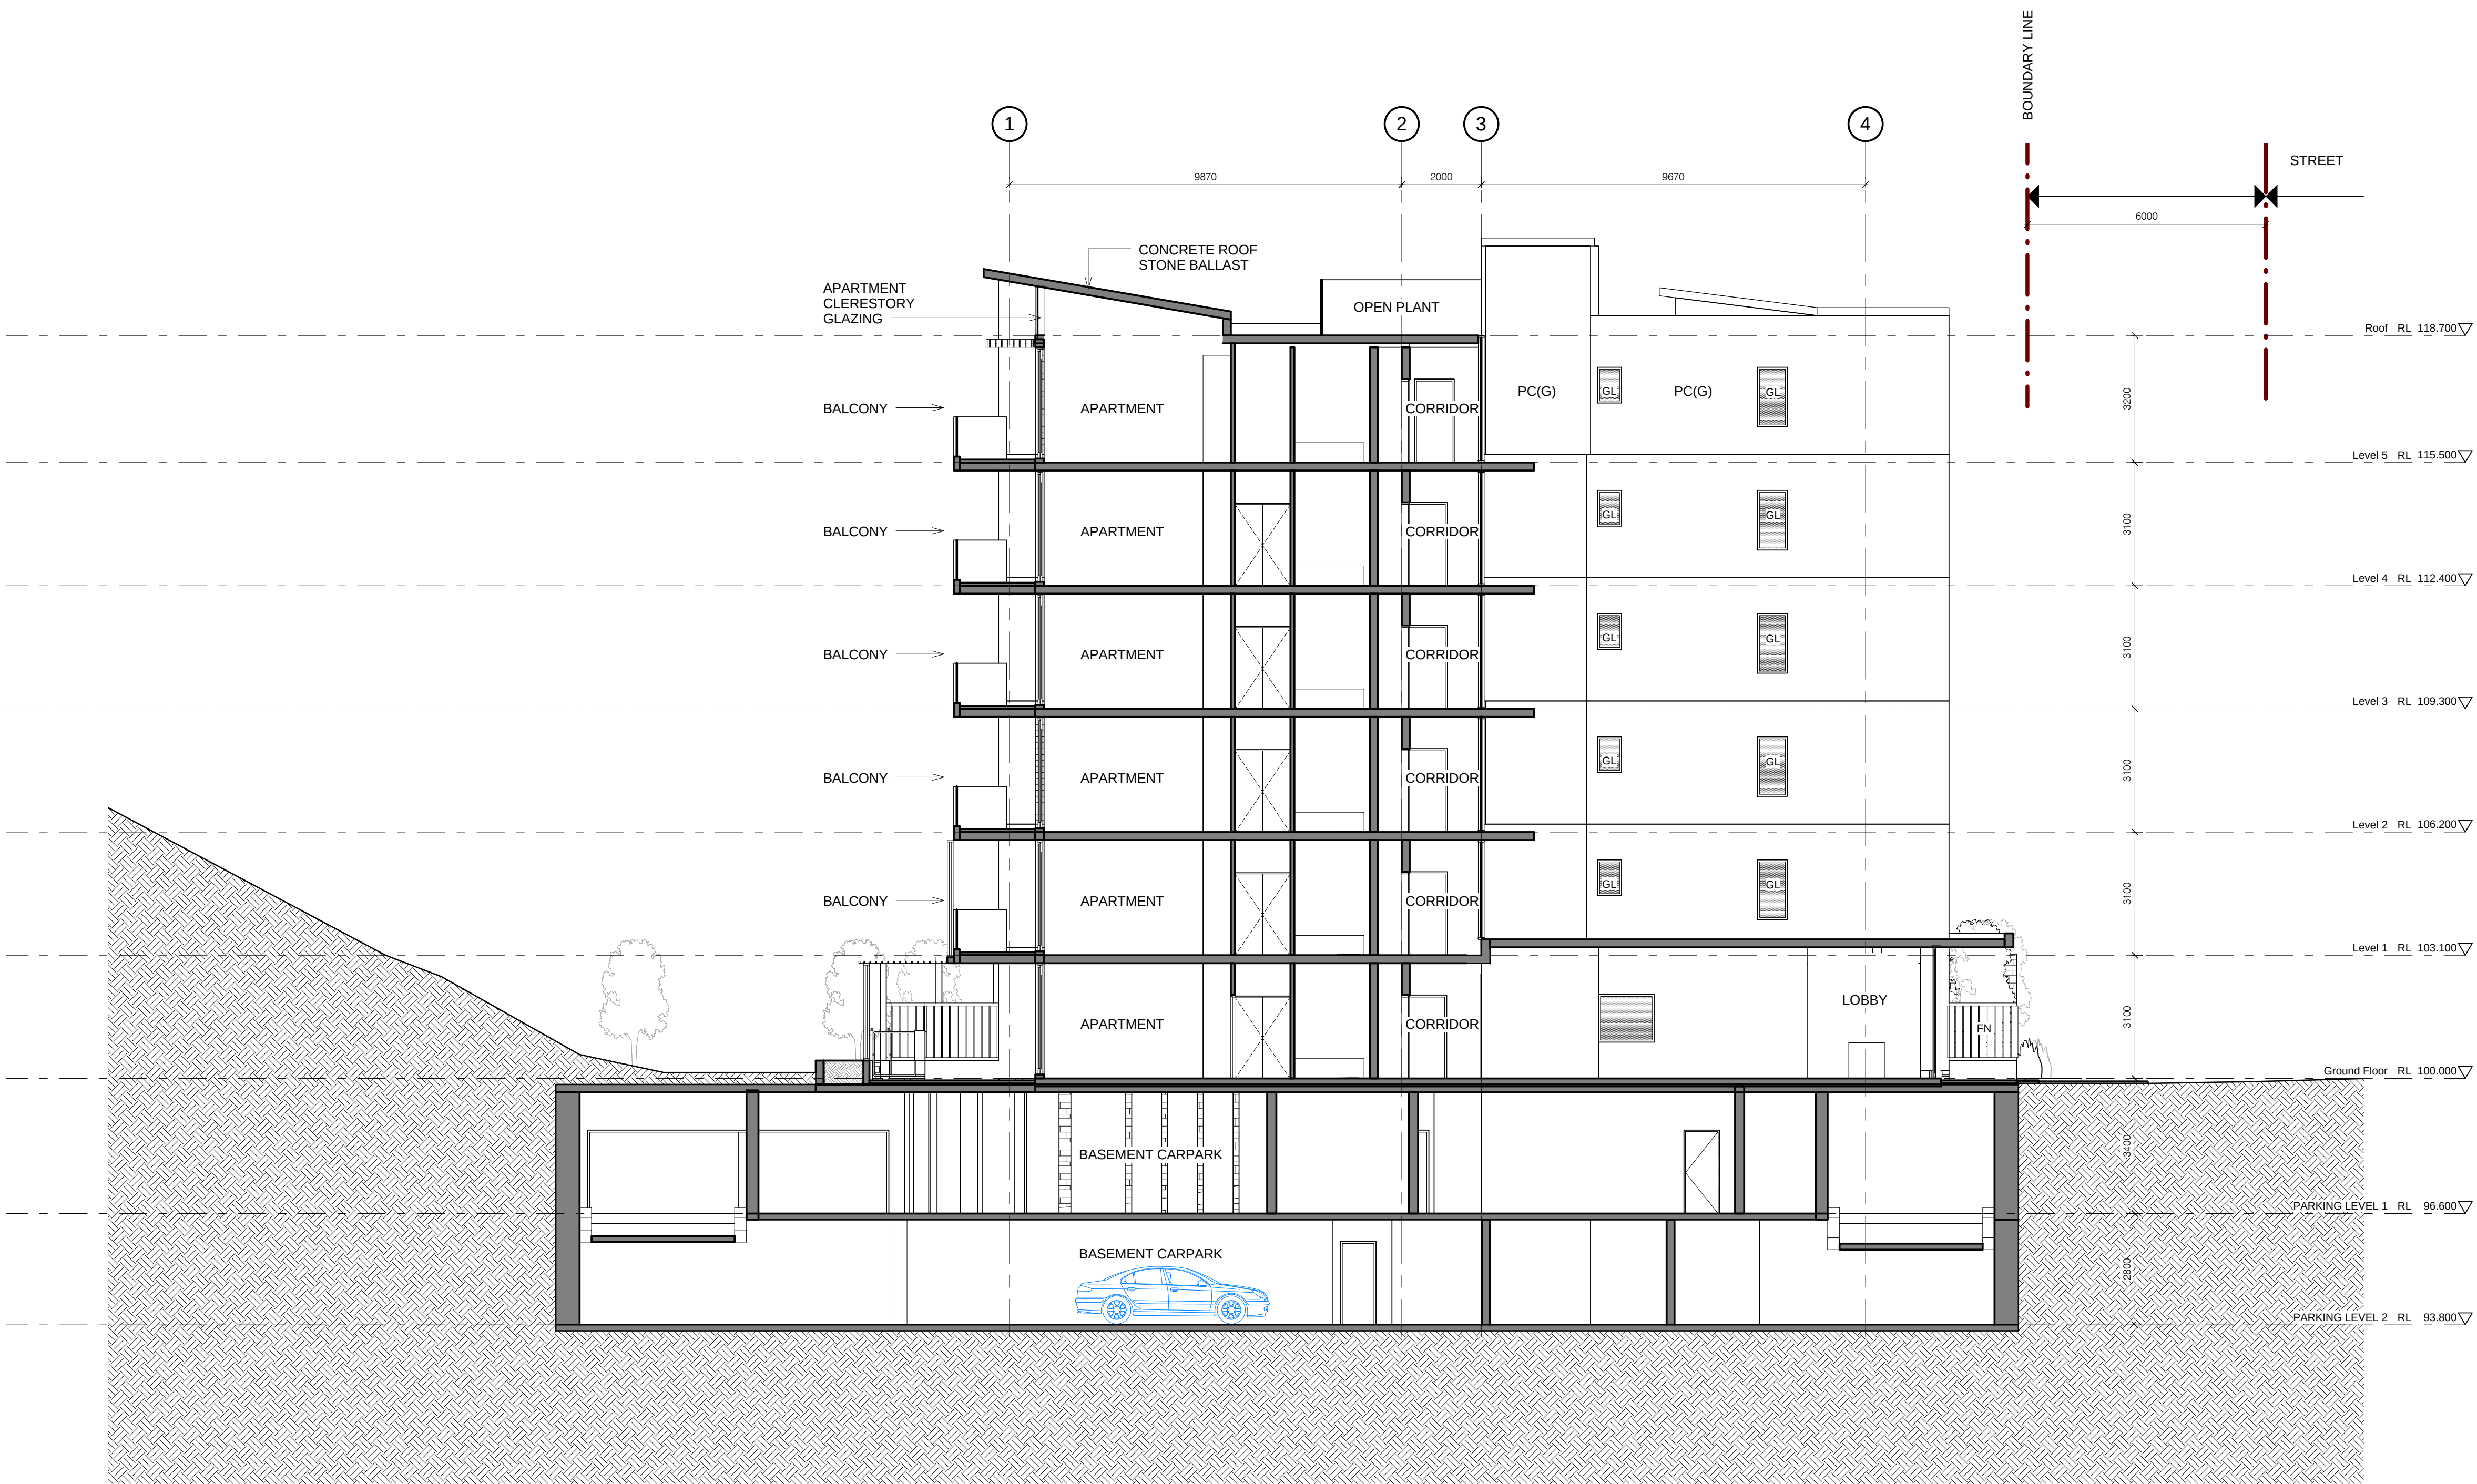

1 CROSS SECTION B-B
1 : 100

KEY	DESCRIPTION
AL	ALUMINIUM LOUVRES
FN	FENCE
GL	GLASS
GLF	GLASS - FRIT
PC (G)	PRE-CAST CONCRETE PANELS (COLOUR - G)
PC (H)	PRE-CAST CONCRETE TEXTURED (COLOUR - H)
PCT (C)	PRE-CAST CONCRETE TEXTURED (COLOUR - C)
PCT (D)	PRE-CAST CONCRETE TEXTURED (COLOUR - D)
PCT (E)	PRE-CAST CONCRETE TEXTURED (COLOUR - E)
PCT (F)	PRE-CAST CONCRETE TEXTURED (COLOUR - F)
PCT (H)	PRE-CAST CONCRETE TEXTURED (COLOUR - H)
SF	STONE FACE

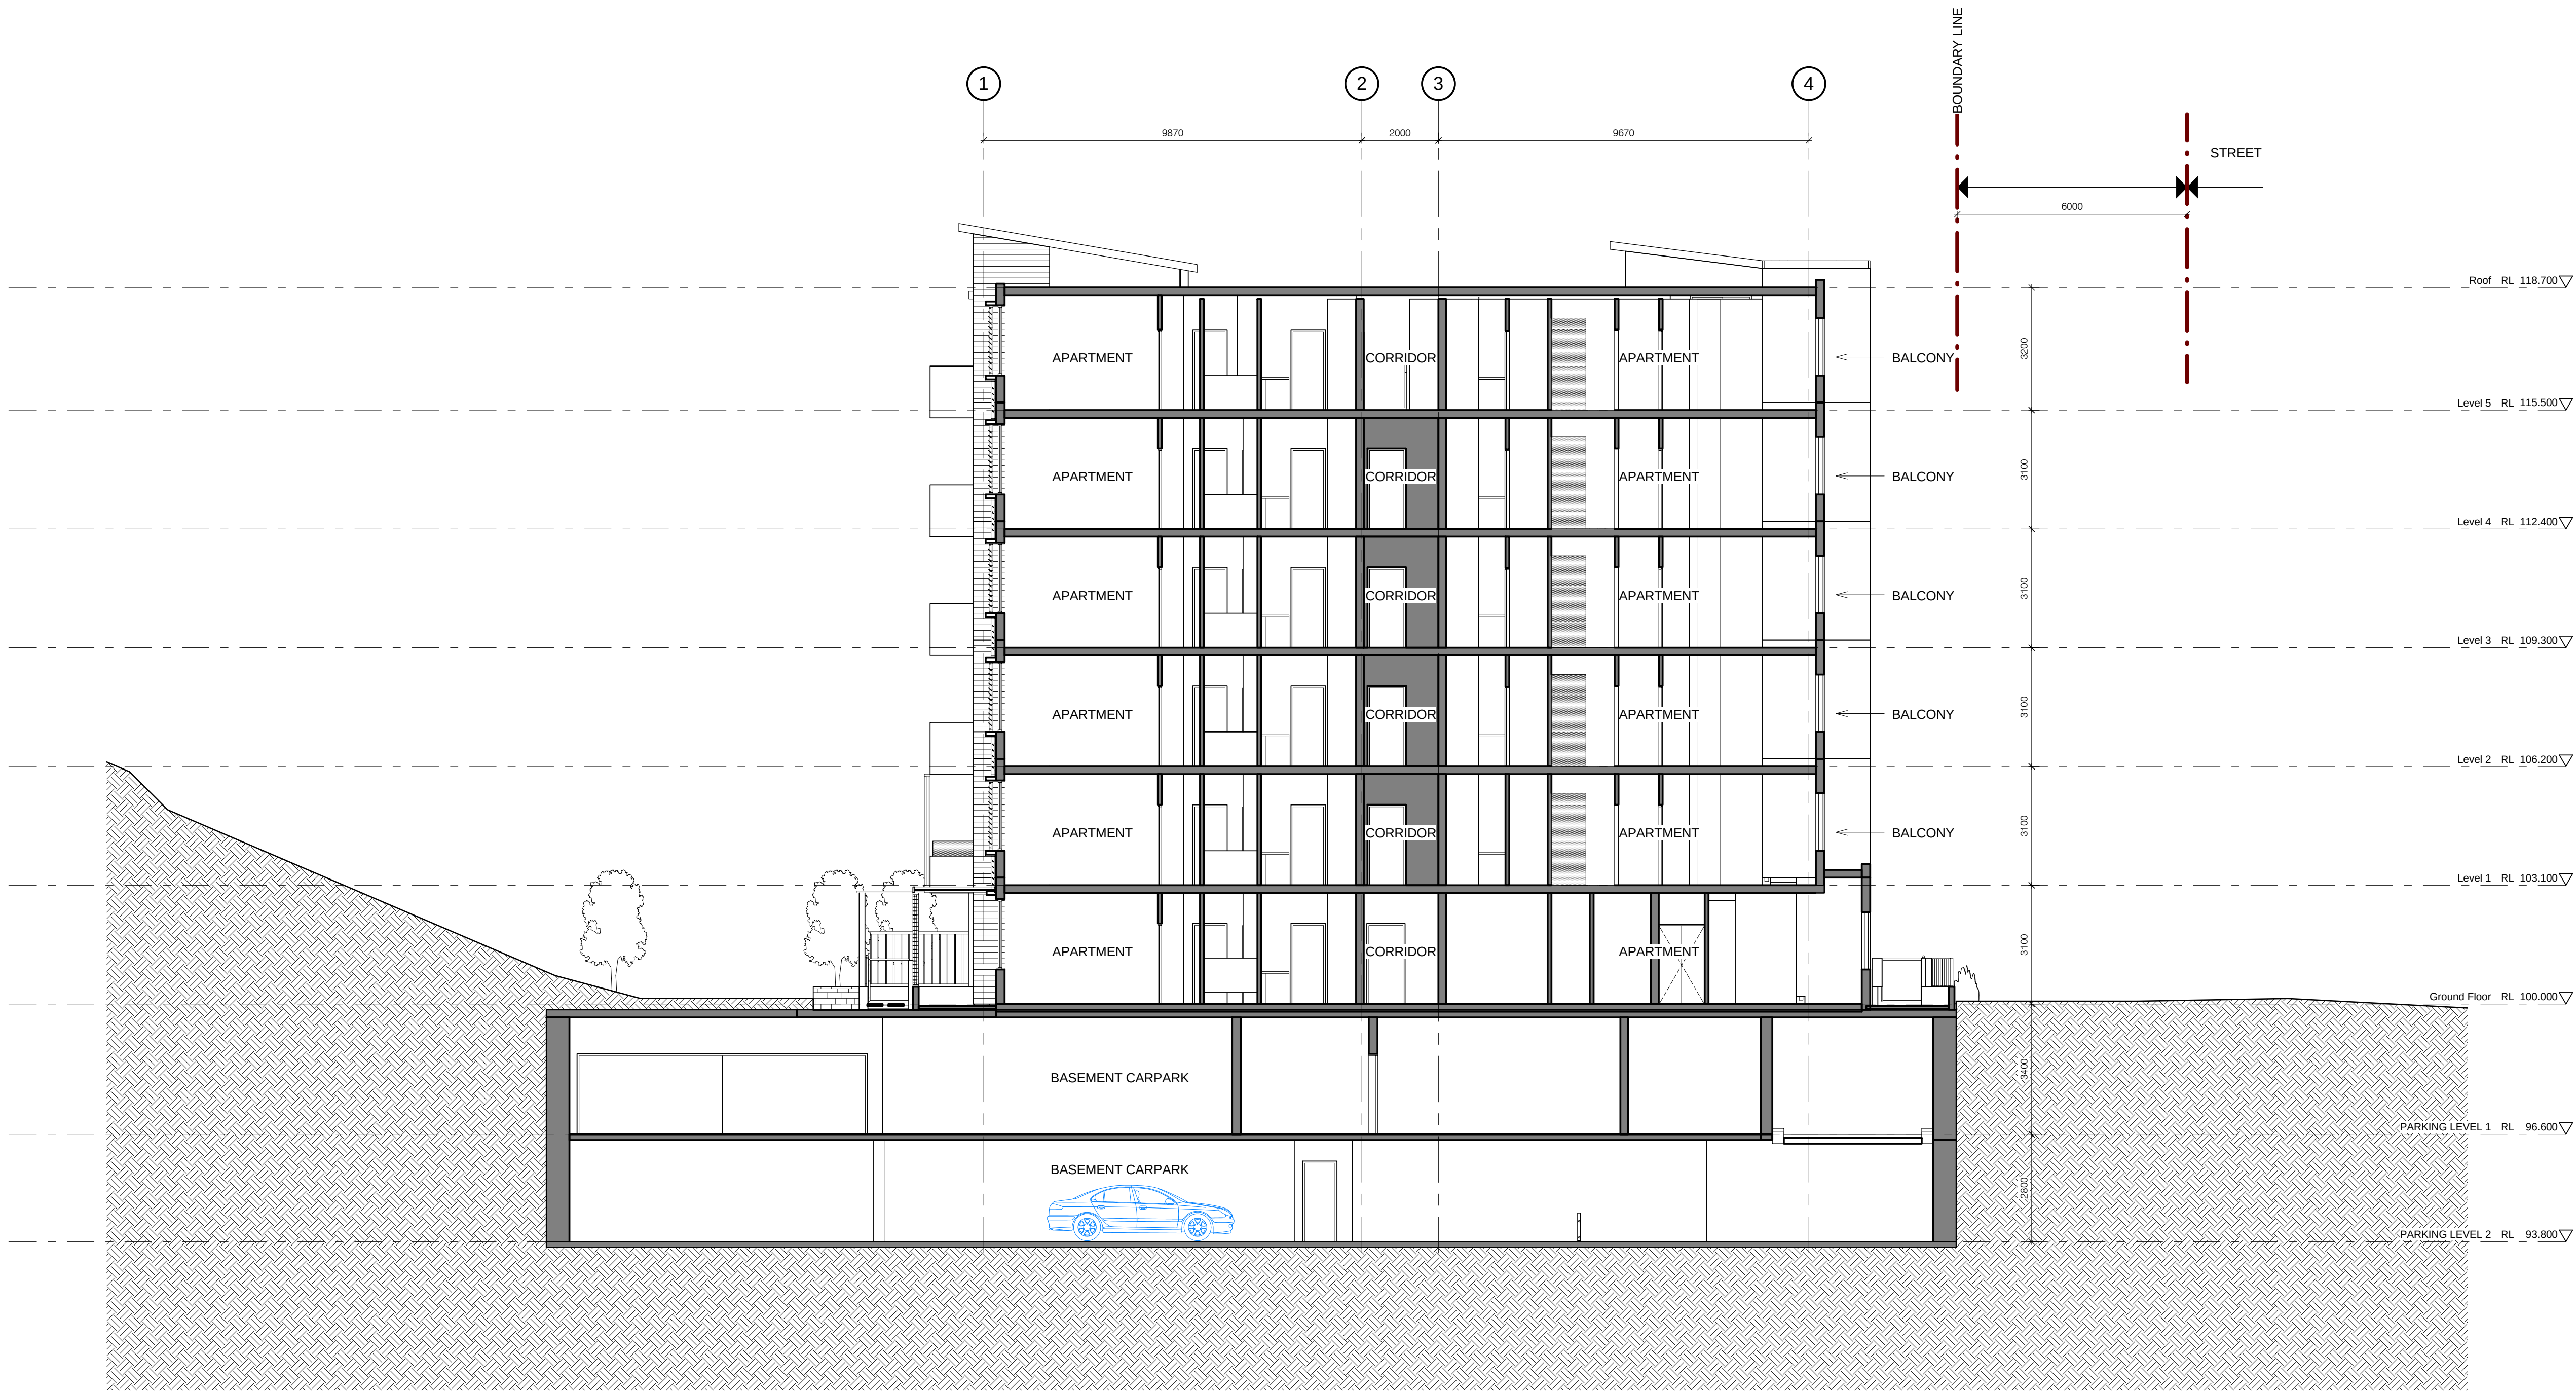

1 CROSS SECTION C-C
1 : 100

KEY	DESCRIPTION
AL	ALUMINIUM LOUVRES
FN	FENCE
GL	GLASS
GLF	GLASS - FRIT
PC (G)	PRE-CAST CONCRETE PANELS (COLOUR - G)
PC (H)	PRE-CAST CONCRETE TEXTURED (COLOUR - H)
PCT (C)	PRE-CAST CONCRETE TEXTURED (COLOUR - C)
PCT (D)	PRE-CAST CONCRETE TEXTURED (COLOUR - D)
PCT (E)	PRE-CAST CONCRETE TEXTURED (COLOUR - E)
PCT (F)	PRE-CAST CONCRETE TEXTURED (COLOUR - F)
PCT (H)	PRE-CAST CONCRETE TEXTURED (COLOUR - H)
SF	STONE FACE

Do not scale from drawings.				ISSUE	DATE	AMENDMENT	Consultants:		Client:	PTW Architects	PTW	Key Plan:	Project:		EPPING PARK - STAGE 2			
Verify all dimensions on site before commencing work.							PRELIMINARY ISSUE FOR COORDINATION		Level 11, 528 Kent Street, Sydney NSW 2000 Tel: (02) 9287 2888 Fax: (02) 9287 2777 Email: info@design.meriton.com.au Internet: http://www.meriton.com.au		Level 17, 9 Castlereagh St Sydney NSW Australia 2000 T +612 9232 5877 F +612 9221 4139		BUILDING 10 61 MOSS LANE, EPPING BUILDINGS 6,9,10,17		Scale: 1 : 100 @B1 Plot Date: 24/06/2011 5:12:37 PM Job No: 211.006			
A	11.03.2011	PRELIMINARY ISSUE FOR COORDINATION	Landscape Arch	Sturt Associates	Suite 91, Level 5, 330 Watlie Street, Ultimo NSW 2007	Tel: 0211 5744	Meriton Apartments Pty. Ltd. Builders & Developers		NSW Nominated Architects: A Architects AIA Architects No. 2522 J Bolton Architects No. 3910 D Brown Architects No. 4775 A House Architects No. 5057 S Jones Architects No. 6209 A Thompson Architects No. 5247				Title: CROSS SECTION C-C					
B	18.03.2011	FINAL DRAFT FOR PA ISSUE	Solar Access	Haggies	2 Lincen Street, Lane Cove NSW 2066	Tel: 9427 6100	NSW Nominated Architects: A Architects AIA Architects No. 2522 J Bolton Architects No. 3910 D Brown Architects No. 4775 A House Architects No. 5057 S Jones Architects No. 6209 A Thompson Architects No. 5247		NSW Nominated Architects: A Architects AIA Architects No. 2522 J Bolton Architects No. 3910 D Brown Architects No. 4775 A House Architects No. 5057 S Jones Architects No. 6209 A Thompson Architects No. 5247				Title: CROSS SECTION C-C					
C	08.04.2011	FINAL DRAFT FOR PA ISSUE	Traffic	TTP	Suite 603, Level 6, 282 Victoria Ave, Cheshamwood NSW 2067	Tel: 9411 5960	NSW Nominated Architects: A Architects AIA Architects No. 2522 J Bolton Architects No. 3910 D Brown Architects No. 4775 A House Architects No. 5057 S Jones Architects No. 6209 A Thompson Architects No. 5247		NSW Nominated Architects: A Architects AIA Architects No. 2522 J Bolton Architects No. 3910 D Brown Architects No. 4775 A House Architects No. 5057 S Jones Architects No. 6209 A Thompson Architects No. 5247				Title: CROSS SECTION C-C					
D	19.04.2011	REVISED FINAL DRAFT ISSUE	Nathans/Back	Efficient Living	248/176 South Creek Road, Cronin NSW 2099	Tel: 9944 0202	NSW Nominated Architects: A Architects AIA Architects No. 2522 J Bolton Architects No. 3910 D Brown Architects No. 4775 A House Architects No. 5057 S Jones Architects No. 6209 A Thompson Architects No. 5247		NSW Nominated Architects: A Architects AIA Architects No. 2522 J Bolton Architects No. 3910 D Brown Architects No. 4775 A House Architects No. 5057 S Jones Architects No. 6209 A Thompson Architects No. 5247				Title: CROSS SECTION C-C					
E	24.06.2011	FINAL ISSUE FOR PA APPLICATION	Acoustic	Acoustic Logic	9 Sarah Street, Mascot NSW 2020	Tel: 8538 9688	NSW Nominated Architects: A Architects AIA Architects No. 2522 J Bolton Architects No. 3910 D Brown Architects No. 4775 A House Architects No. 5057 S Jones Architects No. 6209 A Thompson Architects No. 5247		NSW Nominated Architects: A Architects AIA Architects No. 2522 J Bolton Architects No. 3910 D Brown Architects No. 4775 A House Architects No. 5057 S Jones Architects No. 6209 A Thompson Architects No. 5247				Title: CROSS SECTION C-C					
The Client has read and understands the content of this drawing and agrees to the information and cannot be held responsible for the representation shown on this version of the drawings as provided by the Architect.							Drawn By: DB/FW/CR		Checked By: PSC		Revision: E		Status: PA					



1 1-50 PART SOUTH ELEVATION
1 : 50



2 PART NORTH ELEVATION
1 : 50

KEY	DESCRIPTION
AL	ALUMINIUM LOUVRES
FN	FENCE
GL	GLASS
GLF	GLASS - FRIT
PC (G)	PRE-CAST CONCRETE PANELS (COLOUR - G)
PC (H)	PRE-CAST CONCRETE TEXTURED (COLOUR - H)
PCT (C)	PRE-CAST CONCRETE TEXTURED (COLOUR - C)
PCT (D)	PRE-CAST CONCRETE TEXTURED (COLOUR - D)
PCT (E)	PRE-CAST CONCRETE TEXTURED (COLOUR - E)
PCT (F)	PRE-CAST CONCRETE TEXTURED (COLOUR - F)
PCT (H)	PRE-CAST CONCRETE TEXTURED (COLOUR - H)
SF	STONE FACE

INDICATIVE ELEVATION ONLY
REFER TO SAMPLE BOARD FOR FURTHER INFORMATION ON MATERIALS AND COLOURS

On or include from drawings: Verify all dimensions on site before commencing work.										Project:										PTW Architects										PTW										Key Plan:										Project:										EPPING PARK - STAGE 2										BUILDING 10										61 MOSS LANE, EPPING										BUILDINGS 6,9,10,17										Title:										COLOUR DETAIL ELEVATION										Dwg No:										A1060										Drawn By:										DB/FW/CR										Checked By:										PSC										Revision:										E	
COPYING OR REPRODUCTION OF THIS DRAWING IS STRICTLY PROHIBITED WITHOUT THE CONSENT OF PwC DESIGN & BUILD PTY LTD. THE ARCHITECT SHALL NOT BE LIABLE FOR ANY LOSS OR CLAIMS ENDOWMENT ARISING FROM OR IN RESPECT OF ANY ERRORS OR MISSTATEMENT FROM ANY INFORMATION FURNISHED FROM THE CONTRACTOR. CONSENT OF THE ARCHITECT IS REQUIRED FOR THE USE OF THIS DRAWING. THE RECIPIENT OF THE DATA SHALL BE RESPONSIBLE FOR CHECKING ACCURACY AND CONSISTENCY OF DATA RECEIVED. THE USE OF THE ELECTRONIC DATA OR PRINT OR WHOLE SHALL BE AT THE USER'S RISK. THE CAD FILES AND THE CONTENTS ARE SOLELY REPRESENTATIONS OF THE PROJECT INFORMATION AND CANNOT BE USED AS A BASIS FOR THE REPRESENTATION SHOWN ON PDF VERSIONS OF THE DRAWINGS AS PROVIDED BY THE ARCHITECT.										Scale: @B1										Plot Date: 24/06/2011 5:13:06 PM										Job No: 211.006										NSW Registered Architects A Architects No. 4752 J Architects No. 3910 D Architects No. 4775 A Architects No. 5057 S Architects No. 4209 A Architects No. 5047										Level 11, 528 Kent Street, Sydney NSW 2000 Tel: (02) 9287 2888 Fax: (02) 9287 2777 Email: info@design.meriton.com.au Internet: http://www.meriton.com.au										Level 17, 9 Castlereagh St Sydney NSW Australia 2000 T +612 9232 5877 F +612 9221 4139																				Status: PA	
Consultants:										Client:										Meriton Apartments Pty. Ltd. Builders & Developers										M										M										

INDICATIVE ELEVATION ONLY
REFER TO SAMPLE BOARD FOR FURTHER INFORMATION ON MATERIALS AND COLOURS

KEY	DESCRIPTION
AL	ALUMINIUM LOUVRES
FN	FENCE
GL	GLASS
GLF	GLASS - FRIT
PC (G)	PRE-CAST CONCRETE PANELS (COLOUR - G)
PC (H)	PRE-CAST CONCRETE TEXTURED (COLOUR - H)
PCT (C)	PRE-CAST CONCRETE TEXTURED (COLOUR - C)
PCT (D)	PRE-CAST CONCRETE TEXTURED (COLOUR - D)
PCT (E)	PRE-CAST CONCRETE TEXTURED (COLOUR - E)
PCT (F)	PRE-CAST CONCRETE TEXTURED (COLOUR - F)
PCT (H)	PRE-CAST CONCRETE TEXTURED (COLOUR - H)
SF	STONE FACE

For use only in relation to this drawing.			Verify all dimensions on site before commencing work.			The copying or reproduction of this drawing is strictly prohibited without the consent of Meriton Developments Pty. Ltd.			Accepted and released for use for this project or other construction activities without the consent of Meriton Developments Pty. Ltd.			For the complete range of the Architect's to Engineer's of the Client or other Contractors.			Check for accuracy and completeness of data received for use of the electronic files in print and as used for the work's use.			The CAD files and other contents are solely for the use of the Architect and are not to be used for any other purpose. The Architect and the Engineer shall not be held responsible for the representation shown on EPC versions of the drawings as provided to the Architect.																			
ISSUE	DATE	AMENDMENT	Consultants:										Client:	PTW Architects		Key Plan:		Project:		Scale:		Plot Date:		Job No:		Title:		Dwg No:		Author		Checked By:		Revision:		Status:	
A	11.03.2011	PRELIMINARY ISSUE FOR COORDINATION	Landscape Arch	Start Associates	Suite 91, Level 5, 330 Willie Street, Ultimo NSW 2007	Tel: +61 2 911 3744	Meriton Apartments Pty. Ltd.		Level 17, 9 Castlemore Street, Sydney NSW Australia 2000		T + 611 9292 5877 F + 611 9221 4139				EPPING PARK - STAGE 2		@B1		24/06/2011 5:13:43 PM		211_006		BUILDING 10		101 MOIRIS LANE, EPPING		A1061						E		PA		
B	18.03.2011	FINAL DRAFT FOR PA ISSUE	Structural Access	Heggies	2 Lincoln Street, Lane Cove NSW 2066	Tel: 9427 8100	Builders & Developers		Level 11, 528 Kent Street, Sydney NSW 2000		Tel: (02) 9287 2888 Fax: (02) 9287 2777 Email: rl@meriton.com.au Internet: http://www.meriton.com.au																										
C	08.04.2011	FINAL DRAFT FOR PA ISSUE	Traffic	TTP	Suite 603, Level 6, 282 Victoria Ave, Chesham NSW 2067	Tel: 9411 5960																															
D	19.04.2011	REVISED FINAL DRAFT ISSUE	Basins/Barriers	Efficient Living	245/175 South Creek Road, Cronulla NSW 2099	Tel: 9934 0332																															
E	24.06.2011	FINAL ISSUE FOR PA APPLICATION	Acoustic	Acoustic Logic	9 Sarah Street, Mascot NSW 2020	Tel: 8338 9888																															

