


PAVEMENTS & SURFACES

PAVEMENT [PV], JOINT [J], DRAIN [DR], PIT [PT]

CODE	SYMBOL	DESCRIPTION
EPV01		EXISTING GRANITE PAVING MAKE GOOD
EPV02		EXISTING CONCRETE MAKE GOOD
EPV03		EXISTING BRICK PAVING MAKE GOOD
PV01		GRANITE PAVING REFER MATERIAL SCHEDULE
PV02		GRANITE PAVING REFER MATERIAL SCHEDULE
PV03		GRANITE PAVING 200 x 400mm REFER MATERIAL SCHEDULE
PV04		COBBLE STONE 100 x 100mm REFER MATERIAL SCHEDULE
PV05		FILETTI PAVING 200 x 50mm REFER MATERIAL SCHEDULE
PV06		FIBRE-REINFORCED PLASTIC FRP REFER MATERIAL SCHEDULE
PV07		ASPHALT REFER MATERIAL SCHEDULE
PV08		TIMBER DECKING ON PEDESTAL REFER MATERIAL SCHEDULE
PV09		GRANITE PAVING ON PEDESTAL 200 x 400mm REFER MATERIAL SCHEDULE
PV10		IN-SITU CONCRETE REFER MATERIAL SCHEDULE
PV11		RUMBLE STRIP REFER MATERIAL SCHEDULE

FURNITURE & FIXTURES

CODE	SYMBOL	DESCRIPTION
BE01		CUSTOM BENCH TYPE 1 REFER MATERIAL SCHEDULE
BE02		CUSTOM BENCH TYPE 2 REFER MATERIAL SCHEDULE
BE03		CUSTOM BENCH TYPE 3 REFER MATERIAL SCHEDULE
TA01		CUSTOM TABLE TYPE 1 - BAR HEIGHT REFER MATERIAL SCHEDULE
TA02		CUSTOM TABLE TYPE 2 REFER MATERIAL SCHEDULE
TA03		CUSTOM ROUND TABLE TYPE 3 REFER MATERIAL SCHEDULE
FN01		CUSTOM STOOL TYPE 1 - TABLE HEIGHT REFER MATERIAL SCHEDULE
FN02		CUSTOM STOOL TYPE 2 - BAR HEIGHT REFER MATERIAL SCHEDULE
FN03		CUSTOM BAR BENCH SEATING REFER MATERIAL SCHEDULE

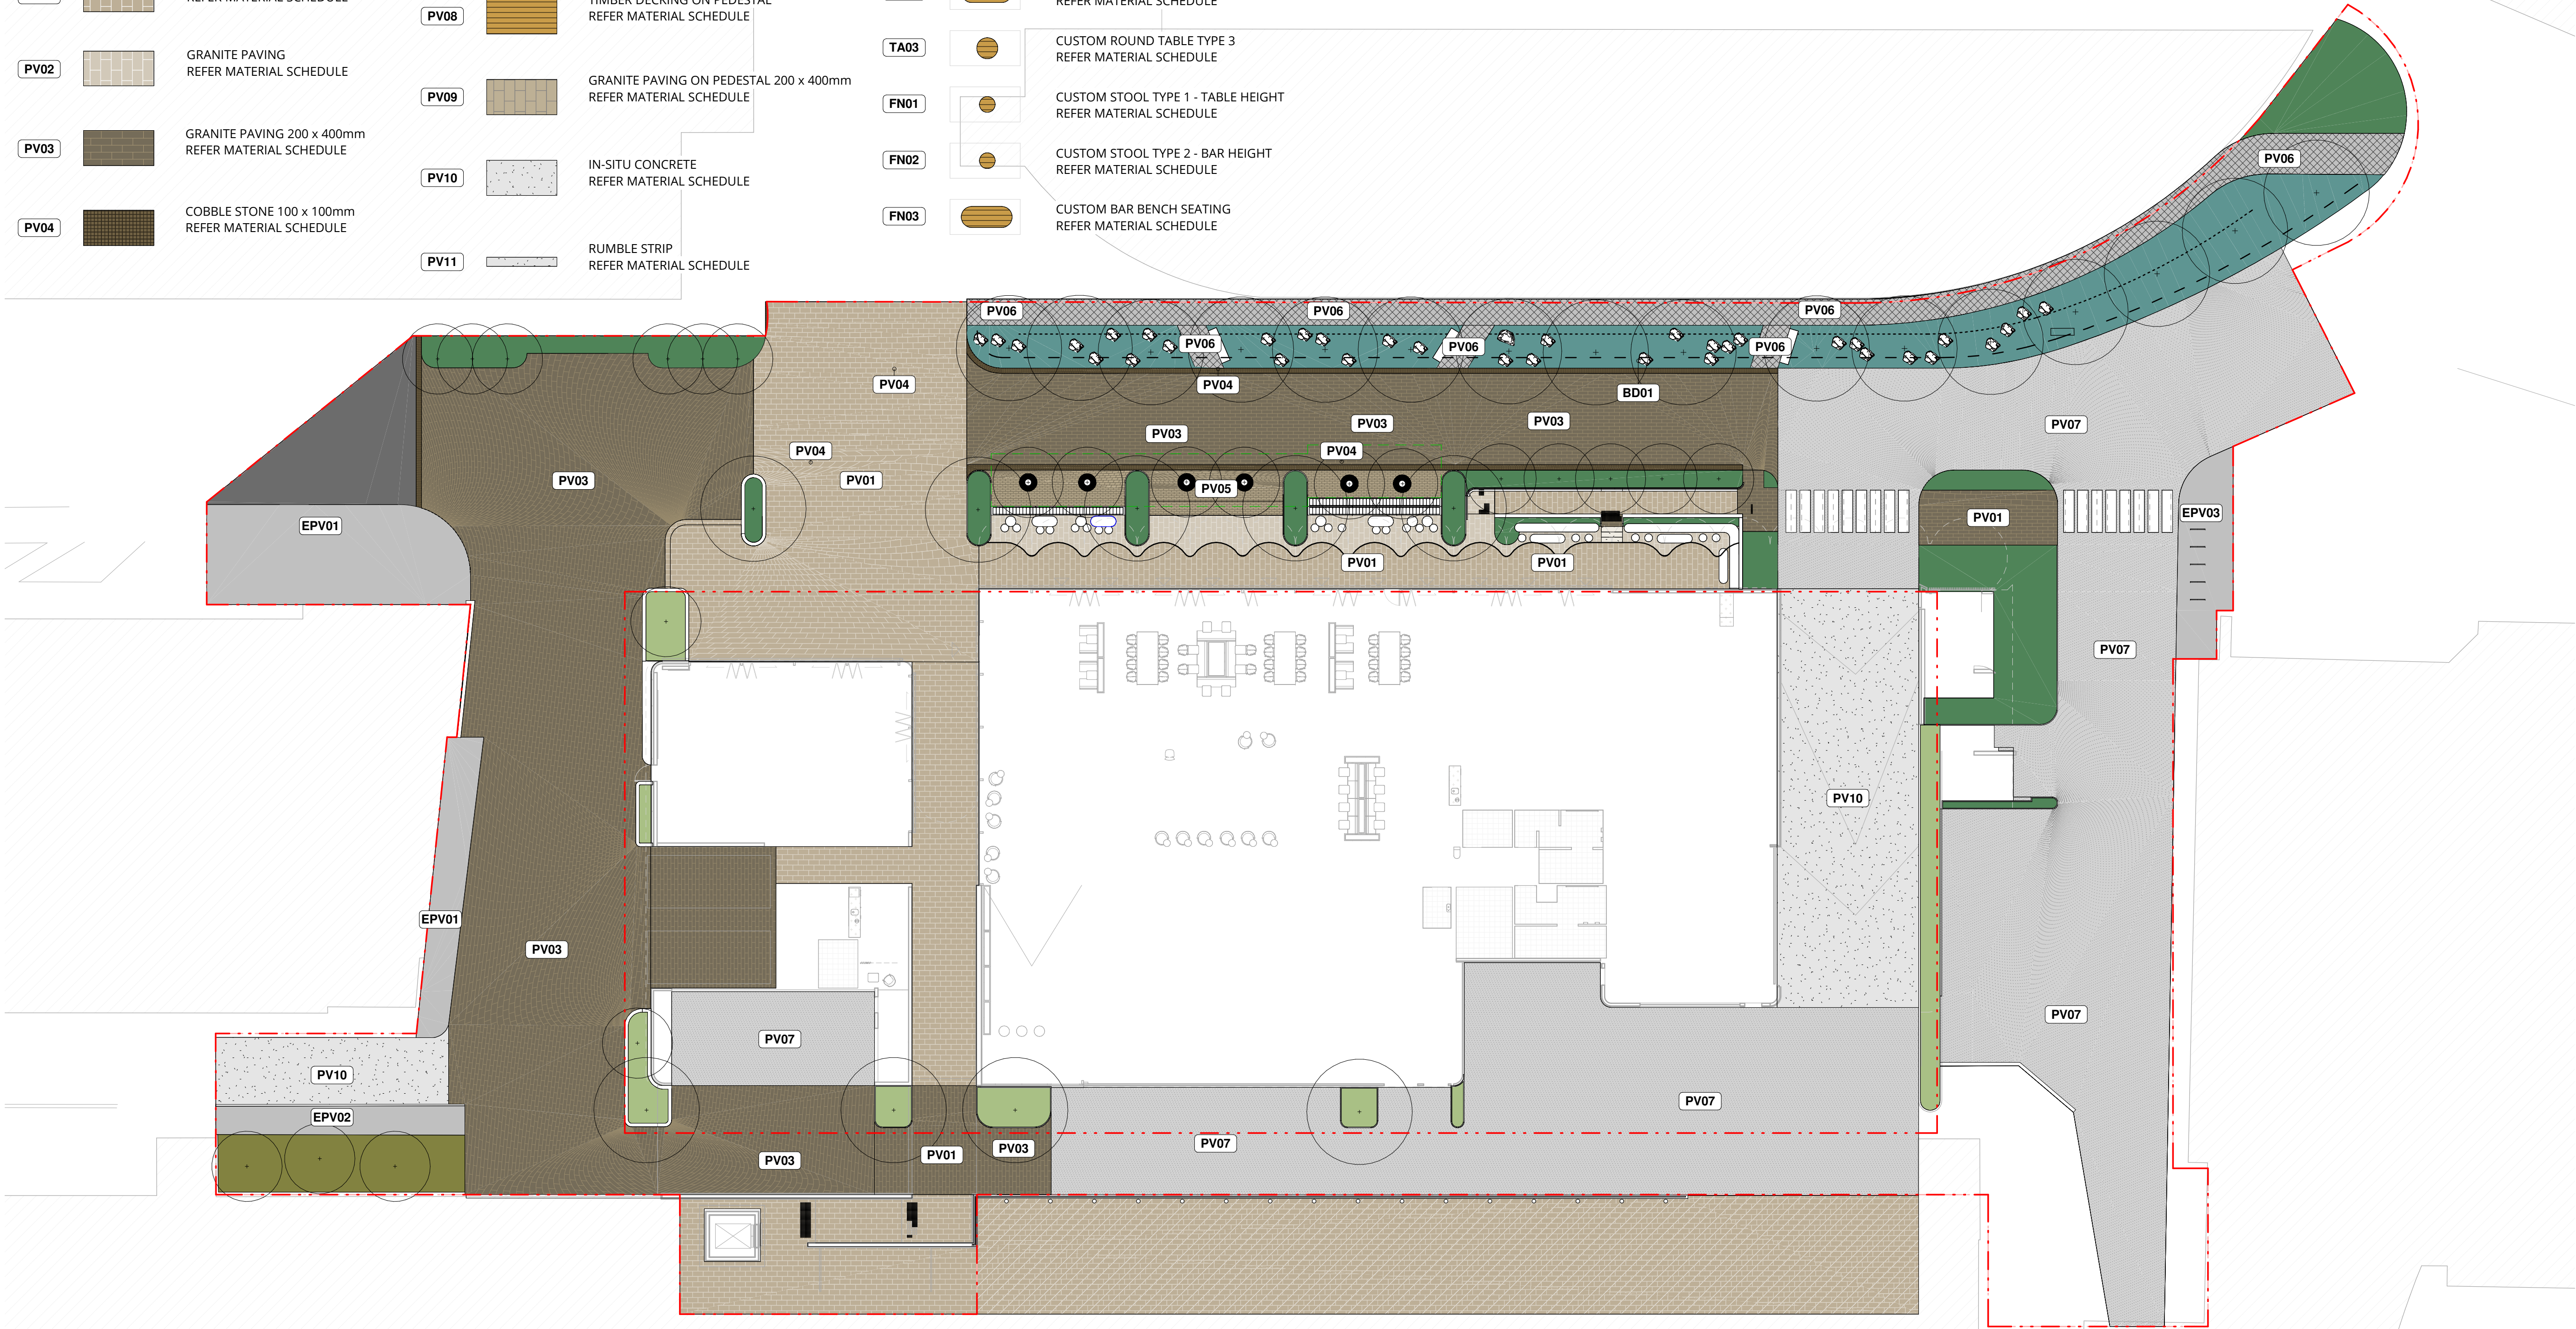

Pty Ltd. Use only figured dimensions. Any other required dimensions are to be referred to and supplied by the landscape architect. All discrepancies to be referred to the project manager and Arcadia Design Group Pty Ltd prior to construction. Ensure compliance with the Building Code of Australia and all relevant Australian Standards and Authority requirements.

[NOT FOR CONSTRUCTION]

G SSDA FOR RTS RESPONSE 09/12/25

Revision Revision Description Revision Date

Project

UNSW G25

KENSINGTON, NSW 2033

Project Status

SSDA

Client

UNSW

Drawing No.

100

Drawing Name

LANDSCAPE SITE PLAN

Job No.

24-1045

Issue

G

Scale

As indicated @ A1

0 2 4 6 10 m

Sydney, Suite 70, Jones Bay Wharf, 26-32 Pirrama Road, Pyrmont NSW 2009
e sydney@arcadiala.com.au
t 02 8571 2900

ARCADIA