

WATERLOO METRO QUARTER DEVELOPMENT BASEMENT

BASEMENT DA DRAWING LIST - SSD10438

SHEET NUMBER	SHEET NAME	SHEET ISSUE DATE	REVISION
WMQ-BMNT-WBG-AR-DRG-DA0001	COVER SHEET	31/07/20	B
WMQ-BMNT-WBG-AR-DRG-DA0090	BASEMENT - FLOOR PLAN LEVEL 00	31/07/20	B
WMQ-BMNT-WBG-AR-DRG-DA0091	BASEMENT - FLOOR PLAN LEVEL P1	31/07/20	B
WMQ-BMNT-WBG-AR-DRG-DA0092	BASEMENT - FLOOR PLAN LEVEL P2	31/07/20	B
WMQ-BMNT-WBG-AR-DRG-DA0101	BASEMENT - LONGITUDINAL SECTION 01	31/07/20	B
WMQ-BMNT-WBG-AR-DRG-DA0102	BASEMENT - CROSS SECTION 01	31/07/20	B
WMQ-BMNT-WBG-AR-DRG-DA0103	BASEMENT - CROSS SECTION 02	31/07/20	B
WMQ-BLD1-WBG-AR-DRG-DA0121	BASEMENT - DEEP PLANTER SECTION 01	31/07/20	B
WMQ-BLD1-WBG-AR-DRG-DA0122	BASEMENT - DEEP PLANTER SECTION 02	31/07/20	B
WMQ-BLD1-WBG-AR-DRG-DA0190	BASEMENT - AREA PLAN 01	31/07/20	B


Recent revision history		
#	Status	Description
A		FOR INFORMATION (DA)
B		FOR APPROVAL
		Date
		15.07.20
		31.07.20

Notes

No material may be reproduced without prior permission

Contractor must verify all dimensions on site before commencing work or preparing shop drawings.

Do not scale drawings.

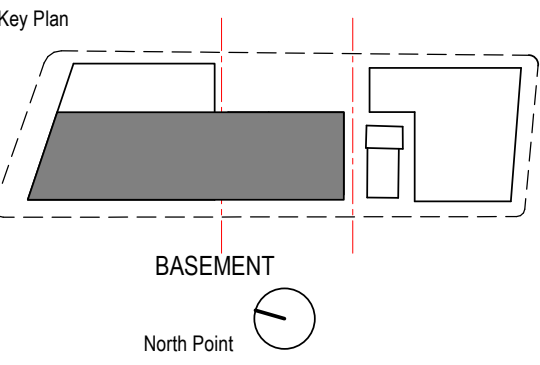

Project

WATERLOO METRO QUARTER DEVELOPMENT

Project number	Size check
121234	25mm
Checked	Approved
DH	PM
Sheet size	Scale
A1	

Sheet title

SSD10438

COVER SHEET

Status

FOR APPROVAL

Sheet number

WMQ-BMNT-WBG-AR-DRG-DA0001 B

Revision

Recent revision history		
#	Status	Description
A		FOR INFORMATION (DA)
B		FOR APPROVAL


Date
15.07.20
31.07.20

Notes
No material may be reproduced without prior permission

Contractor must verify all dimensions on site before commencing work or preparing shop drawings.

Do not scale drawings.

Key Plan

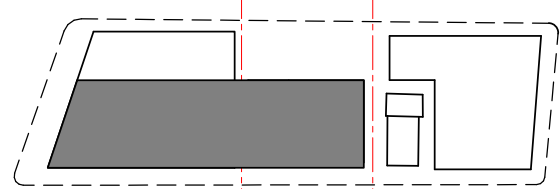

BASEMENT

North Point

Client



Consultant

**WOODS
BAGOT**

Project
WATERLOO METRO QUARTER DEVELOPMENT

Project number 121234	Size check 25mm
Checked DH	Approved PM
Sheet size A1	Scale 1 : 200

Sheet title
SSD10438
BASEMENT - FLOOR PLAN LEVEL 00

Status
FOR APPROVAL

Sheet number
WMQ-BMNT-WBG-AR-DRG-DA0090 B

Revision

LEGEND

- PROPERTY LINE
- LINE DENOTES BASEMENT CARPARK FOOTPRINT
- LINE DENOTES BUILDING FOOTPRINT
- INDICATIVE TSE WALL
- SSD DA PRECINCT BOUNDARY
- NOT IN SCOPE

1 LEVEL GROUND BMNT
SCALE 1 : 200


Recent revision history			Date
#	Status	Description	
A		FOR INFORMATION (DA)	15.07.20
B		FOR APPROVAL	31.07.20

Notes

No material may be reproduced without prior permission

Contractor must verify all dimensions on site before commencing work or preparing shop drawings.

Do not scale drawings.

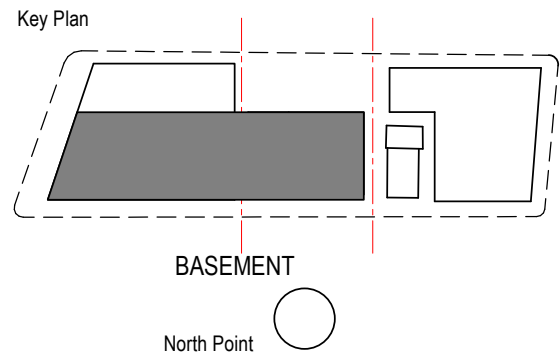

Consultant

WOODS BAGOT

Project

WATERLOO METRO QUARTER DEVELOPMENT

Project number		Size check	
121234		25mm	
Checked	Approved	Sheet size	Scale
DH	PM	A1	As indicated

Sheet title

SSD10438

BASEMENT - FLOOR PLAN LEVEL P1

Status

FOR APPROVAL


Sheet number

WMQ-BMNT-WBG-AR-DRG-DA0091 B

Revision


PARKING ALLOCATION	P1		P2		P3		P1036	
-----------------------	----	--	----	--	----	--	----	--	----	--	----	--	----	--	----	--	----	--	-----	--	-----	--	------	--	------	--	-------	--	-------	--

Notes
No material may be reproduced without prior permission
Contractor must verify all dimensions on site before commencing work or preparing shop drawings.
Do not scale drawings.

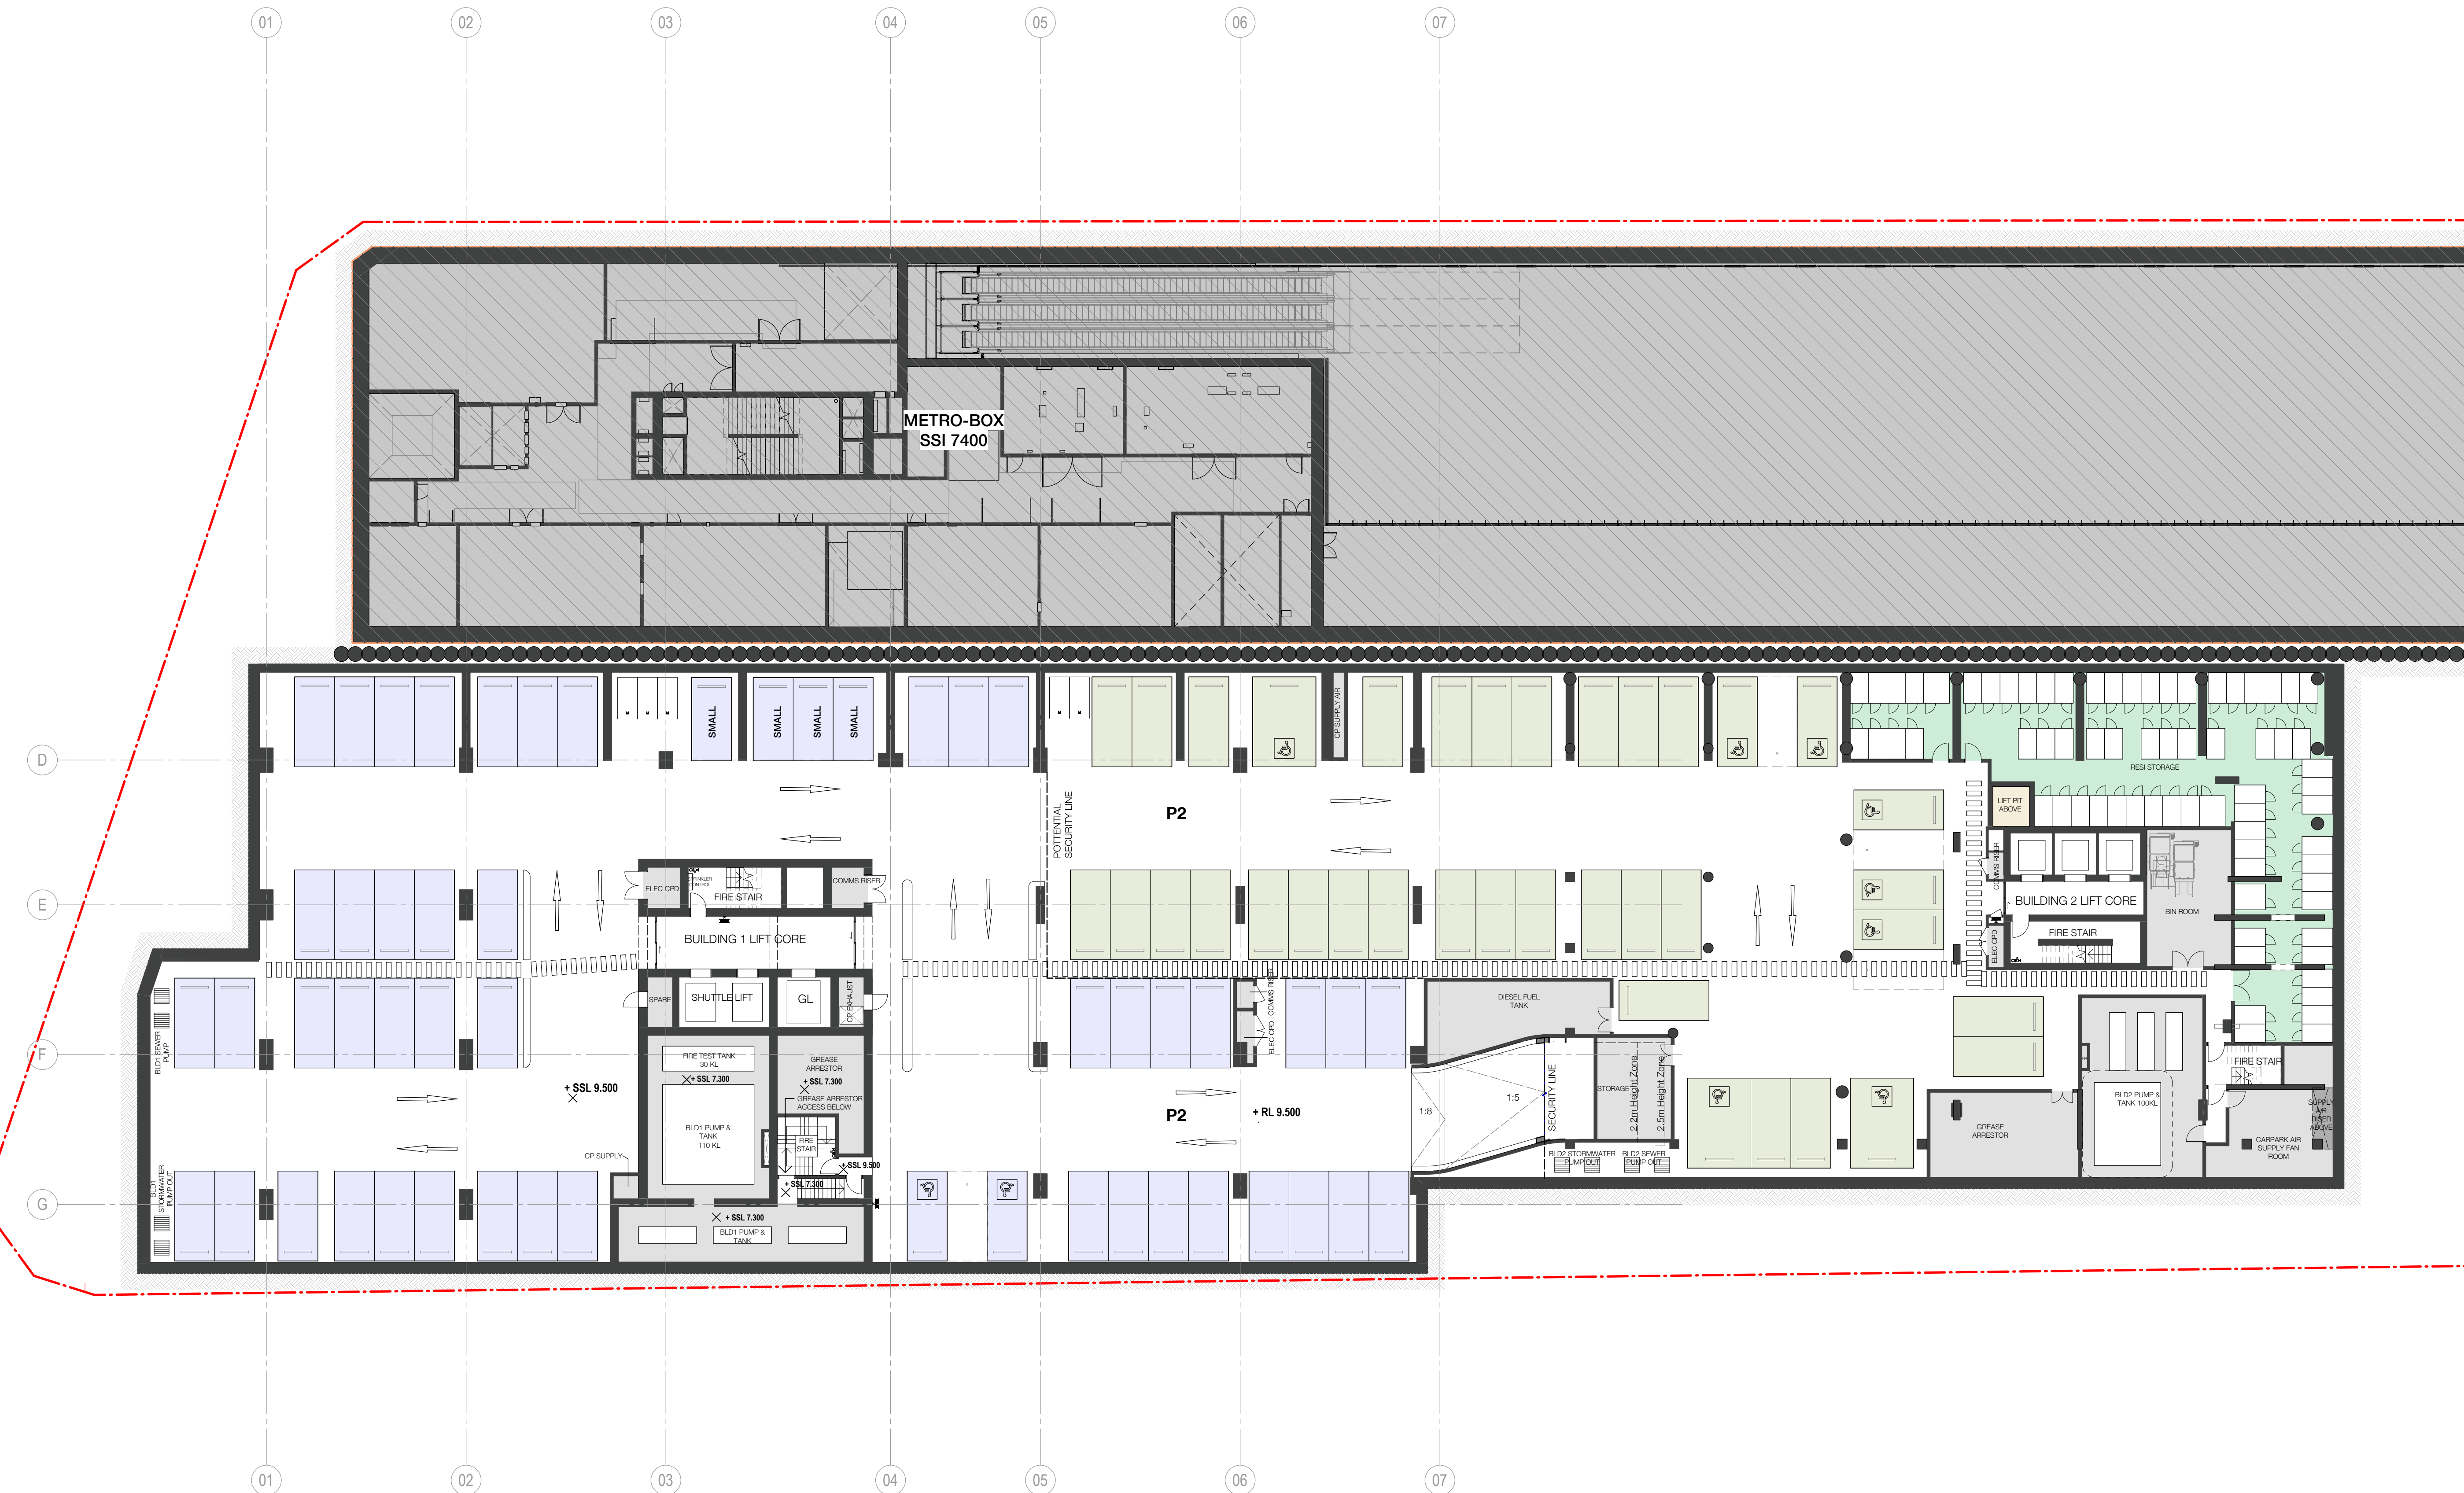

1 LEVEL P2 BMNT
SCALE 1 : 200

PARKING ALLOCATION	P1			P2		
		Affordable Housing	11		Social Housing	6
		Affordable Housing - DDA	1		Social Housing - DDA	2
		Car Wash	1		Visitor - DDA	2
		Care Share	4		P1: 66	66
		Childcare	1		P2	
		Church	2		Commercial	46
		Commercial	10		Commercial - DDA	2
		Commercial - Small	1		Commercial - Small	4
		Metro	2		Residential	29
		Residential	18		Residential DDA	8
		Service	5		P2: 89	89
					Grand total: 155	155
	MOTORCYCLE SPACES					
P1						
Motorbike - Commercial		3				
Motorbike - Resi		5				
P1: 8		8				
P2						
Motorbike - Commercial		3				
Motorbike - Resi		2				
P2: 5		5				
Grand total: 13		13				
BICYCLE SPACES						
LEVEL		COMMERCIAL (END OF TRIP)	RESIDENTIAL (LOCKER)	RETAIL & CHILDCARE		
P1		-	236	65	14	
P2		-				
TOTAL		236	65	14		
STORAGE ALLOCATION						
RESIDENTIAL/ BICYCLE STORAGE						
P1			P2			
Storage		78	Storage		72	
P1: 78			P2: 72			
Grand total: 150						

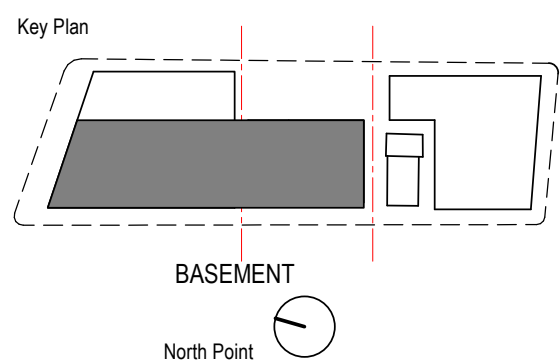

Consultant
WOODS BAGOT

Project
WATERLOO METRO QUARTER DEVELOPMENT

Project number	121234	Size check	25mm
Checked	Approved	Sheet size	Scale
DH	PM	A1	As indicated

Sheet title
SSD10438
BASEMENT - FLOOR PLAN LEVEL P2

Status
FOR APPROVAL
Sheet number
WMQ-BMNT-WBG-AR-DRG-DA0092 B
Revision

 PROPERTY LINE
 PLANNING ENVELOPE PROFILE
 SSD DA PRECINCT BOUNDARY


Recent revision history			
#	Status	Description	Date
A		FOR INFORMATION (DA)	15.07.20
B		FOR APPROVAL	31.07.20

Notes

No material may be reproduced without prior permission

Contractor must verify all dimensions on site before commencing work or preparing shop drawings.

Do not scale drawings.

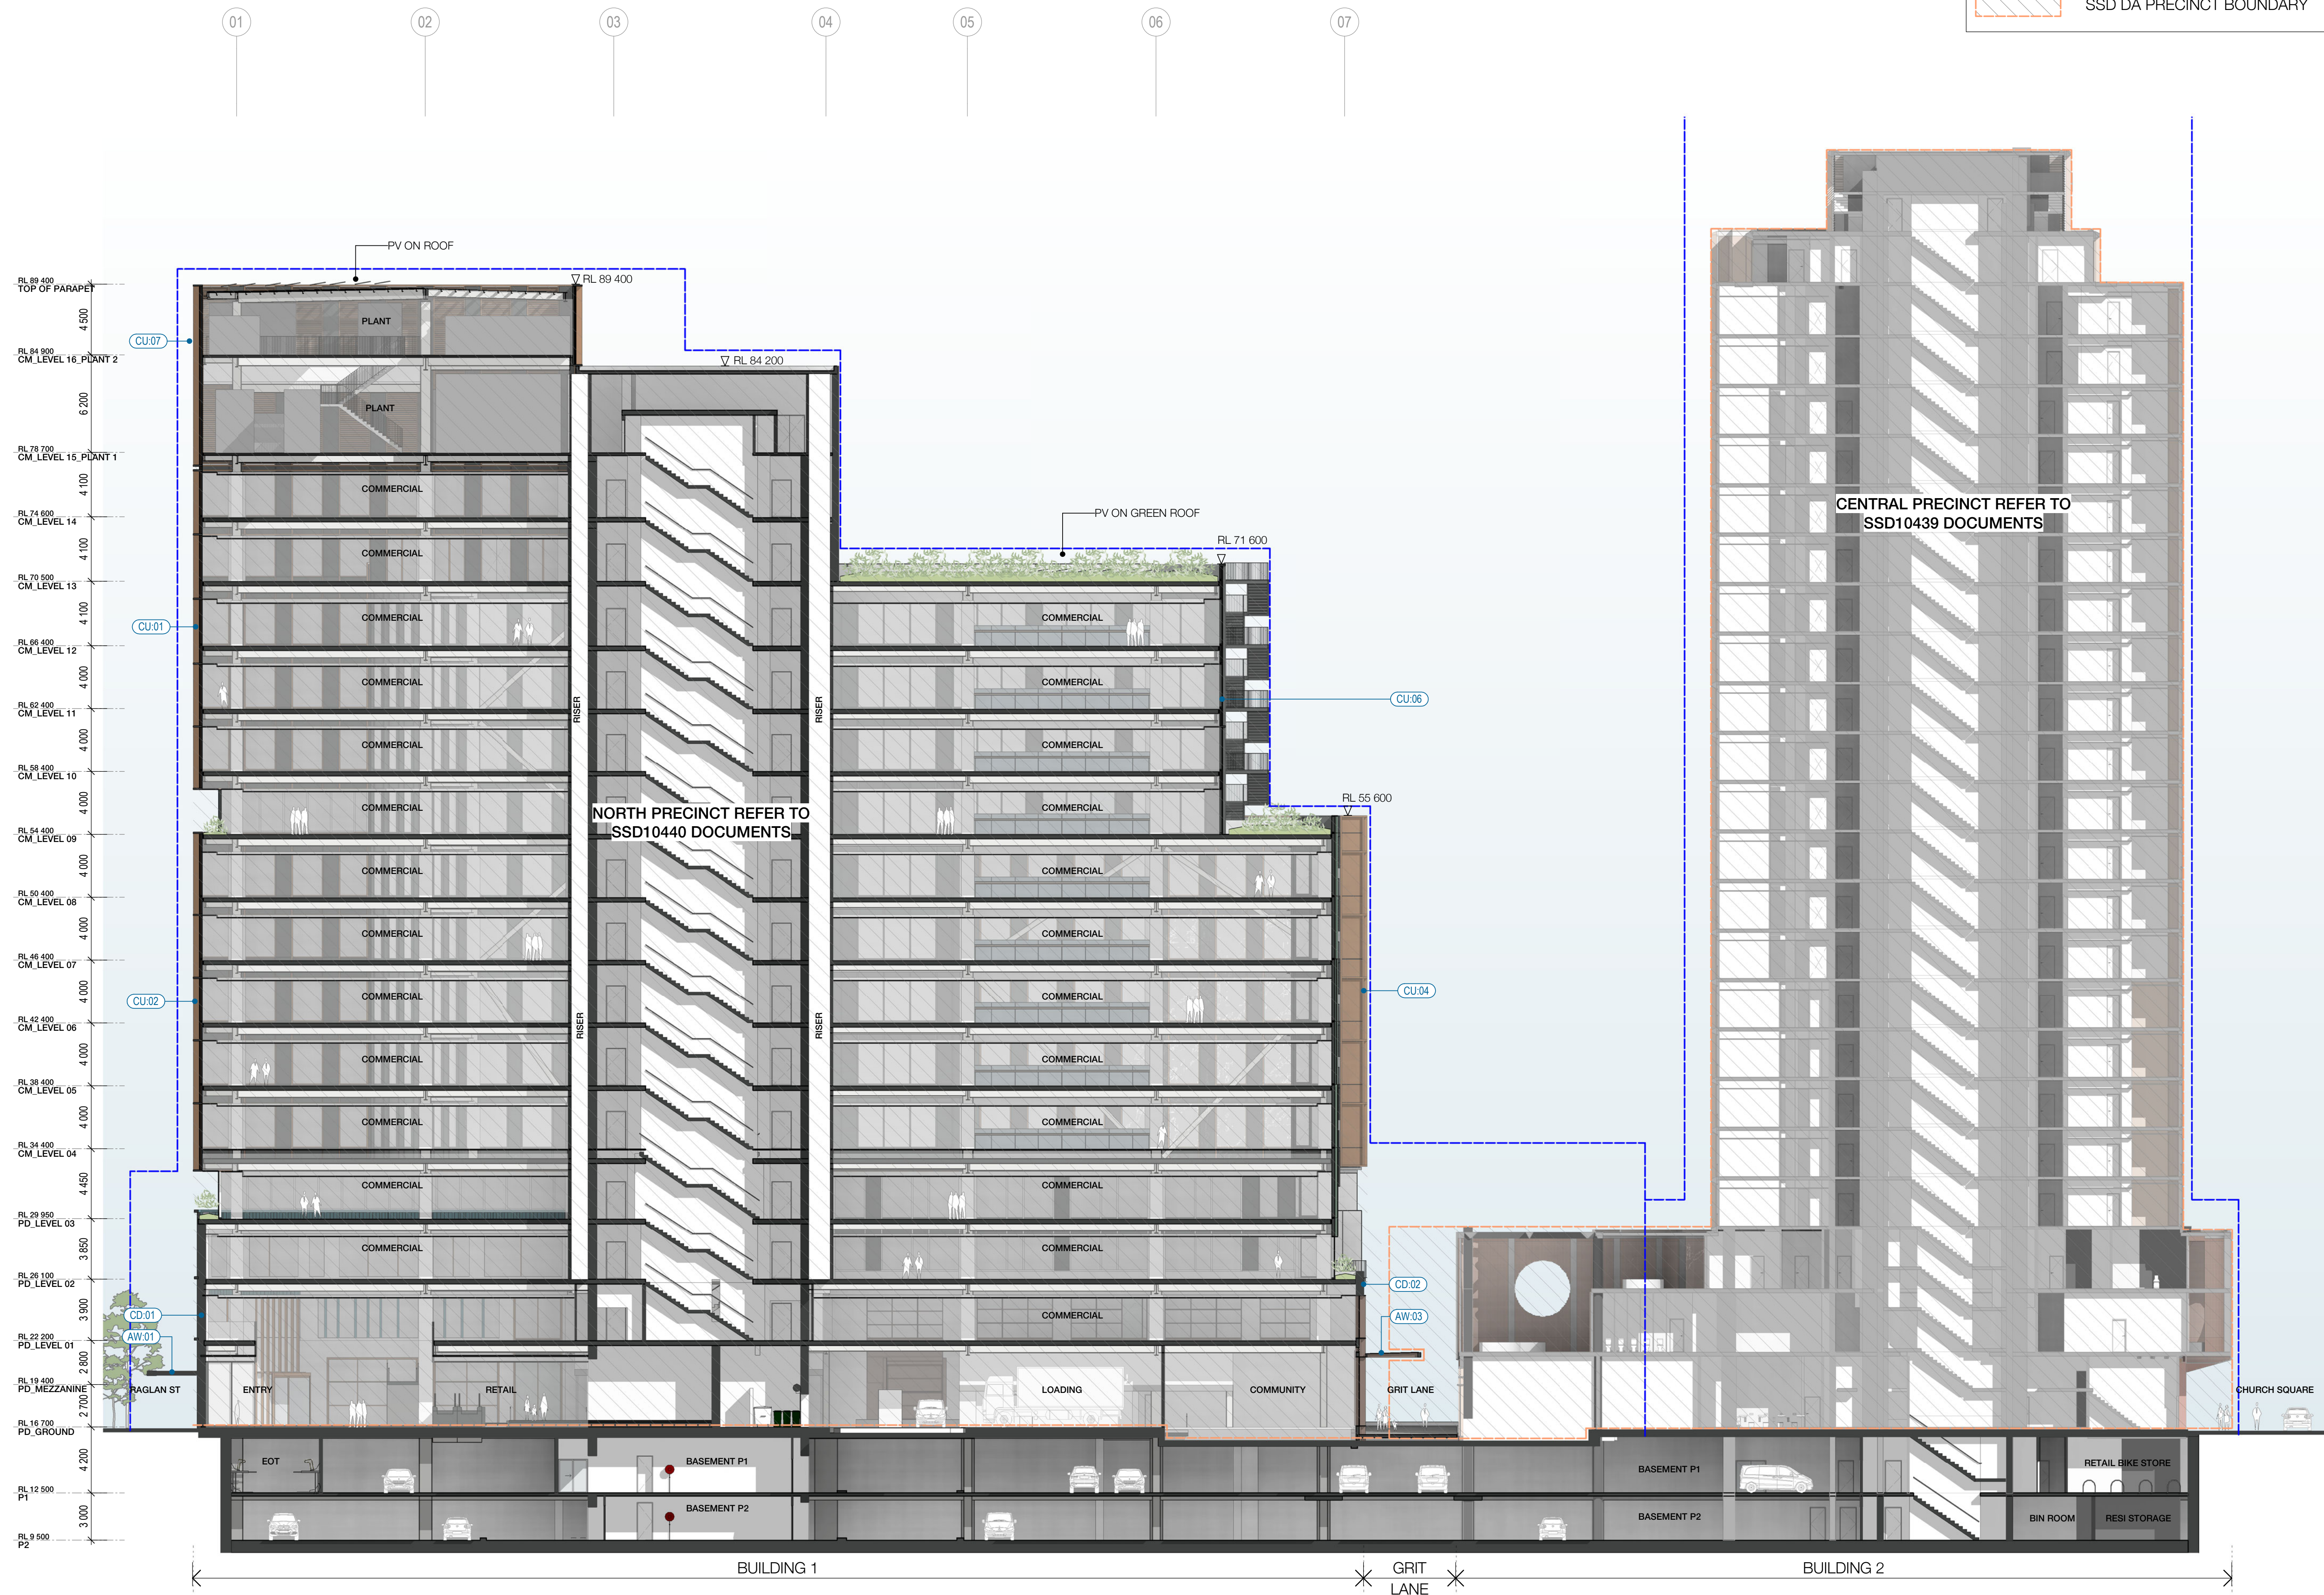

1 LONGITUDINAL SECTION 1
SCALE 1 : 200

Date generated: 28/07/2020 1:25:56 PM BIM 360://Sydney Metro - Waterloo Station/WMQ-BLD1-WBG-AR-MDL-0001-RVT-R20.rvt

Client

 **Waterloo Integrated Station Development**
A Joint Venture Project
JOHN HOLLAND **mirvac**



Consultant
**WOODS
BAGOT**

Project	WATERLOO METRO QUARTER DEVELOPMENT
---------	------------------------------------


Project number		Size check	
121234		25mm	
Checked	Approved	Sheet size	Scale
DH	PM	A1	1 : 200

Sheet title
SSD10438
BASEMENT - LONGITUDINAL
SECTION 01

Status
FOR APPROVAL

Sheet number
WMQ-BMNT-WBG-AR-DRG-DA0101 B

Revision

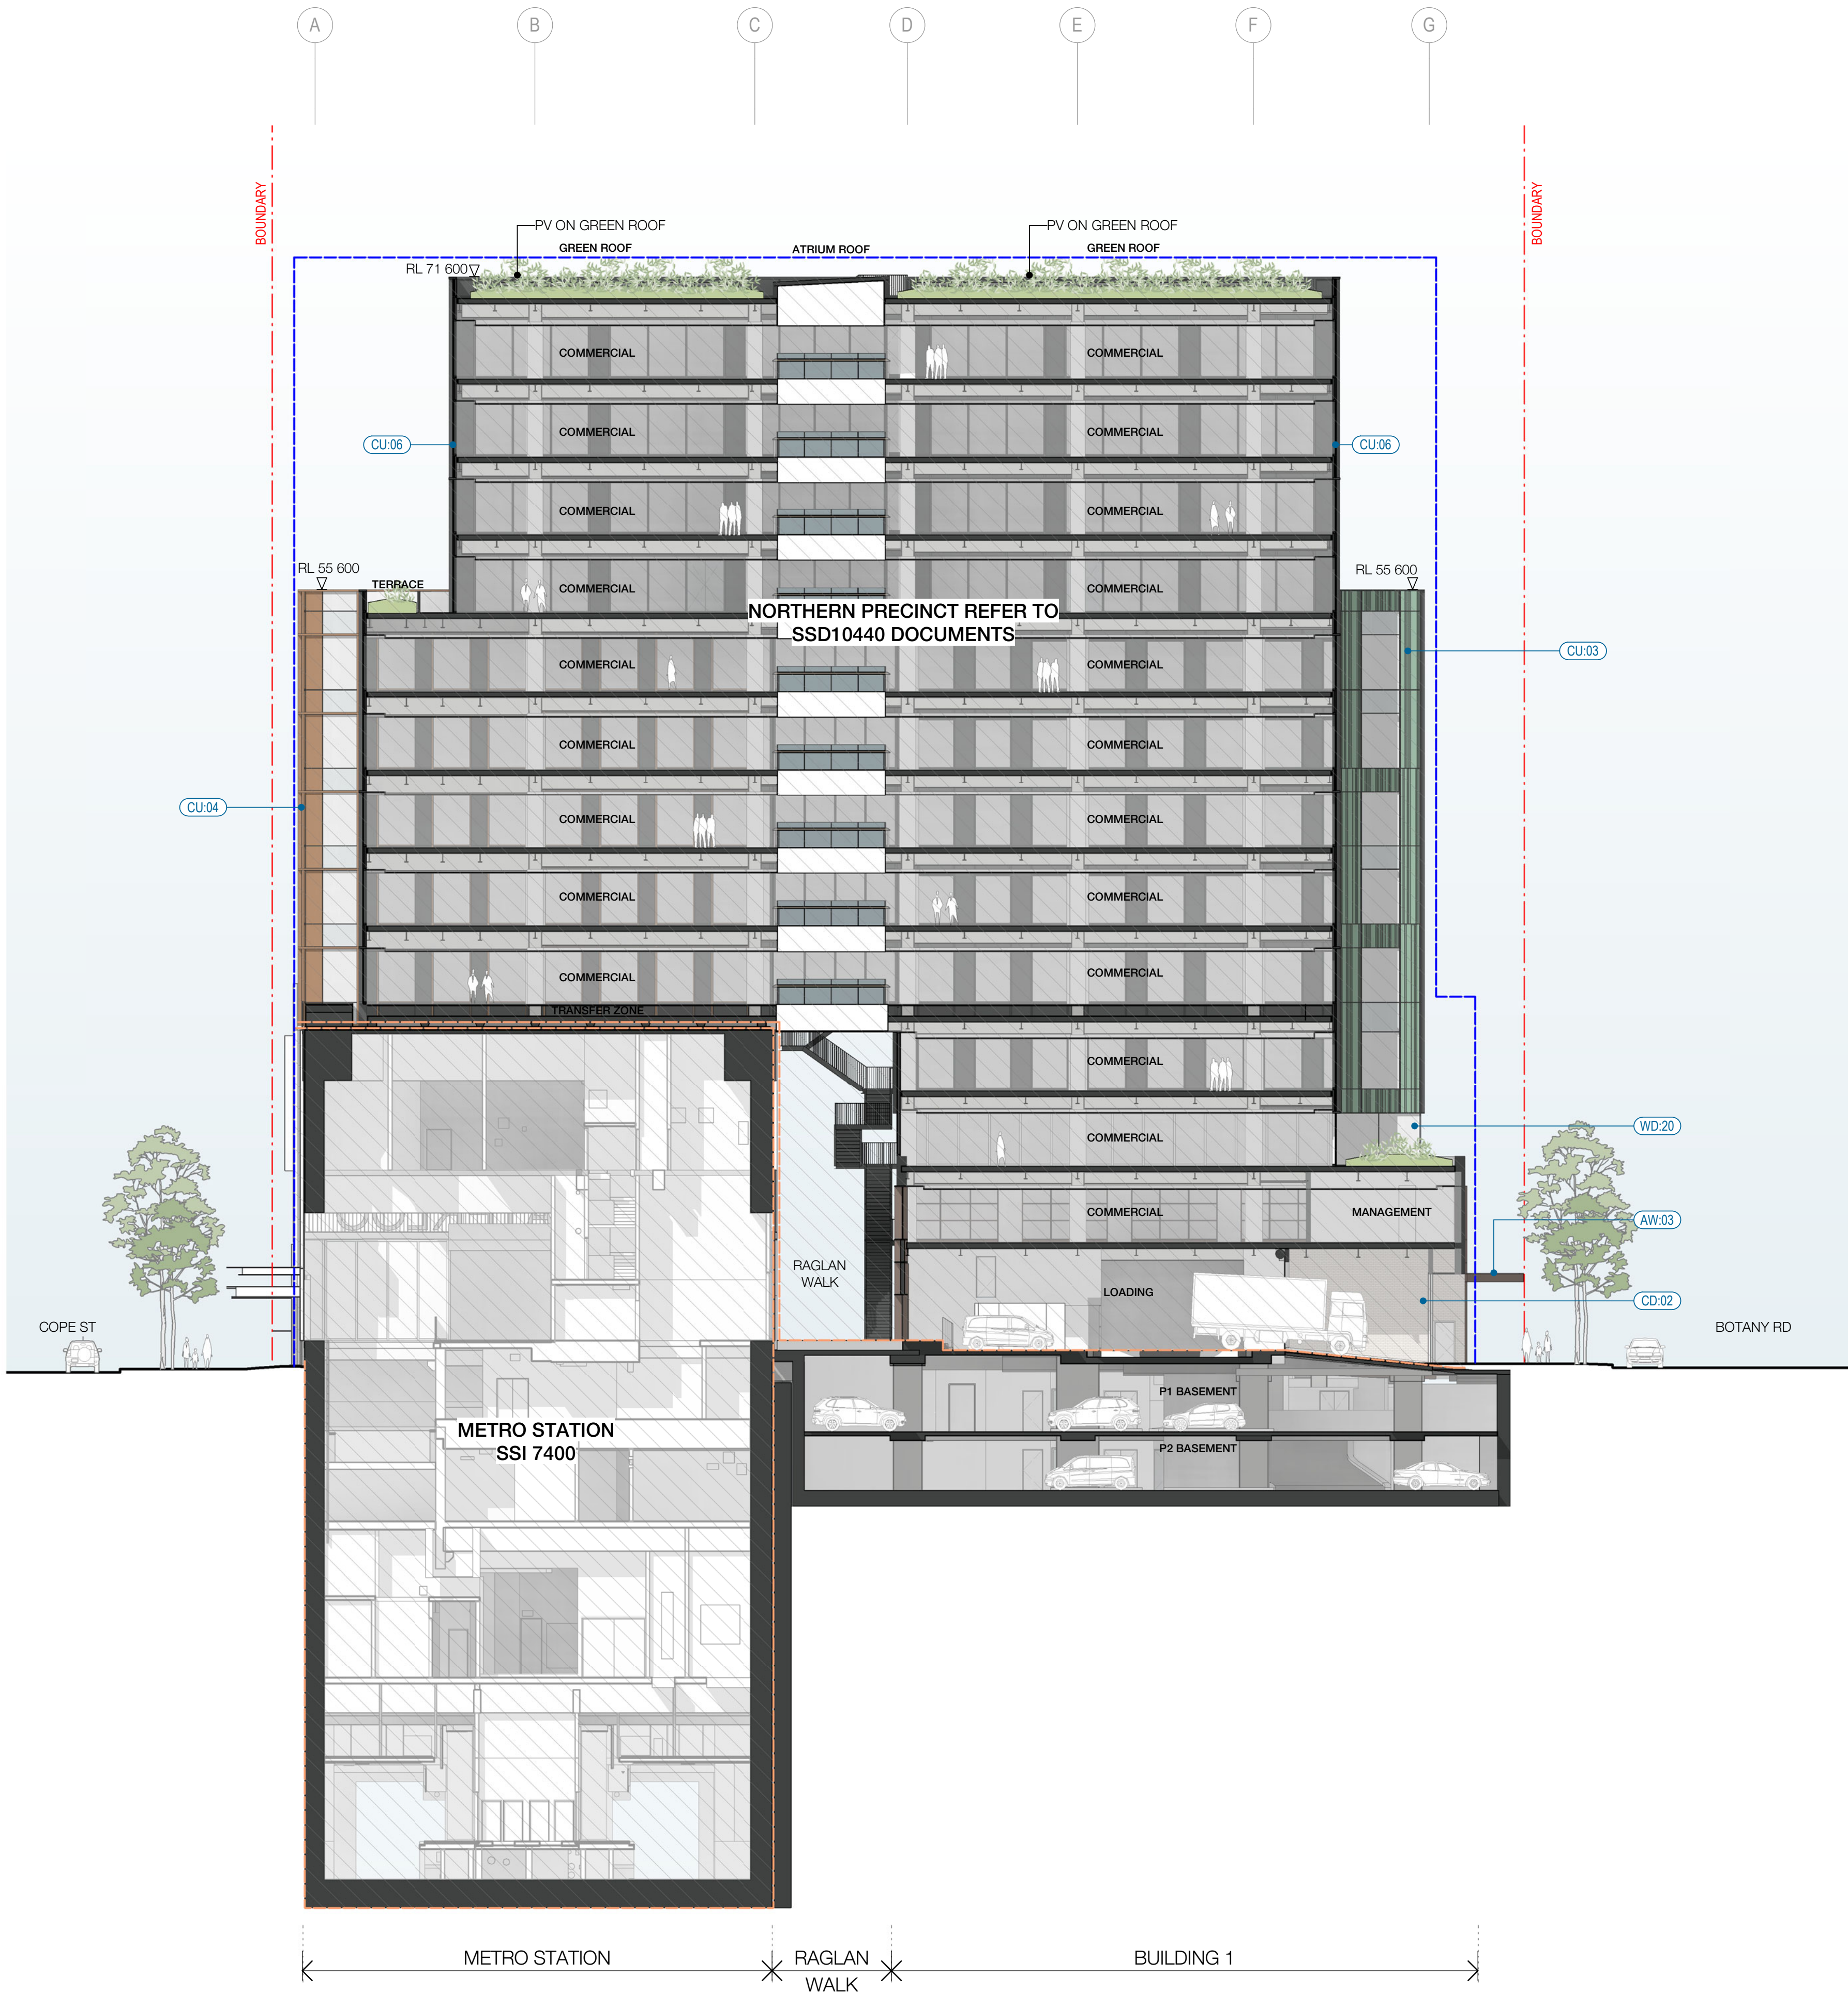

1 CROSS SECTION 1
SCALE 1:200


LEGEND

- PROPERTY LINE
- PLANNING ENVELOPE PROFILE
- SSD DA PRECINCT BOUNDARY

Recent revision history		
#	Status	Description
A		FOR INFORMATION (DA)
B		FOR APPROVAL

Date
15.07.20
31.07.20

Notes
No material may be reproduced without prior permission
Contractor must verify all dimensions on site before commencing work or preparing shop drawings.
Do not scale drawings.

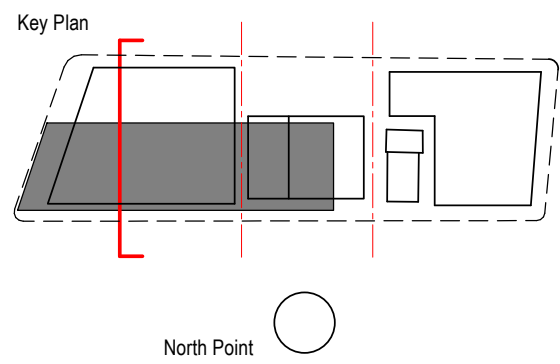

Consultant
WOODS BAGOT


Project
WATERLOO METRO QUARTER DEVELOPMENT

Project number		Size check	
121234		25mm	
Checked	Approved	Sheet size	Scale
DH	PM	A1	1 : 200

Sheet title
SSD10438
BASEMENT - CROSS SECTION 01

Status
FOR APPROVAL

Sheet number
WMQ-BMNT-WBG-AR-DRG-DA0102 B

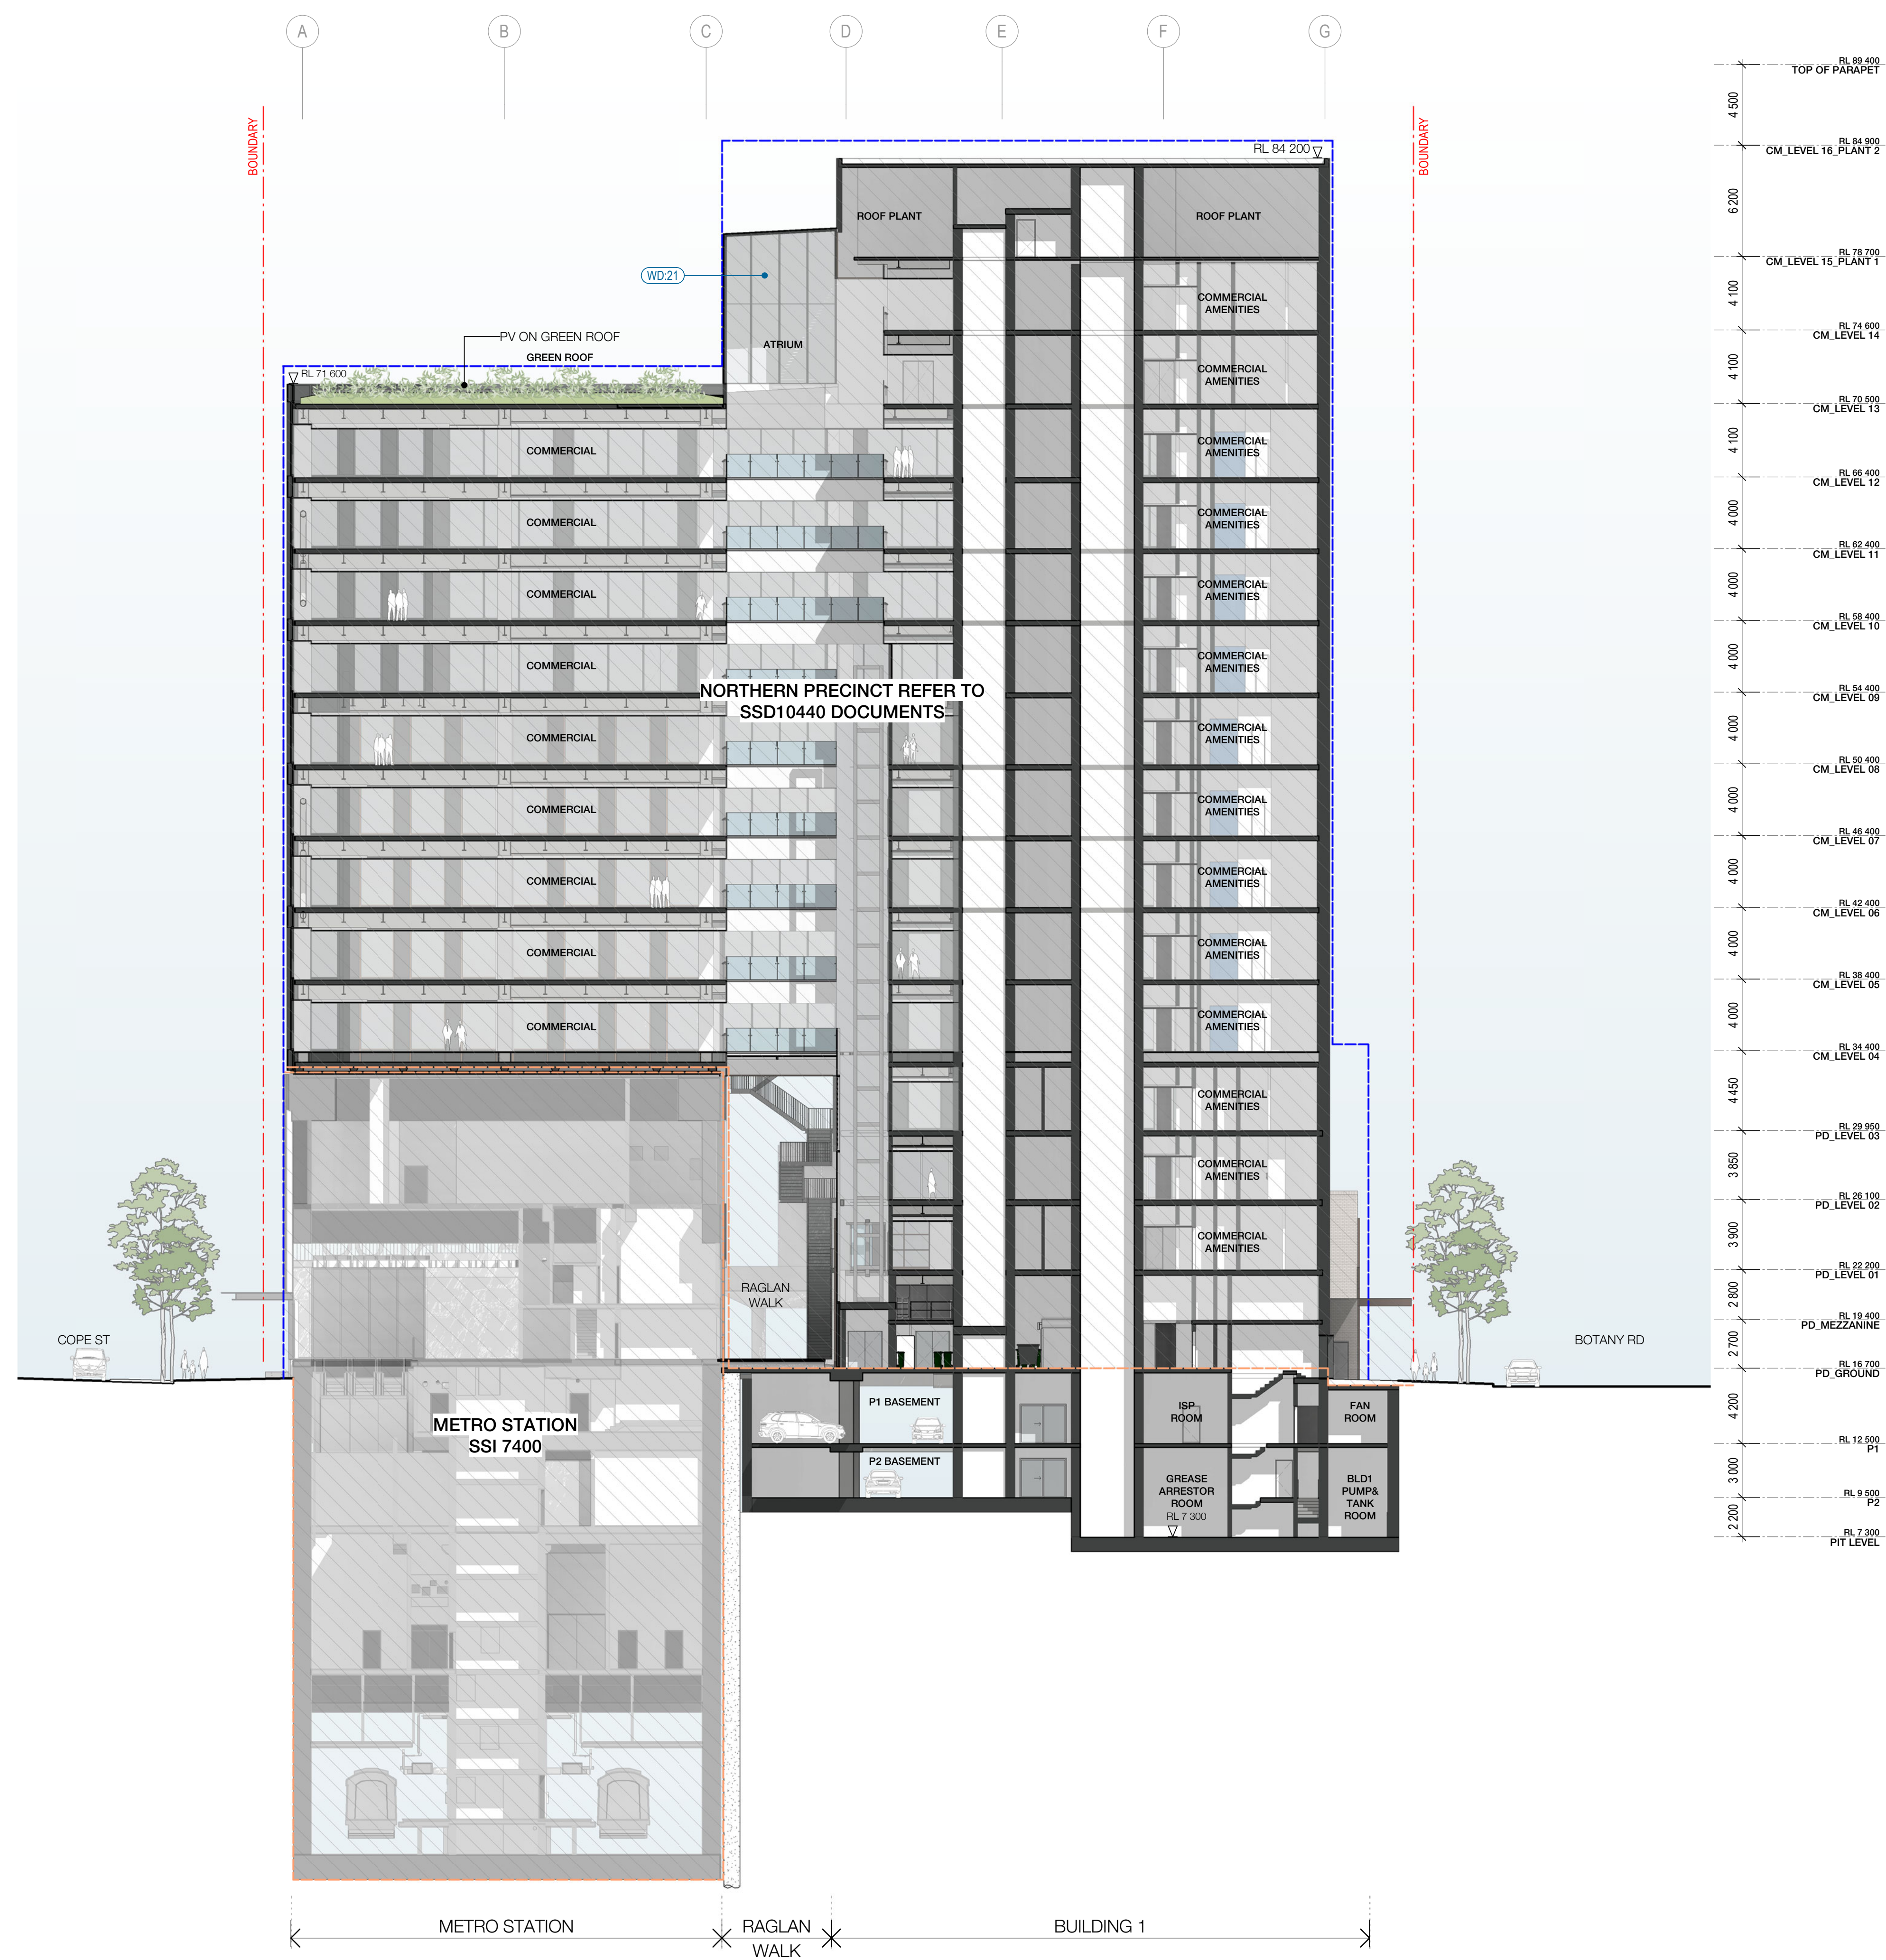

LEGEND

PROPERTY LINE

PLANNING ENVELOPE PROFILE

Recent revision history

#	Status	Description	Date
A		FOR INFORMATION (DA)	15.07.20
B		FOR APPROVAL	31.07.20

Notes

No material may be reproduced without prior permission

Contractor must verify all dimensions on site before commencing work or preparing shop drawings.

Do not scale drawings.

Key Plan

Client

NSW GOVERNMENT

Consultant

Project

WATERLOO METRO QUARTER DEVELOPMENT

Project number

121234

Checked

Approved

PM

Size check

25mm

Sheet size

Scale

A1

1:200

Sheet title

SSD10438
BASEMENT - CROSS SECTION 02


Status

FOR APPROVAL

Sheet number

Revision

WMQ-BMNT-WBG-AR-DRG-DA0103 B

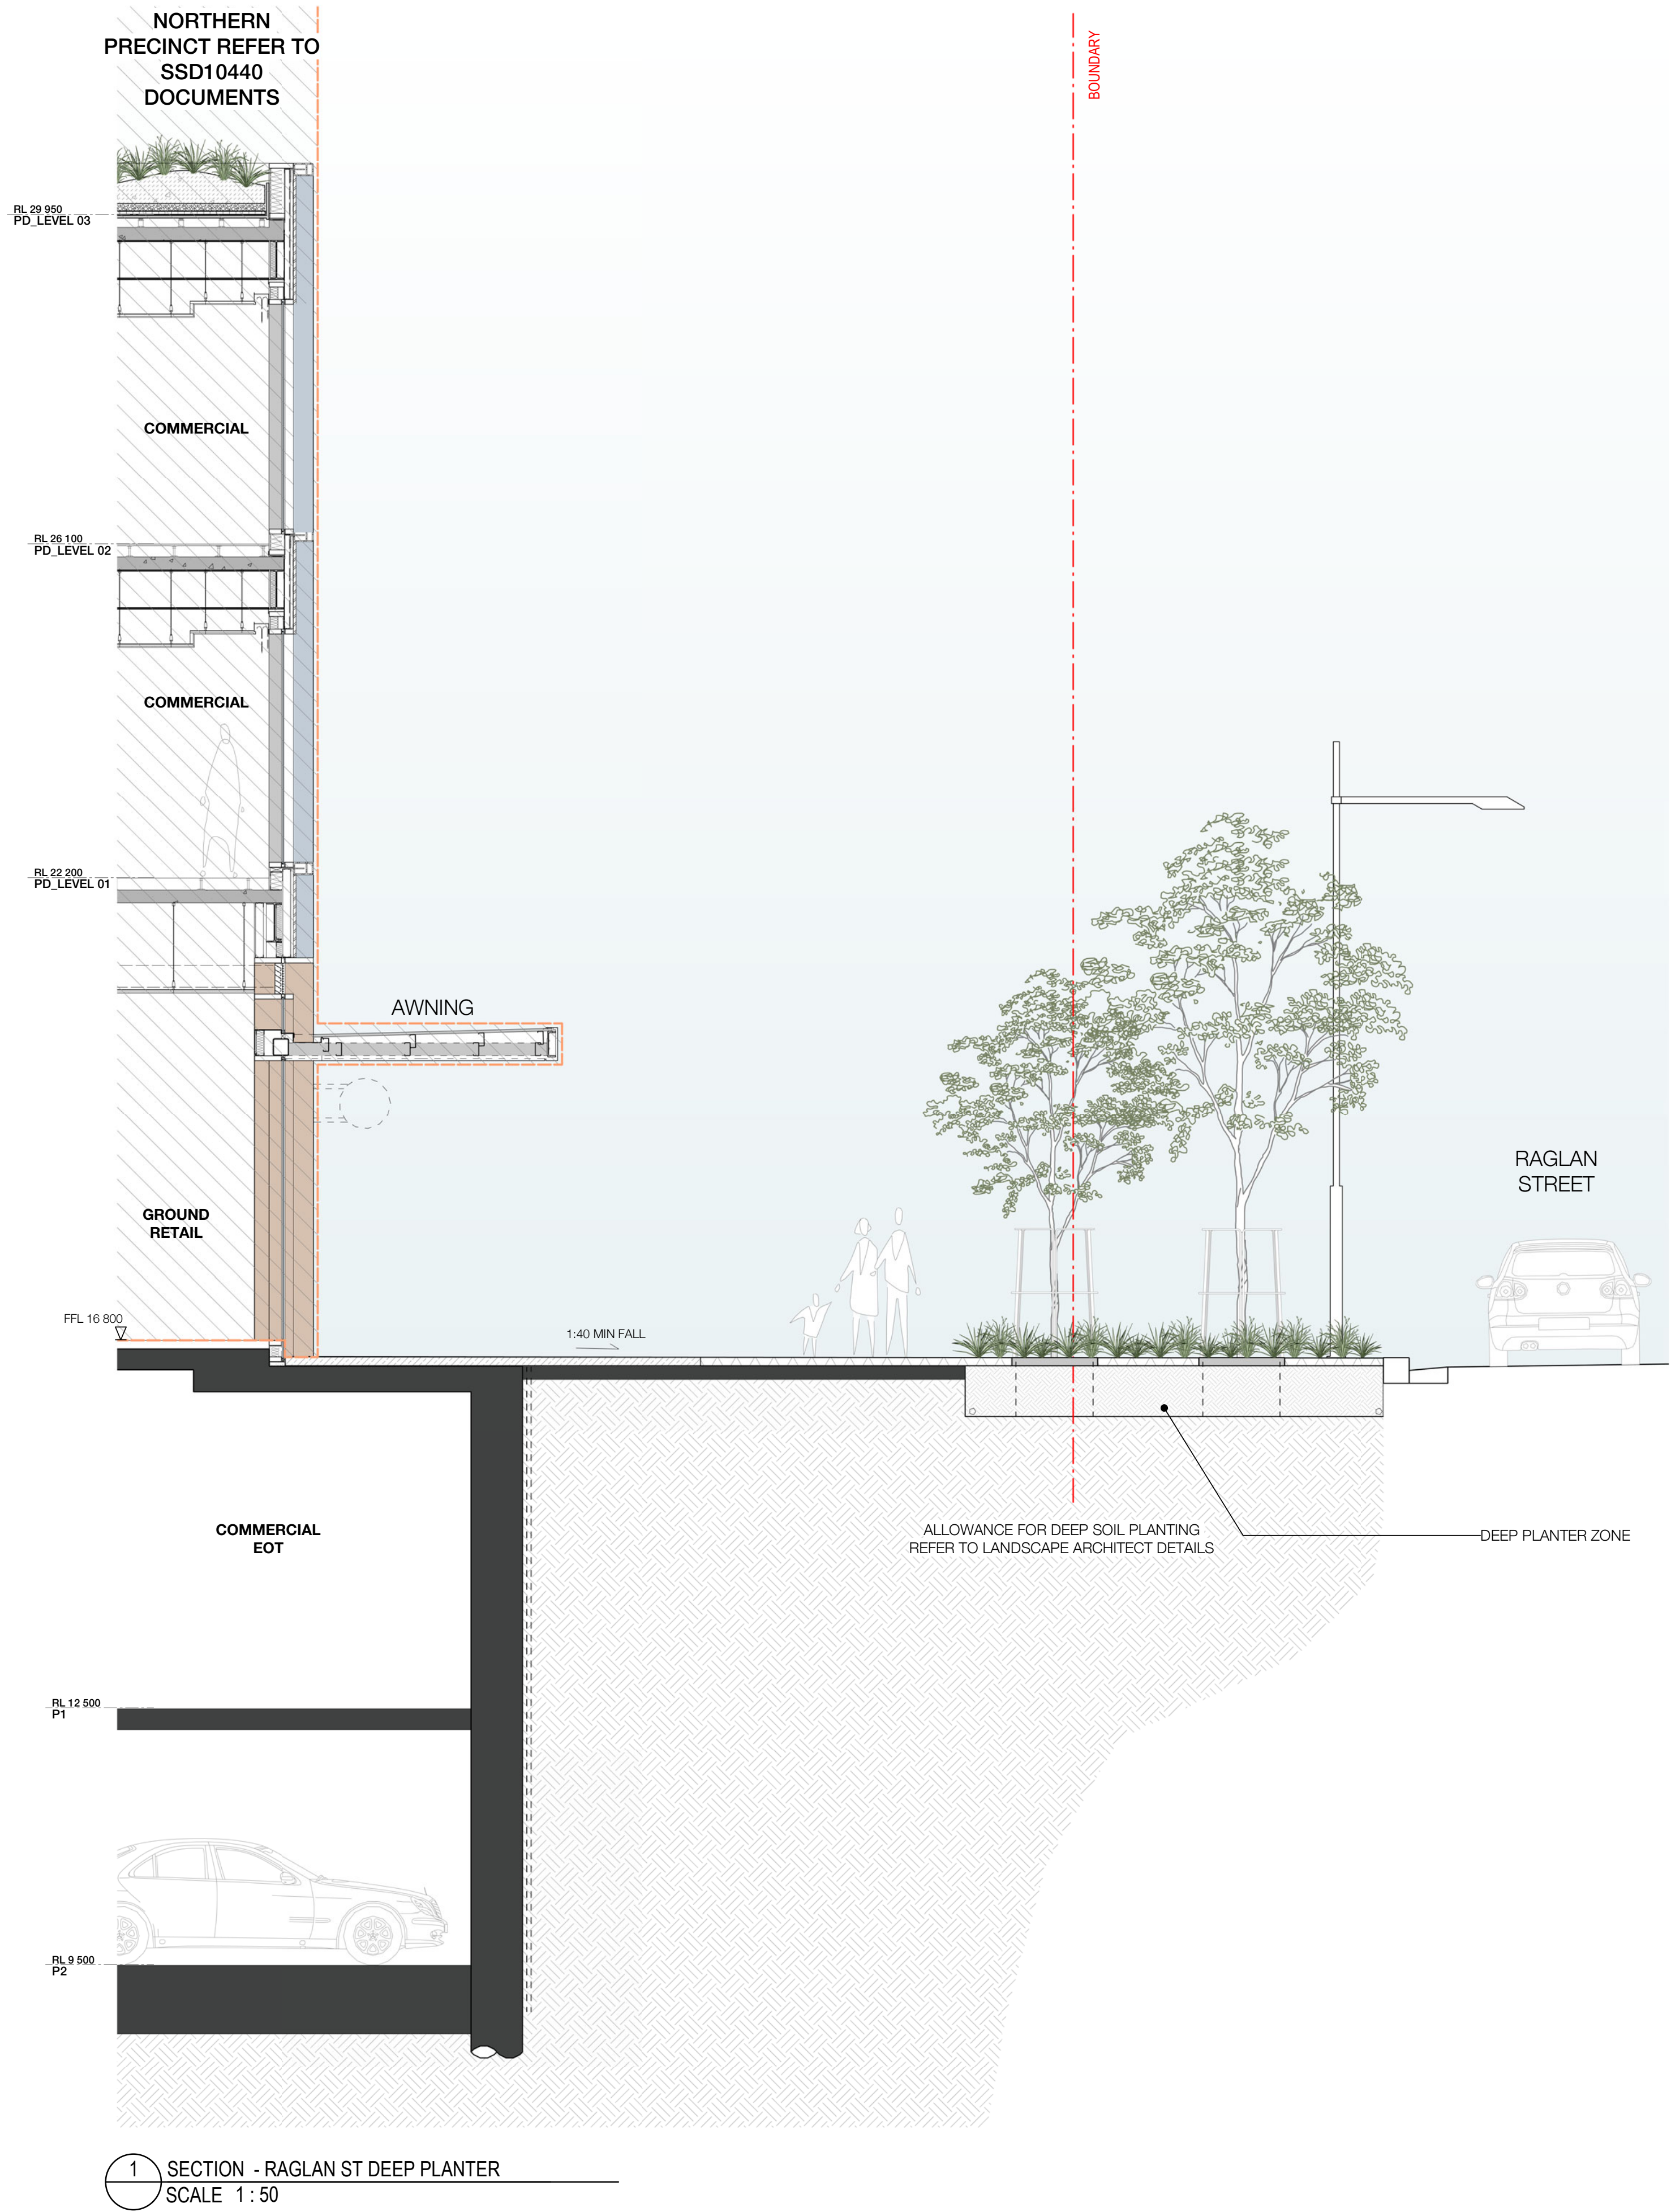

Recent revision history		
#	Status	Description
A		FOR INFORMATION (DA)
B		FOR APPROVAL


Date
15.07.20
31.07.20

Notes

No material may be reproduced without prior permission

Contractor must verify all dimensions on site before commencing work or preparing shop drawings.

Do not scale drawings.

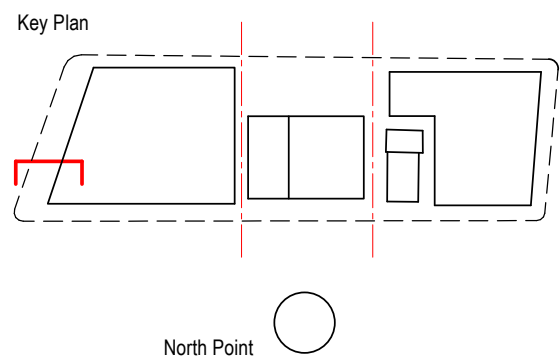

Consultant

**WOODS
BAGOT**

Project

WATERLOO METRO QUARTER DEVELOPMENT

Project number		Size check	
121234		25mm	
Checked	Approved	Sheet size	Scale
DH	PM	A1	1 : 50

Sheet title


SSD10438
BASEMENT - DEEP PLANTER
SECTION 02

Status

FOR APPROVAL

Sheet number

WMQ-BMNT-WBG-AR-DRG-DA0122 B

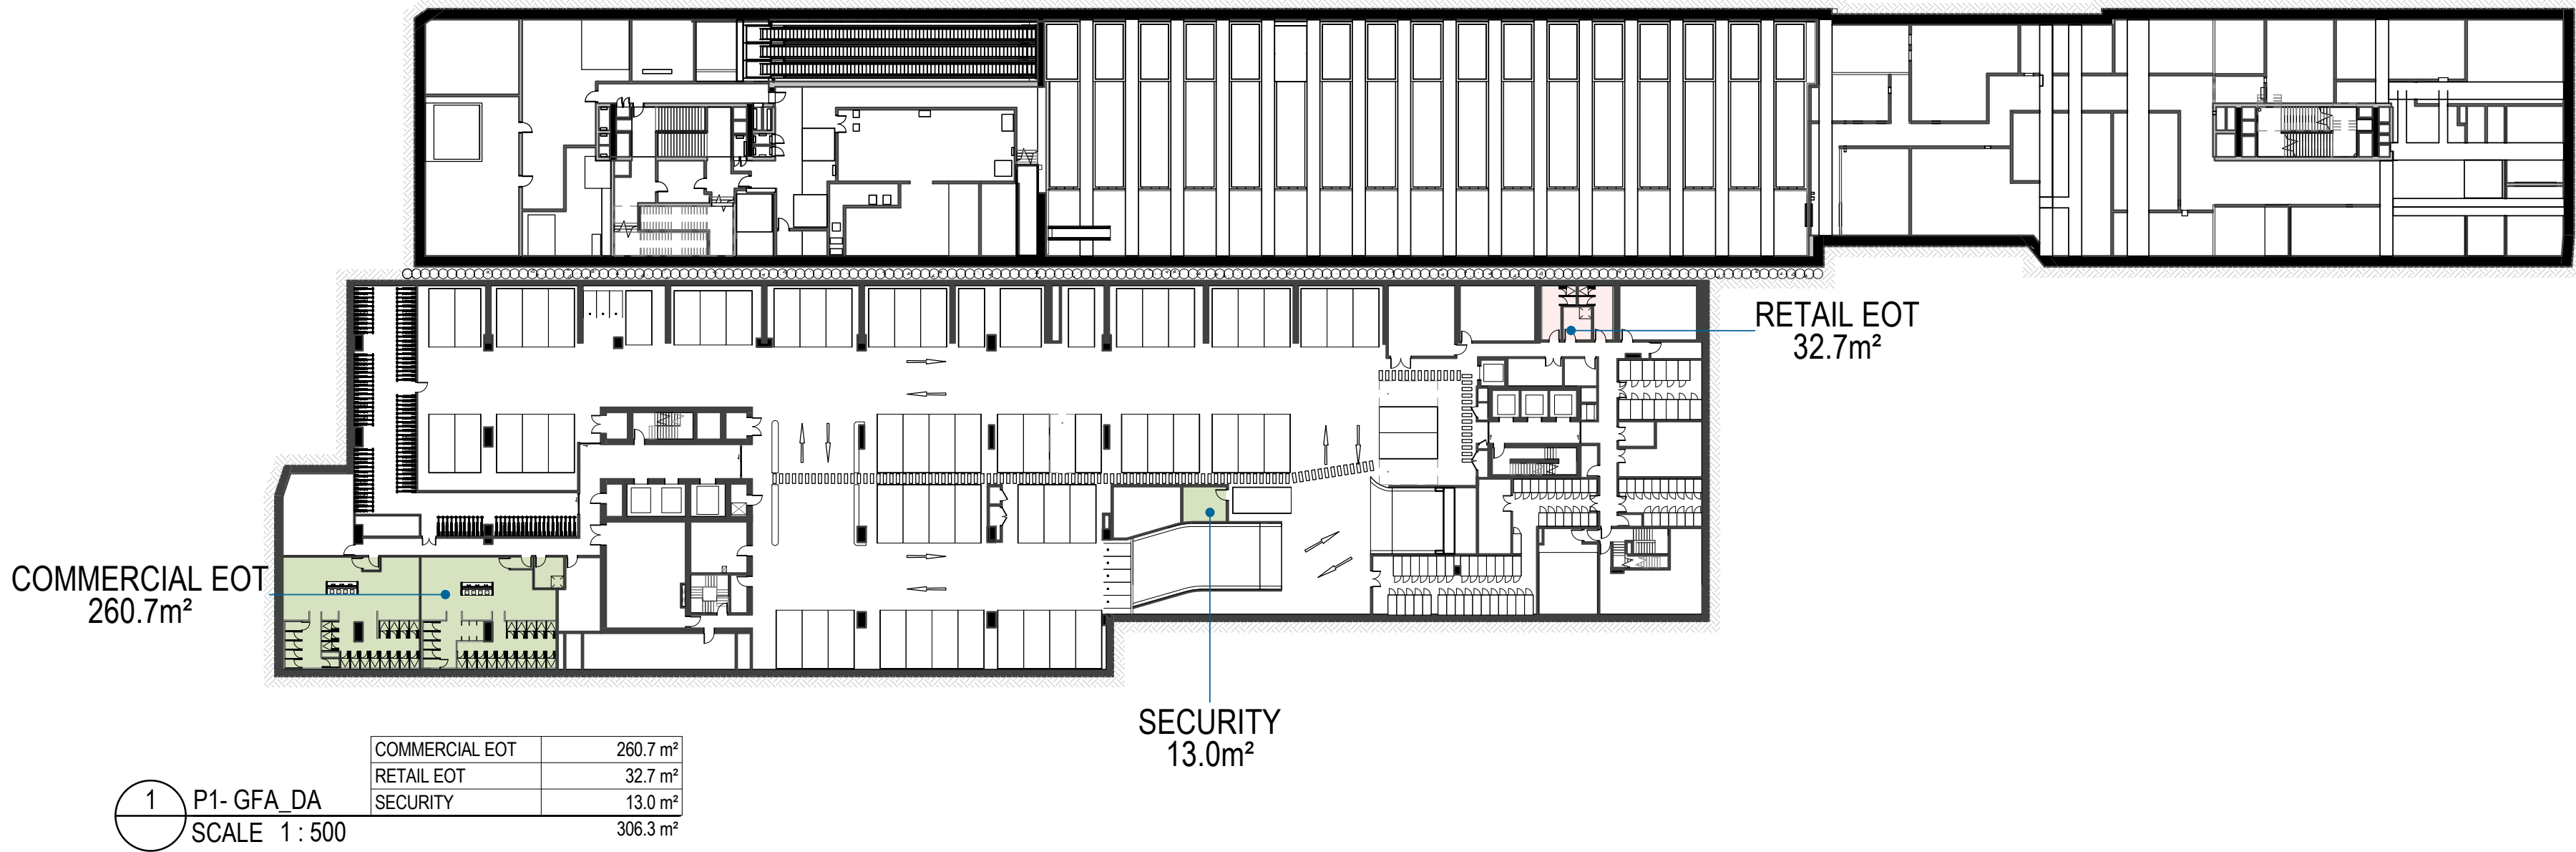


Recent revision history		
#	Status	Description
A		FOR INFORMATION (DA)
B		FOR APPROVAL

Date
15.07.20
31.07.20

Notes
No material may be reproduced without prior permission
Contractor must verify all dimensions on site before commencing work or preparing shop drawings.
Do not scale drawings.

THE DEFINITION FOR GROSS FLOOR AREA IS SET OUT IN SYDNEY LEP 2012 AS:
GROSS FLOOR AREA MEANS THE SUM OF THE FLOOR AREA OF EACH FLOOR OF A BUILDING MEASURED FROM THE INTERNAL FACE OF EXTERNAL WALLS, OR FROM THE INTERNAL FACE OF WALLS SEPARATING THE BUILDING FROM ANY OTHER BUILDING, MEASURED AT A HEIGHT OF 1.4 METRES ABOVE THE FLOOR, AND INCLUDES:
a) THE AREA OF A MEZZANINE, AND
b) HABITABLE ROOMS IN A BASEMENT OR AN ATTIC, AND
c) ANY SHOP, AUDITORIUM, CINEMA, AND THE LIKE, IN A BASEMENT OR AN ATTIC.
BUT EXCLUDES:
d) ANY AREA OF COMMON VERTICAL CIRCULATION, SUCH AS LIFTS AND STAIRS, AND
e) ANY BASEMENT:
i) STORAGE, AND
ii) VEHICULAR ACCESS, LOADING AREAS, GARBAGE AND SERVICES, AND
iii) PLANT ROOMS, LIFT TOWERS AND OTHER AREAS USED EXCLUSIVELY FOR MECHANICAL SERVICES OR DUCTING, AND
f) CAR PARKING TO MEET ANY REQUIREMENTS OF THE CONSENT AUTHORITY INCLUDING ACCESS TO THE CAR PARK, AND
g) ANY SPACES USED FOR THE LOADING OR UNLOADING OF GOODS (INCLUDING ACCESS TO IT), AND
h) TERRACES AND BALCONIES WITH OUTER WALLS LESS THAN 1.4 METRES HIGH, AND
i) Voids ABOVE A FLOOR AT THE LEVEL OF A STOREY OR STOREY ABOVE
NOTE: GBA, QUA & GEA HAVE BEEN MEASURE USING WMQ METHOD OF MEASUREMENT 2019 VERSION 2.

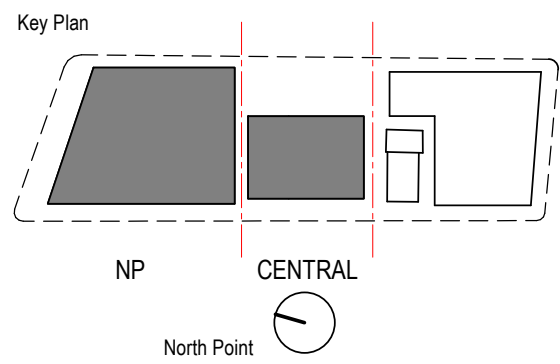

Project
WATERLOO METRO QUARTER DEVELOPMENT

Project number		Size check	
121234		25mm	
Checked	Approved	Sheet size	Scale
DH	PM	A1	As indicated

Sheet title
SSD10438
BASEMENT - AREA PLAN 01

Status
FOR APPROVAL

Sheet number
WMQ-BMNT-WBG-AR-DRG-DA0190 B

Revision