


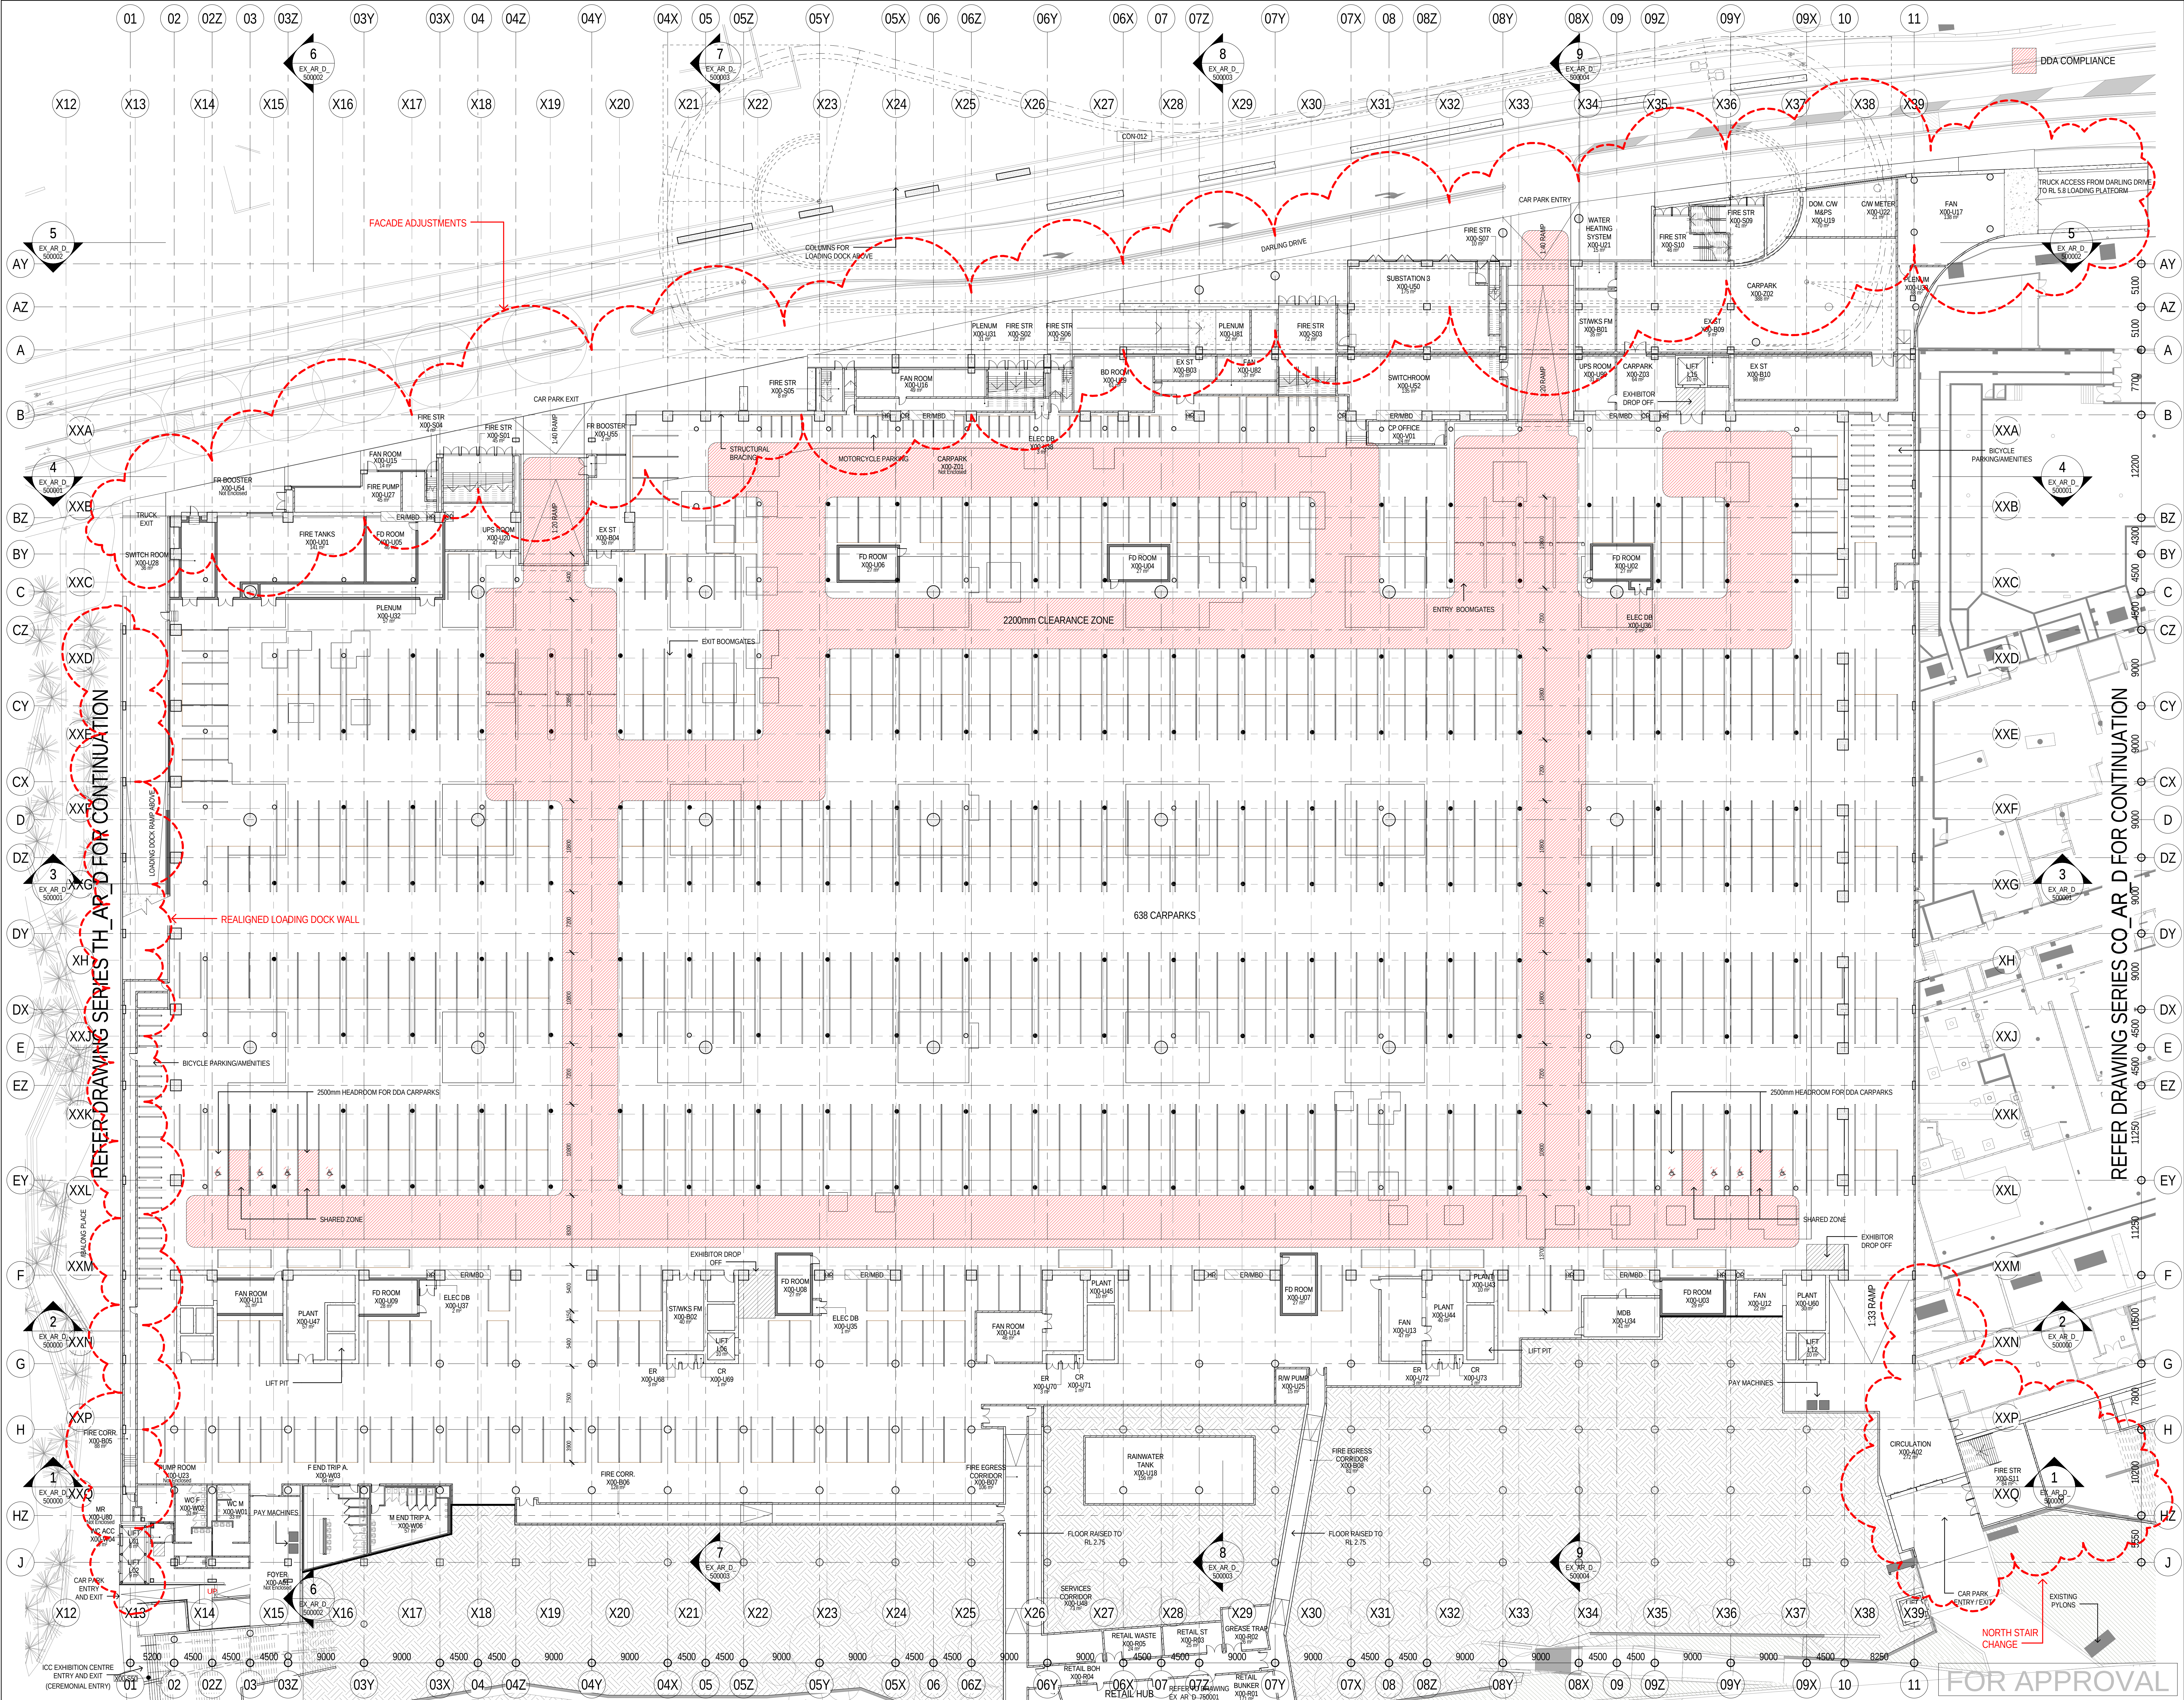

REFERENCE MAP

0 5 10 20m

1:250

NOTES

1. DO NOT SCALE DRAWINGS. WRITTEN DIMENSIONS GOVERN.
2. ALL DIMENSIONS ARE IN MILLIMETRES UNLESS NOTED OTHERWISE.
3. ALL DIMENSIONS SHALL BE VERIFIED ON SITE BEFORE PROCEEDING WITH THE WORK. HASSELL + POPULOUS SHALL BE NOTIFIED IN WRITING OF ANY DISCREPANCIES.
4. THIS DRAWING MUST BE READ IN CONJUNCTION WITH ALL RELEVANT CONTRACTS, SPECIFICATIONS AND DRAWINGS.

© COPYRIGHT OF THIS DRAWING IS VESTED IN HASSELL+POPULOUS. 2013 HASSELL+POPULOUS PTY LTD

THIS DRAWING IS AN UNCONTROLLED COPY, UNLESS NOTED OTHERWISE.

REV	DESCRIPTION	DATE
1	ISSUED FOR INFORMATION	09.05.13
2	ISSUED FOR INFORMATION	23.05.13
3	ISSUED FOR INFORMATION	06.06.13
4	ISSUED FOR DA	17.06.13
5	ISSUED FOR DA	24.06.13
6	ISSUED FOR DS1	11.07.13
7	ISSUED FOR DS1	24.07.13
8	ISSUED FOR INFORMATION	06.08.13
9	ISSUED FOR INFORMATION	27.08.13
10	ISSUED FOR INFORMATION	10.09.13
11	ISSUED FOR INFORMATION	24.09.13
12	ISSUED FOR INFORMATION	08.10.13
13	ISSUED FOR INFORMATION	23.10.13
14	ISSUED FOR INFORMATION	11.11.13
15	ISSUED FOR INFORMATION	04.12.13

ARCHITECT - PRINCIPAL DESIGN CONSULTANT

HASSELL+POPULOUS

HASSELL + POPULOUS PTY LTD ABN 340637937
LEVEL 2, PIER 9/9
23 HICKSON ROAD
SYDNEY NSW 2000 AUSTRALIA
T +61 2 9101 2000 F +61 2 9101 2100

CONSULTANTS

Robert Bird Group

AECOM

Hyder

CLIENT

Lend Lease

PROJECT

SICEEP DARLING HARBOUR

ICC EXHIBITION CENTRE

DRAWING TITLE

GA PLANS - CARPARK

LEVEL 0

RL 2.50

STATUS

SECTION 96

SCALE @ A0 150% @ A2

1:250

PROJECT NUMBER

003688

DRAWING NUMBER

EX_AR_D_200000

REV


C

DATE

4/12/2013 12:46:51 PM

Original Sheet Size A0 - 1189 x 914mm



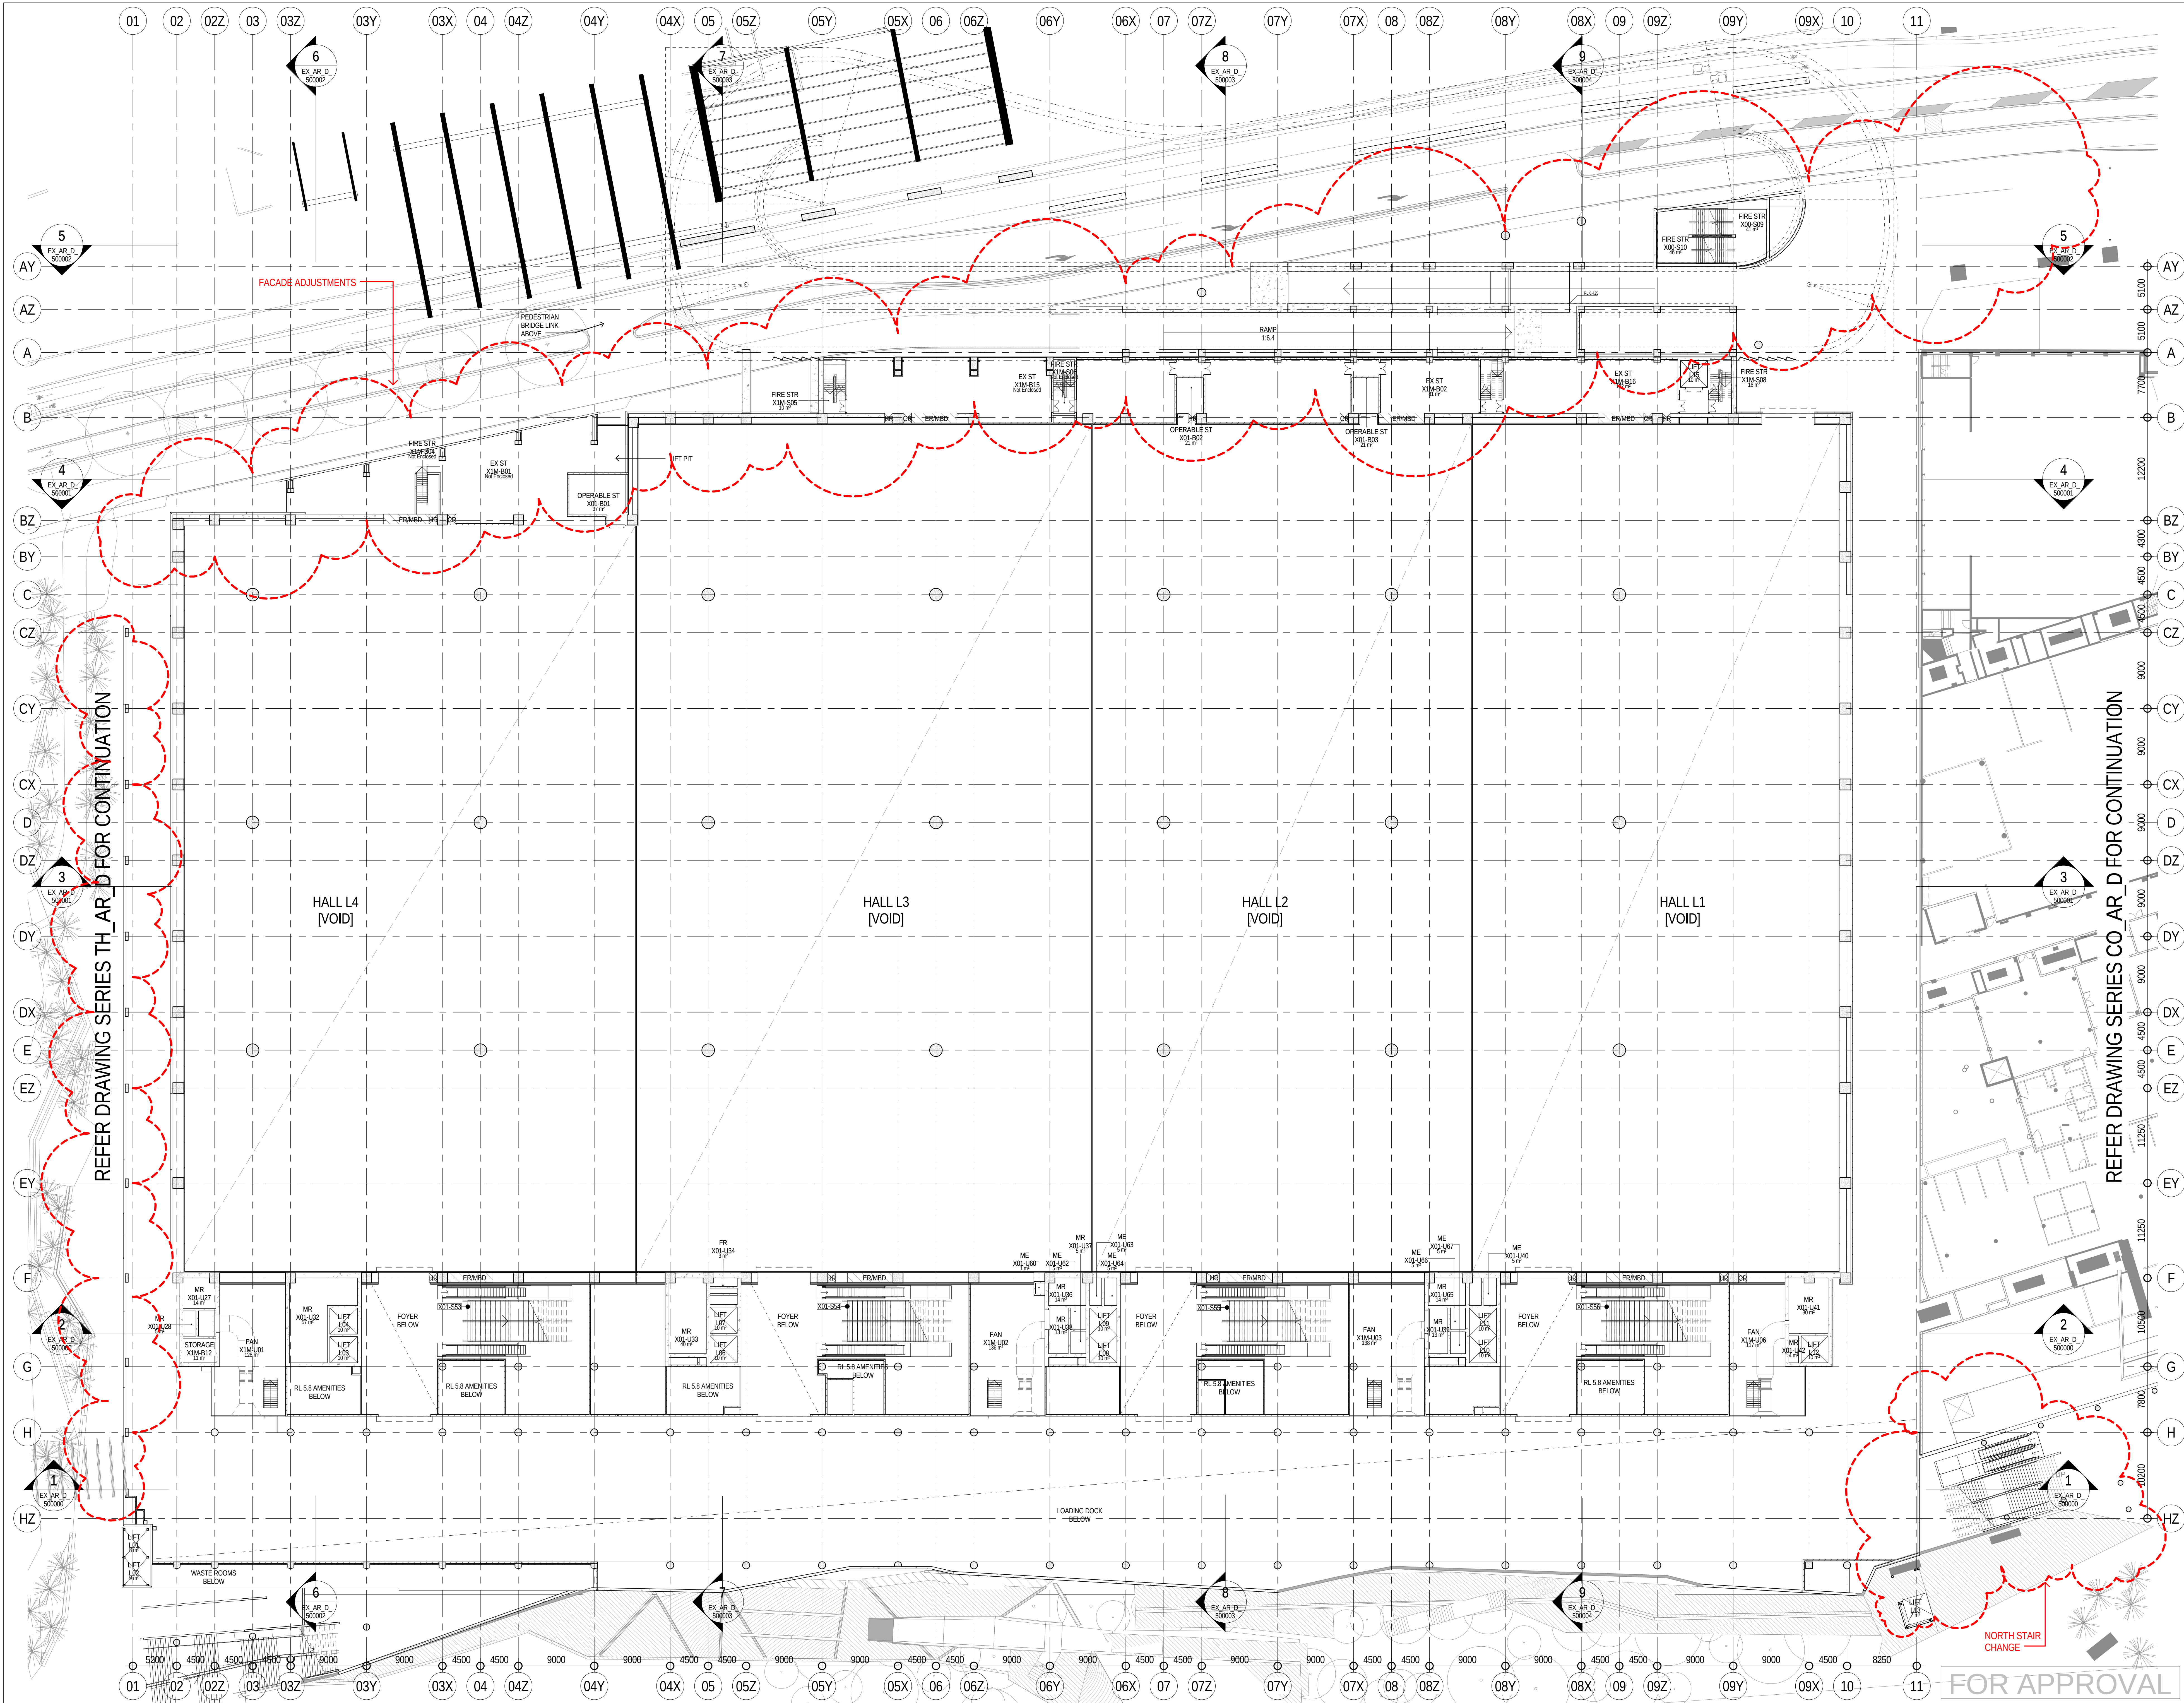

REFERENCE MAP

0 5 10 20m
1:250

NOTES

- DO NOT SCALE DRAWINGS. WRITTEN DIMENSIONS GOVERN.
- ALL DIMENSIONS ARE IN MILLIMETRES UNLESS NOTED OTHERWISE.
- ALL DIMENSIONS SHALL BE VERIFIED ON SITE BEFORE PROCEEDING WITH THE WORK. HASSELL + POPULOUS SHALL BE NOTIFIED IN WRITING OF ANY DISCREPANCIES.
- THIS DRAWING MUST BE READ IN CONJUNCTION WITH ALL RELEVANT CONTRACTS, SPECIFICATIONS AND DRAWINGS.

© COPYRIGHT OF THIS DRAWING IS VESTED IN HASSELL+POPULOUS.
2023 HASSELL+POPULOUS PTY LTD

THIS DRAWING IS AN UNCONTROLLED COPY, UNLESS NOTED OTHERWISE.

REV	DESCRIPTION	DATE
1	ISSUED FOR INFORMATION	09.05.13
2	ISSUED FOR INFORMATION	23.05.13
3	ISSUED FOR INFORMATION	06.06.13
A	ISSUED FOR DA	17.06.13
B	ISSUED FOR DA	24.06.13
4	ISSUED FOR DS1	11.07.13
5	ISSUED FOR DS1	24.07.13
6	ISSUED FOR INFORMATION	06.08.13
7	ISSUED FOR INFORMATION	27.08.13
8	ISSUED FOR INFORMATION	10.09.13
9	ISSUED FOR INFORMATION	24.09.13
10	ISSUED FOR INFORMATION	08.10.13
11	ISSUED FOR INFORMATION	23.10.13
12	ISSUED - FREEZE FOR SERVICES TENDER	11.11.13
C	ISSUED FOR SECTION 96 APPLICATION	04.12.13

ARCHITECT - PRINCIPAL DESIGN CONSULTANT

HASSELL + POPULOUS
HASSELL + POPULOUS PTY LTD ABN 3402879327
LEVEL 2, PIER B9
23 HICKSON ROAD
SYDNEY NSW 2000 AUSTRALIA
T +61 2 9101 2000 F +61 2 9101 2100

CONSULTANTS

STRUCTURAL SERVICES
LEVEL 5, 9 CASTLEREAGH ST, SYDNEY
NSW 2000
(02) 8246 3000

BUILDING / ENVIRONMENTAL SERVICES
LEVEL 2, 401 GEORGE ST, SYDNEY
NSW 2000
(02) 8334 0000

HYDRAULIC SERVICES
LEVEL 2, 401 GEORGE ST, SYDNEY
NSW 2000
(02) 8334 0000

CIVIL / TRAFFIC SERVICES
5/241 WALKER ST, NORTH SYDNEY
NSW 2060
(02) 8907 9000

CLIENT

Lend Lease
LEND LEASE BUILDING PTY LTD
LEVEL 4, THE BOND, 30 HICKSON RD
MILLERS POINT, NSW 2000
(02) 9236 6111

PROJECT

**SICEEP DARLING HARBOUR
ICC EXHIBITION CENTRE**

DRAWING TITLE

**GA PLANS - LOWER EXHIBITION
STORAGE
LEVEL 1M
RL 9.00**

STATUS

SECTION 96

SCALE @ A0 150% @ A2


DRAWN	CO-ORD	REVIEWED	APPROVED
NT	NT	PM	BG

PROJECT NUMBER
003688

DRAWING NUMBER
EX_AR_D_202000

REV
C

4/12/2013 12:47:15 PM
Original Sheet Size A0 - 1189 x 914mm

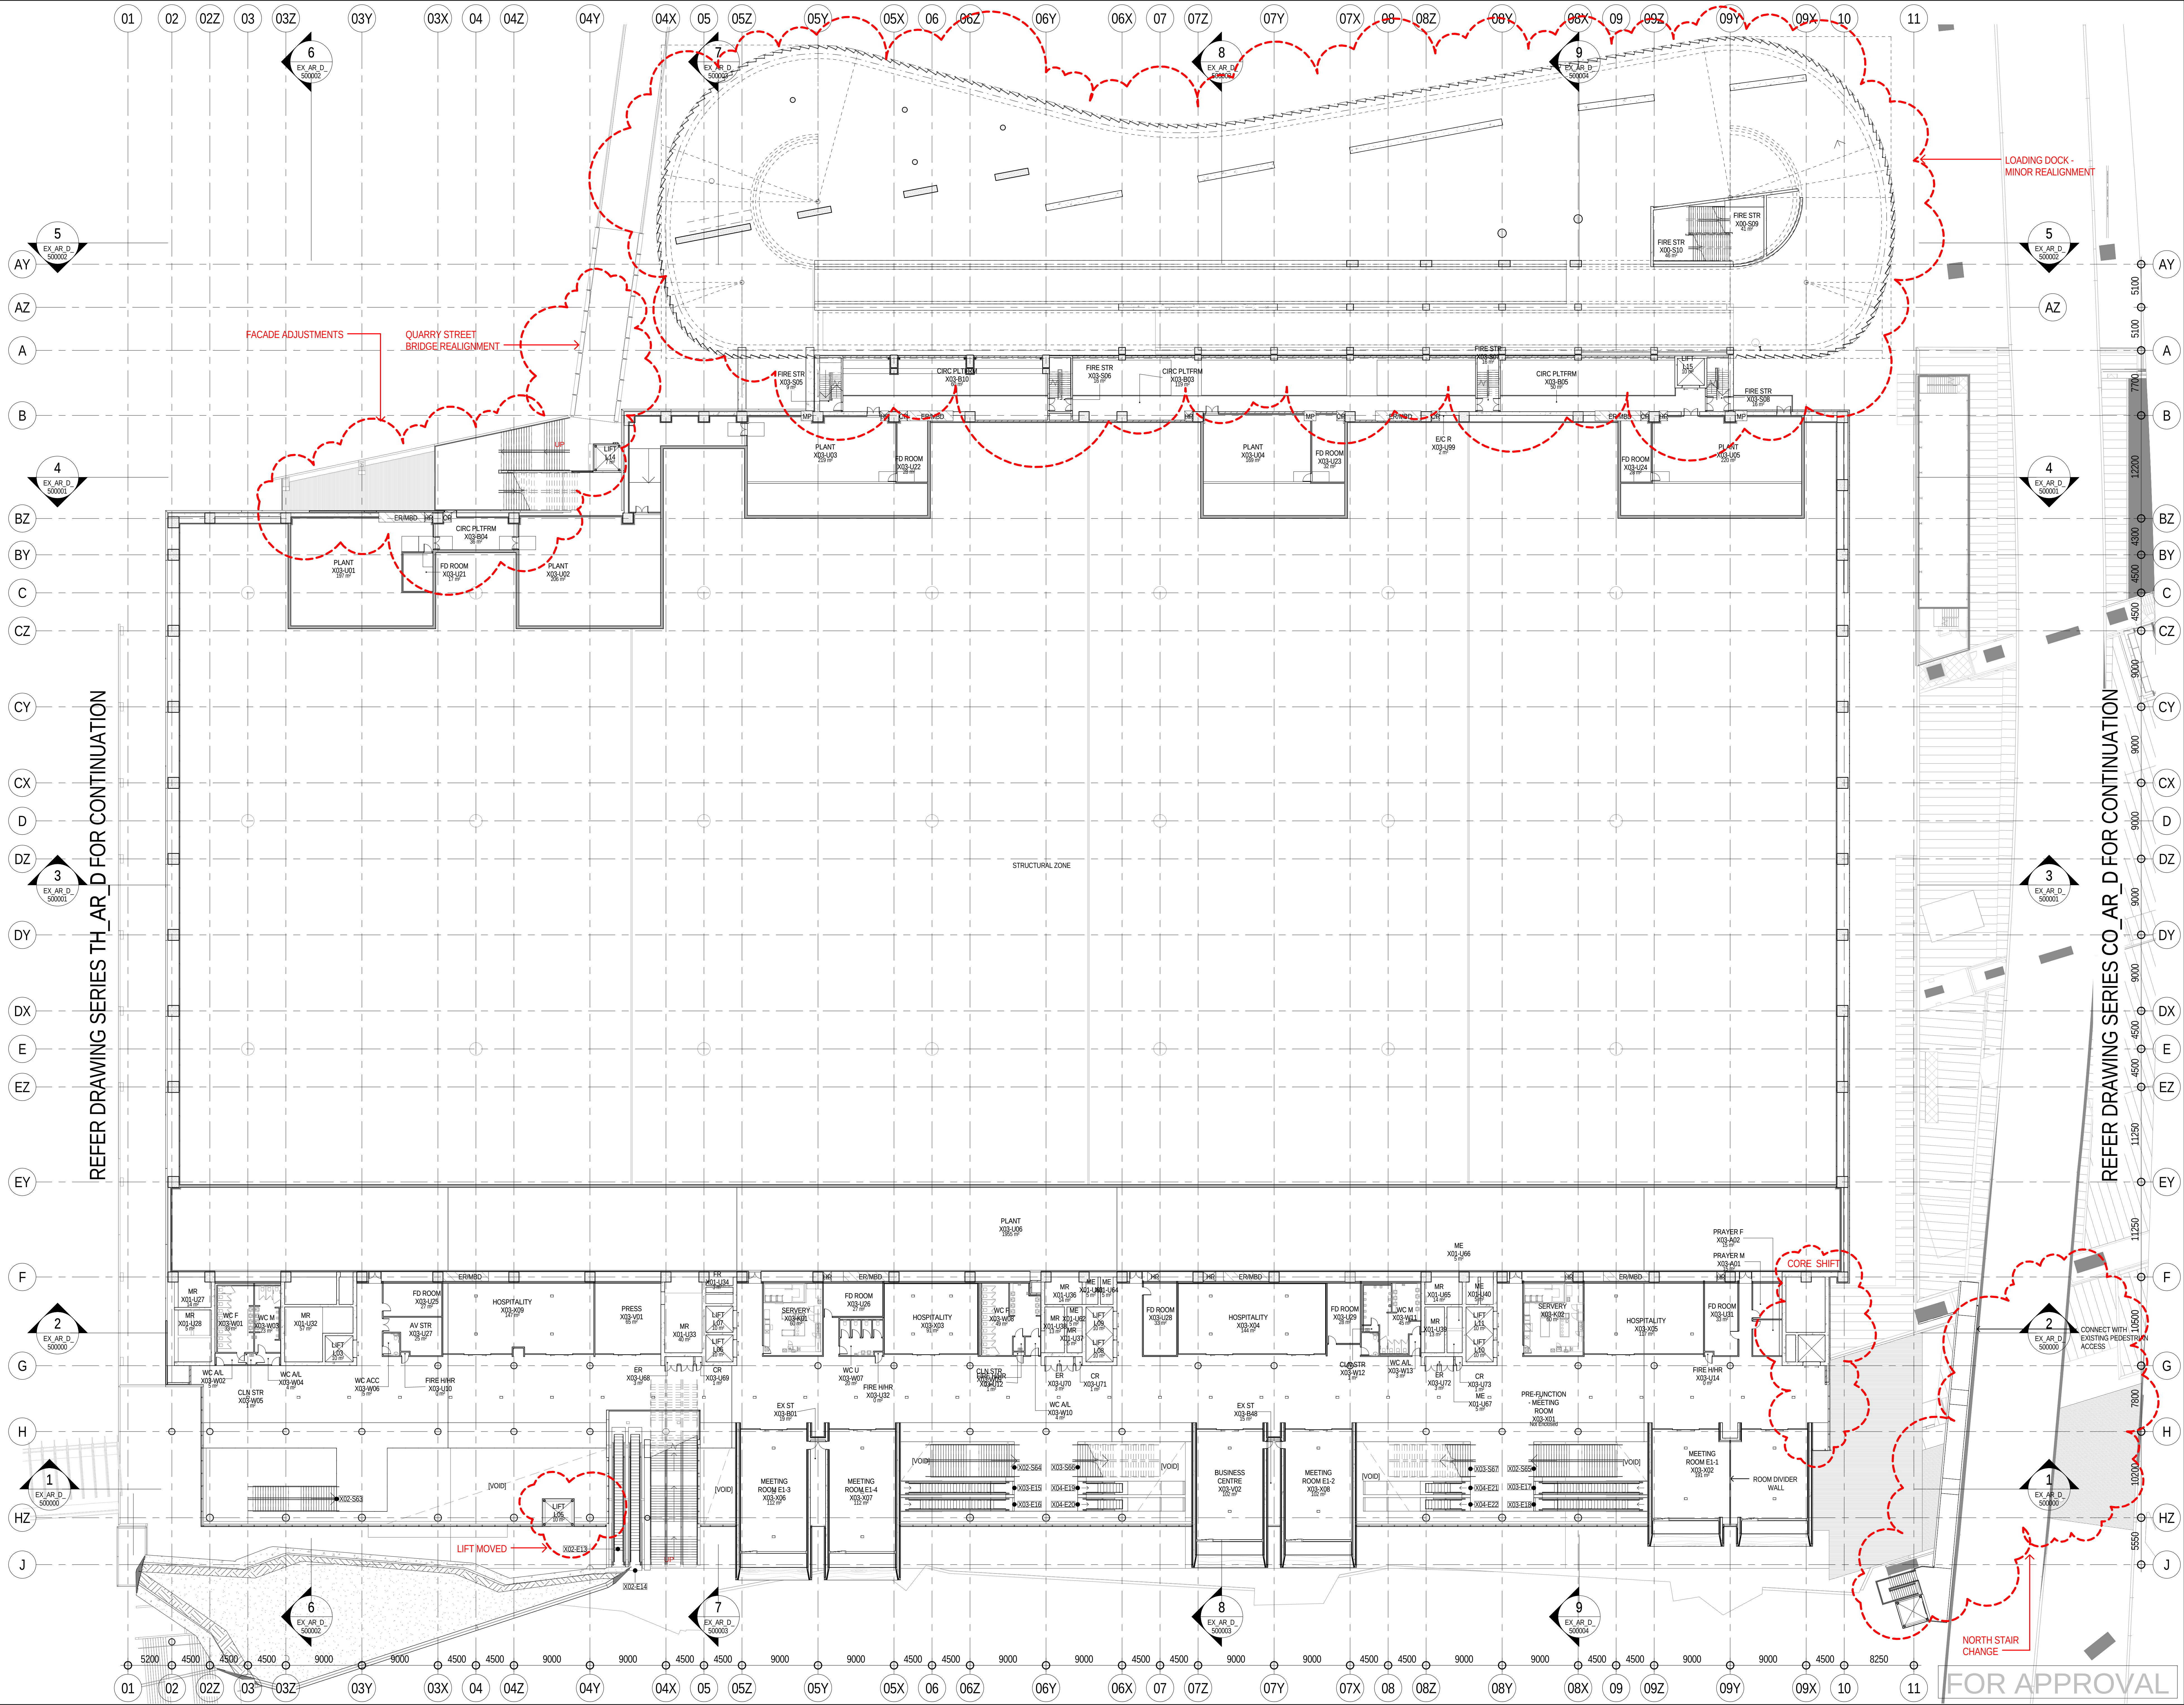

REFERENCE MAP

0 5 10 20m
1:250

NOTES

- DO NOT SCALE DRAWINGS. WRITTEN DIMENSIONS GOVERN.
- ALL DIMENSIONS ARE IN MILLIMETRES UNLESS NOTED OTHERWISE.
- ALL DIMENSIONS SHALL BE VERIFIED ON SITE BEFORE PROCEEDING WITH THE WORK. HASSELL + POPULOUS SHALL BE NOTIFIED IN WRITING OF ANY DISCREPANCIES.
- THIS DRAWING MUST BE READ IN CONJUNCTION WITH ALL RELEVANT CONTRACTS, SPECIFICATIONS AND DRAWINGS.

© COPYRIGHT OF THIS DRAWING IS VESTED IN HASSELL+POPULOUS.
2013 HASSELL+POPULOUS PTY LTD

THIS DRAWING IS AN UNCONTROLLED COPY, UNLESS NOTED OTHERWISE.

REV	DESCRIPTION	DATE
1	ISSUED FOR INFORMATION	09.05.13
2	ISSUED FOR INFORMATION	23.05.13
3	ISSUED FOR INFORMATION	06.06.13
A	ISSUED FOR DA	17.06.13
B	ISSUED FOR DA	24.06.13
4	ISSUED FOR DS1	11.07.13
5	ISSUED FOR DS1	24.07.13
6	ISSUED FOR INFORMATION	06.08.13
7	ISSUED FOR INFORMATION	27.08.13
8	ISSUED FOR INFORMATION	10.09.13
9	ISSUED FOR INFORMATION	24.09.13
10	ISSUED FOR INFORMATION	08.10.13
11	ISSUED FOR INFORMATION	23.10.13
12	ISSUED - FREEZE FOR SERVICES TENDER	11.11.13
C	ISSUED FOR SECTION 96 APPLICATION	04.12.13

ARCHITECT - PRINCIPAL DESIGN CONSULTANT
HASSELL + POPULOUS
HASSELL + POPULOUS PTY LTD ABN 3403879327
LEVEL 2, PIER 8/9
23 HICKSON ROAD
SYDNEY NSW 2000 AUSTRALIA
T +61 2 9101 2000 F +61 2 9101 2100

CONSULTANTS

STRUCTURAL SERVICES
LEVEL 5, 9 CASTLEREAGH ST, SYDNEY
NSW 2000
(02) 8246 3200

BUILDING / ENVIRONMENTAL SERVICES
LEVEL 2, 420 GEORGE ST, SYDNEY
NSW 2000
(02) 9334 0000

HYDRAULIC SERVICES
LEVEL 2, 420 GEORGE ST, SYDNEY
NSW 2000
(02) 9334 0000

CIVIL / TRAFFIC SERVICES
LEVEL 2, 420 GEORGE ST, SYDNEY
NSW 2000
(02) 9334 0000

CLIENT
Lend Lease
LEND LEASE BUILDING PTY LTD
LEVEL 4, THE BOND, 30 HICKSON RD
MILLERS POINT, NSW 2000
(02) 9236 6111

PROJECT
**SICEEP DARLING HARBOUR
ICC EXHIBITION CENTRE**

DRAWING TITLE
GA PLANS - LOWER MEZZANINE - PLANT 1

STATUS
SECTION 96

SCALE @ A0 1/50 @ A2
1:250


PROJECT NUMBER	DRAWING NUMBER	REV
003688	EX_AR_D_204000	C

Original Sheet Size A0 - 1189 x 914mm

REFER DRAWING SERIES TH_AR_D FOR CONTINUATION

REFER DRAWING SERIES CO_AR_D FOR CONTINUATION

FOR APPROVAL

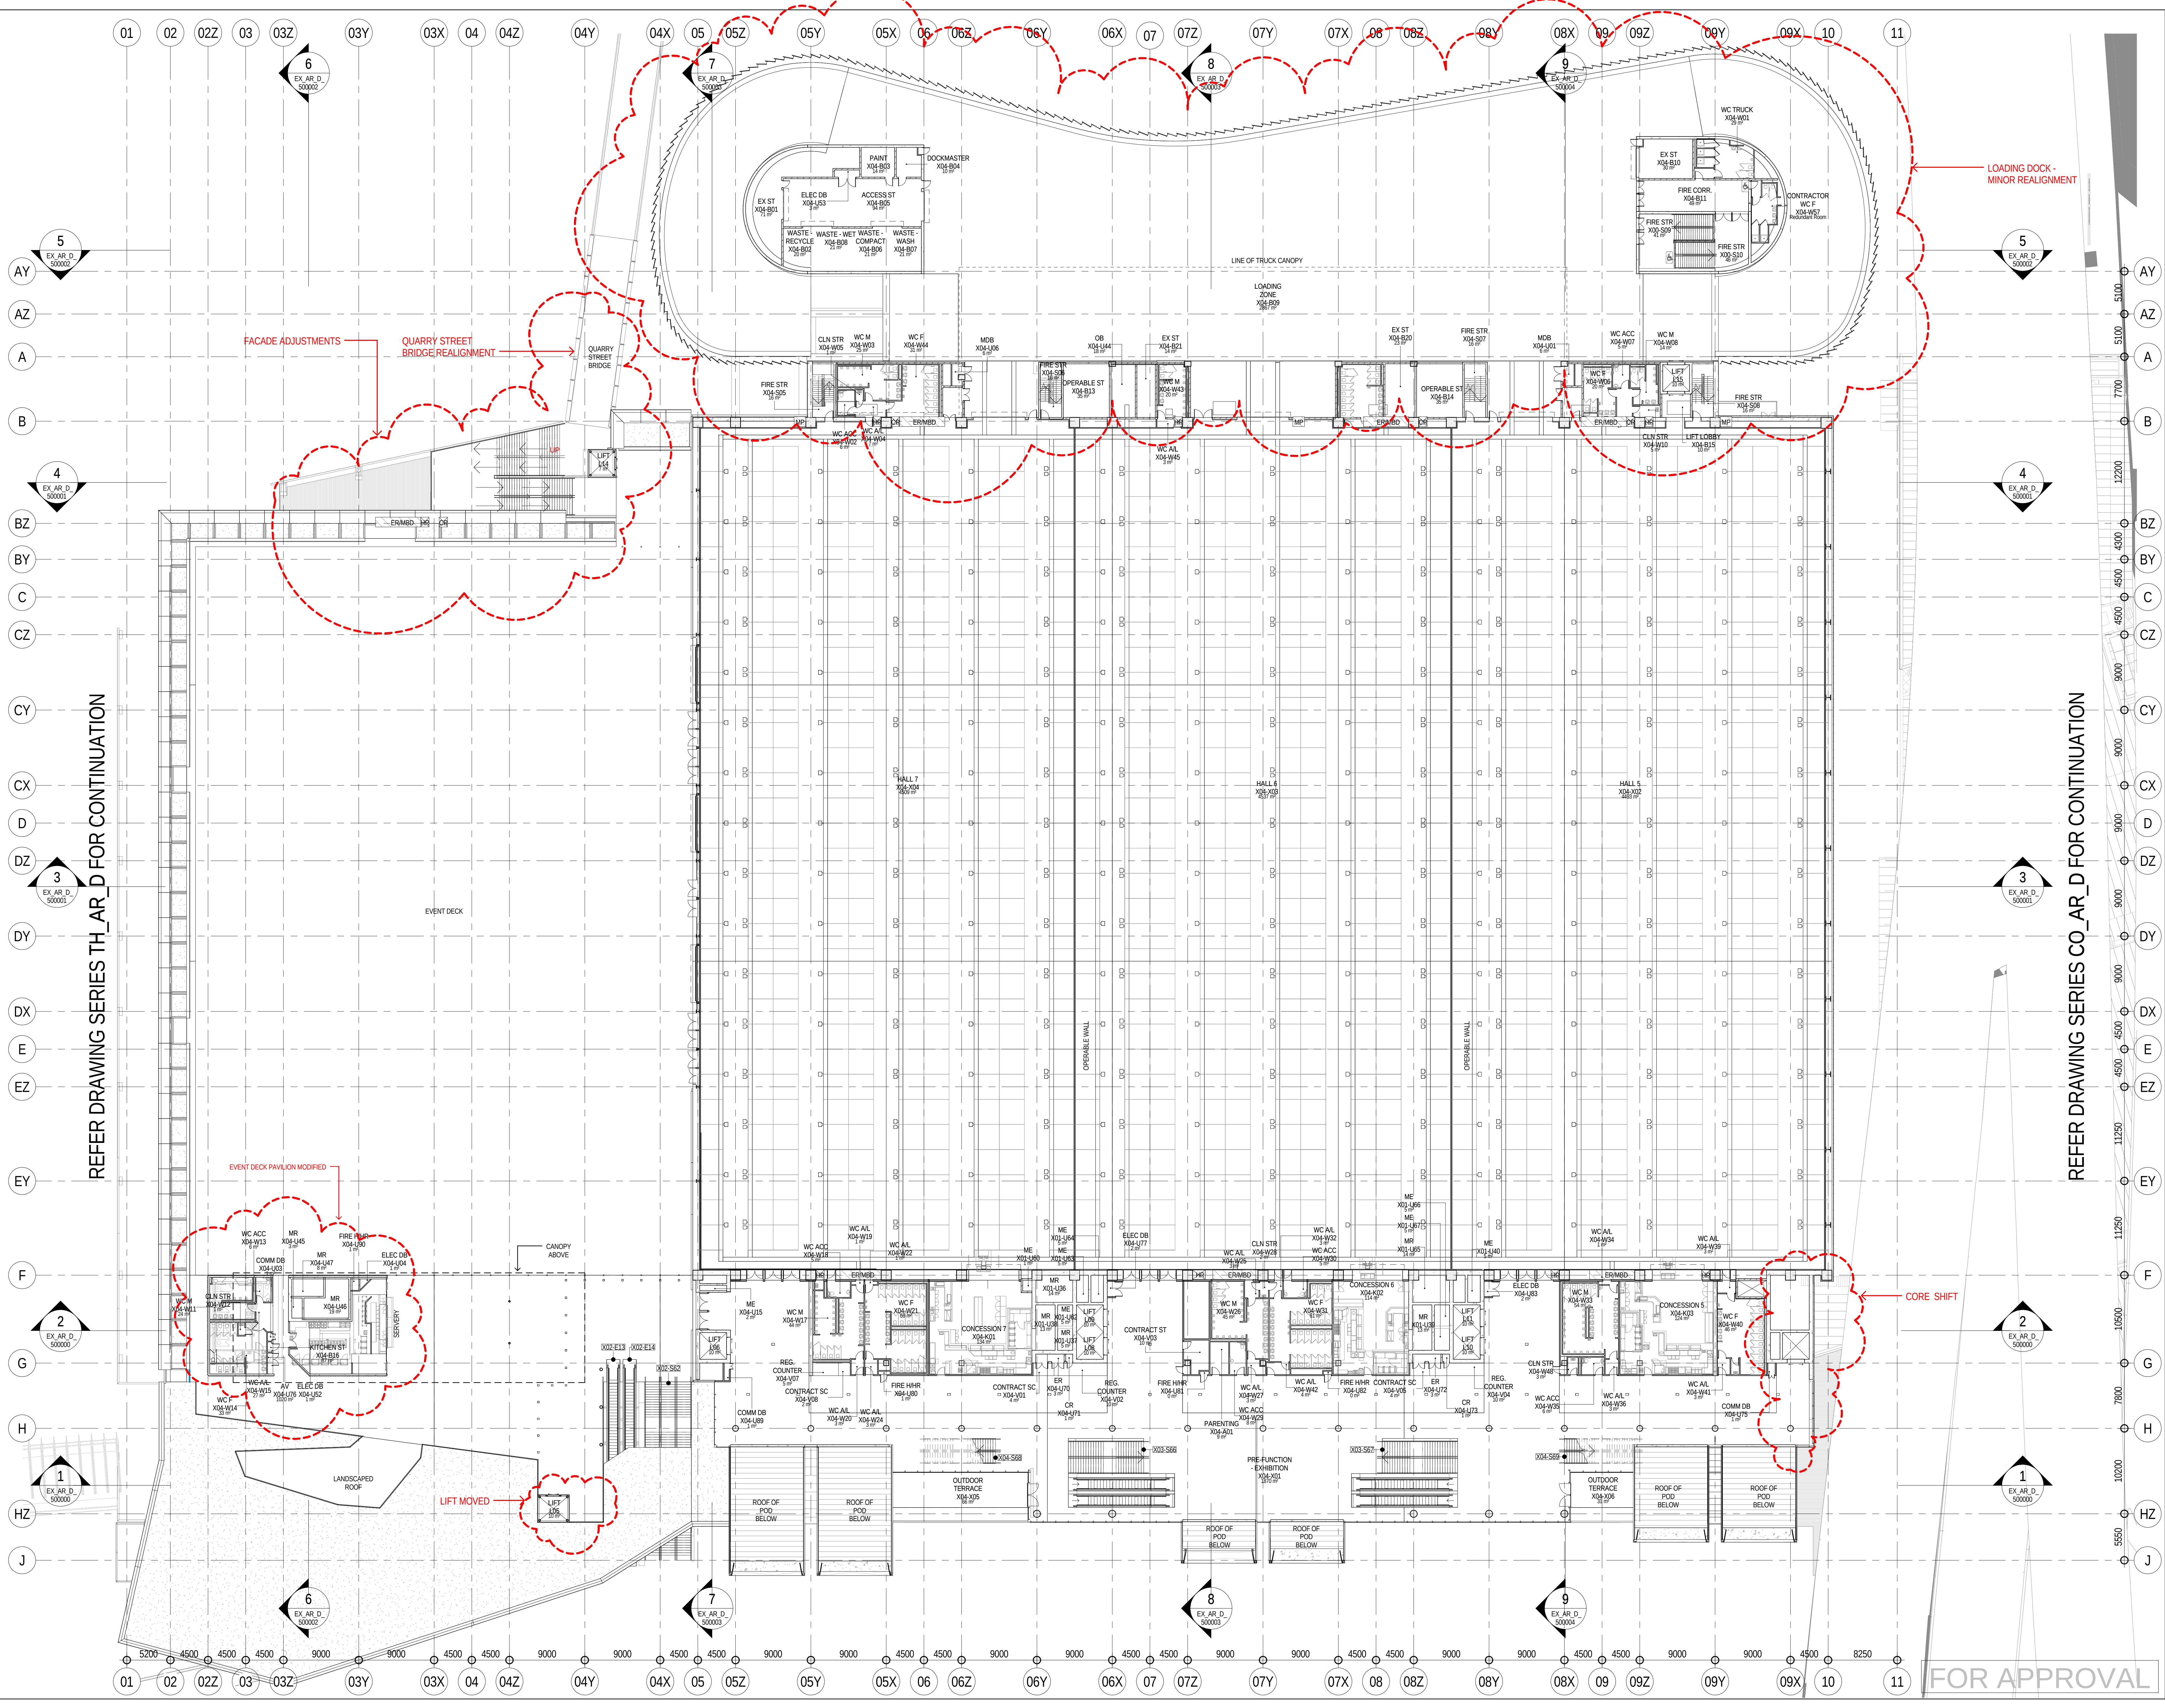

REFERENCE MAP

0 5 10 20m

1:250

NOTES

- DO NOT SCALE DRAWINGS. WRITTEN DIMENSIONS GOVERN.
- ALL DIMENSIONS ARE IN MILLIMETRES UNLESS NOTED OTHERWISE.
- ALL DIMENSIONS SHALL BE VERIFIED ON SITE BEFORE PROCEEDING WITH THE WORK. HASSELL + POPULOUS SHALL BE NOTIFIED IN WRITING OF ANY DISCREPANCIES.
- THIS DRAWING MUST BE READ IN CONJUNCTION WITH ALL RELEVANT CONTRACTS, SPECIFICATIONS AND DRAWINGS.

© COPYRIGHT OF THIS DRAWING IS VESTED IN HASSELL + POPULOUS. 2013 HASSELL + POPULOUS PTY LTD

THIS DRAWING IS AN UNCONTROLLED COPY, UNLESS NOTED OTHERWISE.

REV	DESCRIPTION	DATE
1	ISSUED FOR INFORMATION	09.05.13
2	ISSUED FOR INFORMATION	23.05.13
3	ISSUED FOR INFORMATION	06.06.13
A	ISSUED FOR DA	17.06.13
B	ISSUED FOR DA	24.06.13
4	ISSUED FOR DS1	11.07.13
5	ISSUED FOR DS1	24.07.13
6	ISSUED FOR INFORMATION	06.08.13
7	ISSUED FOR INFORMATION	27.08.13
8	ISSUED FOR INFORMATION	10.09.13
9	ISSUED FOR INFORMATION	24.09.13
10	ISSUED FOR INFORMATION	08.10.13
11	ISSUED FOR INFORMATION	23.10.13
12	ISSUED - FREEZE FOR SERVICES TENDER	11.11.13
C	ISSUED FOR SECTION 96 APPLICATION	04.12.13

ARCHITECT - PRINCIPAL DESIGN CONSULTANT

HASSELL + POPULOUS

HASSELL + POPULOUS PTY LTD ABN 340679337
LEVEL 2, PIER B9
23 HICKSON ROAD
SYDNEY NSW 2000 AUSTRALIA
T +61 2 9101 2000 F +61 2 9101 2100

CONSULTANTS

Robert Bird Group

AECOM

Hyder

Lend Lease

PROJECT

SICEEP DARLING HARBOUR

ICC EXHIBITION CENTRE

DRAWING TITLE

GA PLANS - UPPER EXHIBITION - CONCOURSE

LEVEL 4

RL 21.50

STATUS

SECTION 96

SCALE @ A0 150% @ A2

1:250

PROJECT NUMBER

003688

DRAWING NUMBER

EX_AR_D_205000

REV

C

APPROVED


NT

PM

BG

4/12/2013 12:46:13 PM

Original Sheet Size A0 - 1189 x 914mm

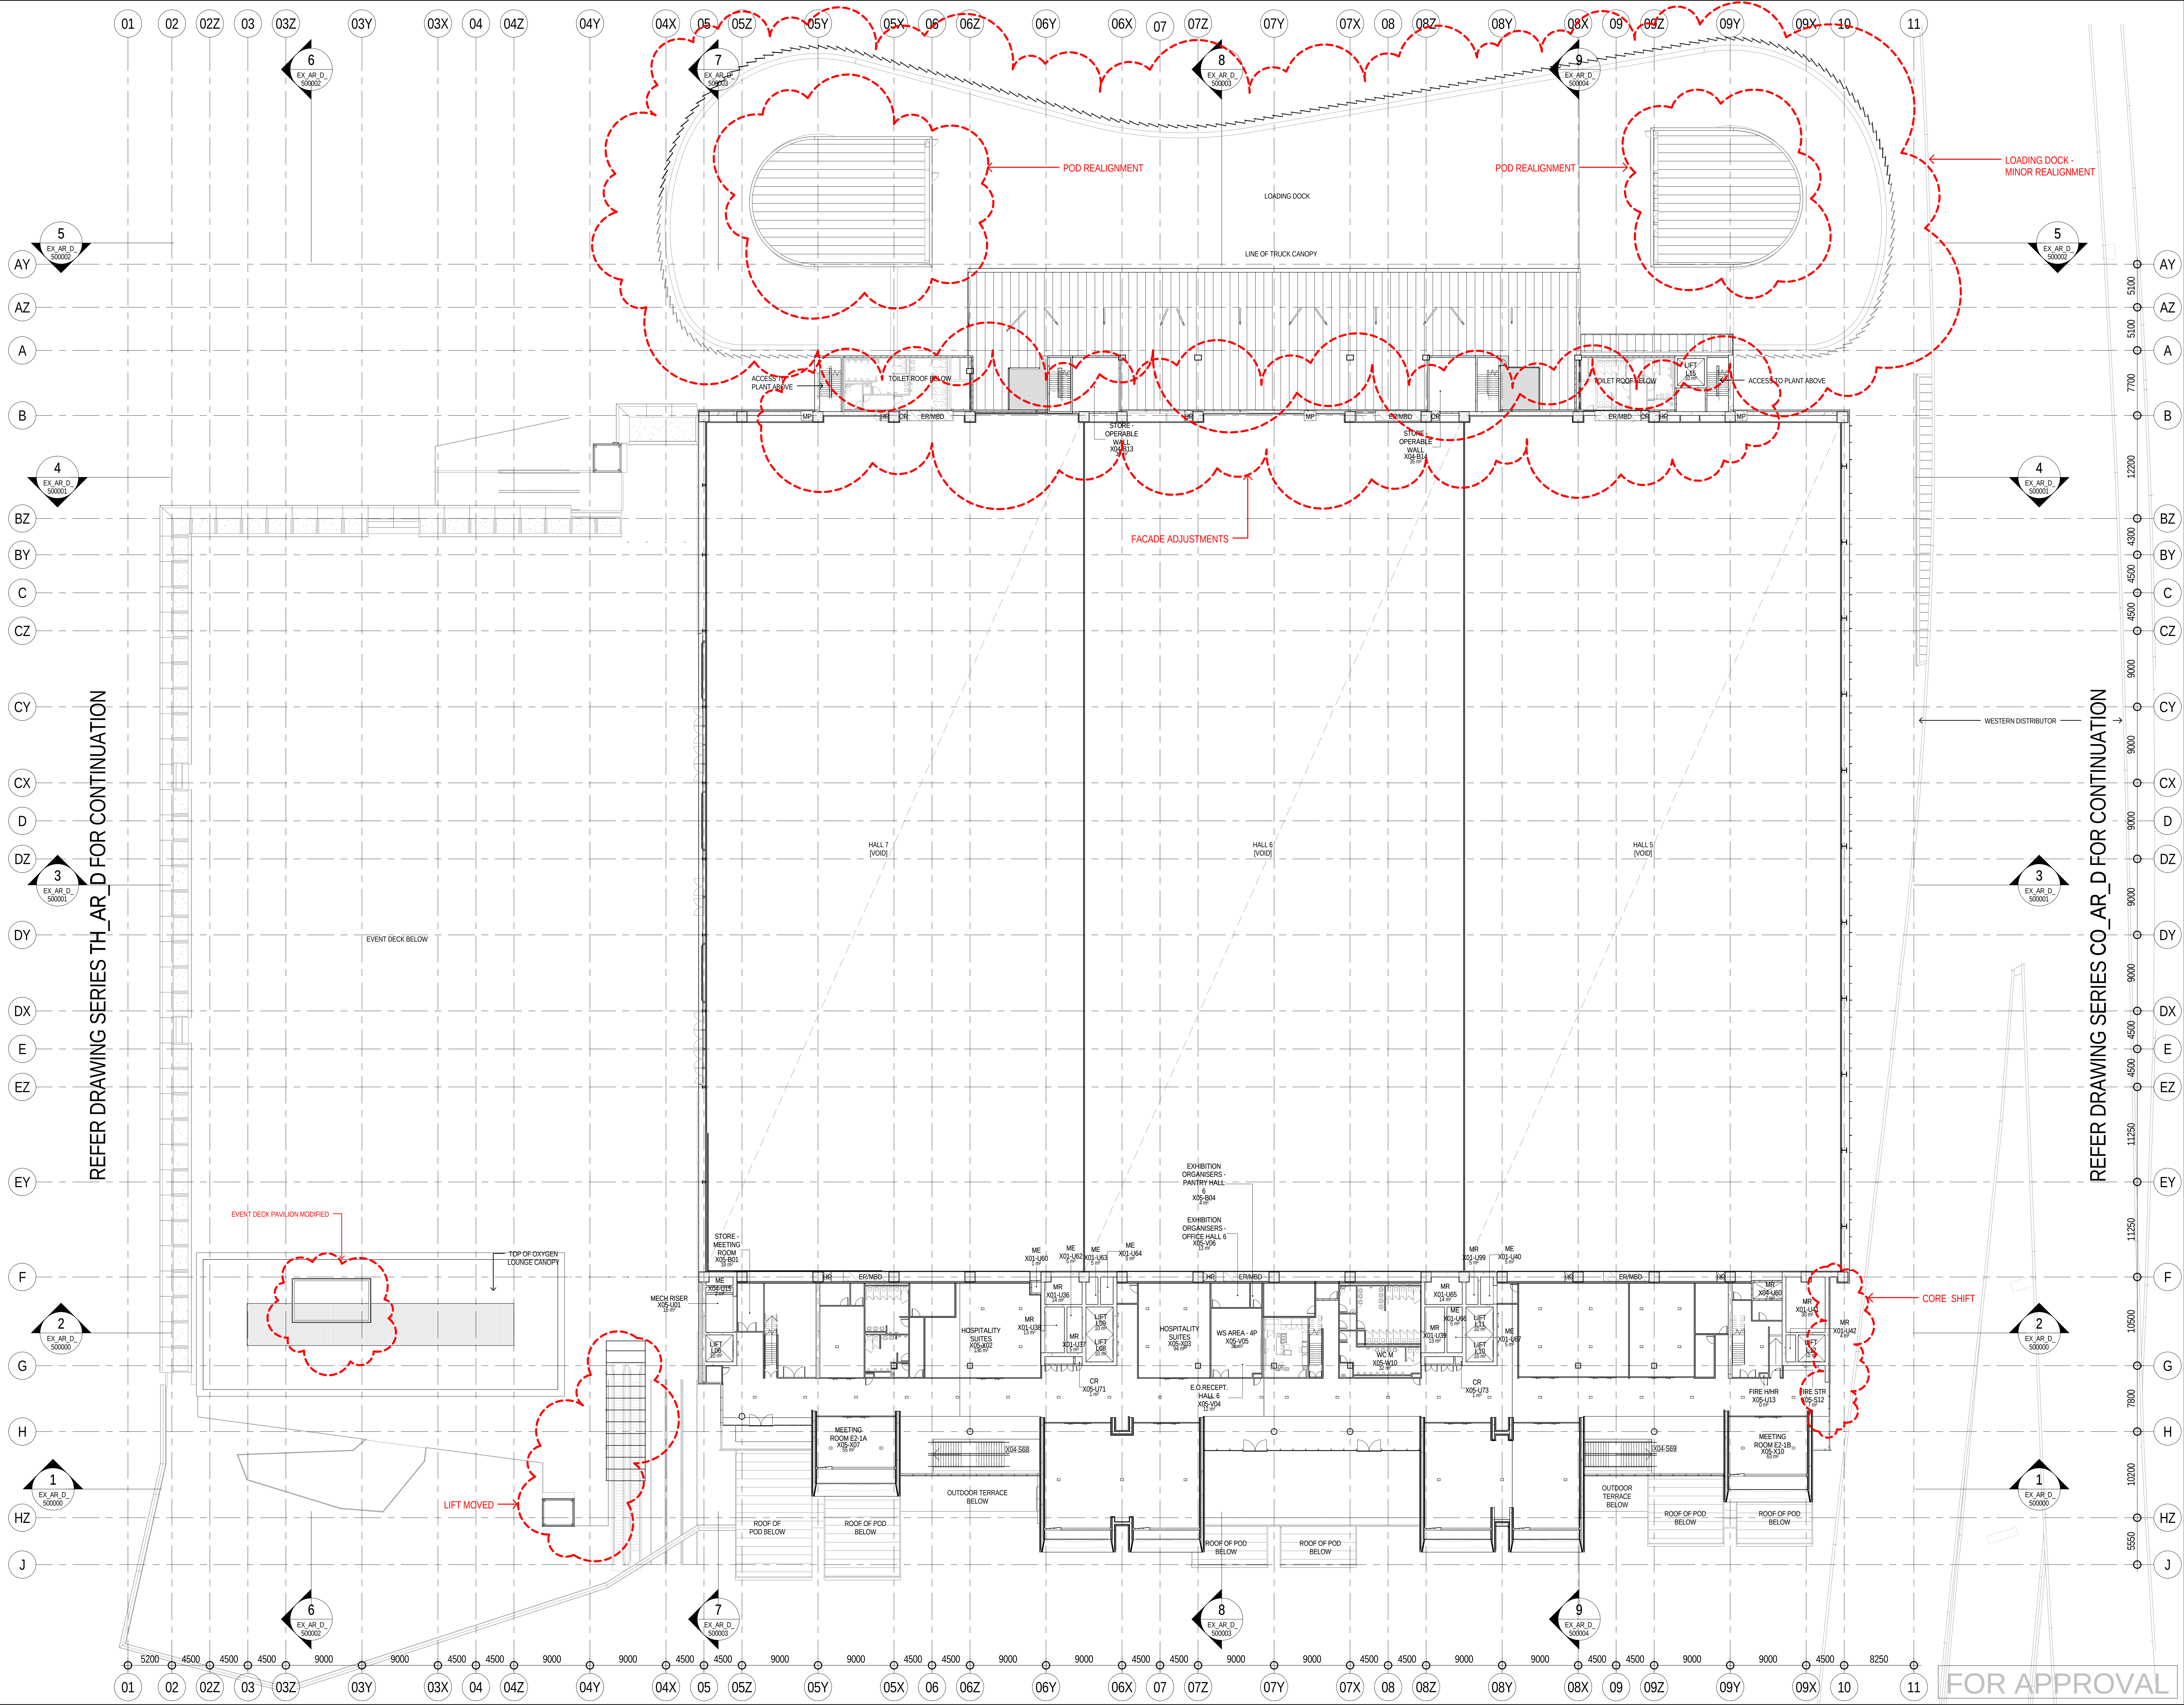

REFERENCE MAP

0 5 10 20m
1:250

NOTES

- DO NOT SCALE DRAWINGS. WRITTEN DIMENSIONS GOVERN.
- ALL DIMENSIONS ARE IN MILLIMETRES UNLESS NOTED OTHERWISE.
- ALL DIMENSIONS SHALL BE VERIFIED ON SITE BEFORE PROCEEDING WITH THE WORK. HASSELL + POPULOUS SHALL BE NOTIFIED IN WRITING OF ANY DISCREPANCIES.
- THIS DRAWING MUST BE READ IN CONJUNCTION WITH ALL RELEVANT CONTRACTS, SPECIFICATIONS AND DRAWINGS.

© COPYRIGHT OF THIS DRAWING IS VESTED IN HASSELL + POPULOUS.
2013 HASSELL + POPULOUS PTY LTD

THIS DRAWING IS AN UNCONTROLLED COPY, UNLESS NOTED OTHERWISE.

REV	DESCRIPTION	DATE
1	ISSUED FOR INFORMATION	09.05.13
2	ISSUED FOR INFORMATION	23.05.13
3	ISSUED FOR INFORMATION	06.06.13
A	ISSUED FOR DA	17.06.13
B	ISSUED FOR DA	24.06.13
4	ISSUED FOR DS1	11.07.13
5	ISSUED FOR DS1	24.07.13
6	ISSUED FOR INFORMATION	06.08.13
7	ISSUED FOR INFORMATION	27.08.13
8	ISSUED FOR INFORMATION	10.09.13
9	ISSUED FOR INFORMATION	24.09.13
10	ISSUED FOR INFORMATION	08.10.13
11	ISSUED FOR INFORMATION	23.10.13
12	ISSUED - FREEZE FOR SERVICES TENDER	11.11.13
C	ISSUED FOR SECTION 96 APPLICATION	04.12.13

ARCHITECT - PRINCIPAL DESIGN CONSULTANT

HASSELL + POPULOUS
HASSELL + POPULOUS PTY LTD ABN 362879327
LEVEL 2, PIER B9
23 HICKSON ROAD
SYDNEY NSW 2000 AUSTRALIA
T +61 2 9101 2000 F +61 2 9101 2100

CONSULTANTS

Robert Bird Group
STRUCTURAL SERVICES
LEVEL 5, 9 CASTLEREAGH ST, SYDNEY
NSW 2000
(02) 8246 3000

AECOM
BUILDING / ENVIRONMENTAL SERVICES
LEVEL 21, 420 GEORGE ST, SYDNEY
NSW 2000
(02) 8534 0000

ARMIS
HYDRAULIC SERVICES
LEVEL 2, 9-14 HICKSON RD, MILLERS POINT
NSW 2000
(02) 8036 8370

Hyder
CIVIL / TRAFFIC SERVICES
5/141 WALKER ST, NORTH SYDNEY
NSW 2060
(02) 8907 9000

CLIENT

Lend Lease
LEND LEASE BUILDING PTY LTD
LEVEL 4, THE BOND, 30 HICKSON RD
MILLERS POINT, NSW 2000
(02) 9236 6111

PROJECT

**SICEEP DARLING HARBOUR
ICC EXHIBITION CENTRE**

DRAWING TITLE

GA PLANS - UPPER MEZZANINE

LEVEL 5
RL 25.60

STATUS

SECTION 96

SCALE @ A0 150% @ A2

DRAWN	CO-ORD	REVIEWED	APPROVED
NT	NT	PM	BG

PROJECT NUMBER
003688

DRAWING NUMBER
EX_AR_D_206000


REV
C

4/12/2013 12:42:28 PM
Original Sheet Size A0 - 1189 x 914mm

REFER DRAWING SERIES TH_AR_D FOR CONTINUATION

REFER DRAWING SERIES CO_AR_D FOR CONTINUATION

FOR APPROVAL

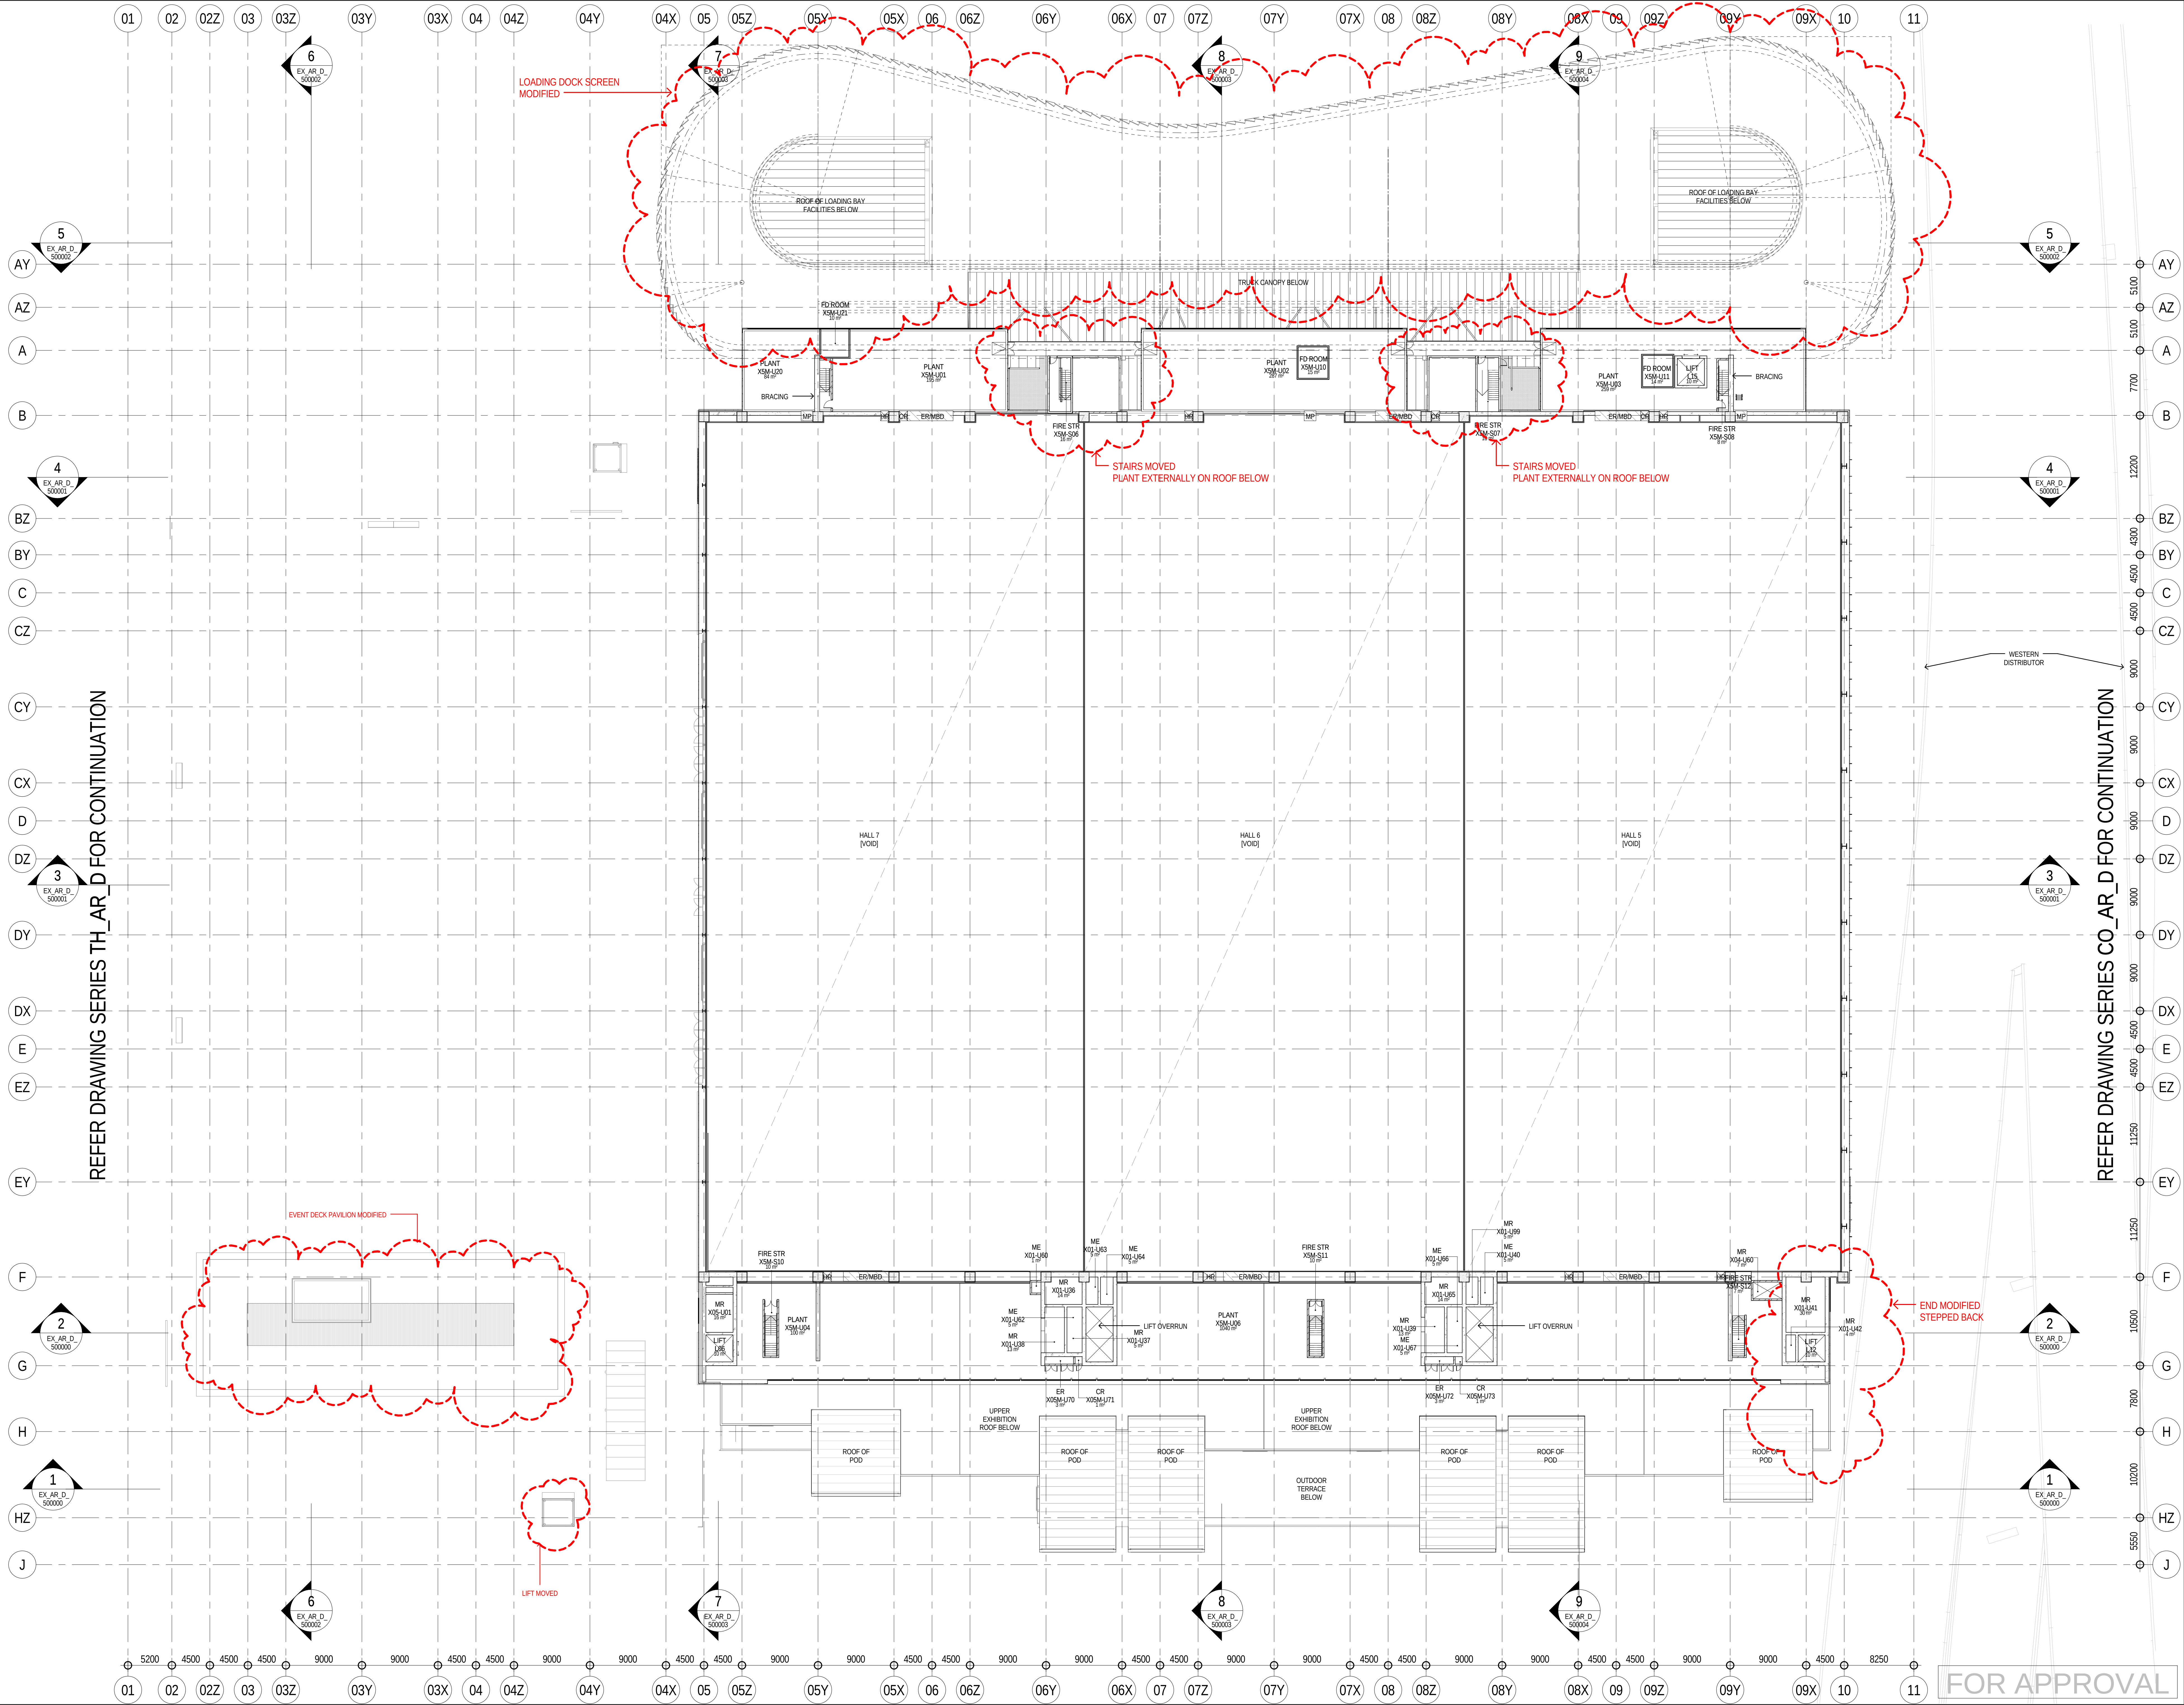

REFERENCE MAP

0 5 10 20m

1:250

NOTES

- DO NOT SCALE DRAWINGS. WRITTEN DIMENSIONS GOVERN.
- ALL DIMENSIONS ARE IN MILLIMETRES UNLESS NOTED OTHERWISE.
- ALL DIMENSIONS SHALL BE VERIFIED ON SITE BEFORE PROCEEDING WITH THE WORK. HASSELL + POPULOUS SHALL BE NOTIFIED IN WRITING OF ANY DISCREPANCIES.
- THIS DRAWING MUST BE READ IN CONJUNCTION WITH ALL RELEVANT CONTRACTS, SPECIFICATIONS AND DRAWINGS.

© COPYRIGHT OF THIS DRAWING IS VESTED IN HASSELL+POPULOUS. 2013 HASSELL+POPULOUS PTY LTD

THIS DRAWING IS AN UNCONTROLLED COPY. UNLESS NOTED OTHERWISE:

REV	DESCRIPTION	DATE
1	ISSUED FOR INFORMATION	09.05.13
2	ISSUED FOR INFORMATION	23.05.13
3	ISSUED FOR INFORMATION	06.06.13
A	ISSUED FOR DA	17.06.13
B	ISSUED FOR DA	24.06.13
4	ISSUED FOR DS1	11.07.13
5	ISSUED FOR DS1	24.07.13
6	ISSUED FOR INFORMATION	06.08.13
7	ISSUED FOR INFORMATION	27.08.13
8	ISSUED FOR INFORMATION	10.09.13
9	ISSUED FOR INFORMATION	24.09.13
10	ISSUED FOR INFORMATION	08.10.13
11	ISSUED FOR INFORMATION	23.10.13
12	ISSUED - FREEZE FOR SERVICES TENDER	11.11.13
C	ISSUED FOR SECTION 96 APPLICATION	04.12.13

ARCHITECT - PRINCIPAL DESIGN CONSULTANT

HASSELL + POPULOUS

HASSELL + POPULOUS PTY LTD ABN 3403879337
LEVEL 2, PIER 8/9
23 HICKSON ROAD
SYDNEY NSW 2000 AUSTRALIA
T +61 2 9101 2000 F +61 2 9101 2100

CONSULTANTS

STRUCTURAL SERVICES

LEVEL 5, 9 CASTLEREAGH ST, SYDNEY NSW 2000
(02) 9246 3200

BUILDING / ENVIRONMENTAL SERVICES

LEVEL 2, 420 GEORGE ST, SYDNEY NSW 2000
(02) 9334 0000

HYDRAULIC SERVICES

LEVEL 2, 420 GEORGE ST, SYDNEY NSW 2000
(02) 9334 0000

CIVIL / TRAFFIC SERVICES

5/141 WALKER ST, NORTH SYDNEY NSW 2060
(02) 8907 9000

CLIENT

Lend Lease

LEND LEASE BUILDING PTY LTD
LEVEL 4, THE BOND, 30 HICKSON RD
MILLERS POINT, NSW 2000
(02) 9236 6111

PROJECT

SICEEP DARLING HARBOUR

ICC EXHIBITION CENTRE

DRAWING TITLE

GA PLANS - PLANT 2

LEVEL 5M
RL 29.35

STATUS

SECTION 96

SCALE @ A0 150% @ A2

DRAWN	CO-ORD	REVIEWED	APPROVED
1:250	NT	NT	PM BG


PROJECT NUMBER	DRAWING NUMBER	REV
003688	EX_AR_D_207000	C

Original Sheet Size A0 - 1189 x 914mm


REFER DRAWING SERIES TH_AR_D FOR CONTINUATION

REFER DRAWING SERIES CO_AR_D FOR CONTINUATION

FOR APPROVAL

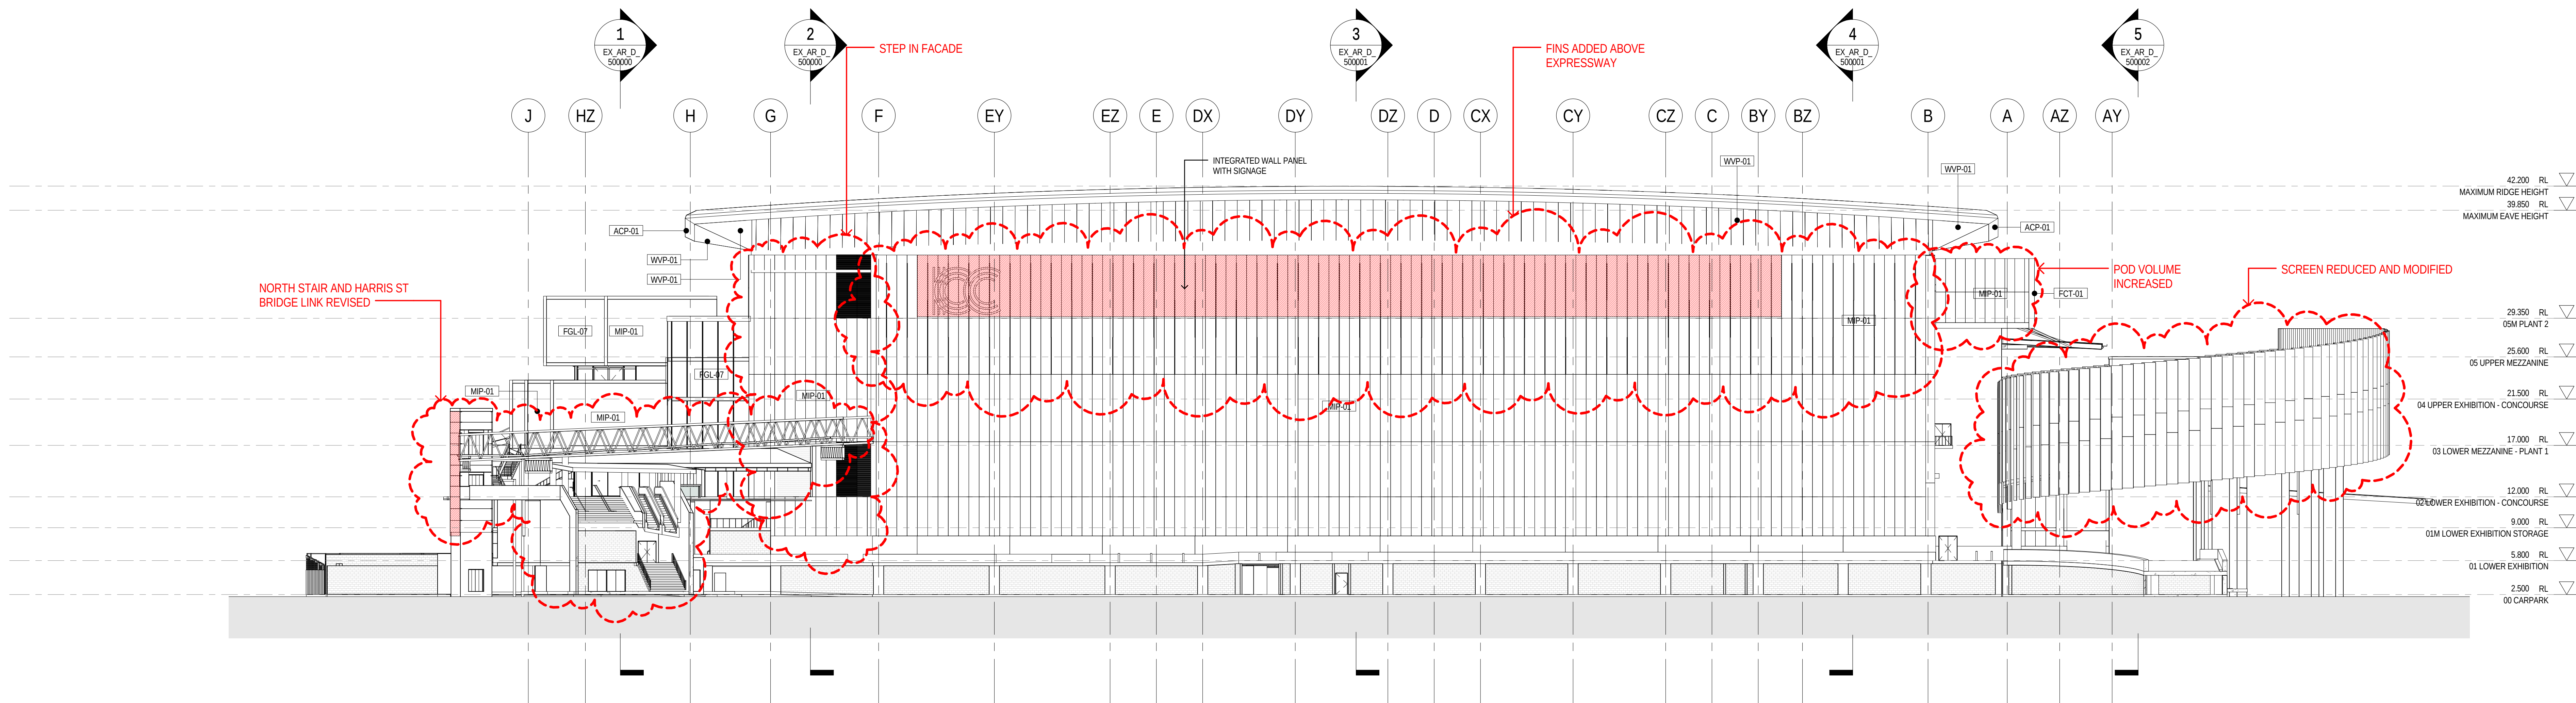

1 NORTH ELEVATION
1:250

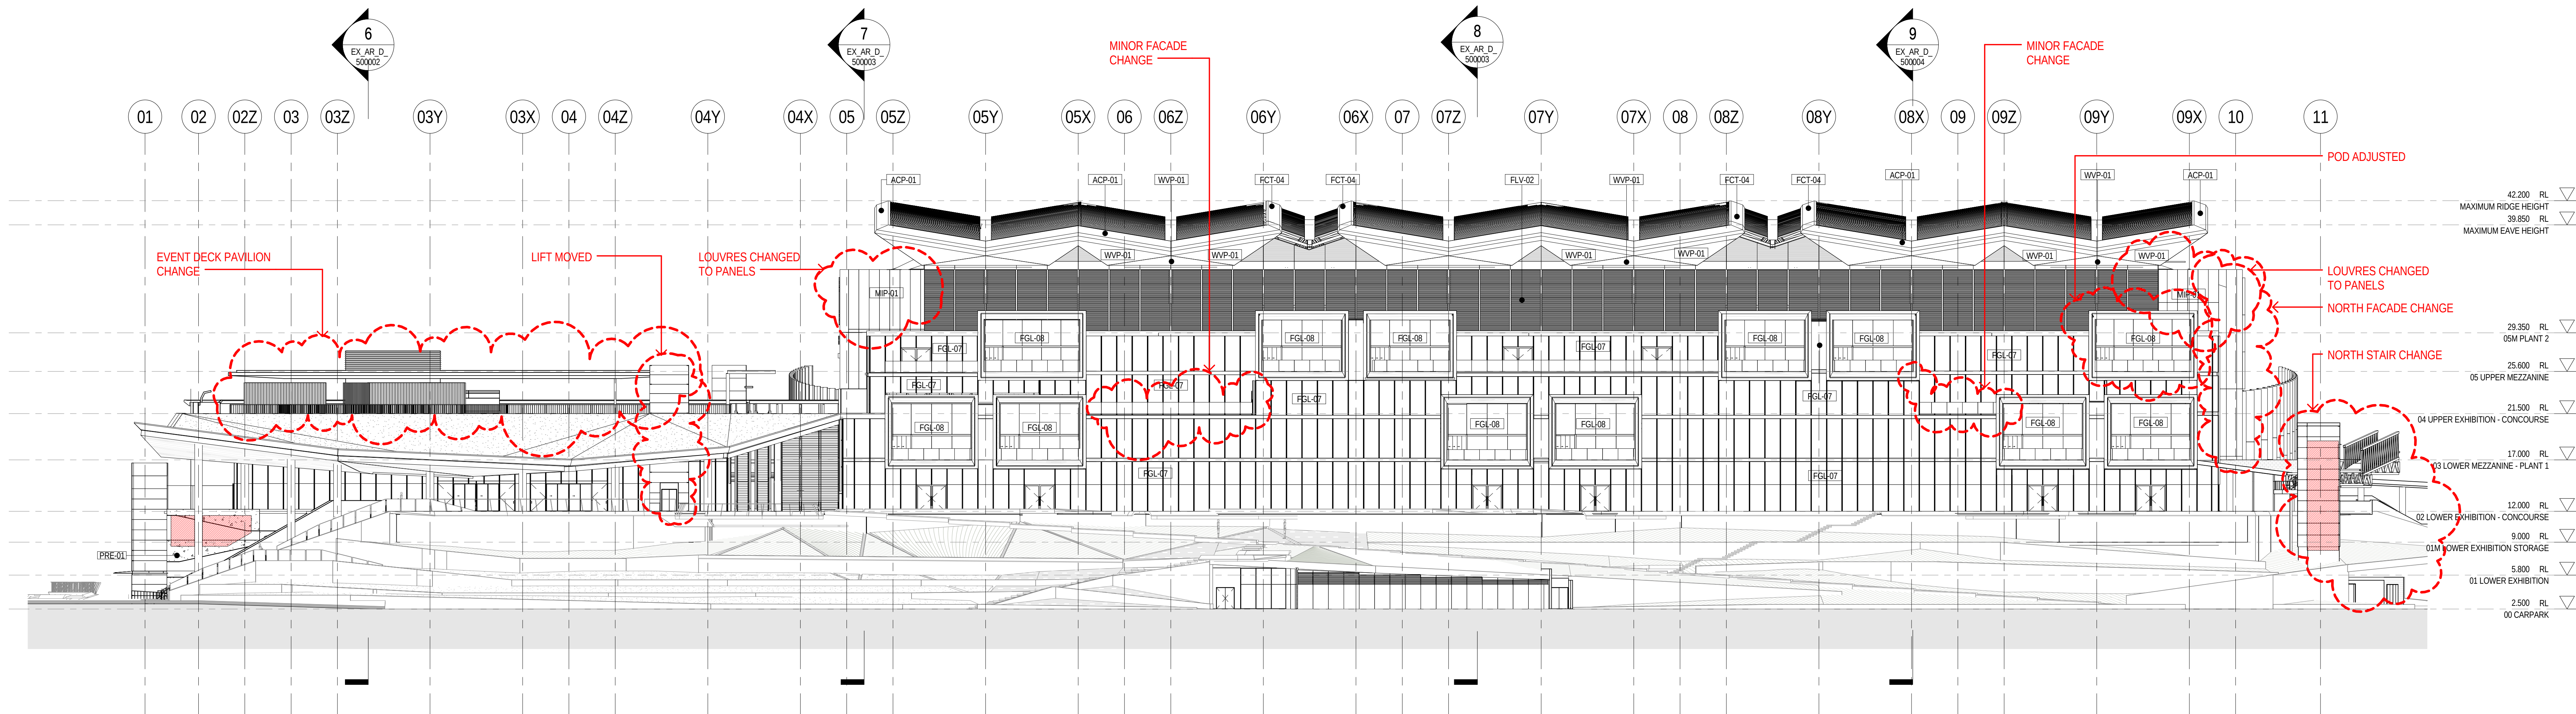

2 EAST ELEVATION
1:250

SIGNAGE ZONE	PRECAST	CONCRETE	FACADE SYSTEMS	FACADE GLAZING	FACADE LOUVRES	FACADE / ROOF SCREENS	FACADE / SOFFITS	FACADE TRIMS & CAPPINGS	ROOFING
Proposed Signage To Future Detail	PRE-01 PRE-04 PRE-05 PRE-06 PRE-07 PRE-11	CONV-01 BLOCKWORK BLK-01	ACP-01 MIP-01 MIP-03 MIP-04 LPC-01	FGL-01 FGL-02 FGL-03 FGL-04 FGL-05 FGL-06	FLV-02	AFG-01 AFG-02 EXM-01 EXM-02	ACP-02 CPC-01 LPC-02	FCT-01 FCT-04	RFS-01 RFS-02 RFS-04
	Precast Panel Precast Flat Panel Precast Stair Panel ***To be Confirmed*** Precast Slab Edge Precast Enclosure	Off Form Concrete - Class 2 Concrete Face Blockwork	Composite Aluminium Panel (Cassette) Metal Faced Insulated Panel - Large Vertical Panel Metal Faced Insulated Panel - Vertical Panel Blade (Acoustic) Metal Faced Insulated Panel - Vertical Panel Blade Porcelain Panel Cladding - Rainscreen	Glazing Assembly 1 - Curtain Wall Glazing Assembly 2 - Curtain Wall Glazing Assembly 3 - Shopfront Glazing Assembly 4 - Bathroom Glazing Assembly 5 Glazing Assembly 6 - Existing East Facade ICC	Class A Weatherproof Louvers - Concealed Frame	Aluminium Flat Bar Grille Aluminium Flat Bar Grille - Horizontal Expanded Mesh Screen Expanded Mesh Screen	Composite Aluminium Panel - Soffits Compressed Fibre Cement Sheet Soffit Porcelain Panel Cladding - Soffit	Composite Aluminium Panel Capping Colourbond Facade Flashing	Metal Roof Sheeting Metal Roof Sheeting Re-Roofing (Parkside)

FOR APPROVAL

REFERENCE MAP

0 2 4 8m

1:100

NOTES

- DO NOT SCALE DRAWINGS. WRITTEN DIMENSIONS GOVERN.
- ALL DIMENSIONS ARE IN MILLIMETRES UNLESS NOTED OTHERWISE.
- ALL DIMENSIONS SHALL BE VERIFIED ON SITE BEFORE PROCEEDING WITH THE WORK. HASSELL + POPULOUS SHALL BE NOTIFIED IN WRITING OF ANY DISCREPANCIES.
- THIS DRAWING MUST BE READ IN CONJUNCTION WITH ALL RELEVANT CONTRACTS, SPECIFICATIONS AND DRAWINGS.

© COPYRIGHT OF THIS DRAWING IS VESTED IN HASSELL + POPULOUS. 2013 HASSELL + POPULOUS PTY LTD

THIS DRAWING IS AN UNCONTROLLED COPY, UNLESS NOTED OTHERWISE.

REV	DESCRIPTION	DATE
1	ISSUED FOR INFORMATION	23.05.13
2	ISSUED FOR INFORMATION	06.06.13
A	ISSUED FOR DA	07.06.13
B	REISSUED FOR DA	27.06.13
3	ISSUED FOR DSL	11.07.13
4	ISSUED FOR DSL	24.07.13
5	ISSUED FOR INFORMATION	06.08.13
6	ISSUED FOR INFORMATION	27.08.13
7	ISSUED FOR INFORMATION	10.09.13
8	ISSUED FOR INFORMATION	24.09.13
9	ISSUED FOR INFORMATION	08.10.13
10	ISSUED FOR INFORMATION	23.10.13
11	ISSUED - FREEZE FOR SERVICES TENDER	11.11.13
C	ISSUED FOR SECTION 96 APPLICATION	04.12.13

ARCHITECT - PRINCIPAL DESIGN CONSULTANT

HASSELL + POPULOUS
HASSELL + POPULOUS PTY LTD ABN 3406379337
LEVEL 2, PIER 8/9
23 HICKSON ROAD
SYDNEY NSW 2000 AUSTRALIA
T +61 2 9101 2000 F +61 2 9101 2100

CONSULTANTS

Robert Bird Group
STRUCTURAL SERVICES
LEVEL 5, 9 CASTLECREAGH ST, SYDNEY
NSW 2000
(02) 8246 3000

AECOM
BUILDING / ENVIRONMENTAL SERVICES
LEVEL 2, 401 GEORGE ST, SYDNEY
NSW 2000
(02) 8534 0000

ARMIS
HYDRAULIC SERVICES
LEVEL 2, 9-24 HICKSON RD, MILLERS POINT
NSW 2000
(02) 8036 6370

Hyder
CIVIL / TRAFFIC SERVICES
5/141 WALKER ST, NORTH SYDNEY
NSW 2060
(02) 8907 9000

CLIENT

Lend Lease
LEND LEASE BUILDING PTY LTD
LEVEL 4, THE BOND, 30 HICKSON RD
MILLERS POINT, NSW 2000
(02) 9236 6111

PROJECT

**SICEEP DARLING HARBOUR
ICC EXHIBITION CENTRE**

DRAWING TITLE

NORTH AND EAST ELEVATIONS

STATUS

SECTION 96

SCALE @ A0 1/50% @ A2

1:250

PROJECT NUMBER

003688

DRAWING NUMBER

EX_AR_D_400000

REV



C

APPROVED

BG

4/12/2013 12:45:27 PM

Original Sheet Size A0 - 1189 x 914mm

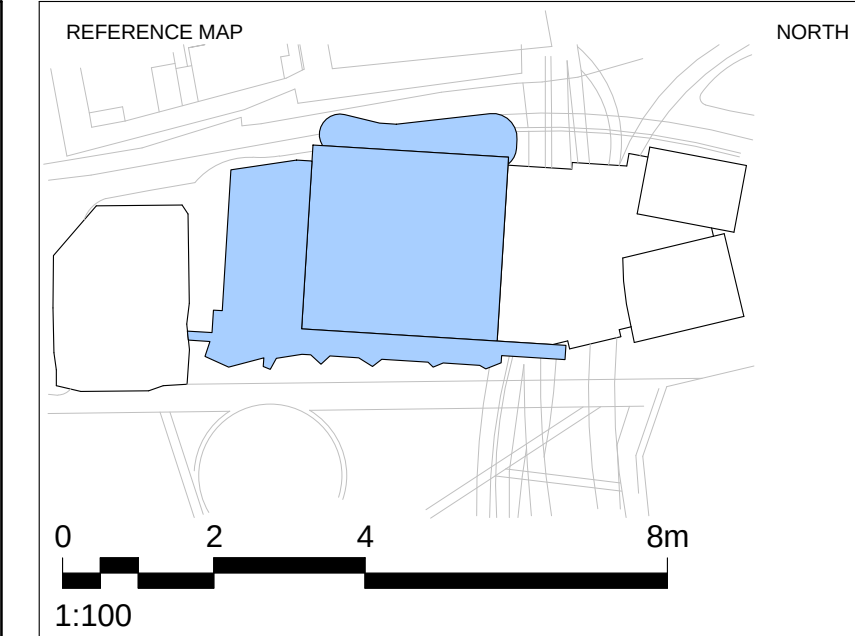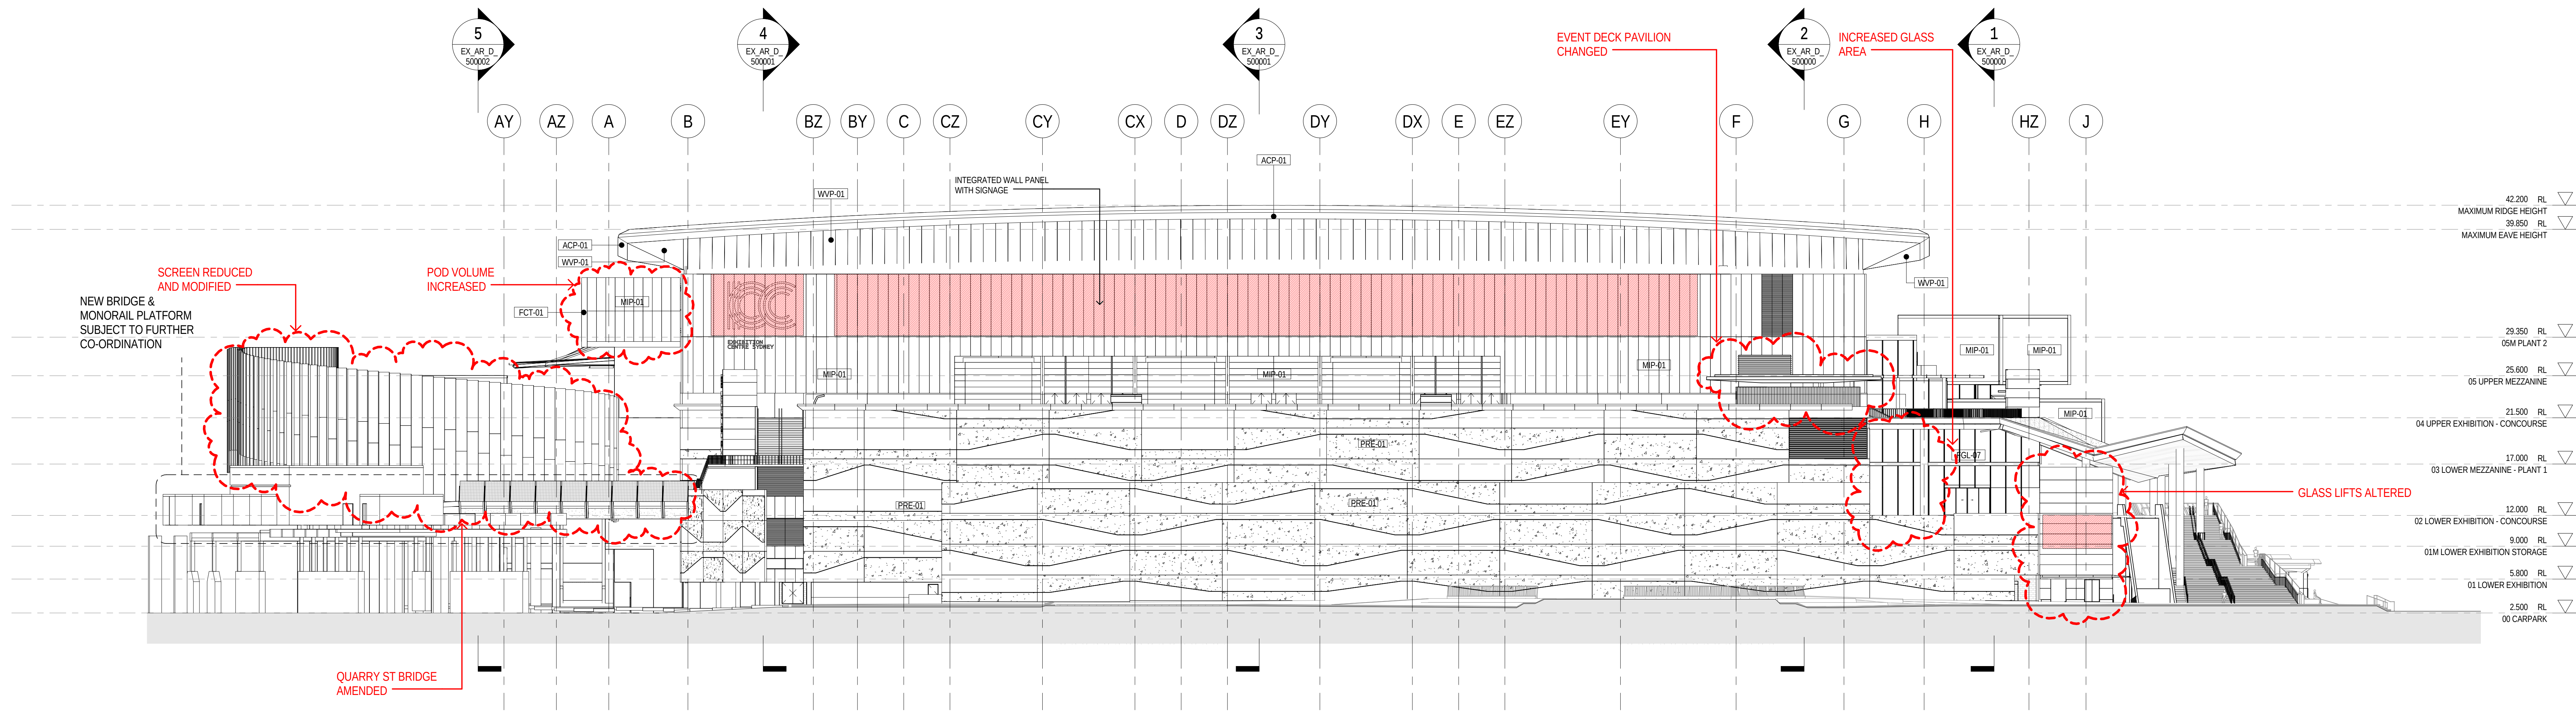


NOTES

- DO NOT SCALE DRAWINGS. WRITTEN DIMENSIONS GOVERN.
- ALL DIMENSIONS ARE IN MILLIMETRES UNLESS NOTED OTHERWISE.
- ALL DIMENSIONS SHALL BE VERIFIED ON SITE BEFORE PROCEEDING WITH THE WORK. HASSELL + POPULOUS SHALL BE NOTIFIED IN WRITING OF ANY DISCREPANCIES.
- THIS DRAWING MUST BE READ IN CONJUNCTION WITH ALL RELEVANT CONTRACTS, SPECIFICATIONS AND DRAWINGS.

© COPYRIGHT OF THIS DRAWING IS VESTED IN HASSELL+POPULOUS. 2013 HASSELL+POPULOUS PTY LTD

THIS DRAWING IS AN UNCONTROLLED COPY, UNLESS NOTED OTHERWISE.

REV	DESCRIPTION	DATE
1	ISSUED FOR INFORMATION	23.05.13
2	ISSUED FOR INFORMATION	06.06.13
A	ISSUED FOR DA	17.06.13
B	REISSUED FOR DA	27.06.13
3	ISSUED FOR DS1	11.07.13
4	ISSUED FOR DS1	24.07.13
5	ISSUED FOR INFORMATION	06.08.13
6	ISSUED FOR INFORMATION	27.08.13
7	ISSUED FOR INFORMATION	10.09.13
8	ISSUED FOR INFORMATION	24.09.13
9	ISSUED FOR INFORMATION	08.10.13
10	ISSUED FOR INFORMATION	23.10.13
11	ISSUED - FREEZE FOR SERVICES TENDER	11.11.13
C	ISSUED FOR SECTION 96 APPLICATION	04.12.13

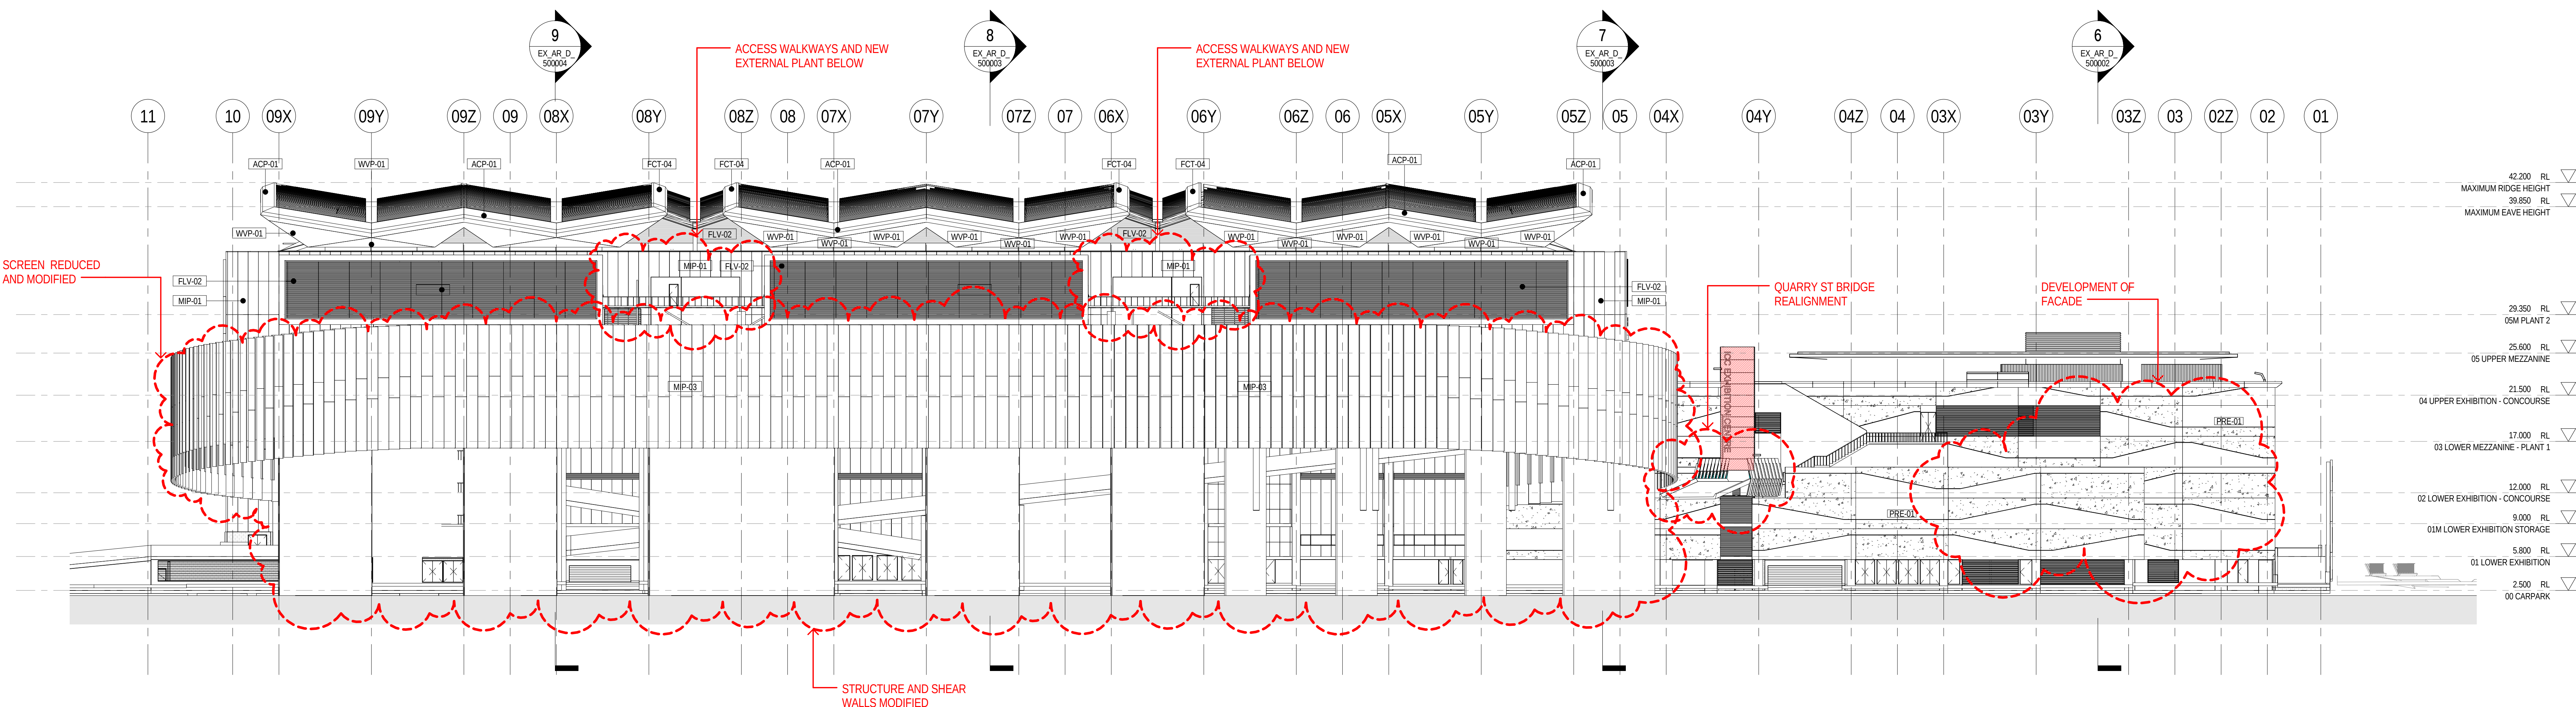

42.200 RL
MAXIMUM RIDGE HEIGHT
39.850 RL
MAXIMUM EAVE HEIGHT

29.350 RL
05M PLANT 2
25.600 RL
05 UPPER MEZZANINE
21.500 RL
04 UPPER EXHIBITION - CONCOURSE
17.000 RL
03 LOWER MEZZANINE - PLANT 1
12.000 RL
02 LOWER EXHIBITION - CONCOURSE
9.000 RL
01M LOWER EXHIBITION STORAGE
5.800 RL
01 LOWER EXHIBITION
2.500 RL
00 CARPARK

42.200 RL
MAXIMUM RIDGE HEIGHT
39.850 RL
MAXIMUM EAVE HEIGHT

29.350 RL
05M PLANT 2
25.600 RL
05 UPPER MEZZANINE
21.500 RL
04 UPPER EXHIBITION - CONCOURSE
17.000 RL
03 LOWER MEZZANINE - PLANT 1
12.000 RL
02 LOWER EXHIBITION - CONCOURSE
9.000 RL
01M LOWER EXHIBITION STORAGE
5.800 RL
01 LOWER EXHIBITION
2.500 RL
00 CARPARK

42.200 RL
MAXIMUM RIDGE HEIGHT
39.850 RL
MAXIMUM EAVE HEIGHT

29.350 RL
05M PLANT 2
25.600 RL
05 UPPER MEZZANINE
21.500 RL
04 UPPER EXHIBITION - CONCOURSE
17.000 RL
03 LOWER MEZZANINE - PLANT 1
12.000 RL
02 LOWER EXHIBITION - CONCOURSE
9.000 RL
01M LOWER EXHIBITION STORAGE
5.800 RL
01 LOWER EXHIBITION
2.500 RL
00 CARPARK

42.200 RL
MAXIMUM RIDGE HEIGHT
39.850 RL
MAXIMUM EAVE HEIGHT

29.350 RL
05M PLANT 2
25.600 RL
05 UPPER MEZZANINE
21.500 RL
04 UPPER EXHIBITION - CONCOURSE
17.000 RL
03 LOWER MEZZANINE - PLANT 1
12.000 RL
02 LOWER EXHIBITION - CONCOURSE
9.000 RL
01M LOWER EXHIBITION STORAGE
5.800 RL
01 LOWER EXHIBITION
2.500 RL
00 CARPARK

42.200 RL
MAXIMUM RIDGE HEIGHT
39.850 RL
MAXIMUM EAVE HEIGHT

29.350 RL
05M PLANT 2
25.600 RL
05 UPPER MEZZANINE
21.500 RL
04 UPPER EXHIBITION - CONCOURSE
17.000 RL
03 LOWER MEZZANINE - PLANT 1
12.000 RL
02 LOWER EXHIBITION - CONCOURSE
9.000 RL
01M LOWER EXHIBITION STORAGE
5.800 RL
01 LOWER EXHIBITION
2.500 RL
00 CARPARK

42.200 RL
MAXIMUM RIDGE HEIGHT
39.850 RL
MAXIMUM EAVE HEIGHT

29.350 RL
05M PLANT 2
25.600 RL
05 UPPER MEZZANINE
21.500 RL
04 UPPER EXHIBITION - CONCOURSE
17.000 RL
03 LOWER MEZZANINE - PLANT 1
12.000 RL
02 LOWER EXHIBITION - CONCOURSE
9.000 RL
01M LOWER EXHIBITION STORAGE
5.800 RL
01 LOWER EXHIBITION
2.500 RL
00 CARPARK

42.200 RL
MAXIMUM RIDGE HEIGHT
39.850 RL
MAXIMUM EAVE HEIGHT

29.350 RL
05M PLANT 2
25.600 RL
05 UPPER MEZZANINE
21.500 RL
04 UPPER EXHIBITION - CONCOURSE
17.000 RL
03 LOWER MEZZANINE - PLANT 1
12.000 RL
02 LOWER EXHIBITION - CONCOURSE
9.000 RL
01M LOWER EXHIBITION STORAGE
5.800 RL
01 LOWER EXHIBITION
2.500 RL
00 CARPARK

42.200 RL
MAXIMUM RIDGE HEIGHT
39.850 RL
MAXIMUM EAVE HEIGHT

29.350 RL
05M PLANT 2
25.600 RL
05 UPPER MEZZANINE
21.500 RL
04 UPPER EXHIBITION - CONCOURSE
17.000 RL
03 LOWER MEZZANINE - PLANT 1
12.000 RL
02 LOWER EXHIBITION - CONCOURSE
9.000 RL
01M LOWER EXHIBITION STORAGE
5.800 RL
01 LOWER EXHIBITION
2.500 RL
00 CARPARK

42.200 RL
MAXIMUM RIDGE HEIGHT
39.850 RL
MAXIMUM EAVE HEIGHT

29.350 RL
05M PLANT 2
25.600 RL
05 UPPER MEZZANINE
21.500 RL
04 UPPER EXHIBITION - CONCOURSE
17.000 RL
03 LOWER MEZZANINE - PLANT 1
12.000 RL
02 LOWER EXHIBITION - CONCOURSE
9.000 RL
01M LOWER EXHIBITION STORAGE
5.800 RL
01 LOWER EXHIBITION
2.500 RL
00 CARPARK

42.200 RL
MAXIMUM RIDGE HEIGHT
39.850 RL
MAXIMUM EAVE HEIGHT

29.350 RL
05M PLANT 2
25.600 RL
05 UPPER MEZZANINE
21.500 RL
04 UPPER EXHIBITION - CONCOURSE
17.000 RL
03 LOWER MEZZANINE - PLANT 1
12.000 RL
02 LOWER EXHIBITION - CONCOURSE
9.000 RL
01M LOWER EXHIBITION STORAGE
5.800 RL
01 LOWER EXHIBITION
2.500 RL
00 CARPARK

42.200 RL
MAXIMUM RIDGE HEIGHT
39.850 RL
MAXIMUM EAVE HEIGHT

29.350 RL
05M PLANT 2
25.600 RL
05 UPPER MEZZANINE
21.500 RL
04 UPPER EXHIBITION - CONCOURSE
17.000 RL
03 LOWER MEZZANINE - PLANT 1
12.000 RL
02 LOWER EXHIBITION - CONCOURSE
9.000 RL
01M LOWER EXHIBITION STORAGE
5.800 RL
01 LOWER EXHIBITION
2.500 RL
00 CARPARK

42.200 RL
MAXIMUM RIDGE HEIGHT
39.850 RL
MAXIMUM EAVE HEIGHT

29.350 RL
05M PLANT 2
25.600 RL
05 UPPER MEZZANINE
21.500 RL
04 UPPER EXHIBITION - CONCOURSE
17.000 RL
03 LOWER MEZZANINE - PLANT 1
12.000 RL
02 LOWER EXHIBITION - CONCOURSE
9.000 RL
01M LOWER EXHIBITION STORAGE
5.800 RL
01 LOWER EXHIBITION
2.500 RL
00 CARPARK

42.200 RL
MAXIMUM RIDGE HEIGHT
39.850 RL
MAXIMUM EAVE HEIGHT

29.350 RL
05M PLANT 2
25.600 RL
05 UPPER MEZZANINE
21.500 RL
04 UPPER EXHIBITION - CONCOURSE
17.000 RL
03 LOWER MEZZANINE - PLANT 1
12.000 RL
02 LOWER EXHIBITION - CONCOURSE
9.000 RL
01M LOWER EXHIBITION STORAGE
5.800 RL
01 LOWER EXHIBITION
2.500 RL
00 CARPARK

42.200 RL
MAXIMUM RIDGE HEIGHT
39.850 RL
MAXIMUM EAVE HEIGHT

29.350 RL
05M PLANT 2
25.600 RL
05 UPPER MEZZANINE
21.500 RL
04 UPPER EXHIBITION - CONCOURSE
17.000 RL
03 LOWER MEZZANINE - PLANT 1
12.000 RL
02 LOWER EXHIBITION - CONCOURSE
9.000 RL
01M LOWER EXHIBITION STORAGE
5.800 RL
01 LOWER EXHIBITION
2.500 RL
00 CARPARK

42.200 RL
MAXIMUM RIDGE HEIGHT
39.850 RL
MAXIMUM EAVE HEIGHT

29.350 RL
05M PLANT 2
25.600 RL
05 UPPER MEZZANINE
21.500 RL
04 UPPER EXHIBITION - CONCOURSE
17.000 RL
03 LOWER MEZZANINE - PLANT 1
12.000 RL
02 LOWER EXHIBITION - CONCOURSE
9.000 RL
01M LOWER EXHIBITION STORAGE
5.800 RL
01 LOWER EXHIBITION
2.500 RL
00 CARPARK

42.200 RL
MAXIMUM RIDGE HEIGHT
39.850 RL
MAXIMUM EAVE HEIGHT

29.350 RL
05M PLANT 2
25.600 RL
05 UPPER MEZZANINE
21.500 RL
04 UPPER EXHIBITION - CONCOURSE
17.000 RL
03 LOWER MEZZANINE - PLANT 1
12.000 RL
02 LOWER EXHIBITION - CONCOURSE
9.000 RL
01M LOWER EXHIBITION STORAGE
5.800 RL
01 LOWER EXHIBITION
2.500 RL
00 CARPARK

42.200 RL
MAXIMUM RIDGE HEIGHT
39.850 RL
MAXIMUM EAVE HEIGHT

29.350 RL
05M PLANT 2
25.600 RL
05 UPPER MEZZANINE
21.500 RL
04 UPPER EXHIBITION - CONCOURSE
17.000 RL
03 LOWER MEZZANINE - PLANT 1
12.000 RL
02 LOWER EXHIBITION - CONCOURSE
9.000 RL
01M LOWER EXHIBITION STORAGE
5.800 RL
01 LOWER EXHIBITION
2.500 RL
00 CARPARK

42.200 RL
MAXIMUM RIDGE HEIGHT
39.850 RL
MAXIMUM EAVE HEIGHT

29.350 RL
05M PLANT 2
25.600 RL
05 UPPER MEZZANINE
21.500 RL
04 UPPER EXHIBITION - CONCOURSE
17.000 RL
03 LOWER MEZZANINE - PLANT 1
12.000 RL
02 LOWER EXHIBITION - CONCOURSE
9.000 RL
01M LOWER EXHIBITION STORAGE
5.800 RL
01 LOWER EXHIBITION
2.500 RL
00 CARPARK

42.200 RL
MAXIMUM RIDGE HEIGHT
39.850 RL
MAXIMUM EAVE HEIGHT

29.350 RL
05M PLANT 2
25.600 RL
05 UPPER MEZZANINE
21.500 RL
04 UPPER EXHIBITION - CONCOURSE
17.000 RL
03 LOWER MEZZANINE - PLANT 1
12.000 RL
02 LOWER EXHIBITION - CONCOURSE
9.000 RL
01M LOWER EXHIBITION STORAGE
5.800 RL
01 LOWER EXHIBITION
2.500 RL
00 CARPARK

42.200 RL
MAXIMUM RIDGE HEIGHT
39.850 RL
MAXIMUM EAVE HEIGHT

29.350 RL
05M PLANT 2
25.600 RL
05 UPPER MEZZANINE
21.500 RL
04 UPPER EXHIBITION - CONCOURSE
17.000 RL
03 LOWER MEZZANINE - PLANT 1
12.000 RL
02 LOWER EXHIBITION - CONCOURSE
9.000 RL
01M LOWER EXHIBITION STORAGE
5.800 RL
01 LOWER EXHIBITION
2.500 RL
00 CARPARK

42.200 RL
MAXIMUM RIDGE HEIGHT
39.850 RL
MAXIMUM EAVE HEIGHT

29.350 RL
05M PLANT 2
25.600 RL
05 UPPER MEZZANINE
21.500 RL
04 UPPER EXHIBITION - CONCOURSE
17.000 RL
03 LOWER MEZZANINE - PLANT 1
12.000 RL
02 LOWER EXHIBITION - CONCOURSE
9.000 RL
01M LOWER EXHIBITION STORAGE
5.800 RL
01 LOWER EXHIBITION
2.500 RL
00 CARPARK

42.200 RL
MAXIMUM RIDGE HEIGHT
39.850 RL
MAXIMUM EAVE HEIGHT

29.350 RL
05M PLANT 2
25.600 RL
05 UPPER MEZZANINE
21.500 RL
04 UPPER EXHIBITION - CONCOURSE
17.000 RL
03 LOWER MEZZANINE - PLANT 1
12.000 RL
02 LOWER EXHIBITION - CONCOURSE
9.000 RL
01M LOWER EXHIBITION STORAGE
5.800 RL
01 LOWER EXHIBITION
2.500 RL
00 CARPARK

42.200 RL
MAXIMUM RIDGE HEIGHT
39.850 RL
MAXIMUM EAVE HEIGHT

29.350 RL
05M PLANT 2
25.600 RL
05 UPPER MEZZANINE
21.500 RL
04 UPPER EXHIBITION - CONCOURSE
17.000 RL
03 LOWER MEZZANINE - PLANT 1
12.000 RL
02 LOWER EXHIBITION - CONCOURSE
9.000 RL
01M LOWER EXHIBITION STORAGE
5.800 RL
01 LOWER EXHIBITION
2.500 RL
00 CARPARK

SIGNAGE ZONE	PRECAST	CONCRETE	FACADE SYSTEMS	FACADE GLAZING	FACADE LOUVRES	FACADE / ROOF SCREENS	FACADE / SOFFITS	FACADE TRIMS & CAPPINGS	ROOFING
Proposed Signage To Future Detail	PRE-01 Precast Panel	CON-01 Off Form Concrete - Class 2	ACP-01 Composite Aluminium Panel (Cassette)	PMK-01 Profile Metal Cladding	FLV-02 Class A Weatherproof Louvers - Concealed Frame	AFG-01 Aluminium Flat Bar Grille	ACP-02 Composite Aluminium Panel - Soffits	FCT-01 Composite Aluminium Panel Capping	RFS-01 Metal Roof Sheeting
	PRE-04 Precast Flat Panel	BLOCKWORK	MIP-01 Metal Faced Insulated Panel - Large Vertical Panel	WVP-01 Composite Wood Veneered Panel		AFG-02 Aluminium Flat Bar Grille - Horizontal	CFC-01 Compressed Fibre Cement Sheet Soffit	FCT-04 Colourbond Facade Flashing	RFS-02 Metal Roof Sheeting
	PRE-05		MIP-03 Metal Faced Insulated Panel - Vertical Panel Blade (Acoustic)	FGL-02 Glazing Assembly 2 - Curtain Wall		EXM-01 Expanded Mesh Screen	LPC-02 Porcelain Panel Cladding - Soffit	RFS-04 Re-Roofing (Parkside)	
	PRE-06 Precast Stair Panel ***To be Confirmed***		MIP-04 Metal Faced Insulated Panel - Vertical Panel Blade	FGL-03 Glazing Assembly 3 - Shopfront					
	PRE-07 Precast - Slab Edge		BLK-01 Concrete Face Blockwork	FGL-04 Glazing Assembly 4 - Balloom					
	PRE-11 Precast - Enclosure			LPC-01 Porcelain Panel Cladding - Rainscreen		FGL-05 Glazing Assembly 5 - Existing East Facade ICC			
				FGL-06 Glazing Assembly 6 - Existing East Facade ICC					
				FGL-07 Glazing Assembly 7 - Curtain Wall		EXM-02 Expanded Mesh Screen			
				FGL-08 Glazing Assembly 8 - Shopfront					
				FGL-09 Glazing Assembly 9 - Shopfront					
				FGL-10 Glazing Assembly 10 - ABO Shopfront					
				FGL-11 Glazing Assembly 11 - Entry					
				FGL-14 Glazing Assembly 14 - OMR Shopfront					


FOR APPROVAL

SECTION 96


SCALE @ A0 1:500 @ A2 1:250
PROJECT NUMBER 003688
DRAWING NUMBER EX_AR_D_410000
REV C

DATE 12/2013 12:45:51 PM

Original Sheet Size A0 - 1189 x 914mm

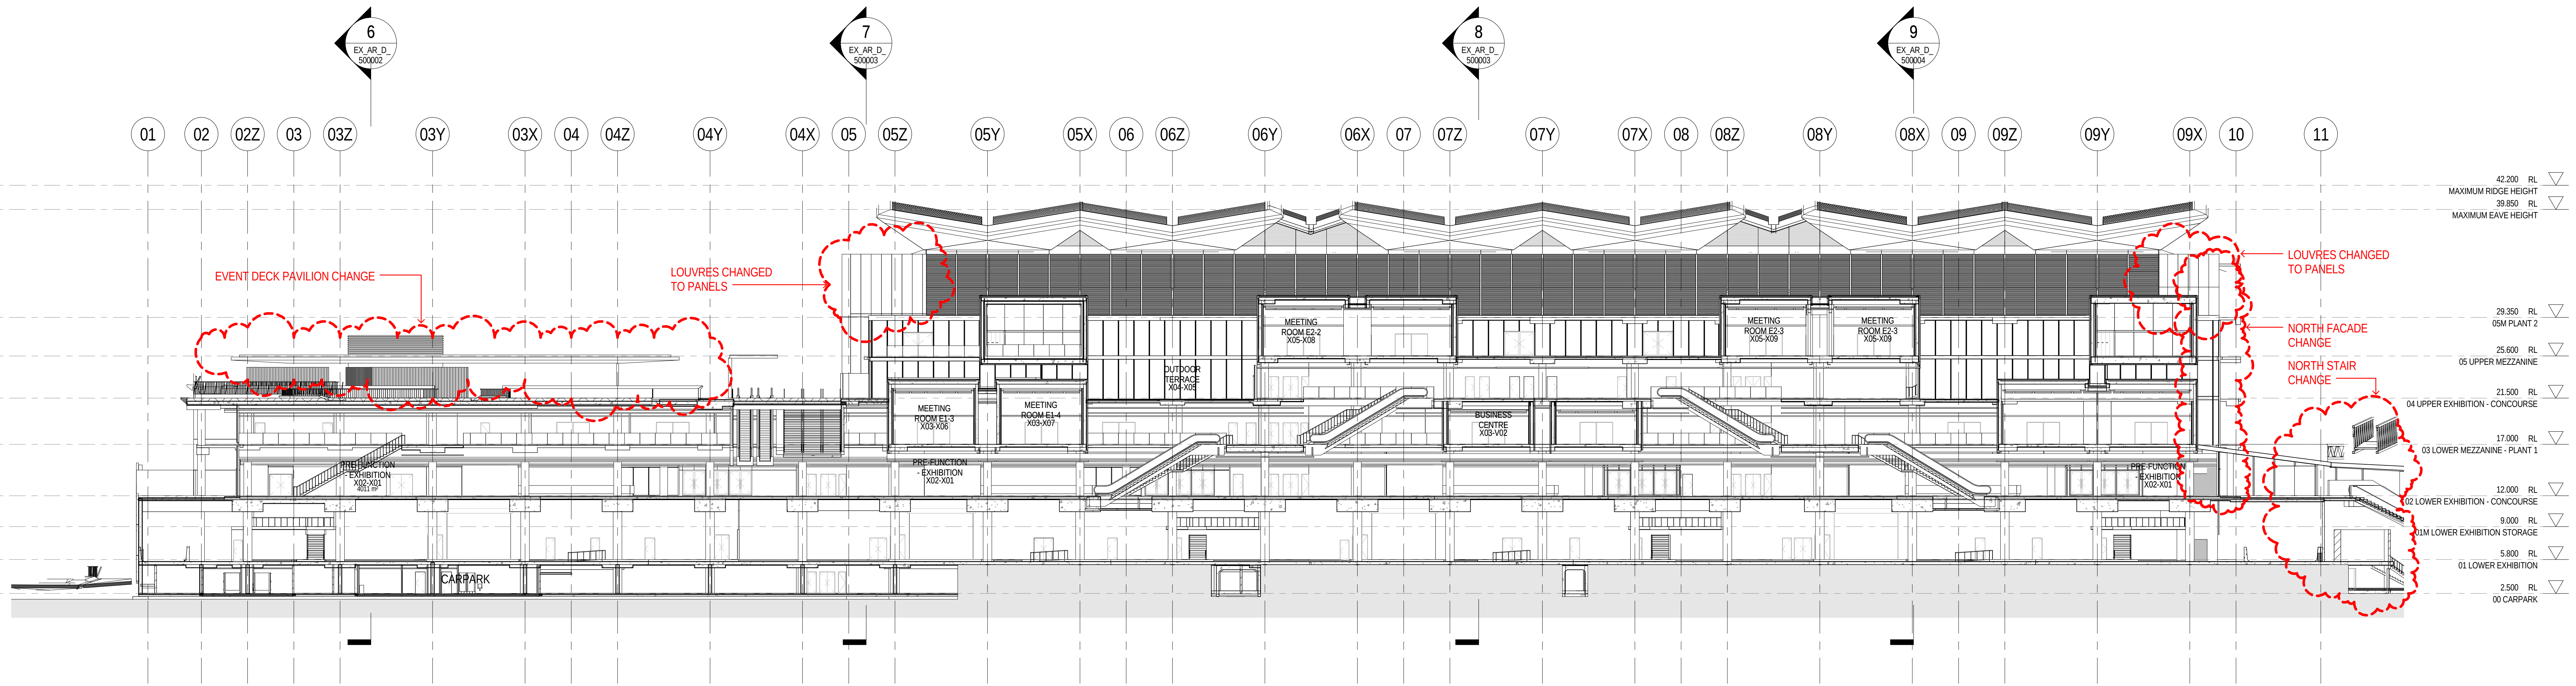

1 SECTION
1:250

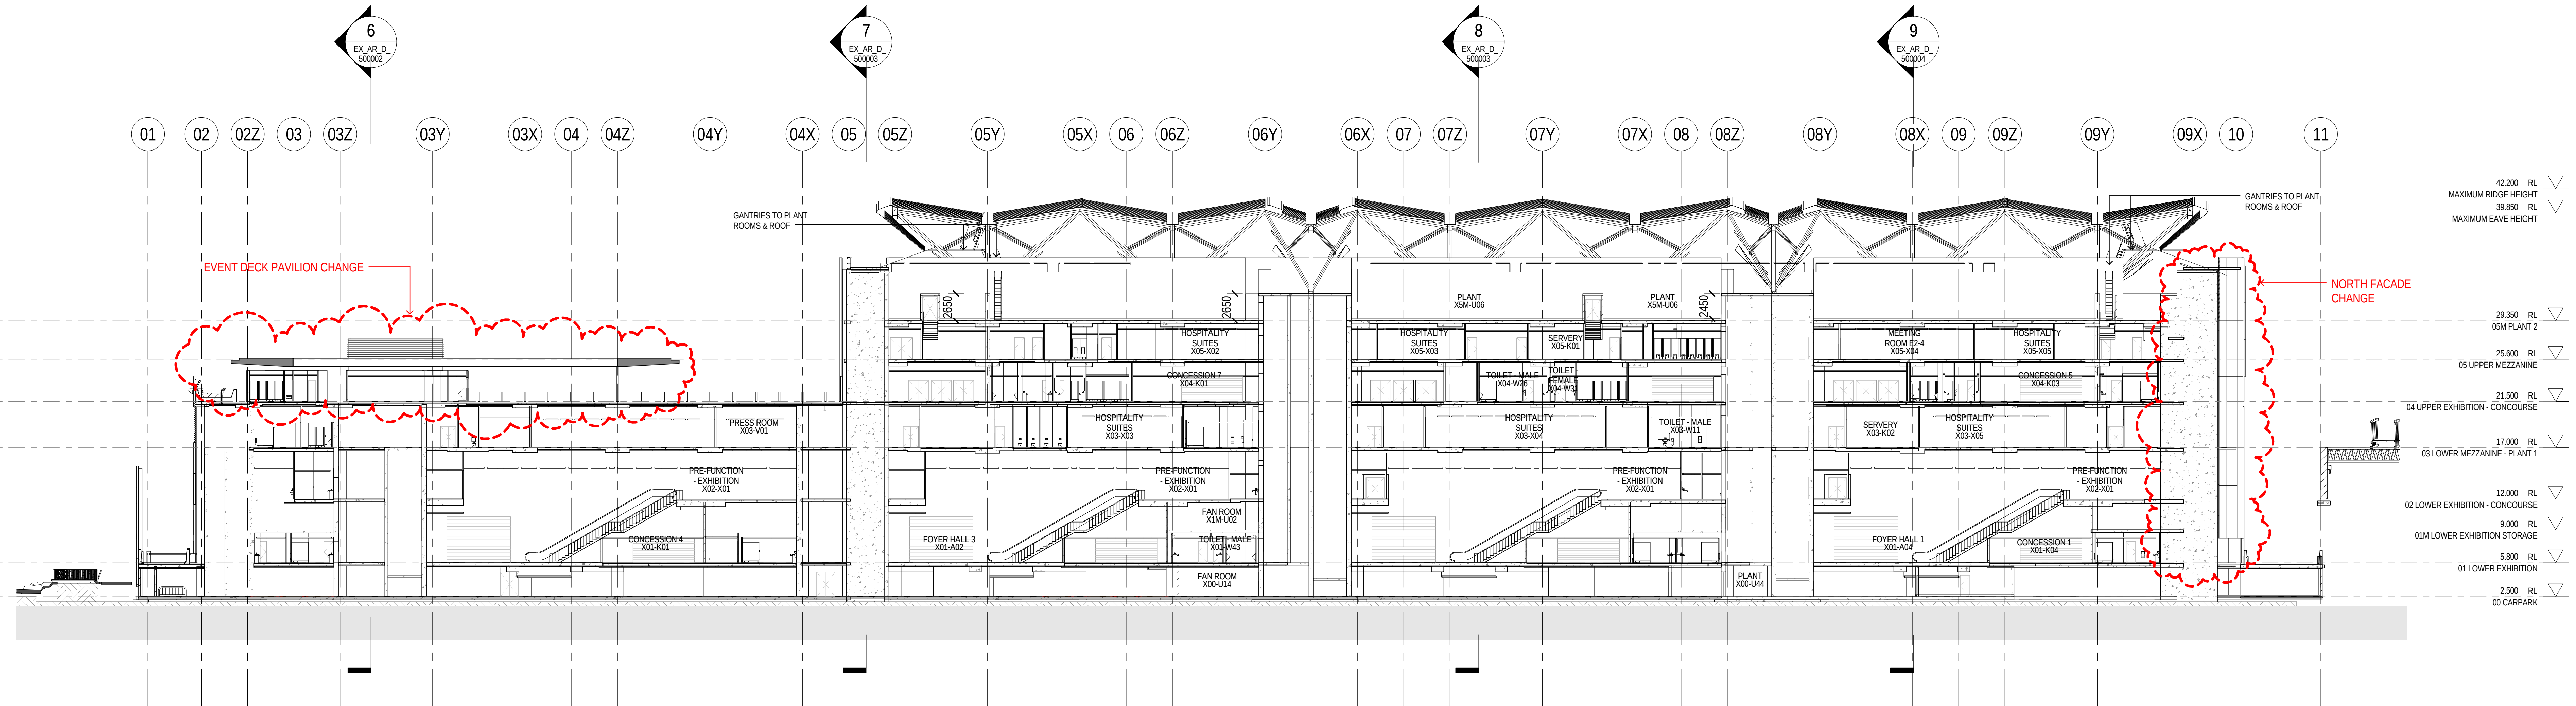

2 SECTION
1:250

REFERENCE MAP

NORTH

0 2 4 8m

1:100

NOTES

- DO NOT SCALE DRAWINGS. WRITTEN DIMENSIONS GOVERN.
- ALL DIMENSIONS ARE IN MILLIMETRES UNLESS NOTED OTHERWISE.
- ALL DIMENSIONS SHALL BE VERIFIED ON SITE BEFORE PROCEEDING WITH THE WORK. HASSELL + POPULOUS SHALL BE NOTIFIED IN WRITING OF ANY DISCREPANCIES.
- THIS DRAWING MUST BE READ IN CONJUNCTION WITH ALL RELEVANT CONTRACTS, SPECIFICATIONS AND DRAWINGS.

© COPYRIGHT OF THIS DRAWING IS VESTED IN HASSELL+POPULOUS. 2013 HASSELL+POPULOUS PTY LTD

THIS DRAWING IS AN UNCONTROLLED COPY, UNLESS NOTED OTHERWISE.

REV	DESCRIPTION	DATE
1	ISSUED FOR INFORMATION	23.05.13
2	ISSUED FOR INFORMATION	06.06.13
A	ISSUED FOR DA	17.06.13
B	ISSUED FOR DA	24.06.13
3	ISSUED FOR DS1	11.07.13
4	ISSUED FOR DS1	24.07.13
5	ISSUED FOR INFORMATION	06.08.13
6	ISSUED FOR INFORMATION	27.08.13
7	ISSUED FOR INFORMATION	10.09.13
8	ISSUED FOR INFORMATION	24.09.13
9	ISSUED FOR INFORMATION	08.10.13
10	ISSUED FOR INFORMATION	23.10.13
11	ISSUED - FREEZE FOR SERVICES TENDER	11.11.13
C	ISSUED FOR SECTION 96 APPLICATION	04.12.13

ARCHITECT - PRINCIPAL DESIGN CONSULTANT

HASSELL + POPULOUS
HASSELL + POPULOUS PTY LTD ABN 340379337
LEVEL 2, PIER 9/9
23 HICKSON ROAD
SYDNEY NSW 2000 AUSTRALIA
T +61 2 9101 2000 F +61 2 9101 2100

CONSULTANTS

Robert Bird Group

AECOM

ARMIS

Hyder

CLIENT

Lend Lease
LEND LEASE BUILDING PTY LTD
LEVEL 4, THE BOND, 30 HICKSON RD
MILLERS POINT, NSW 2000
(02) 9236 6111

PROJECT

SICEEP DARLING HARBOUR
ICC EXHIBITION CENTRE

DRAWING TITLE

OVERALL SECTIONS - SHEET 1

STATUS

SECTION 96

SCALE @ A0 1:500 @ A2

DRAWN

CO-ORD

REVIEWED

APPROVED

1:250

NT

NT

NT

BG

PROJECT NUMBER

DRAWING NUMBER

REV

003688


EX_AR_D_500003

C


4/12/2013 12:51:14 PM

Original Sheet Size A0 - 1189 x 914mm


FOR APPROVAL

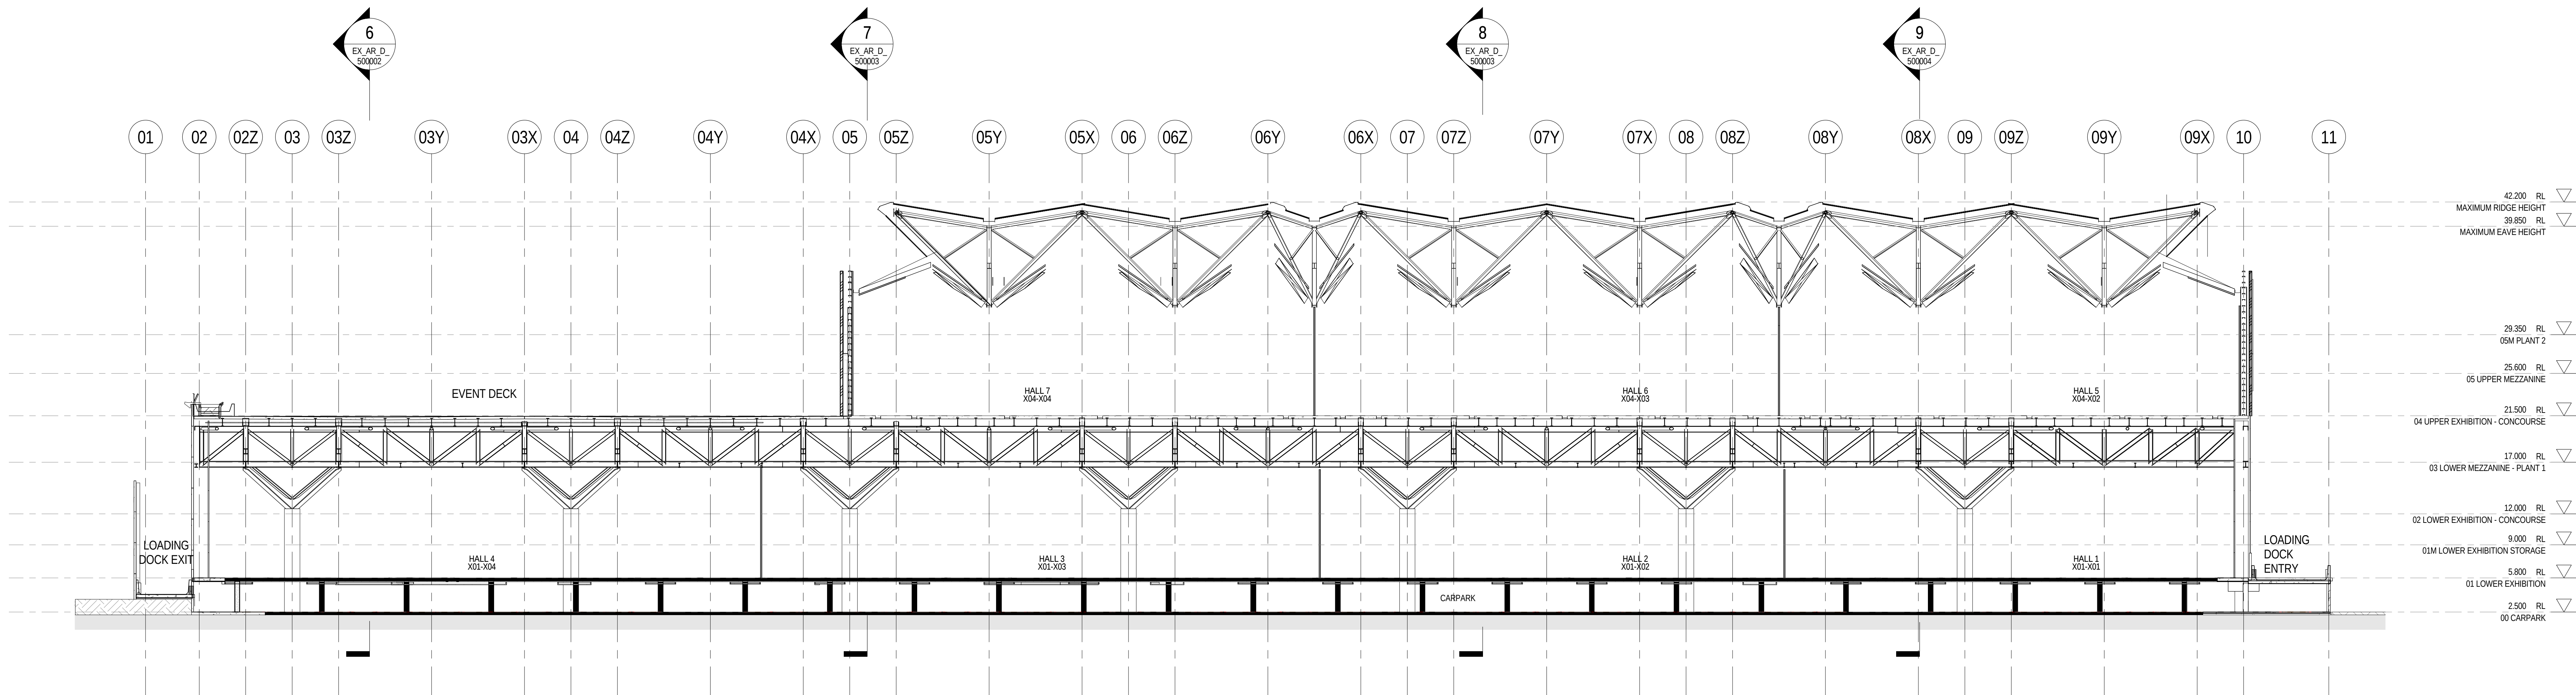

3 SECTION
1:250

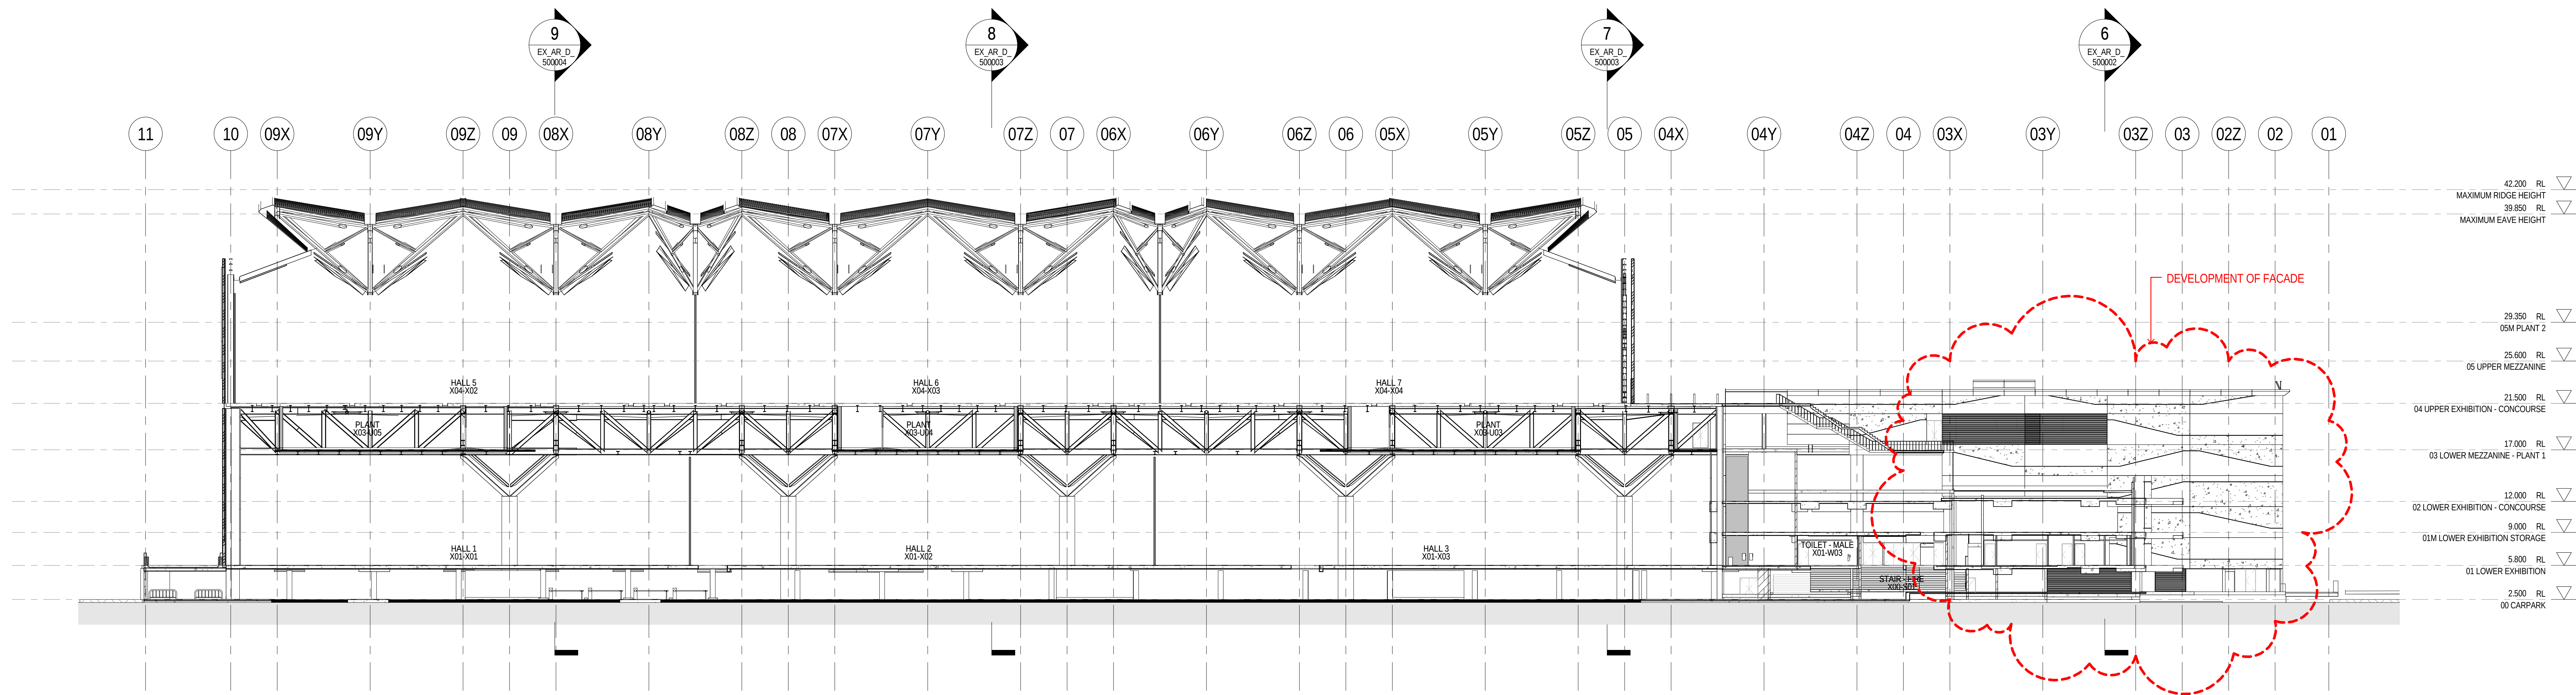

4 SECTION
1:250

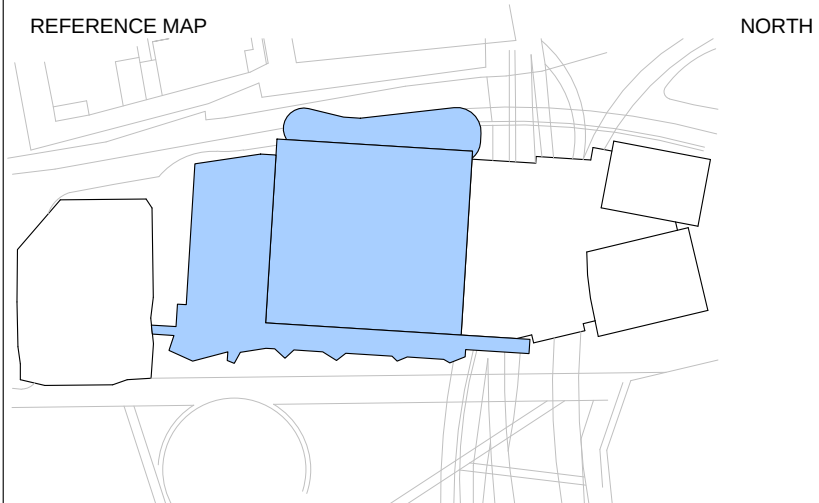

NOTES

1. DO NOT SCALE DRAWINGS. WRITTEN DIMENSIONS GOVERN.
2. ALL DIMENSIONS ARE IN MILLIMETRES UNLESS NOTED OTHERWISE.
3. ALL DIMENSIONS SHALL BE VERIFIED ON SITE BEFORE PROCEEDING WITH THE WORK. HASSELL + POPULOUS SHALL BE NOTIFIED IN WRITING OF ANY DISCREPANCIES.
4. THIS DRAWING MUST BE READ IN CONJUNCTION WITH ALL RELEVANT CONTRACTS, SPECIFICATIONS AND DRAWINGS.

© COPYRIGHT OF THIS DRAWING IS VESTED IN HASSELL+POPULOUS.
2013 HASSELL+POPULOUS PTY LTD

THIS DRAWING IS AN UNCONTROLLED COPY, UNLESS NOTED OTHERWISE.

REV	DESCRIPTION	DATE
1	ISSUED FOR INFORMATION	23.05.13
2	ISSUED FOR INFORMATION	06.06.13
A	ISSUED FOR DA	17.06.13
B	ISSUED FOR DA	24.06.13
3	ISSUED FOR DS1	11.07.13
4	ISSUED FOR DS1	24.07.13
5	ISSUED FOR INFORMATION	06.08.13
6	ISSUED FOR INFORMATION	27.08.13
7	ISSUED FOR INFORMATION	10.09.13
8	ISSUED FOR INFORMATION	24.09.13
9	ISSUED FOR INFORMATION	08.10.13
10	ISSUED FOR INFORMATION	23.10.13
11	ISSUED - FREEZE FOR SERVICES TENDER	11.11.13
C	ISSUED FOR SECTION 96 APPLICATION	04.12.13

ARCHITECT - PRINCIPAL DESIGN CONSULTANT

HASSELL + POPULOUS

HASSELL + POPULOUS PTY LTD ABN 340379327
LEVEL 2, PIER 8/9
23 HICKSON ROAD
SYDNEY NSW 2000 AUSTRALIA
T +61 2 9101 2000 F +61 2 9101 2100

CONSULTANTS



STRUCTURAL SERVICES
LEVEL 5, 9 CASTLECREAGH ST, SYDNEY
NSW 2000
(02) 8246 3000



BUILDING / ENVIRONMENTAL SERVICES
LEVEL 21, 420 GEORGE ST, SYDNEY
NSW 2000
(02) 8534 0000



HYDRAULIC SERVICES
LEVEL 2, 9-24 HICKSON RD, MILLERS POINT
NSW 2000
(02) 8036 6370



CIVIL / TRAFFIC SERVICES
5/141 WALKER ST, NORTH SYDNEY
NSW 2060
(02) 8907 9000

CLIENT



LEND LEASE BUILDING PTY LTD
LEVEL 4, THE BOND, 30 HICKSON RD
MILLERS POINT, NSW 2000
(02) 9236 6111

PROJECT

**SICEEP_DARLING HARBOUR
ICC EXHIBITION CENTRE**

DRAWING TITLE

OVERALL SECTIONS - SHEET 2

STATUS

SECTION 96


SCALE @ A0 1:50% @ A2

DRAWN NT CO-ORD NT REVIEWED NT APPROVED BG


PROJECT NUMBER 003688 DRAWING NUMBER EX_AR_D_500001 REV C

FOR APPROVAL


C:\Print\p003688_EX_AR_B0_EXT_B0A04.rvt 4/12/2013 12:50:58 PM Original Sheet Size A0 - 1189 x 941mm

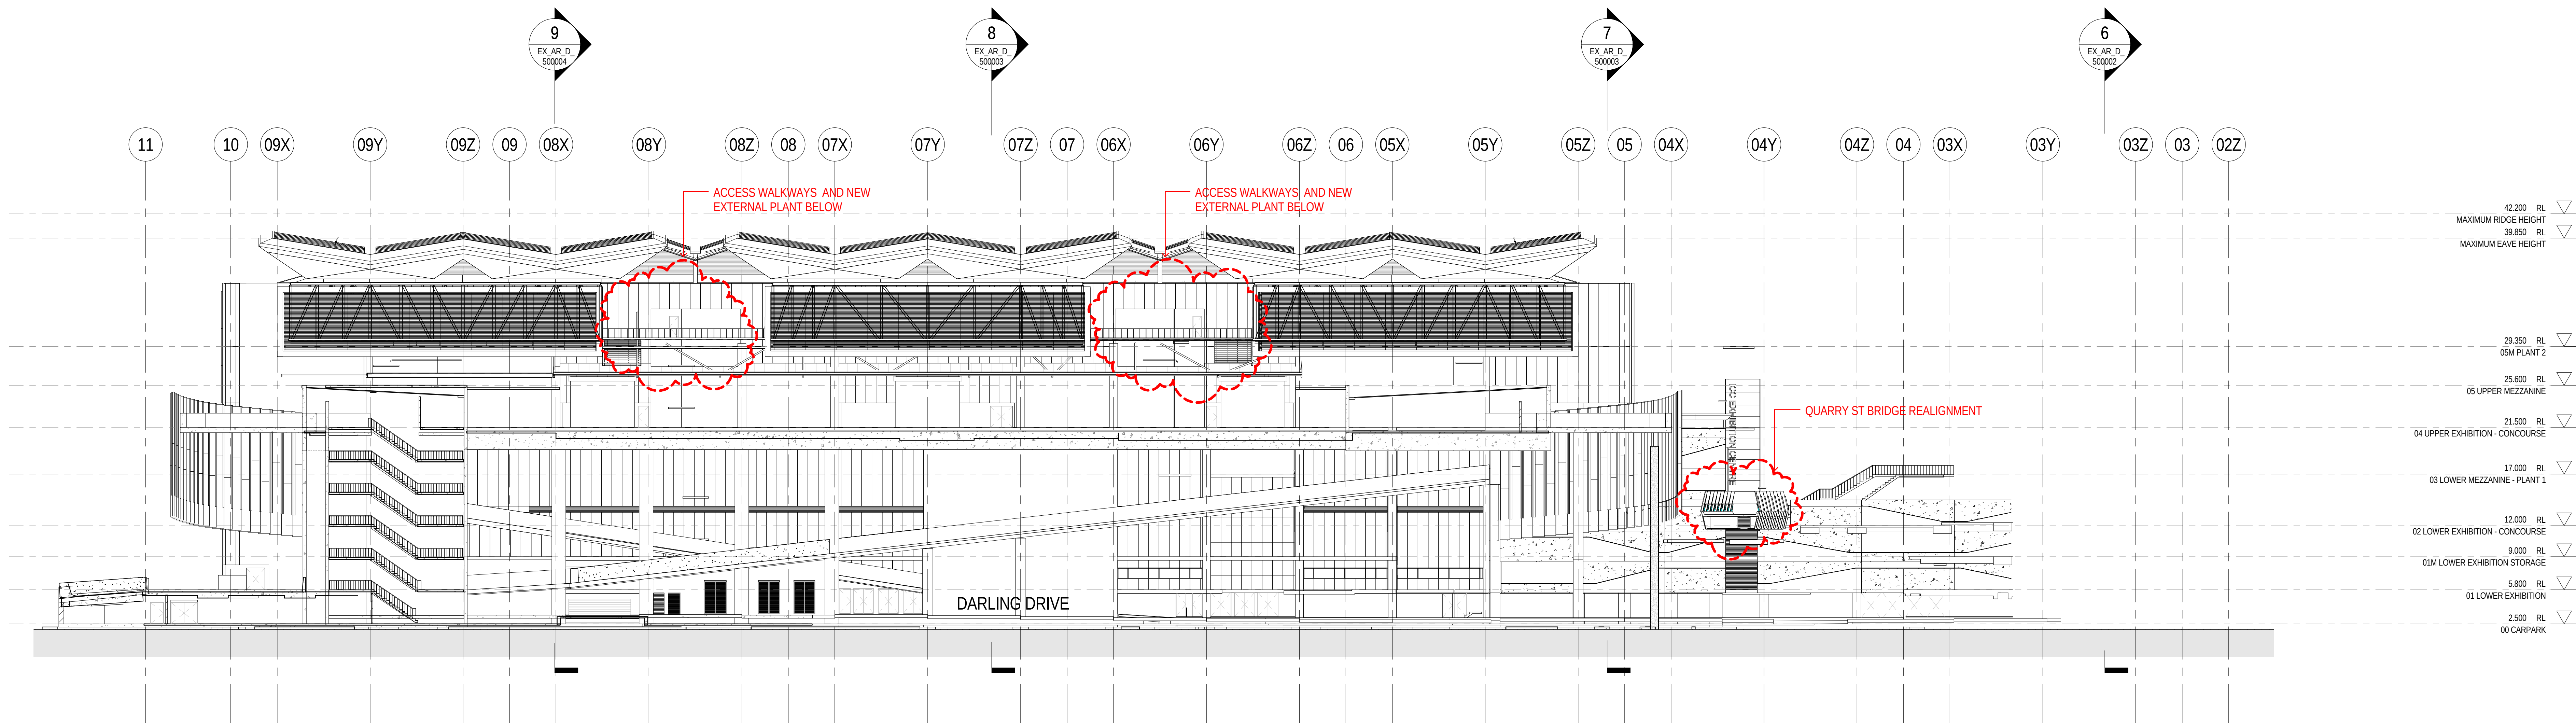

5 SECTION
1:250

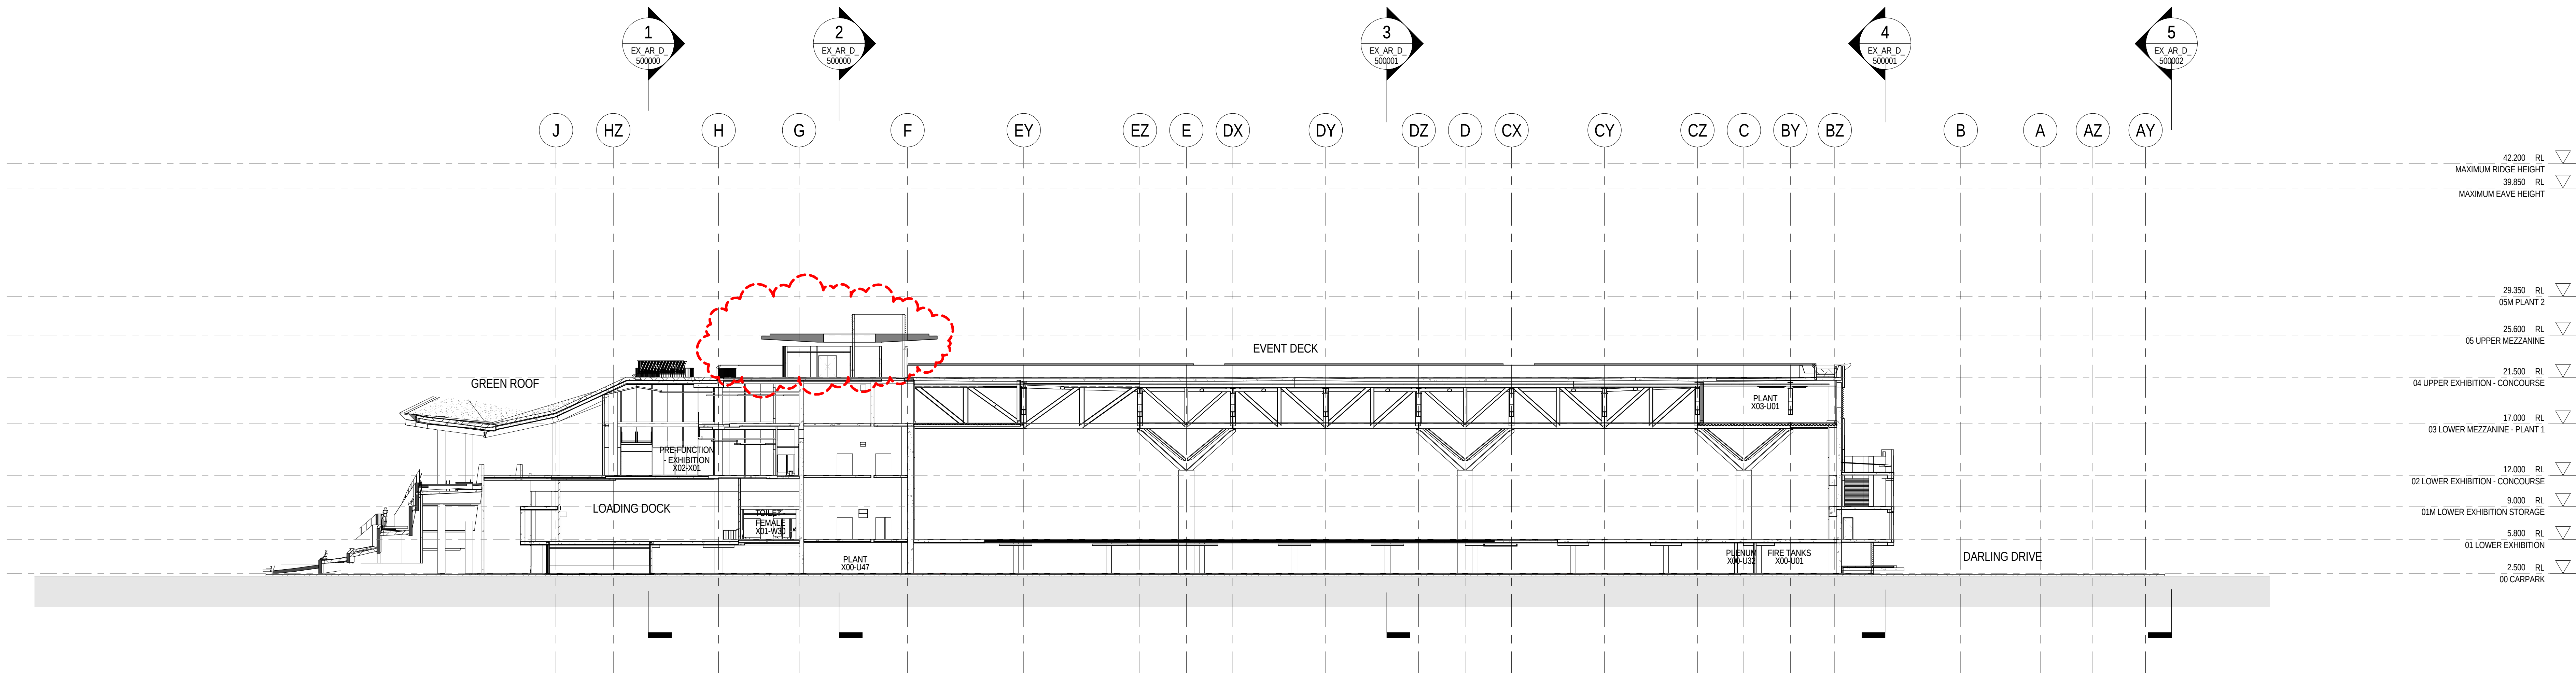

6 SECTION
1:250

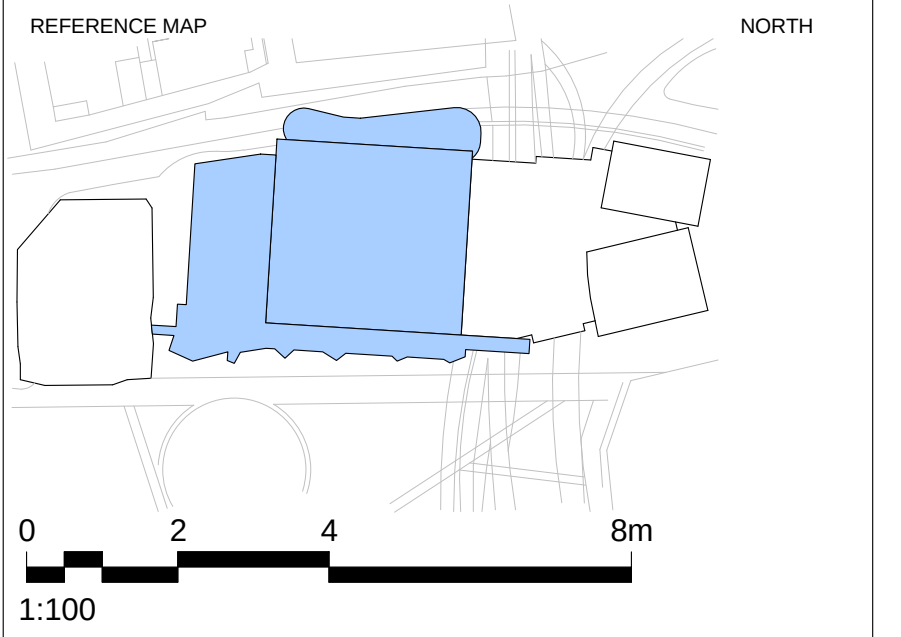

NOTES
1. DO NOT SCALE DRAWINGS. WRITTEN DIMENSIONS GOVERN.
2. ALL DIMENSIONS ARE IN MILLIMETRES UNLESS NOTED OTHERWISE.
3. ALL DIMENSIONS SHALL BE VERIFIED ON SITE BEFORE PROCEEDING WITH THE WORK. HASSELL + POPULOUS SHALL BE NOTIFIED IN WRITING OF ANY DISCREPANCIES.
4. THIS DRAWING MUST BE READ IN CONJUNCTION WITH ALL RELEVANT CONTRACTS, SPECIFICATIONS AND DRAWINGS.

© COPYRIGHT OF THIS DRAWING IS VESTED IN HASSELL+POPULOUS.
2013 HASSELL+POPULOUS PTY LTD

THIS DRAWING IS AN UNCONTROLLED COPY, UNLESS NOTED OTHERWISE.

REV	DESCRIPTION	DATE
1	ISSUED FOR INFORMATION	23.05.13
2	ISSUED FOR INFORMATION	06.06.13
A	ISSUED FOR DA	17.06.13
B	ISSUED FOR DA	24.06.13
3	ISSUED FOR DS1	11.07.13
4	ISSUED FOR DS1	24.07.13
5	ISSUED FOR INFORMATION	06.08.13
6	ISSUED FOR INFORMATION	27.08.13
7	ISSUED FOR INFORMATION	10.09.13
8	ISSUED FOR INFORMATION	24.09.13
9	ISSUED FOR INFORMATION	08.10.13
10	ISSUED FOR INFORMATION	23.10.13
11	ISSUED - FREEZE FOR SERVICES TENDER	11.11.13
C	ISSUED FOR SECTION 96 APPLICATION	04.12.13

ARCHITECT - PRINCIPAL DESIGN CONSULTANT
HASSELL + POPULOUS
HASSELL + POPULOUS PTY LTD ABN 3402879327
LEVEL 2, PIER 8/9
23 HICKSON ROAD
SYDNEY NSW 2000 AUSTRALIA
T +61 2 9101 2000 F +61 2 9101 2100

CONSULTANTS
Robert Bird Group
STRUCTURAL SERVICES
LEVEL 5, 9 CASTLEREAGH ST, SYDNEY
NSW 2000
(02) 8246 3000
AECOM
BUILDING / ENVIRONMENTAL SERVICES
LEVEL 2, 400 GEORGE ST, SYDNEY
NSW 2000
(02) 8534 0000
ARMIS
HYDRAULIC SERVICES
LEVEL 2, 9-24 HICKSON RD, MILLERS POINT
NSW 2000
(02) 8036 6370
Hyder
CIVIL / TRAFFIC SERVICES
5/141 WALKER ST, NORTH SYDNEY
NSW 2060
(02) 8907 9000

CLIENT
Lend Lease
LEND LEASE BUILDING PTY LTD
LEVEL 4, THE BOND, 30 HICKSON RD
MILLERS POINT, NSW 2000
(02) 9236 6111


PROJECT
**SICEEP_DARLING HARBOUR
ICC EXHIBITION CENTRE**

DRAWING TITLE
OVERALL SECTIONS - SHEET 3


STATUS				
SECTION 96				
SCALE @ A0 1:50% @ A2	DRAWN	CO-ORD	REVIEWED	APPROVED
1:250	NT	NT	NT	BG
PROJECT NUMBER	DRAWING NUMBER	REV		
003688	EX_AR_D_500002	C		

FOR APPROVAL


C:\Print\p003688_EX_AR_B0_EXT_B0A04.rvt 4/12/2013 12:50:52 PM

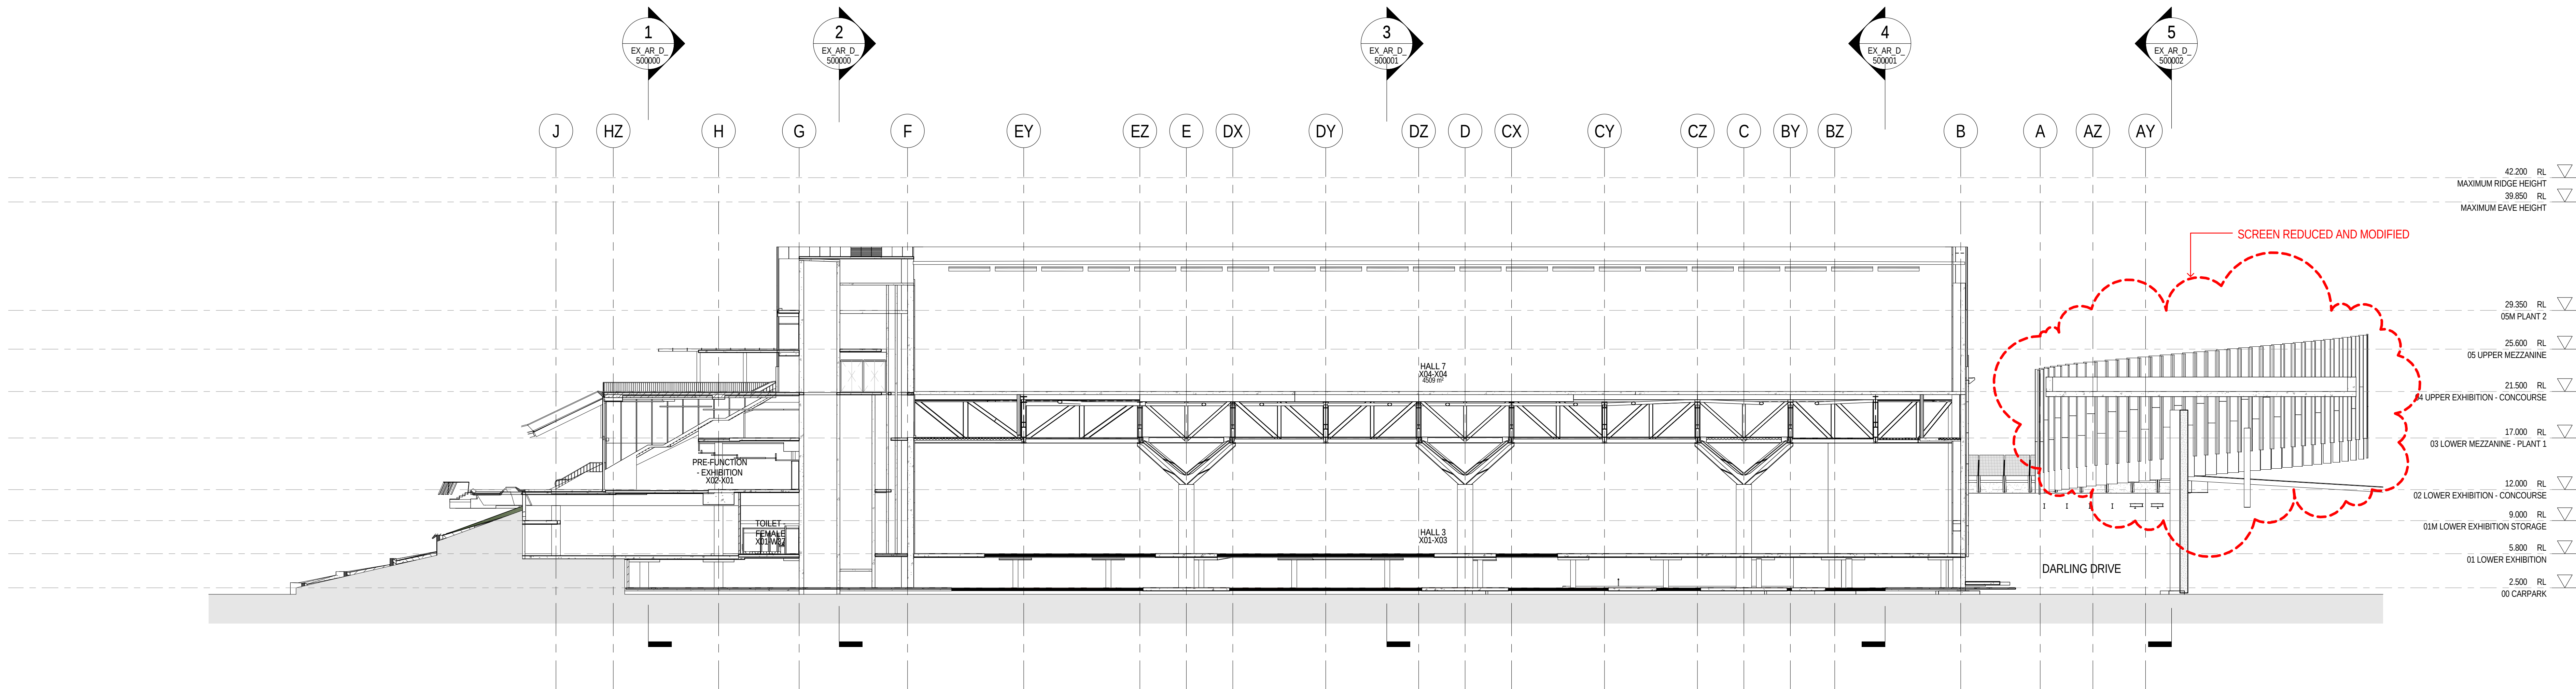

7 SECTION
1:250

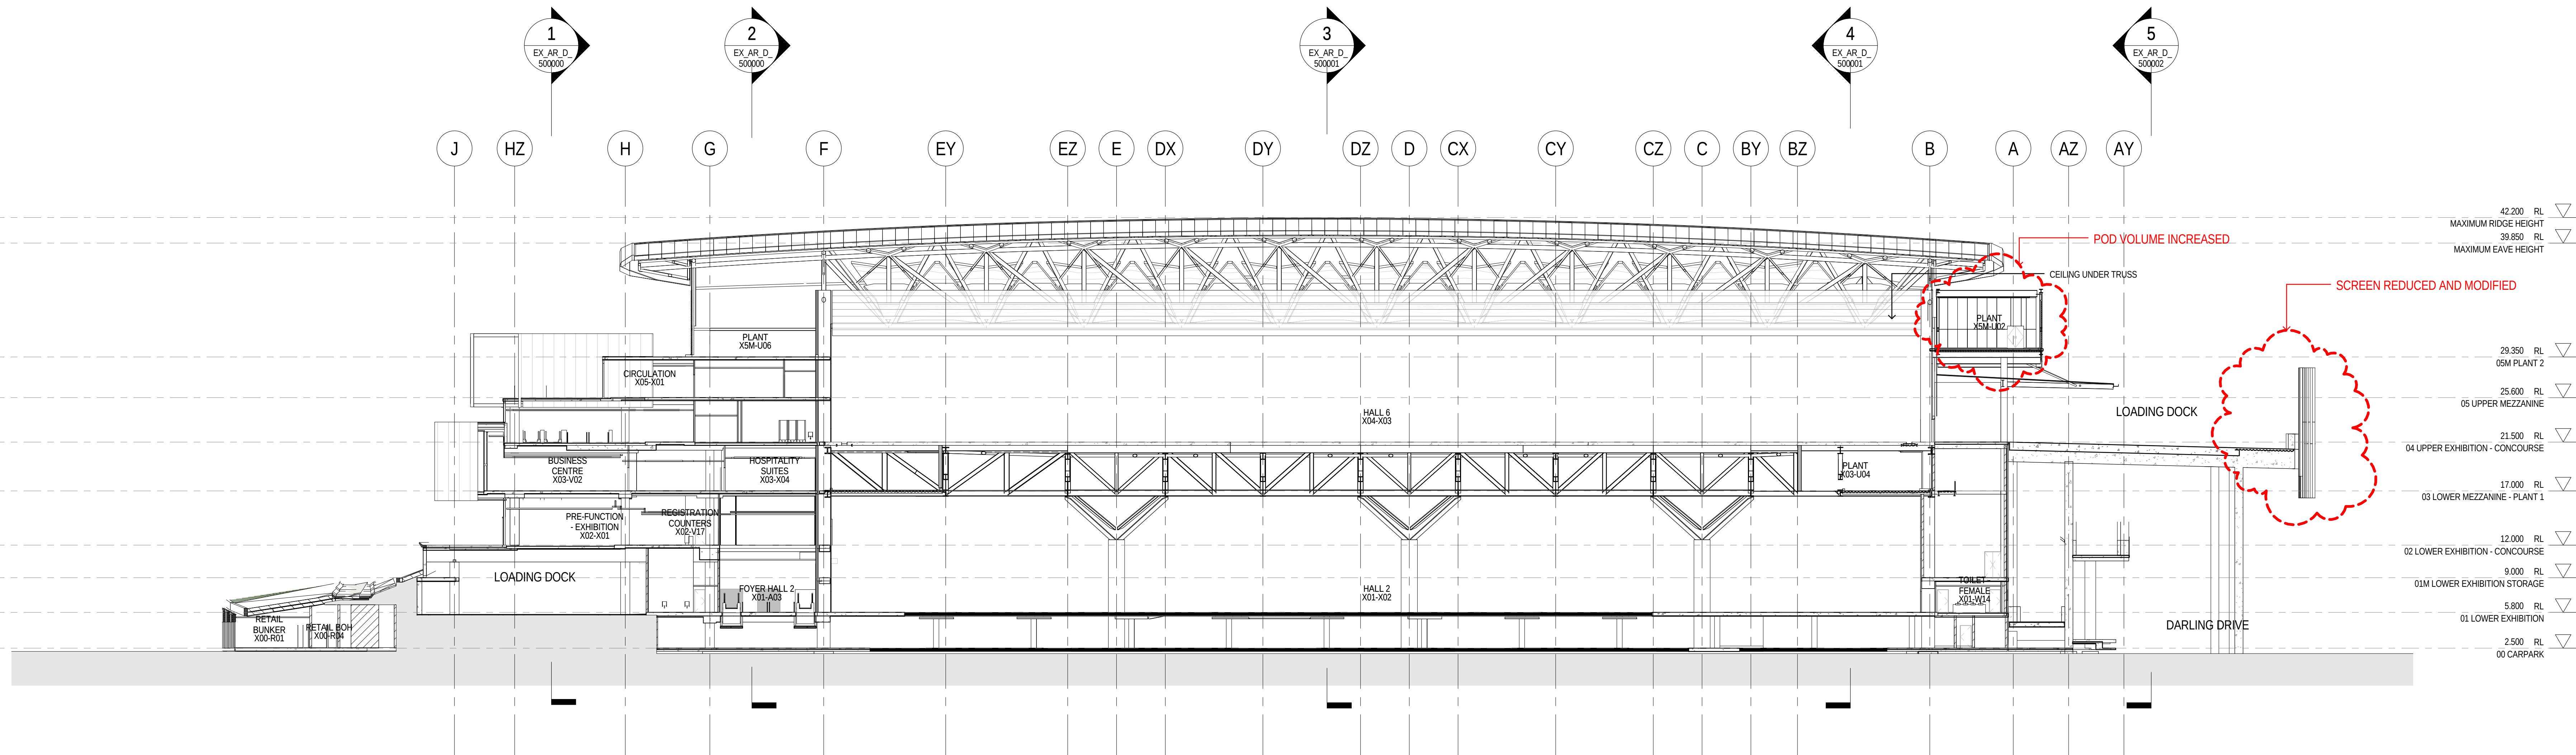

8 SECTION
1:250

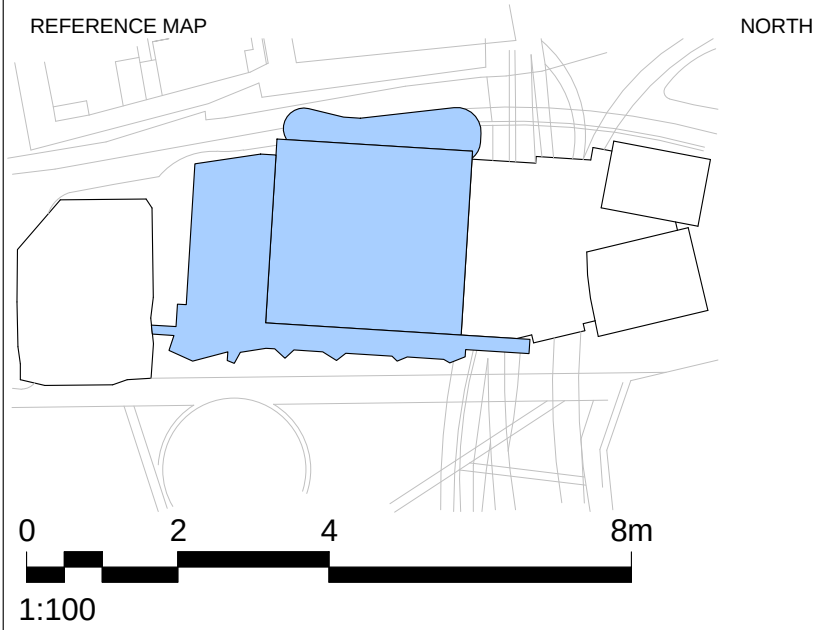

NOTES
1. DO NOT SCALE DRAWINGS. WRITTEN DIMENSIONS GOVERN.
2. ALL DIMENSIONS ARE IN MILLIMETRES UNLESS NOTED OTHERWISE.
3. ALL DIMENSIONS SHALL BE VERIFIED ON SITE BEFORE PROCEEDING WITH THE WORK. HASSELL + POPULOUS SHALL BE NOTIFIED IN WRITING OF ANY DISCREPANCIES.
4. THIS DRAWING MUST BE READ IN CONJUNCTION WITH ALL RELEVANT CONTRACTS, SPECIFICATIONS AND DRAWINGS.

© COPYRIGHT OF THIS DRAWING IS VESTED IN HASSELL+POPULOUS.
2013 HASSELL+POPULOUS PTY LTD

THIS DRAWING IS AN UNCONTROLLED COPY, UNLESS NOTED OTHERWISE.

REV	DESCRIPTION	DATE
1	ISSUED FOR INFORMATION	23.05.13
2	ISSUED FOR INFORMATION	06.06.13
A	ISSUED FOR DA	17.06.13
B	ISSUED FOR DA	24.06.13
3	ISSUED FOR DS1	11.07.13
4	ISSUED FOR DS1	24.07.13
5	ISSUED FOR INFORMATION	06.08.13
6	ISSUED FOR INFORMATION	27.08.13
7	ISSUED FOR INFORMATION	10.09.13
8	ISSUED FOR INFORMATION	24.09.13
9	ISSUED FOR INFORMATION	08.10.13
10	ISSUED FOR INFORMATION	23.10.13
11	ISSUED - FREEZE FOR SERVICES TENDER	11.11.13
C	ISSUED FOR SECTION 96 APPLICATION	04.12.13

ARCHITECT - PRINCIPAL DESIGN CONSULTANT
HASSELL + POPULOUS
HASSELL + POPULOUS PTY LTD ABN 3403879337
LEVEL 2, PIER 8/9
23 HICKSON ROAD
SYDNEY NSW 2000 AUSTRALIA
T +61 2 9101 2000 F +61 2 9101 2100

CONSULTANTS
Robert Bird Group
STRUCTURAL SERVICES
LEVEL 5, 9 CASTLEREAGH ST, SYDNEY
NSW 2000
(02) 8246 3000
AECOM
BUILDING / ENVIRONMENTAL SERVICES
LEVEL 2, 420 GEORGE ST, SYDNEY
NSW 2000
(02) 8534 0000
ARMIS
HYDRAULIC SERVICES
LEVEL 2, 9-24 HICKSON RD, MILLERS POINT
NSW 2000
(02) 8036 6370
Hyder
CIVIL / TRAFFIC SERVICES
5/141 WALKER ST, NORTH SYDNEY
NSW 2060
(02) 8907 9000

CLIENT
Lend Lease
LEND LEASE BUILDING PTY LTD
LEVEL 4, THE BOND, 30 HICKSON RD
MILLERS POINT, NSW 2000
(02) 9236 6111

PROJECT
**SICEEP_DARLING HARBOUR
ICC EXHIBITION CENTRE**

DRAWING TITLE
OVERALL SECTIONS - SHEET 4

STATUS				
SECTION 96				
SCALE @ A0 1:500 @ A2	DRAWN	CO-ORD	REVIEWED	APPROVED
1:250	NT	NT	NT	BG
PROJECT NUMBER	DRAWING NUMBER	REV		
003688	EX_AR_D_500003	C		

FOR APPROVAL

C:\Rent\p003688\EX_AR_B0_EXT_B0A04.rvt

4/12/2013 12:51:08 PM
Original Sheet Size A0 - 1189 x 941mm



SECTION 96				
SCALE @ A0 / 50% @ A2	DRAWN	CO-ORD	REVIEWED	APPROVED
1 : 250	NT	NT	NT	BG
PROJECT NUMBER	DRAWING NUMBER			REV
003688	EX AR D 500004			C

FOR APPROVAL

C:\RentlProjects\000388_EX_AR_B8_EXT_RELAX.M