

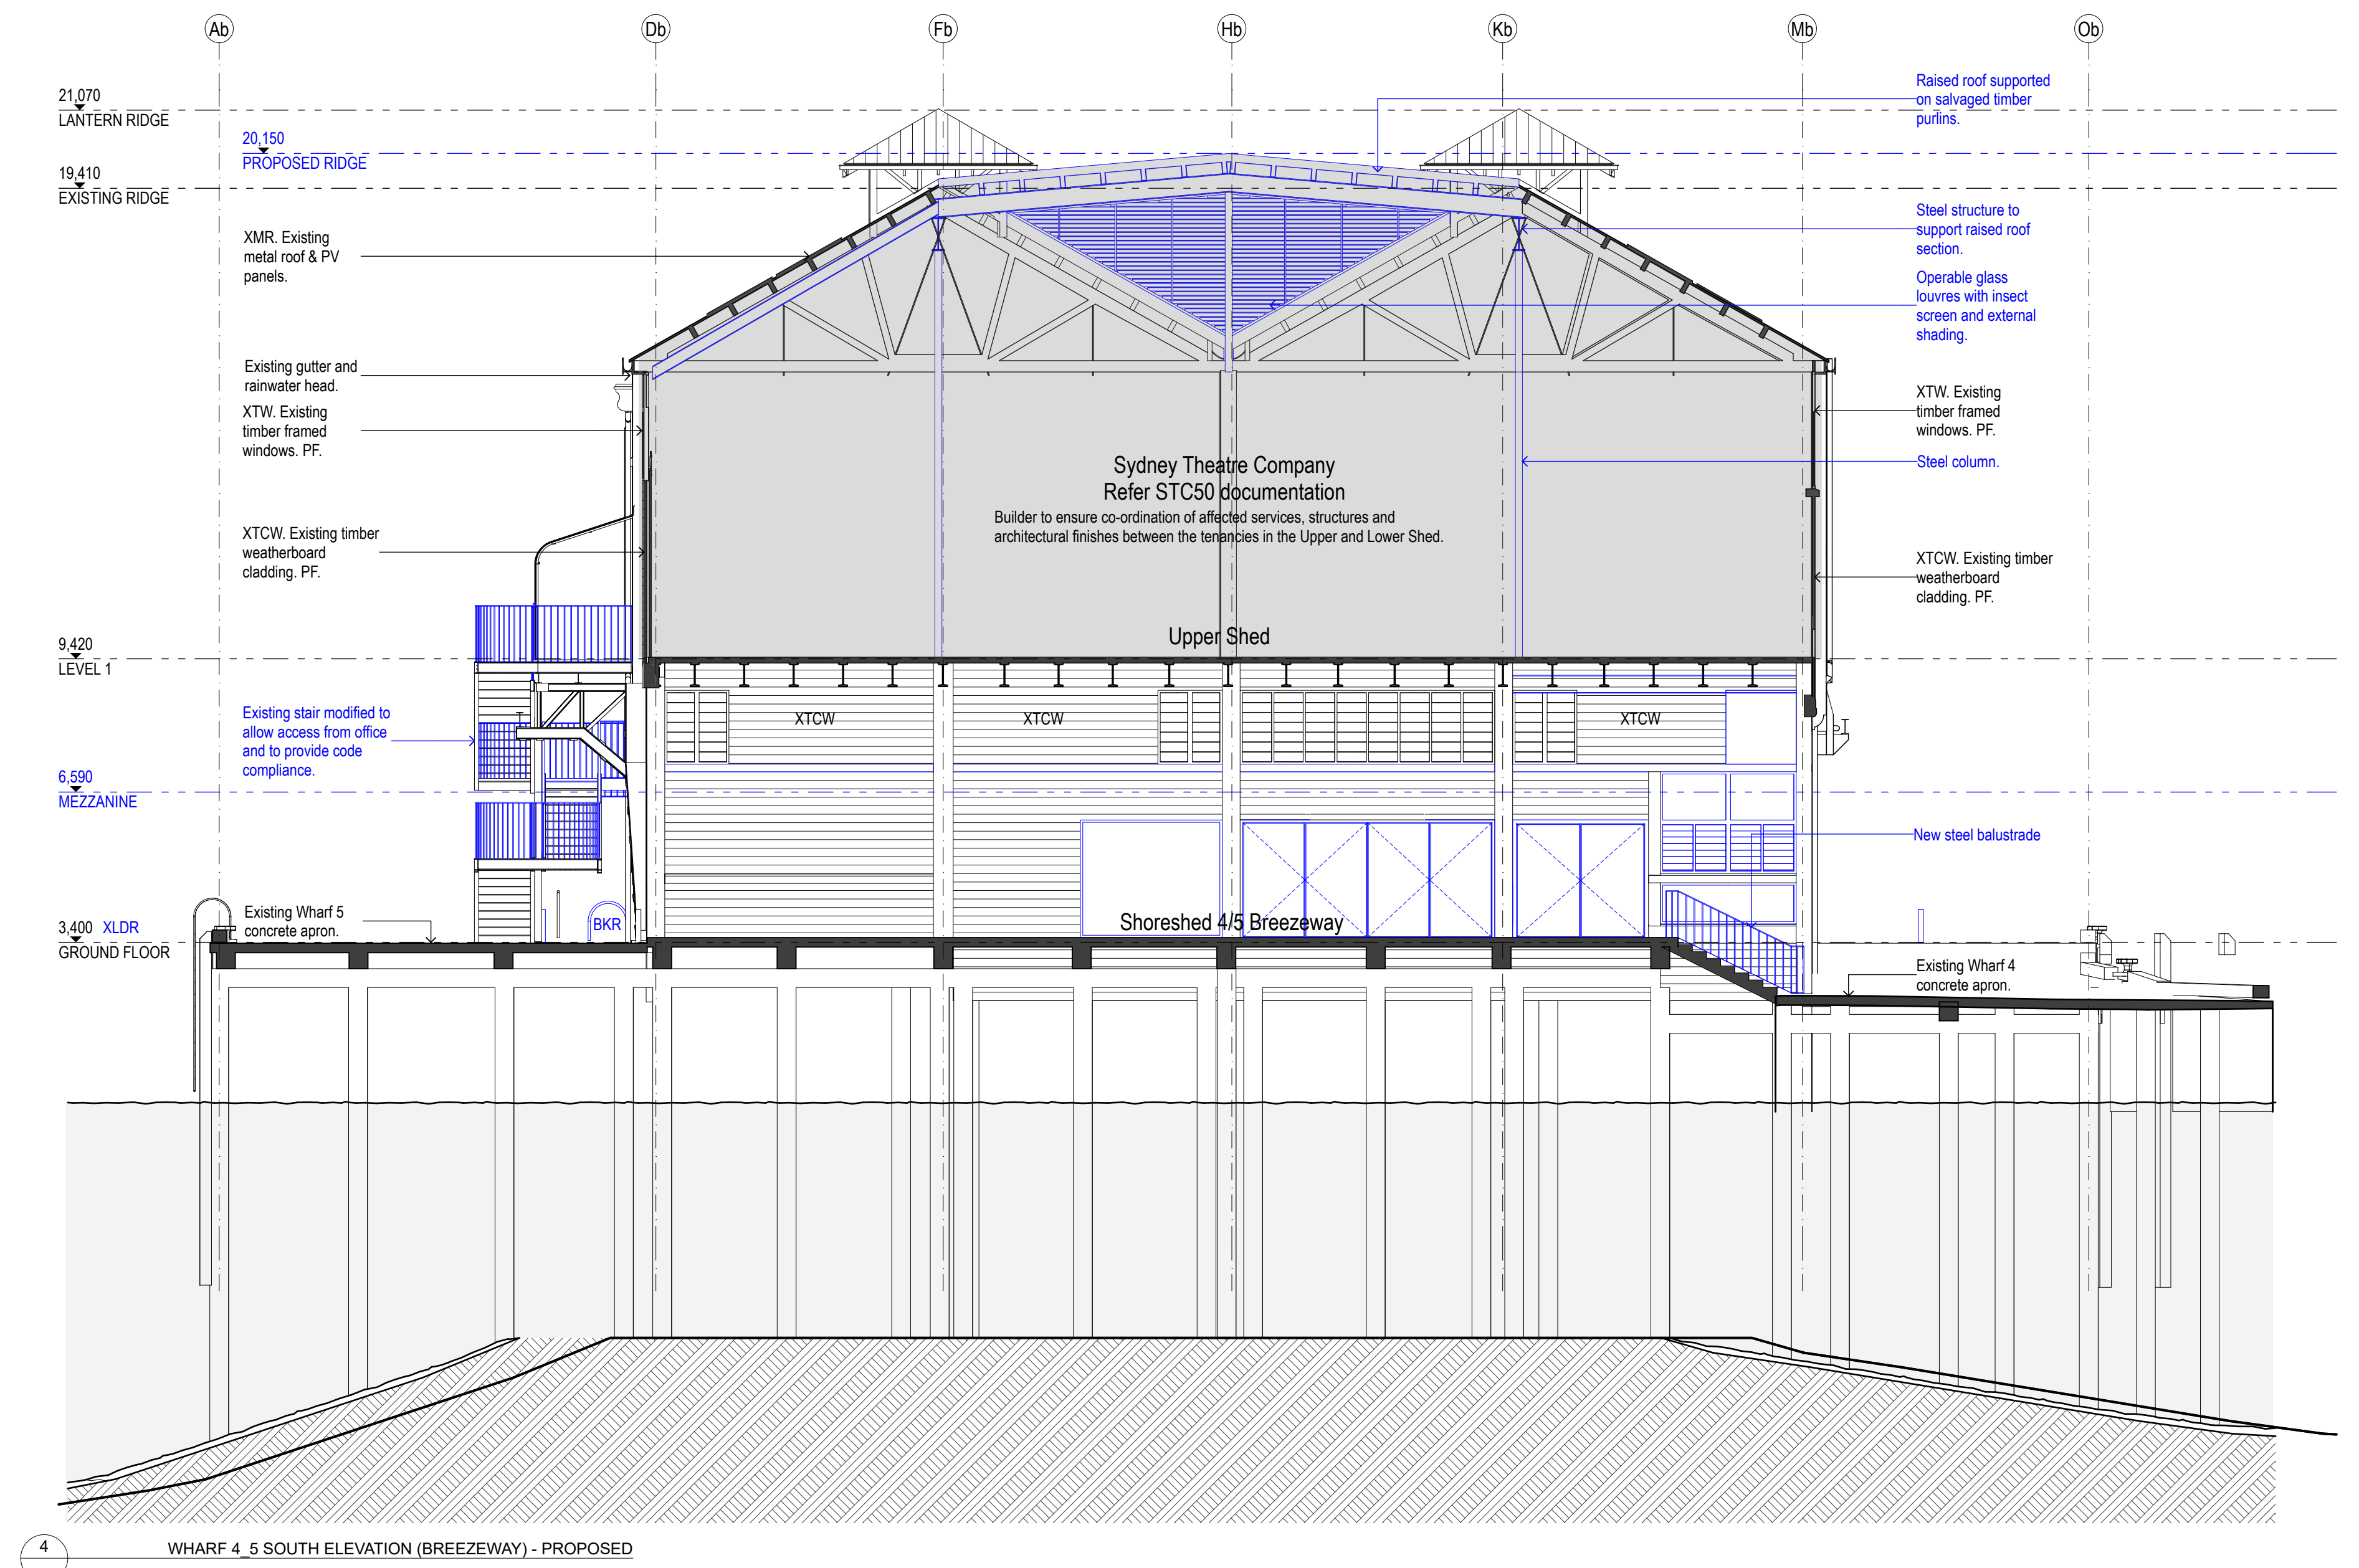
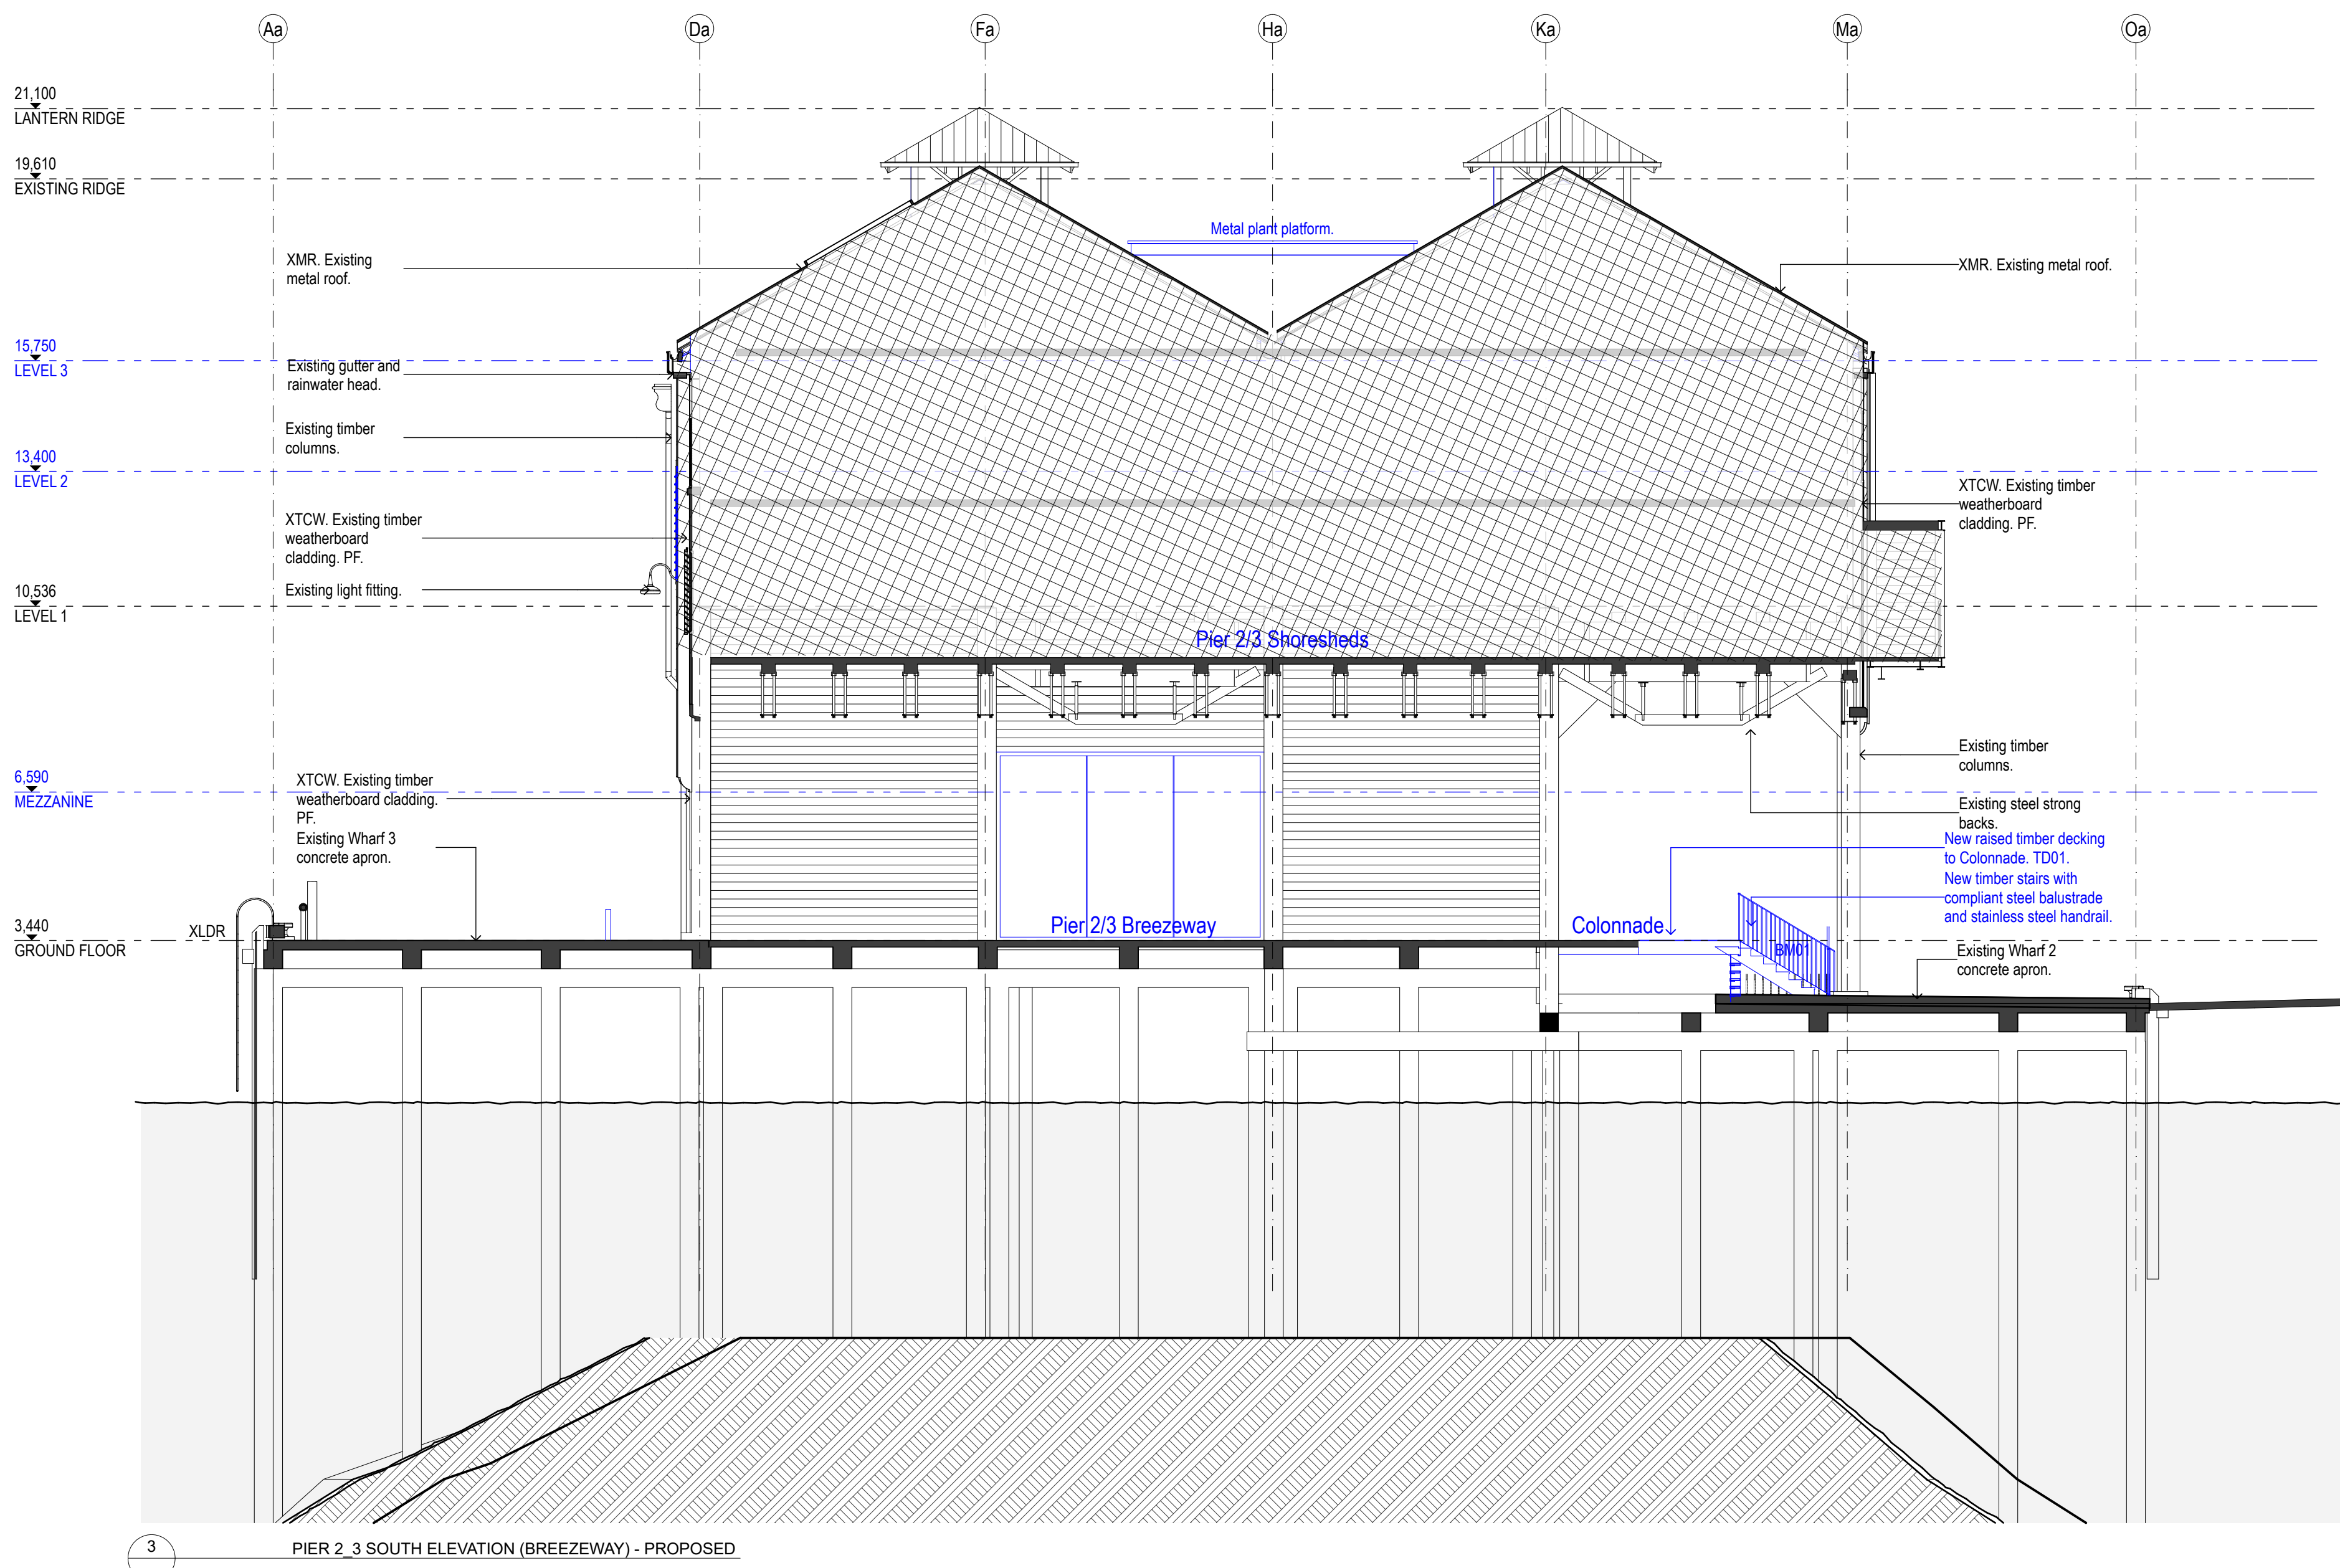
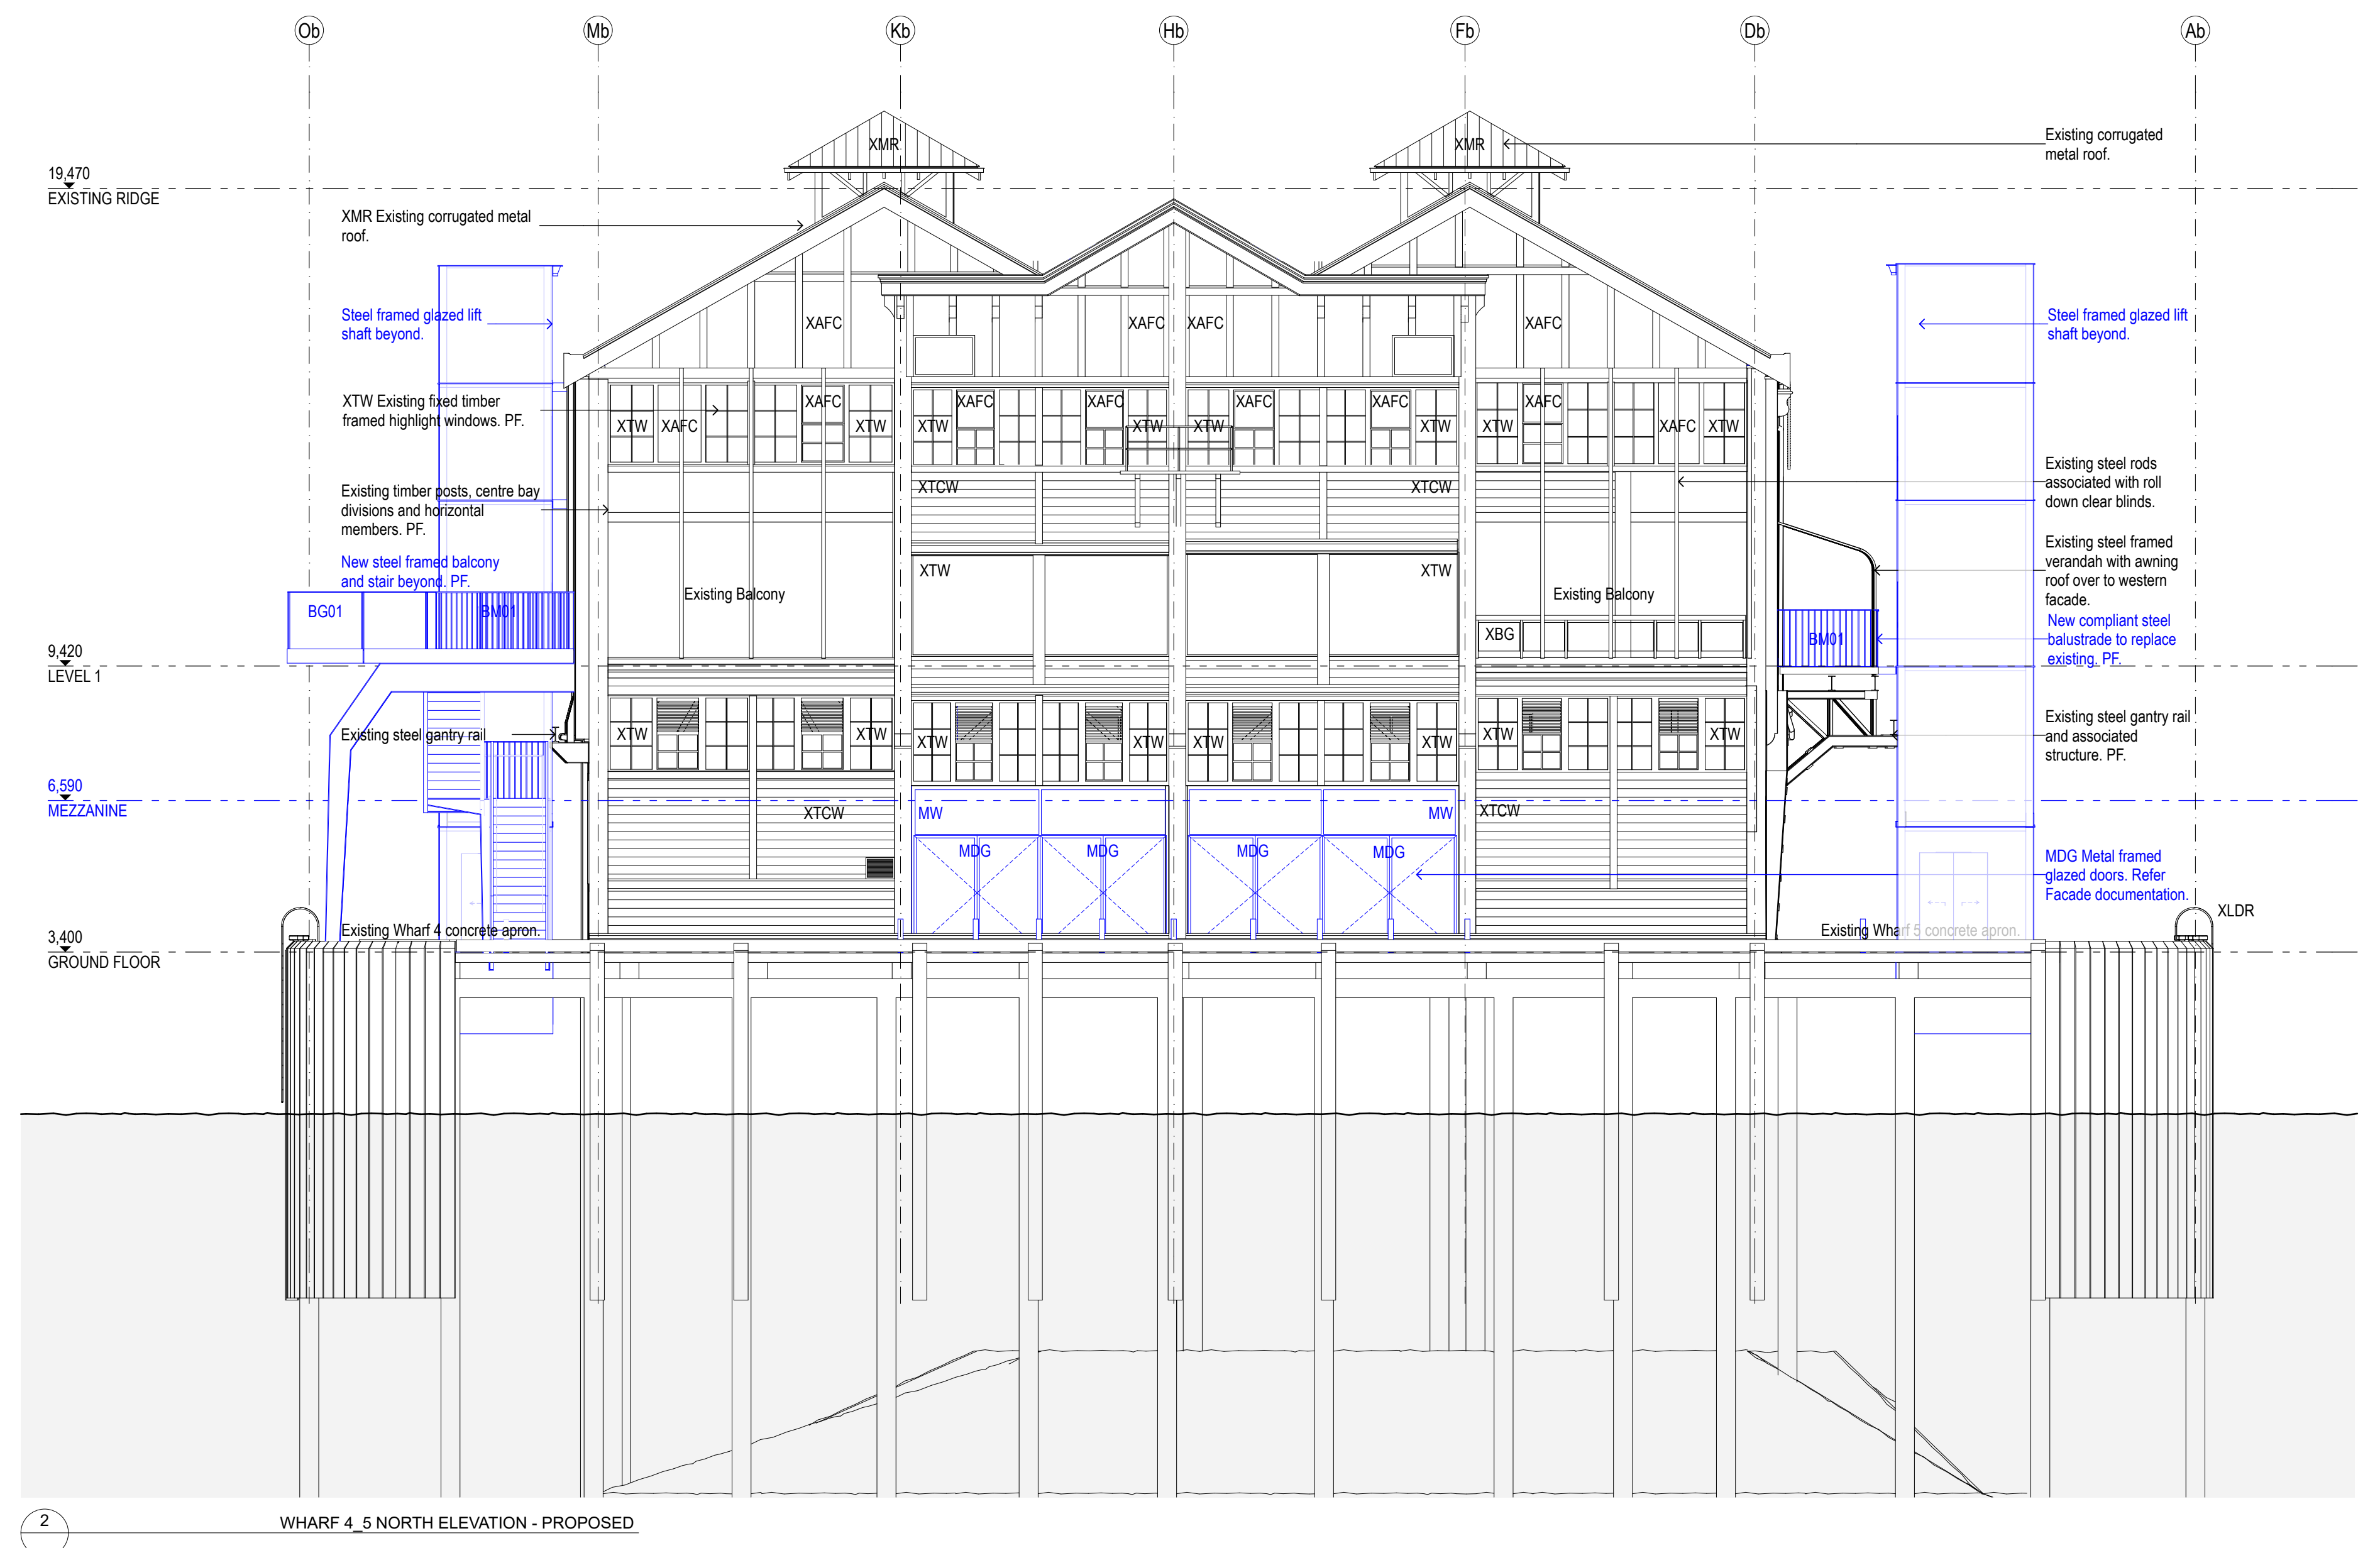


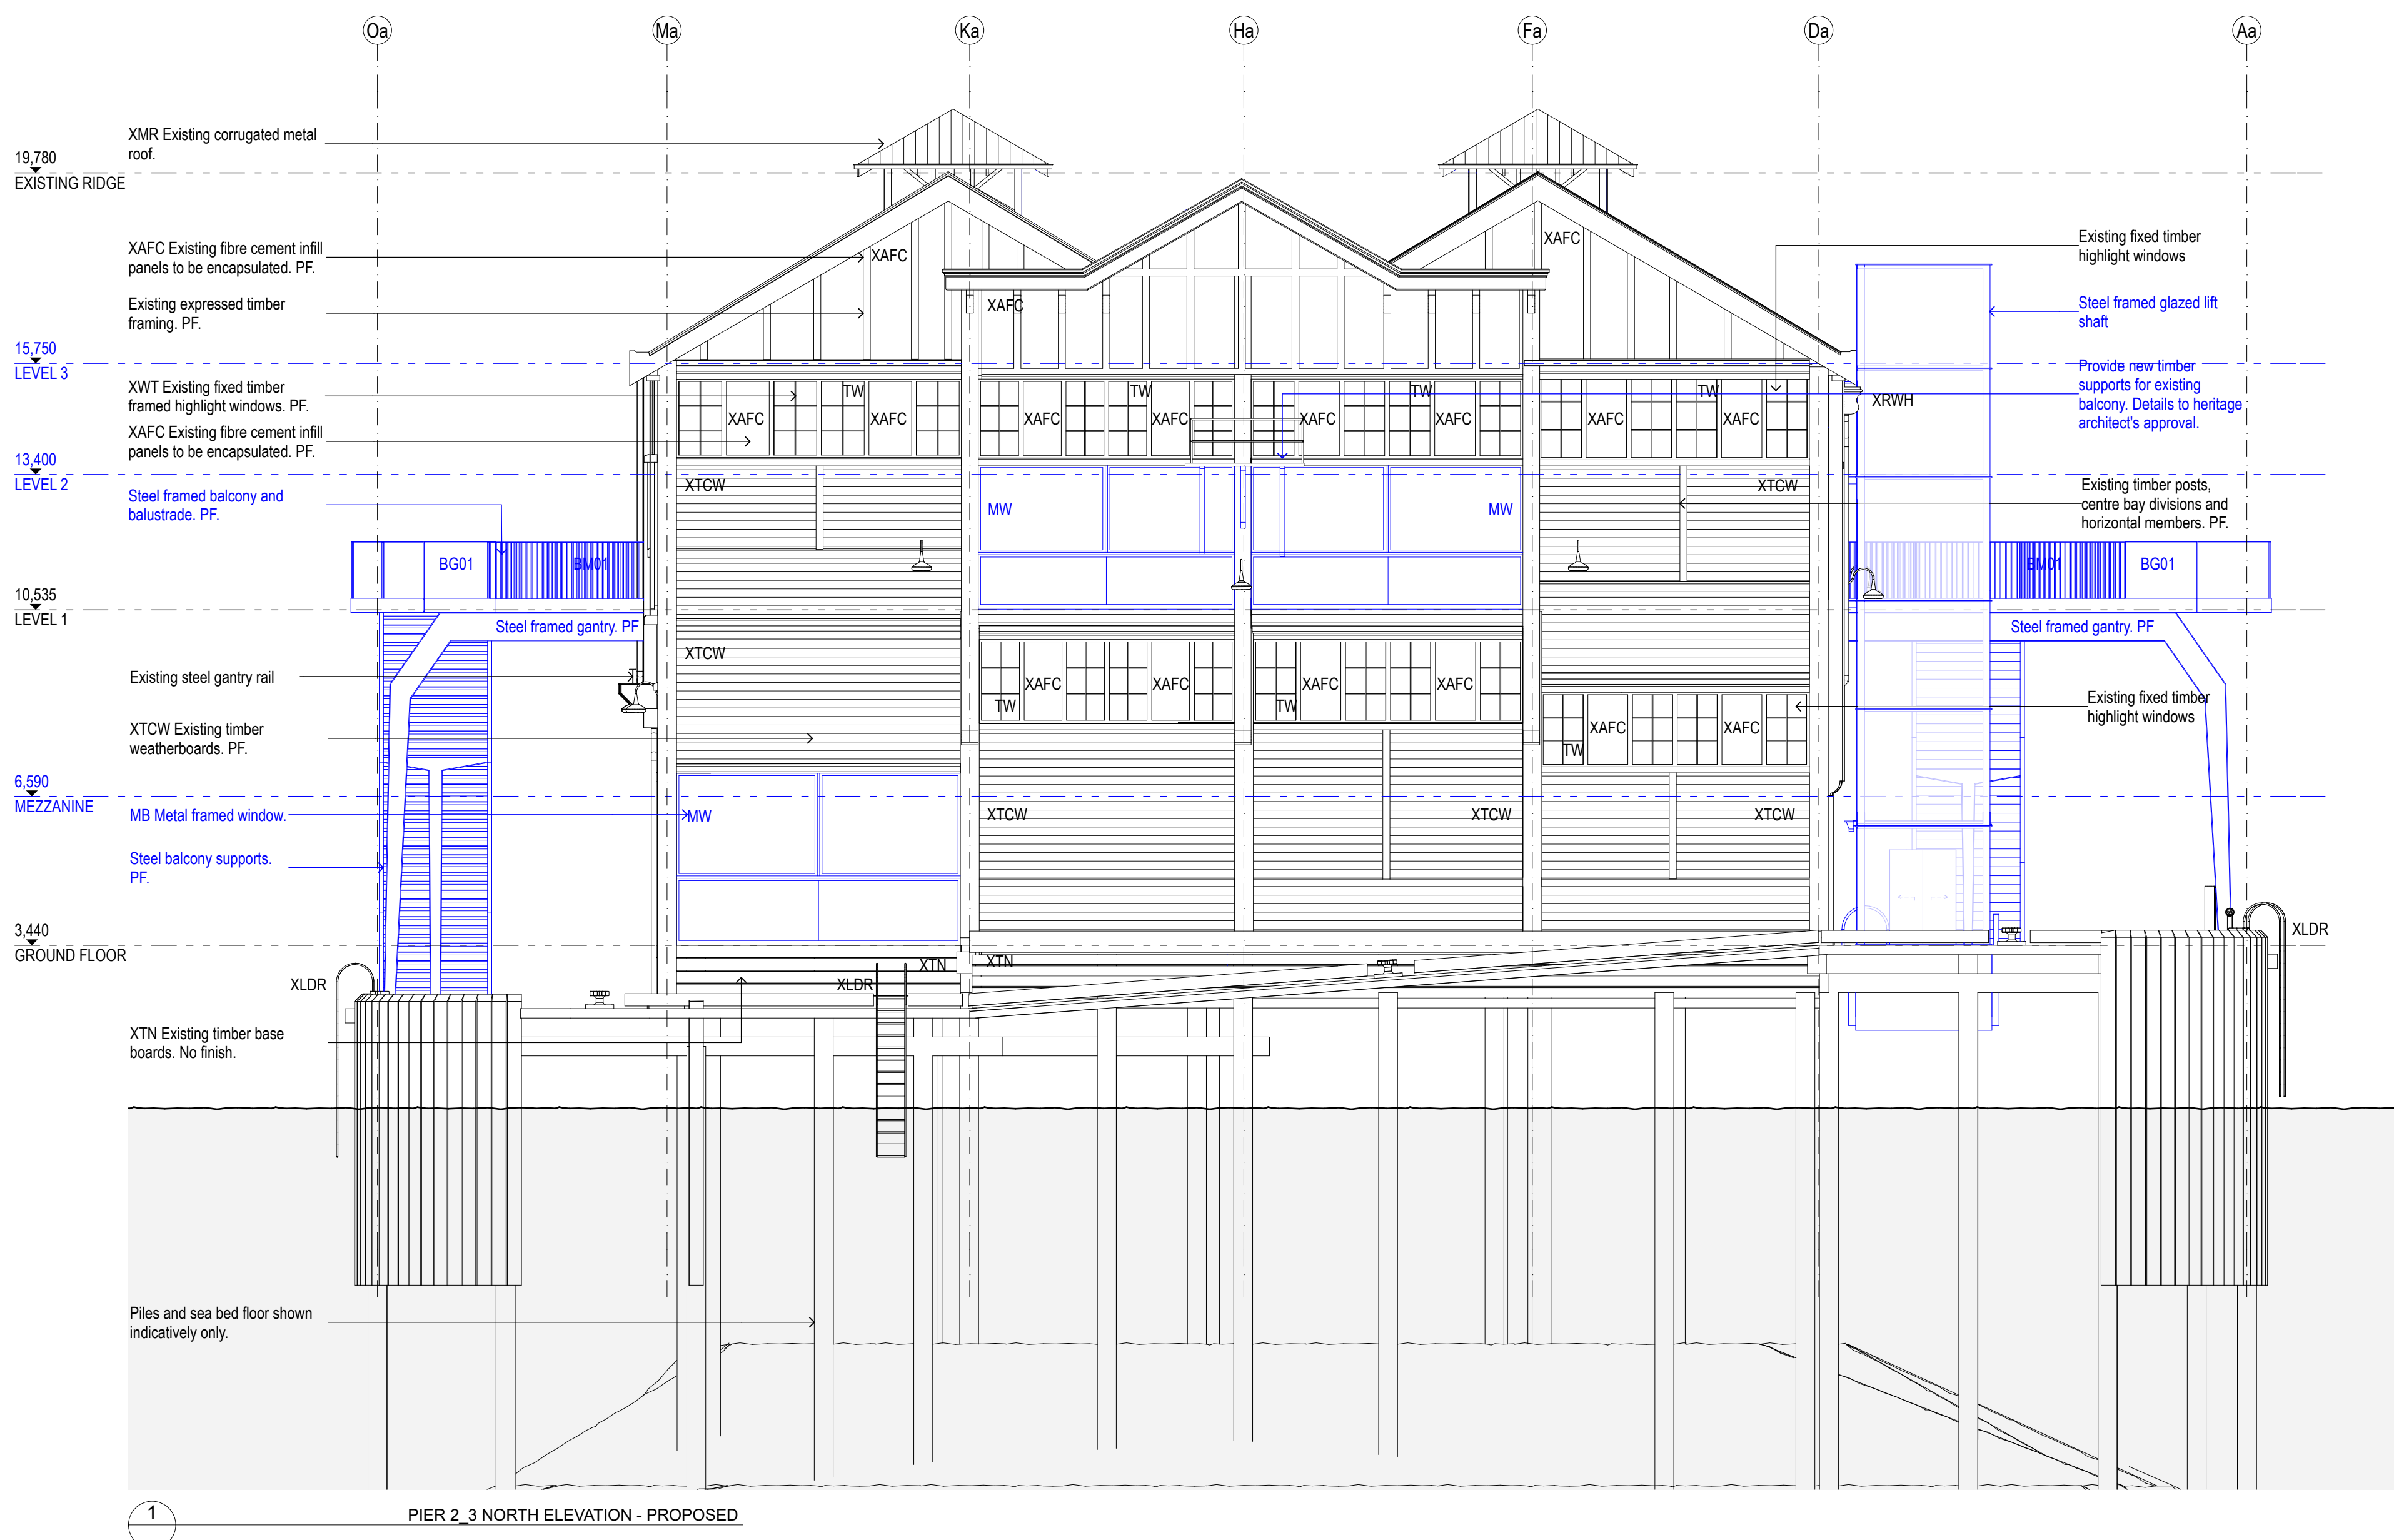

DATE 19/07/17	REV A	NOTES ISSUED FOR SEARs	NOTES Do not scale off drawings. Use figured dimensions only. Report any discrepancies to the architect. These designs, plans, specifications and the copyright therein are the property of Tonkin Zulaikha Greer Architects Pty Ltd. and must not be reproduced or copied wholly or in part without written permission of Tonkin Zulaikha Greer Architects Pty Ltd.	ACCESS CONSULTANT Accessibility Solutions ARUP Phone: 9320 9208 Email: nic.boulter@arup.com	ACOUSTIC ENGINEER ARUP Phone: 9320 9208 Email: nic.boulter@arup.com	HERITAGE CONSULTANT Heritage & Heritage ARUP Phone: 9320 9208 Email: nic.boulter@arup.com	STATUTORY PLANNER MGP Planning Phone: 9320 9208 Email: nic.boulter@arup.com	THEATRE PLANNER & AV ARUP Phone: 9320 9208 Email: nic.boulter@arup.com	SCA CONSULTANT Blackett Murgin & Associates ARUP Phone: 9320 9208 Email: nic.boulter@arup.com	LANDSCAPE ARCHITECT McGregor Givens ARUP Phone: 9320 9208 Email: nic.boulter@arup.com	WT Partnership Phone: 9320 9208 Email: nic.boulter@arup.com	QUANTITY SURVEYOR McGregor Givens ARUP Phone: 9320 9208 Email: nic.boulter@arup.com	KITCHEN CONSULTANT Sanger Design Group Phone: 9320 9208 Email: nic.boulter@arup.com	TRAFFIC ENGINEER GTA Phone: 9320 9208 Email: nic.boulter@arup.com	VERTICAL TRANSPORT ENGINEER ARUP Phone: 9320 9208 Email: nic.boulter@arup.com	WASTE CONSULTANT ARUP Phone: 9320 9208 Email: nic.boulter@arup.com	SPECIALIST LIGHTING ENGINEER ARUP Phone: 9320 9208 Email: nic.boulter@arup.com	CONSTRUCTION PROGRAMMING ARUP Phone: 9320 9208 Email: nic.boulter@arup.com	SCENIC & WAYFINDING ARUP Phone: 9320 9208 Email: nic.boulter@arup.com	CLIENT Create NSW NSW Arts, Screen & Culture DELIVERY AGENCY INFRASTRUCTURE NSW Phone: 9320 9208 Email: nic.boulter@arup.com	PROJECT WALSH BAY ARTS AND CULTURAL PRECINCT PROJECT NO: 16005	ARCHITECT TONKIN ZULAIKHA GREER ARCHITECTS 117 Reserve Street ABN: 4602272349 P (02) 9215 4800 F (02) 9215 4801 EMAIL: info@tzg.com.au WEB: www.tzg.com.au	DRAWING TITLE PIER 2, 3 + WHARF 4, 5 - NORTH + SOUTH ELEVATIONS - PROPOSED	DRAWN BY JMU/HGM/KLS/B HGM/ABN/DTBS	CHECKED PT	DATE 25/9/17	REV A
------------------	----------	---------------------------	---	---	--	---	--	---	---	---	---	---	--	--	--	---	---	---	--	---	--	---	---	---	---------------	-----------------	----------

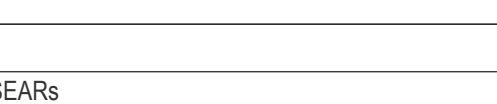

NOTES:
Do not scale off drawings. Use figured dimensions only. Report any discrepancies to the architect. These designs, plans, specifications and the copyright therein are the property of Tonkin Zulaika Greer Architects Pty Ltd, and must not be reproduced or copied wholly or in part without written permission of Tonkin Zulaika Greer Architects Pty Ltd.

ACCESS CONSULTANT
Accessibility Solutions
Phone: 9695 1940
Email: mark@access2bigpond.com

HERITAGE CONSULTANT
Tropman & Tropman
Phone: 9251 3250
Email: Tropman@tropmanarchitects.com

STATUTORY PLANNER
MG Planning
Phone: 9719 3118
Email: nob@mgplanning.com.au

	ACOUSTIC ENGINEER ARUP Phone: 9320 9308 Email: nick.boulter@arup.com
	HYDRAULIC ENGINEER ARUP Phone: 9320 9354 Email: pablo.alonso@arup.com
	THEATRE PLANNER & A Arup Phone: 9320 9218 Email: tom.brickhill@arup.com

	BCA CONSULTANT Blackett Maguire & Associates Phone: 9211 7777 Email: brian@bmplusg.com.au
	LANDSCAPE ARCHITECT McGregor Coxall Phone: 9677 3853 Email: nicola.belch@mcgregorcoxall.com.au
/	QUANTITY SURVEYOR WT Partnership Phone: 9329 7422 Email: chaz@wtpartnership.com.au

	PROGRAMME MANAGER Cadence Phone: 9557 8896; Email: jzavolokin@cadenceaust.com
	MECHANICAL ENGINEER ARUP Phone: 9320 9932 Email: elaine.clarke@arup.com
	KITCHEN CONSULTANT Sargster Design Group Phone: 9630 0148; Email: john@sargsterdesign.com.au

NT	ELECTRICAL ENGINEER ARUP Phone: 9320 9928 Email: hieham.brahim@arup.com
n	STRUCTURAL/CIVIL/FA TTW Phone: 9439 7288 Email: geoff.bills@ttw.com.au
	TRAFFIC ENGINEER GTA Phone: 8448 1810 Email: brent.marsden@gta.com.au

ESD CONSULTANT ARUP Phone: 9320 9480 Email: haico.schepers@arup.com
SURVEYOR LTS Lockley Phone: 9365 7336 Email: glenn@ltslockley.com
VERTICAL TRANSPORT ARUP Phone: 9320 9605 Email: scott.harrison@arup.com

WASTE CONSULTANT ARUP Phone: 9320 9272 Email: laura.craigh@arup.com	WASTE CONSULTANT ARUP Phone: 9320 9272 Email: laura.craigh@arup.com
SPECIALIST LIGHTING ARUP Phone: 9320 9272 Email: Tim.Carrigan@arup.com	SPECIALIST LIGHTING ARUP Phone: 9320 9272 Email: Tim.Carrigan@arup.com
PORT ENGINEER ARUP Phone: 9320 9696 Email: steve.morrison@arup.com	FIRE SERVICES ARUP Phone: 9320 9696 Email: steve.morrison@arup.com

ANT com	MARINE ECO Jacobs Phone: 9032 1077 Email: Mirella.Vern
TING ENGINEER com	CONSTRUCTION Cadence Phone: 9557 8896 Email: jayvolokn@
ENGINEER Startup.com	SIGNAGE + W Urban & Public Phone: 9659 7182 Email: Simeon.Kin

LOGIST	
even@scobs.com	
ON PROGRAMMING	
adenosust.com	
Y FINDING	
@aspect.net.au	

LEGEND

	STC50 internal term subject of separate
	Not part of scope

Agency works
SSDA

Existing	
To be demolished	
New work	

SSDA

CLIENT:
Create NSW

 Create NSW
Arts, Screen & Media

DELIVERY AGENCY:
INFRASTRUCTURE NSW

Phone: 8016 0157
Email: sam.kartambis@infra.gov.au

NSW n & Culture structure.nsw.gov.au	PROJECT : WALSH B CULTURA PROJECT NO :
--	--

AY ARTS AND L PRECINCT	AY T 1 A F F E V
---------------------------	---------------------------------------




ARCHITECT
DONKIN ZULAIKHA GREER ARCHITECTS
7 Reservoir Street
BN: 46002722349
(02) 9215 4900
(02) 9215 4901
MAIL: info@tzzg.com.au
WEB: www.tzzg.com.au

DRAWING TITLE	SHORE SHEDS ELEVATION (HIC)
	PROPOSED SCALES 1:500, 1:200
PHASE	FOR APPROVAL

SOUTH (KSON ROAD) -		D
1:250, 1:100@A0		C
DRAWING NO	A-305	D

DRAWN BY	
IM/JH/GM/KL/SB	
IC/WI/AB/ND/T/BS	
CHECKED	PT
DATE	
25/9/17	
REV	
A	

Plot date: 25/3/17 File: /Volumes/public/PROJECTS TZG/16005 WALSH BAY ARTS PRECINCT/02 WAL MODELS/0 SSDA 2/170727_WBAP_SSDA_2.0.pdf

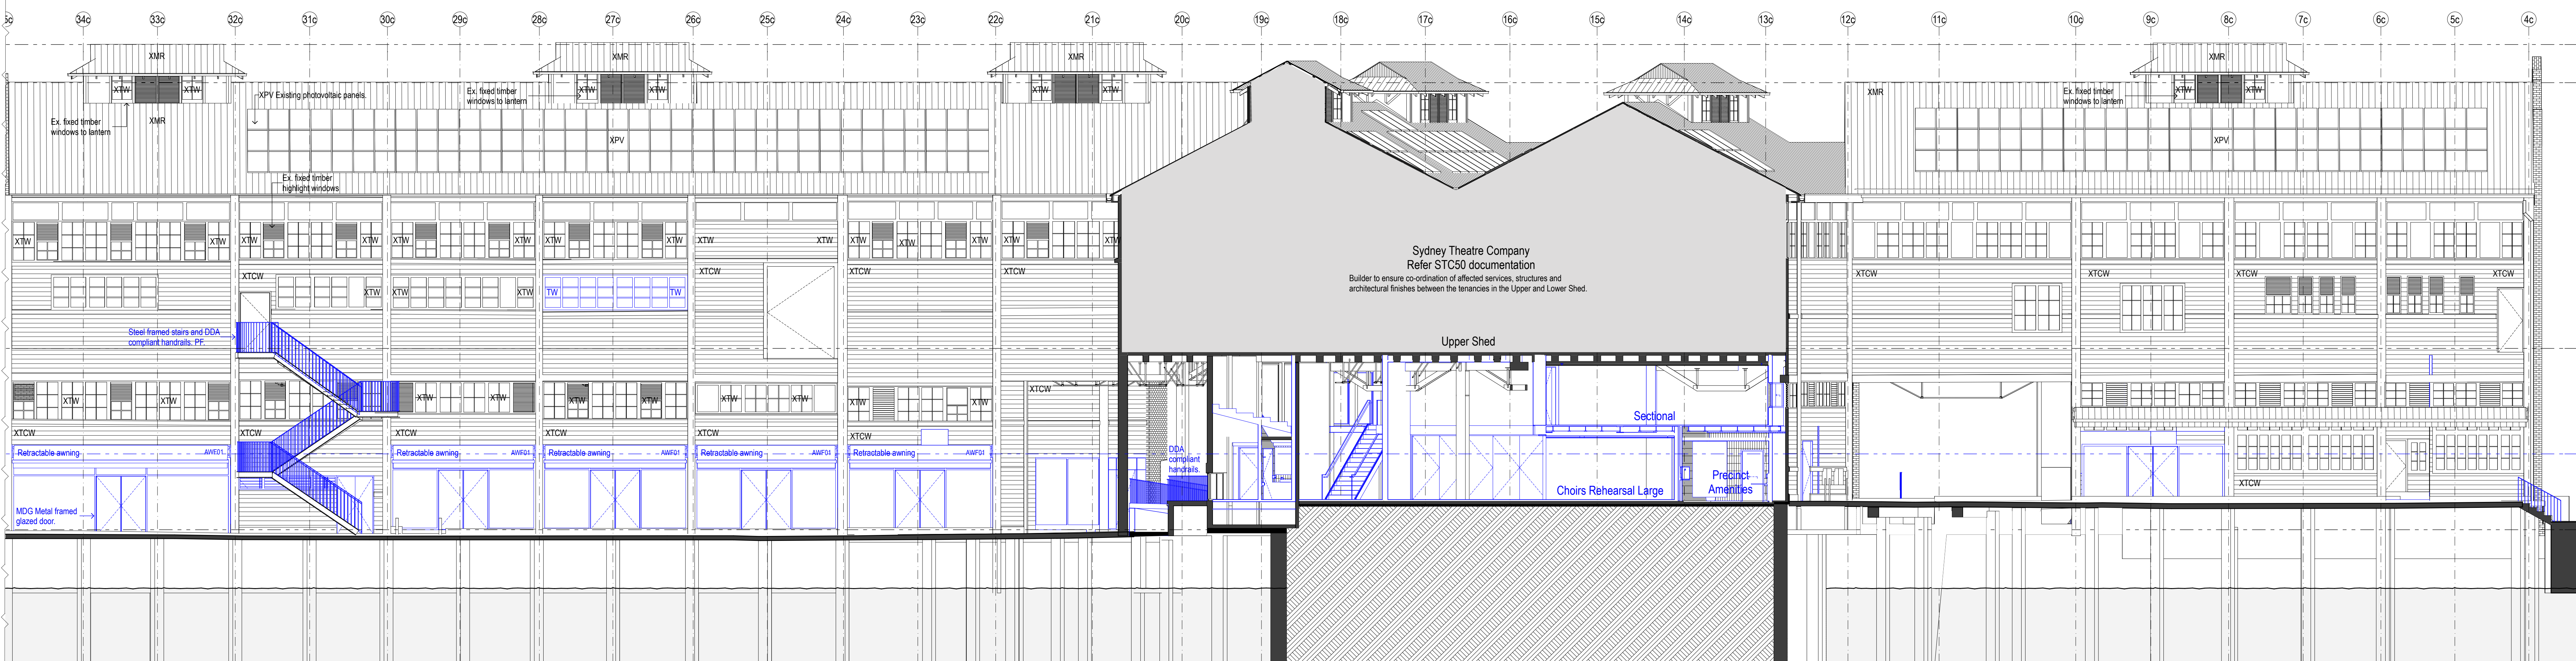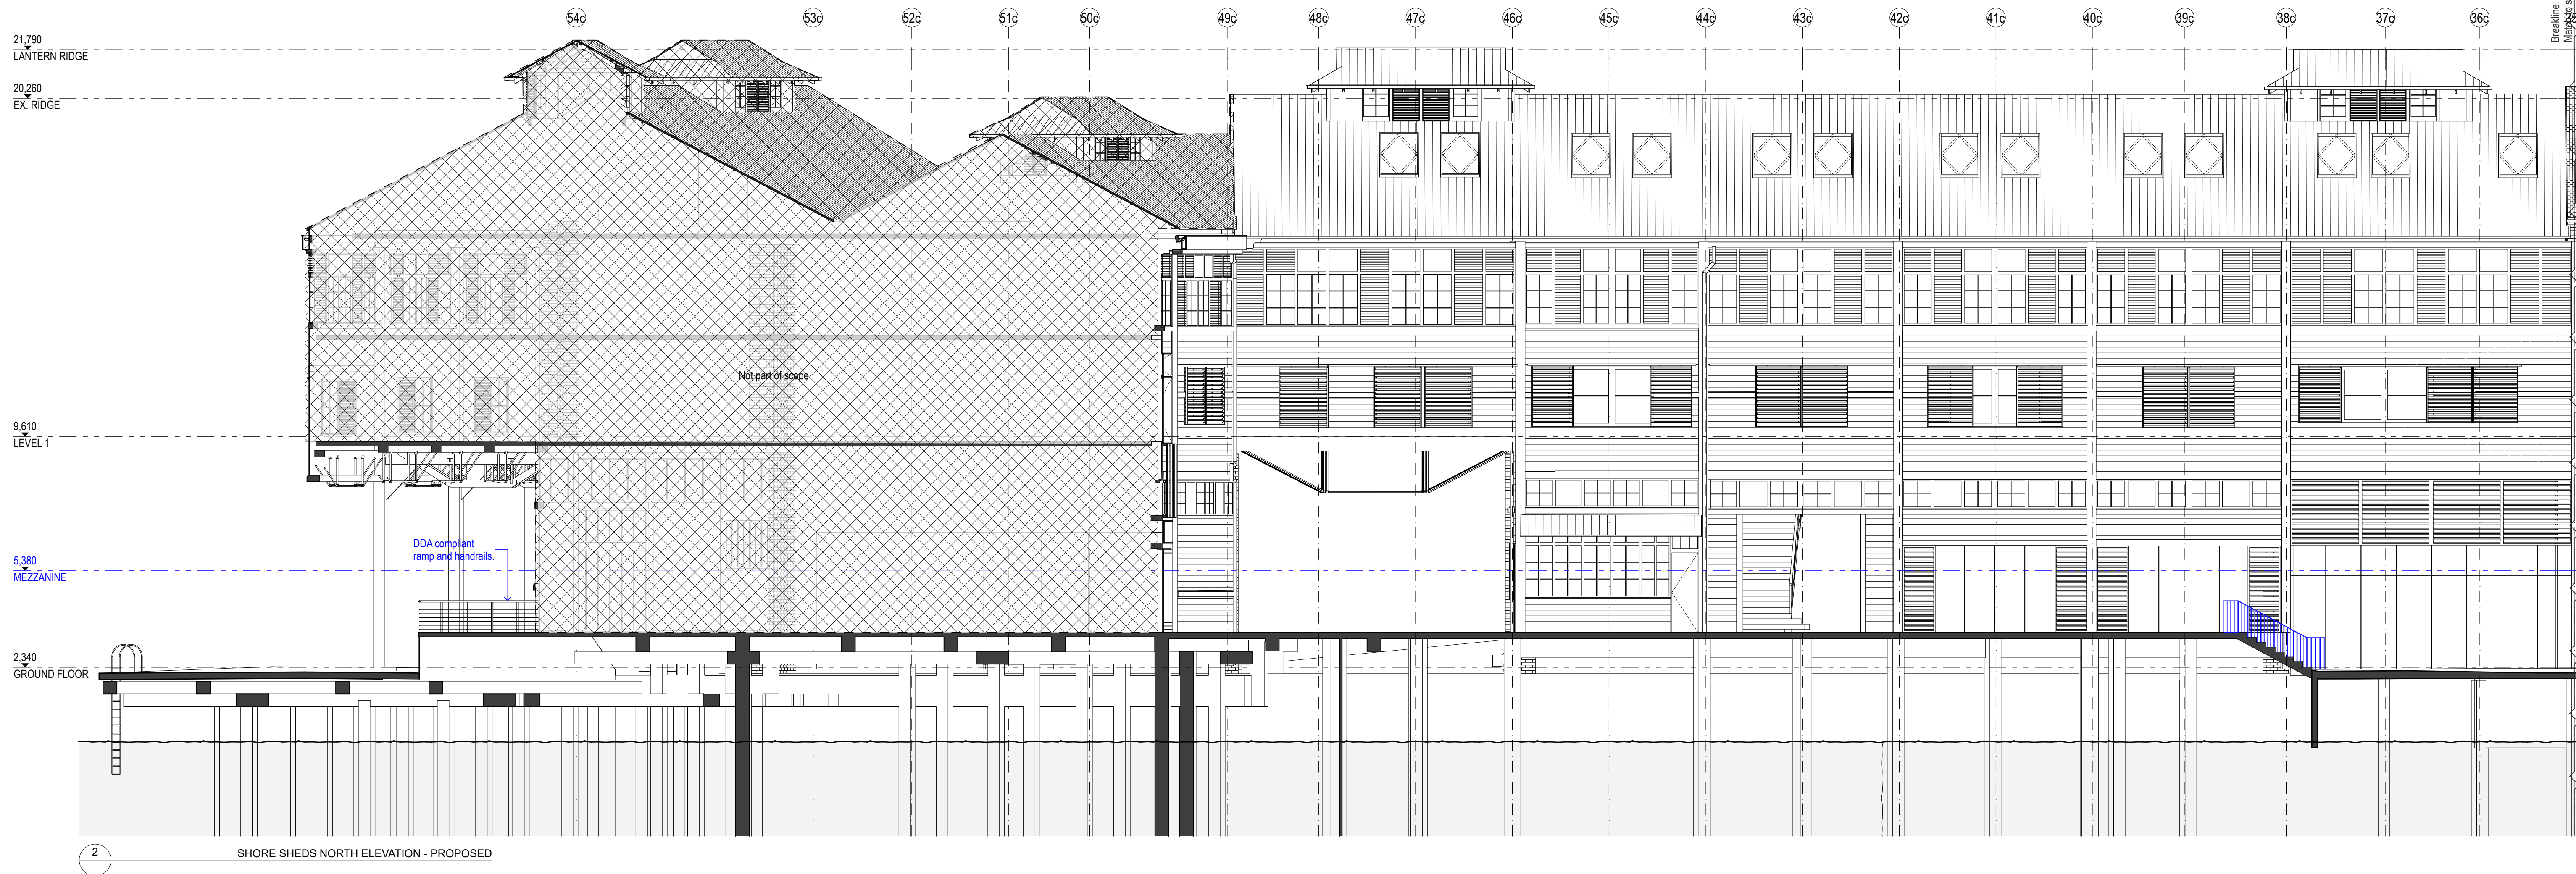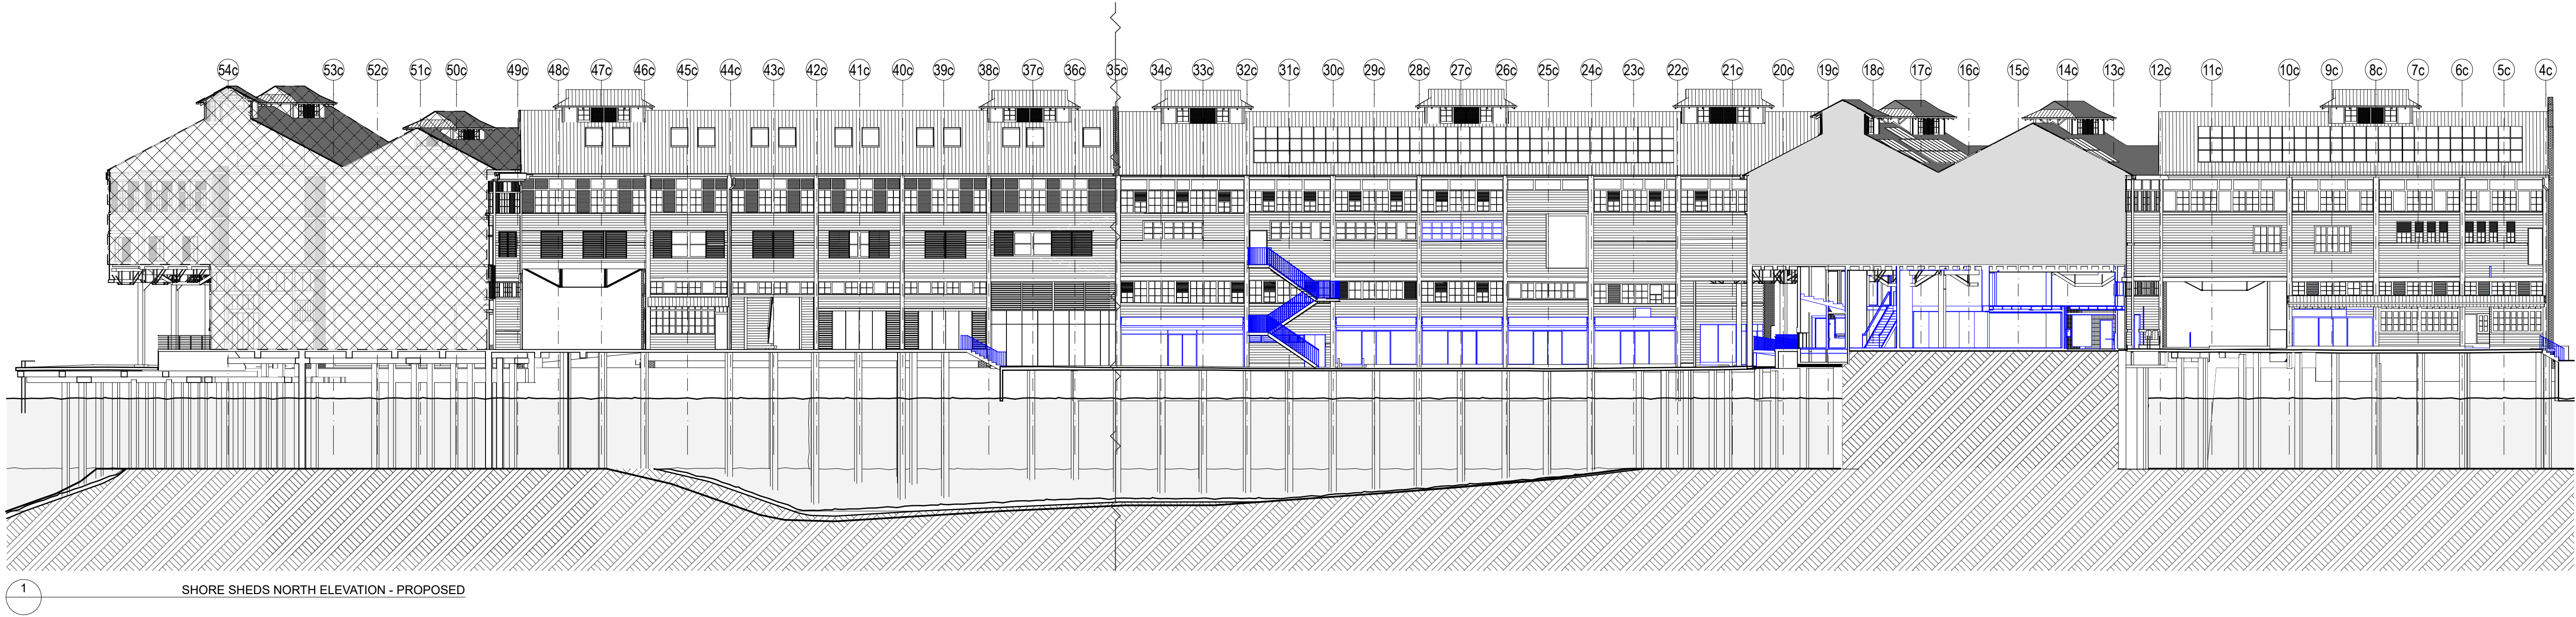

DATE	REV	NOTES:	</
------	-----	--------	--	--	----