

LEGEND

- Cranbrook School
- 1

Sydney CBD
- 2

Sydney Harbour Bridge
- 3

Central Station
- 4

Circular Quay
- 5

Sydney Harbour
- 6

Rushcutters Bay
- 7

Darling Point
- 8

Double Bay
- 9

Point Piper
- 10


Rose Bay
- 11

Shark Beach
- 12

Paddington
- 13

Woollahra
- 14

Bellevue Hill

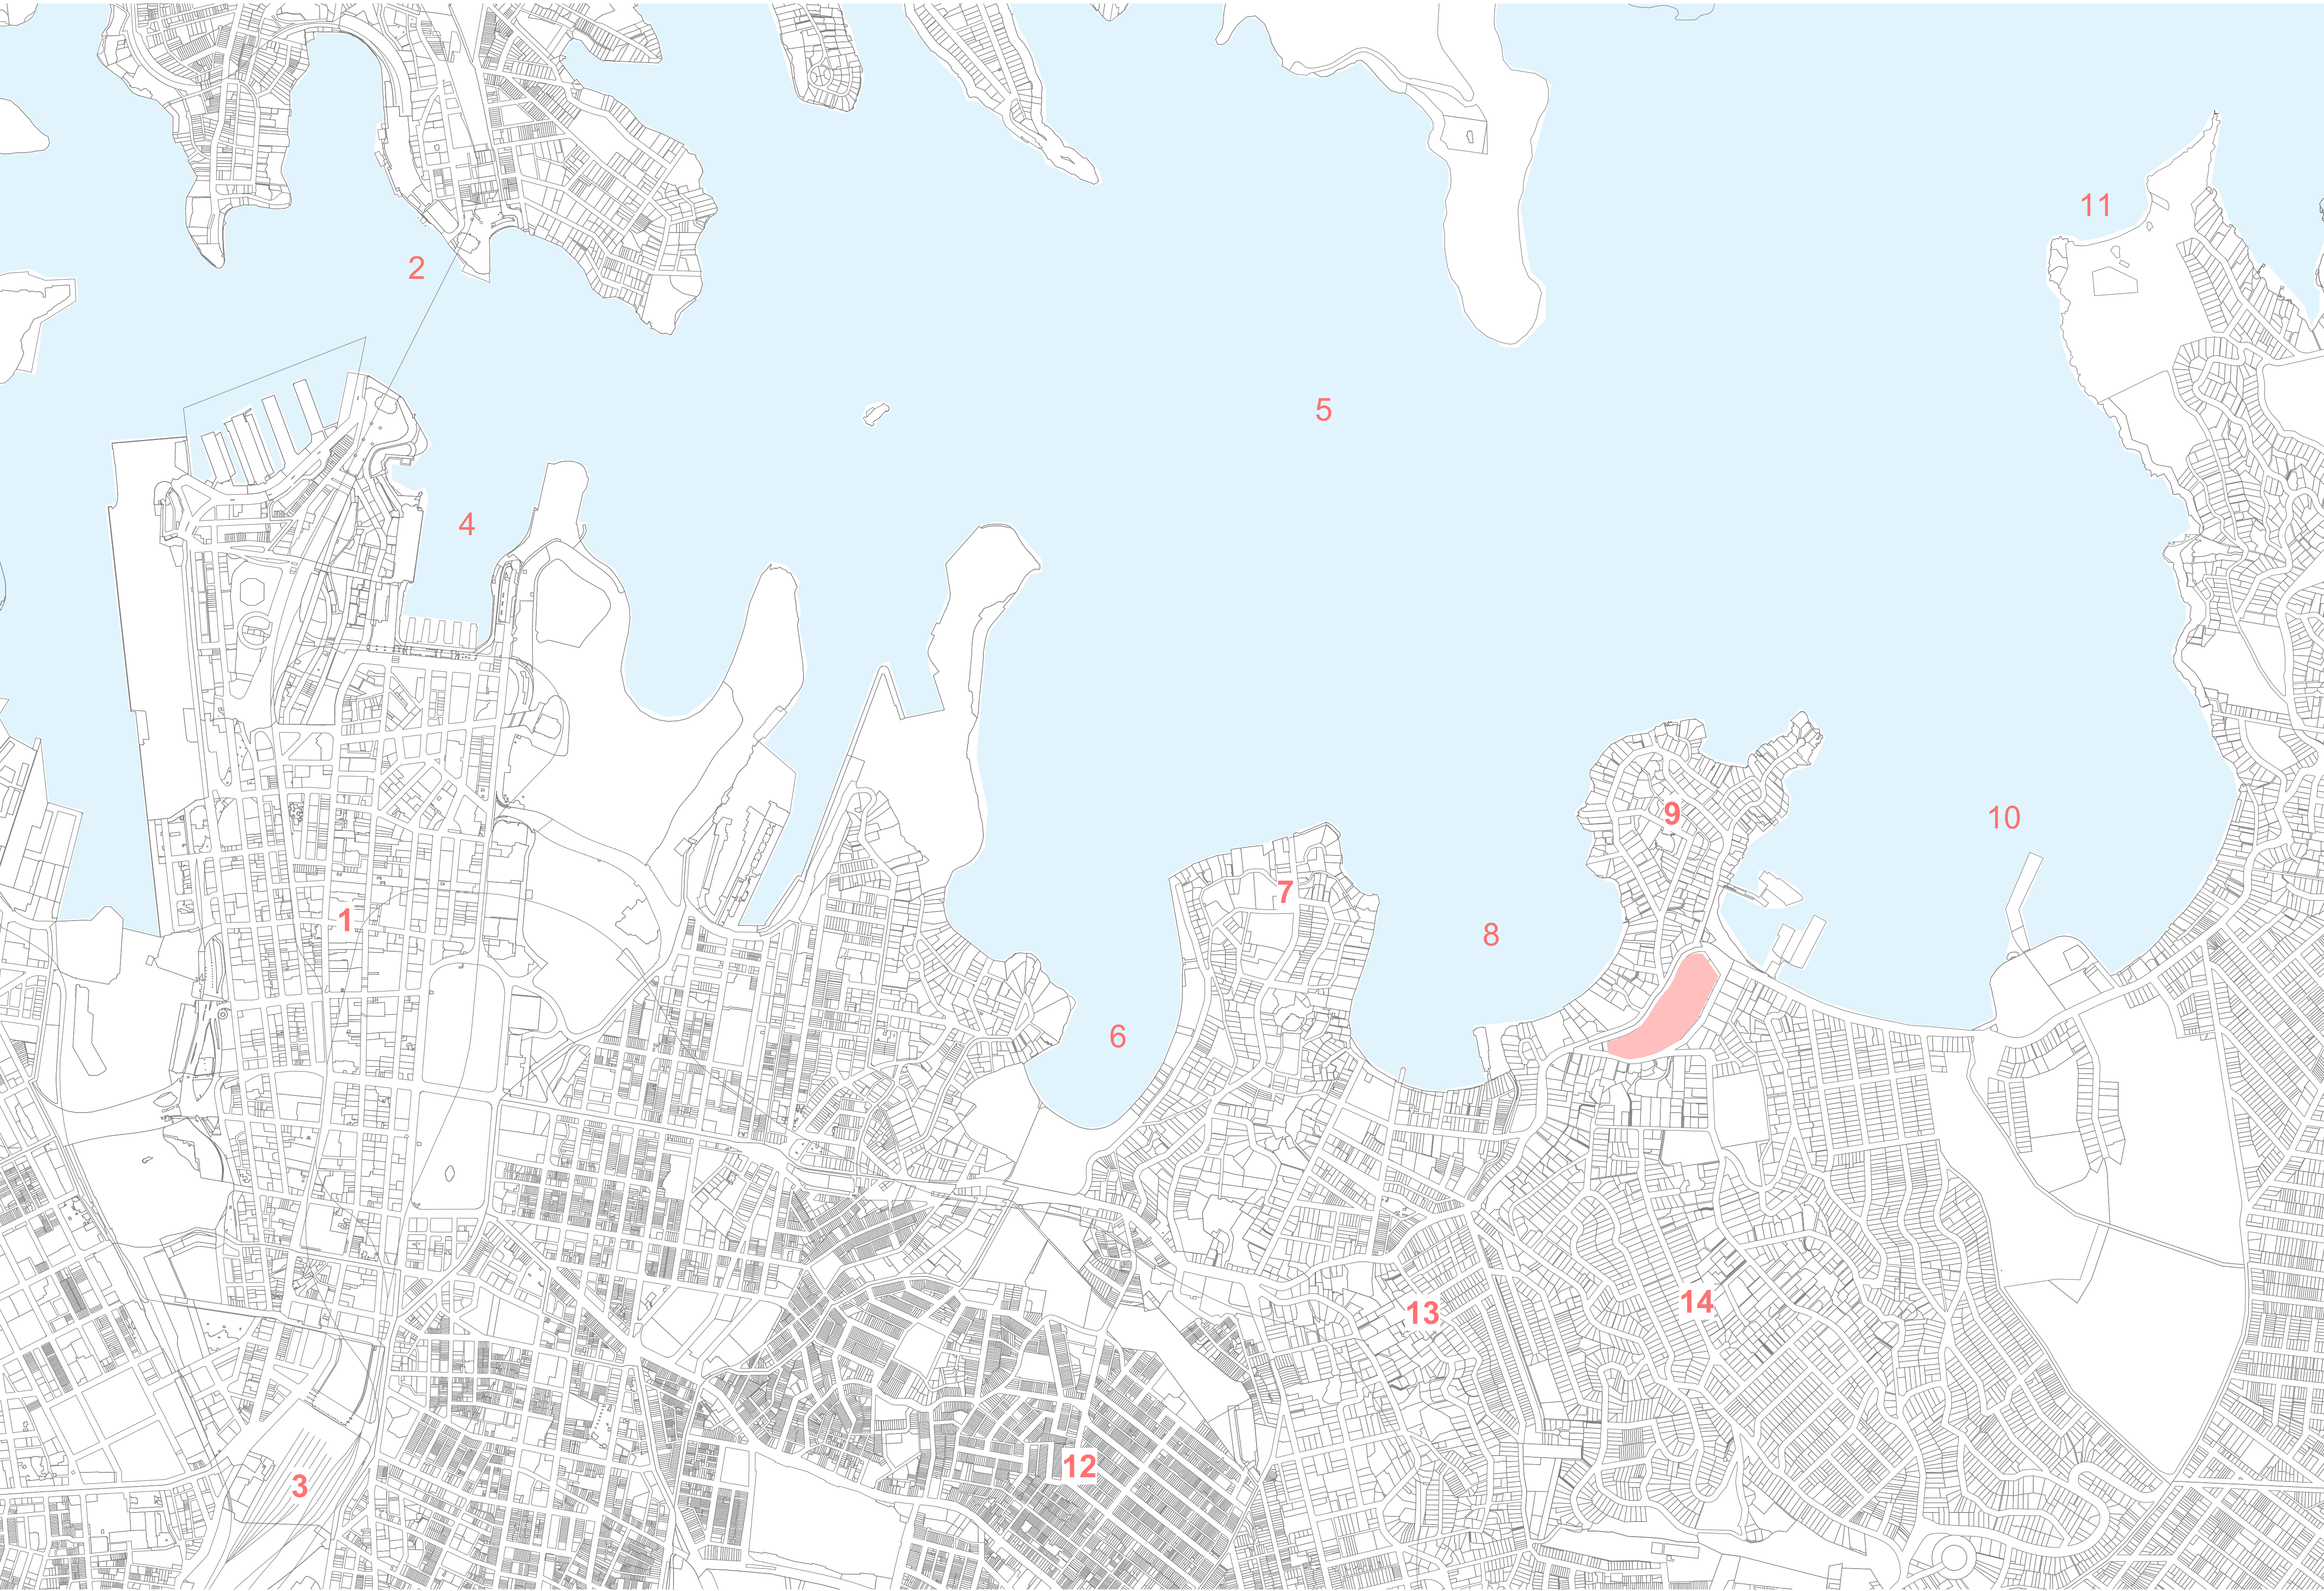

architectus™

Architectus Group Pty Ltd is the owner of the copyright subsisting in these drawings, plans, designs and specifications. They must not be used, reproduced or copied, in whole or in part, nor may the information, ideas and concepts therein contained (which are confidential to Architectus Group Pty Ltd) be disclosed to any person without the prior written consent of that company.

ISO 9001

certified

Do not scale drawings. Verify all dimensions on site

issue	amendment	date
1	ISSUED FOR SSDA	20/04/2018

0

100

200

300

400

500

1000

m

NSW

GOVERNMENT

Planning,
Industry &
Environment

Issued under the Environmental Planning and Assessment Act 1979

Approved Application No: SSD-8812 Signed:

Granted on the: 13 Sept 2019 Sheet No: 1 of 43

Sydney
Melbourne
Adelaide
Auckland
Christchurch
Brisbane

checked	CV/KM	scale
drawn	JTK	project no 170113

architectus™

Architectus Sydney

Level 18 MLC Centre

19 Martin Place

Sydney NSW 2000

T (61 2) 8252 8400

F (61 2) 8252 8600

sydney@architectus.com.au

ABN 90 131 245 684

project

Cranbrook School

drawing

Site & Context Analysis - Location Plan


drawing no.

CR-DA-0051

issue

1

20/04/2018 4:38:47 PM

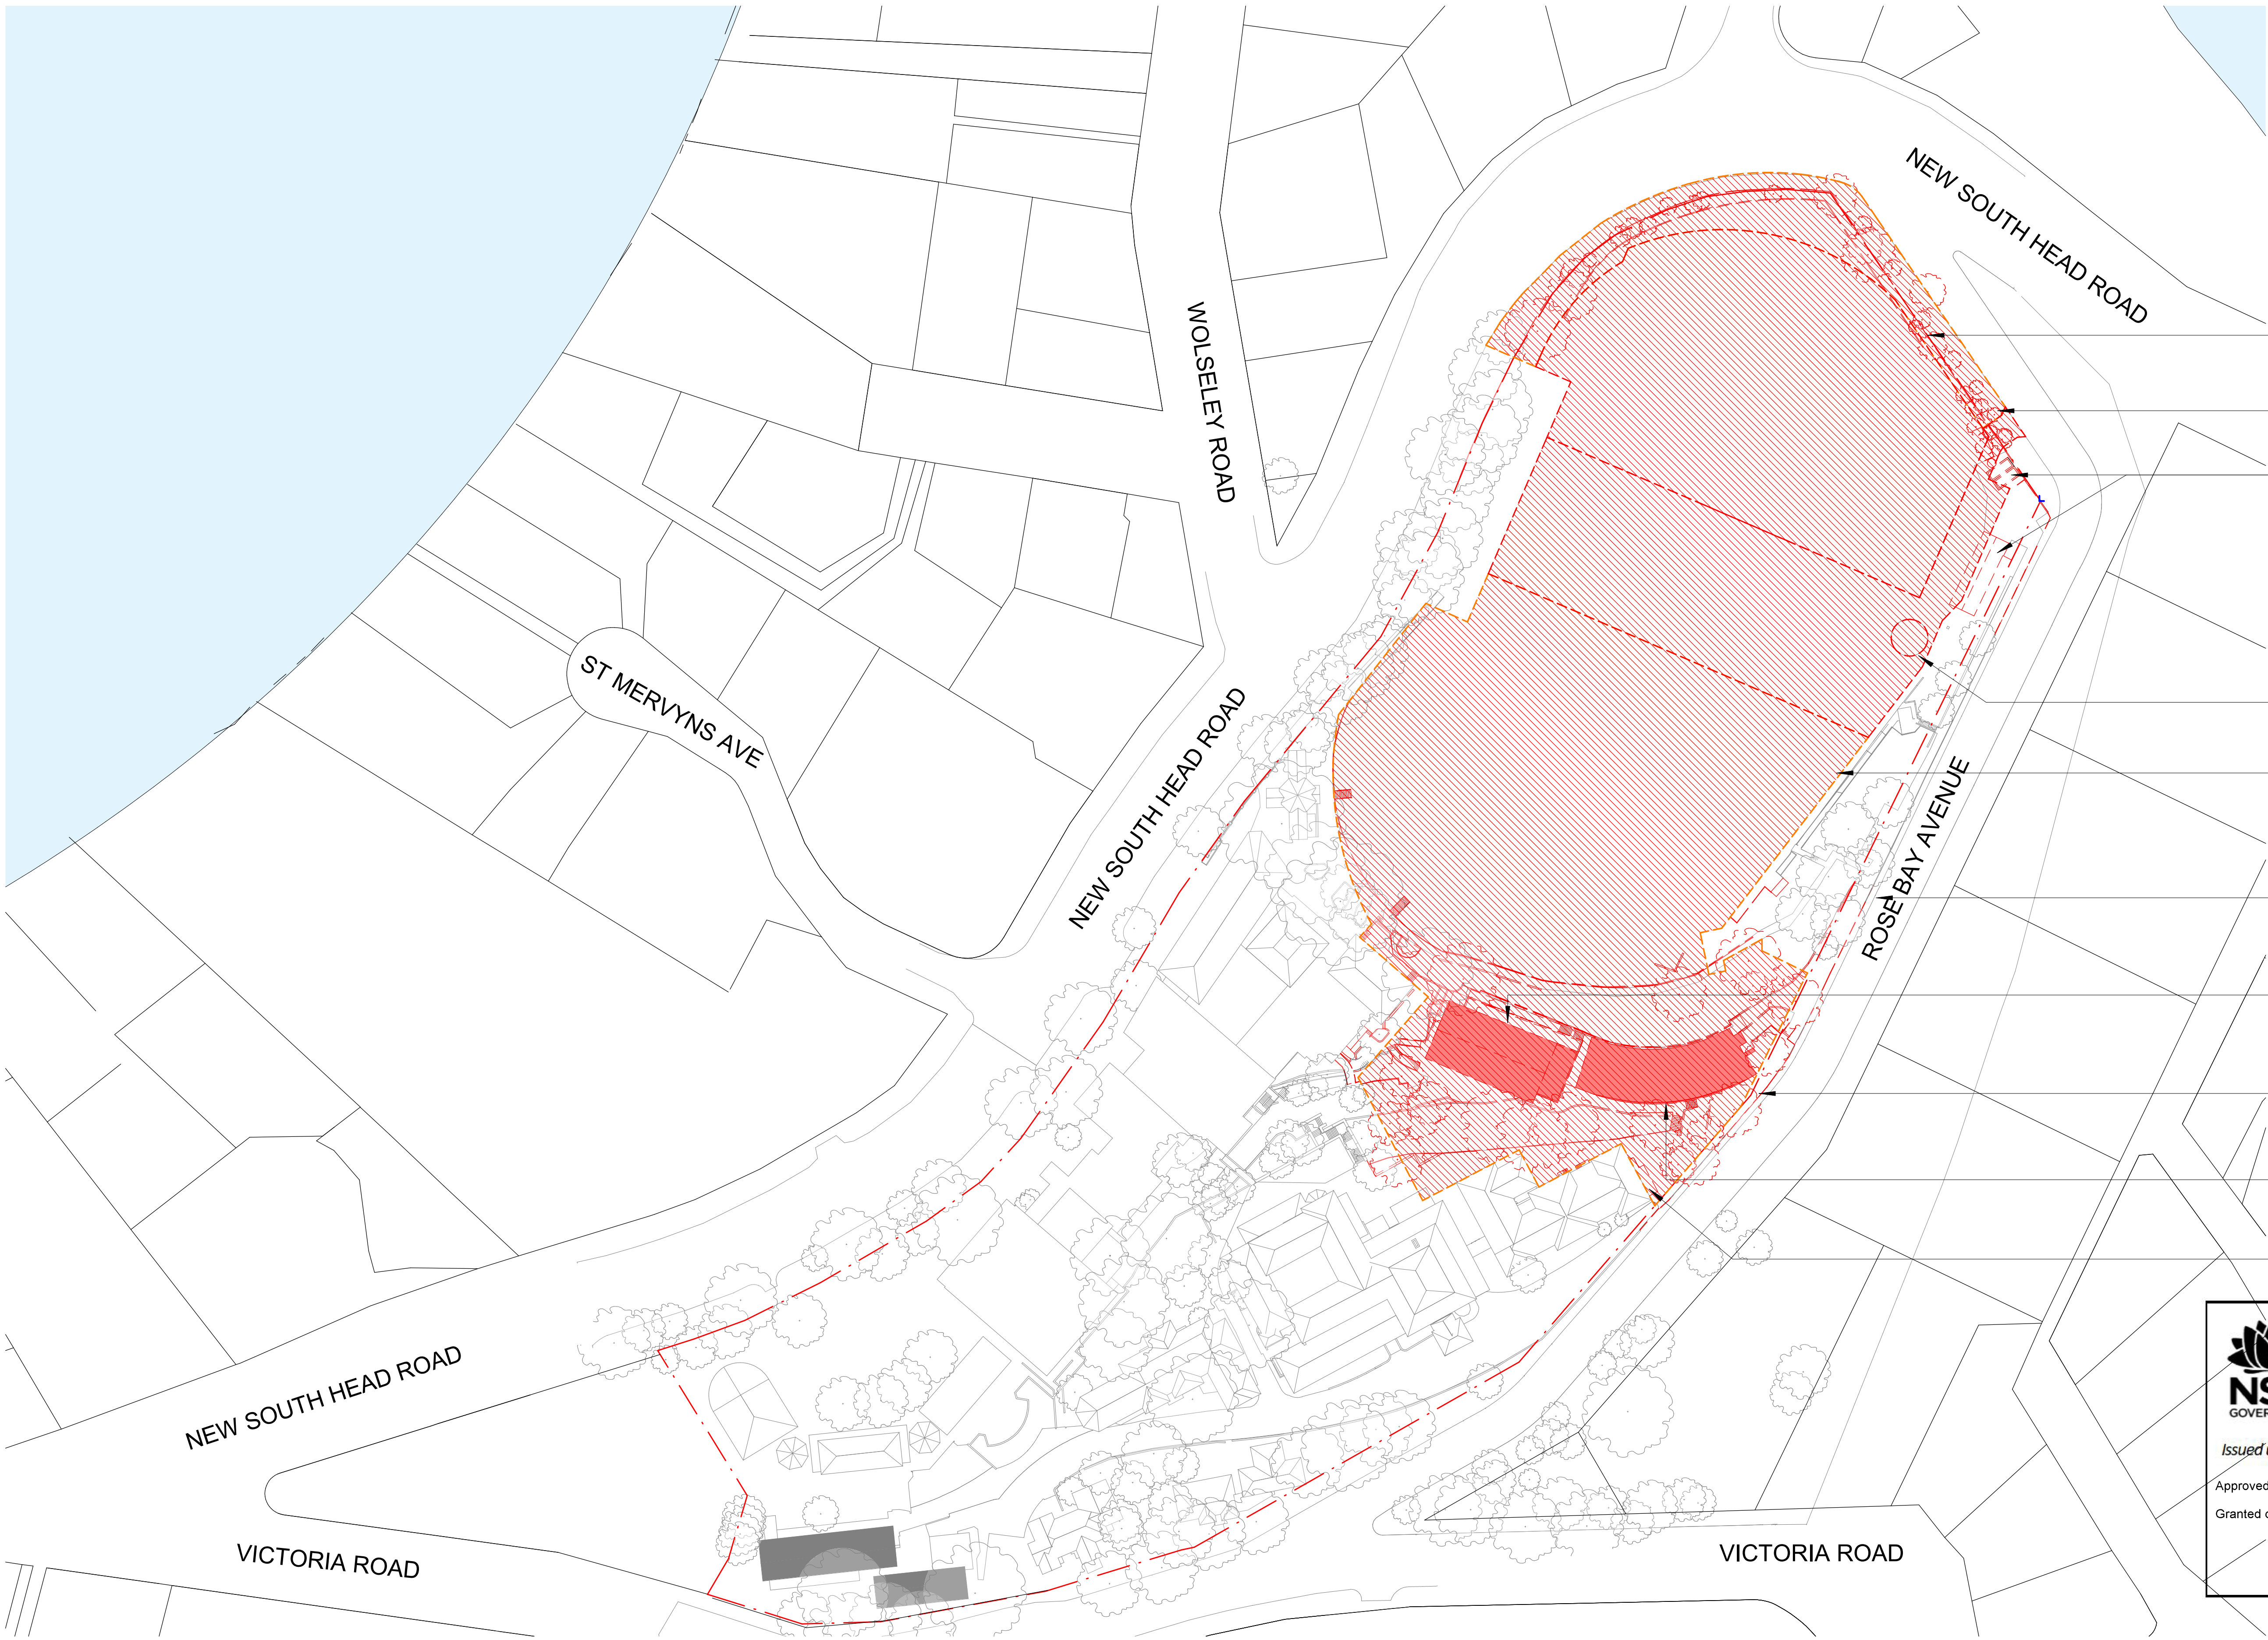



**Planning,
Industry &
Environment**

Issued under the Environmental Planning and Assessment Act 1979



Approved Application No: SSD-8812 Signed: 

Granted on the: 13 Sept 2019 Sheet No: 2 of 43

architectus™

Architectus Group Pty Ltd is the owner of the copyright subsisting in these drawings, plans, designs and specifications. They must not be used, reproduced or copied, in whole or in part, nor may the information, ideas and concepts therein contained (which are confidential to Architectus Group Pty Ltd) be disclosed to any person without the prior written consent of that company.

issue	amendment	date
1	ISSUED FOR SSDA	20/04/2018
2	ISSUED FOR SSDA	26/04/2018

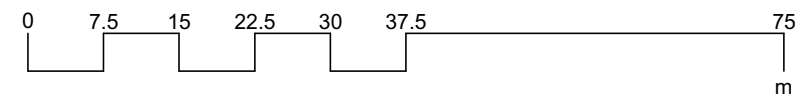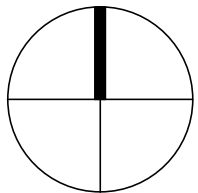

-  BUILDING TO BE DEMOLISHED
-  EXTENT OF OVAL TO BE EXCAVATED FOR NEW AQUATIC AND FITNESS CENTRE AND CARPARK
-  RED DASHED LINE DENOTES ELEMENT TO BE DEMOLISHED



Sydney
Melbourne
Adelaide
Auckland
Christchurch
Brisbane

architectus™

Architectus Sydney
Level 18 MLC Centre
19 Martin Place
Sydney NSW 2000
T (61 2) 8252 8400
F (61 2) 8252 8600
sydney@architectus.com.au
ABN 90 131 245 684

checked	CV/KM	scale	1 : 750@A1
drawn	JTK	project no	170113

project Cranbrook School

drawing
Campus Analysis - Demolition Site plan

drawing no. **CR-DA-0063** issue **2**



NEW LANDSCAPED FORECOURT TO AQUATIC AND FITNESS CENTRE. REFER TO LANDSCAPE ARCHITECT'S DRAWINGS FOR DETAILED INFORMATION

EXHAUST FROM AQUATIC AND FITNESS CENTRE BELOW. CLAD IN HORIZONTAL BATTENS TO MATCH JUSTIN McDONALD GRANDSTAND

NEW ENTRY TO NEW CARPARK UNDER THE OVAL

NEW AQUATIC AND FITNESS CENTRE UNDER THE NEW OVAL

NEW MAINTENANCE FACILITY

NEW SUBSURFACE CAR PARK

NEW VERTICAL CIRCULATION AND COOLING TOWERS

EXISTING TREES REFER TO LANDSCAPE ARCHITECT'S DRAWINGS FOR DETAILED INFORMATION.

NEW STEPS FROM OVAL TO CAMELLIA COURT.REFER TO LANDSCAPE ARCHITECT'S DRAWINGS FOR DETAILED INFORMATION.

PROPOSED LAYBY TO ALLOW LOADING ACCESS INTO KITCHEN AND BIN COLLECTION

NEW TEACHING FACILITY

NEW PEDESTRIAN ACCESS GATE AND RAMP



Planning,
Industry &
Environment

Issued under the Environmental Planning and Assessment Act 1979

Approved Application No: SSD-8812 Signed:

Granted on the: 13 Sept 2019 Sheet No: 4 of 43



architectus™

Architectus Group Pty Ltd is the owner of the copyright subsisting in these drawings, plans, designs and specifications. They must not be used, reproduced or copied, in whole or in part, nor may the information, ideas and concepts therein contained (which are confidential to Architectus Group Pty Ltd) be disclosed to any person without the prior written consent of that company.



Do not scale drawings. Verify all dimensions on site

issue	amendment	date
1	ISSUED FOR SSDA	20/04/2018
2	ISSUED FOR SSDA	26/04/2018

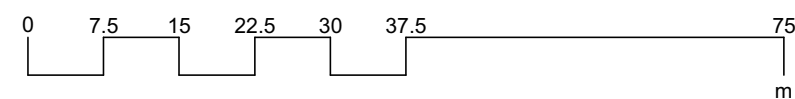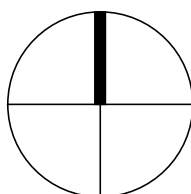

PROPOSED WORKS



Sydney
Melbourne
Adelaide
Auckland
Christchurch
Brisbane

Architectus Sydney
Level 18 MLC Centre
19 Martin Place
Sydney NSW 2000
T (61 2) 8252 8400
F (61 2) 8252 8600
sydney@architectus.com.au
ABN 90 131 245 684


checked CV scale 1 : 750@A1
drawn JTK project no 170113

project Cranbrook School

drawing
Campus Analysis - Proposed Site Works

drawing no. CR-DA-0065 issue 2

24/04/2018 2:56:30 PM

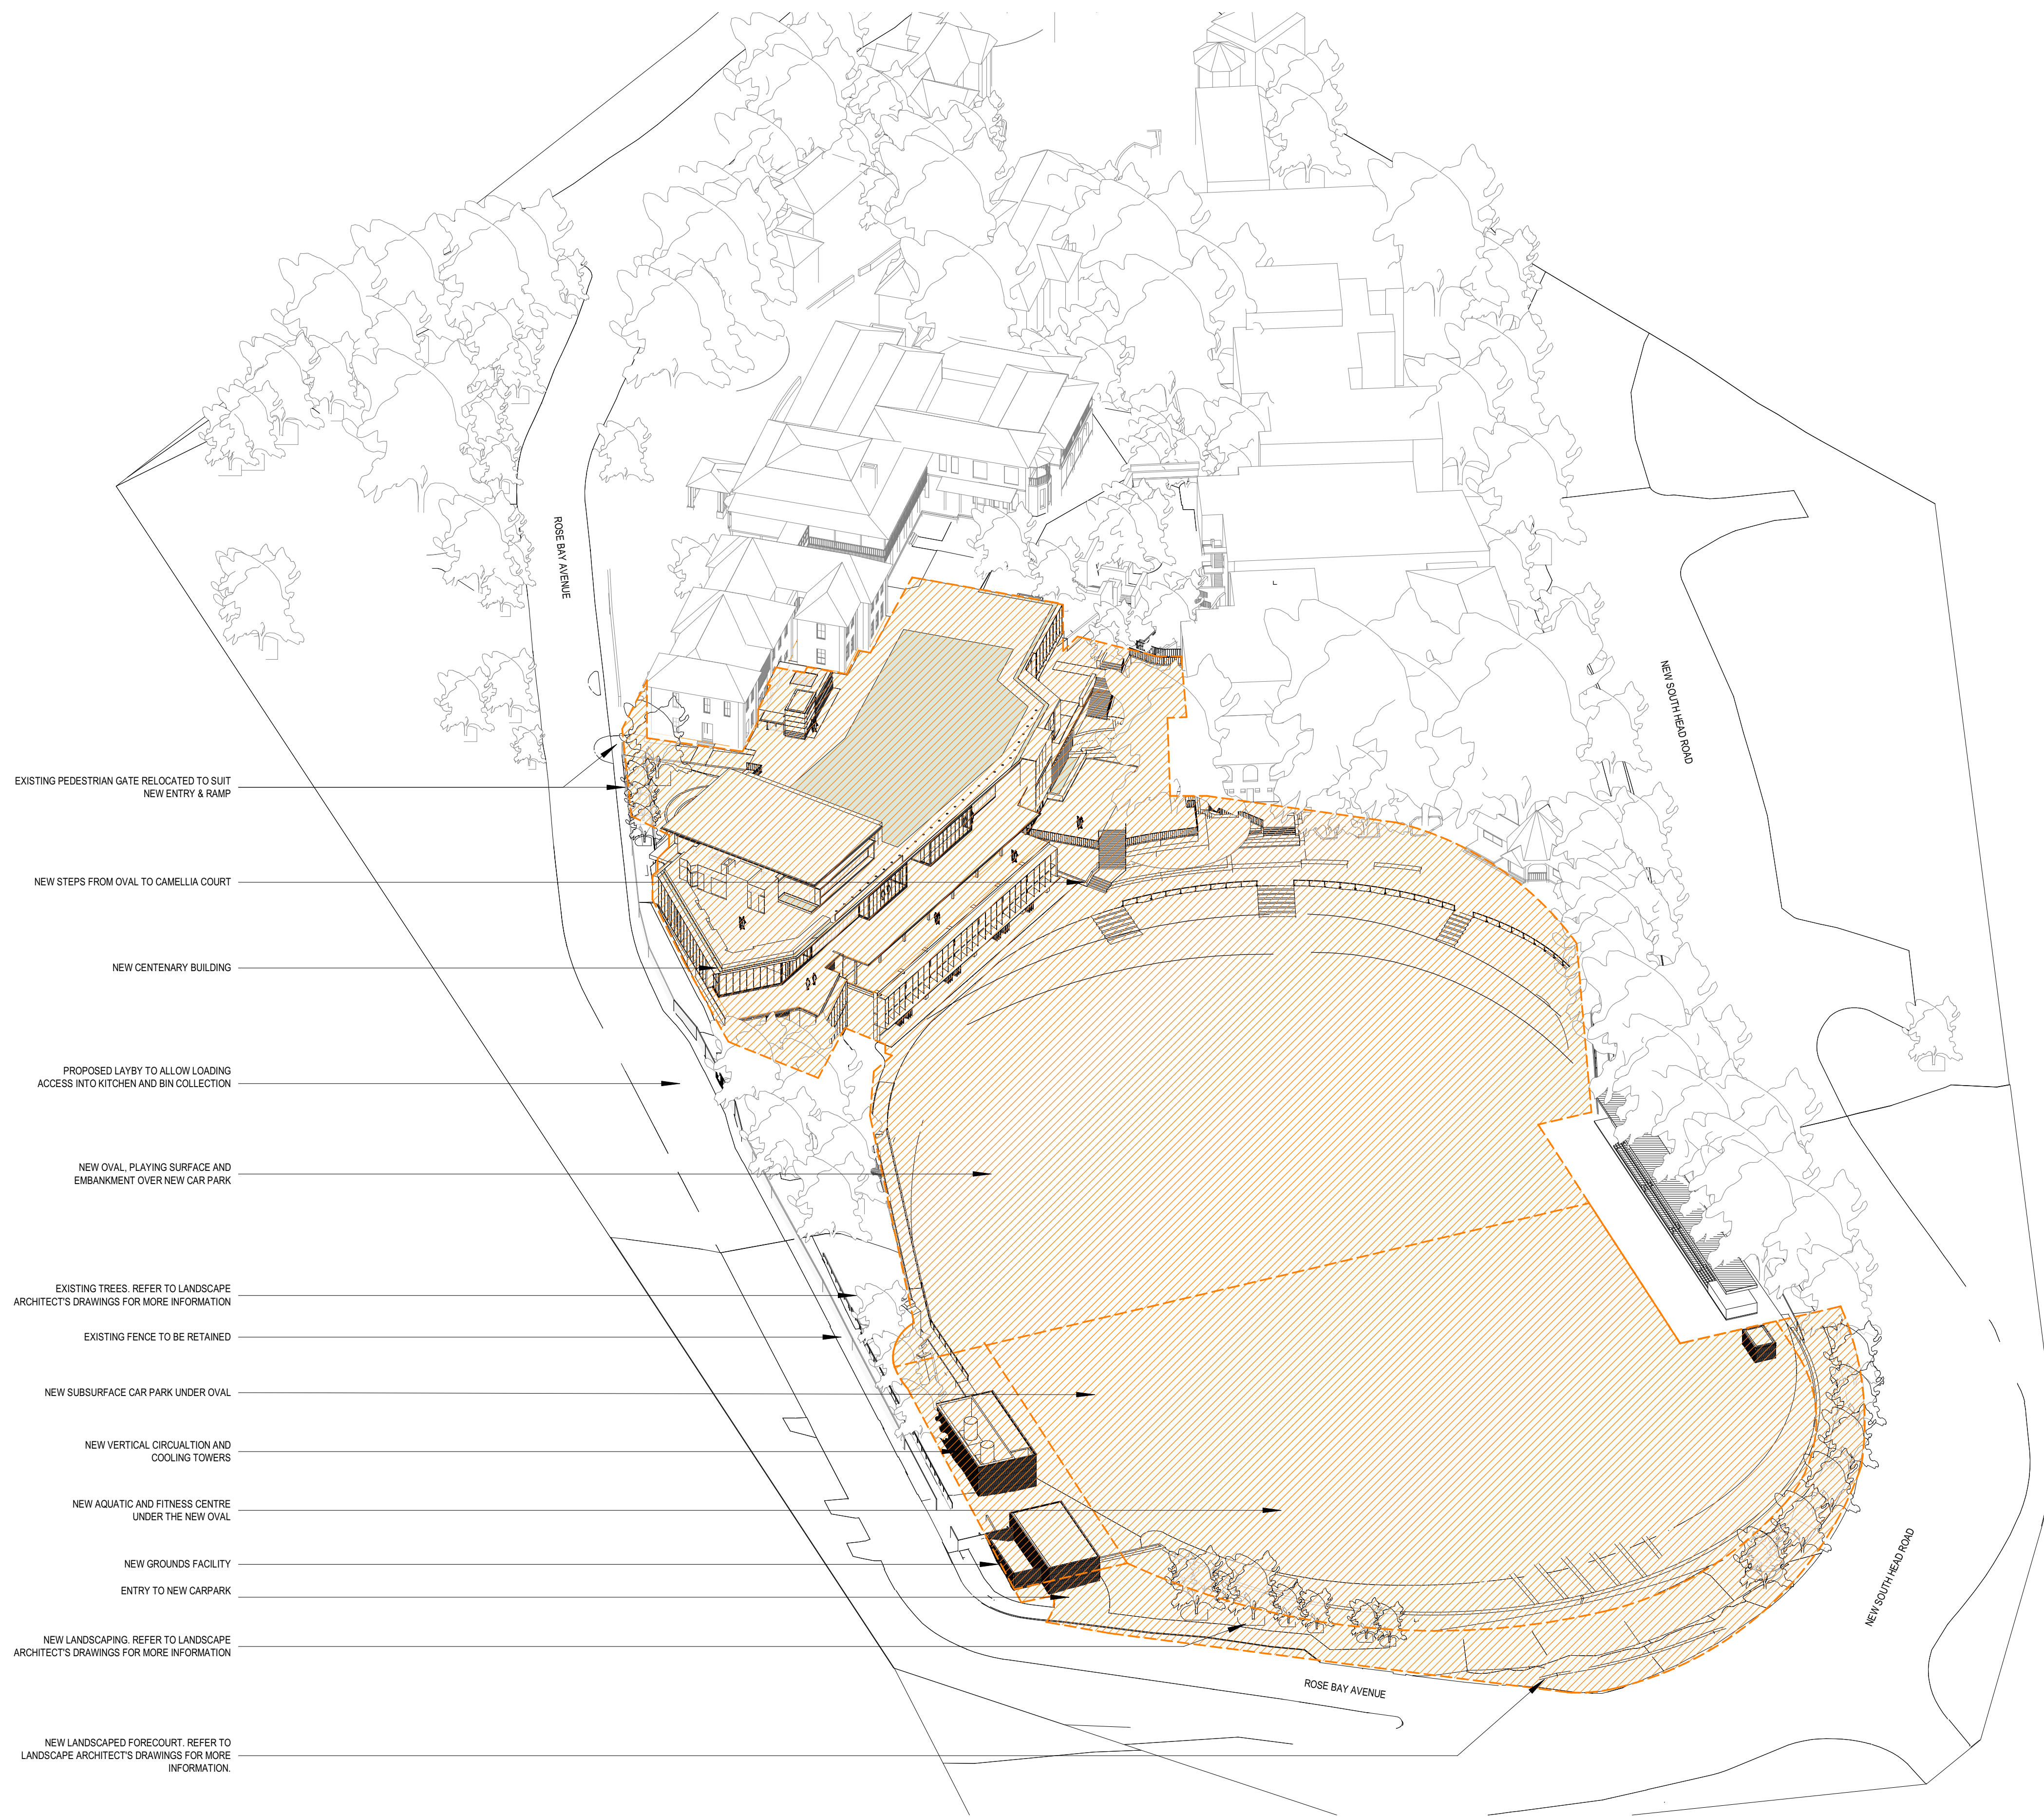

- EXISTING PEDESTRIAN GATE RELOCATED TO SUIT NEW ENTRY & RAMP
- NEW STEPS FROM OVAL TO CAMELLIA COURT
- NEW CENTENARY BUILDING
- PROPOSED LAYBY TO ALLOW LOADING ACCESS INTO KITCHEN AND BIN COLLECTION
- NEW OVAL PLAYING SURFACE AND EMBANKMENT OVER NEW CAR PARK
- EXISTING TREES. REFER TO LANDSCAPE ARCHITECT'S DRAWINGS FOR MORE INFORMATION
- EXISTING FENCE TO BE RETAINED
- NEW SUBSURFACE CAR PARK UNDER OVAL
- NEW VERTICAL CIRCULATION AND COOLING TOWERS
- NEW AQUATIC AND FITNESS CENTRE UNDER THE NEW OVAL
- NEW GROUNDS FACILITY
- ENTRY TO NEW CARPARK
- NEW LANDSCAPING. REFER TO LANDSCAPE ARCHITECT'S DRAWINGS FOR MORE INFORMATION
- NEW LANDSCAPED FORECOURT. REFER TO LANDSCAPE ARCHITECT'S DRAWINGS FOR MORE INFORMATION



**Planning,
Industry &
Environment**

Issued under the Environmental Planning and Assessment Act 1979

Approved Application No: SSD-8812 Signed: 

Granted on the: 13 Sept 2019 Sheet No: 5 of 43




Architectus Group Pty Ltd is the owner of the copyright subsisting in these drawings, plans, designs and specifications. They must not be used, reproduced or copied, in whole or in part, nor may the information, ideas and concepts therein contained (which are confidential to Architectus Group Pty Ltd) be disclosed to any person without the prior written consent of that company.



Do not scale drawings. Verify all dimensions on site

issue	amendment	date
1	ISSUED FOR SSDA	20/04/2018
2	ISSUED FOR SSDA	26/04/2018

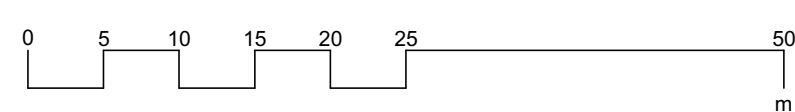

 PROPOSED WORKS



Sydney
Melbourne
Adelaide
Auckland
Christchurch
Brisbane

architectus™

Architectus Sydney
Level 18 MLC Centre
19 Martin Place
Sydney NSW 2000
T (61 2) 8252 8400
F (61 2) 8252 8600
sydney@architectus.com.au
ABN 90 131 245 684

checked CV scale 1 : 500@A1


drawn JTK project no 170113

project Cranbrook School


drawing Campus Analysis - Proposed Site Works Axonometric

drawing no. CR-DA-0066 issue 2

24/04/2018 2:56:38 PM

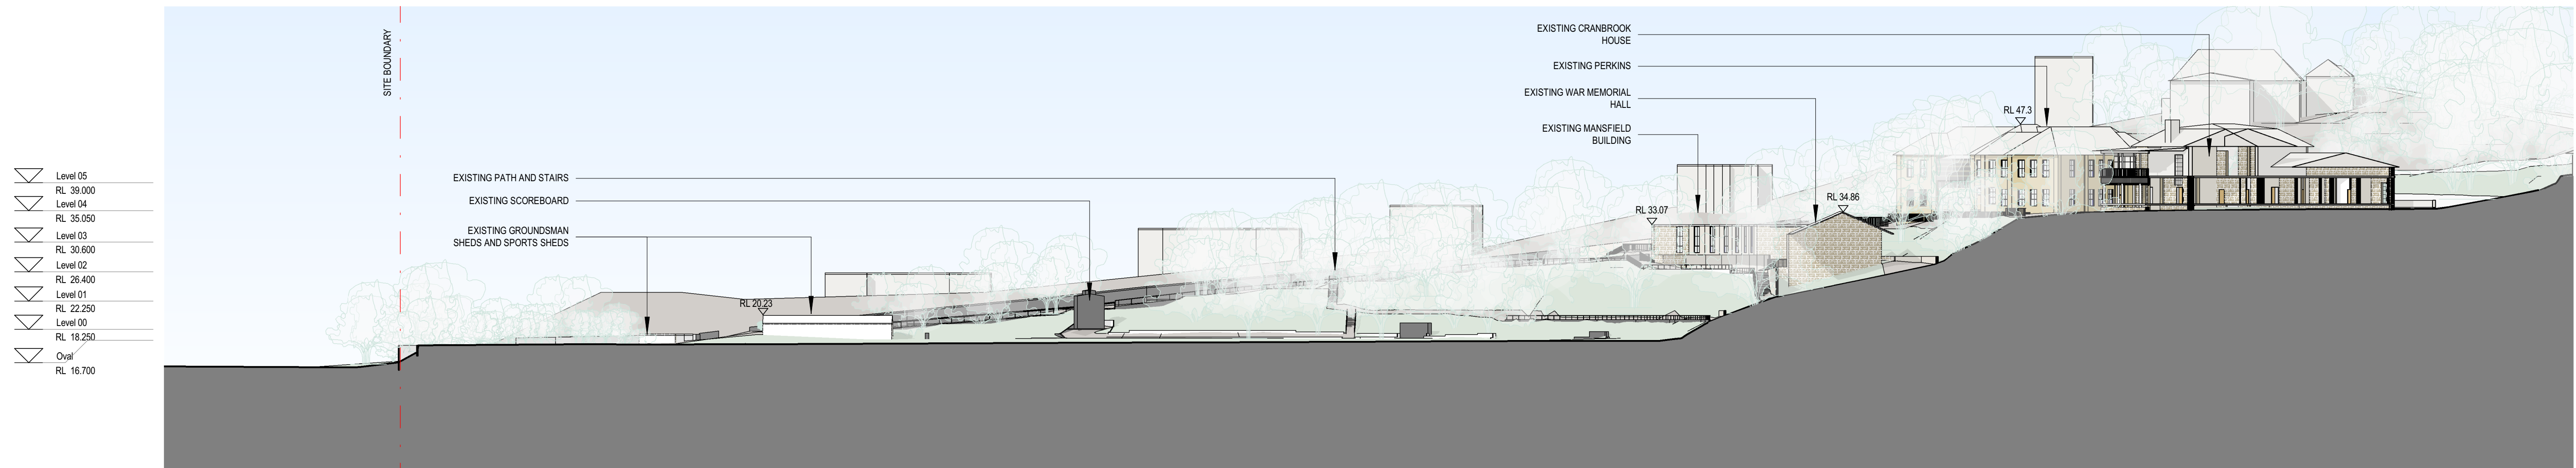


1 Existing Long Section
Scale: 1 : 500

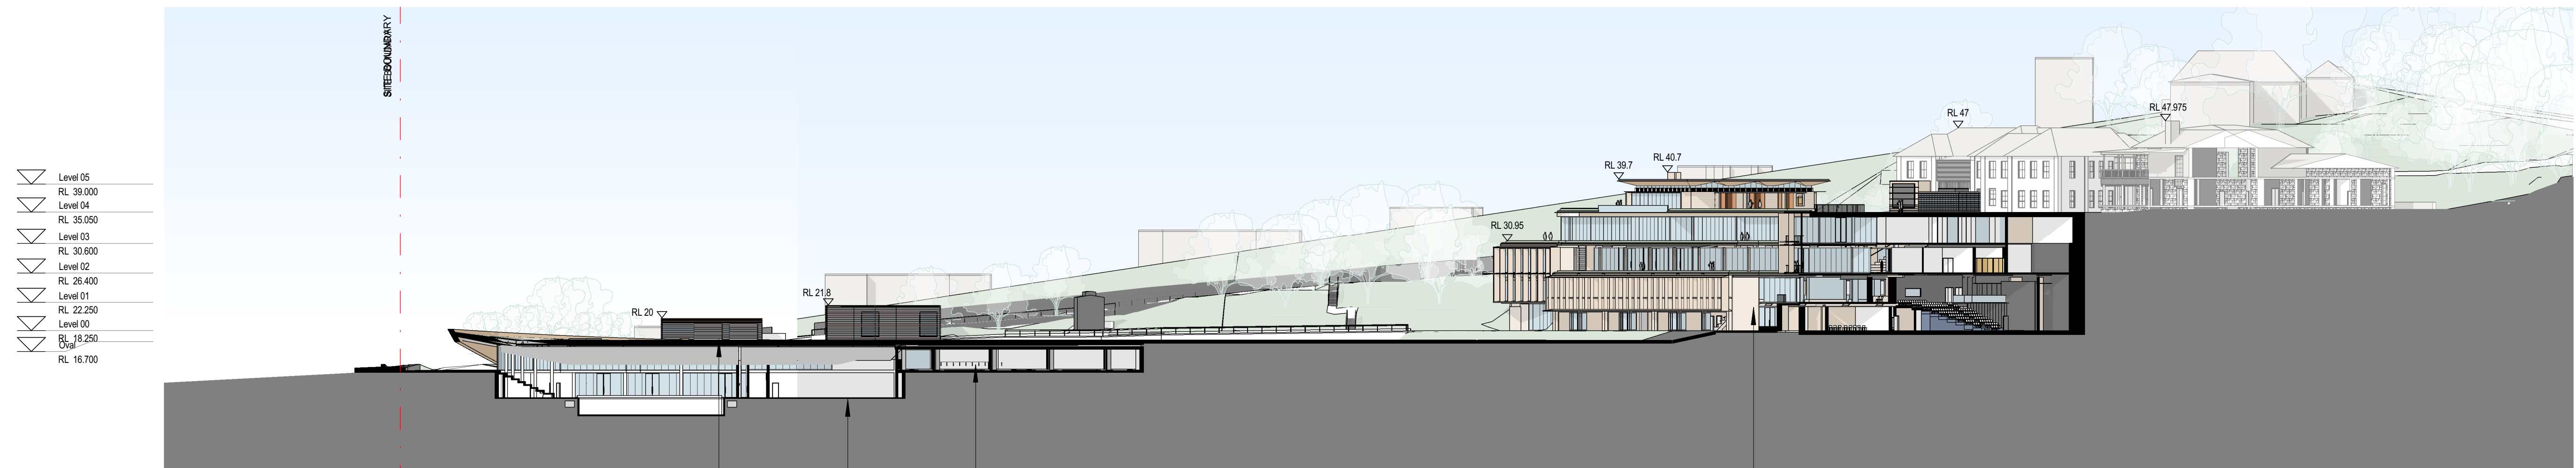


2 Proposed Long Section
Scale: 1 : 500

issue	amendment	date
1	ISSUED FOR SSDA	20/04/2018
2	ISSUED FOR SSDA	26/04/2018

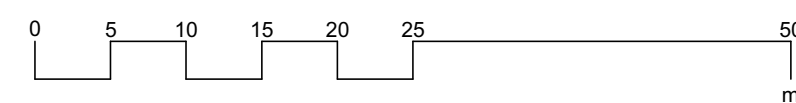

Sydney
Melbourne
Adelaide
Auckland
Christchurch
Brisbane

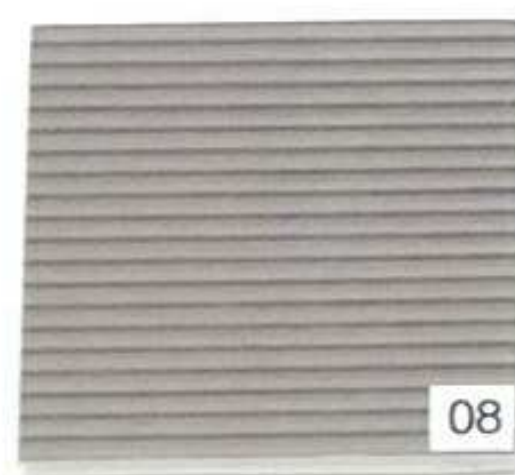

- | | |
|----|---|
| 01 | Glazing - Windows |
| 02 | Timber Battens - Terrace Soffits, Timber Walkway and Maintenance Building Walls |
| 03 | Zinc or Similar Roof Profile - Chapel |
| 04 | Steel Colour to Match (03) - Maintenance Building Roof |
| 05 | Hardwood Soffit - Chapel |
| 06 | Powdercoated Aluminium - Glazing Frames and Louvres |
| 07 | Copper Coloured Metal - Vertical Fins |
| 08 | Extruded Ceramic Tile - Walls |
| 09 | Sandstone Cladding - Walls |
| 10 | Stone Paver Colour to Match Existing - Terrace Paving |



Planning, Industry & Environment

Issued under the Environmental Planning and Assessment Act 1979

Approved Application No: SSD-8812 Signed:

Granted on the: 13 Sept 2019 Sheet No: 7 of 43



architectus™

Architectus Group Pty Ltd is the owner of the copyright subsisting in these drawings, plans, designs and specifications. They must not be used, reproduced or copied, in whole or in part, nor may the information, ideas and concepts therein contained (which are confidential to Architectus Group Pty Ltd) be disclosed to any person without the prior written consent of that company.



Do not scale drawings. Verify all dimensions on site

[illegible]

Sydney
Melbourne
Adelaide
Auckland
Christchurch
Brisbane

architectus™

Architectus Sydney
Level 18 MLC Centre
19 Martin Place
Sydney NSW 2000
T (61 2) 8252 8400
F (61 2) 8252 8600
sydney@architectus.com.au
ARN 90 131 245 684

checked	CV/KM	scale	1 : 500@A1
drawn	ITK	project no	170013

project

Cranbrook School

drawing Finishes Board

drawing no.	issue
CB-DA-4000	2

7/08/2018 11:49:31 AM



Planning,
Industry &
Environment

Issued under the Environmental Planning and Assessment Act 1979

Approved Application No: SSD-8812 Signed: 

Granted on the: 13 Sept 2019 Sheet No: 8 of 43



architectus™

Architectus Group Pty Ltd is the owner of the copyright subsisting in these drawings, plans, designs and specifications. They must not be used, reproduced or copied, in whole or in part, nor may the information, ideas and concepts therein contained (which are confidential to Architectus Group Pty Ltd) be disclosed to any person without the prior written consent of that company.



Do not scale drawings. Verify all dimensions on site

issue	amendment	date
1	ISSUED FOR SSDA	20/04/2018

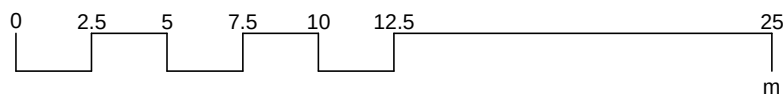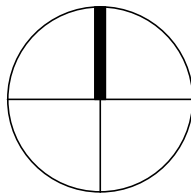

- PERKINS
- BISHOP BUILDING
- CRANBROOK HOUSE
- WAR MEMORIAL HALL
- MANSFIELD
- JOHN SAUNDERS PAVILION



Sydney
Melbourne
Adelaide
Auckland
Christchurch
Brisbane

checked	CV/KM	scale	1 : 250@A1
drawn	JTK	project no	170113

architectus™

Architectus Sydney
Level 18 MLC Centre
19 Martin Place
Sydney NSW 2000
T (61 2) 8252 8400
F (61 2) 8252 8600
sydney@architectus.com.au
ABN 90 131 245 684

project

Cranbrook School

drawing

Existing Plans

drawing no.

CB-DA-0002

issue

1

4/20/2018 3:51:02 PM



Granted on the: 13 Sept 2019 Sheet No: 9 of 43




ROSE BAY AVENUE

PROPOSED ROAD

EXTENSION TO PERKINS BUILDING
TO BE DEMOLISHED

CRANBROOK HOUSE

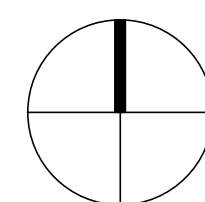[illegible]

--- RED DASHED LINE DENOTES
ELEMENT TO BE DEMOLISHED





Architectus Sydney
Level 18 MLC Centre
19 Martin Place
Sydney NSW 2000
T (61 2) 8252 8400
F (61 2) 8252 8600
sydney@architectus.com.au
ABN 90 131 245 684

checked	CV/KM	scale	1 : 250@A1
drawn	JTK	project no	170113

2

26/04/2018 8:53:52 AM

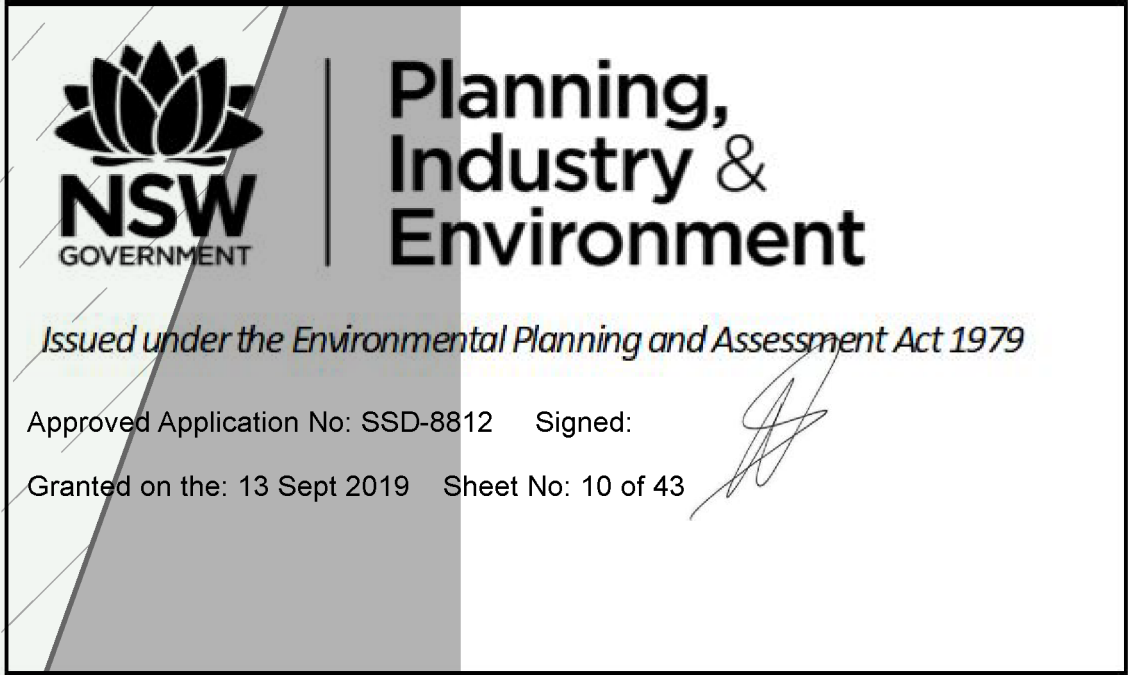

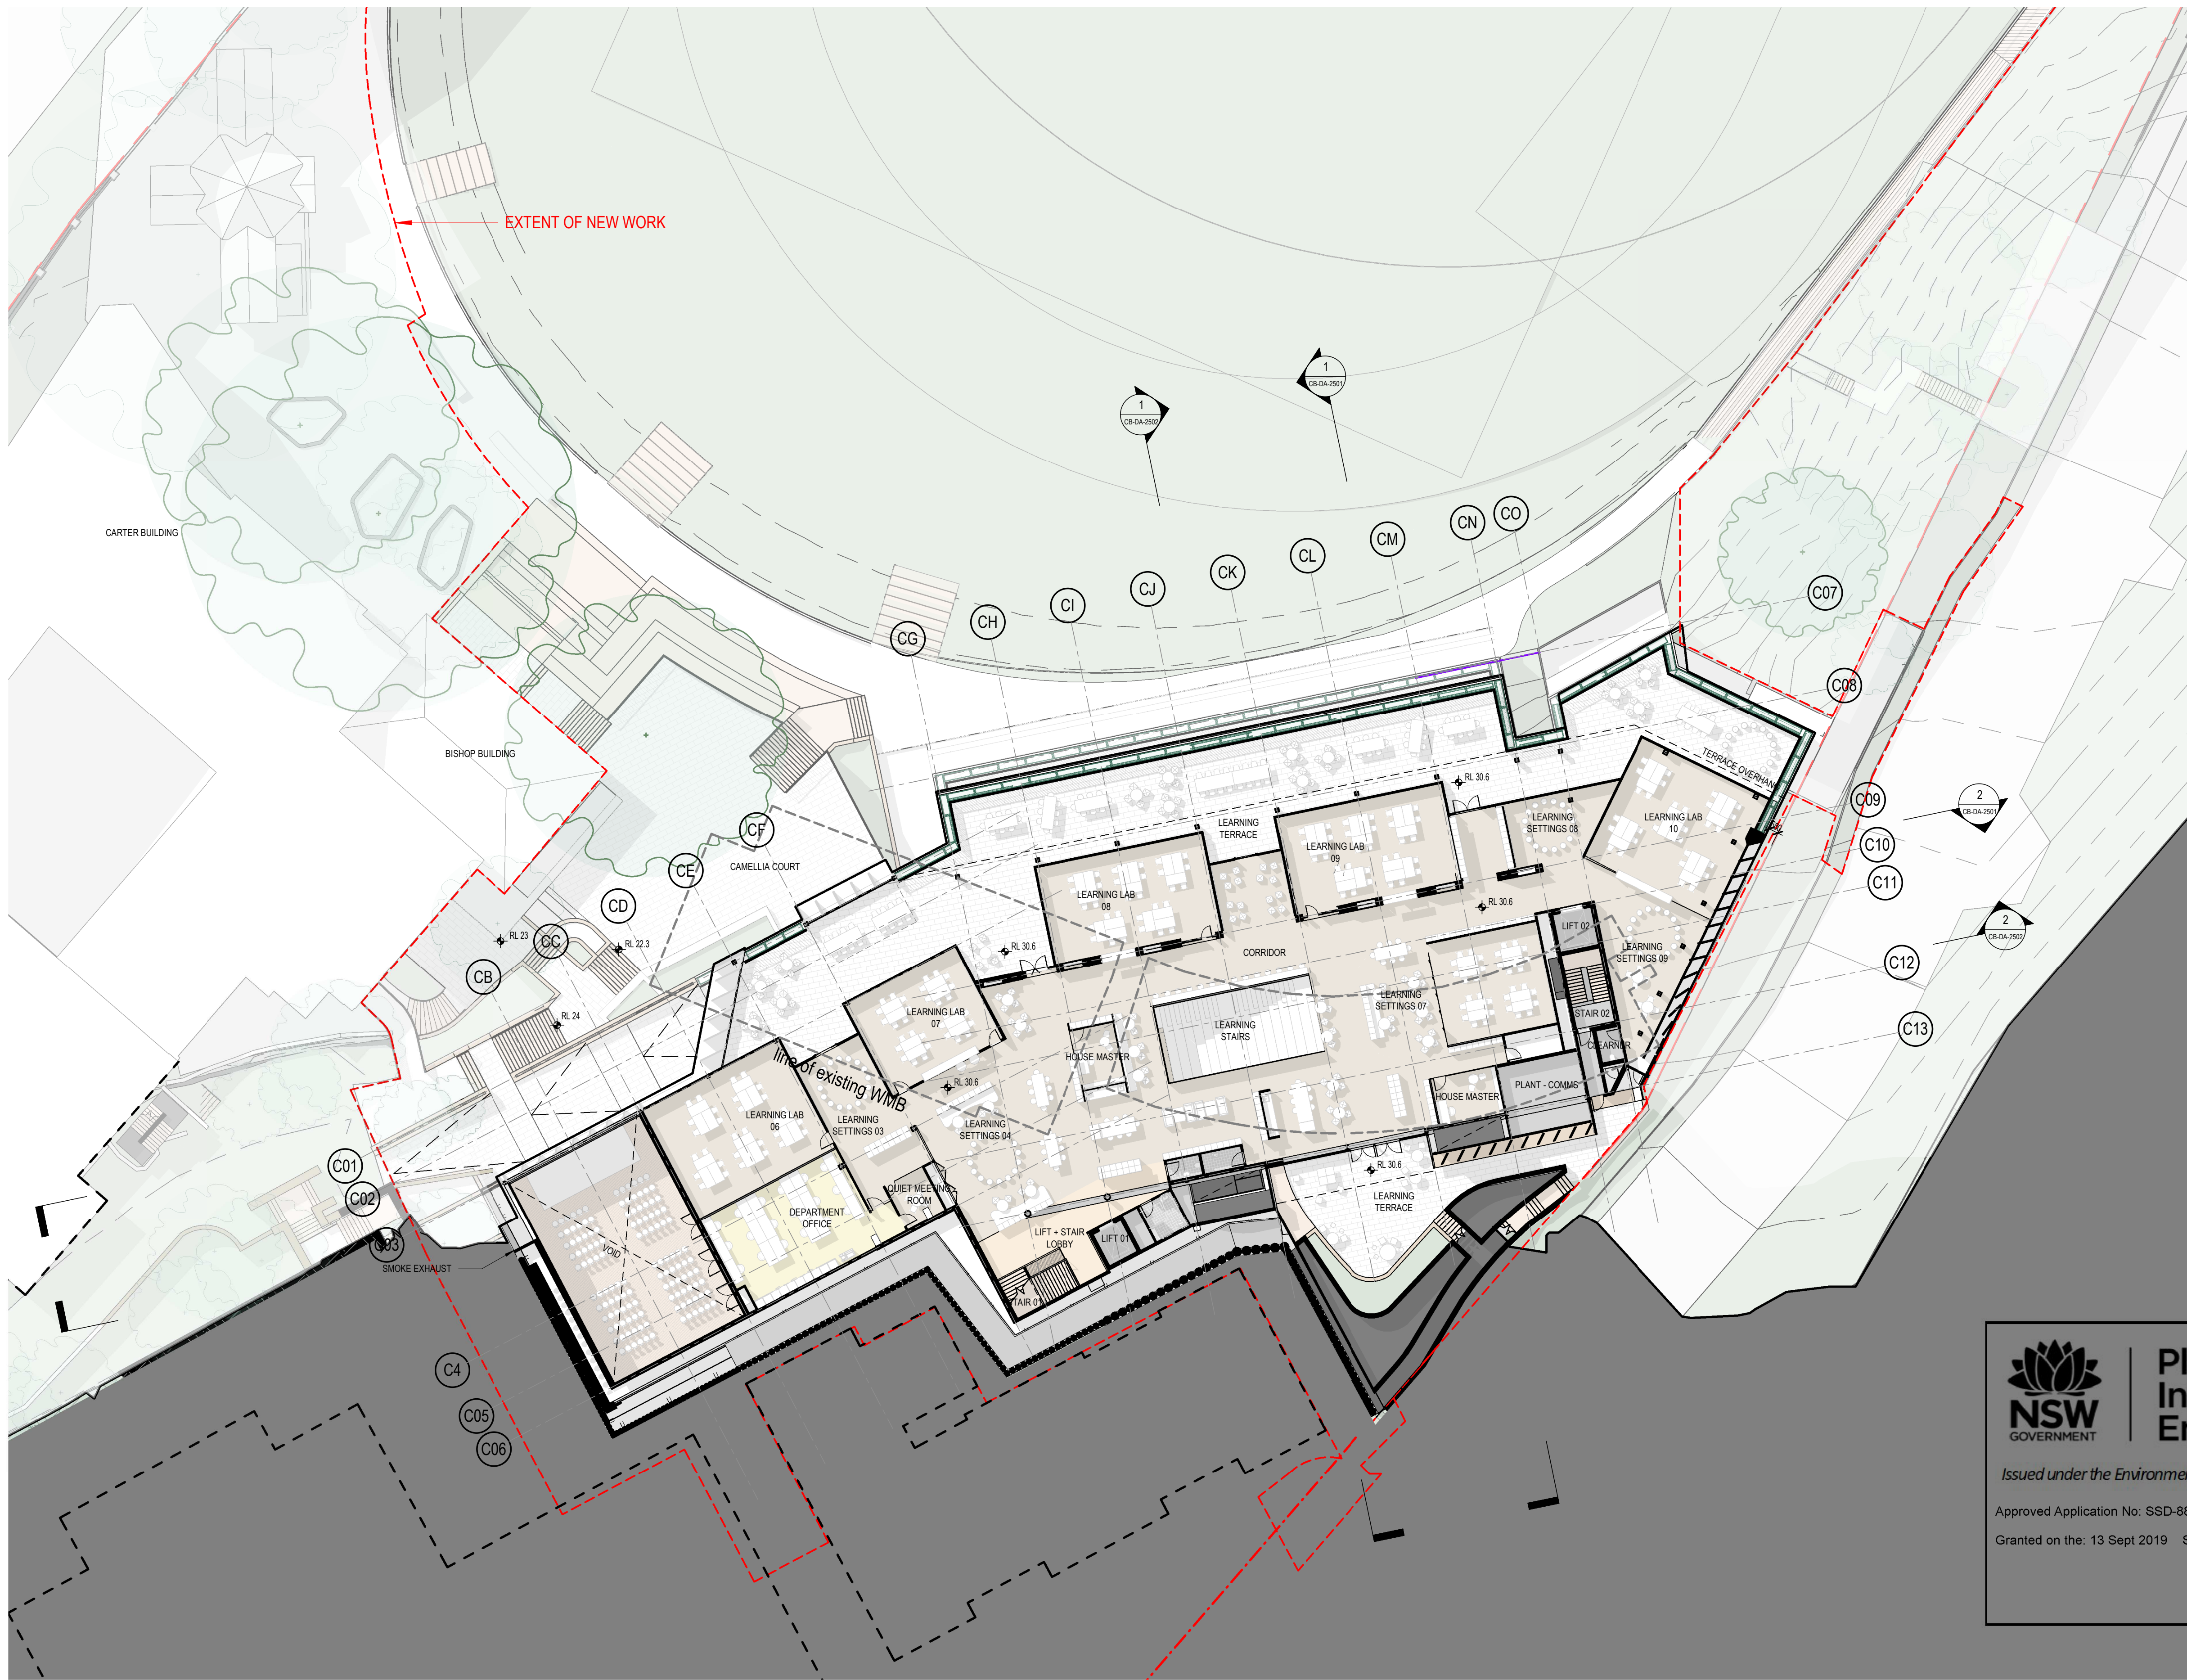



**Planning,
Industry &
Environment**

Issued under the Environmental Planning and Assessment Act 1979

Approved Application No: SSD-8812 Signed: 

Granted on the: 13 Sept 2019 Sheet No: 12 of 43



architectus™

Architectus Group Pty Ltd is the owner of the copyright subsisting in these drawings, plans, designs and specifications. They must not be used, reproduced or copied, in whole or in part, nor may the information, ideas and concepts therein contained (which are confidential to Architectus Group Pty Ltd) be disclosed to any person without the prior written consent of that company.



Do not scale drawings. Verify all dimensions on site

issue	amendment	date
1	ISSUED FOR SSDA	20/04/2018
2	ISSUED FOR SSDA	26/04/2018
3	ISSUED FOR SSDA	07/08/2018

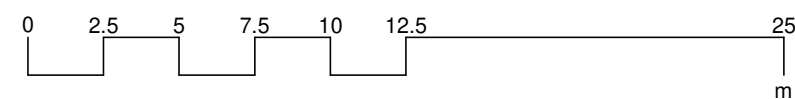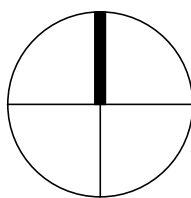

architectus™




Sydney
Melbourne
Adelaide
Auckland
Christchurch
Brisbane

Architectus Sydney
Level 18 MLC Centre
18 Martin Place
Sydney NSW 2000
T (61 2) 8252 8400
F (61 2) 8252 8600
sydney@architectus.com.au
ABN 90 131 245 684

checked	CV/KM	scale	1 : 250@A1
drawn	JTK	project no	170013

project	Cranbrook School
drawing	GA Plan - Level 04
drawing no.	CB-DA-1004
issue	3

7/08/2018 11:45:12 AM

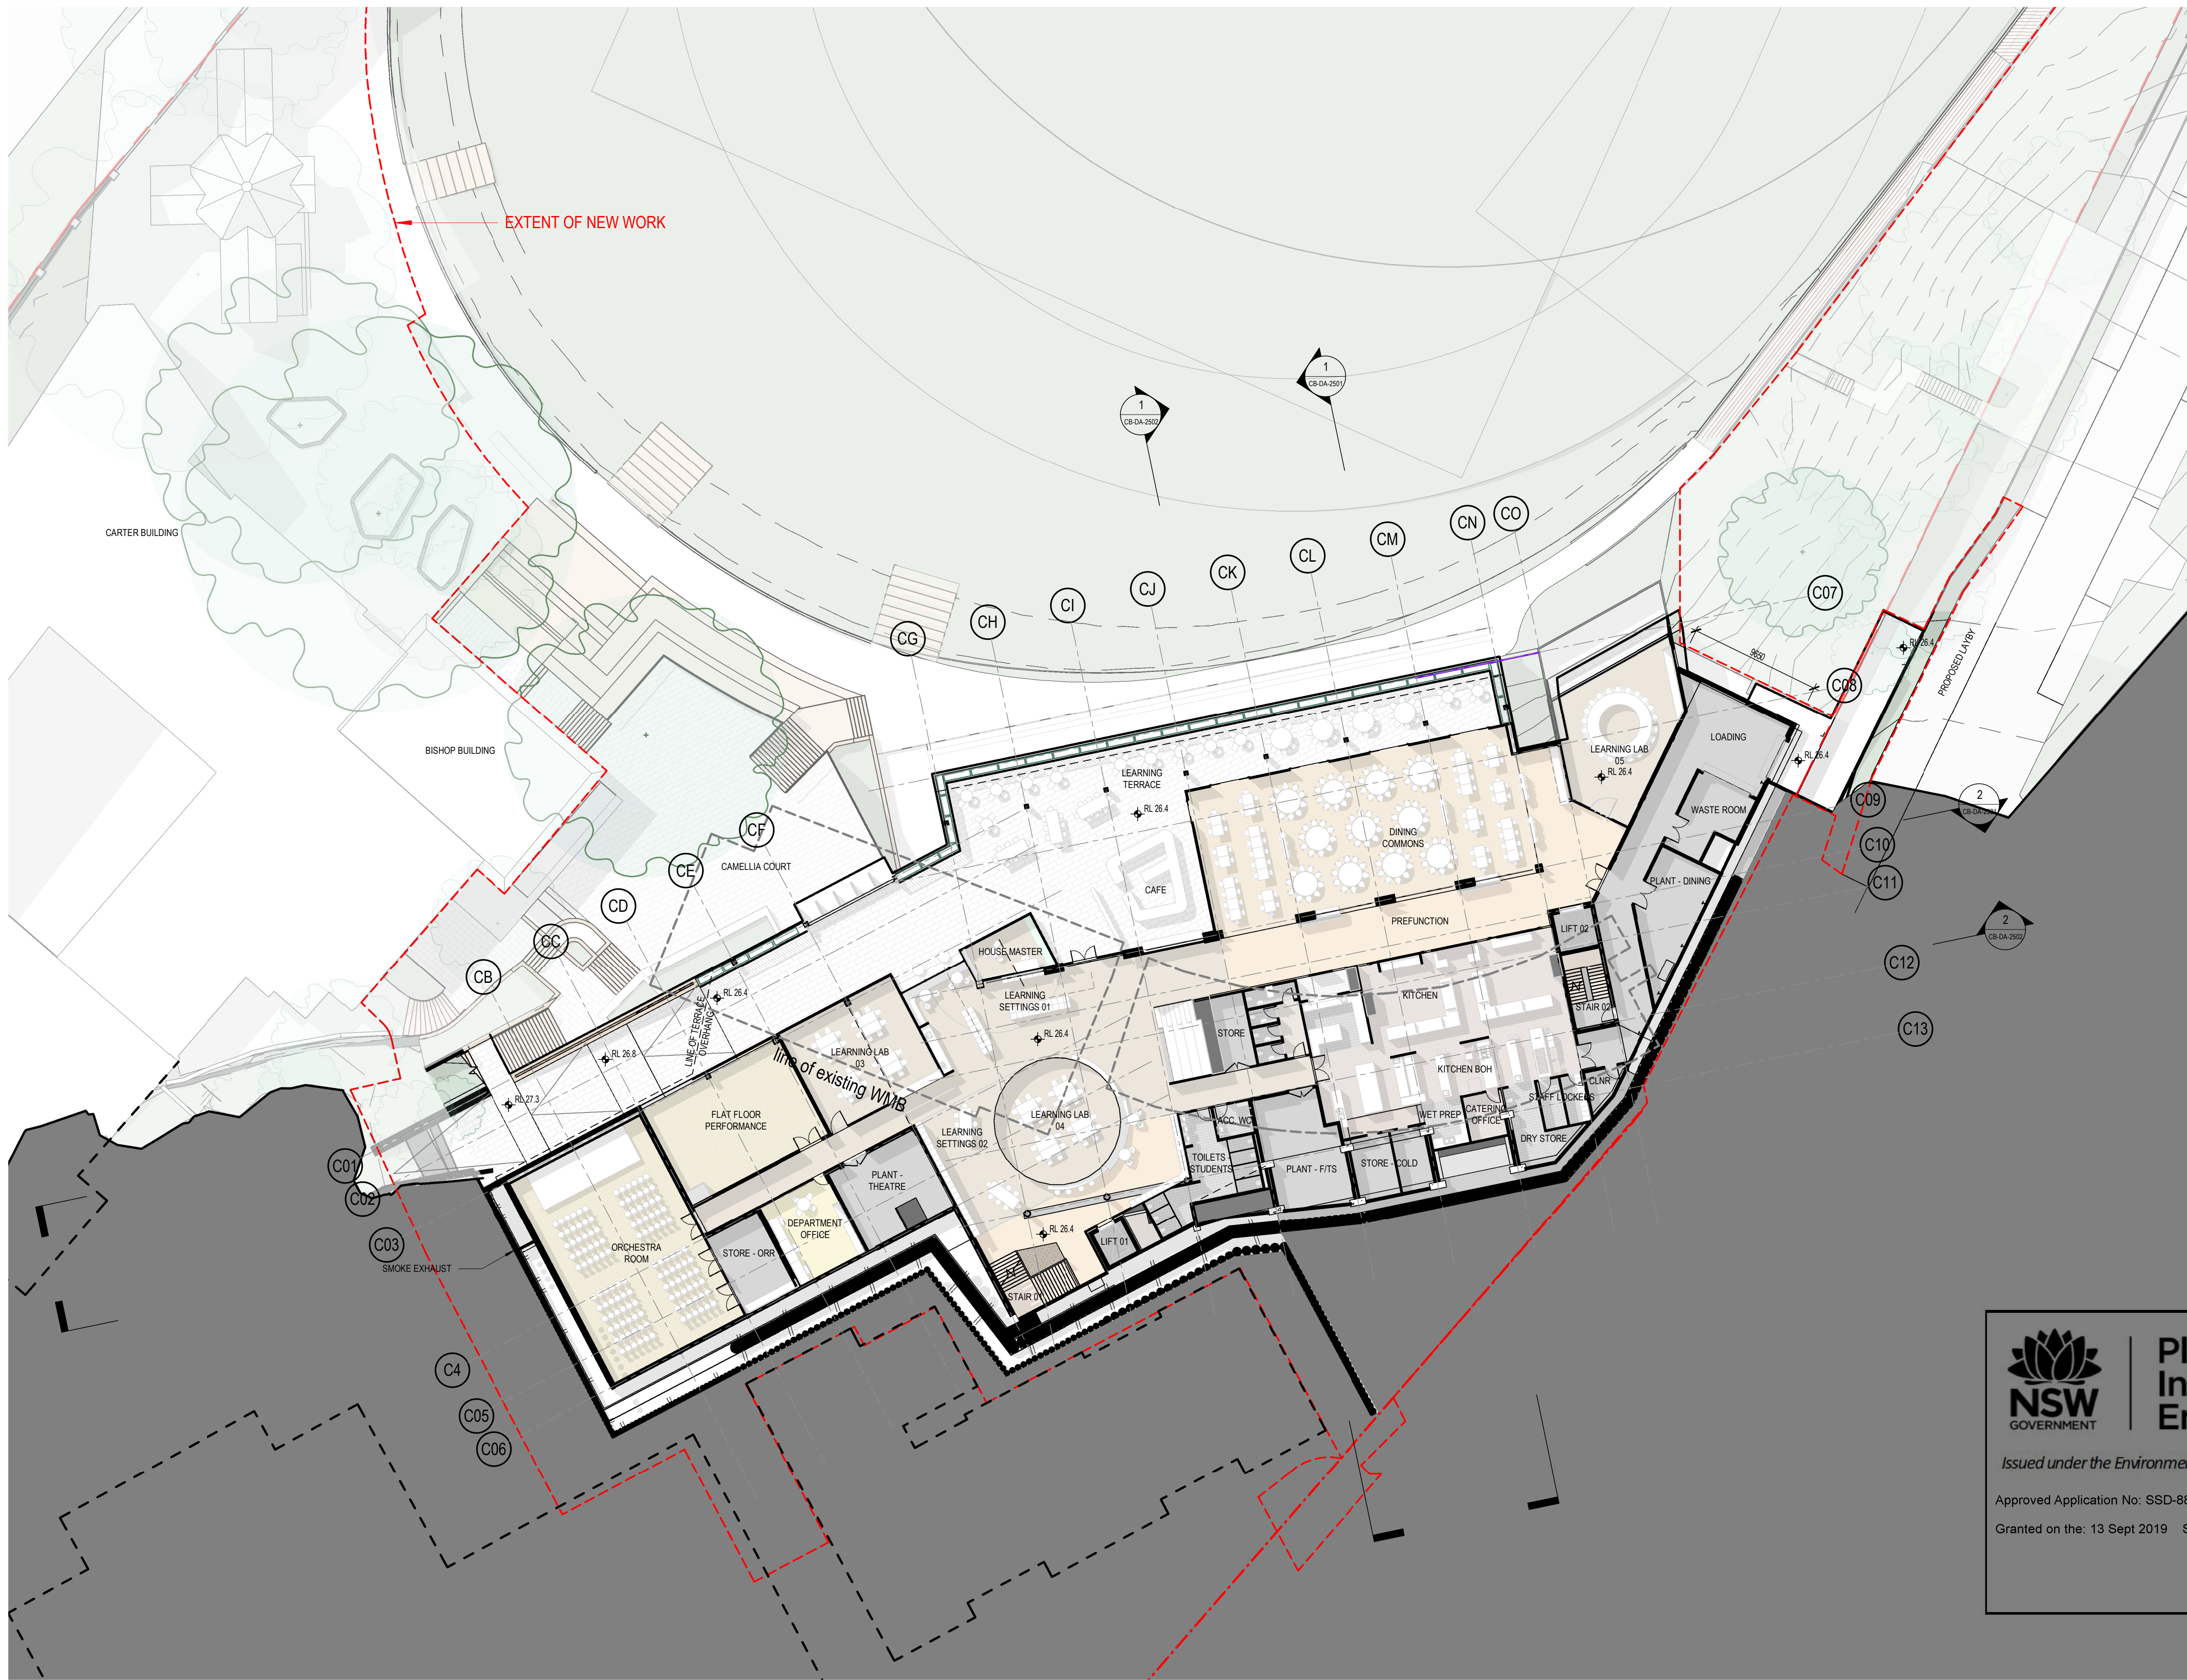





**Planning,
Industry &
Environment**
Issued under the Environmental Planning and Assessment Act 1979
Approved Application No: SSD-8812 Signed: 
Granted on the: 13 Sept 2019 Sheet No: 13 of 43

architectus™
Architectus Group Pty Ltd is the owner of the copyright subsisting in these drawings, plans, designs and specifications. They must not be used, reproduced or copied, in whole or in part, nor may the information, ideas and concepts therein contained (which are confidential to Architectus Group Pty Ltd) be disclosed to any person without the prior written consent of that company.



Do not scale drawings. Verify all dimensions on site

issue	amendment	date
1	ISSUED FOR SSDA	20/04/2018
2	ISSUED FOR SSDA	26/04/2018
3	ISSUED FOR SSDA	07/08/2018

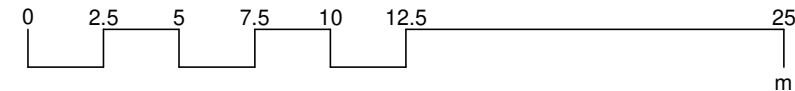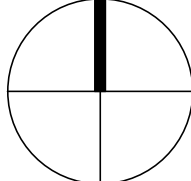



architectus™
Architectus Sydney
Level 18 MLC Centre
19 Martin Place
Sydney NSW 2000
T (61 2) 8252 8400
F (61 2) 8252 8600
sydney@architectus.com.au
ABN 90 131 245 684

checked	CV/KM	scale	1 : 250@A1
drawn	JTK	project no	170013

projectCranbrook School

drawing no.3


drawing no.3

issue3

GA Plan - Level 03

CB-DA-1005

7/08/2018 11:45:27 AM

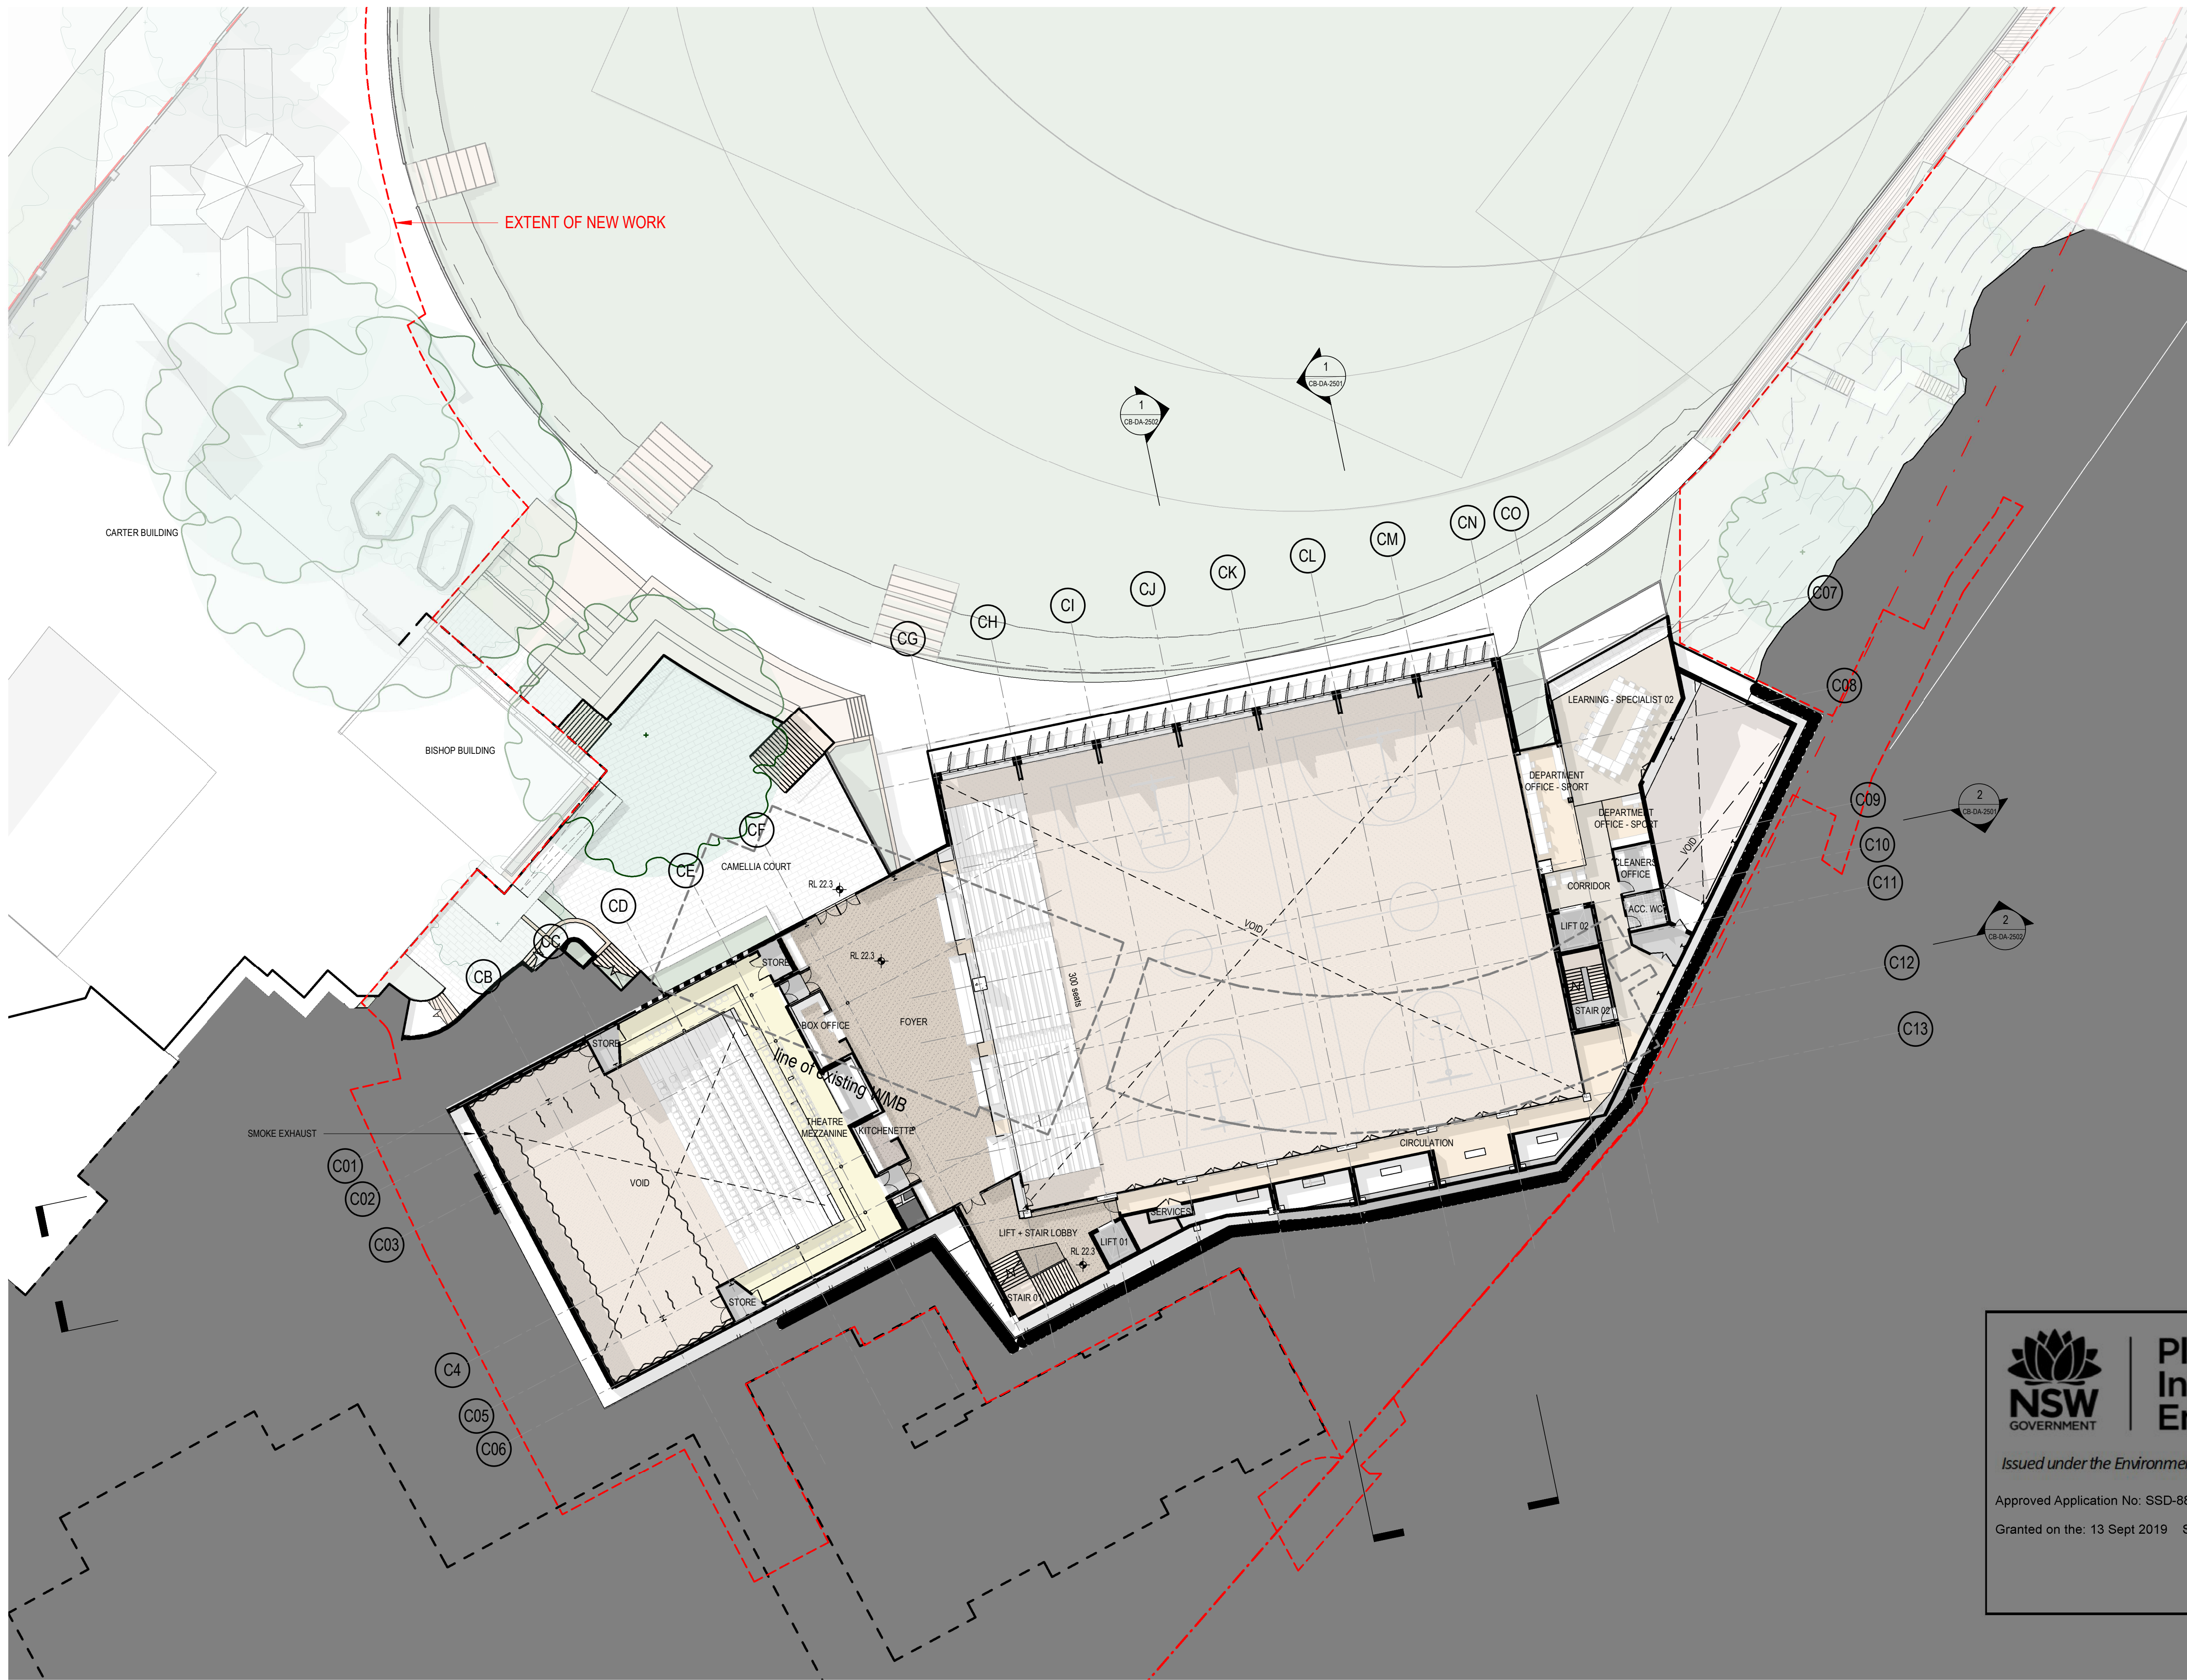



**Planning,
Industry &
Environment**

Issued under the Environmental Planning and Assessment Act 1979

Approved Application No: SSD-8812 Signed: 

Granted on the: 13 Sept 2019 Sheet No: 14 of 43



architectus™

Architectus Group Pty Ltd is the owner of the copyright subsisting in these drawings, plans, designs and specifications. They must not be used, reproduced or copied, in whole or in part, nor may the information, ideas and concepts therein contained (which are confidential to Architectus Group Pty Ltd) be disclosed to any person without the prior written consent of that company.



Do not scale drawings. Verify all dimensions on site

issue	amendment	date
1	ISSUED FOR SSDA	20/04/2018
2	ISSUED FOR SSDA	26/04/2018
3	ISSUED FOR SSDA	07/08/2018

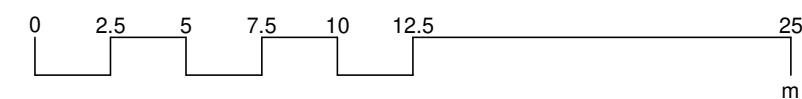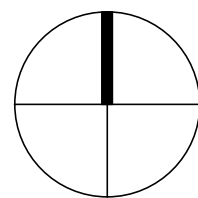

architectus™




Sydney
Melbourne
Adelaide
Auckland
Christchurch
Brisbane

Architectus Sydney
Level 18 MLC Centre
19 Martin Place
Sydney NSW 2000
T (61 2) 8252 8400
F (61 2) 8252 8600
sydney@architectus.com.au
ABN 90 131 245 684

checked	CV/KM	scale	1 : 250@A1
drawn	JTK	project no	170013

project	Cranbrook School
drawing	GA Plan - Level 02
drawing no.	CB-DA-1006
issue	3

7/08/2018 11:45:37 AM

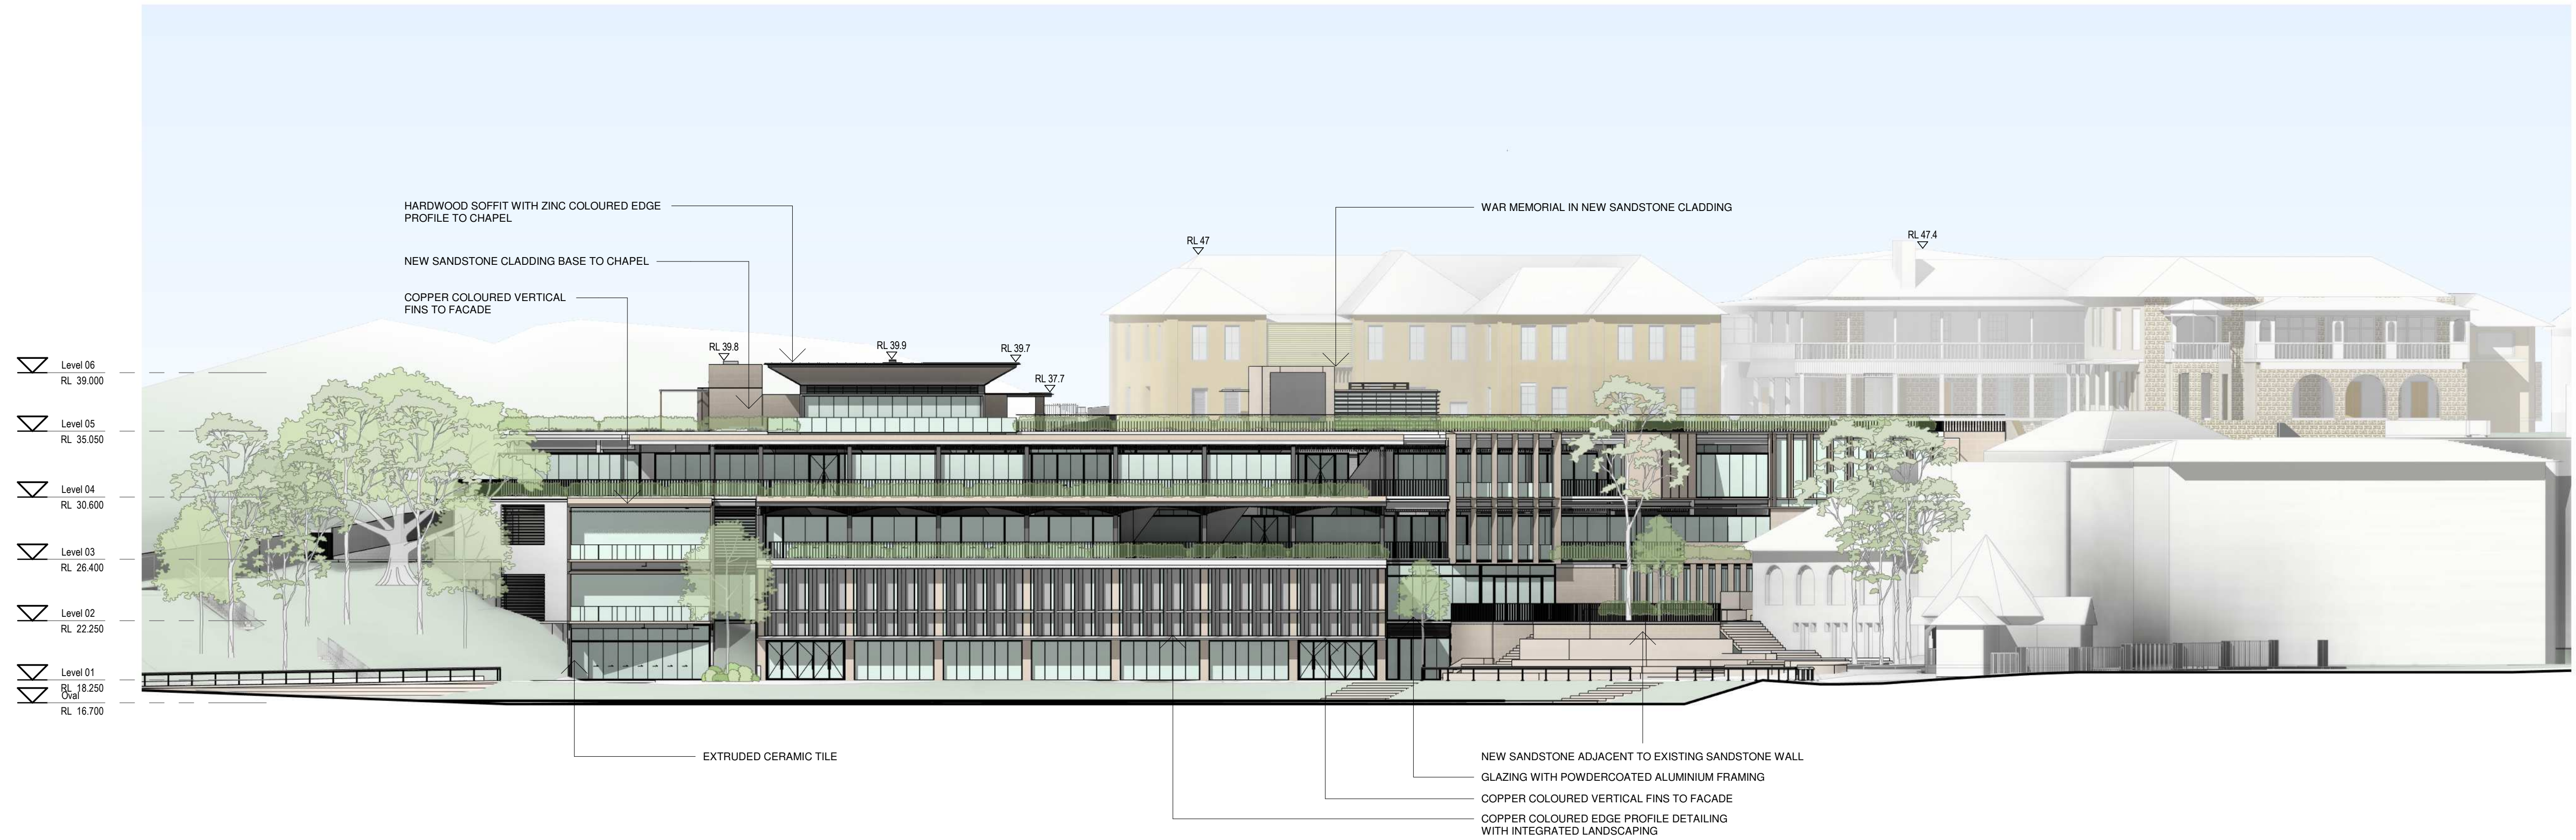

1 North Elevation
Scale: 1 : 250



2 South Elevation
Scale: 1 : 250


architectus™

Architectus Group Pty Ltd is the owner of the copyright subsisting in these drawings, plans, designs and specifications. They must not be used, reproduced or copied, in whole or in part, nor may the information, ideas and concepts therein contained (which are confidential to Architectus Group Pty Ltd) be disclosed to any person without the prior written consent of that company.



Do not scale drawings. Verify all dimensions on site

issue	amendment	date
1	ISSUED FOR SSDA	20/04/2018
2	ISSUED FOR SSDA	07/08/2018
3	ISSUED FOR SSDA	03/12/2018
4	ISSUED FOR SSDA	14/12/2018

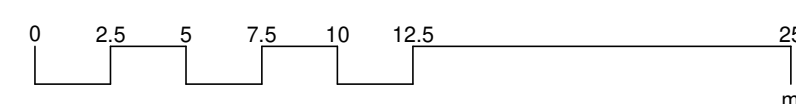


Planning,
Industry &
Environment

Issued under the Environmental Planning and Assessment Act 1979

Approved Application No: SSD-8812 Signed:

Granted on the: 13 Sept 2019 Sheet No: 16 of 43

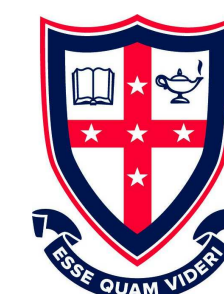

Sydney
Melbourne
Adelaide
Auckland
Christchurch
Brisbane

architectus™

Architectus Sydney
Level 18 MLC Centre
19 Martin Place
Sydney NSW 2000
T (61 2) 8252 8400
F (61 2) 8252 8600
sydney@architectus.com.au
ABN 90 131 245 684


checked	CV	scale	1 : 250@A1
drawn	KW	project no	170013

project Cranbrook School

drawing GA Elevation - North - South

drawing no. CB-DA-2001 issue 4

14/12/2018 11:26:14 AM

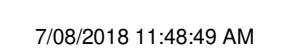


[illegible]

Planning, Industry & Environment

Issued under the Environmental Planning and Assessment Act 1979

Approved Application No: SSD-8812 Signed:

Granted on the: 13 Sept 2019 Sheet No: 26 of 43

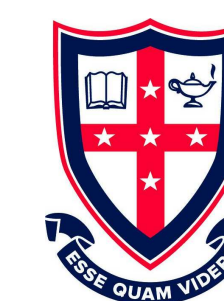

Sydney
Melbourne
Adelaide
Auckland
Christchurch
Brisbane

checked

drawn

CV/KM scale

JTK project no

CV/KM scale @A1

JTK project no 170113

architectus™

Architectus Sydney
Level 18 MLC Centre
19 Martin Place
Sydney NSW 2000
T (61 2) 8252 8400
F (61 2) 8252 8600
sydney@architectus.com.au
ABN 90 131 245 684

project

Cranbrook School

drawing

Perspective 05

drawing no.

CB-DA-9005

Issue

1



Issued under the Environmental Planning and Assessment Act 1979



Approved Application No: SSD-8812 Signed:

Granted on the: 13 Sept 2019 Sheet No: 27 of 43

Architectus Group Pty Ltd is the owner of the copyright subsisting in these drawings, plans, designs and specifications. They must not be used, reproduced or copied, in whole or in part, nor may the information, ideas and concepts therein contained (which are confidential to Architectus Group Pty Ltd) be disclosed to any person without the prior written consent of that company.



Do not scale drawings. Verify all dimensions on site.

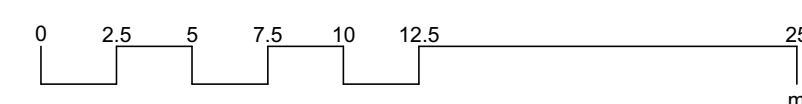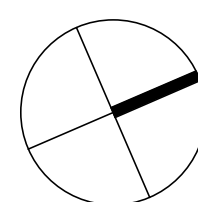[illegible]

JUSTIN MCDONALD STAND

NEW SOUTH HEAD ROAD

A— PROPERTY BOUNDARY

— EXISTING TELSTRA BOX
TO BE RETAINED

EXISTING EDGE OF OVAL TO BE
DEMOLISHED AND RE MODELLED

EXISTING GROUNDSMANS &
SPORTS SHEDS TO BE
REMOVED AND REPLACED
WITH NEW FACILITY

TREES TO BE REMOVED
NOTED IN RED

PORTION OF EXISTING FENCE TO BE
DEMOLISHED FOR LAYBY AND LOADING
TO NEW TEACHING BUILDING

EXISTING BORE TANK TO
BE DEMOLISHED

EXISTING BORE
HOLE TO REMAIN

architectus™



Sydney
Melbourne
Adelaide
Auckland
Christchurch
Brisbane

checked	CV/KM	scale	1 : 250@A1
drawn	JTK	project no	170113

Architectus Sydney
Level 18 MLC Centre
19 Martin Place
Sydney NSW 2000
T (61 2) 8252 8400
F (61 2) 8252 8600
sydney@architectus.com.au
ABN 90 131 245 684

Cranbrook School


Demolition Oval GA Plan

drawing no. issue


AF-DA-0502

2

26/04/2018 8:10:56 AM

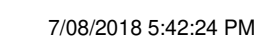




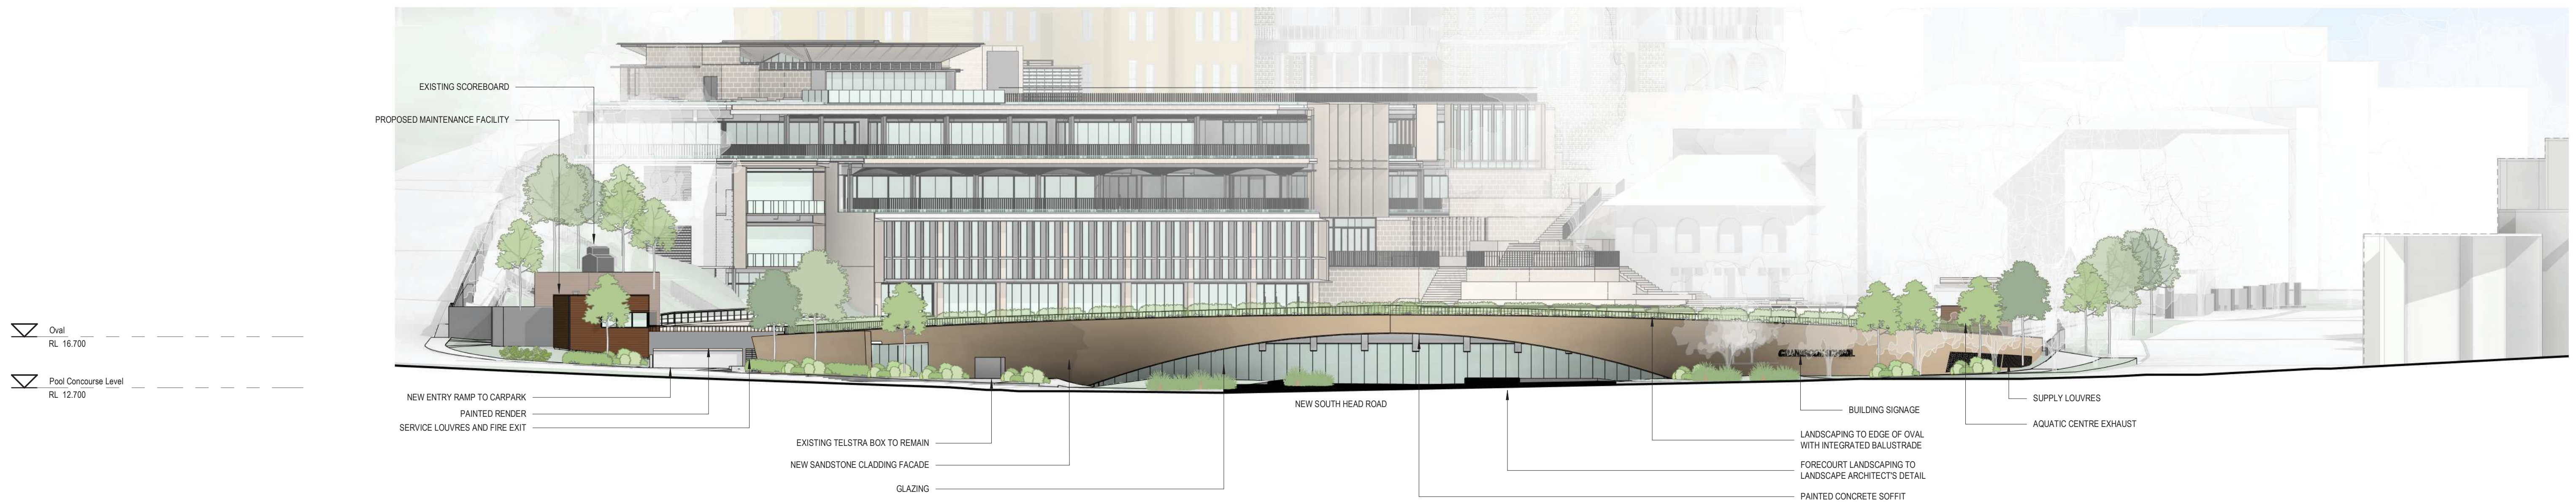

1 North East Elevation
Scale: 1 : 250



2 North West Elevation
Scale: 1 : 250

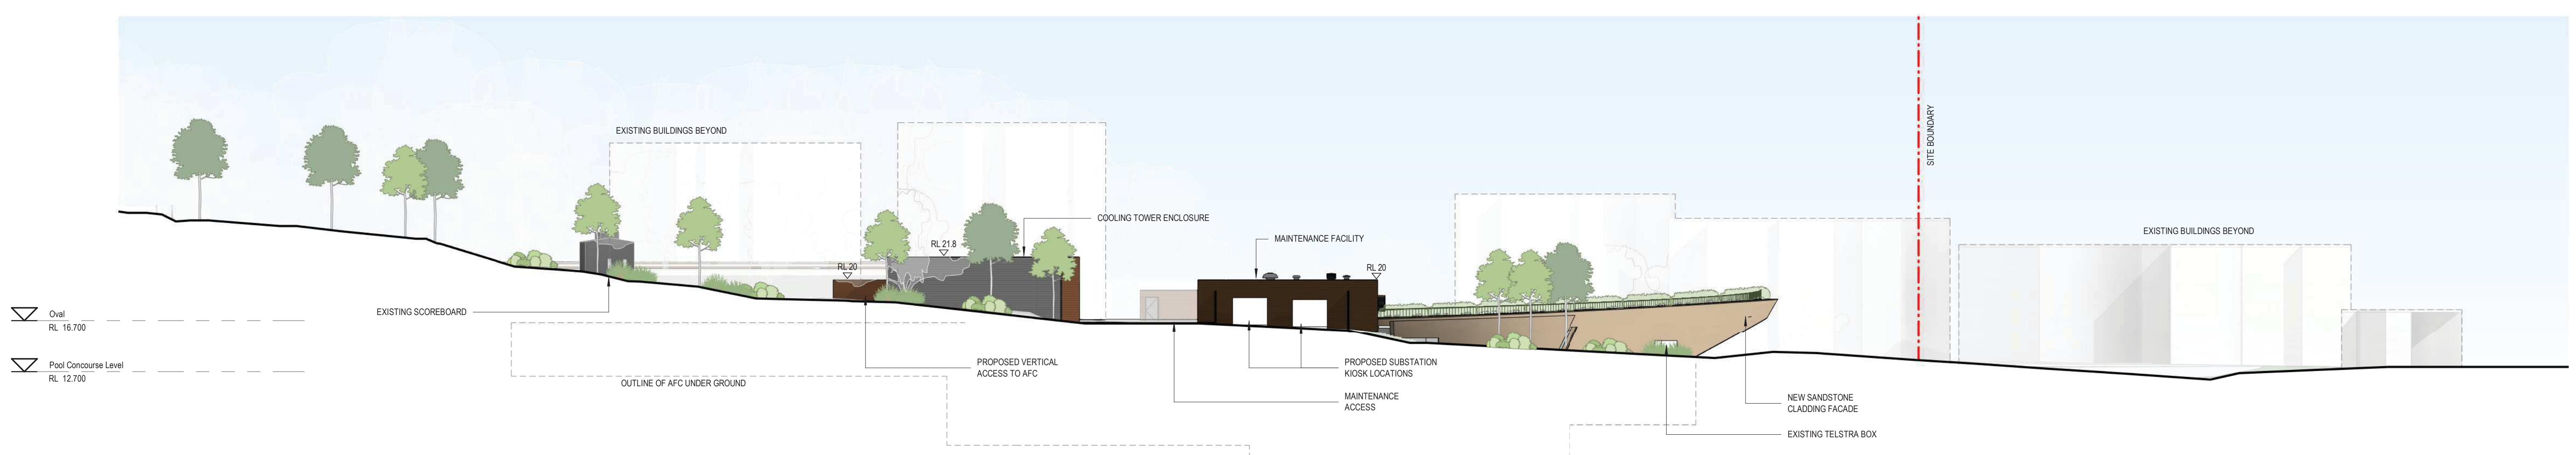


3 South East Elevation
Scale: 1 : 250

architectus™
Architectus Group Pty Ltd is the owner of the copyright subsisting in these drawings, plans, designs and specifications. They must not be used, reproduced or copied, in whole or in part, nor may the information, ideas and concepts therein contained (which are confidential to Architectus Group Pty Ltd) be disclosed to any person without the prior written consent of that company.

ISO 9001
CERTIFIED

Do not scale drawings. Verify all dimensions on site

issue	amendment	date
1	ISSUED FOR SSDA	20/04/2018
2	ISSUED FOR SSDA	26/04/2018
3	ISSUED FOR SSDA	07/08/2018
4	ISSUED FOR SSDA	03/12/2018
5	ISSUED FOR SSDA	14/12/2018
6	ISSUED FOR SSDA	29/01/2019

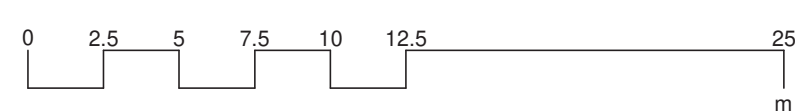




**Planning,
Industry &
Environment**

Issued under the Environmental Planning and Assessment Act 1979

Approved Application No: 8812 Signed: 


Granted on the: 13 Sept 2019 Sheet No: 32 of 43

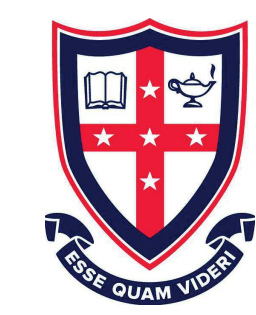


Sydney
Melbourne
Adelaide
Auckland
Christchurch
Brisbane

architectus™
Architectus Sydney
Level 18 MLC Centre
19 Martin Place
Sydney NSW 2000
T (61 2) 8252 8400
F (61 2) 8252 8600
sydney@architectus.com.au
ABN 90 131 245 684


checked	CV/MQ	scale	1 : 250@A1
drawn	KW	project no	170013

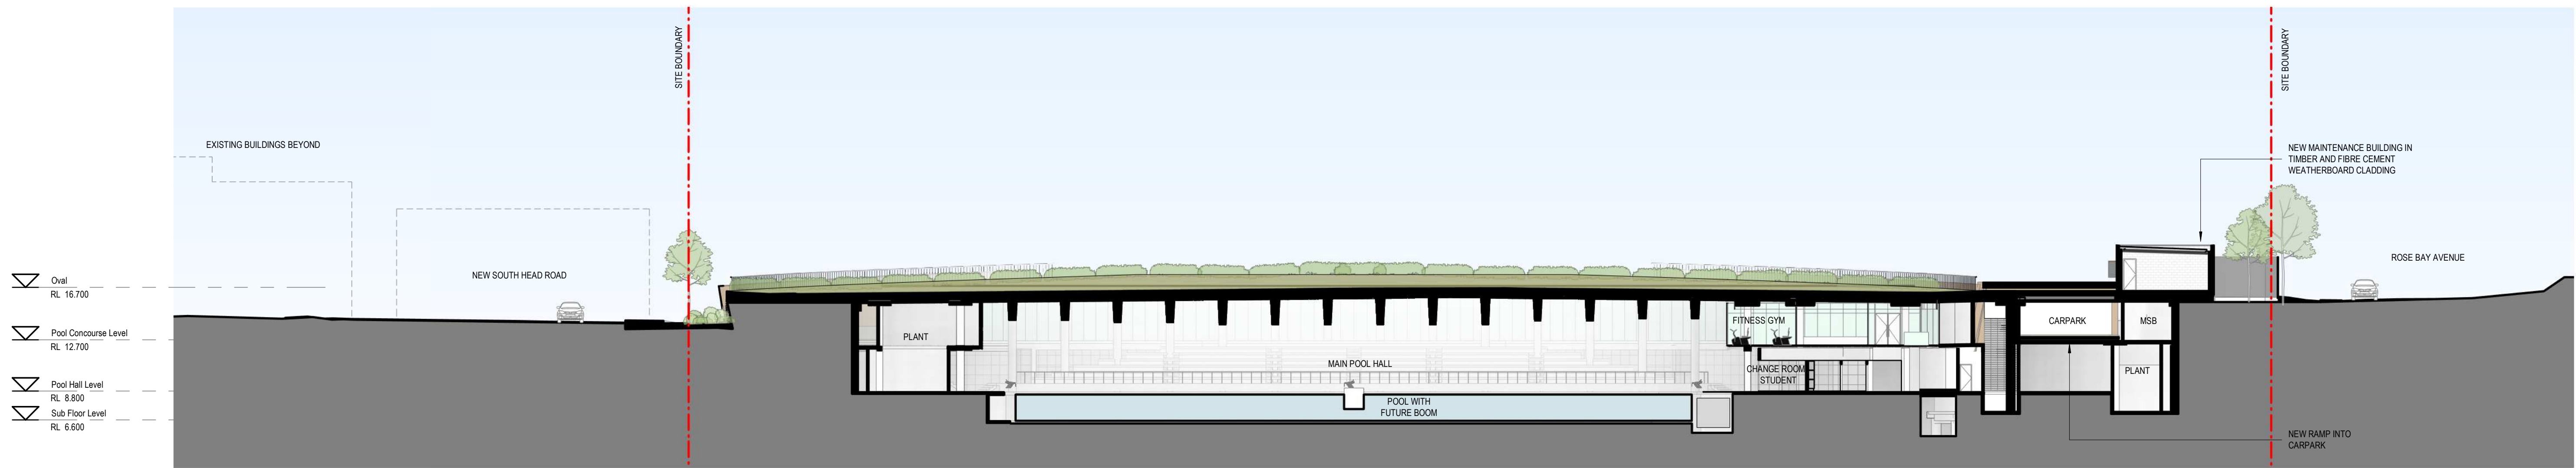

1 Section AA
Scale: 1 : 250

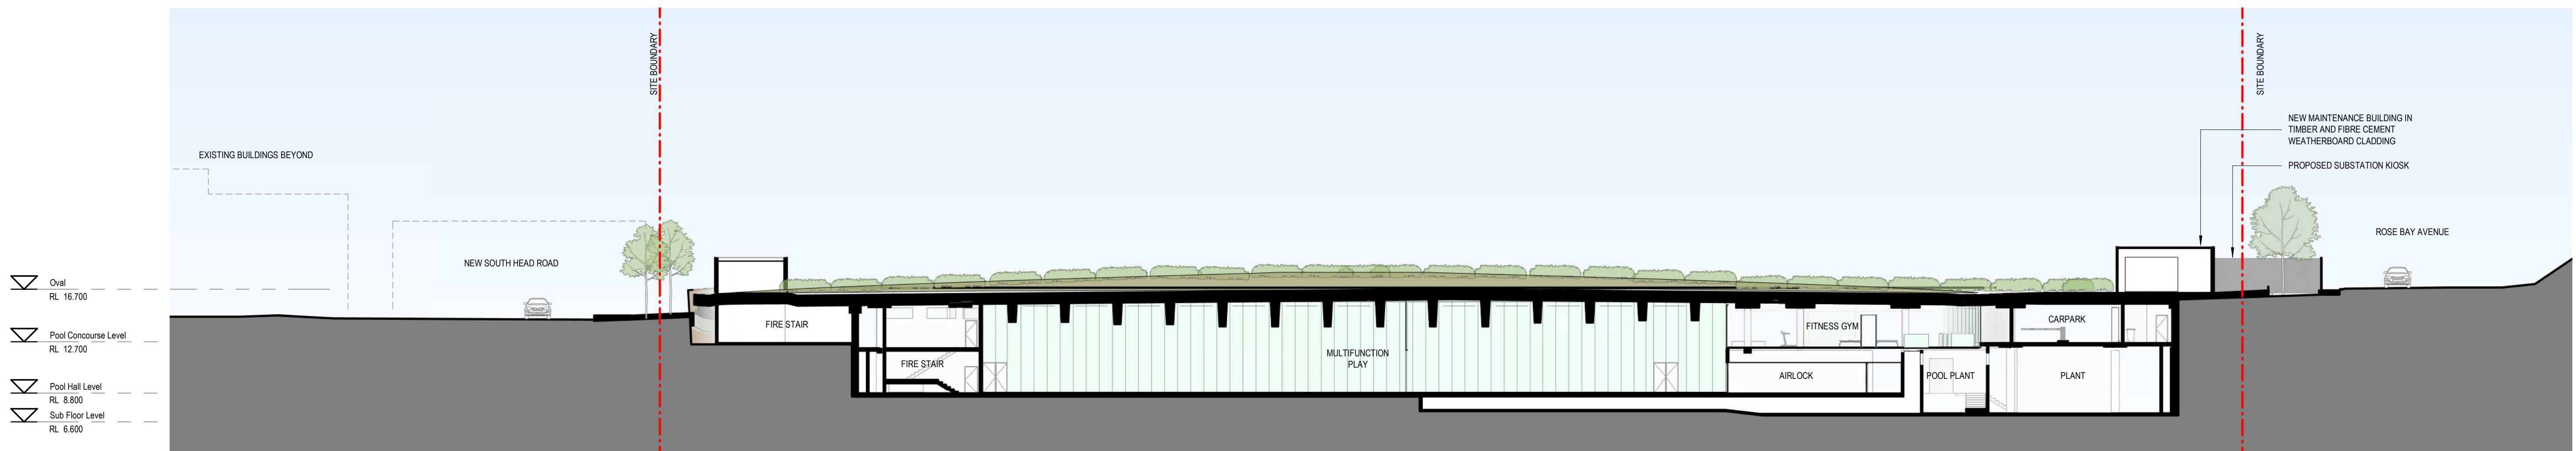

2 Section BB
Scale: 1 : 250

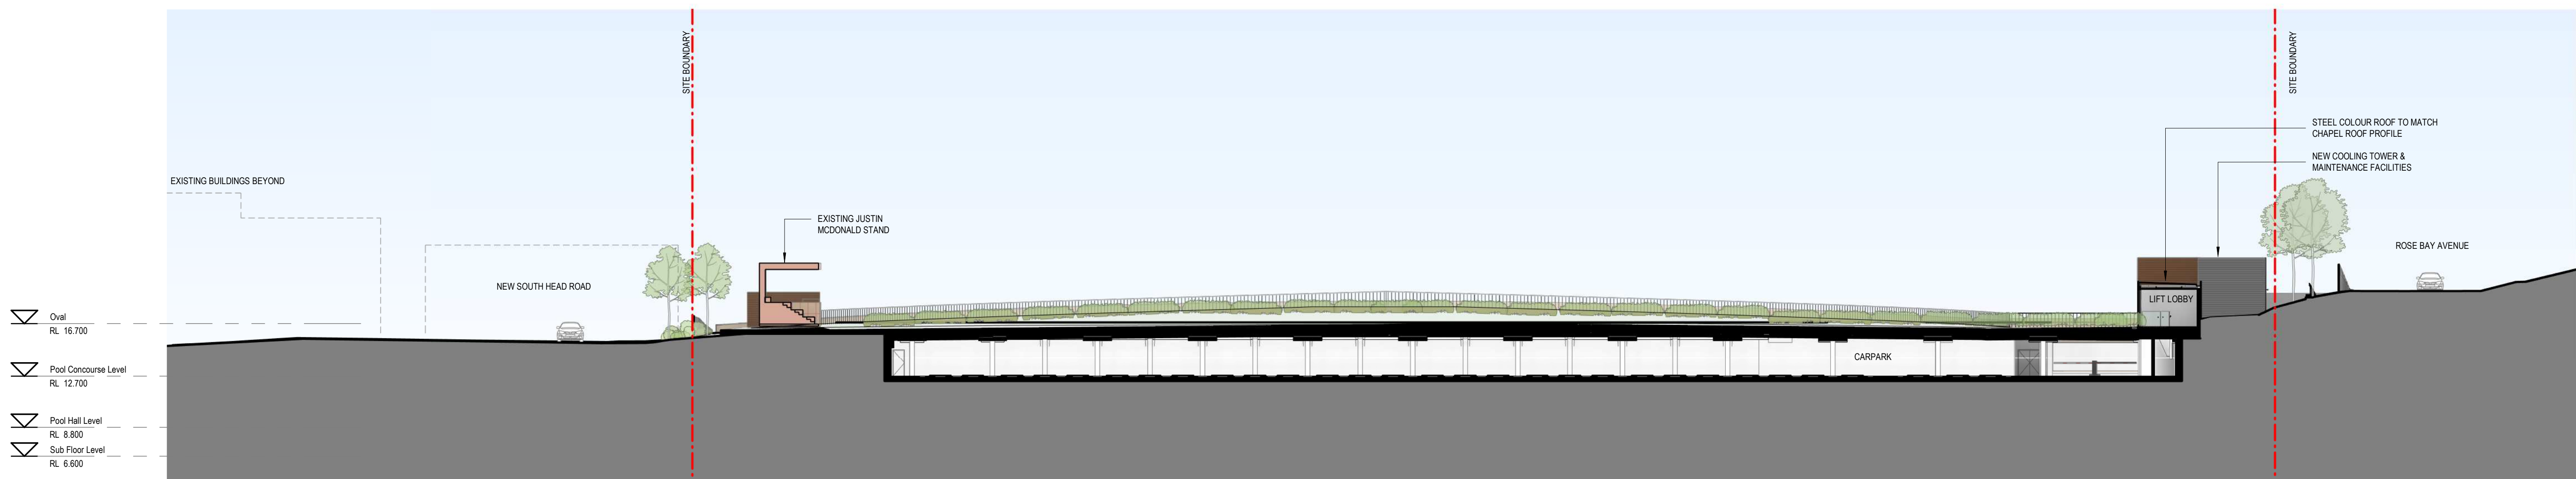


3 Section CC
Scale: 1 : 250

architectus™
Architectus Group Pty Ltd is the owner of the copyright subsisting in these drawings, plans, designs and specifications. They must not be used, reproduced or copied, in whole or in part, nor may the information, ideas and concepts therein contained (which are confidential to Architectus Group Pty Ltd) be disclosed to any person without the prior written consent of that company.



Do not scale drawings. Verify all dimensions on site

issue	amendment	date
1	ISSUED FOR SSDA	20/04/2018
2	ISSUED FOR SSDA	26/04/2018
3	ISSUED FOR SSDA	07/08/2018
4	ISSUED FOR SSDA	14/12/2018
5	ISSUED FOR SSDA	29/01/2019

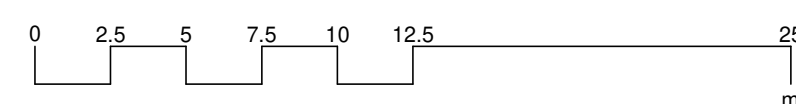


**Planning,
Industry &
Environment**

Issued under the Environmental Planning and Assessment Act 1979

Approved Application No: 8812 Signed:

Granted on the: 13 Sept 2019 Sheet No: 33 of 43

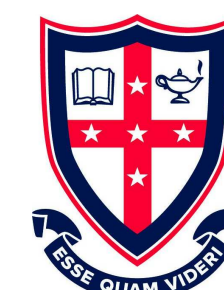

Sydney
Melbourne
Adelaide
Auckland
Christchurch
Brisbane


architectus™

Architectus Sydney
Level 18 MLC Centre
19 Martin Place
Sydney NSW 2000
T (61 2) 8252 8400
F (61 2) 8252 8600
sydney@architectus.com.au
ABN 90 131 245 684


checked	CV/MQ	scale	1 : 250@A1
drawn	KW	project no	170013

project	Cranbrook School
drawing	Sections AA-CC
drawing no.	issue
AF-DA-2501	5


29/01/2019 5:33:20 PM

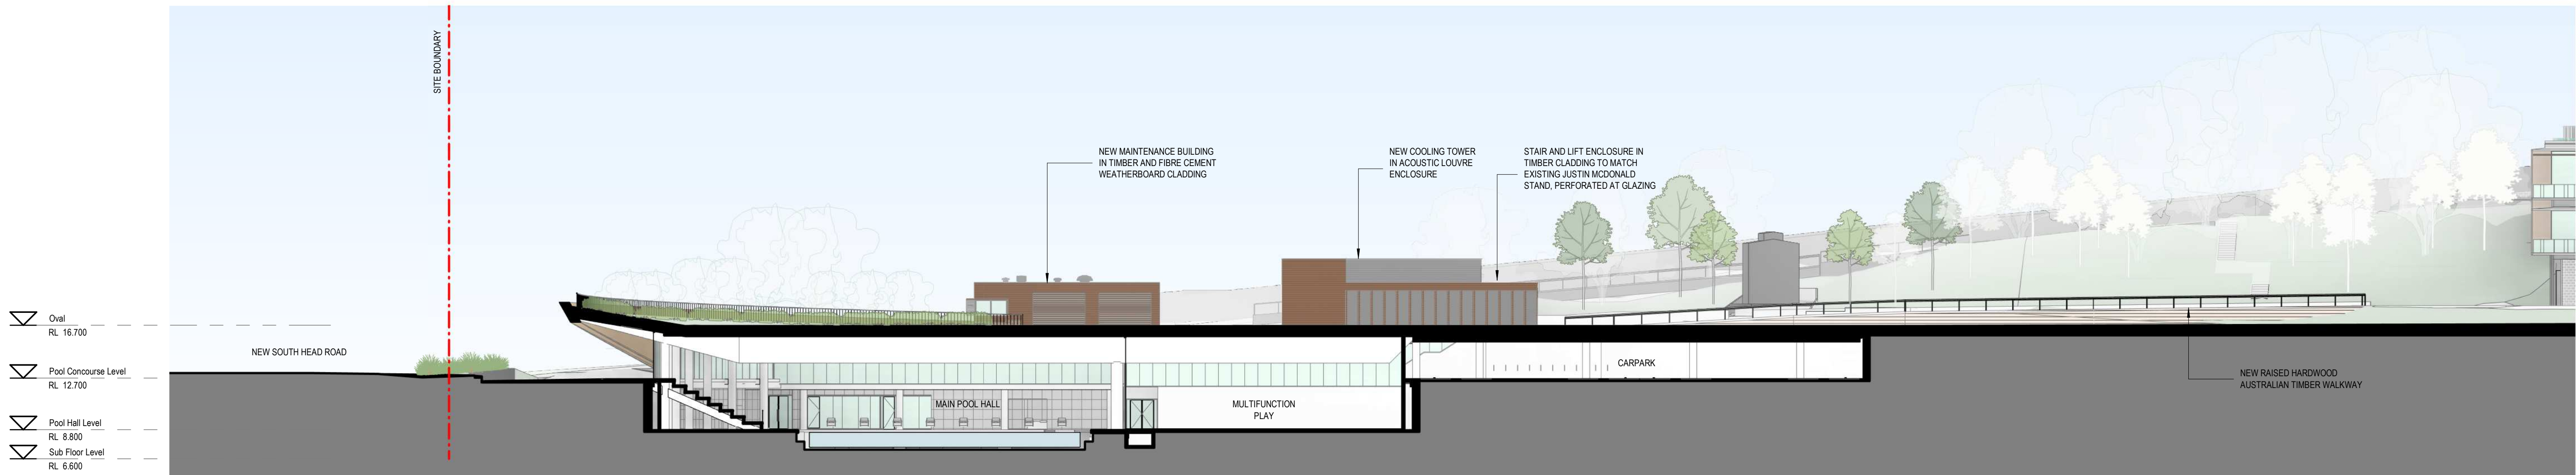

1 Section DD
Scale: 1 : 250

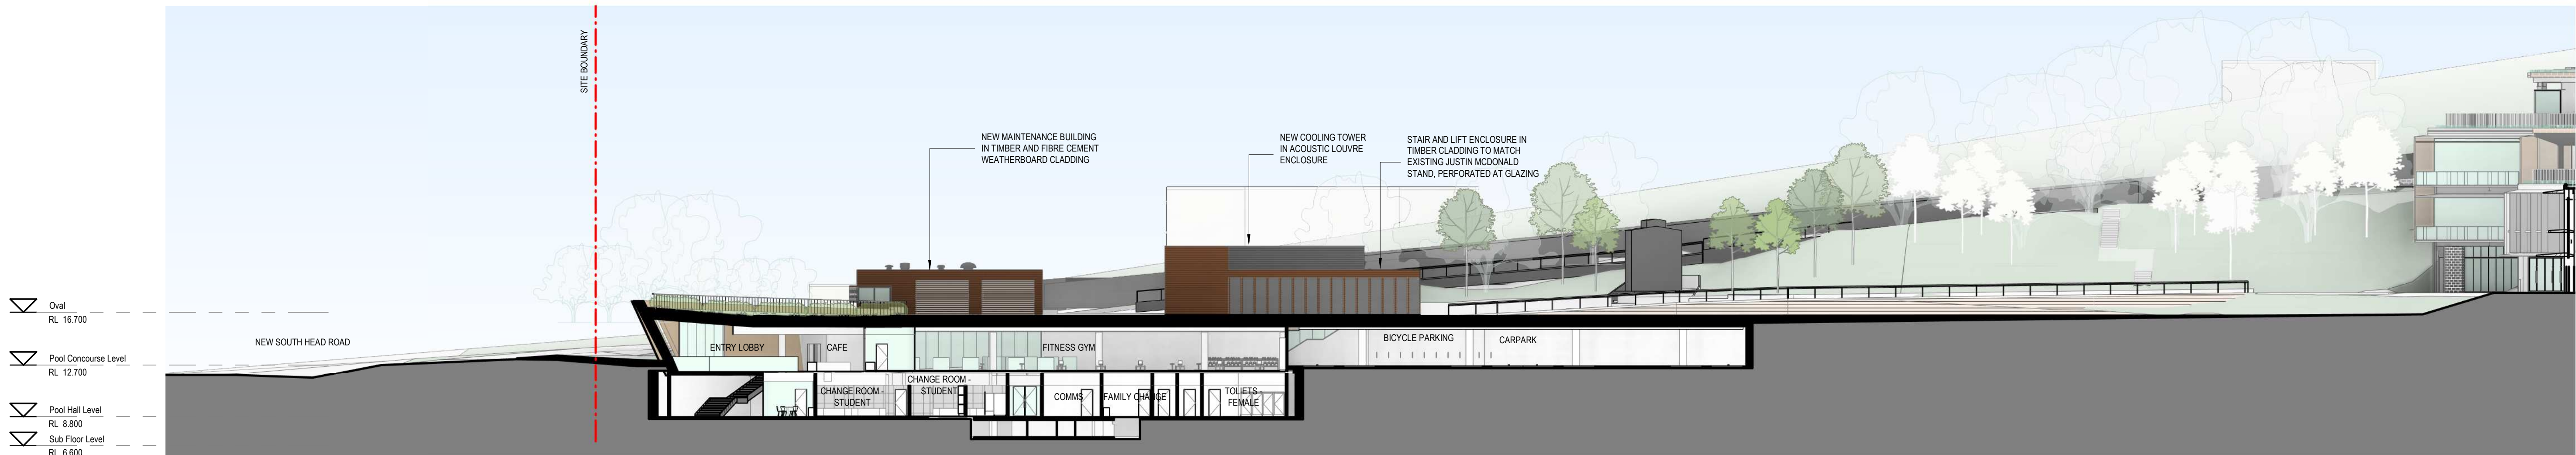

2 Section EE
Scale: 1 : 250

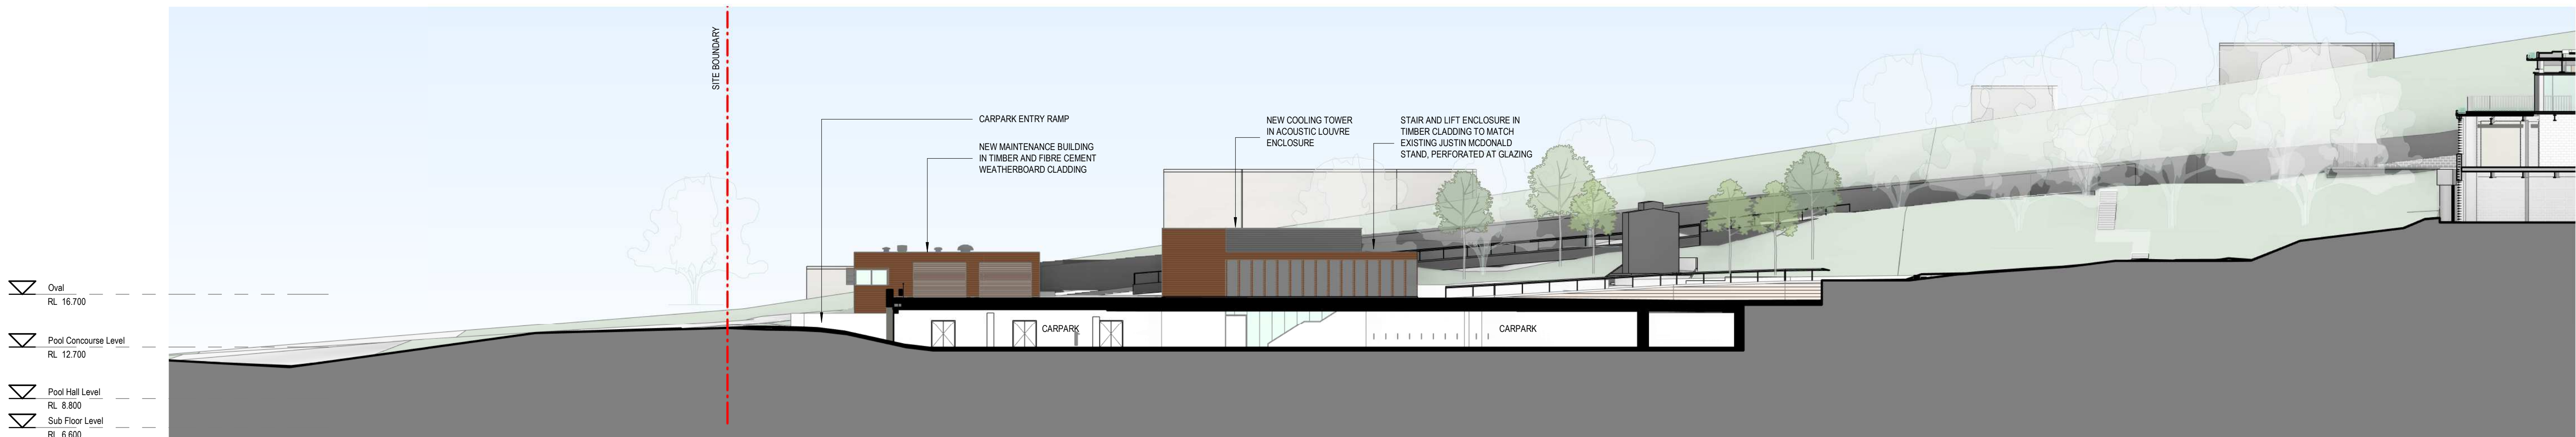


3 Section FF
Scale: 1 : 250

architectus™
Architectus Group Pty Ltd is the owner of the copyright subsisting in these drawings, plans, designs and specifications. They must not be used, reproduced or copied, in whole or in part, nor may the information, ideas and concepts therein contained (which are confidential to Architectus Group Pty Ltd) be disclosed to any person without the prior written consent of that company.



Do not scale drawings. Verify all dimensions on site

issue	amendment	date
1	ISSUED FOR SSDA	20/04/2018
2	ISSUED FOR SSDA	26/04/2018
3	ISSUED FOR SSDA	07/08/2018
4	ISSUED FOR SSDA	14/12/2018
5	ISSUED FOR SSDA	29/01/2019

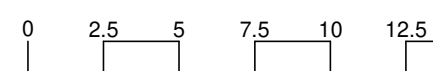


**Planning,
Industry &
Environment**

Issued under the Environmental Planning and Assessment Act 1979

Approved Application No: 8812 Signed: *[Signature]*

Granted on the: 13 Sept 2019 Sheet No: 34 of 43

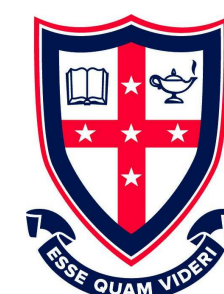

Sydney
Melbourne
Adelaide
Auckland
Christchurch
Brisbane

architectus™

Architectus Sydney
Level 18 MLC Centre
19 Martin Place
Sydney NSW 2000
T (61 2) 8252 8400
F (61 2) 8252 8600
sydney@architectus.com.au
ABN 90 131 245 684

checked	CV/MQ	scale	1 : 250@A1
drawn	KW	project no	170013

project Cranbrook School

drawing Sections DD-FF

drawing no. AF-DA-2502 issue 5

29/01/2019 5:33:29 PM



architectus™

Architectus Group Pty Ltd is the owner of the copyright subsisting in these drawings, plans, designs and specifications. They must not be used, reproduced or copied, in whole or in part, nor may the information, ideas and concepts therein contained (which are confidential to Architectus Group Pty Ltd) be disclosed to any person without the prior written consent of that company.



Do not scale drawings. Verify all dimensions on site

[illegible]

Planning, Industry & Environment

Issued under the Environmental Planning and Assessment Act 1979

Approved Application No: SSD-8812 Signed:

Granted on the: 13 Sept 2019 Sheet No: 37 of 43



Sydney
Melbourne
Adelaide
Auckland
Christchurch
Brisbane

architectus™

Architectus Sydney
Level 18 MLC Centre
19 Martin Place
Sydney NSW 2000
T (61 2) 8252 8400
F (61 2) 8252 8600
sydney@architectus.com.au
ABN 90 131 245 684

checked	CV/KM	scale	@A1
drawn	ITK	project no	170013

project

Cranbrook School

drawing


Perspective 02

drawing no.

AF-DA-9002

3

7/08/2018 11:43:32 AM

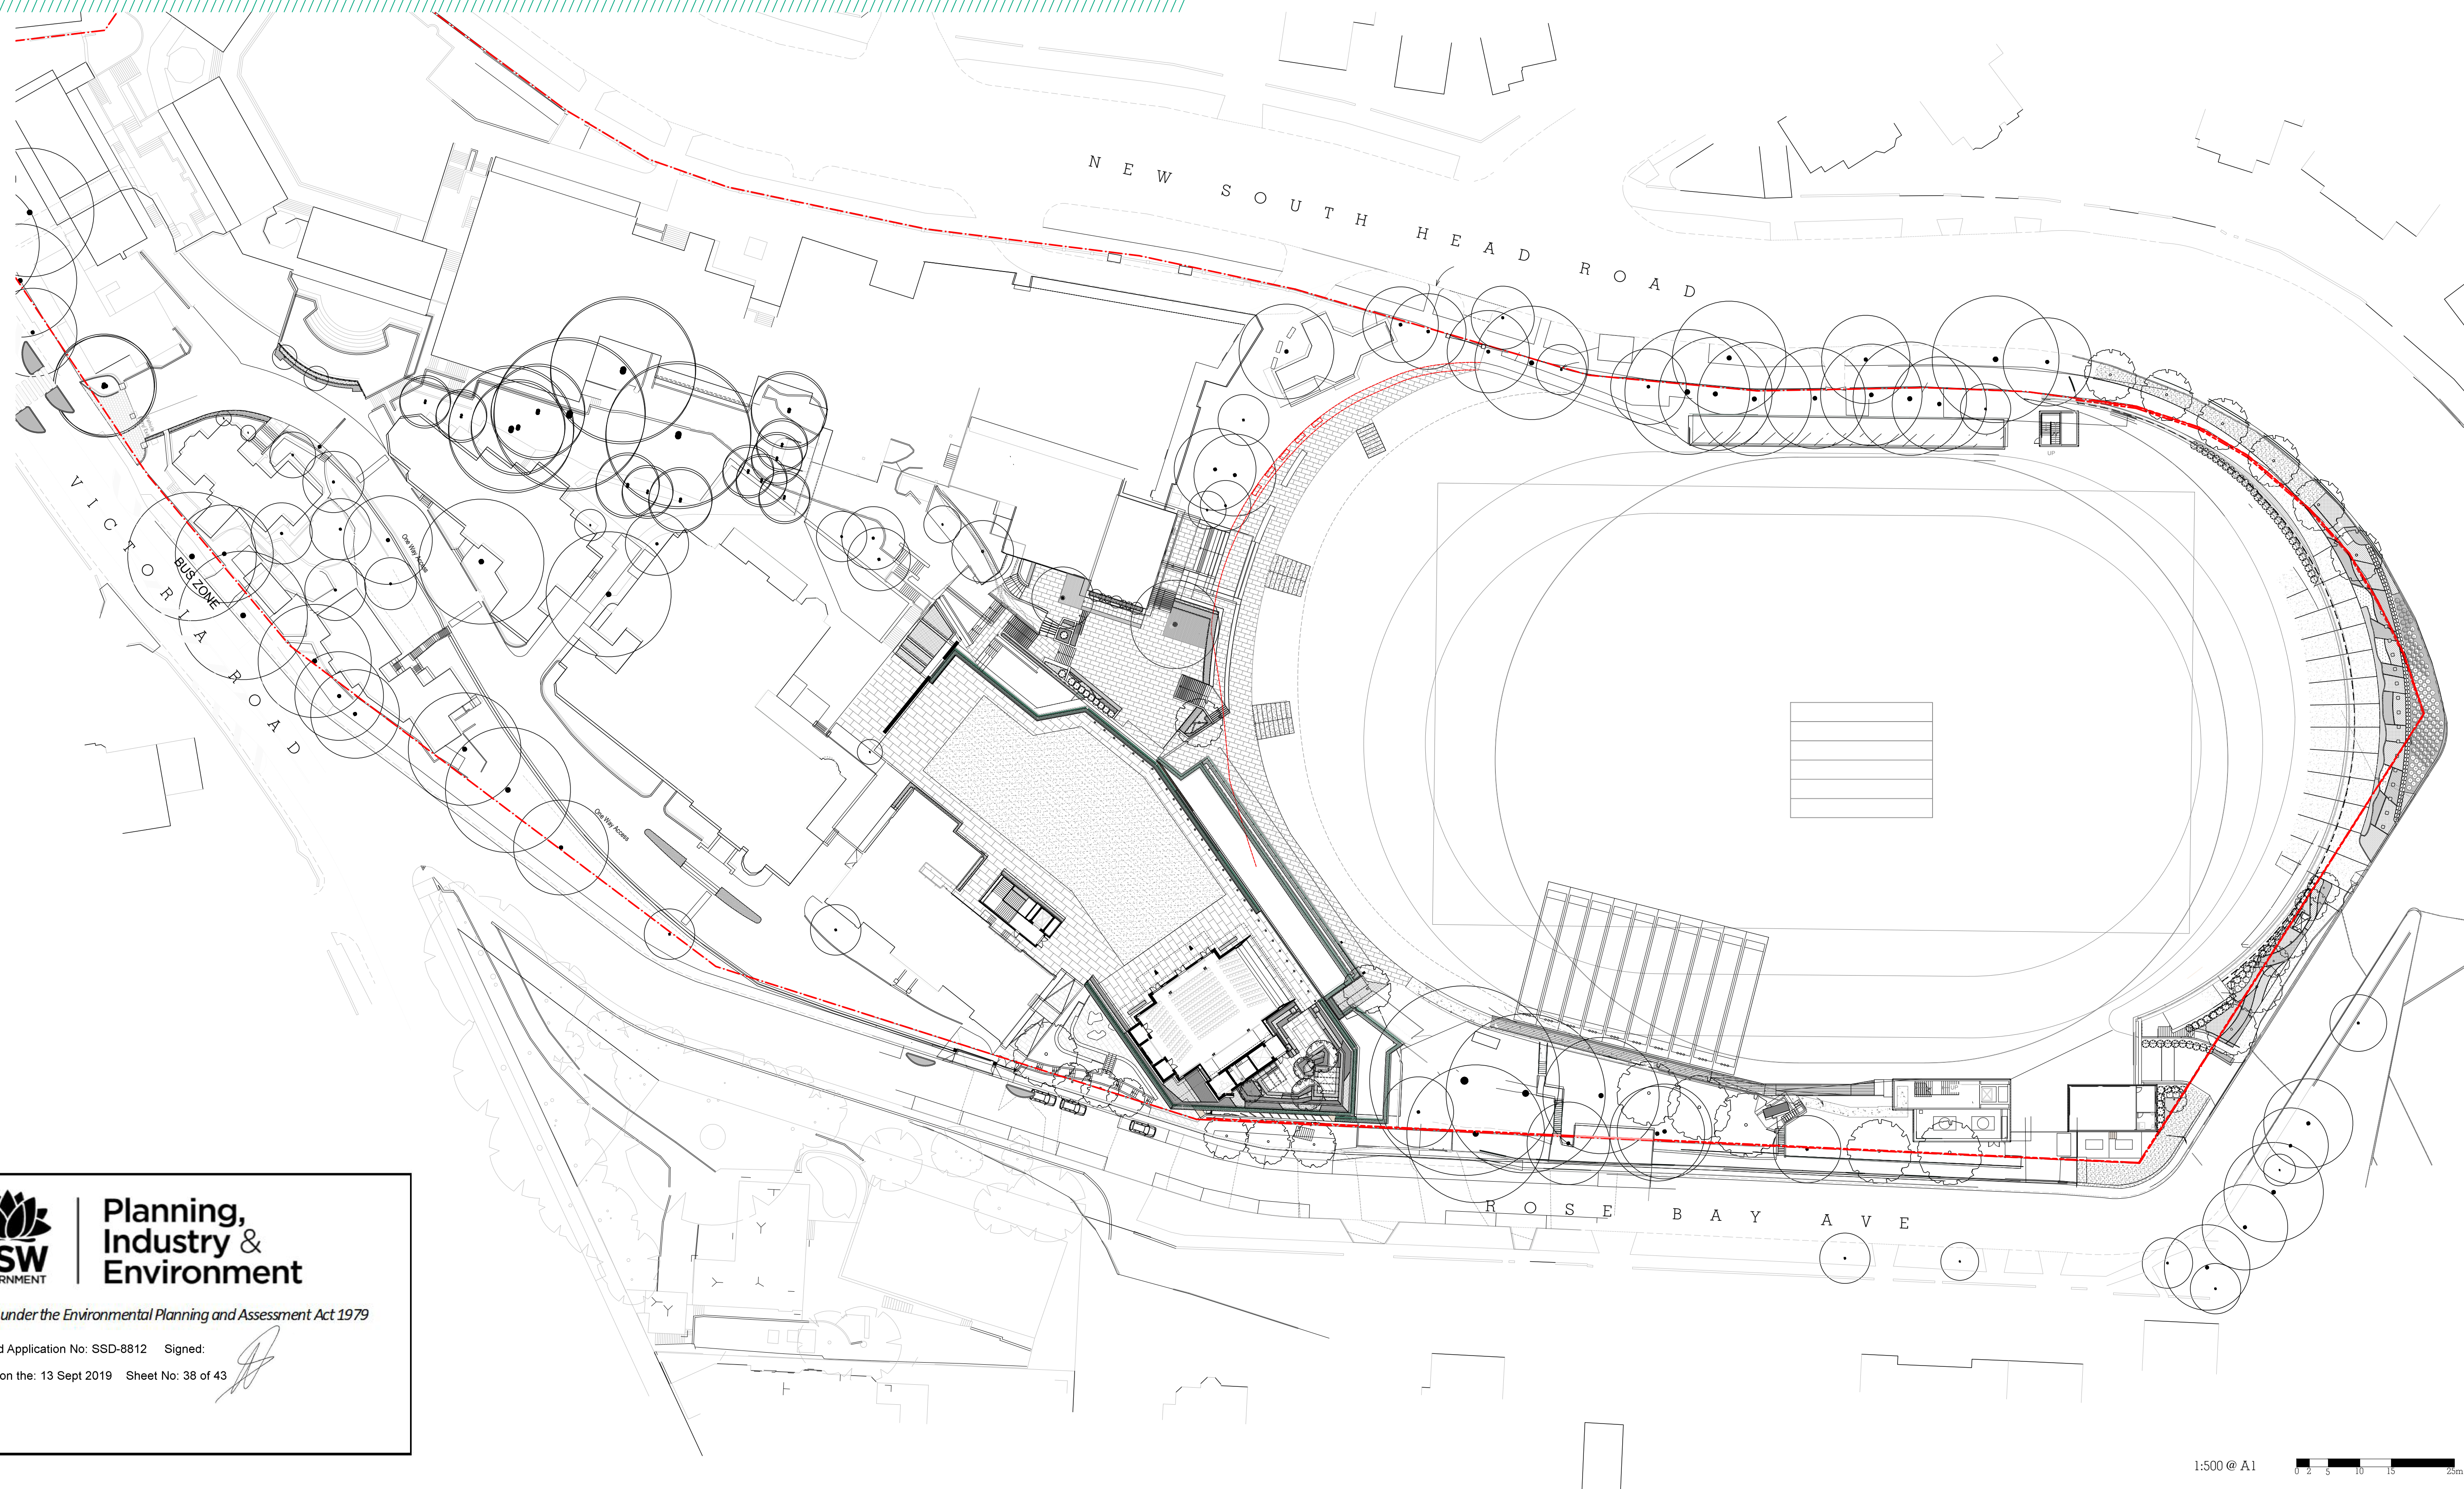

1:500 @ A1 0 2 5 10 15 25m



**Planning,
Industry &
Environment**

Issued under the Environmental Planning and Assessment Act 1979

Approved Application No: SSD-8812 Signed: 

Granted on the: 13 Sept 2019 Sheet No: 38 of 43

ARCADIA
LANDSCAPE ARCHITECTURE


**CRANBROOK SCHOOL
HORDERN PRECINCT REDEVELOPMENT**
DEVELOPMENT APPLICATION




PREPARED BY Arcadia Landscape Architecture
CLIENT Cranbrook School
ARCHITECT Architectus

DATE September 2018
SCALE 1:500 @ A1
ISSUE 9

Copyright remains the property of Arcadia Landscape Architecture Pty Ltd. Use only figured dimensions. Any other required dimensions are to be referred to and supplied by the landscape architect. All discrepancies to be referred to the project manager and Arcadia Landscape Architecture Pty Ltd prior to construction. Ensure compliance with the Building Code of Australia and all relevant Australian Standards and Authorities

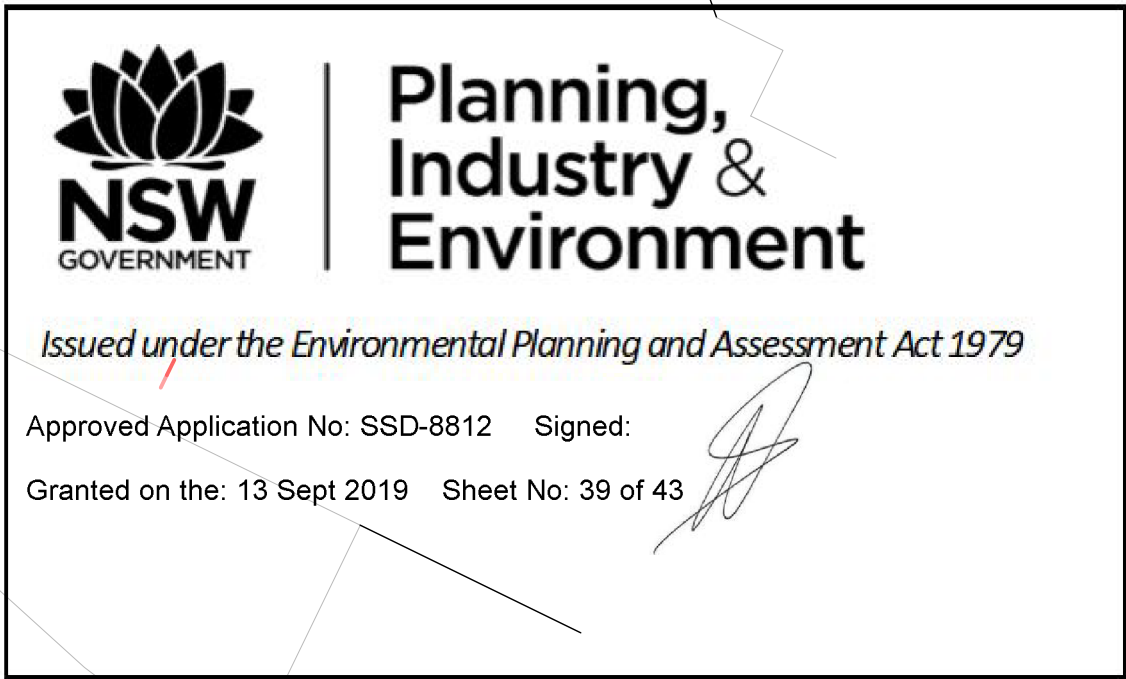

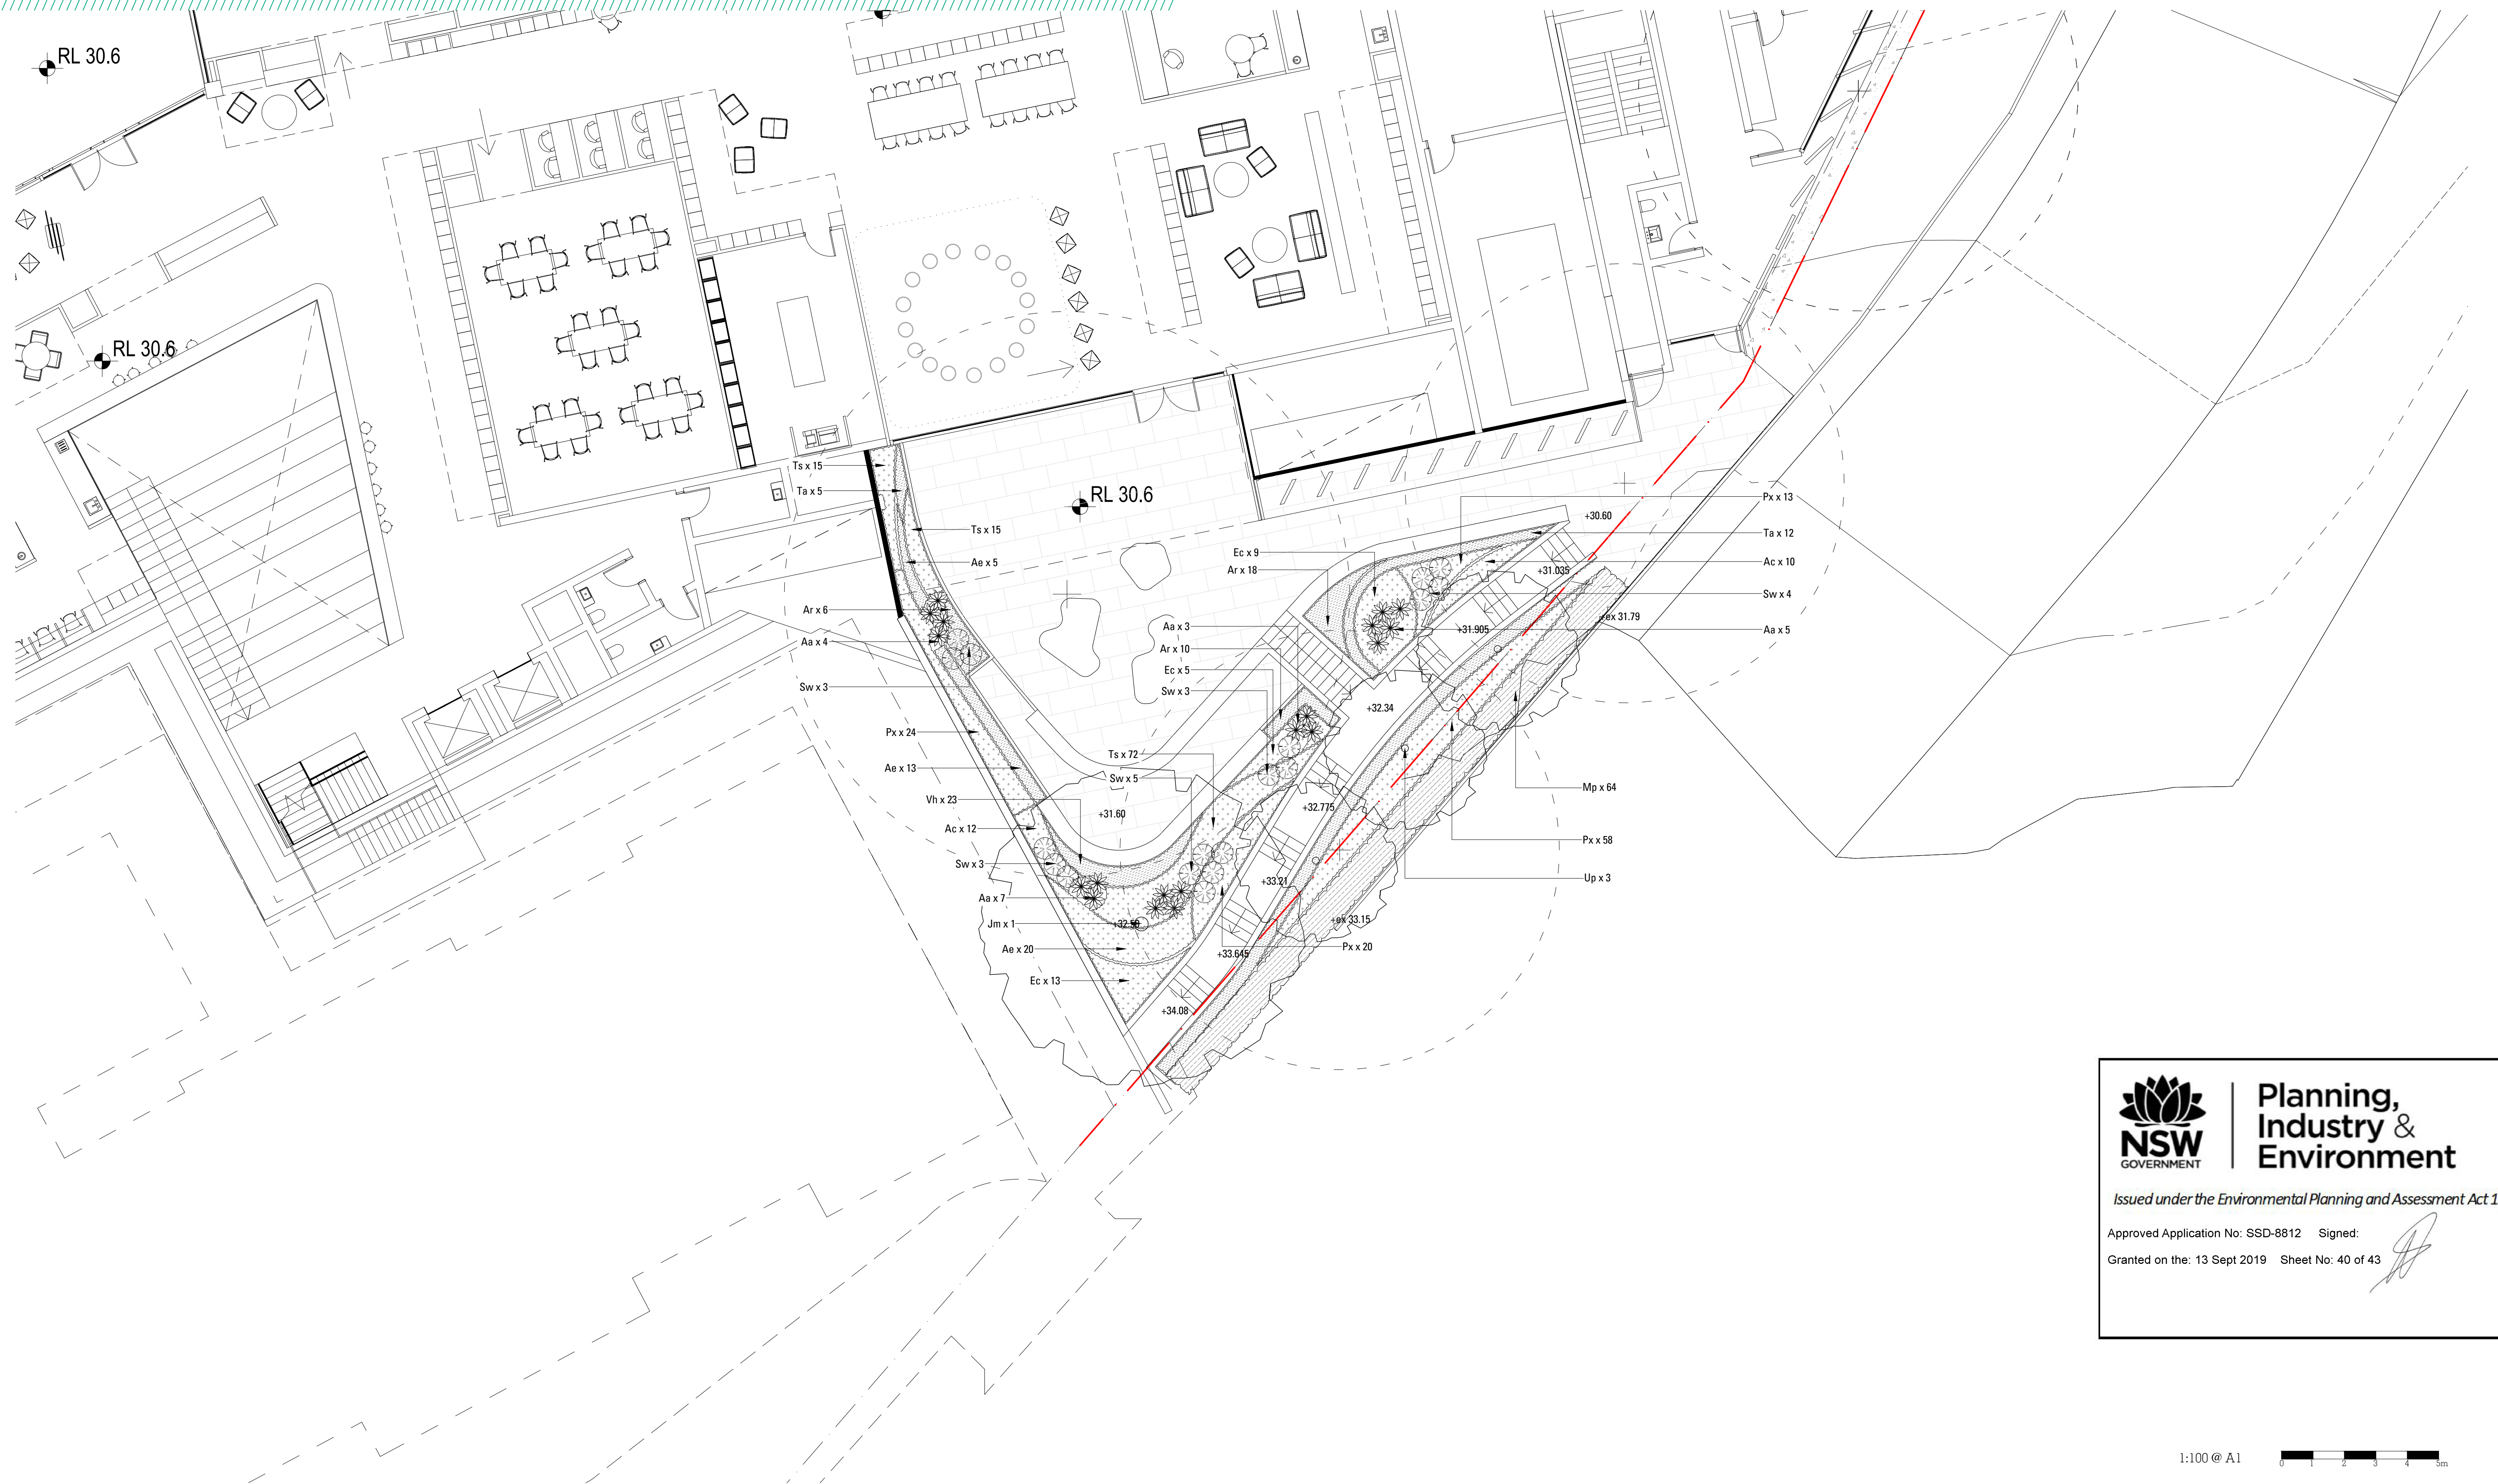



**Planning,
Industry &
Environment**

Issued under the Environmental Planning and Assessment Act 1979


Approved Application No: SSD-8812 Signed: 

Granted on the: 13 Sept 2019 Sheet No: 40 of 43

1:100 @ A1 





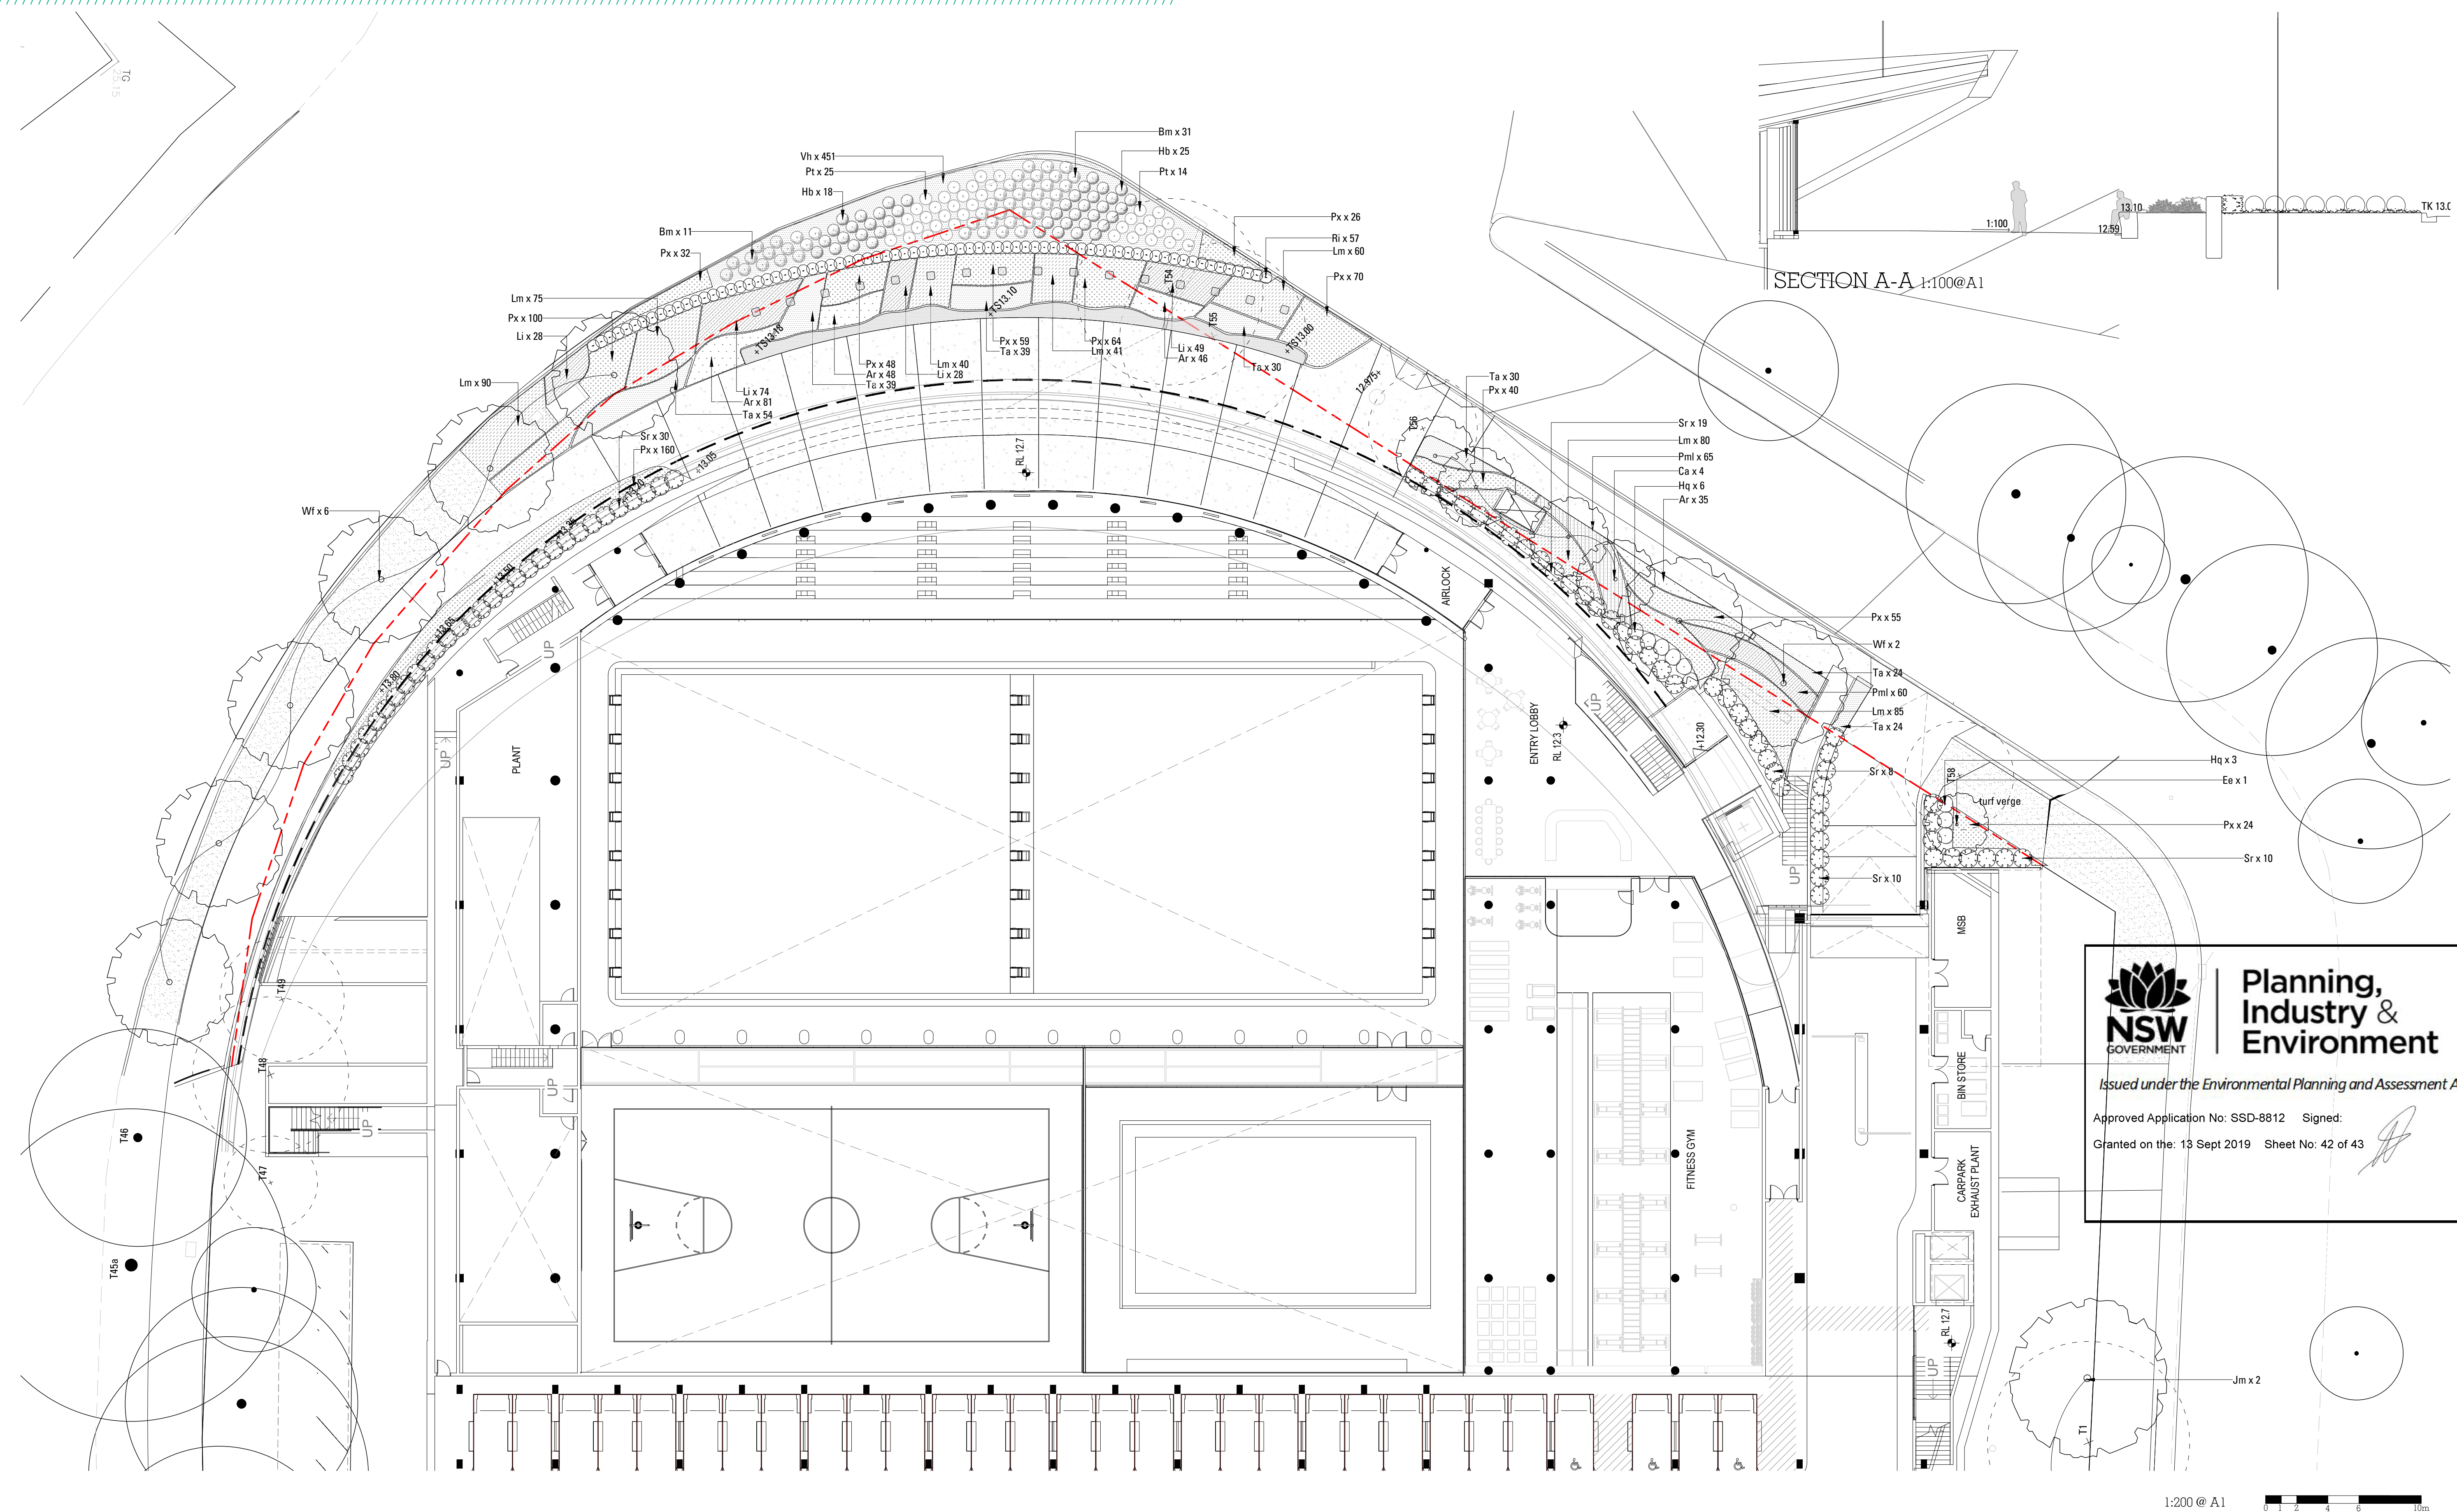




**Planning,
Industry &
Environment**

Issued under the Environmental Planning and Assessment Act 1979

Approved Application No: SSD-8812 Signed: 

Granted on the: 13 Sept 2019 Sheet No: 42 of 43



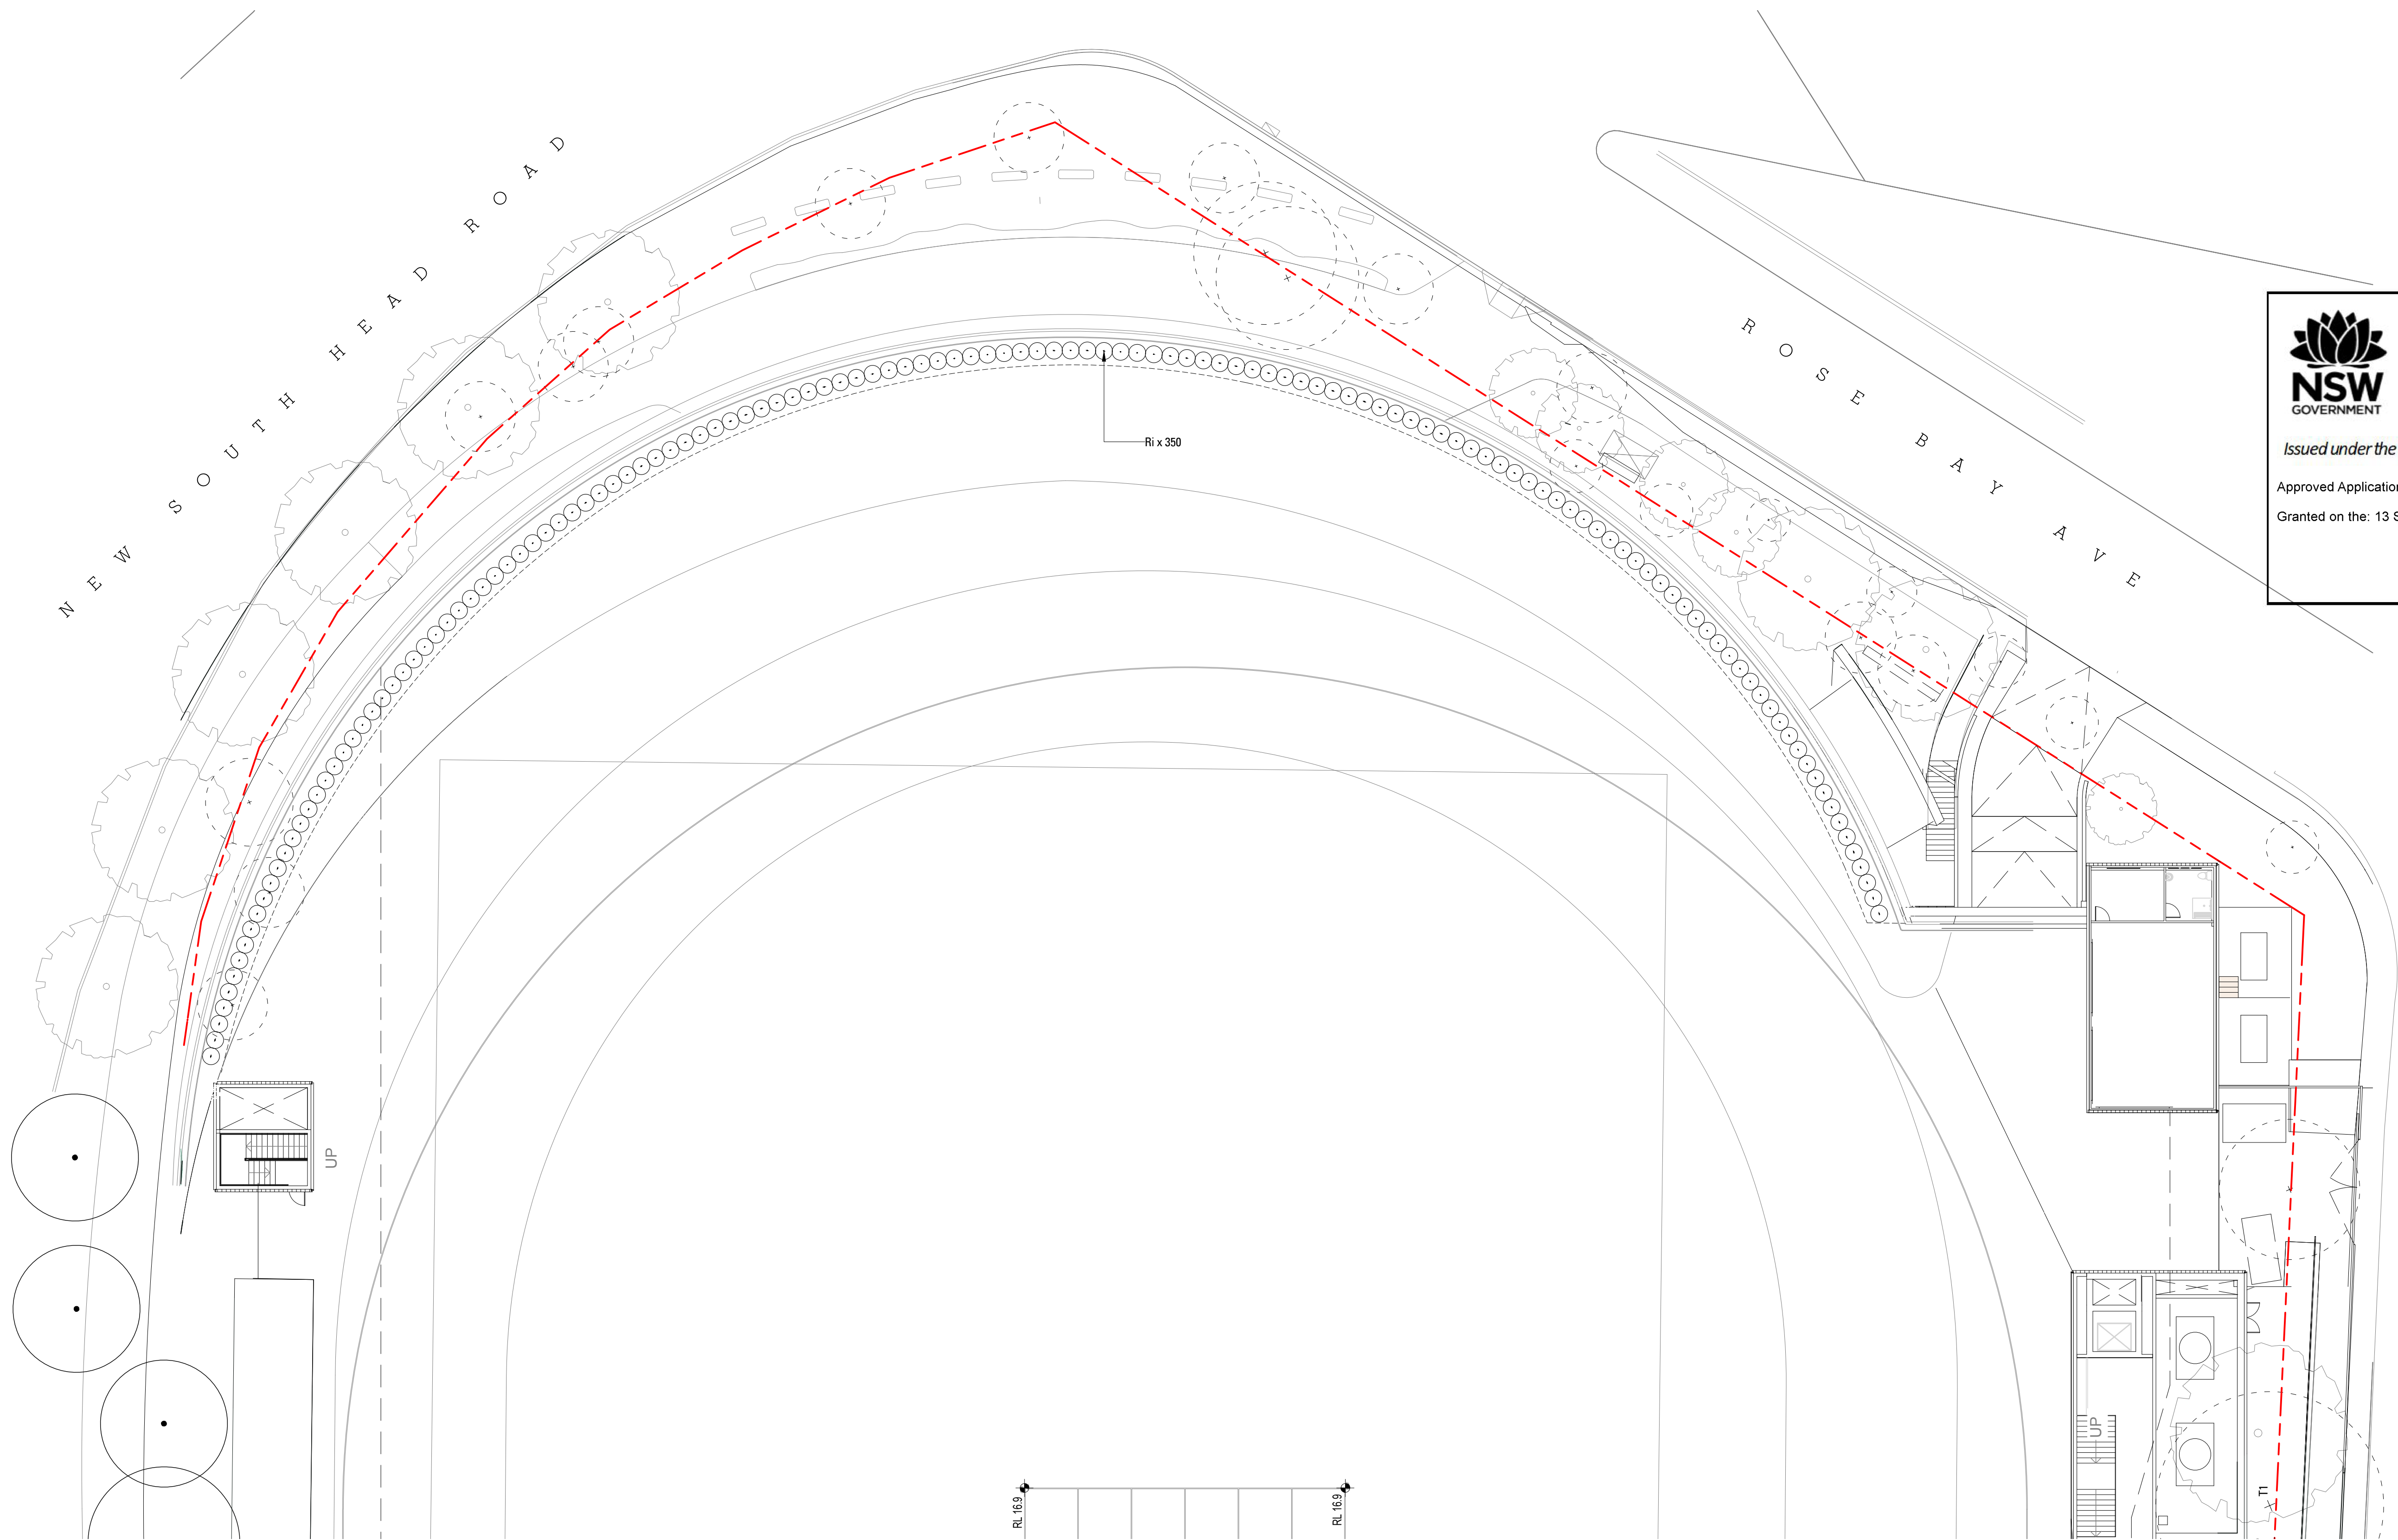



**Planning,
Industry &
Environment**

Issued under the Environmental Planning and Assessment Act 1979

Approved Application No: SSD-8812 Signed: 

Granted on the: 13 Sept 2019 Sheet No: 43 of 43

