



The site plan for Lot 2 DP587334 is a detailed technical drawing showing proposed and existing boundaries, roads, and infrastructure. The plan is oriented with North at the top, indicated by a north arrow in the top right corner. The site is bounded by Lot 1 DP1271142 to the west and Lot 2 DP587334 to the east. The plan shows the following features:

- Boundaries:** Existing boundaries are shown as solid black lines. Proposed boundaries are shown as dashed black lines. Proposed boundaries to be removed are shown as dashed red lines. Proposed SP2 boundaries are shown as dashed blue lines.
- Roads:** Existing Bakers Lane is shown as a solid black line. Future Southern Link Road is shown as a dashed blue line. Mamre Road is shown as a solid black line.
- Infrastructure:** The plan shows several electrical substations, including a Campus Electrical Substation, a Statcom, and three other substations. It also shows three parcels: Parcel A, Parcel B, and Parcel C. The plan includes a legend in the top right corner defining the line styles and colors used.
- Topography:** The plan shows contour lines and a proposed retaining wall (green line) and a proposed sandstone retaining wall (red line).
- Dimensions:** The plan includes various dimensions, such as 0.000, 20, 40, 10000.


Drawing Status:			FOR REVIEW				Client:	Contractor / Consultant / Document Author:  Level 10, 124 Walker Street North Sydney NSW 1585 P 02 9439 1777 E info@at&i.net.au www.at&i.net.au ABN 96 130 882 405	Key Plan:	Site:		Stage: ULTIMATE		Phase: ULTIMATE		Project name: MAMRE ROAD DATA CENTRE CAMPUS	
Author Job Number: 25-1282		Drawn by: PT		Designed by: JH						Scale 1:1000		Drawing title: RETAINING WALL PLAN SHEET 1					
Project Number:		Checked by: MM		Approved by: AMc						Sheet A1		Drawing Number SYD4-SITE-DRG-ATL-CIV-02081		Rev 02			
File Name SYD4-SITE-DRG-ATL-CIV-02081																	

CONFIDENTIAL

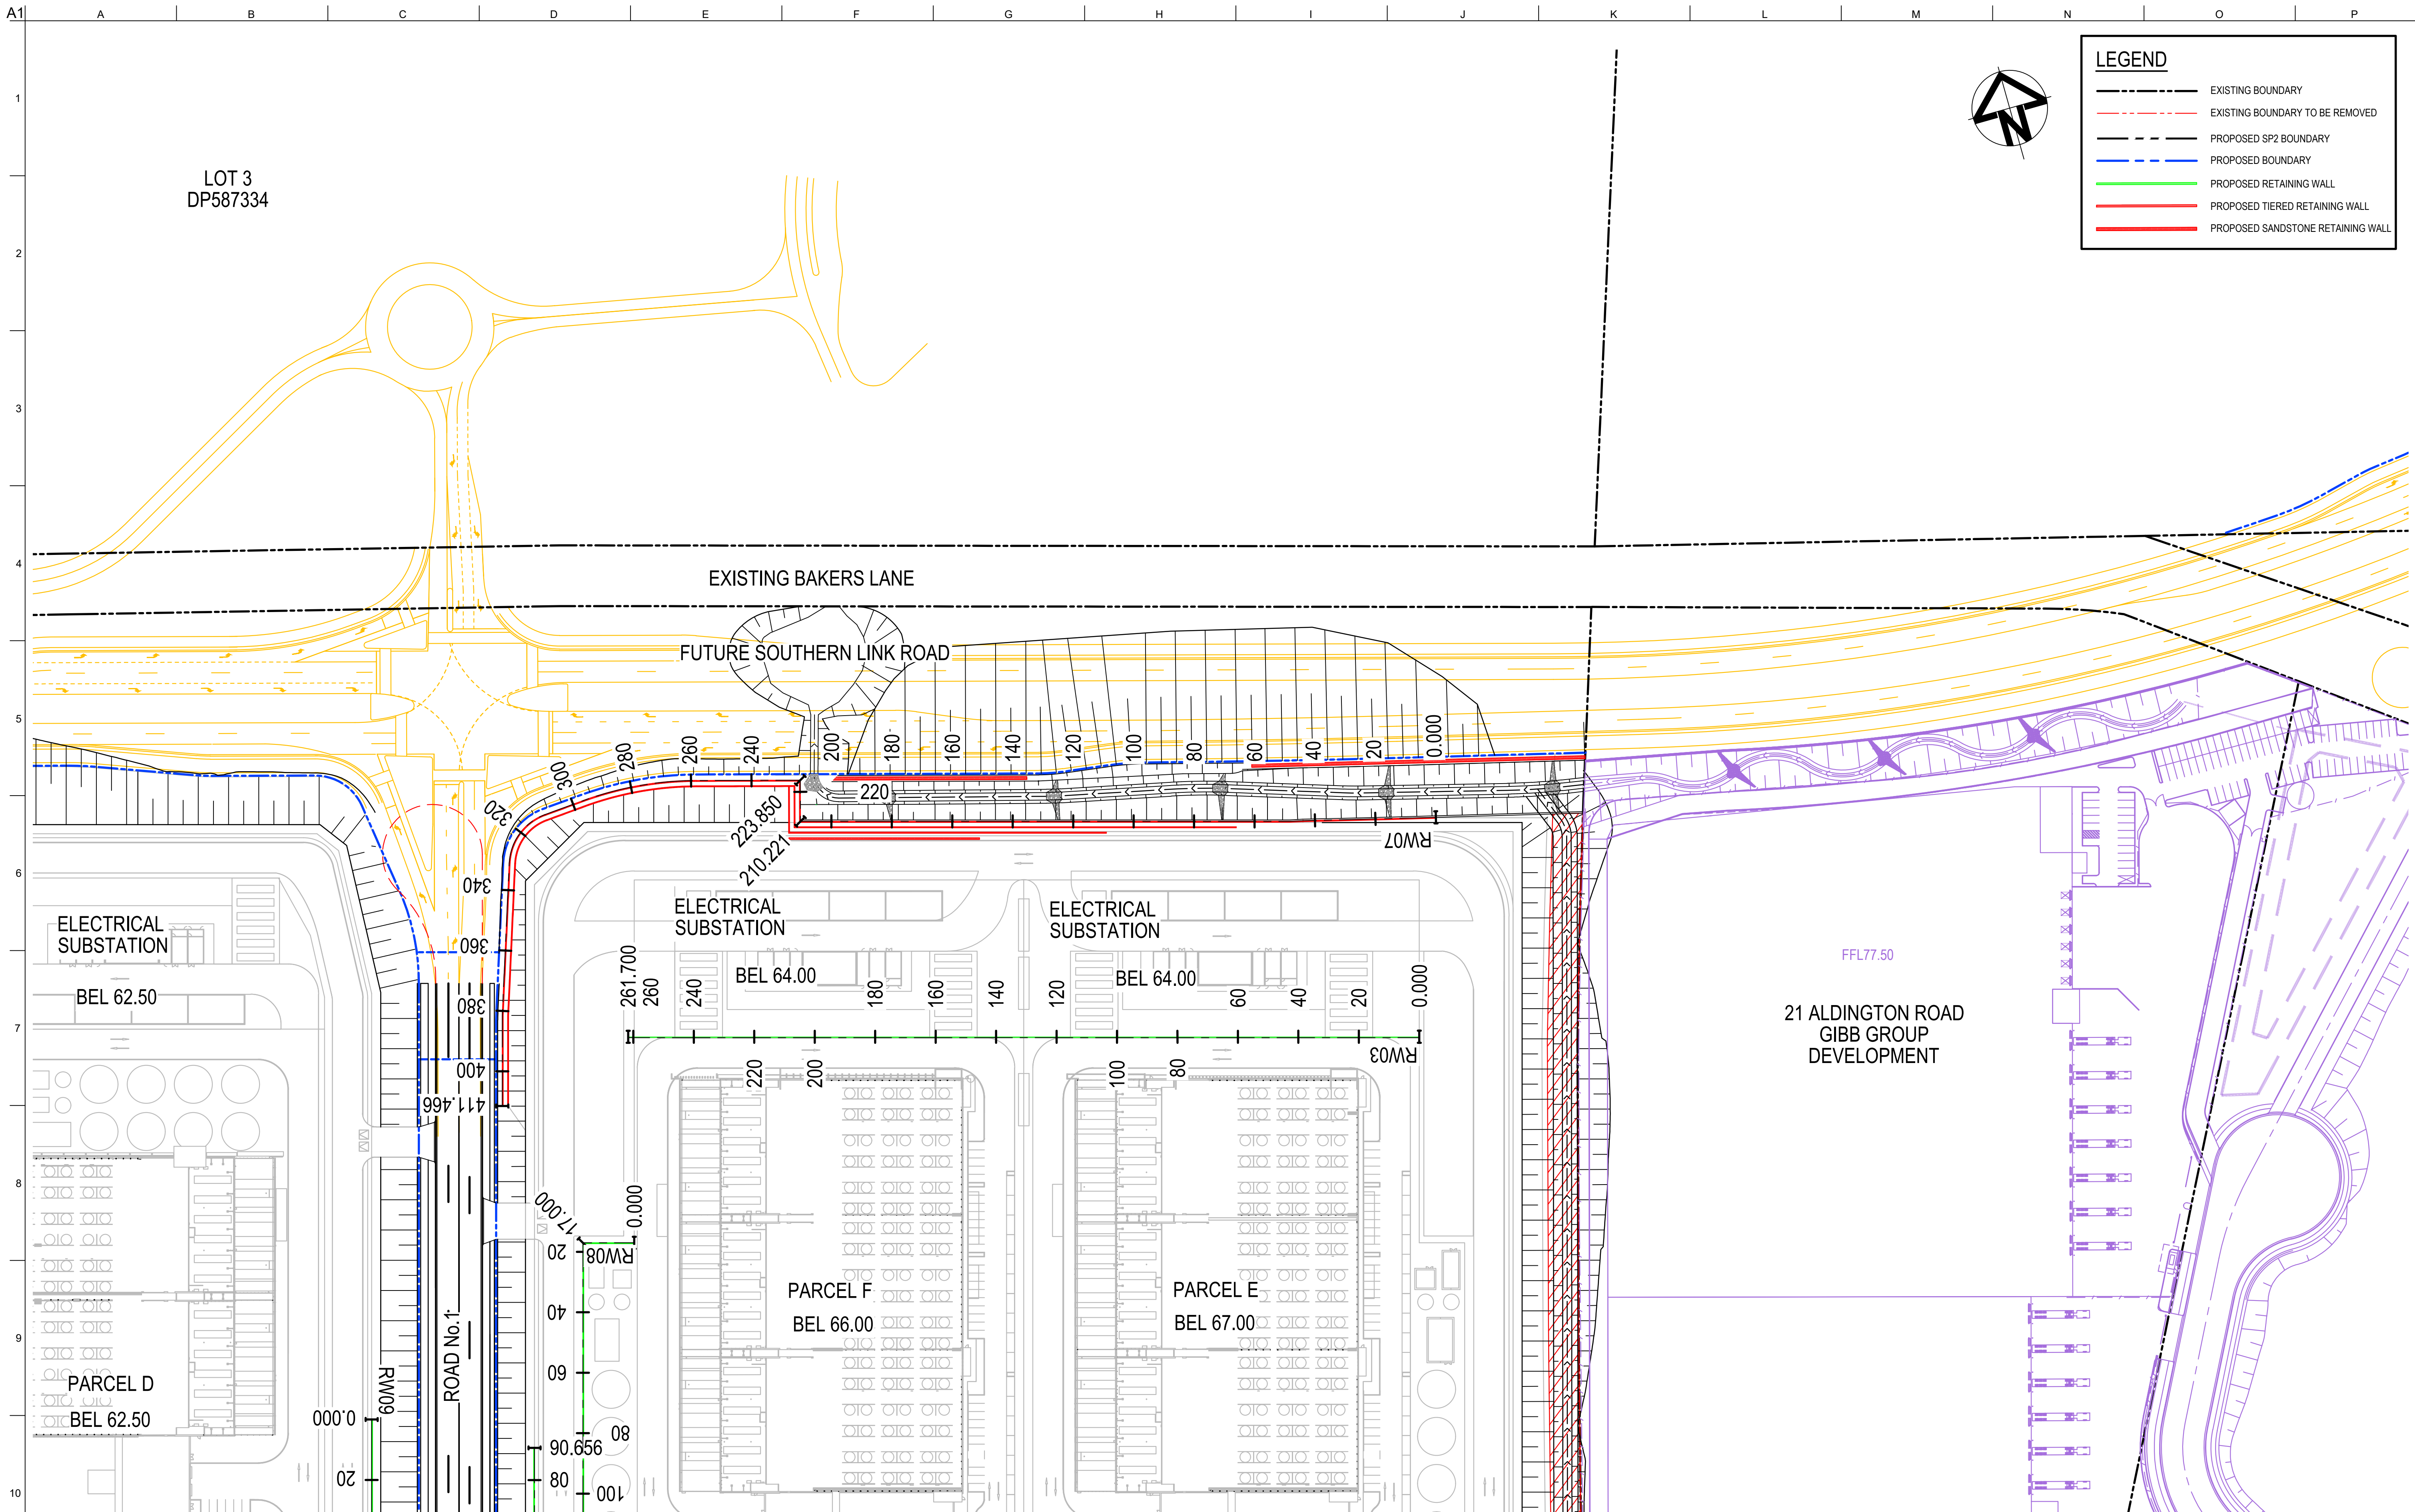

 Drawing Status:				FOR REVIEW								Client:				Contractor / Consultant / Document Author:				Key Plan:				Site:		Stage: ULTIMATE		Phase: ULTIMATE		Project name: MAMRE ROAD DATA CENTRE CAMPUS					
																 Level 10, 124 Walker Street North Sydney NSW 2060 P 02 9439 1777 E info@atl.net.au www.atl.net.au ABN 96 130 882 405								Author Job Number:		Drawn by: PT		Designed by: JH		Scale 1:1000		Drawing title:			
02				23-10-25				ISSUED FOR CLIENT REVIEW												25-1282										RETAINING WALL					
01				14-10-25				ISSUED FOR CLIENT REVIEW												Project Number:		Checked by: MM		Approved by: AMc		Sheet A1		PLAN							
Issue				Date				Description																						SHEET 2					
																				File Name SYD4-SITE-DRG-ATL-CIV-02082								Drawing Number SYD4-SITE-DRG-ATL-CIV-02082		Rev 02					


CONFIDENTIAL

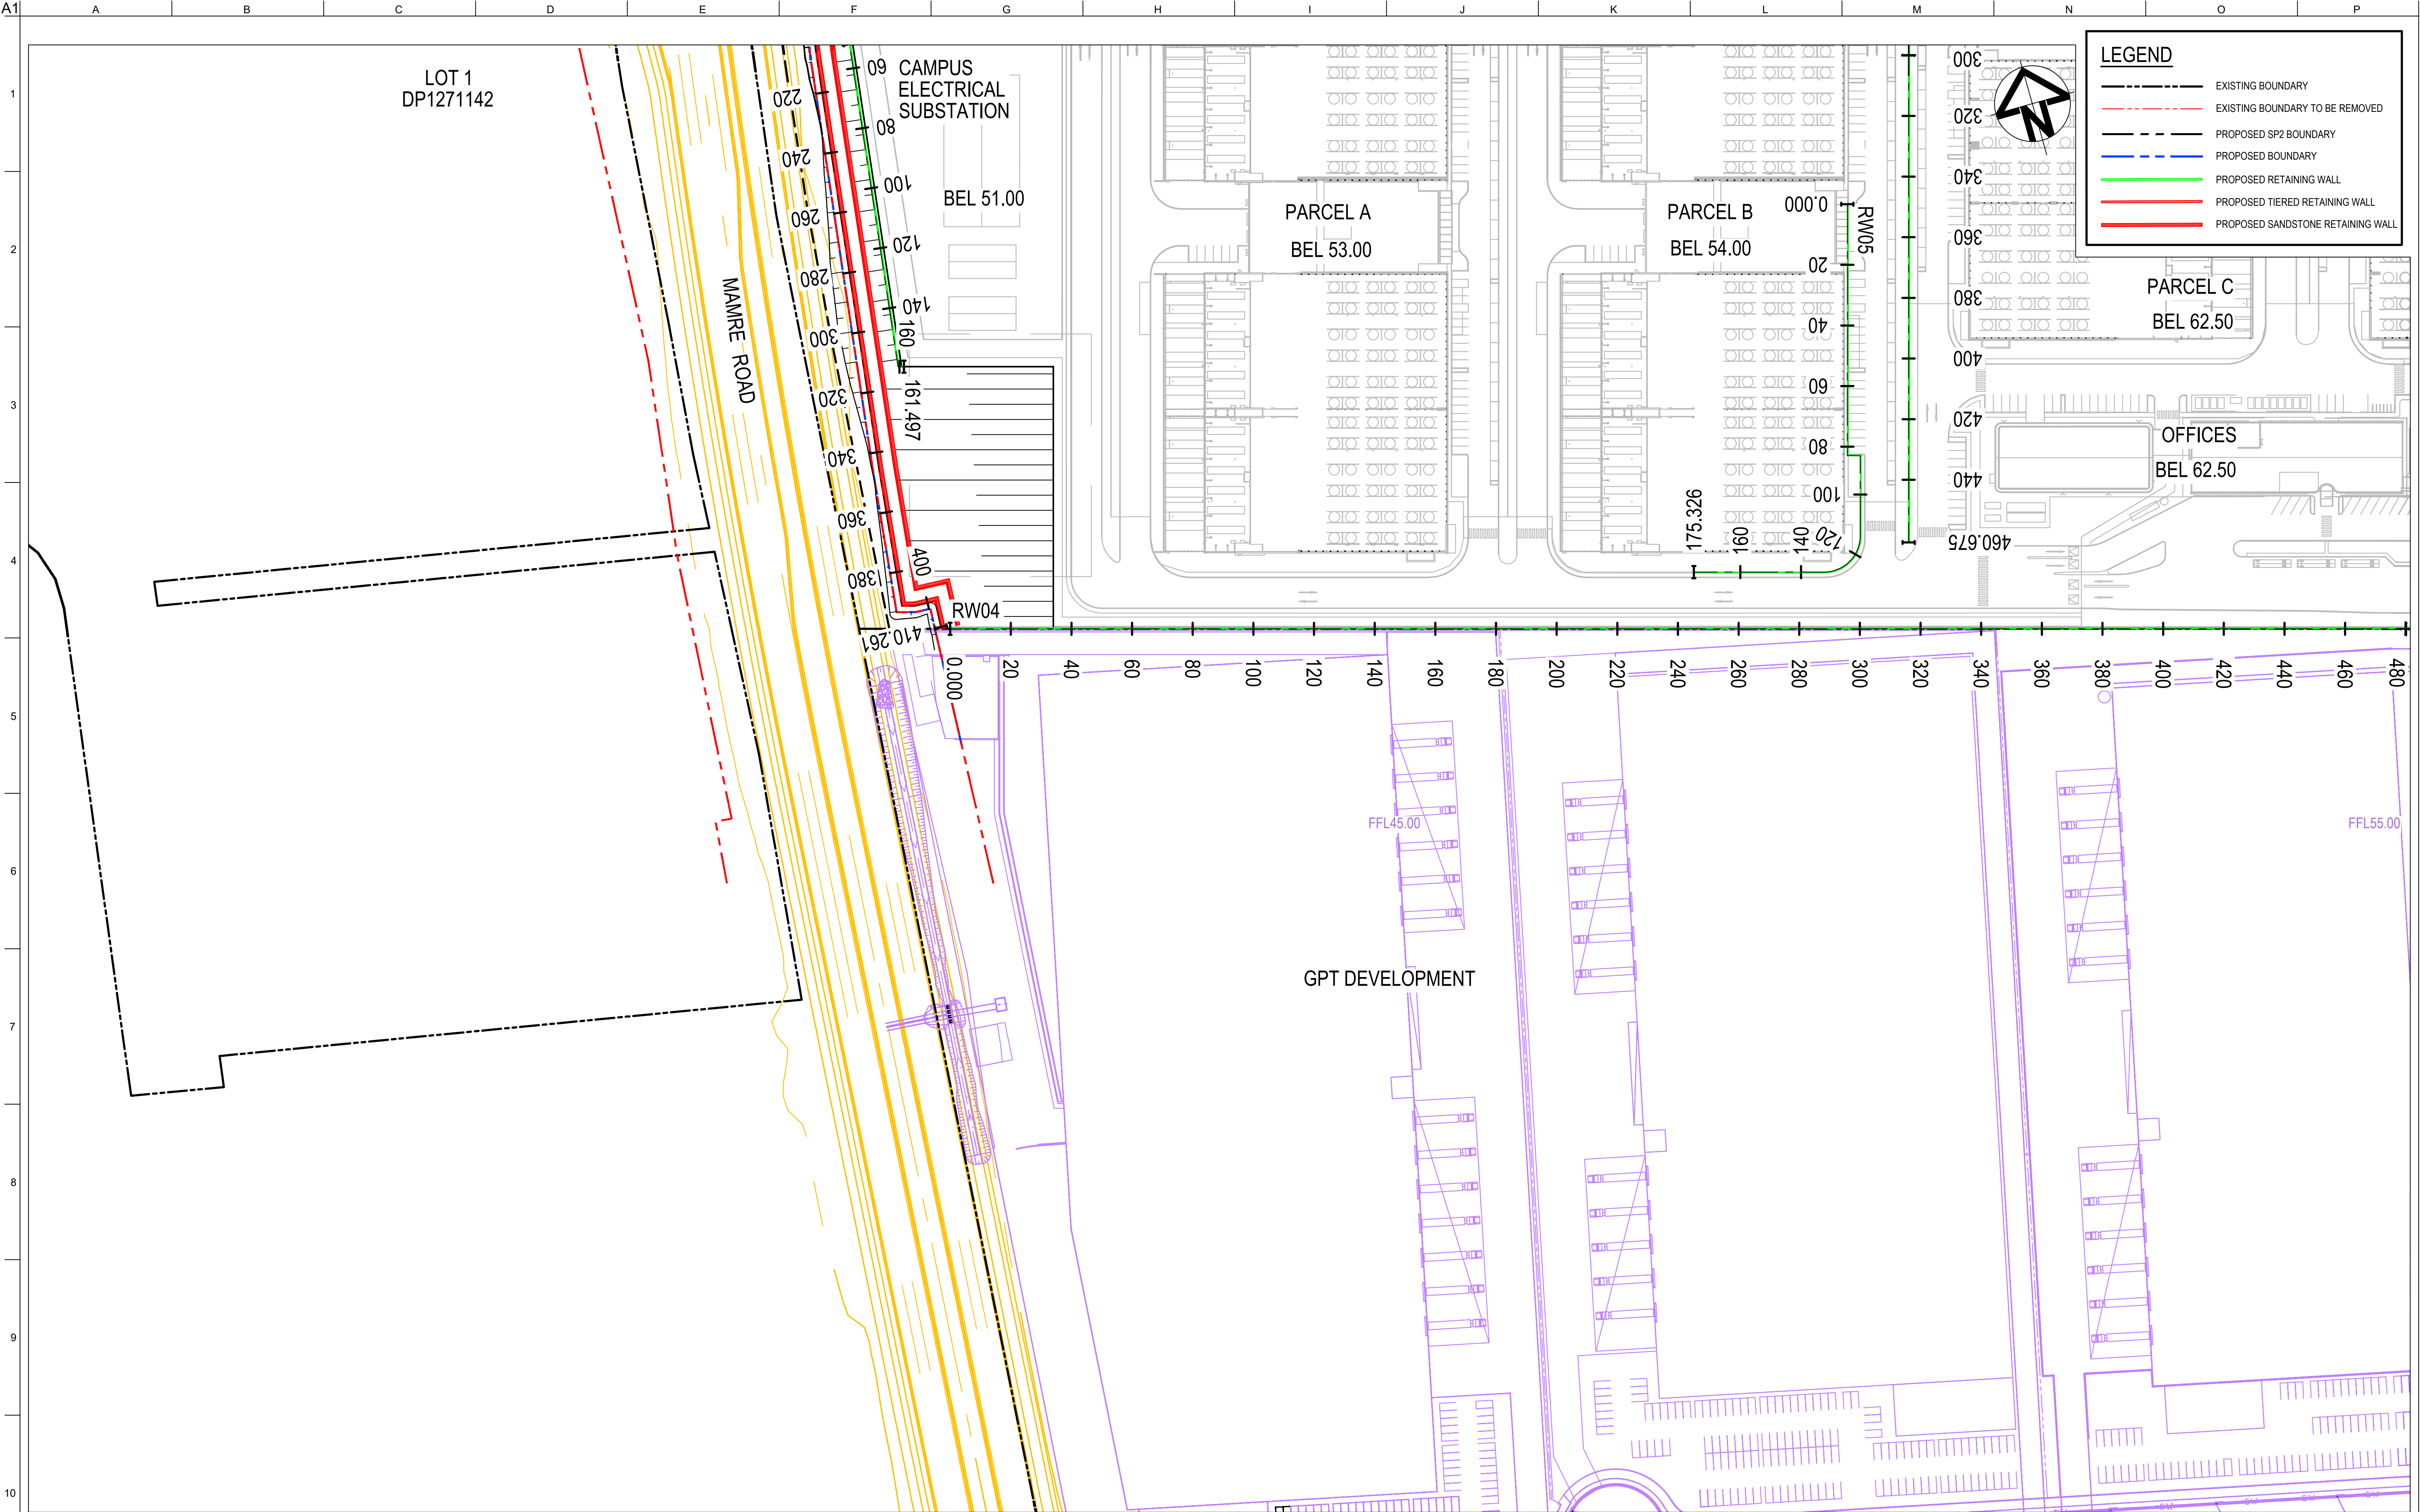

Drawing Status:			FOR REVIEW			023-10-25ISSUED FOR CLIENT REVIEW 0114-10-25ISSUED FOR CLIENT REVIEW IssueDateDescription			02023-10-25ISSUED -----------------	--	--	------------	--	--	




CONFIDENTIAL

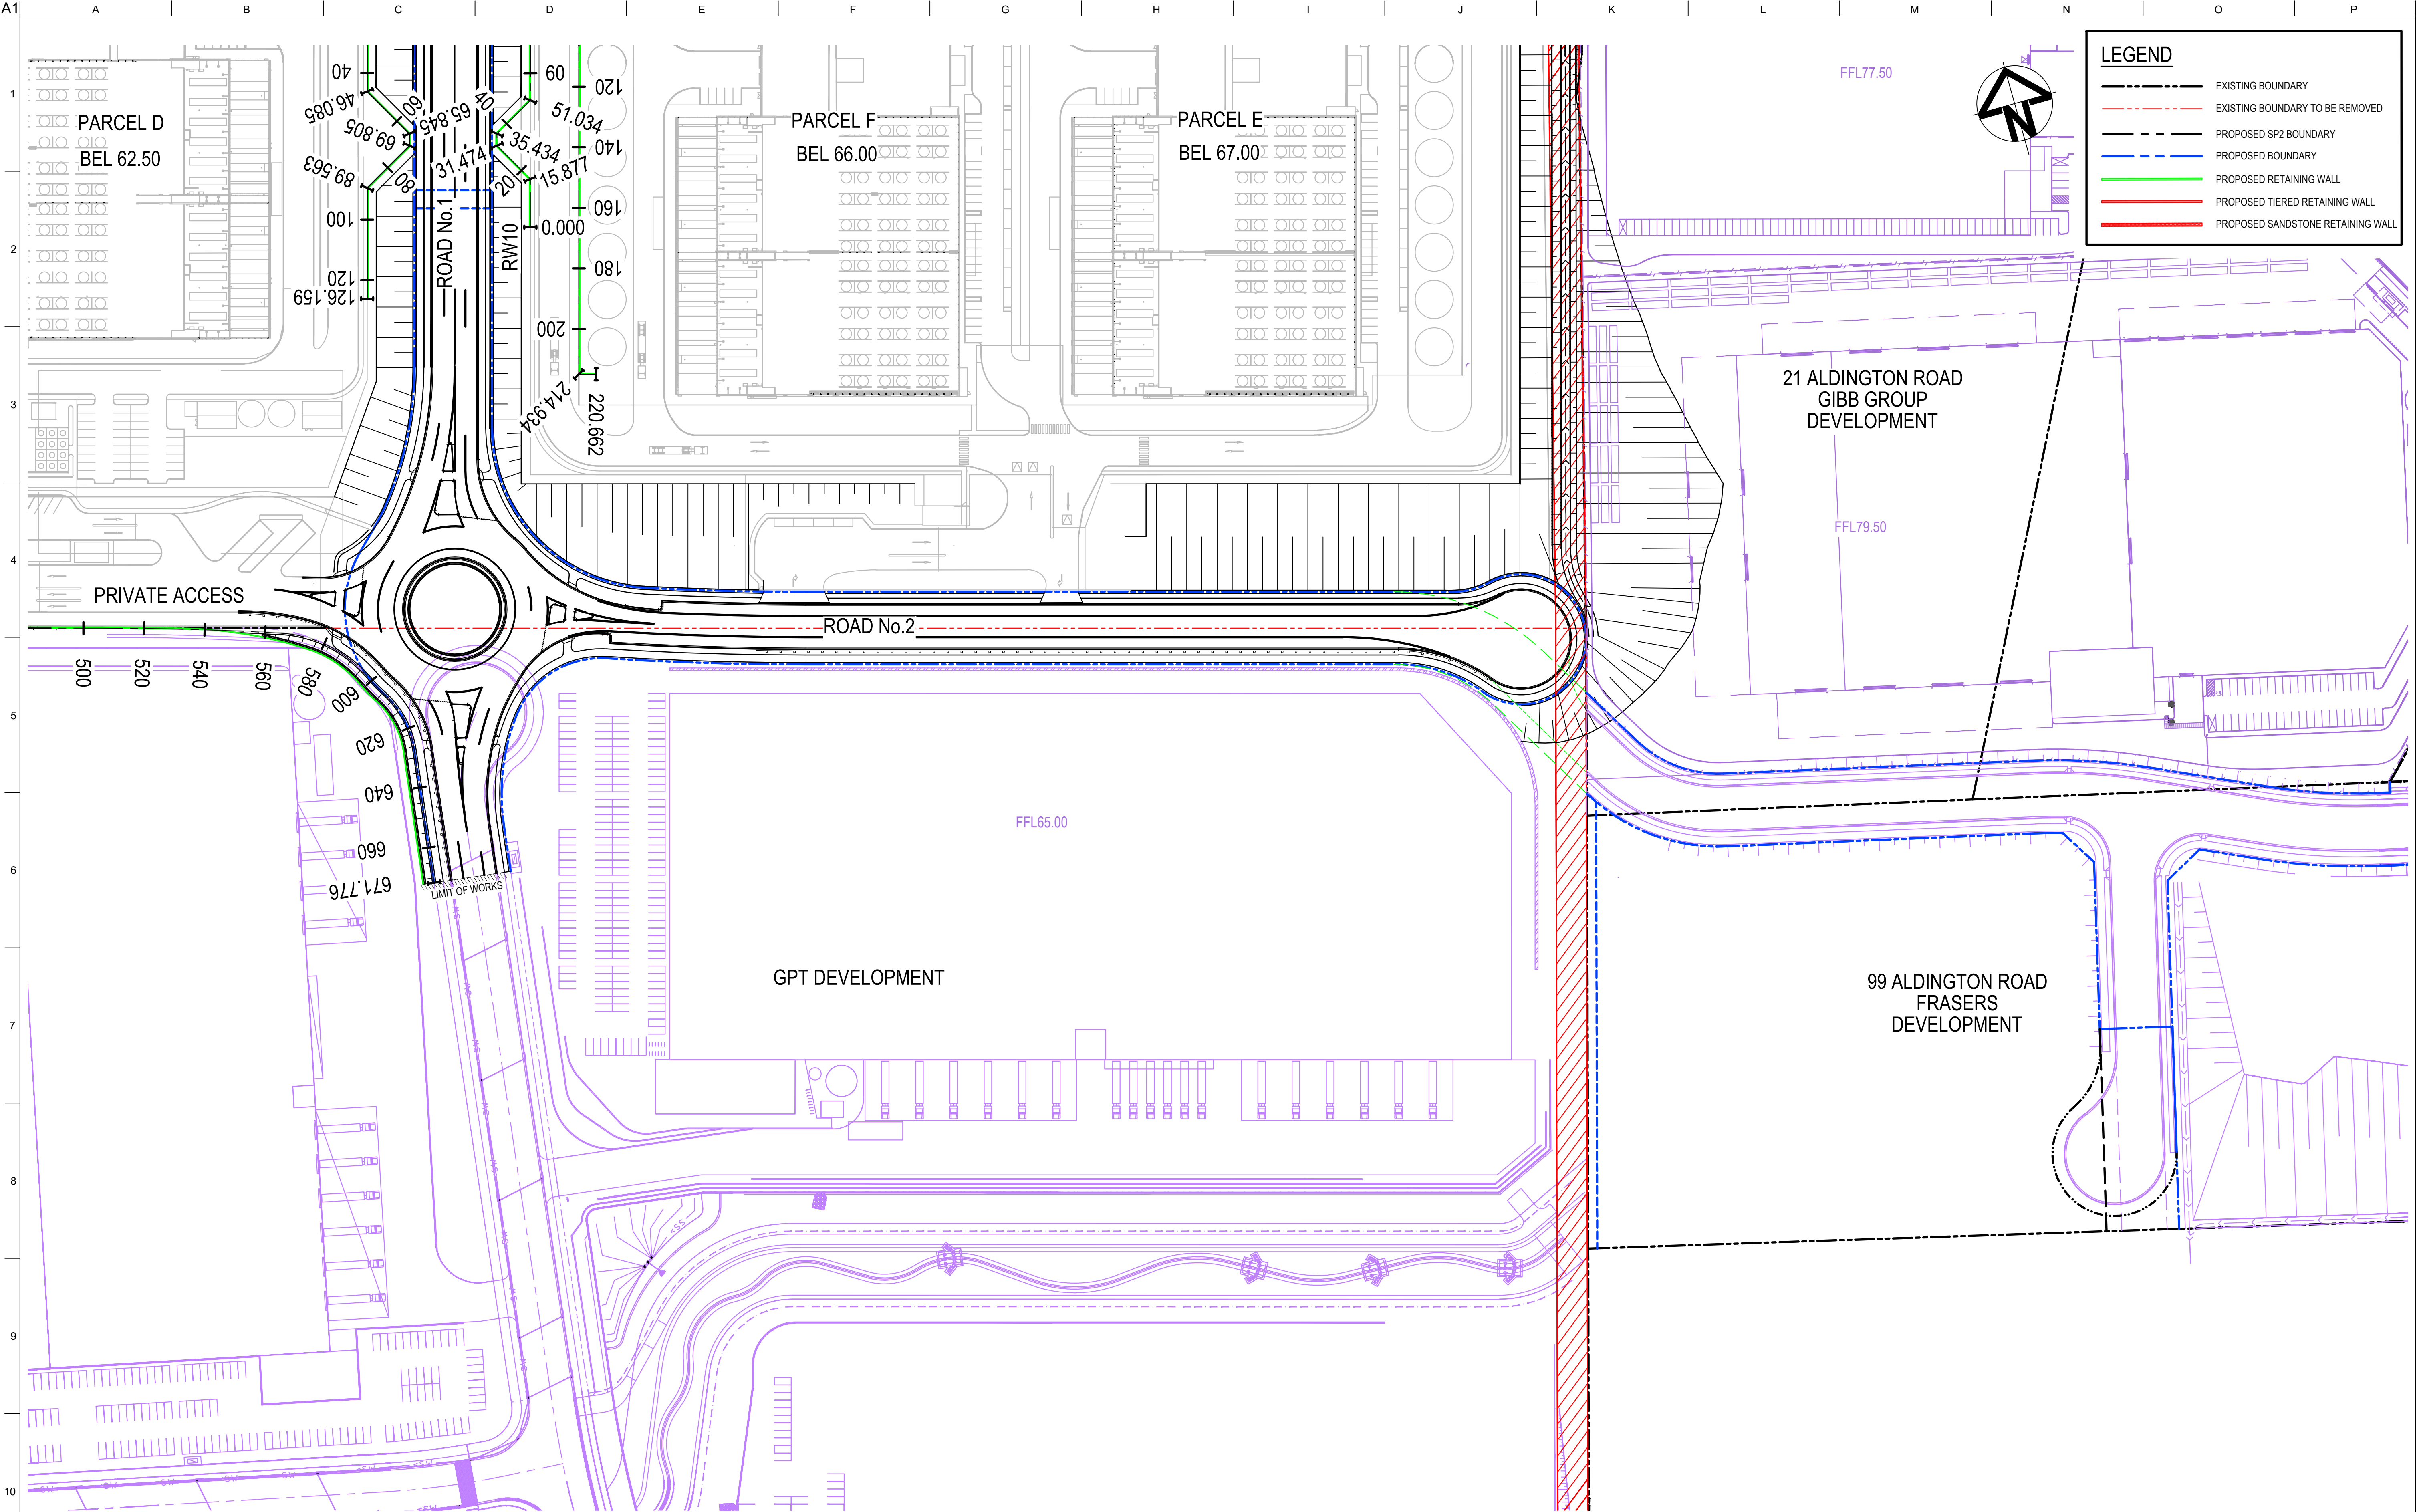


Drawing Status: FOR REVIEW			Client:			Contractor / Consultant / Document Author: at& Level 10, 124 Walker Street North Sydney NSW 2060 P 02 9439 1177 E info@atl.net.au www.atl.net.au ABN 96 130 882 405			Key Plan:			Site:			Stage: ULTIMATE			Phase: ULTIMATE			Project name: MAMRE ROAD DATA CENTRE CAMPUS		
												Author Job Number: 25-1282			Drawn by: PT			Designed by: JH			Scale: 1:1000		
												Project Number:			Checked by: MM			Approved by: AMc			Sheet A1		
												File Name: SYD4-SITE-DRG-ATL-CIV-02084									Drawing Number: SYD4-SITE-DRG-ATL-CIV-02084		
																					Rev: 02		

Do not scale

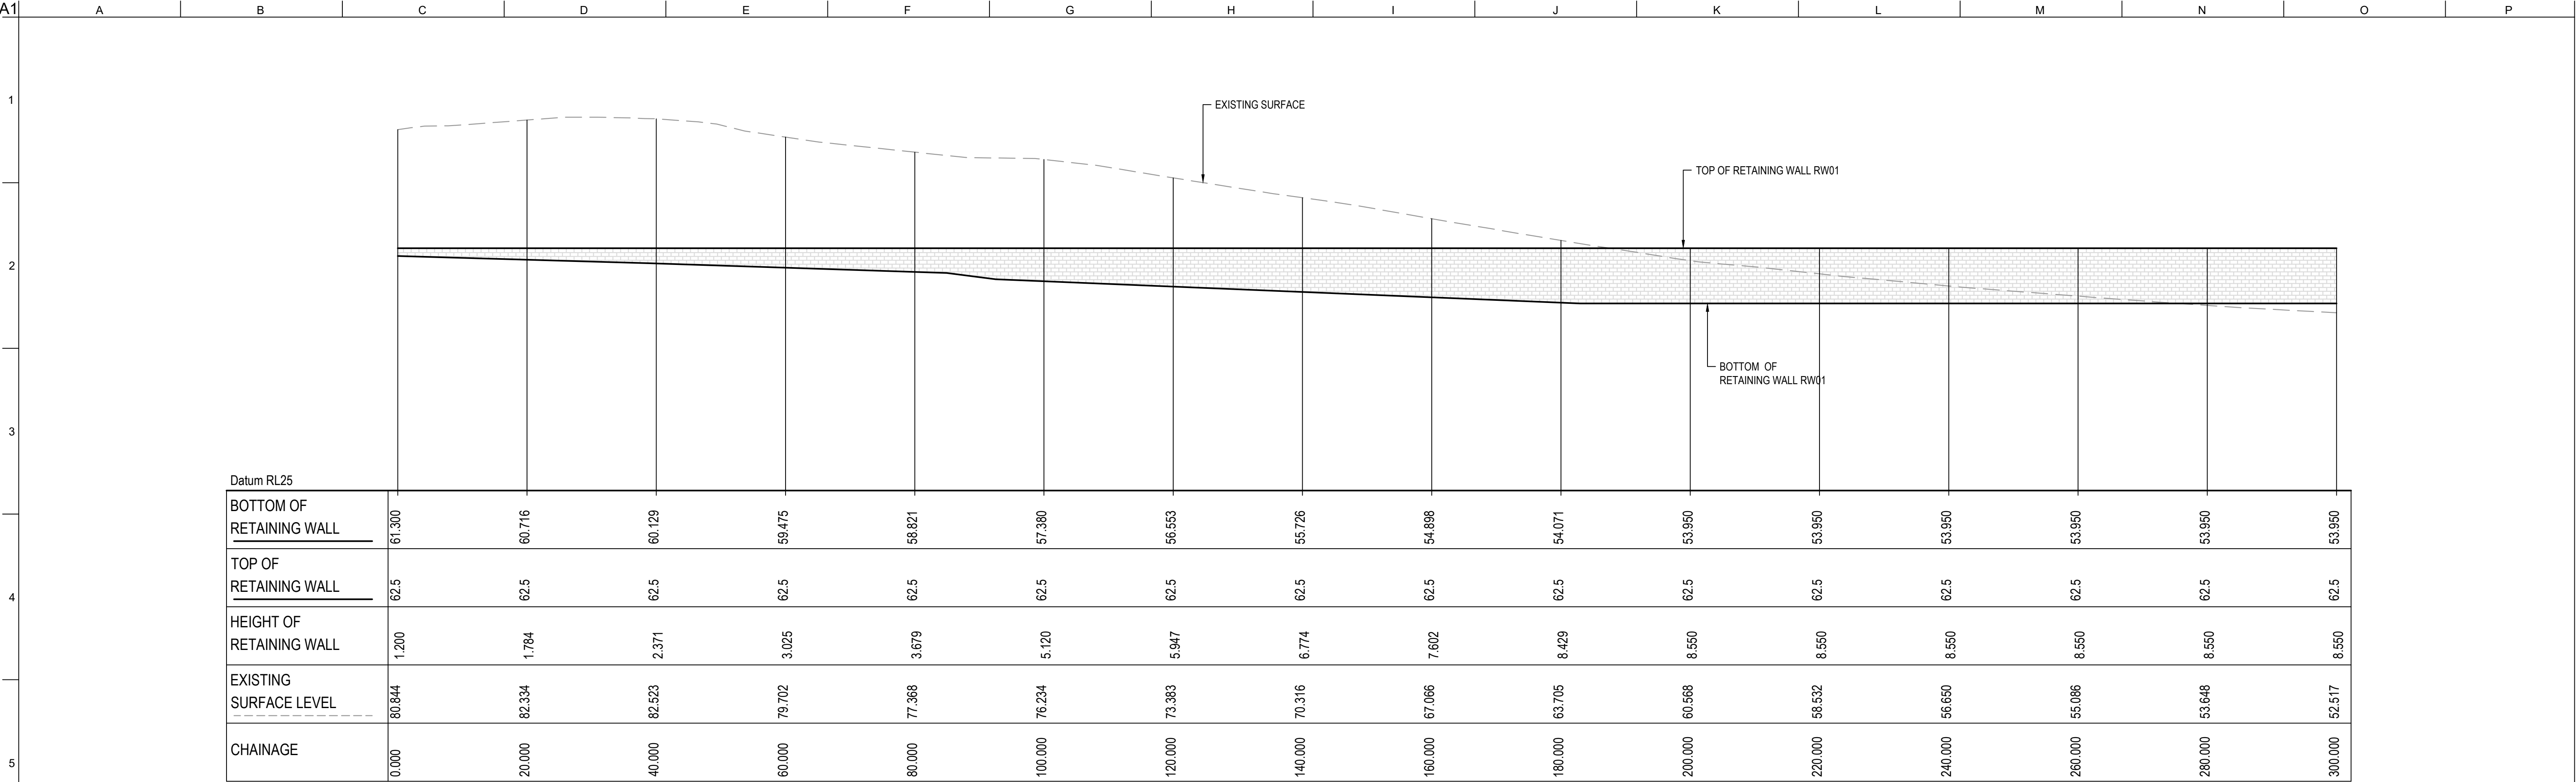

RETAINING WALL RW01 PROFILE
SCALE 1:500 HORI.
1:500 VERT.

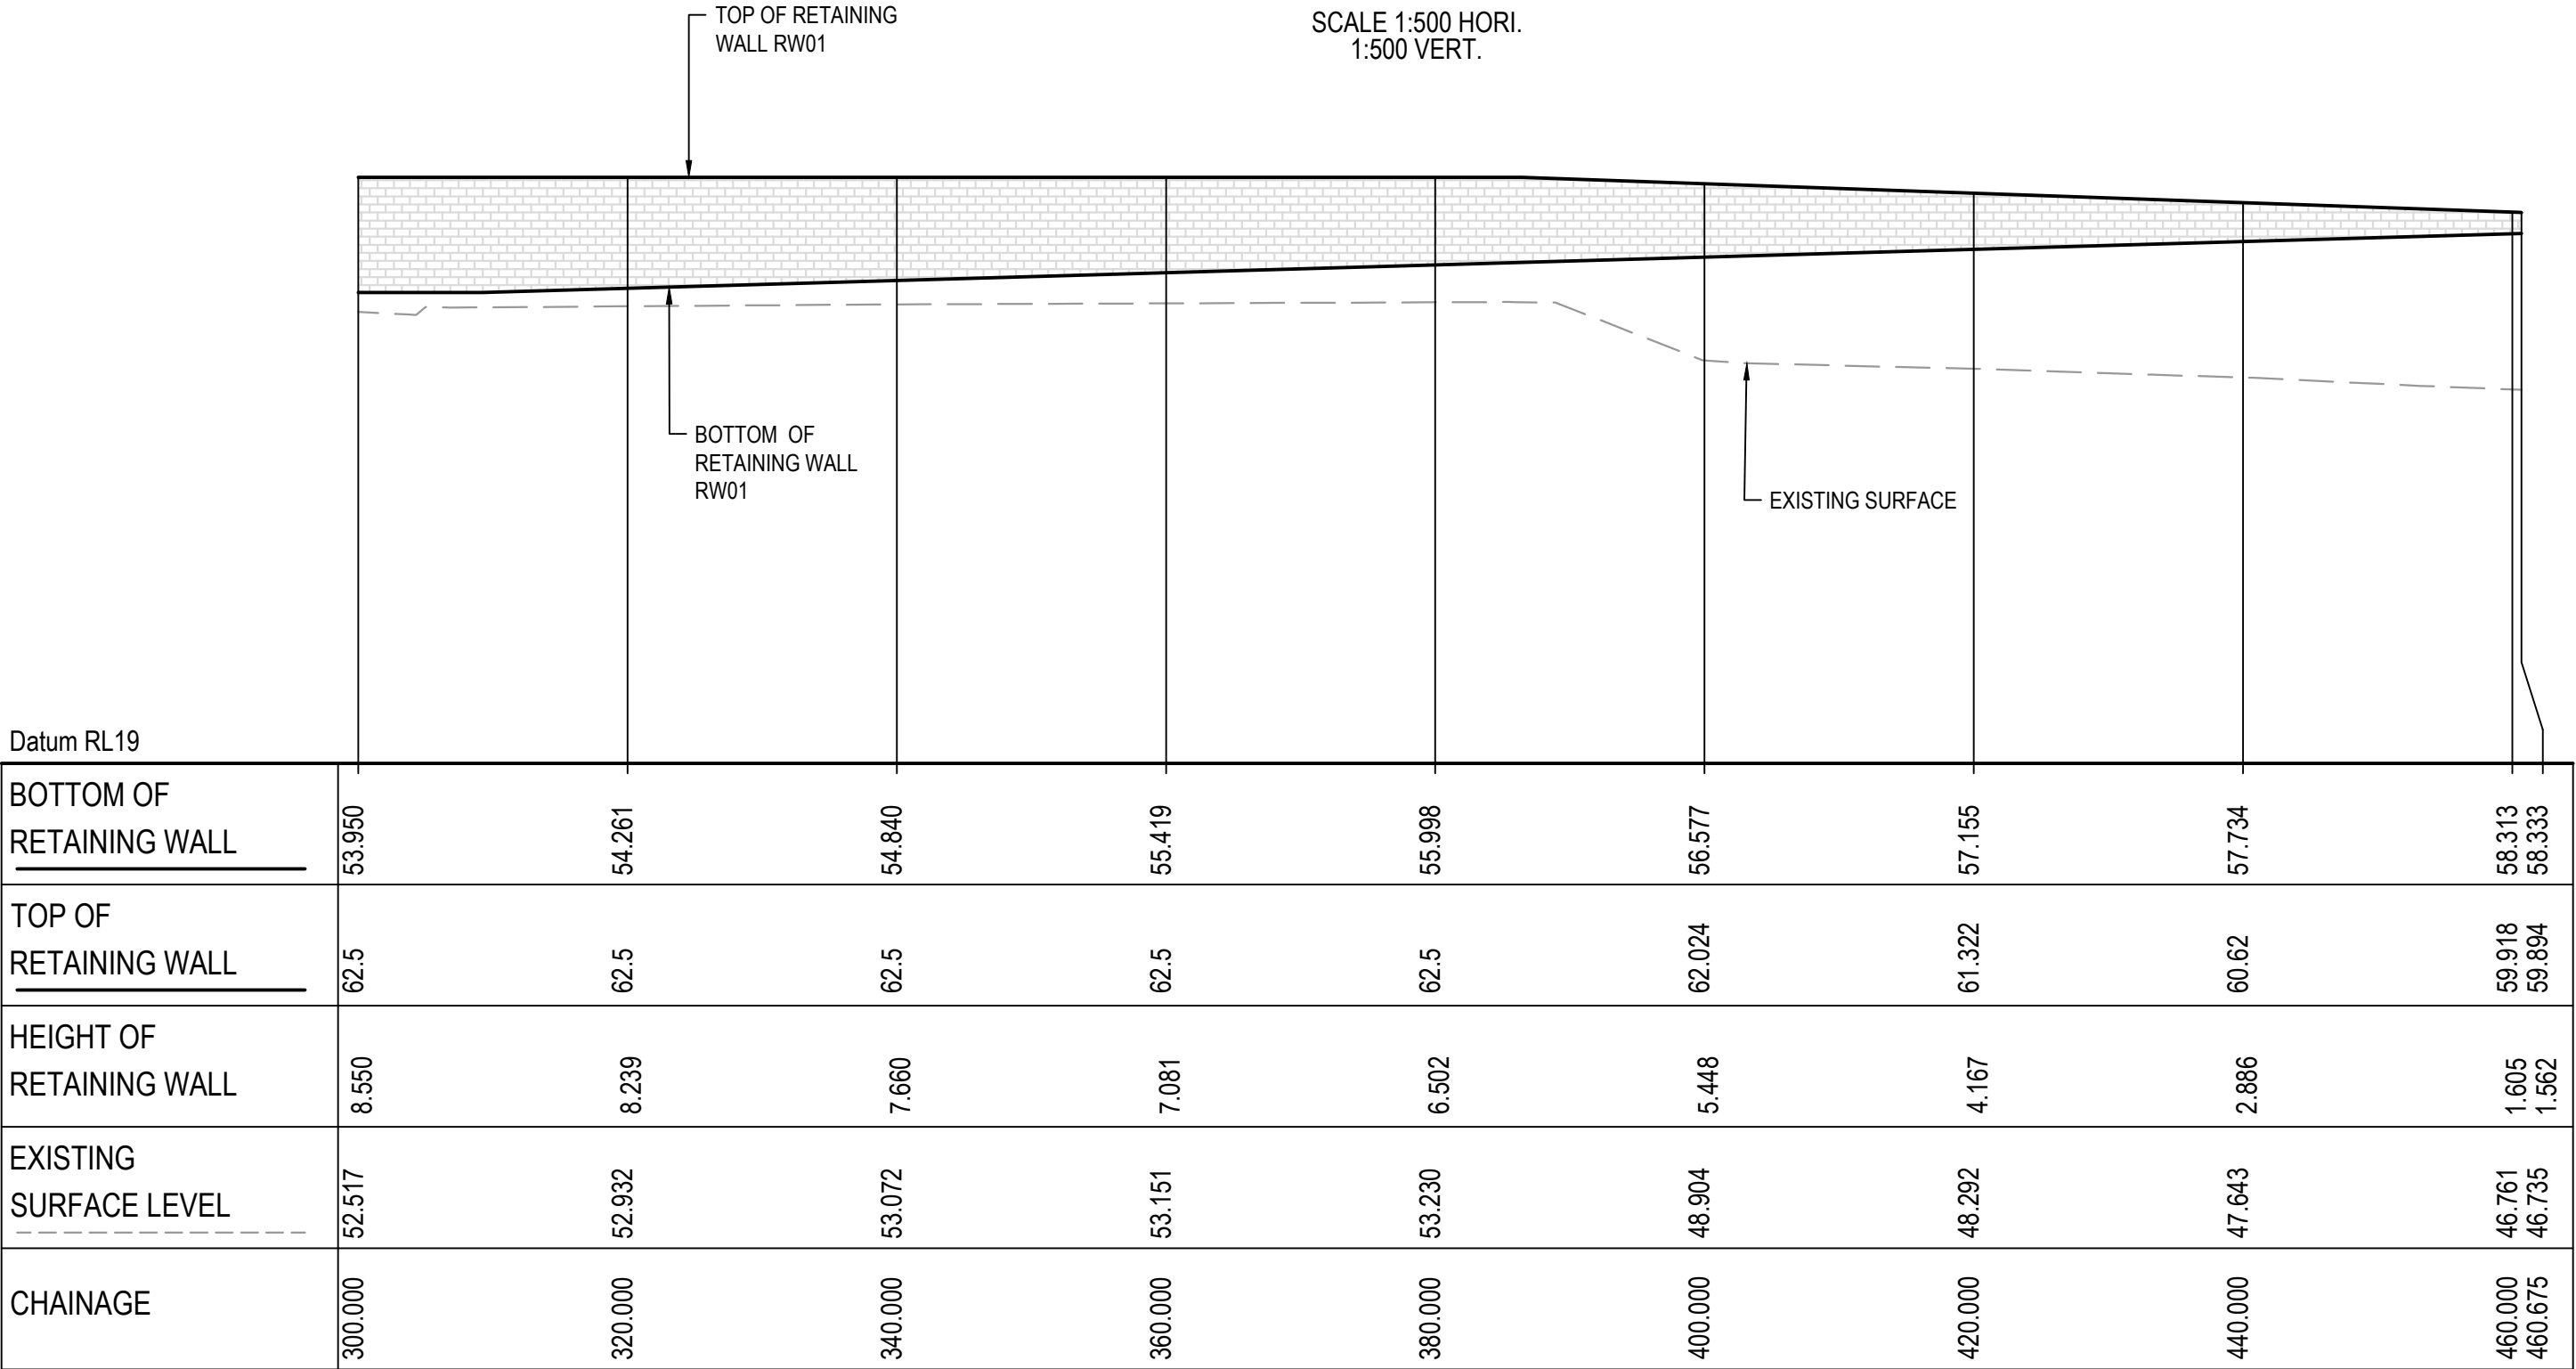

RETAINING WALL RW01 PROFILE
SCALE 1:500 HORI.
1:500 VERT.

Drawing Status:

FOR REVIEW

02	23-10-25	ISSUED FOR CLIENT REVIEW
01	14-10-25	ISSUED FOR CLIENT REVIEW
Issue	Date	Description

01020304050m

1 : 500 @ A1 1 : 1000 @ A3

Client:

Contractor / Consultant / Document Author:

at&I

Level 10, 124 Walker Street
North Sydney
NSW 2060
P 02 9439 1777
E info@atl.net.au
www.atl.net.au
ABN 96 130 882 405

GDA2020

Key Plan:

Site:	Stage:	Phase:	Project name:
	ULTIMATE	ULTIMATE	MAMRE ROAD DATA CENTRE CAMPUS
Author Job Number:	Drawn by:	Designed by:	Scale:
25-1282	PT	JH	1:500
Project Number:	Checked by:	Approved by:	Sheet:
	MM	AMc	A1
File Name:			Drawing Number
SYD4-SITE-DRG-ATL-CIV-02085			SYD4-SITE-DRG-ATL-CIV-02085
			Rev
			02

Do not scale

A1	A	B	C	D	E	F	G	H	I	J	K	L	M	N	O	P
----	---	---	---	---	---	---	---	---	---	---	---	---	---	---	---	---

1

2

3

4

5


6

7

8


9

10

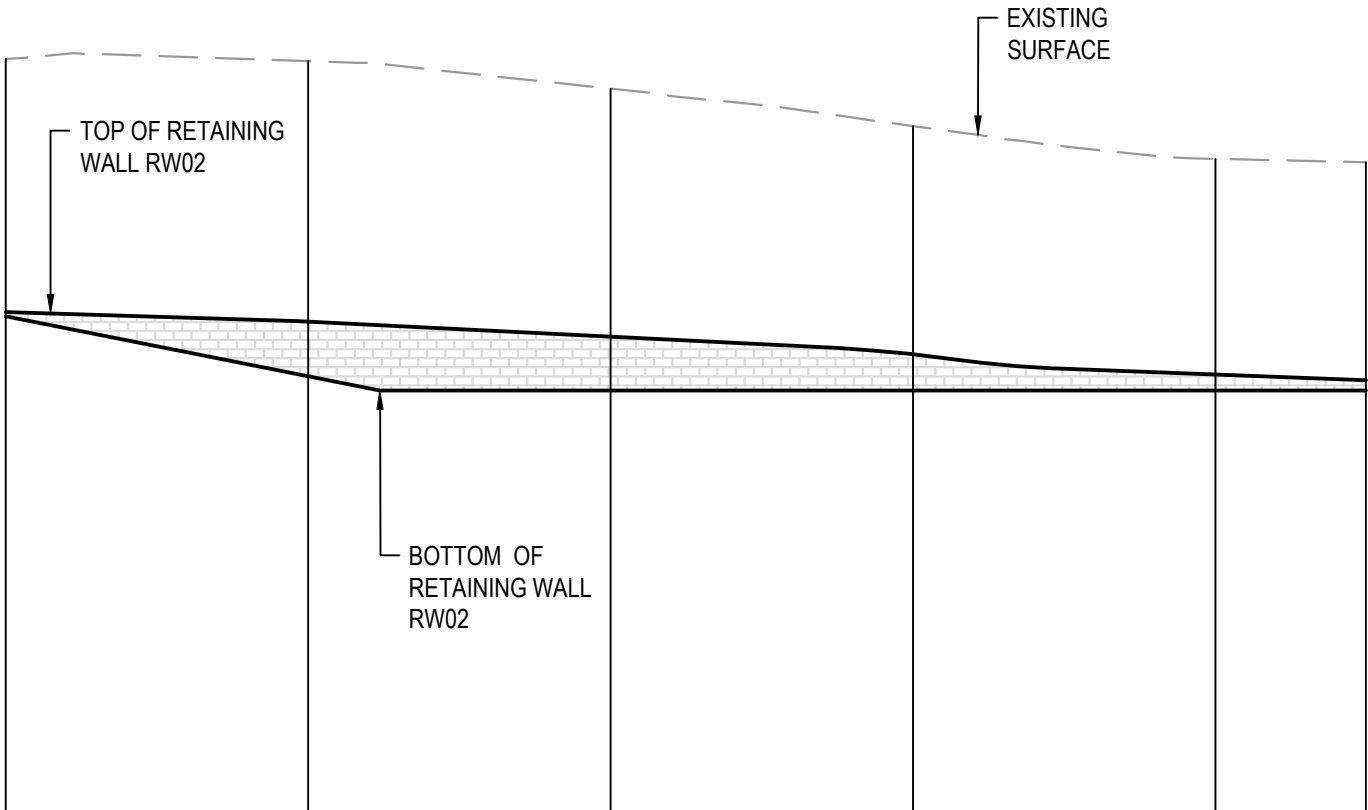

Datum RL25						
BOTTOM OF RETAINING WALL	57.921	53.944	53.000	53.000	53.000	53.000
TOP OF RETAINING WALL	58.199	57.561	56.565	55.402	54.068	53.693
HEIGHT OF RETAINING WALL	0.279	3.617	3.565	2.402	1.068	0.693
EXISTING SURFACE LEVEL	74.924	74.790	72.974	70.486	66.323	66.092
CHAINAGE	0.000	20.000	40.000	60.000	80.000	88.941

RETAINING WALL RW02 PROFILE
SCALE 1:500 HORI.
1:500 VERT.

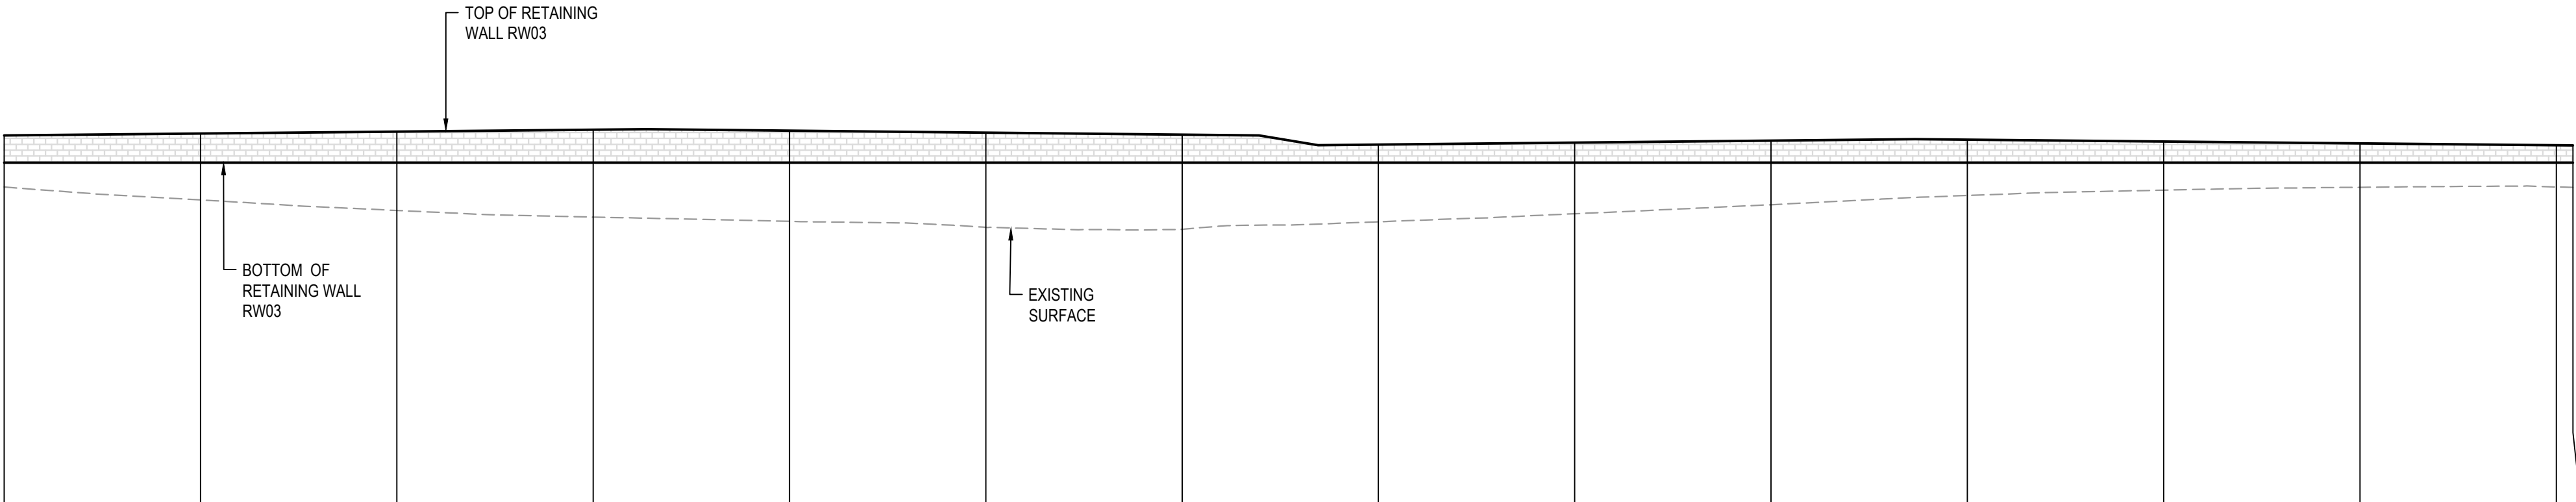

Datum RL29																
BOTTOM OF RETAINING WALL	64.000	64.000	64.000	64.000	64.000	64.000	64.000	64.000	64.000	64.000	64.000	64.000	64.000	64.000	64.000	64.000
TOP OF RETAINING WALL	66.776	66.967	67.157	67.348	67.254	67.054	66.854	65.837	66.037	66.237	66.334	66.144	65.953	65.763	65.47	65.47
HEIGHT OF RETAINING WALL	2.776	2.967	3.157	3.348	3.254	3.054	2.854	1.837	2.037	2.237	2.334	2.144	1.953	1.763	1.747	1.747
EXISTING SURFACE LEVEL	61.510	60.204	59.126	58.466	58.015	57.410	57.218	57.973	58.793	59.711	60.663	61.197	61.486	61.523	61.472	61.472
CHAINAGE	0.000	20.000	40.000	60.000	80.000	100.000	120.000	140.000	160.000	180.000	200.000	220.000	240.000	260.000	261.700	261.700

RETAINING WALL RW03 PROFILE
SCALE 1:500 HORI.
1:500 VERT.

Drawing Status:

FOR REVIEW

02	23-10-25	ISSUED FOR CLIENT REVIEW
01	14-10-25	ISSUED FOR CLIENT REVIEW
Issue	Date	Description

01020304050m

1 : 500 @ A1 1 : 1000 @ A3

Client:

Contractor / Consultant / Document Author:

at&I

Level 10, 124 Walker Street
North Sydney
NSW 2060
P 02 9439 1777
E info@atl.net.au
www.atl.net.au
ABN 96 130 882 405

GDA2020

Key Plan:

Site:	Stage: ULTIMATE	Phase: ULTIMATE
Author Job Number: 25-1282	Drawn by: PT	Designed by: JH
Project Number:	Checked by: MM	Approved by: AMc
File Name: SYD4-SITE-DRG-ATL-CIV-02086	Scale: 1:500	Sheet: A1

Drawing Number

SYD4-SITE-DRG-ATL-CIV-02086

Rev

02

Project name:

MAMRE ROAD DATA CENTRE CAMPUS

Drawing title:


RETAINING WALL
PROFILES
SHEET 2



BOTTOM OF RETAINING WALL	42.120			42.458			42.620			42.741			42.826			42.963			43.037			43.272			43.541			43.822			44.082			44.369			44.655			45.006			45.433			45.784
TOP OF RETAINING WALL			50.916			53.1			53.099			53.098			53.097			53.096			53.094			53.083			53.278			53.81			54.628			55.486			56.344			57.201			58.059	
HEIGHT OF RETAINING WALL			8.459			10.480			10.358			10.272			10.133			10.068			9.822			9.552			9.456			9.727			10.260			10.831			11.338			11.788			12.276	
EXISTING SURFACE LEVEL	42.120		42.458			42.620			42.741			42.826			42.963			43.037			43.272			43.541			43.822			44.082			44.369			44.655			45.006			45.433			45.784	
CHAINAGE	0.000		20.000			40.000			60.000			80.000			100.000			120.000			140.000			160.000			180.000			200.000			220.000			240.000			260.000			280.000			300.000	

RETAINING WALL RW04 PROFILE

SCALE 1:500 HORI.
1:500 VERT.

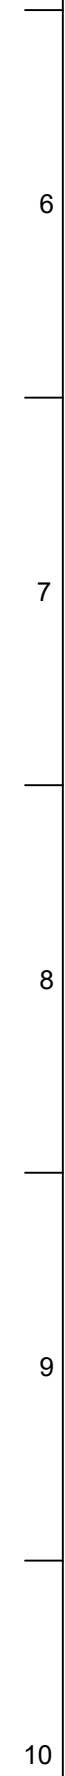


BOTTOM OF RETAINING WALL	45.784		46.220		46.758		47.619		48.458		49.340		50.224		51.136		51.994		53.035		54.078		55.358		56.652		58.430		60.015		60.977
TOP OF RETAINING WALL	58.059		58.917		59.186		59.284		59.382		59.583		59.784		59.984		60.185		60.385		60.586		60.786		60.987		60.874		60.951		61.848
HEIGHT OF RETAINING WALL	12.276		12.696		12.408		11.646		10.925		10.242		9.560		8.848		8.191		7.350		6.508		5.429		4.334		2.444		0.936		0.871
EXISTING SURFACE LEVEL	45.784		46.220		46.758		47.619		48.458		49.340		50.224		51.136		51.994		53.035		54.078		55.358		56.652		58.430		60.015		60.977
CHAINAGE	300.000		320.000		340.000		360.000		380.000		400.000		420.000		440.000		460.000		480.000		500.000		520.000		540.000		560.000		580.000		600.000


RETAINING WALL RW04 PROFILE
SCALE 1:500 HORI.
1:500 VERT.

Drawing Status:			FOR REVIEW				Client:		Contractor / Consultant / Document Author:  Level 10, 124 Walker Street North Sydney NSW 2060 P 02 9439 1777 E info@atl.net.au www.atl.net.au ABN 96 130 882 405		Key Plan:		Site:		Stage: ULTIMATE		Phase: ULTIMATE		Project name: MAMRE ROAD DATA CENTRE CAMPUS	
Author Job Number:		Drawn by:		Designed by:									Scale		Drawing title: RETAINING WALL PROFILES SHEET 3					
25-1282		PT		JH									1:500							
Project Number:		Checked by:		Approved by:									Sheet							
		MM		AMc		A1		File Name SYD4-SITE-DRG-ATL-CIV-02087				Drawing Number SYD4-SITE-DRG-ATL-CIV-02087		Rev 02						
02 01		23-10-25 14-10-25		ISSUED FOR CLIENT REVIEW ISSUED FOR CLIENT REVIEW																
Issue		Date		Description																

CONFIDENTIAL

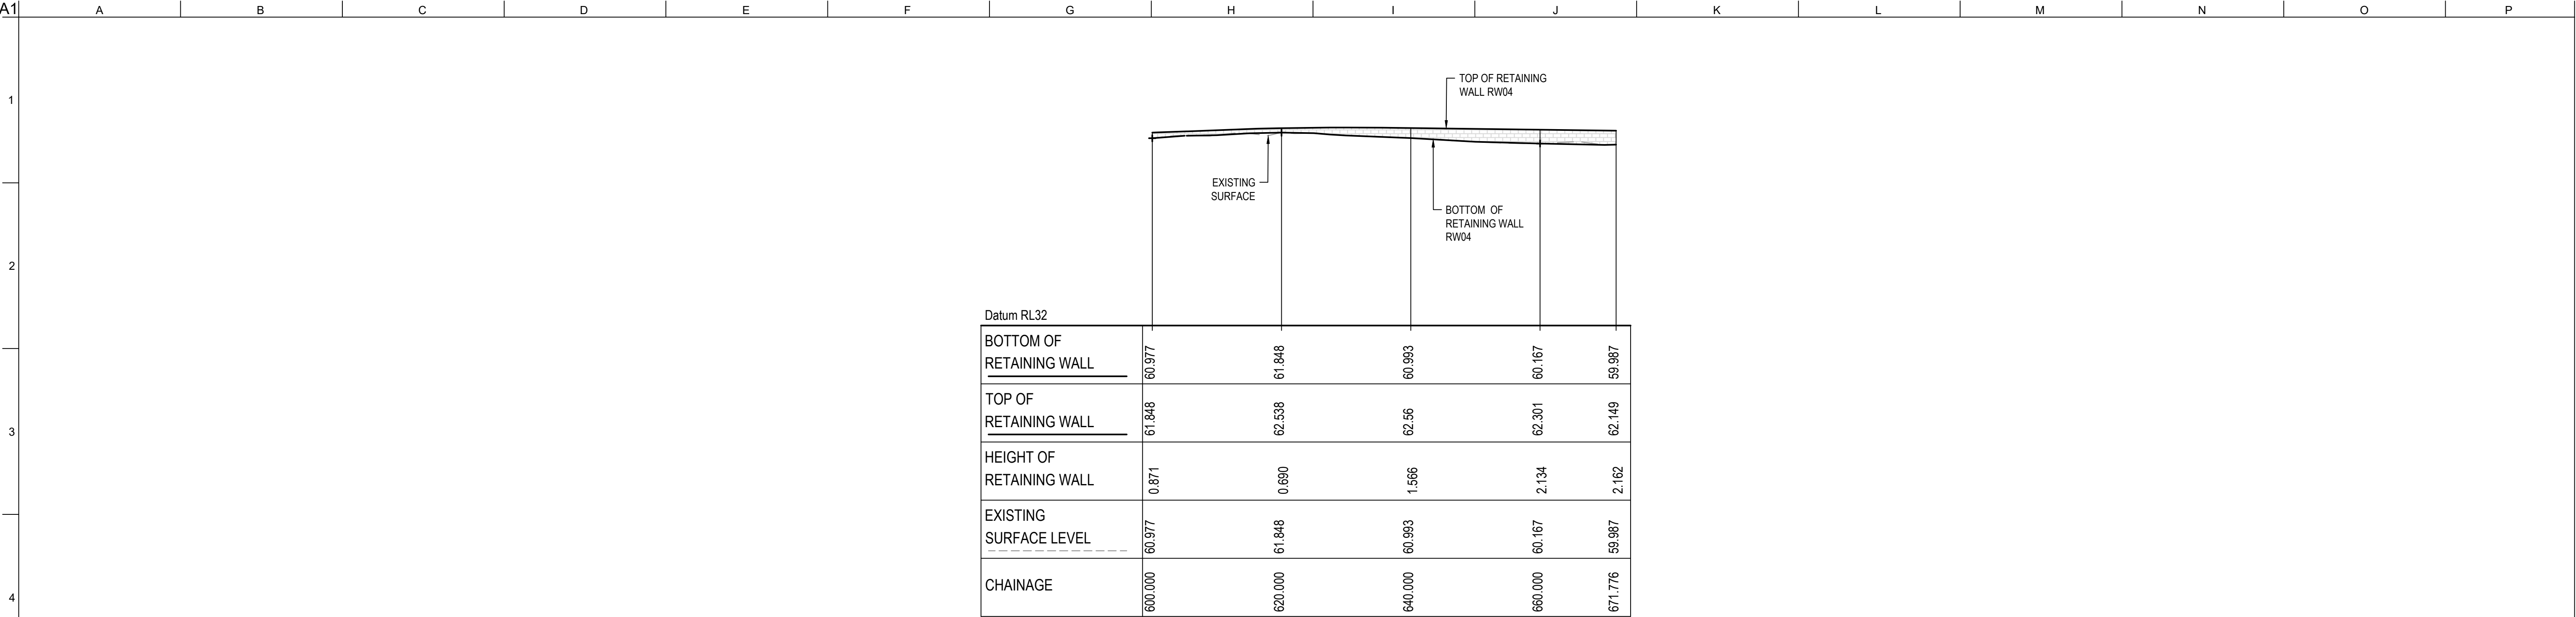

RETAINING WALL RW04 PROFILE
SCALE 1:500 HORI.
1:500 VERT.

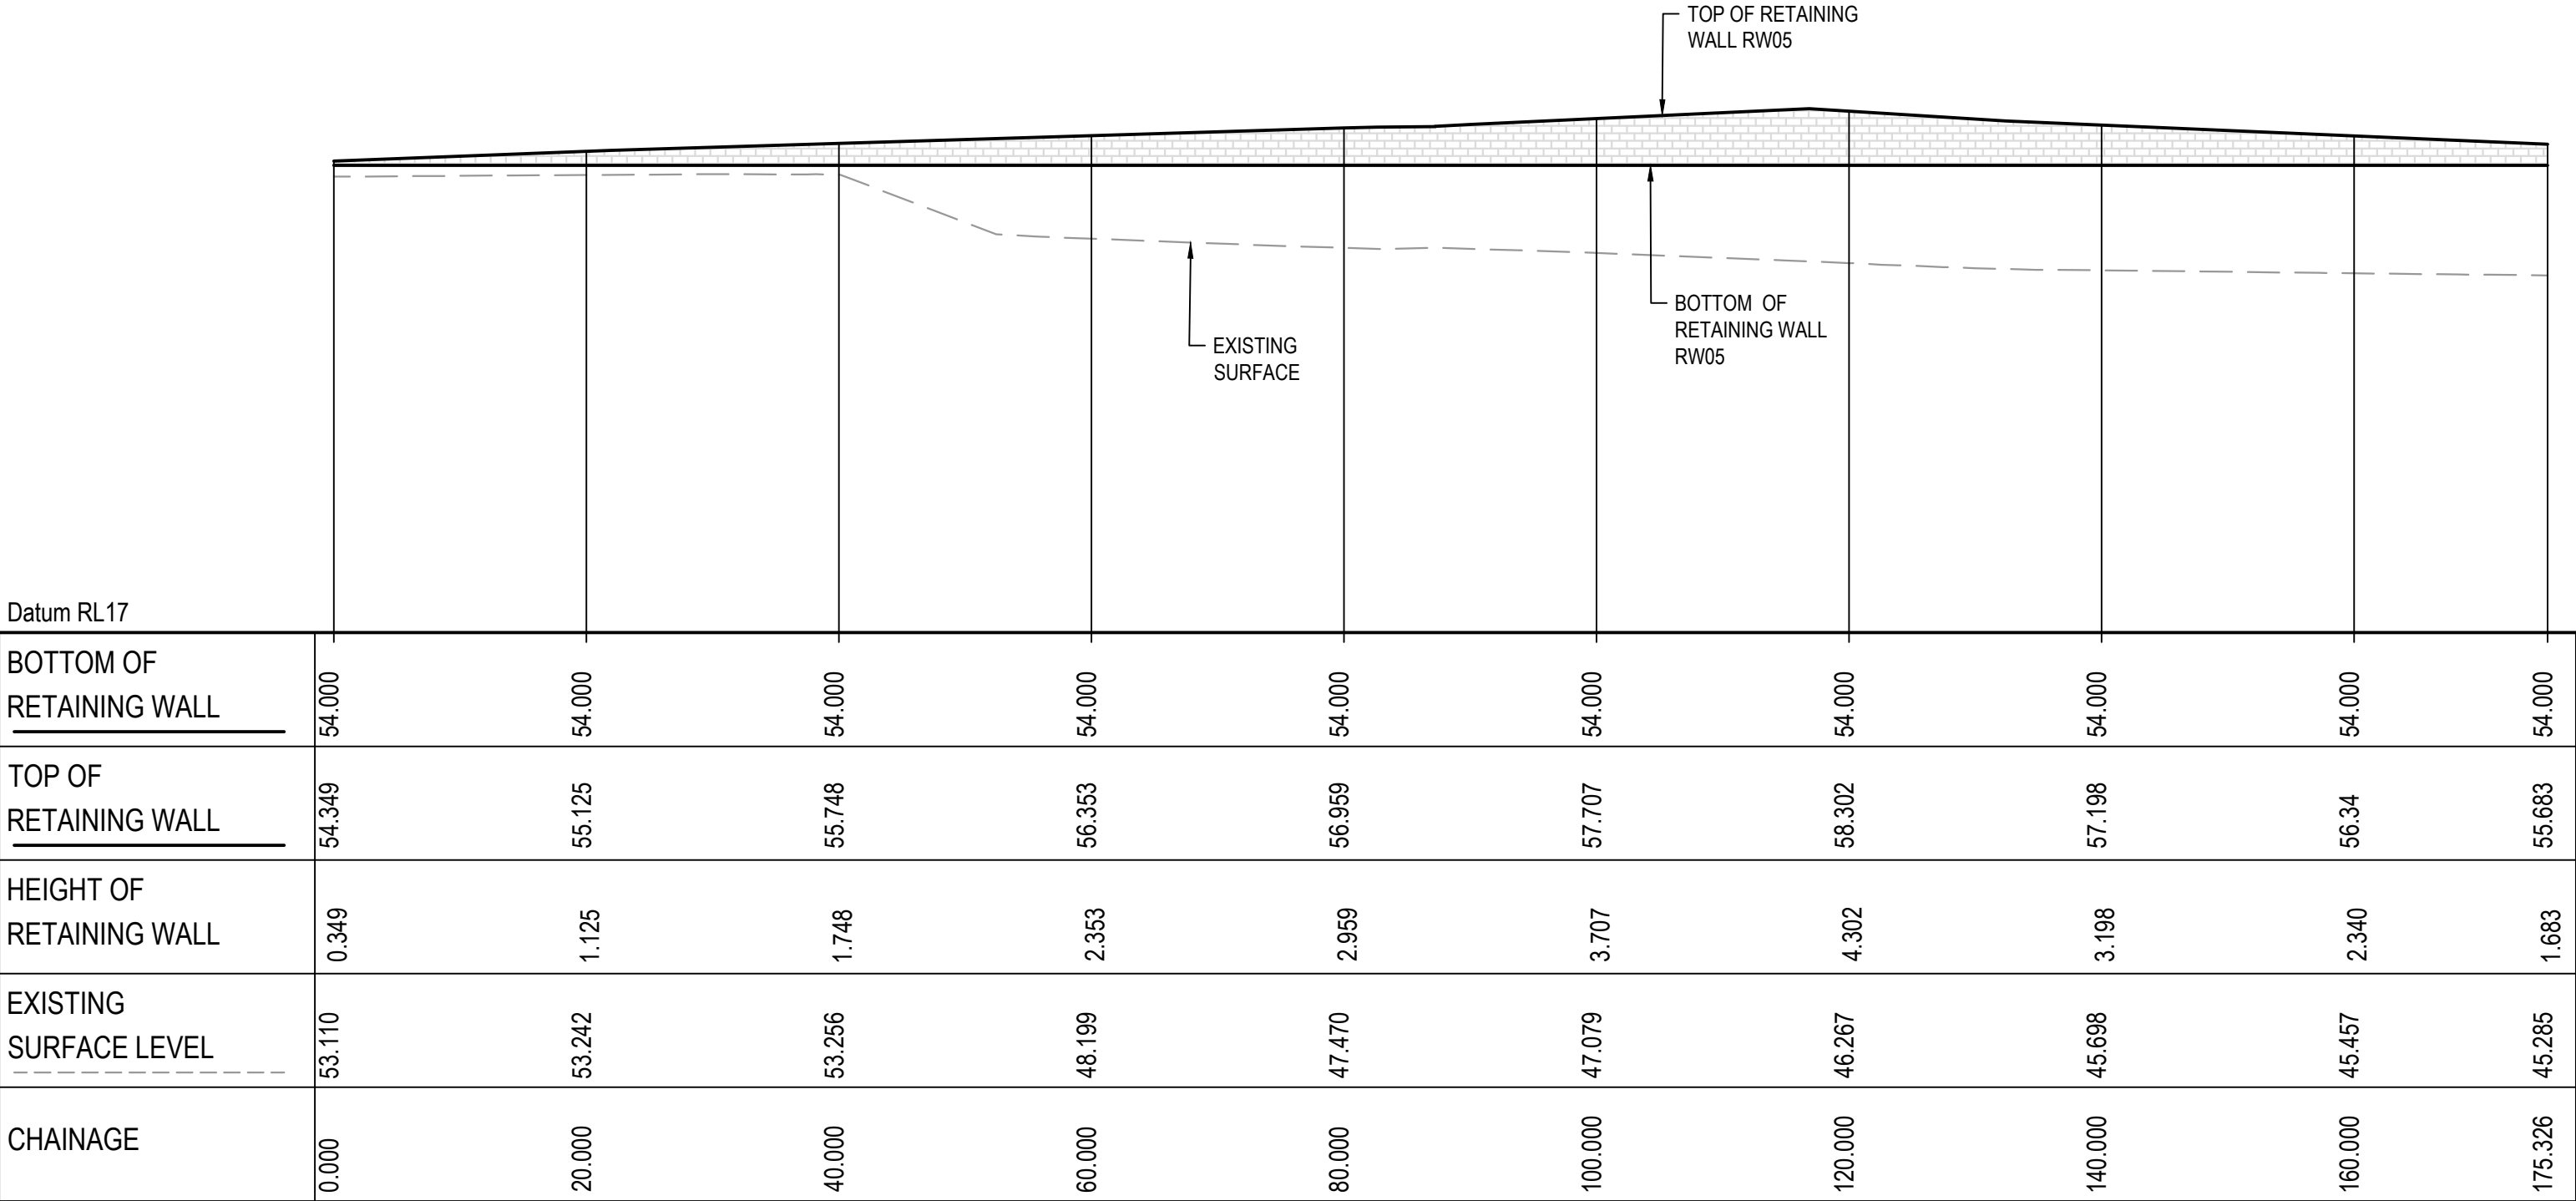

RETAINING WALL RW05 PROFILE
SCALE 1:500 HORI.
1:500 VERT.

Drawing Status:

FOR REVIEW

02	23-10-25	ISSUED FOR CLIENT REVIEW
01	14-10-25	ISSUED FOR CLIENT REVIEW
Issue	Date	Description

01020304050m

1 : 500 @ A1 1 : 1000 @ A3

Client:

Contractor / Consultant / Document Author:

at&I

Level 10, 124 Walker Street
North Sydney
NSW 2060
P 02 9439 1777
E info@atl.net.au
www.atl.net.au
ABN 96 130 882 405


GDA2020

Key Plan:

Site:	Stage: ULTIMATE	Phase: ULTIMATE	Project name: MAMRE ROAD DATA CENTRE CAMPUS
Author Job Number: 25-1282	Drawn by: PT	Designed by: JH	Scale: 1:500
Project Number:	Checked by: MM	Approved by: AMc	Sheet: A1
File Name: SYD4-SITE-DRG-ATL-CIV-02088			Drawing Number: SYD4-SITE-DRG-ATL-CIV-02088
			Rev: 02

Do not scale

CONFIDENTIAL

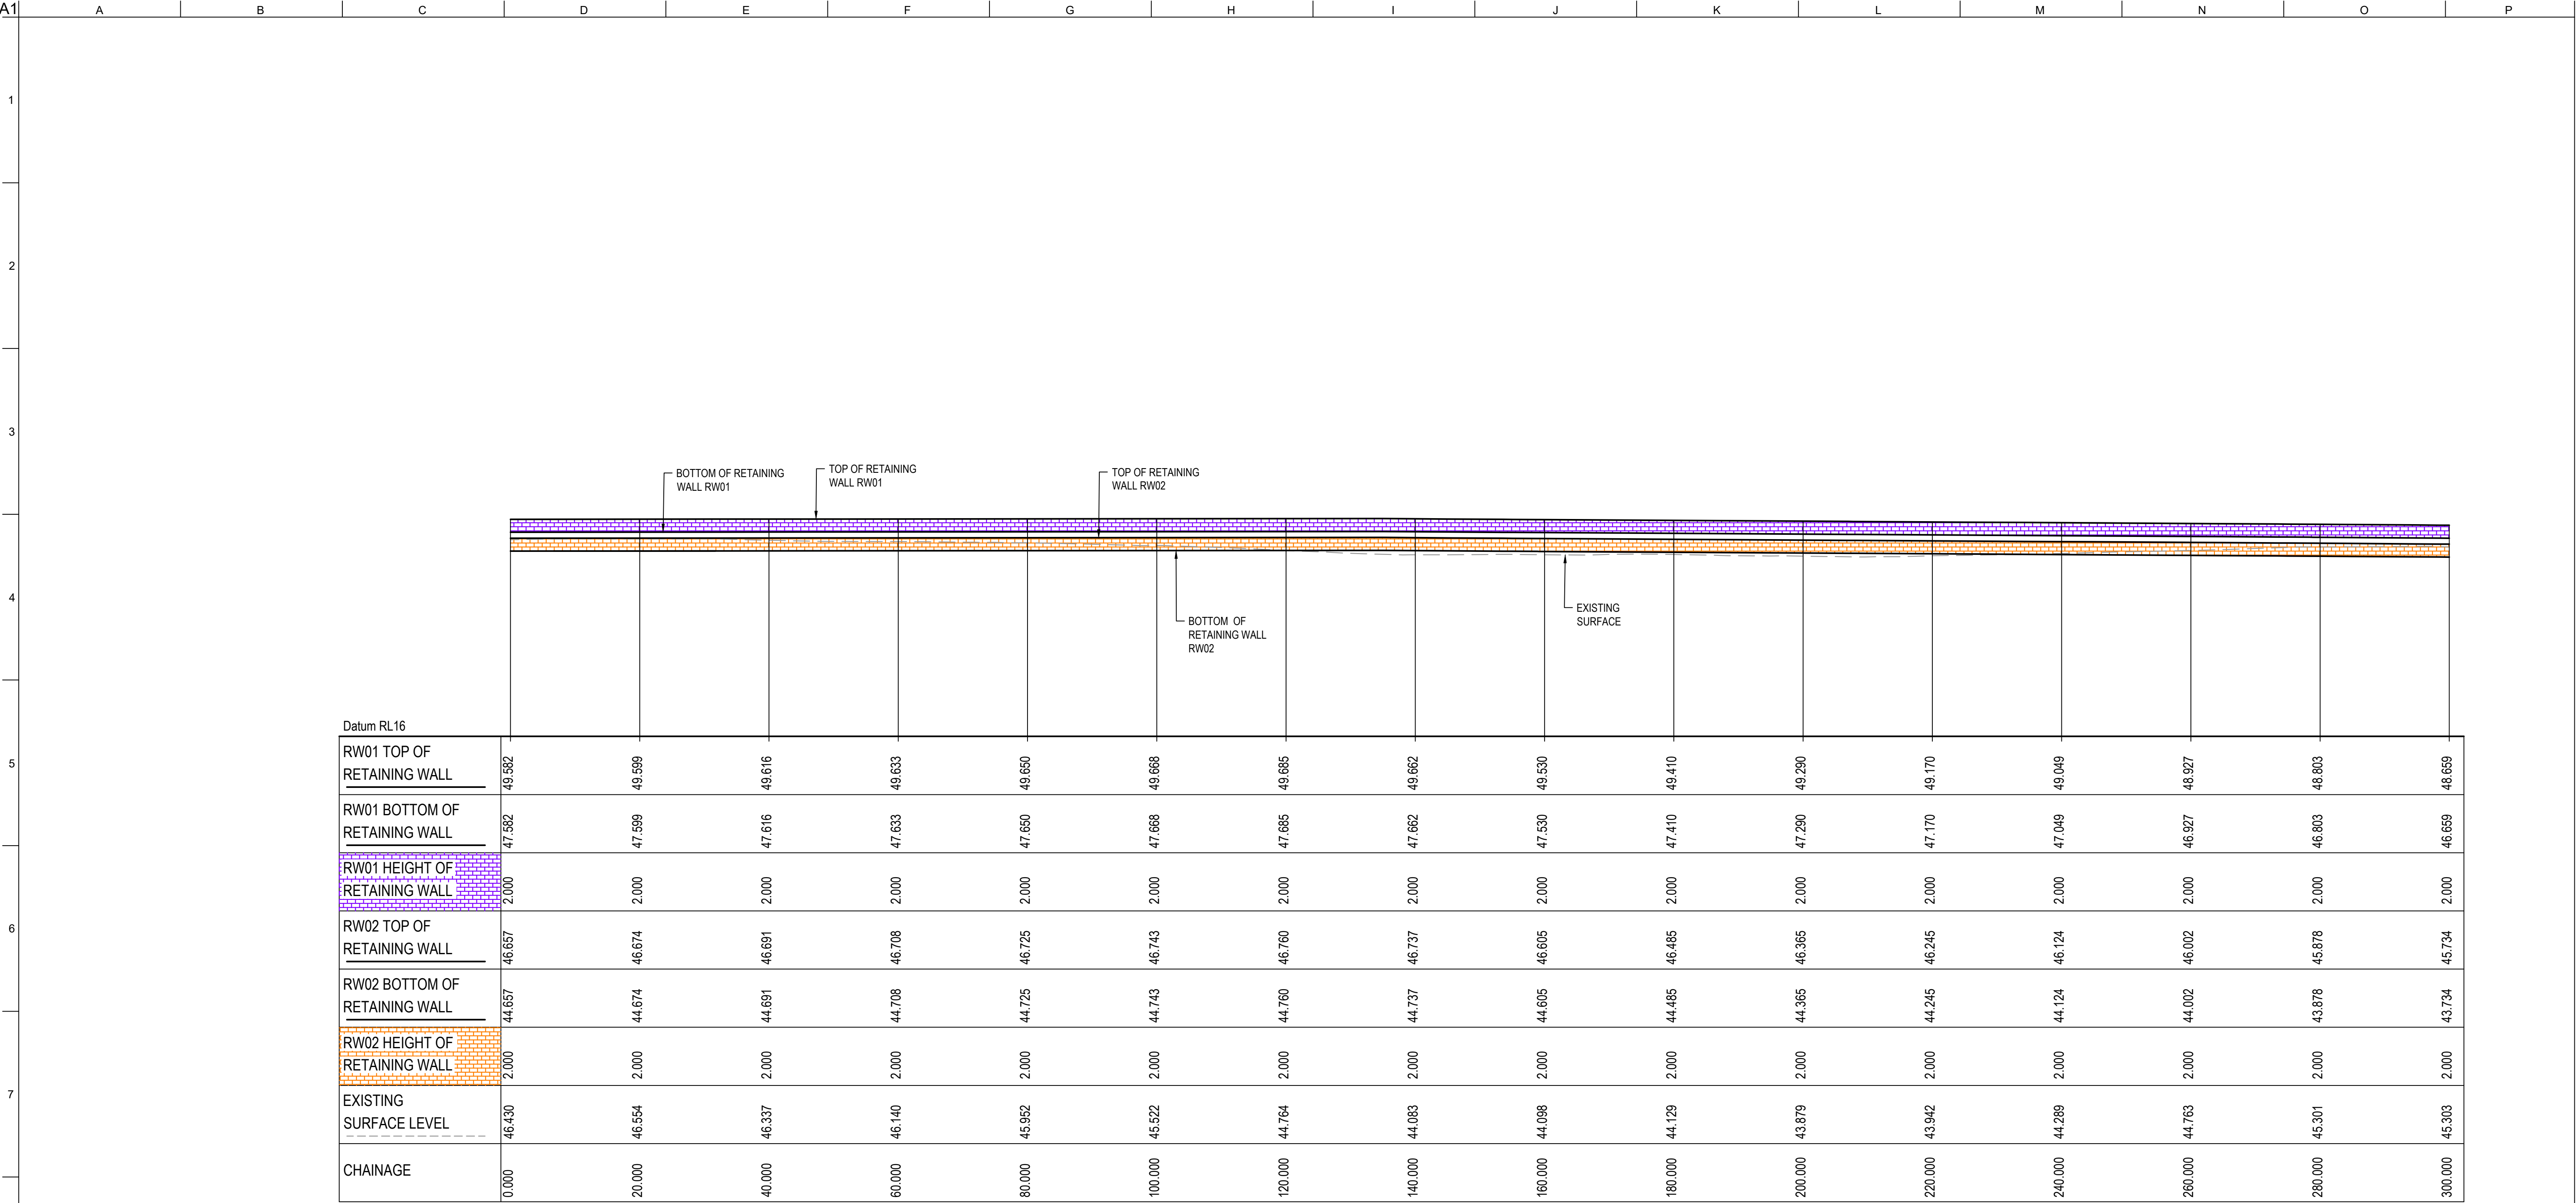

RETAINING WALL RW06 PROFILE
SCALE 1:500 HORI.
1:500 VERT.

02

23-10-25

ISSUED FOR CLIENT REVIEW

01

14-10-25

ISSUED FOR CLIENT REVIEW

Issue

Date

Description

FOR REVIEW

0 10 20 30 40 50m

1 : 500 @ A1 1 : 1000 @ A3

Client:

Contractor / Consultant / Document Author:

at&I

Level 10, 124 Walker Street
North Sydney
NSW 2060
P 02 9439 1177
E info@atl.net.au
www.atl.net.au
ABN 96 130 882 405

GDA2020

Key Plan:

Site:

Stage:
ULTIMATE

Phase:
ULTIMATE

Project name:
MAMRE ROAD DATA CENTRE CAMPUS

Author Job Number:
25-1282

Drawn by:
PT

Designed by:
JH

Scale:
1:500

Project Number:

Checked by:
MM

Approved by:
AMc

Sheet
A1

Drawing title:
RETAINING WALL
PROFILES
SHEET 5


File Name
SYD4-SITE-DRG-ATL-CIV-02089

Drawing Number
SYD4-SITE-DRG-ATL-CIV-02089

Rev
02

Do not scale

CONFIDENTIAL

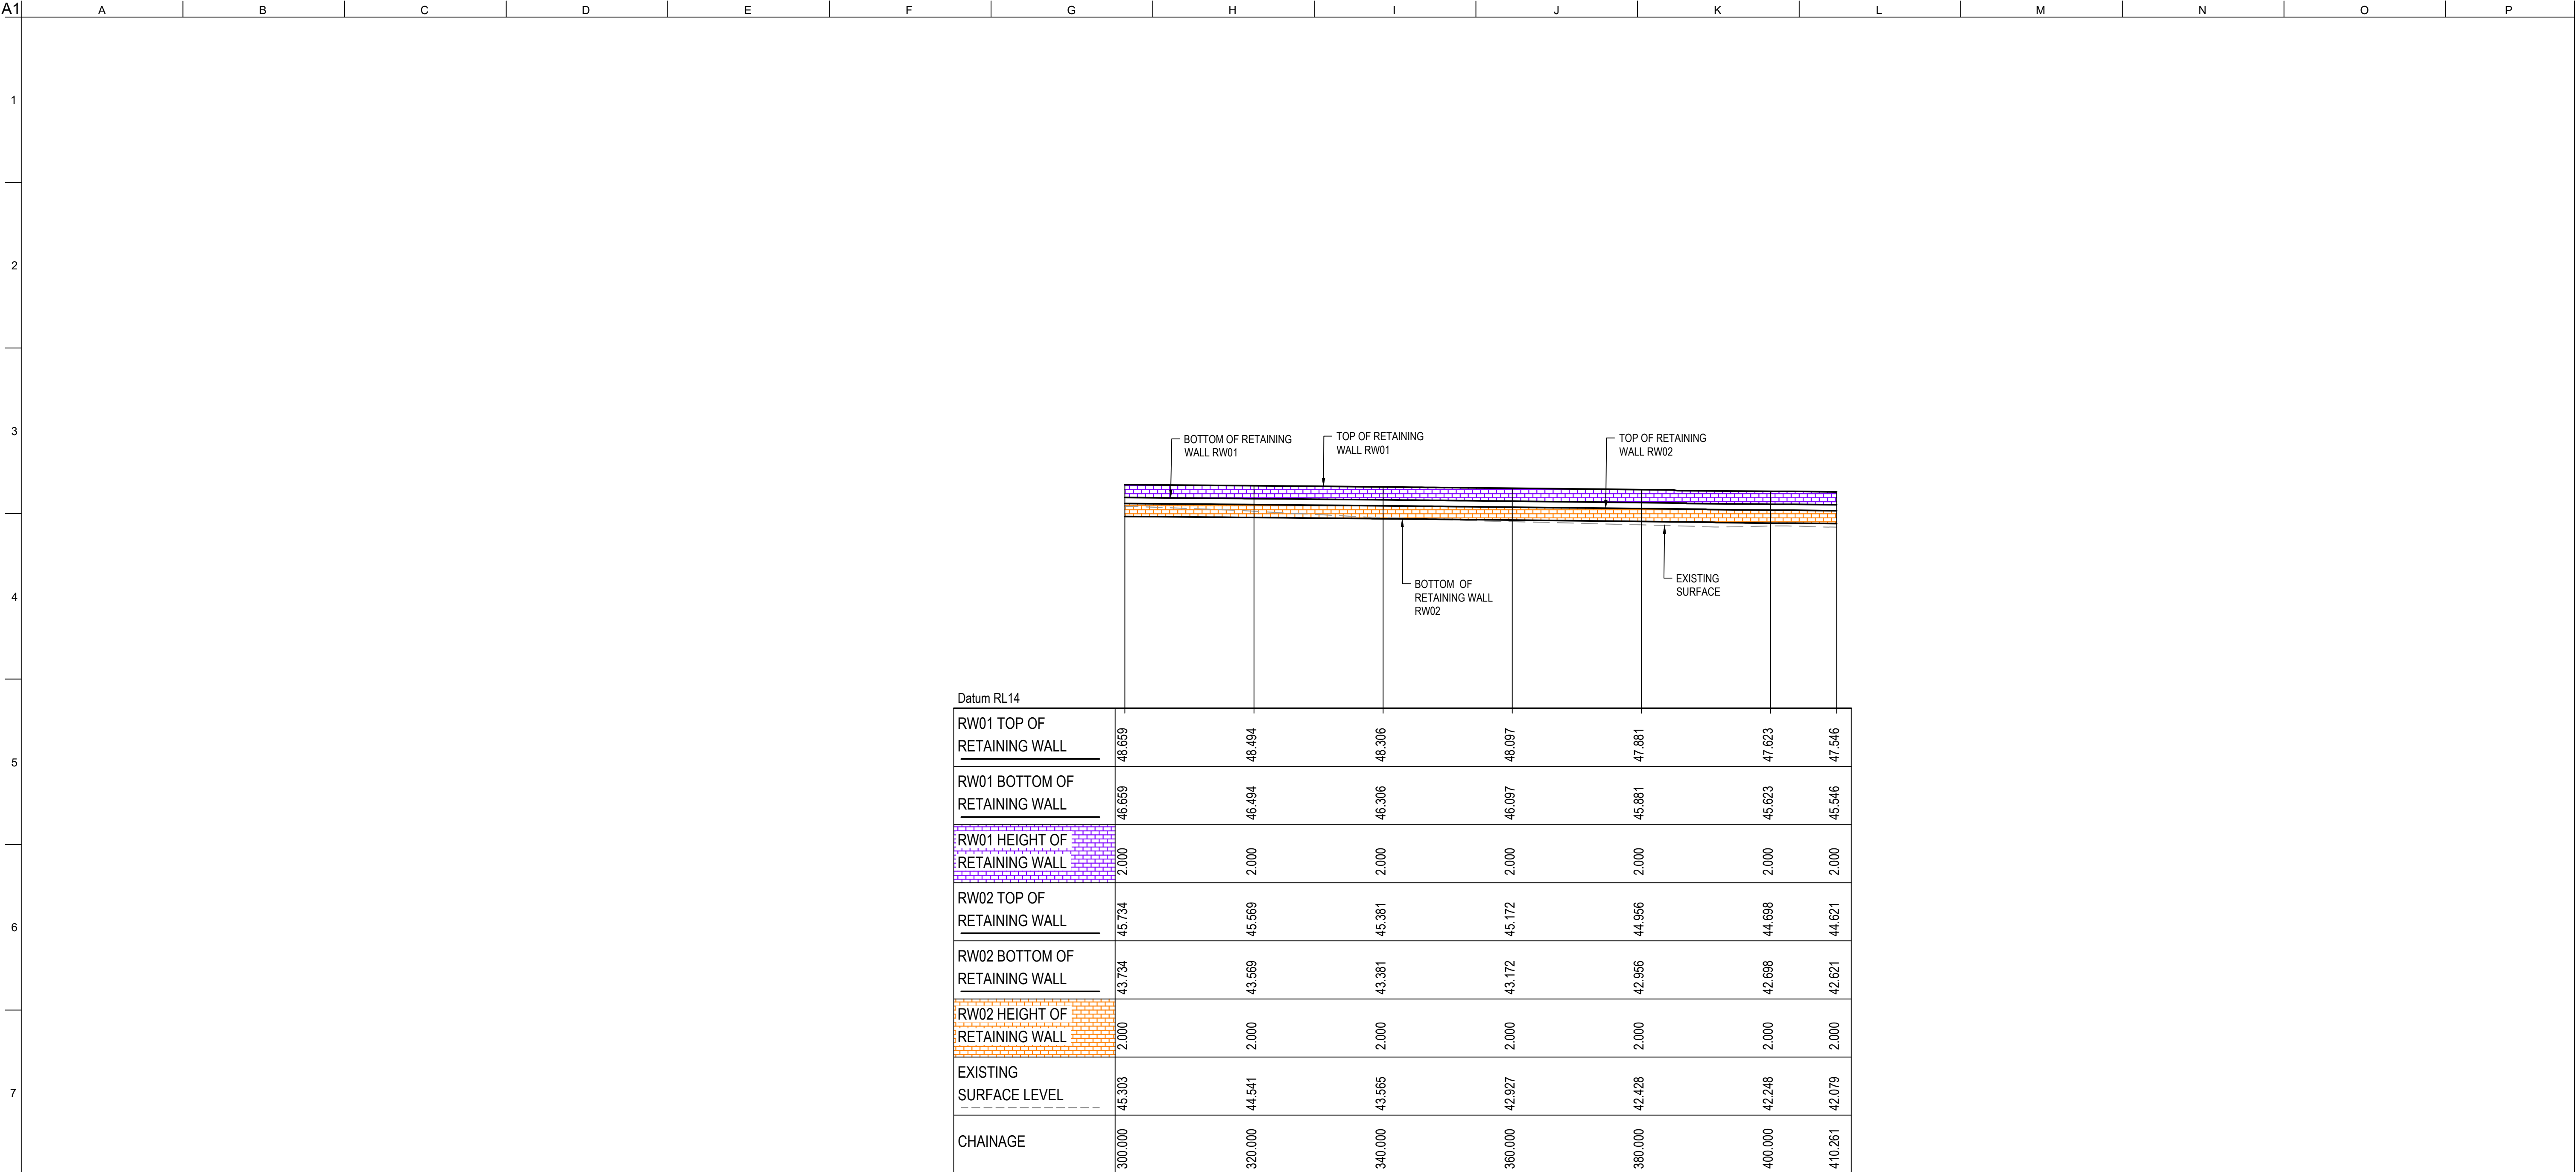

RETAINING WALL RW06 PROFILE
SCALE 1:500 HORI.
1:500 VERT.

02

23-10-25

ISSUED FOR CLIENT REVIEW

01

14-10-25

ISSUED FOR CLIENT REVIEW

Issue

Date

Description

FOR REVIEW

0 10 20 30 40 50m

1 : 500 @ A1 1 : 1000 @ A3

Client:

Contractor / Consultant / Document Author:

at&I

Level 10, 124 Walker Street
North Sydney
NSW 2060
P 02 9439 1777
E info@atl.net.au
www.atl.net.au
ABN 96 130 882 405

GDA2020

Key Plan:

Site:

Stage:
ULTIMATE

Phase:
ULTIMATE

Author Job Number:
25-1282

Drawn by:
PT

Designed by:
JH

Scale:
1:500

Project Number:

Checked by:
MM

Approved by:
AMc

Sheet
A1

File Name
SYD4-SITE-DRG-ATL-CIV-02090

Drawing Number
SYD4-SITE-DRG-ATL-CIV-02090


Rev
02

Project name:
MAMRE ROAD DATA CENTRE CAMPUS

Drawing title:
RETAINING WALL
PROFILES
SHEET 6

Do not scale

CONFIDENTIAL

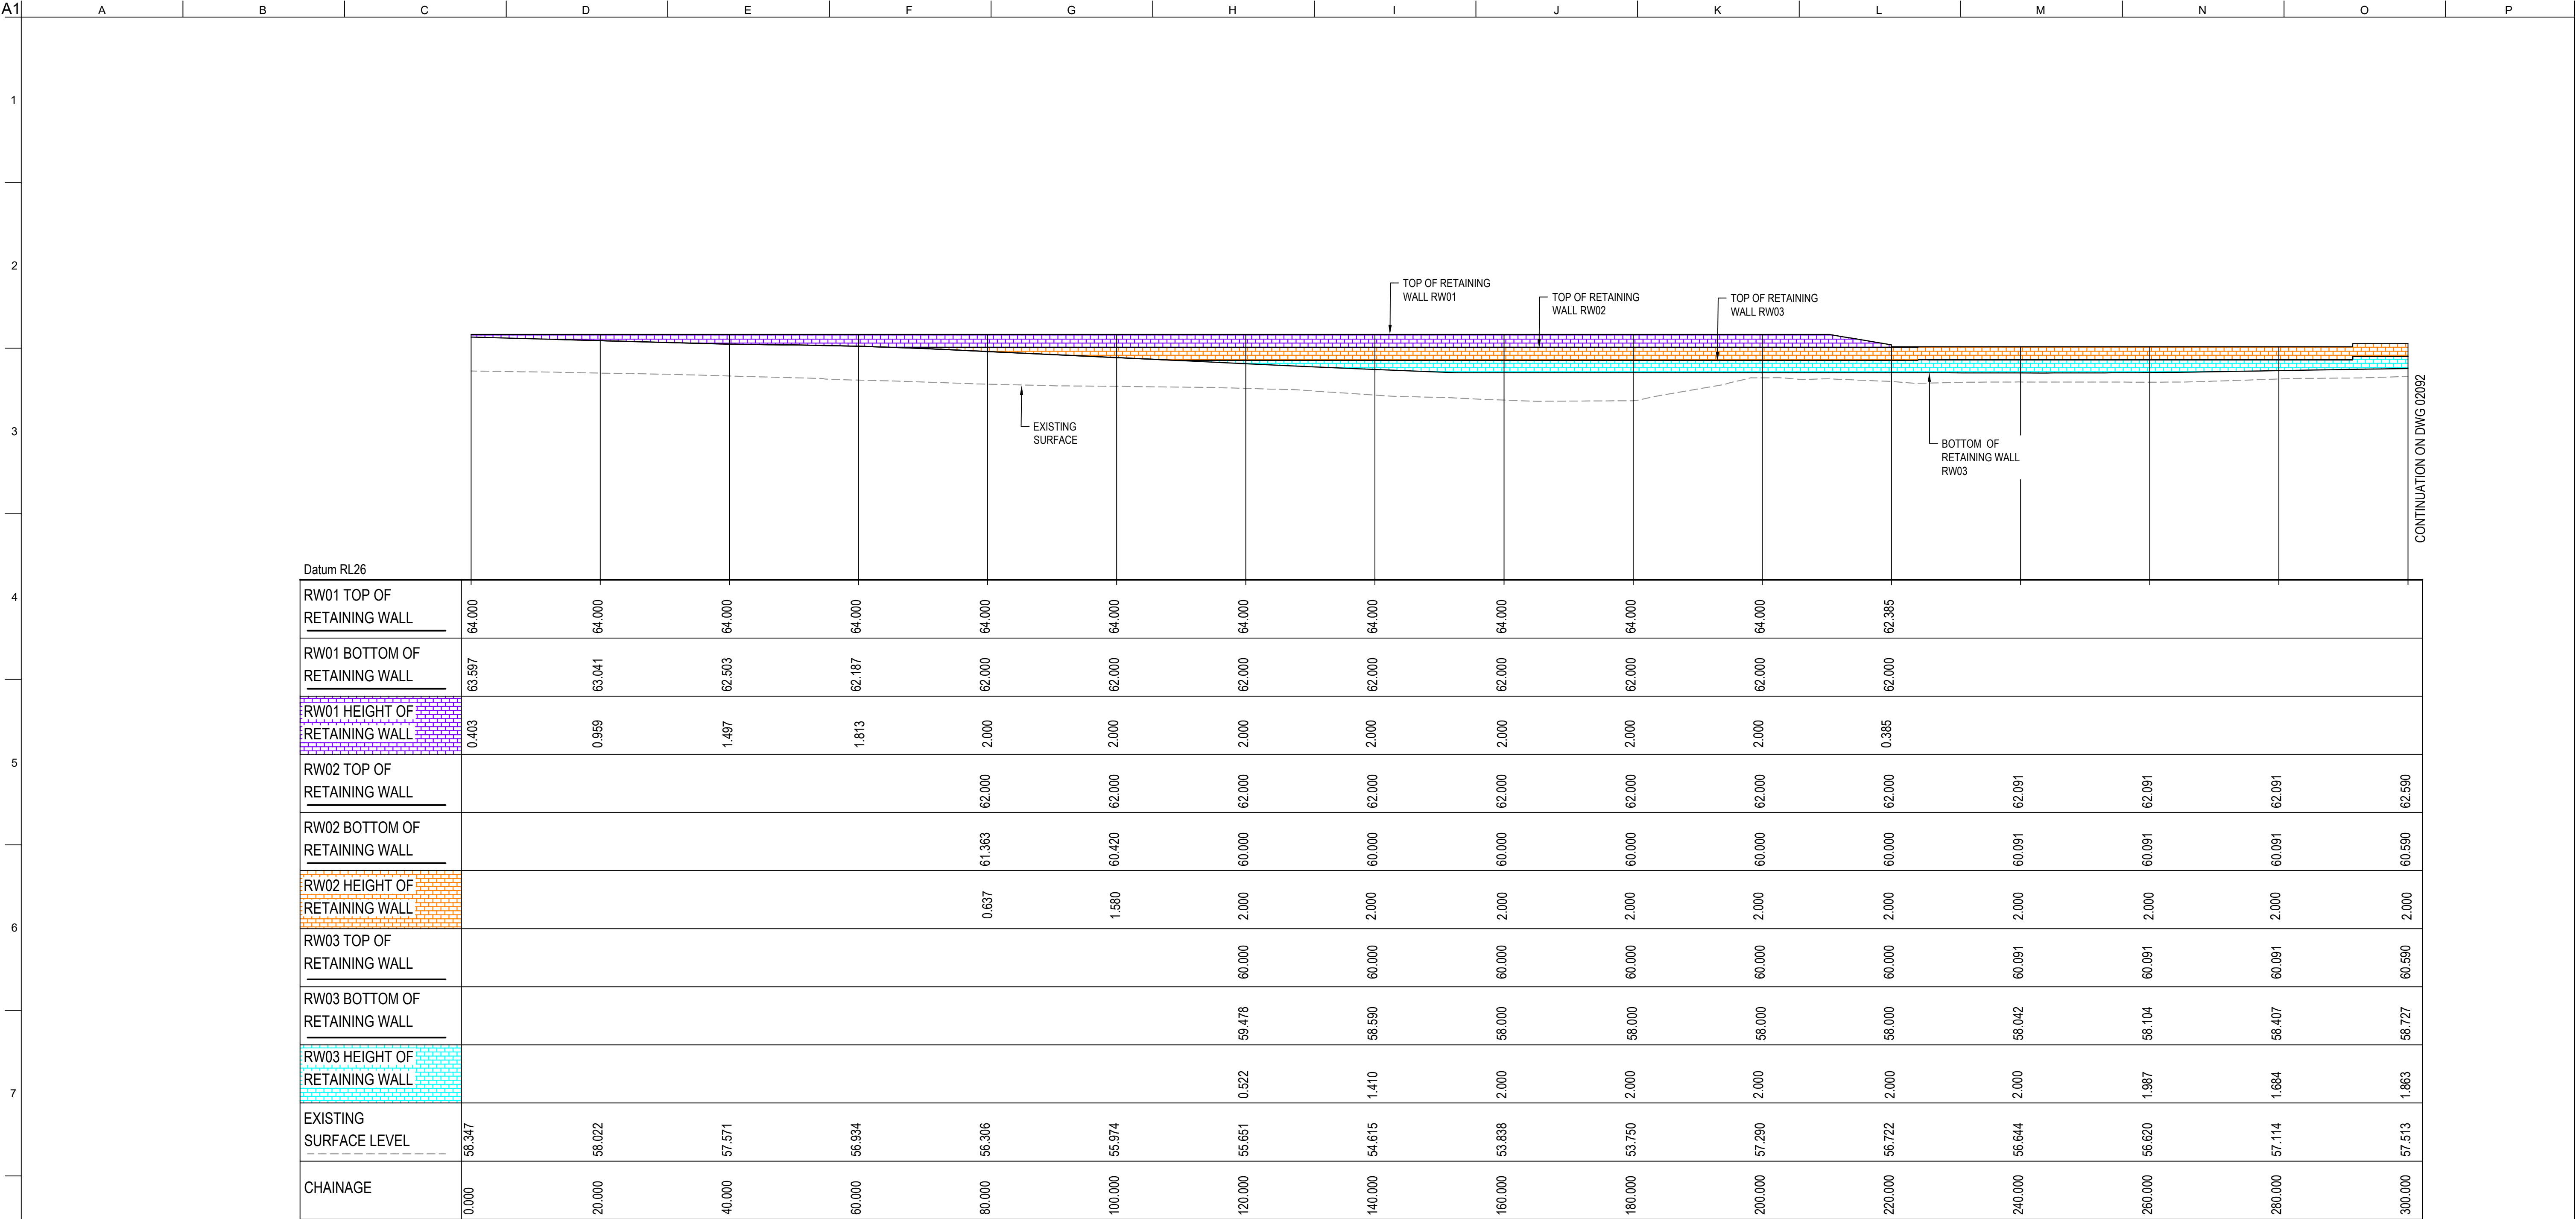

02

23-10-25

ISSUED FOR CLIENT REVIEW

01

14-10-25

ISSUED FOR CLIENT REVIEW

Issue

Date

Description

FOR REVIEW

0

10

20

30

40

50m

1 : 500 @ A1

1 : 1000 @ A3

Client:

Contractor / Consultant / Document Author:

at&I

Level 10, 124 Walker Street
North Sydney
NSW 2060
P 02 9439 1177
E info@atl.net.au
www.atl.net.au
ABN 96 130 882 405

GDA2020

Key Plan:

Site:

Stage:
ULTIMATE

Phase:
ULTIMATE

Project name:
MAMRE ROAD DATA CENTRE CAMPUS

Author Job Number:
25-1282

Drawn by:
PT

Designed by:
JH

Scale:
1:500

Project Number:

Checked by:
MM

Approved by:
AMc

Sheet
A1

Drawing title:
RETAINING WALL
PROFILES
SHEET 7


File Name
SYD4-SITE-DRG-ATL-CIV-02091

Drawing Number
SYD4-SITE-DRG-ATL-CIV-02091

Rev
02

Do not scale

CONFIDENTIAL

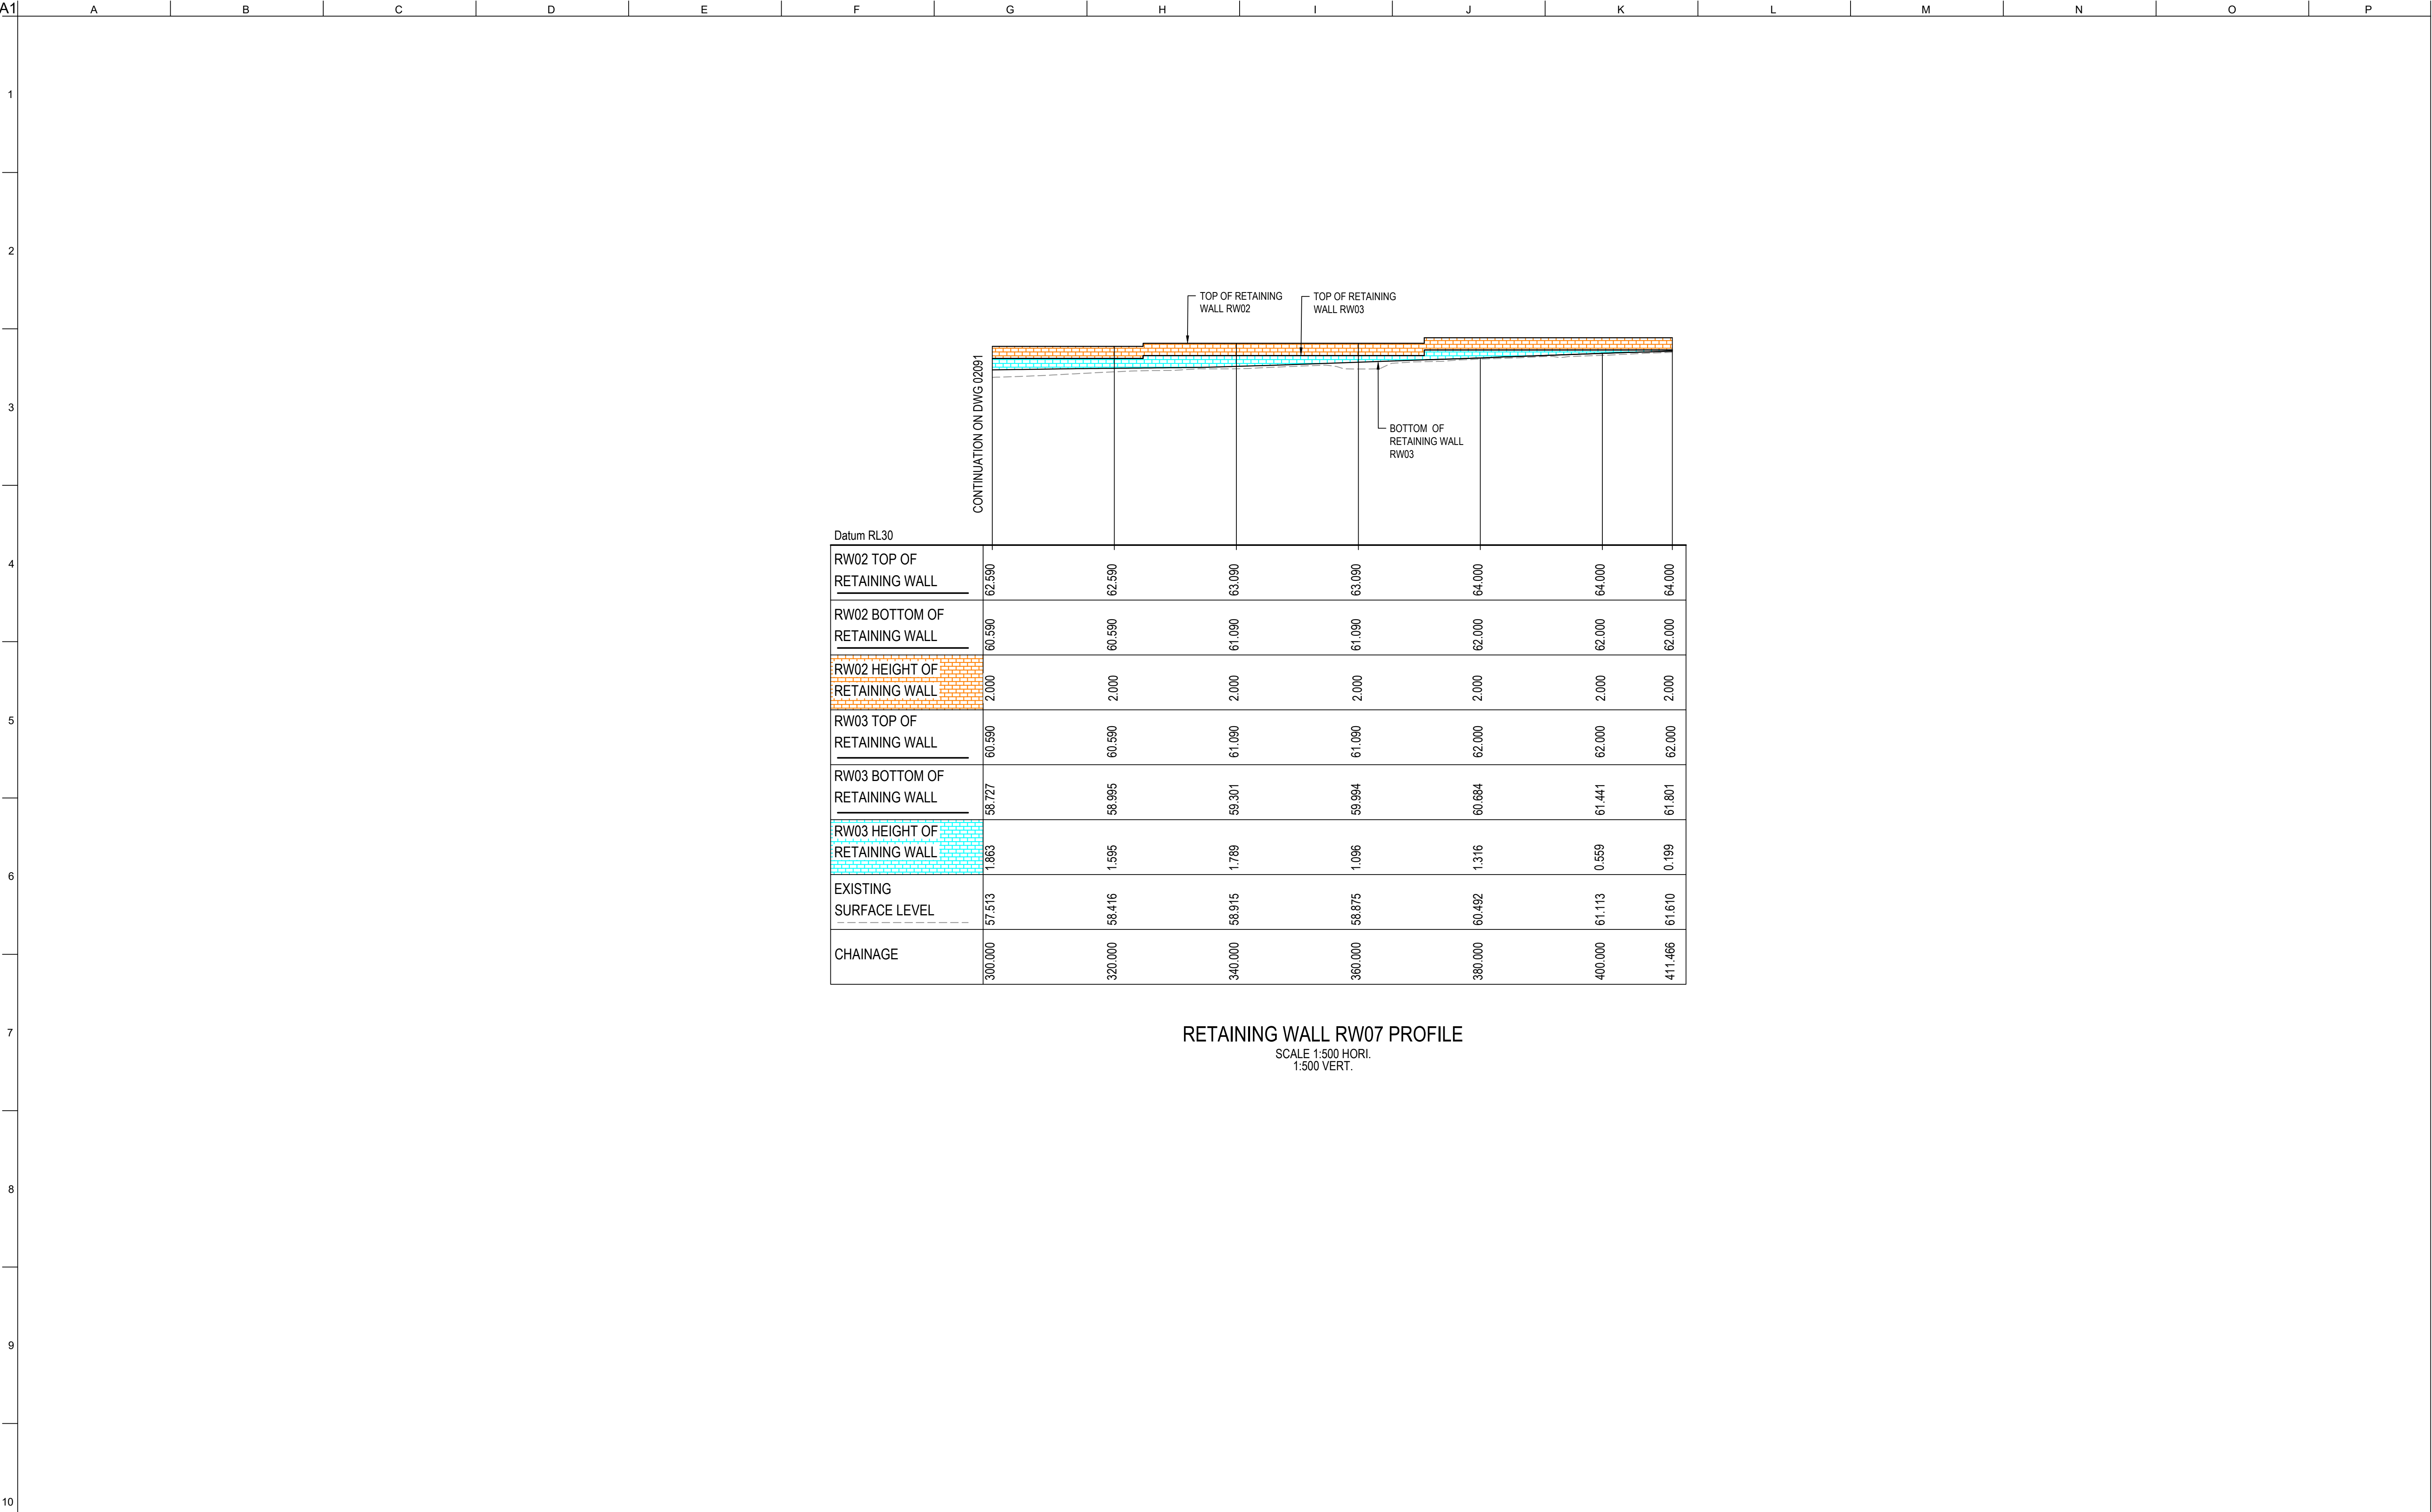

RETAINING WALL RW07 PROFILE
SCALE 1:500 HORI.
1:500 VERT.

Drawing Status: FOR REVIEW			0102031020 0 10 20 30 40 50m 1 : 500 @ A1 1 : 1000 @ A3	Client:	Contractor / Consultant / Document Author: at&I Level 10, 124 Walker Street North Sydney NSW 2060 P 02 9439 1177 E info@atl.net.au www.atl.net.au ABN 96 130 882 405 GDA2020	Key Plan:	Site:	Stage: ULTIMATE	Phase: ULTIMATE	Project name: MAMRE ROAD DATA CENTRE CAMPUS	
Author Job Number: 25-1282	Drawn by: PT	Designed by: JH					Scale: 1:500	Drawing title: RETAINING WALL PROFILES SHEET 8			
Project Number:	Checked by: MM	Approved by: AMc					Sheet A1				
File Name SYD4-SITE-DRG-ATL-CIV-02092							Drawing Number SYD4-SITE-DRG-ATL-CIV-02092	Rev 02			

Do not scale

CONFIDENTIAL

A1	A	B	C	D	E	F	G	H	I	J	K	L	M	N	O	P
----	---	---	---	---	---	---	---	---	---	---	---	---	---	---	---	---

1

2

3

4

5


6

7


8

9

10

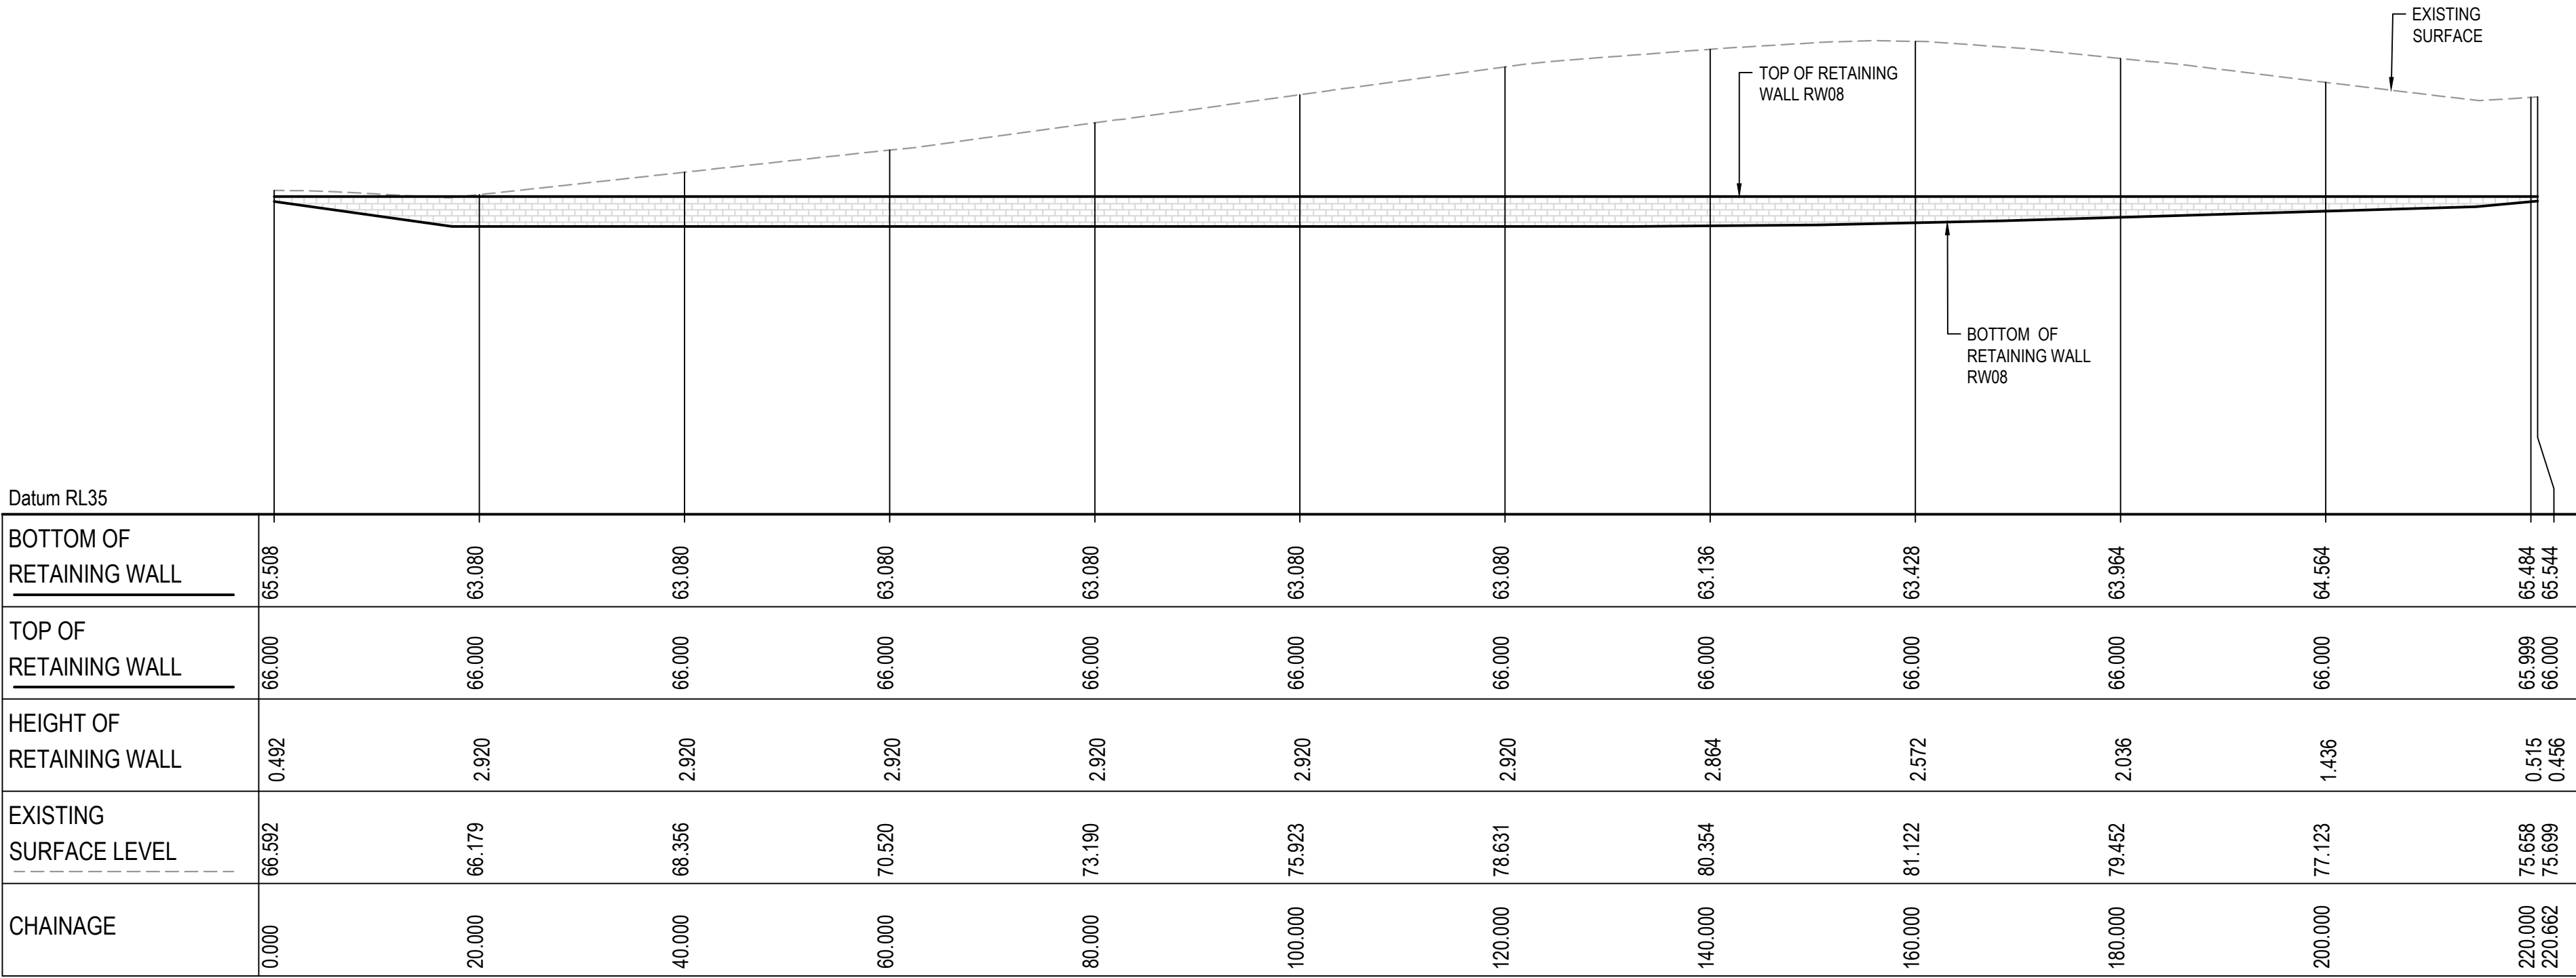

RETAINING WALL RW08 PROFILE
SCALE 1:500 HORI.
1:500 VERT.

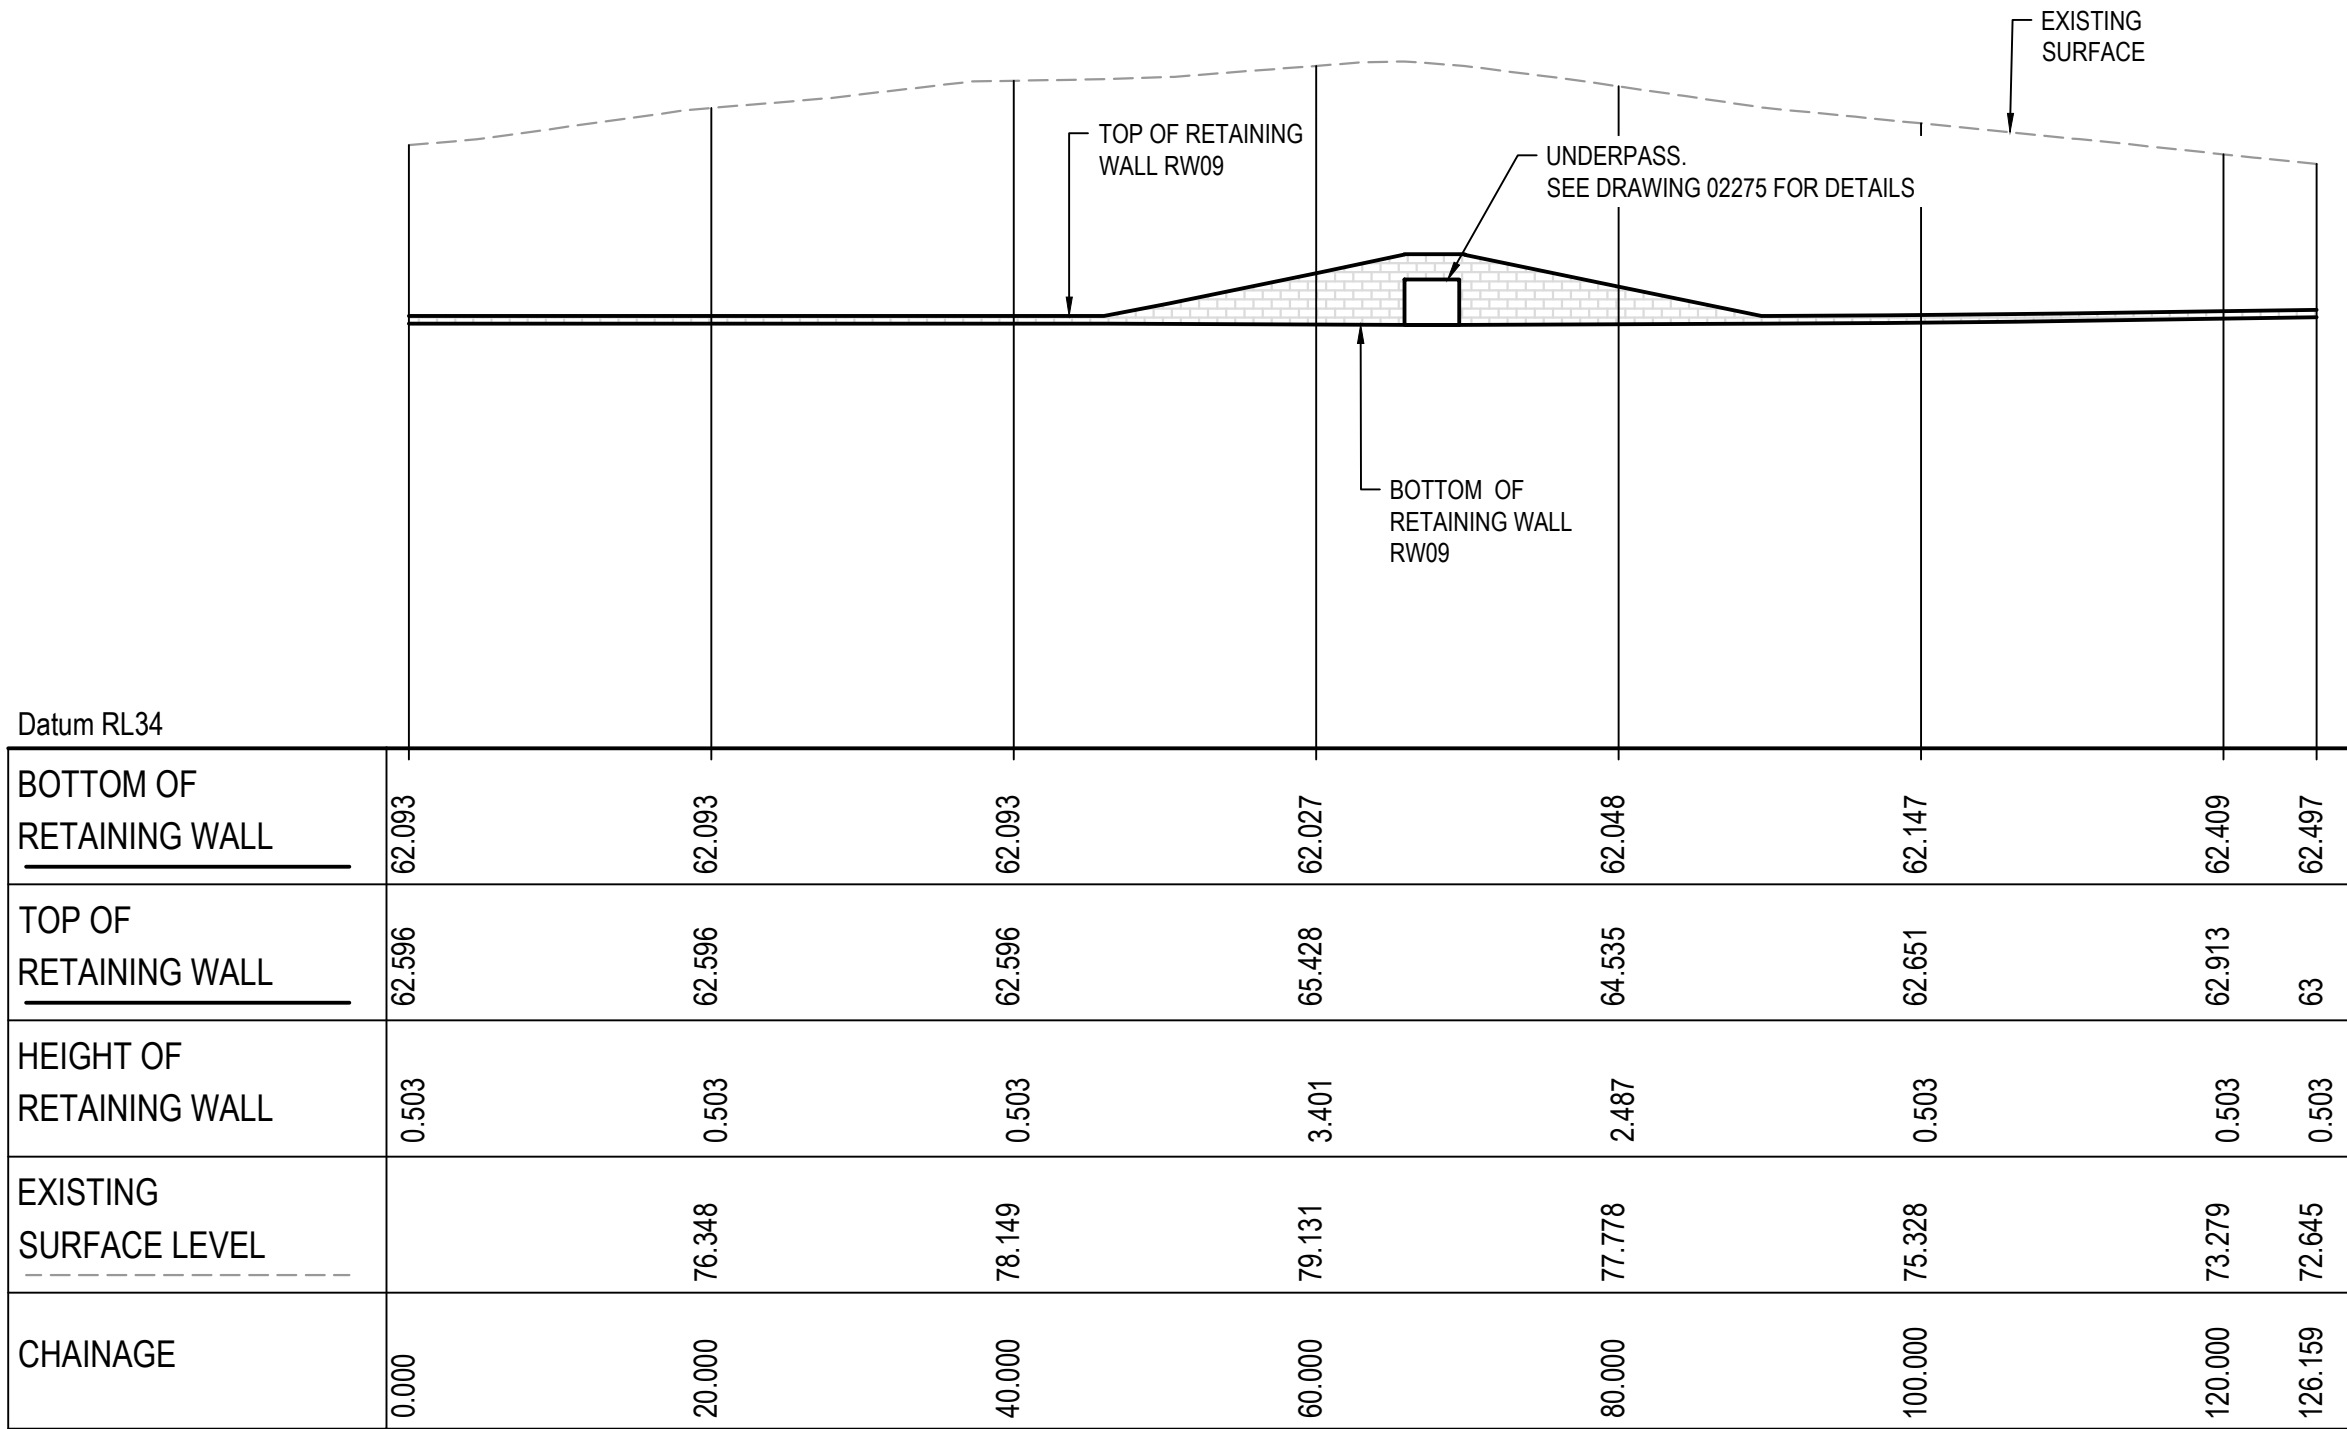

RETAINING WALL RW09 PROFILE
SCALE 1:500 HORI.
1:500 VERT.

02

23-10-25

ISSUED FOR CLIENT REVIEW

01

14-10-25

ISSUED FOR CLIENT REVIEW

Issue

Date

Description

FOR REVIEW

0 10 20 30 40 50m

1 : 500 @ A1 1 : 1000 @ A3

Drawing Status:

Client:

Contractor / Consultant / Document Author:

at&I

Level 10, 124 Walker Street
North Sydney
NSW 2060
P 02 9439 1777
E info@atl.net.au
www.atl.net.au
ABN 96 130 882 405

GDA2020

Key Plan:

Site:

Author Job Number:

25-1282

Project Number:

Stage:

ULTIMATE

Drawn by:

PT

Checked by:

MM

Phase:

ULTIMATE

Designed by:

JH

Approved by:

AMc

Scale:

1:500

Sheet:

A1

Project name:

MAMRE ROAD DATA CENTRE CAMPUS

Drawing title:

RETAINING WALL
PROFILES
SHEET 9

Drawing Number

SYD4-SITE-DRG-ATL-CIV-02093

Rev

02

Do not scale

1

2

3

4

5


6

7

8


9

10

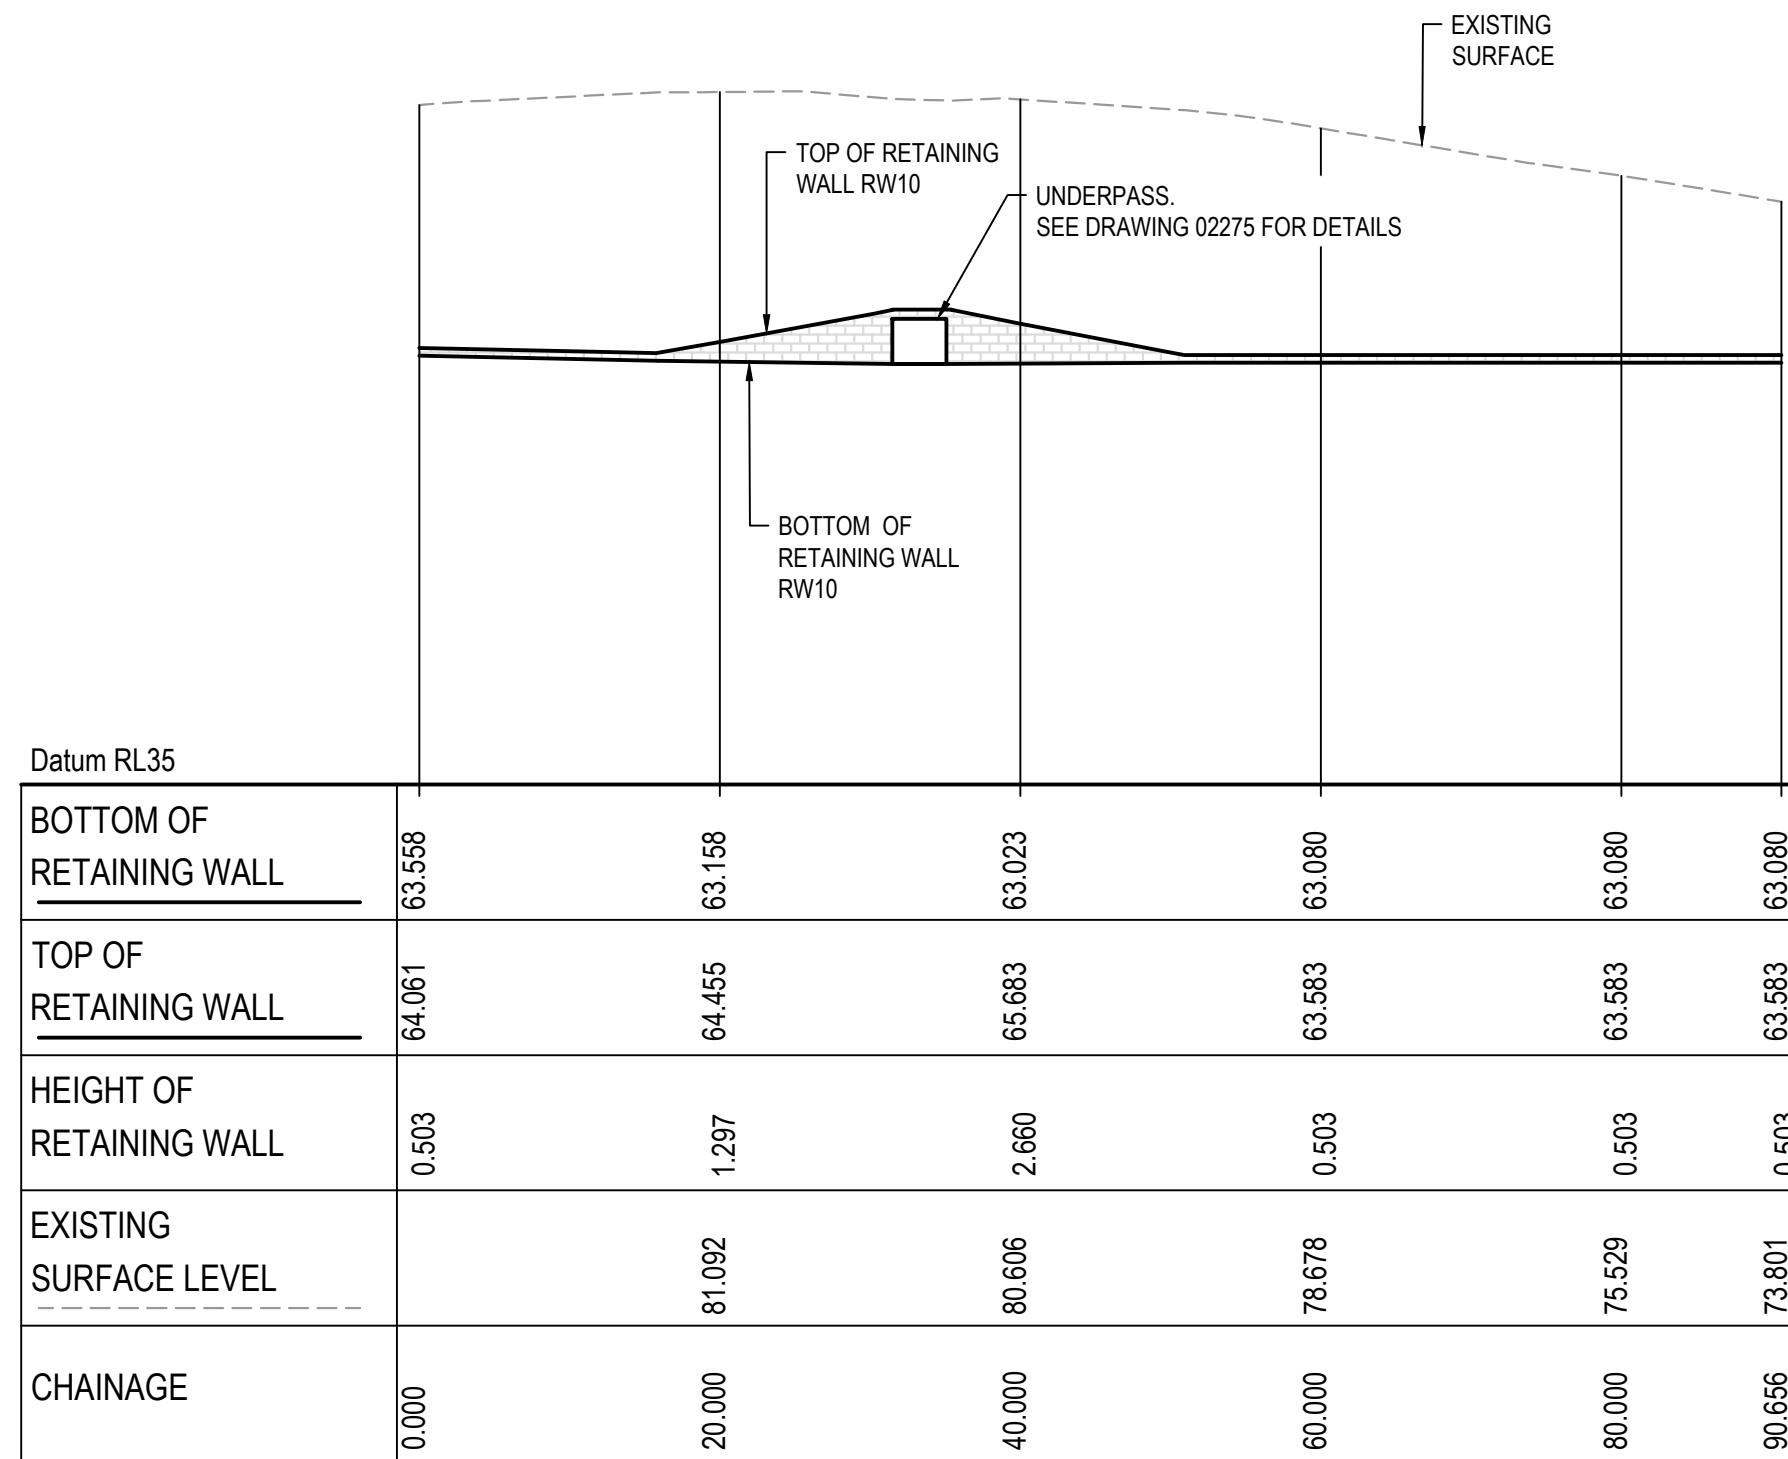

RETAINING WALL RW10 PROFILE


SCALE 1:500 HORI.
1:500 VERT.

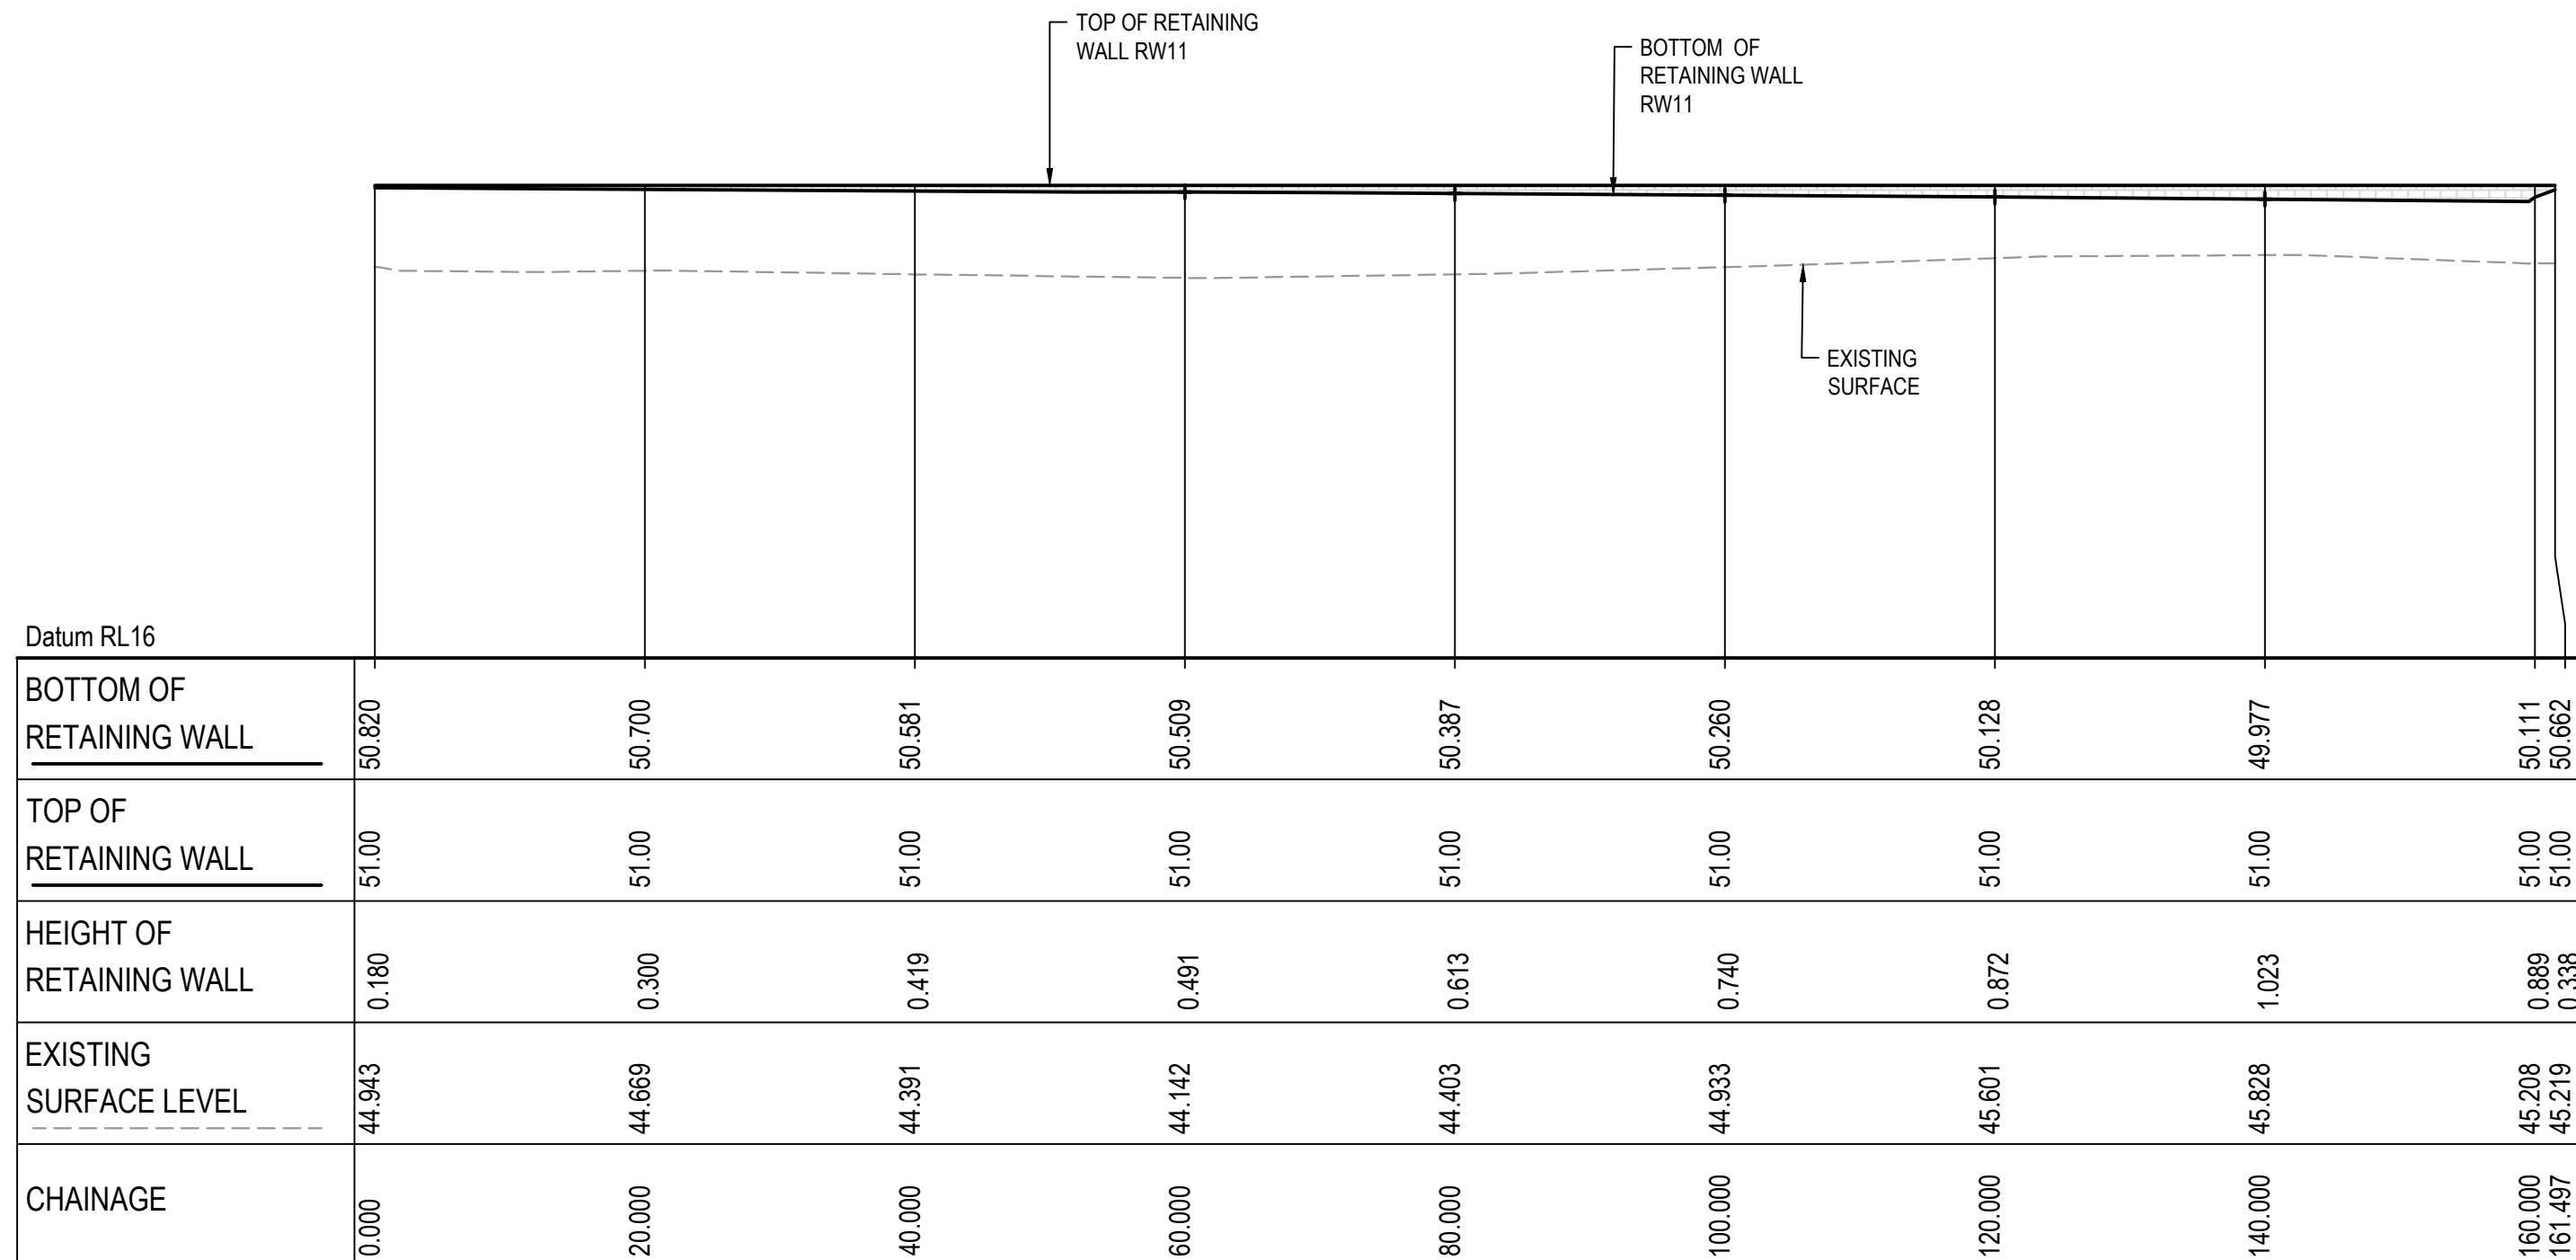


RETAINING WALL RW11 PROFILE


SCALE 1:500 HORI.
1:500 VERT.

CONFIDENTIAL

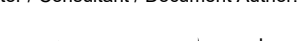Drawing Status:			FOR REVIEW				Client:	Contractor / Consultant / Document Author:  Level 10, 124 Walker Street North Sydney NSW 2060 P 02 8439 1777 E info@at&i.net.au www.at&i.net.au ABN 96 130 882 405	Key Plan:	Site: SYD4			Stage: ULTIMATE		Phase: ULTIMATE		Project name: AIRTRUNK SYD4	
Author Job Number: 25-1282		Drawn by: PT		Designed by: JH						Scale: 1:500		Drawing title: RETAINING WALL PROFILES SHEET 9						
Project Number:		Checked by: MM		Approved by:						Sheet: A1		Drawing Number: SYD4-SITE-DRG-ATL-CIV-02094			Rev: P2			
Issue		Date		Description														
P2	14-10-25	ISSUED FOR CLIENT REVIEW																
P1	30-09-25	ISSUED FOR CLIENT REVIEW																

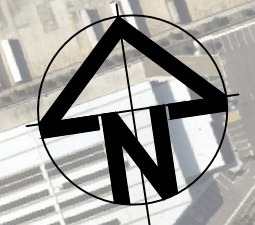

Drawing Status:			FOR REVIEW
02	23-10-25	ISSUED FOR CLIENT REVIEW	
01	14-10-25	ISSUED FOR CLIENT REVIEW	
Issue	Date	Description	

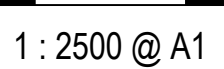

Contractor / Consultant / Document Author:

at&I

Level 10, 124 Walker Street
North Sydney
NSW 2060
P 02 9439 1777
E info@atI.net.au
www.atI.net.au
ABN 96 130 882 405

 **GDA2020**

Site:	Stage: ULTIMATE	Phase: ULTIMATE	Project name: MAMRE ROAD DATA CENTRE CAMPUS	
Author Job Number: 25-1282	Drawn by: PT	Designed by: JH	Scale 1:2000	Drawing title:
Project Number:	Checked by: MM	Approved by: AMc	Sheet A1	STORMWATER DRAINAGE CATCHMENT PLAN (PRE-DEVELOPMENT)
File Name SYD4-SITE-DRG-ATL-CIV-02101			Drawing Number SYD4-SITE-DRG-ATL-CIV-02101	Rev 02