



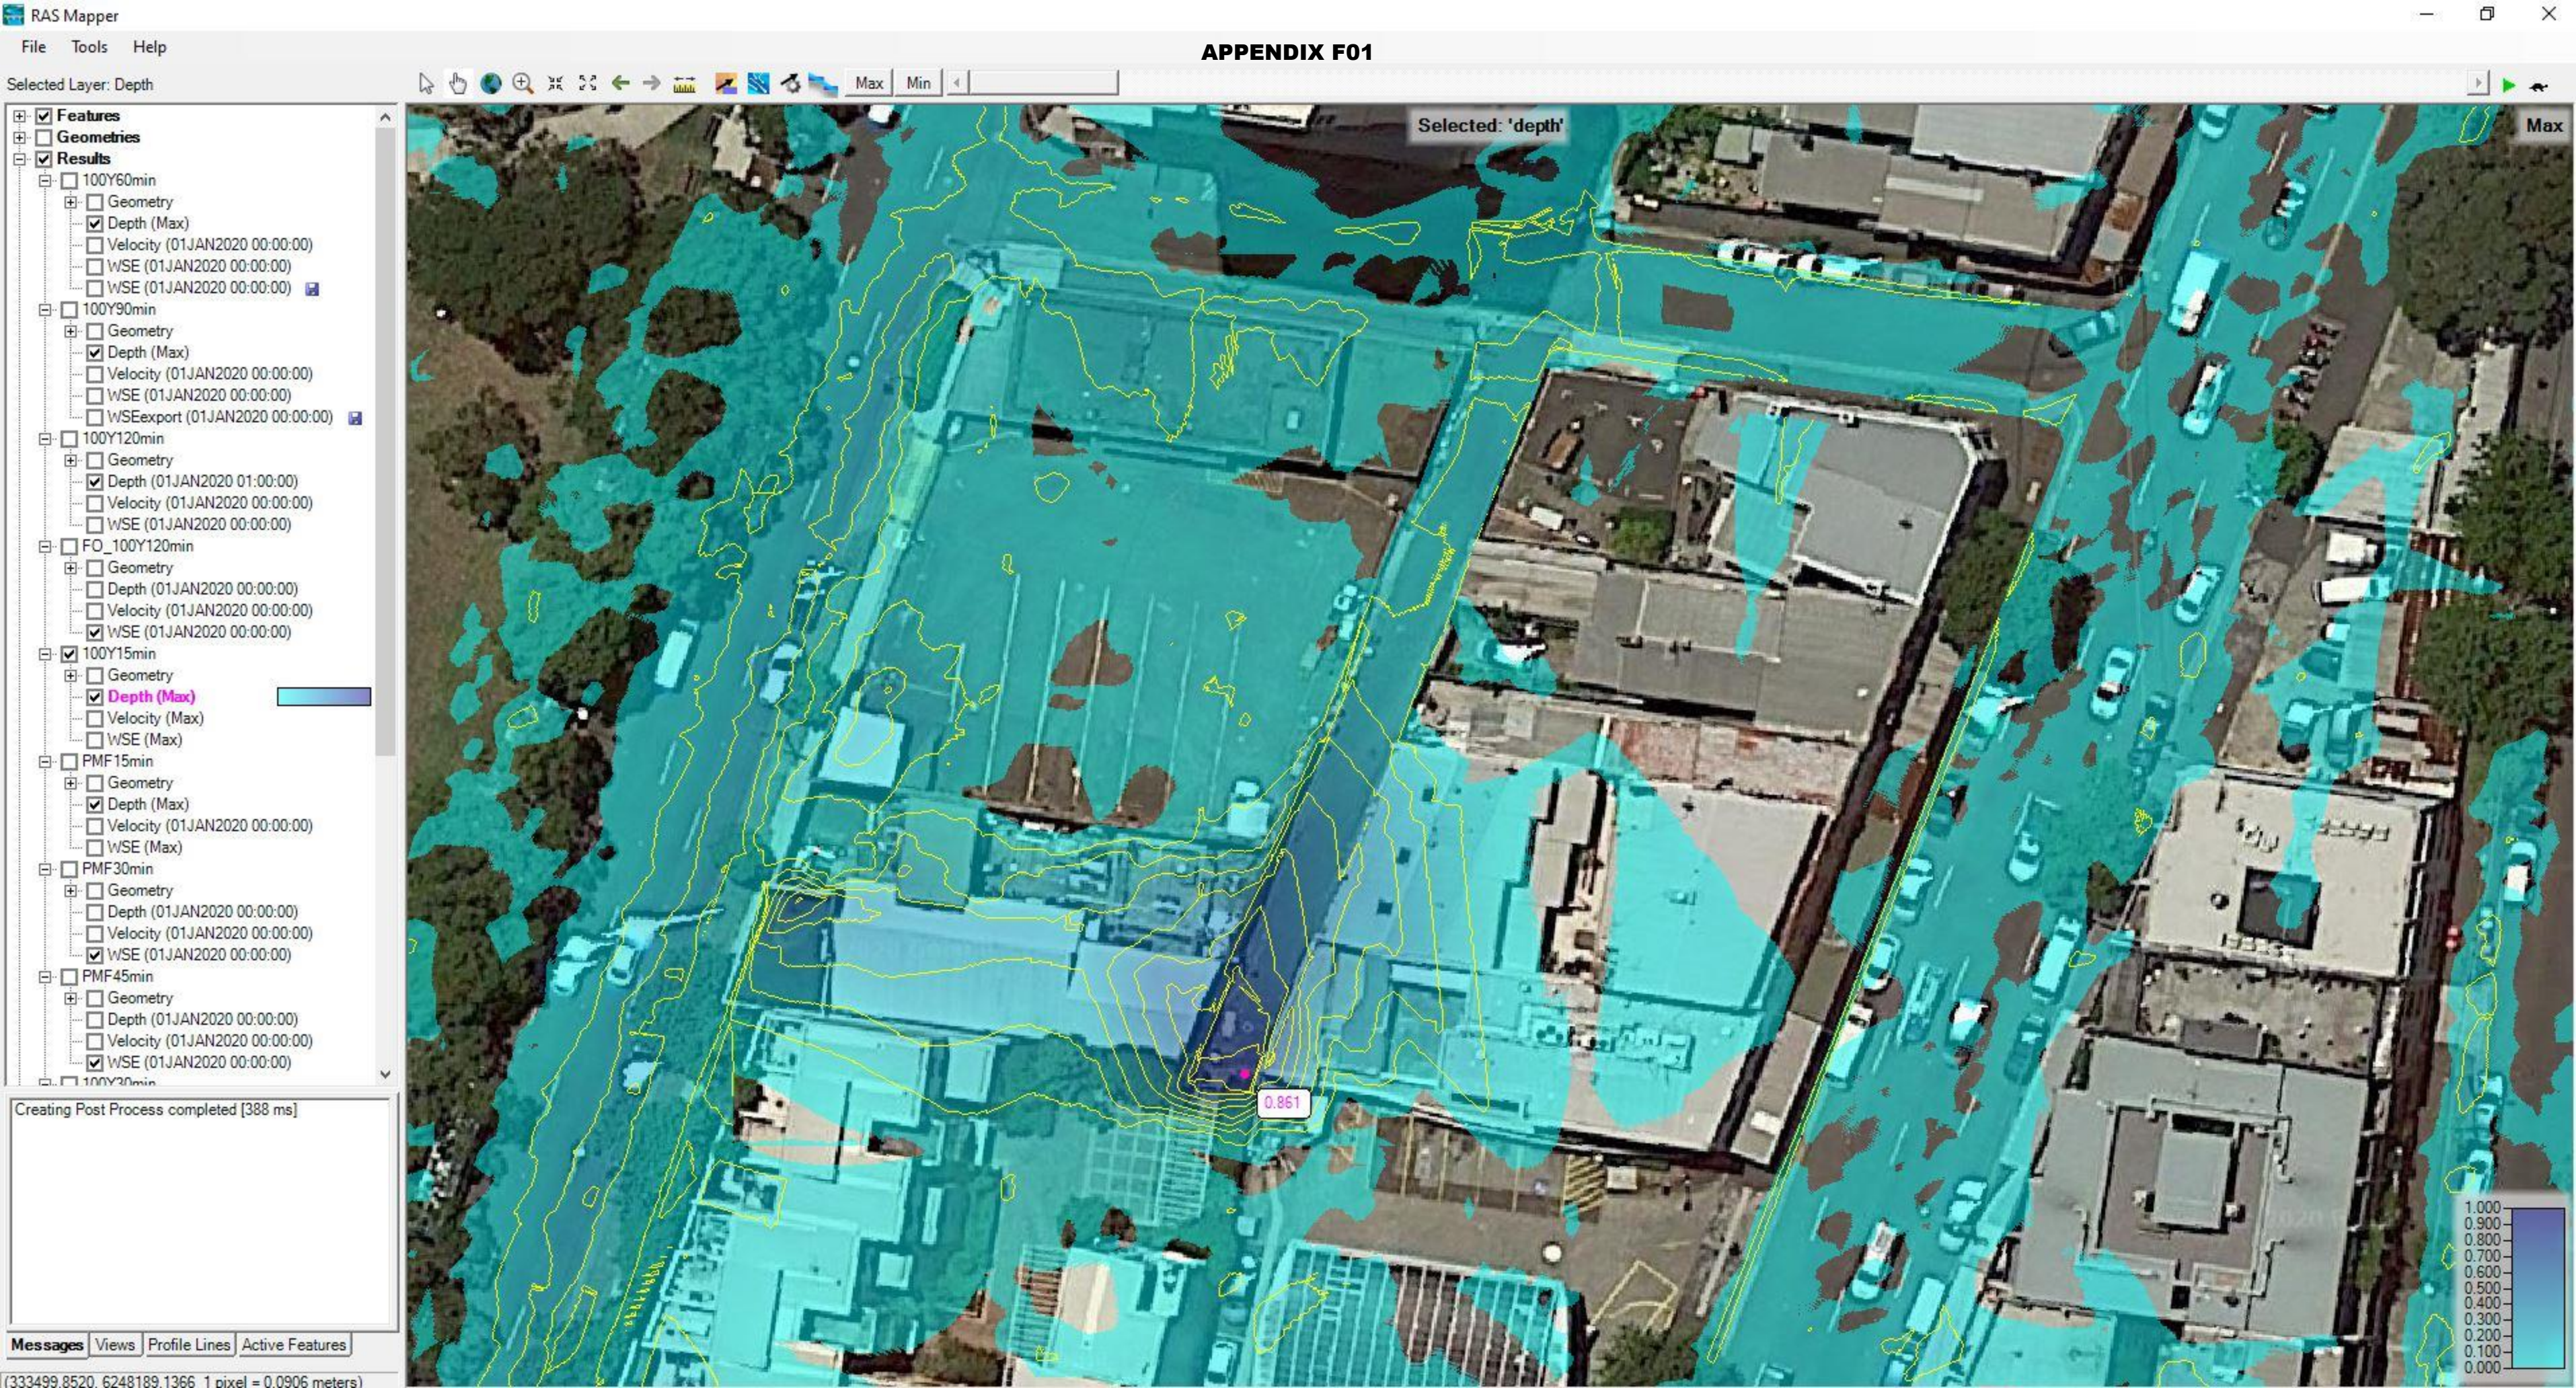


Selected Layer: Depth

- ☐ WSE (01JAN2020 00:00:00)
- ☒ 100Y90min
 - ☐ Geometry
 - ☒ Depth (Max)
 - ☐ Velocity (01JAN2020 00:00:00)
 - ☐ WSE (01JAN2020 00:00:00)
 - ☐ WSEexport (01JAN2020 00:00:00)
- ☒ 100Y120min
 - ☐ Geometry
 - ☒ Depth (01JAN2020 01:00:00)
 - ☐ Velocity (01JAN2020 00:00:00)
 - ☐ WSE (01JAN2020 00:00:00)
- ☒ FO_100Y120min
 - ☐ Geometry
 - ☐ Depth (01JAN2020 00:00:00)
 - ☐ Velocity (01JAN2020 00:00:00)
 - ☒ WSE (01JAN2020 00:00:00)
- ☒ 100Y15min
 - ☐ Geometry
 - ☒ Depth (Max)
 - ☐ Velocity (Max)
 - ☐ WSE (Max)
- ☒ PMF15min
 - ☐ Geometry
 - ☒ Depth (Max)
 - ☐ Velocity (01JAN2020 00:00:00)
 - ☐ WSE (Max)
- ☒ PMF30min
 - ☐ Geometry
 - ☐ Depth (01JAN2020 00:00:00)
 - ☐ Velocity (01JAN2020 00:00:00)
 - ☒ WSE (01JAN2020 00:00:00)
- ☒ PMF45min
 - ☐ Geometry
 - ☐ Depth (01JAN2020 00:00:00)
 - ☐ Velocity (01JAN2020 00:00:00)
 - ☒ WSE (01JAN2020 00:00:00)
- ☒ 100Y30min
 - ☐ Geometry
 - ☒ Depth (Max)
 - ☐ Velocity (01JAN2020 00:00:00)
 - ☐ WSE (01JAN2020 00:00:00)
- ☒ FlowOnlyPMF15min
 - ☐ Geometry
 - ☒ Depth (30DEC1899 00:00:00)
 - ☐ Velocity (30DEC1899 00:00:00)

Creating Post Process completed [388 ms]

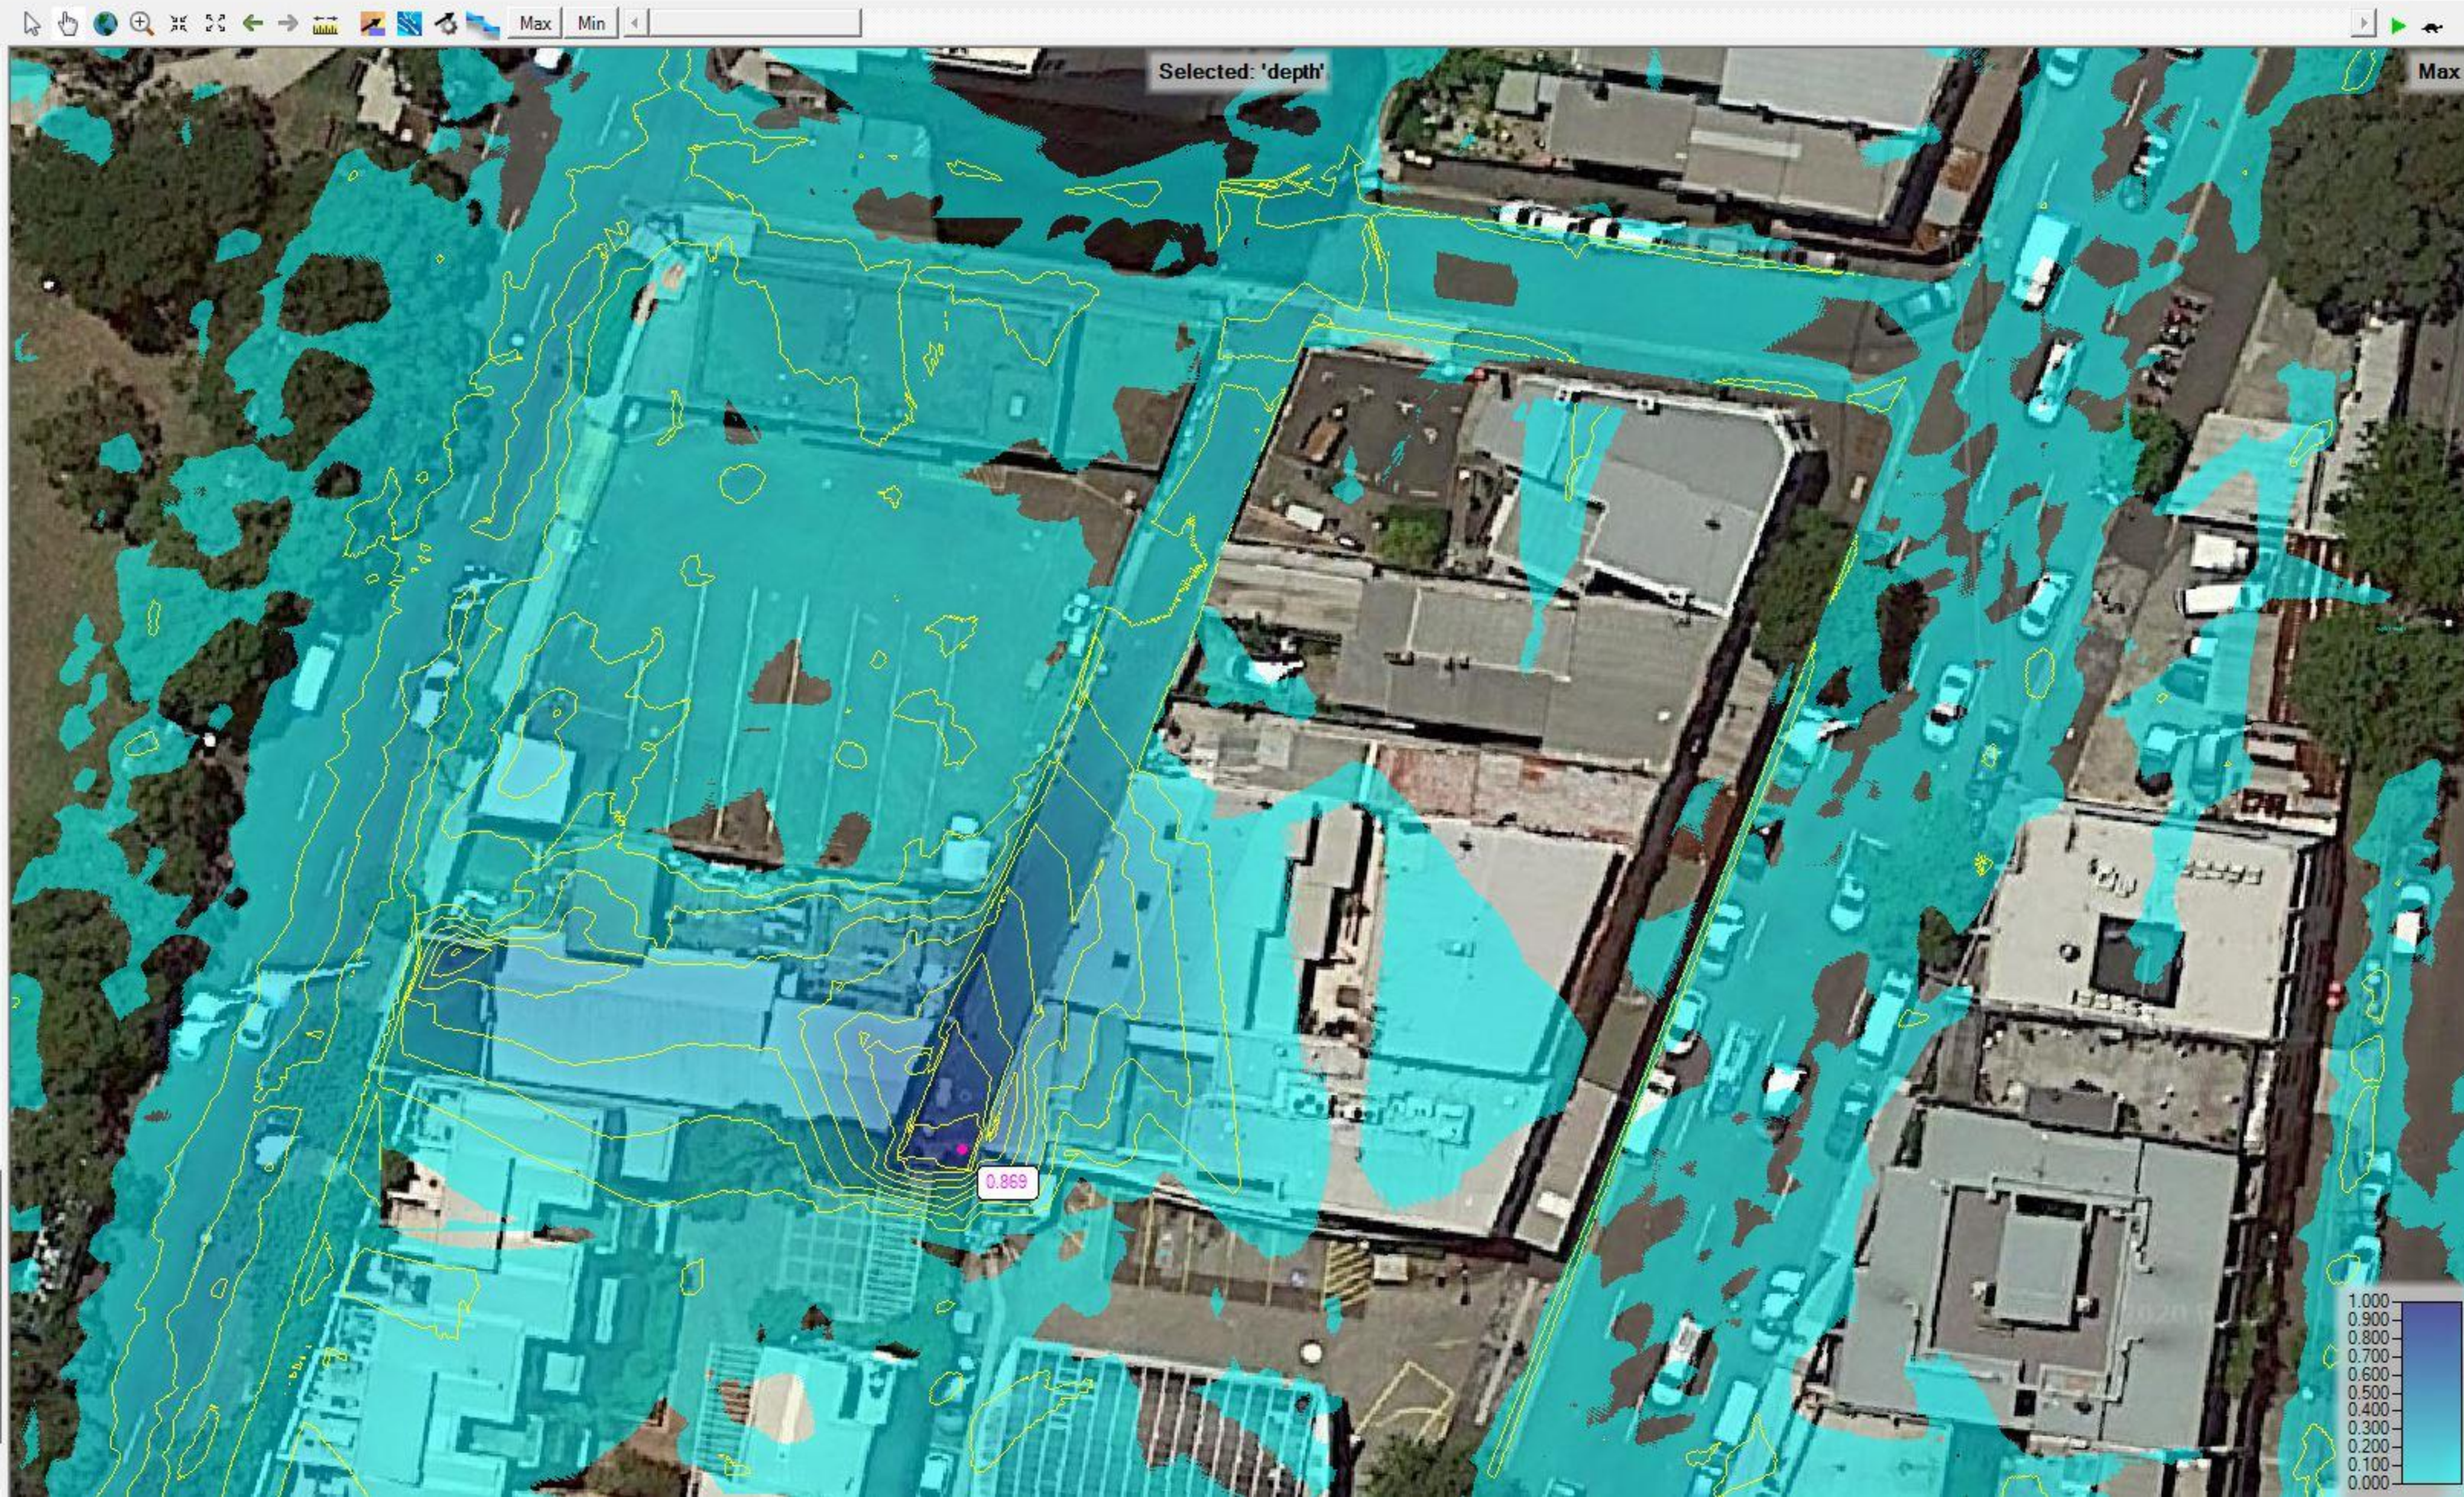

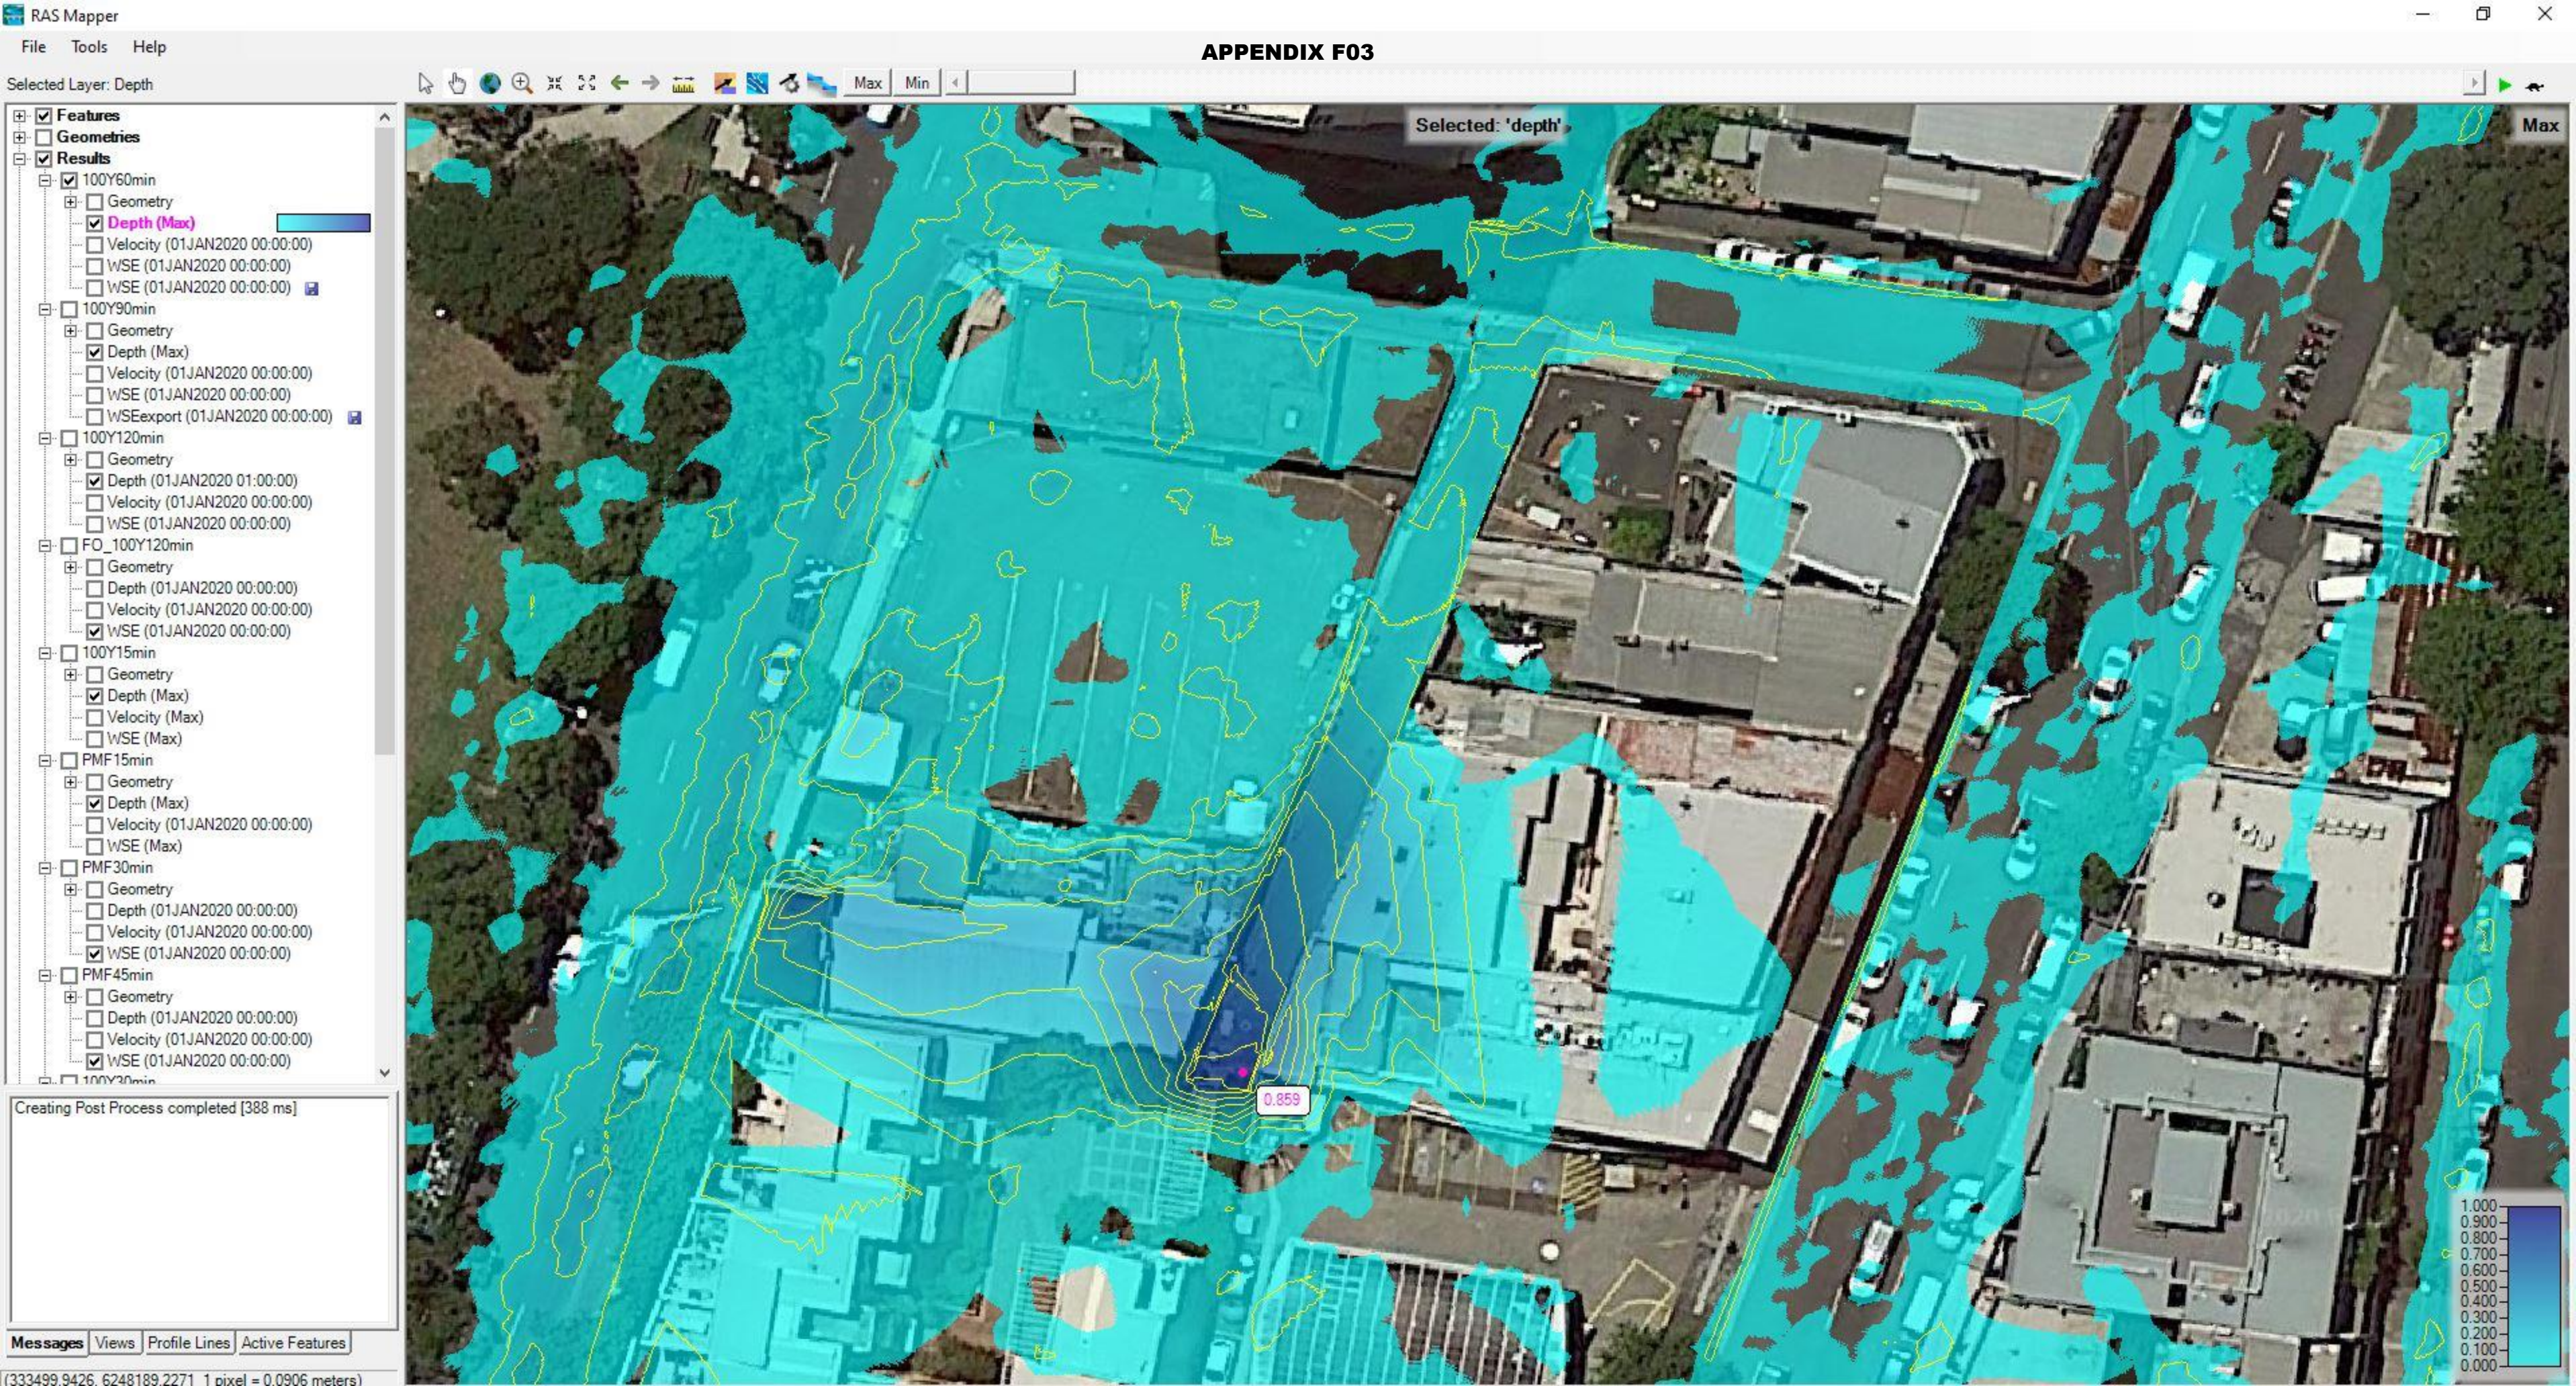


Selected Layer: Depth


- ☒ Features
- ☐ Geometries
- ☒ Results
 - ☐ 100Y60min
 - ☐ Geometry
 - ☒ Depth (Max)
 - ☐ Velocity (01JAN2020 00:00:00)
 - ☐ WSE (01JAN2020 00:00:00)
 - ☐ WSE (01JAN2020 00:00:00)
 - ☒ 100Y90min
 - ☐ Geometry
 - ☒ Depth (Max)
 - ☐ Velocity (01JAN2020 00:00:00)
 - ☐ WSE (01JAN2020 00:00:00)
 - ☐ WSEexport (01JAN2020 00:00:00)
 - ☐ 100Y120min
 - ☐ Geometry
 - ☒ Depth (01JAN2020 01:00:00)
 - ☐ Velocity (01JAN2020 00:00:00)
 - ☐ WSE (01JAN2020 00:00:00)
 - ☐ FO_100Y120min
 - ☐ Geometry
 - ☐ Depth (01JAN2020 00:00:00)
 - ☐ Velocity (01JAN2020 00:00:00)
 - ☒ WSE (01JAN2020 00:00:00)
 - ☐ 100Y15min
 - ☐ Geometry
 - ☒ Depth (Max)
 - ☐ Velocity (Max)
 - ☐ WSE (Max)
 - ☐ PMF15min
 - ☐ Geometry
 - ☒ Depth (Max)
 - ☐ Velocity (01JAN2020 00:00:00)
 - ☐ WSE (Max)
 - ☐ PMF30min
 - ☐ Geometry
 - ☐ Depth (01JAN2020 00:00:00)
 - ☐ Velocity (01JAN2020 00:00:00)
 - ☒ WSE (01JAN2020 00:00:00)
 - ☐ PMF45min
 - ☐ Geometry
 - ☐ Depth (01JAN2020 00:00:00)
 - ☐ Velocity (01JAN2020 00:00:00)
 - ☒ WSE (01JAN2020 00:00:00)
 - ☐ 100Y20min


Creating Post Process completed [388 ms]


Messages Views Profile Lines Active Features


(333499 9426 6248189.3177 1 pixel = 0.0906 meters)

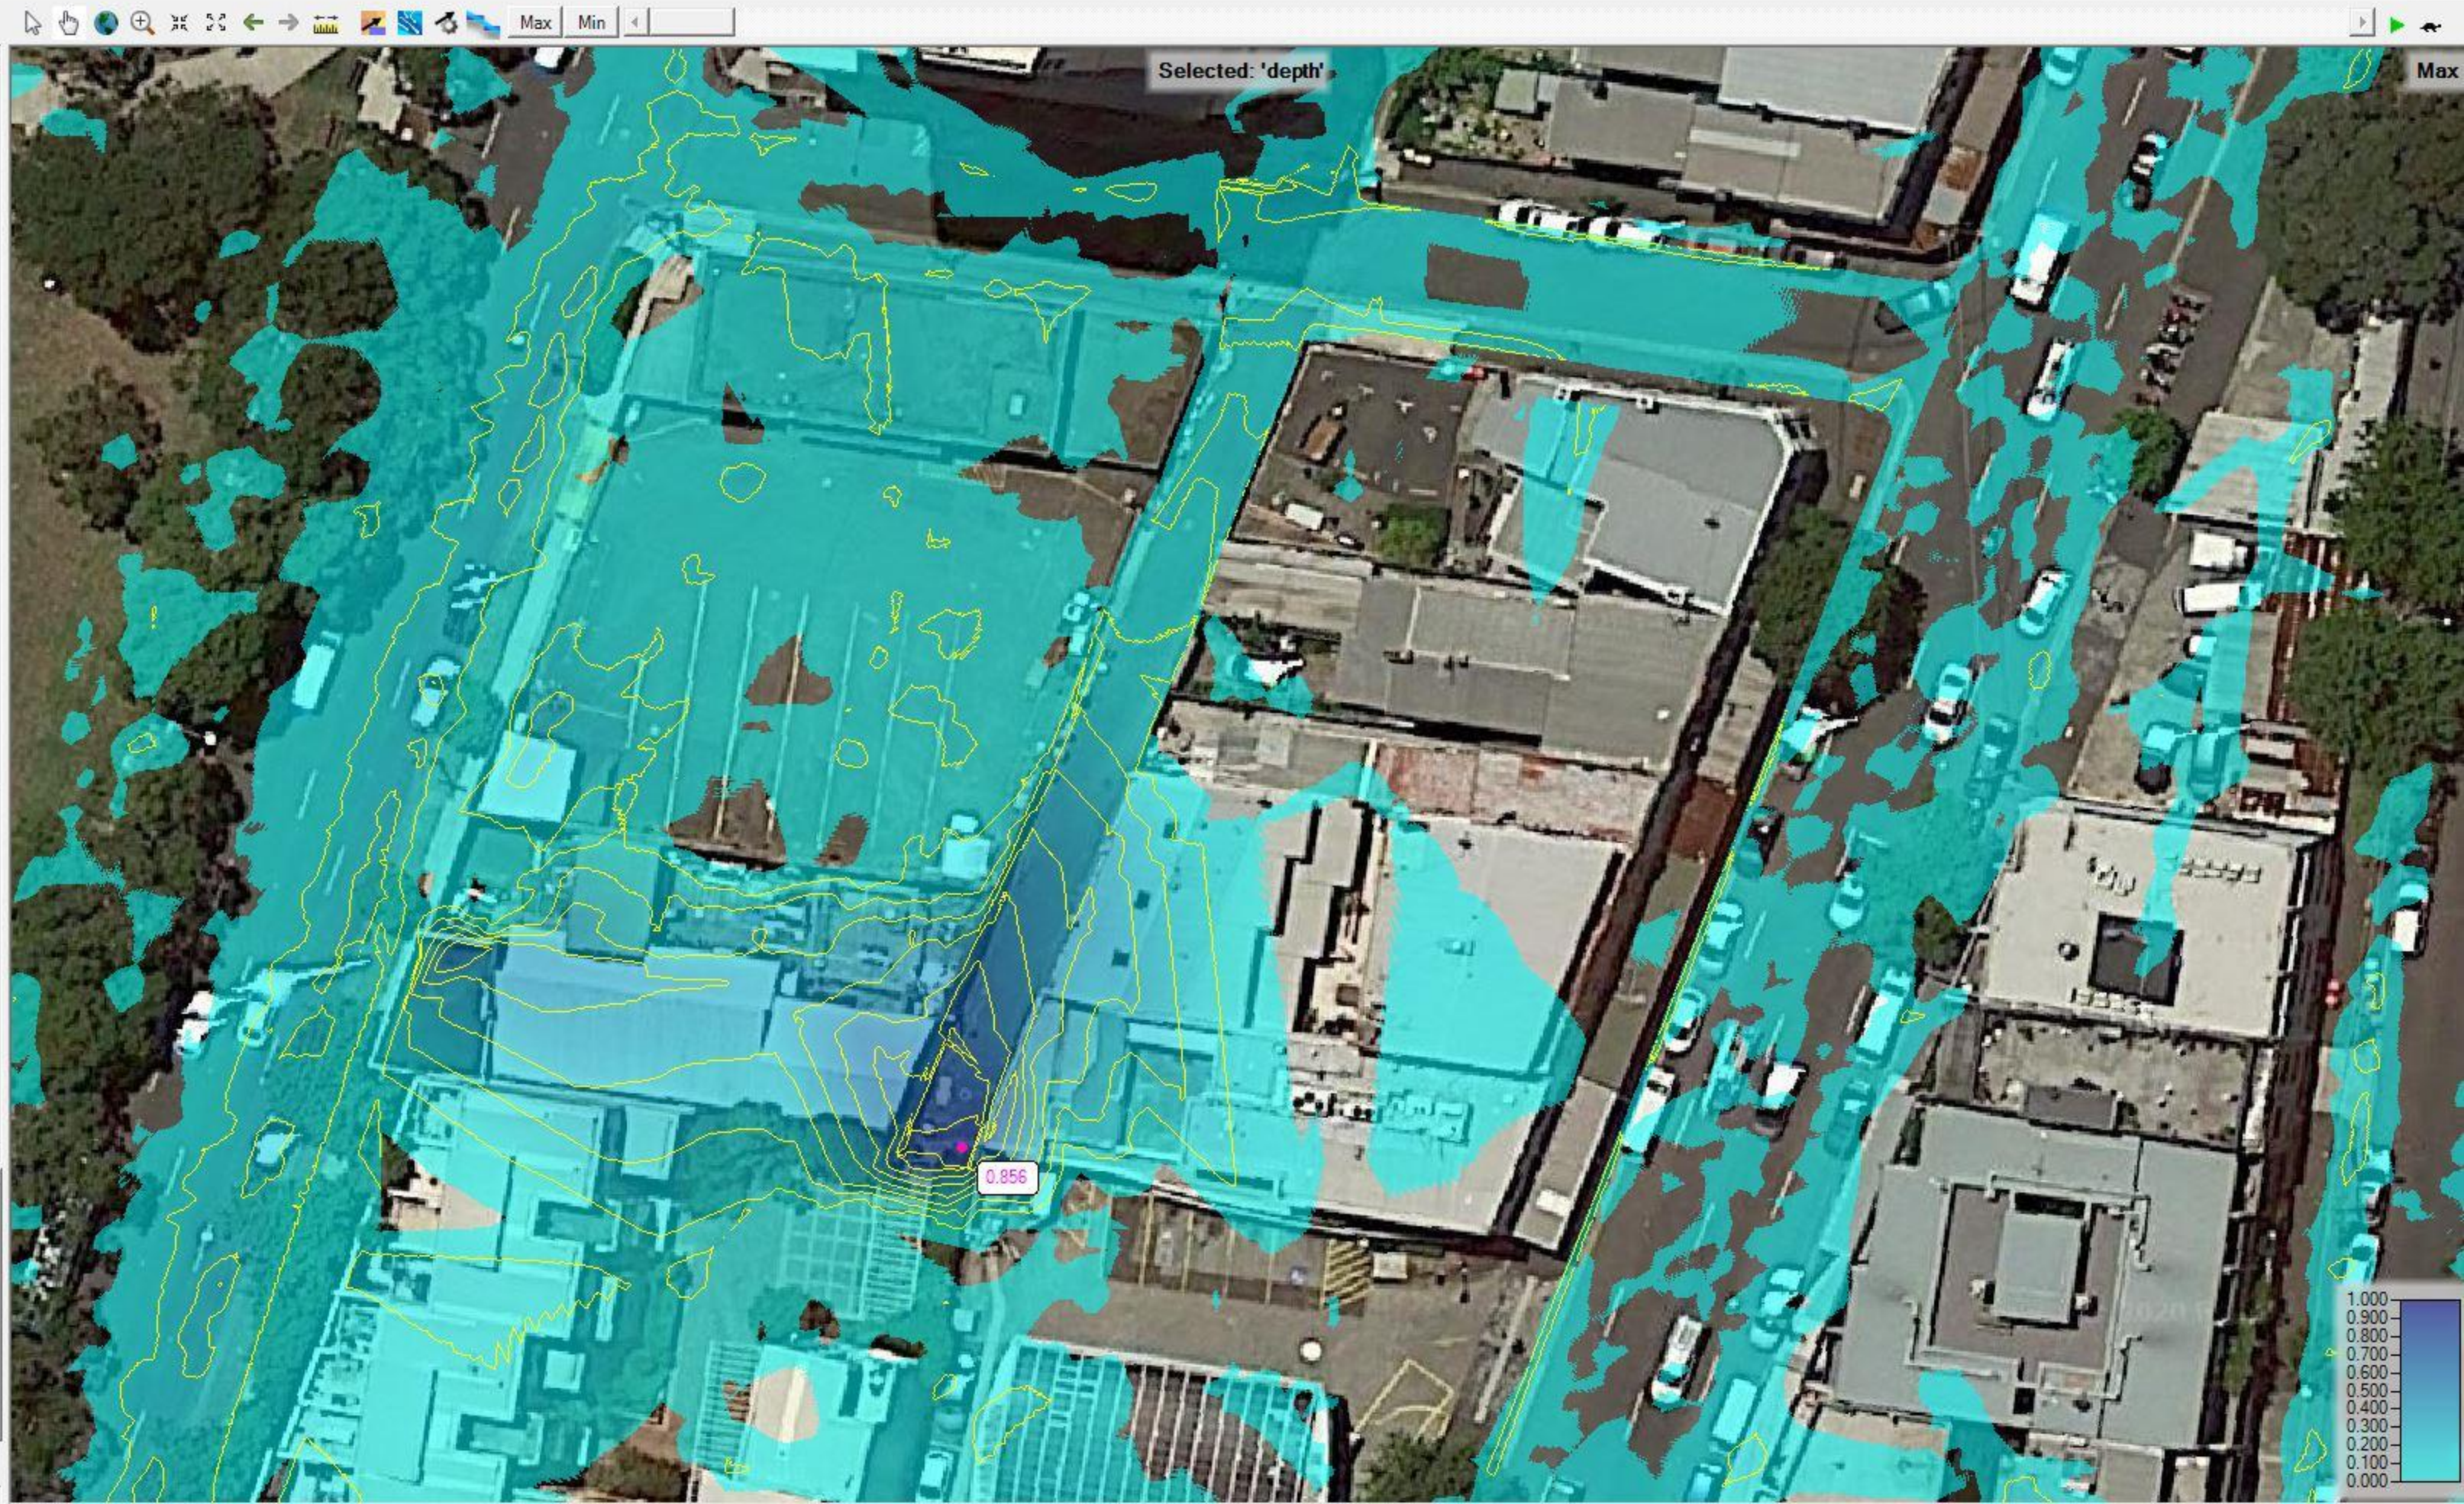

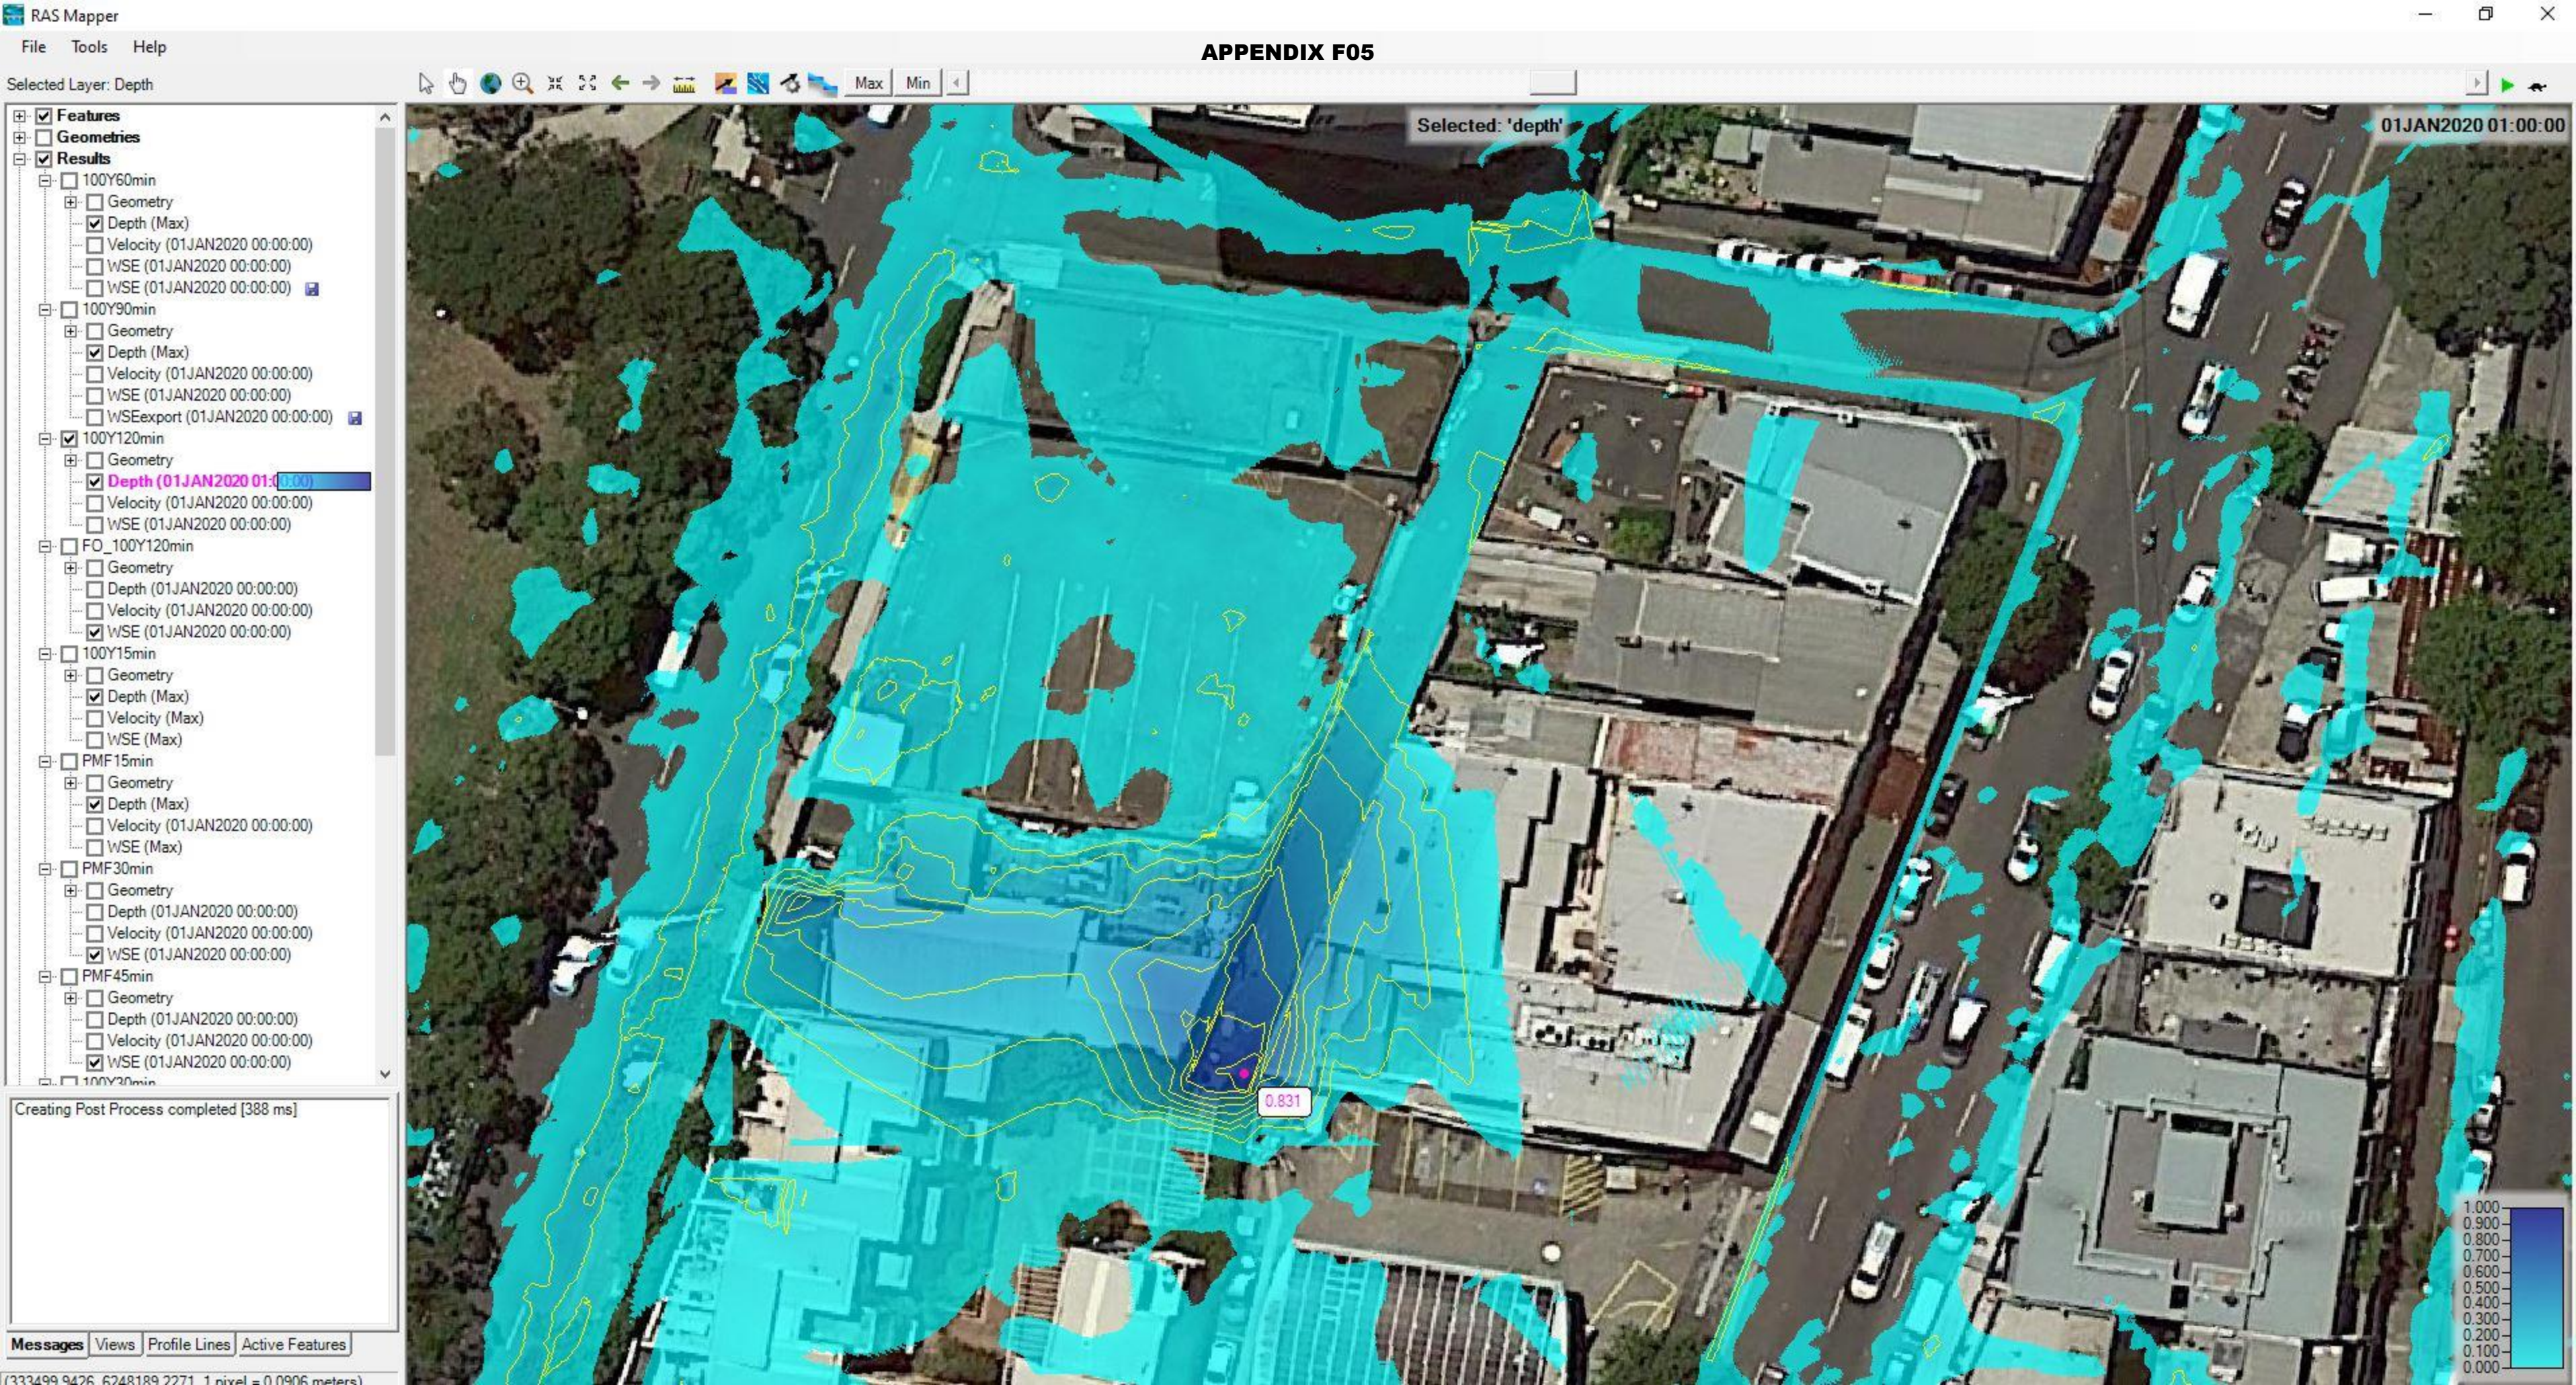

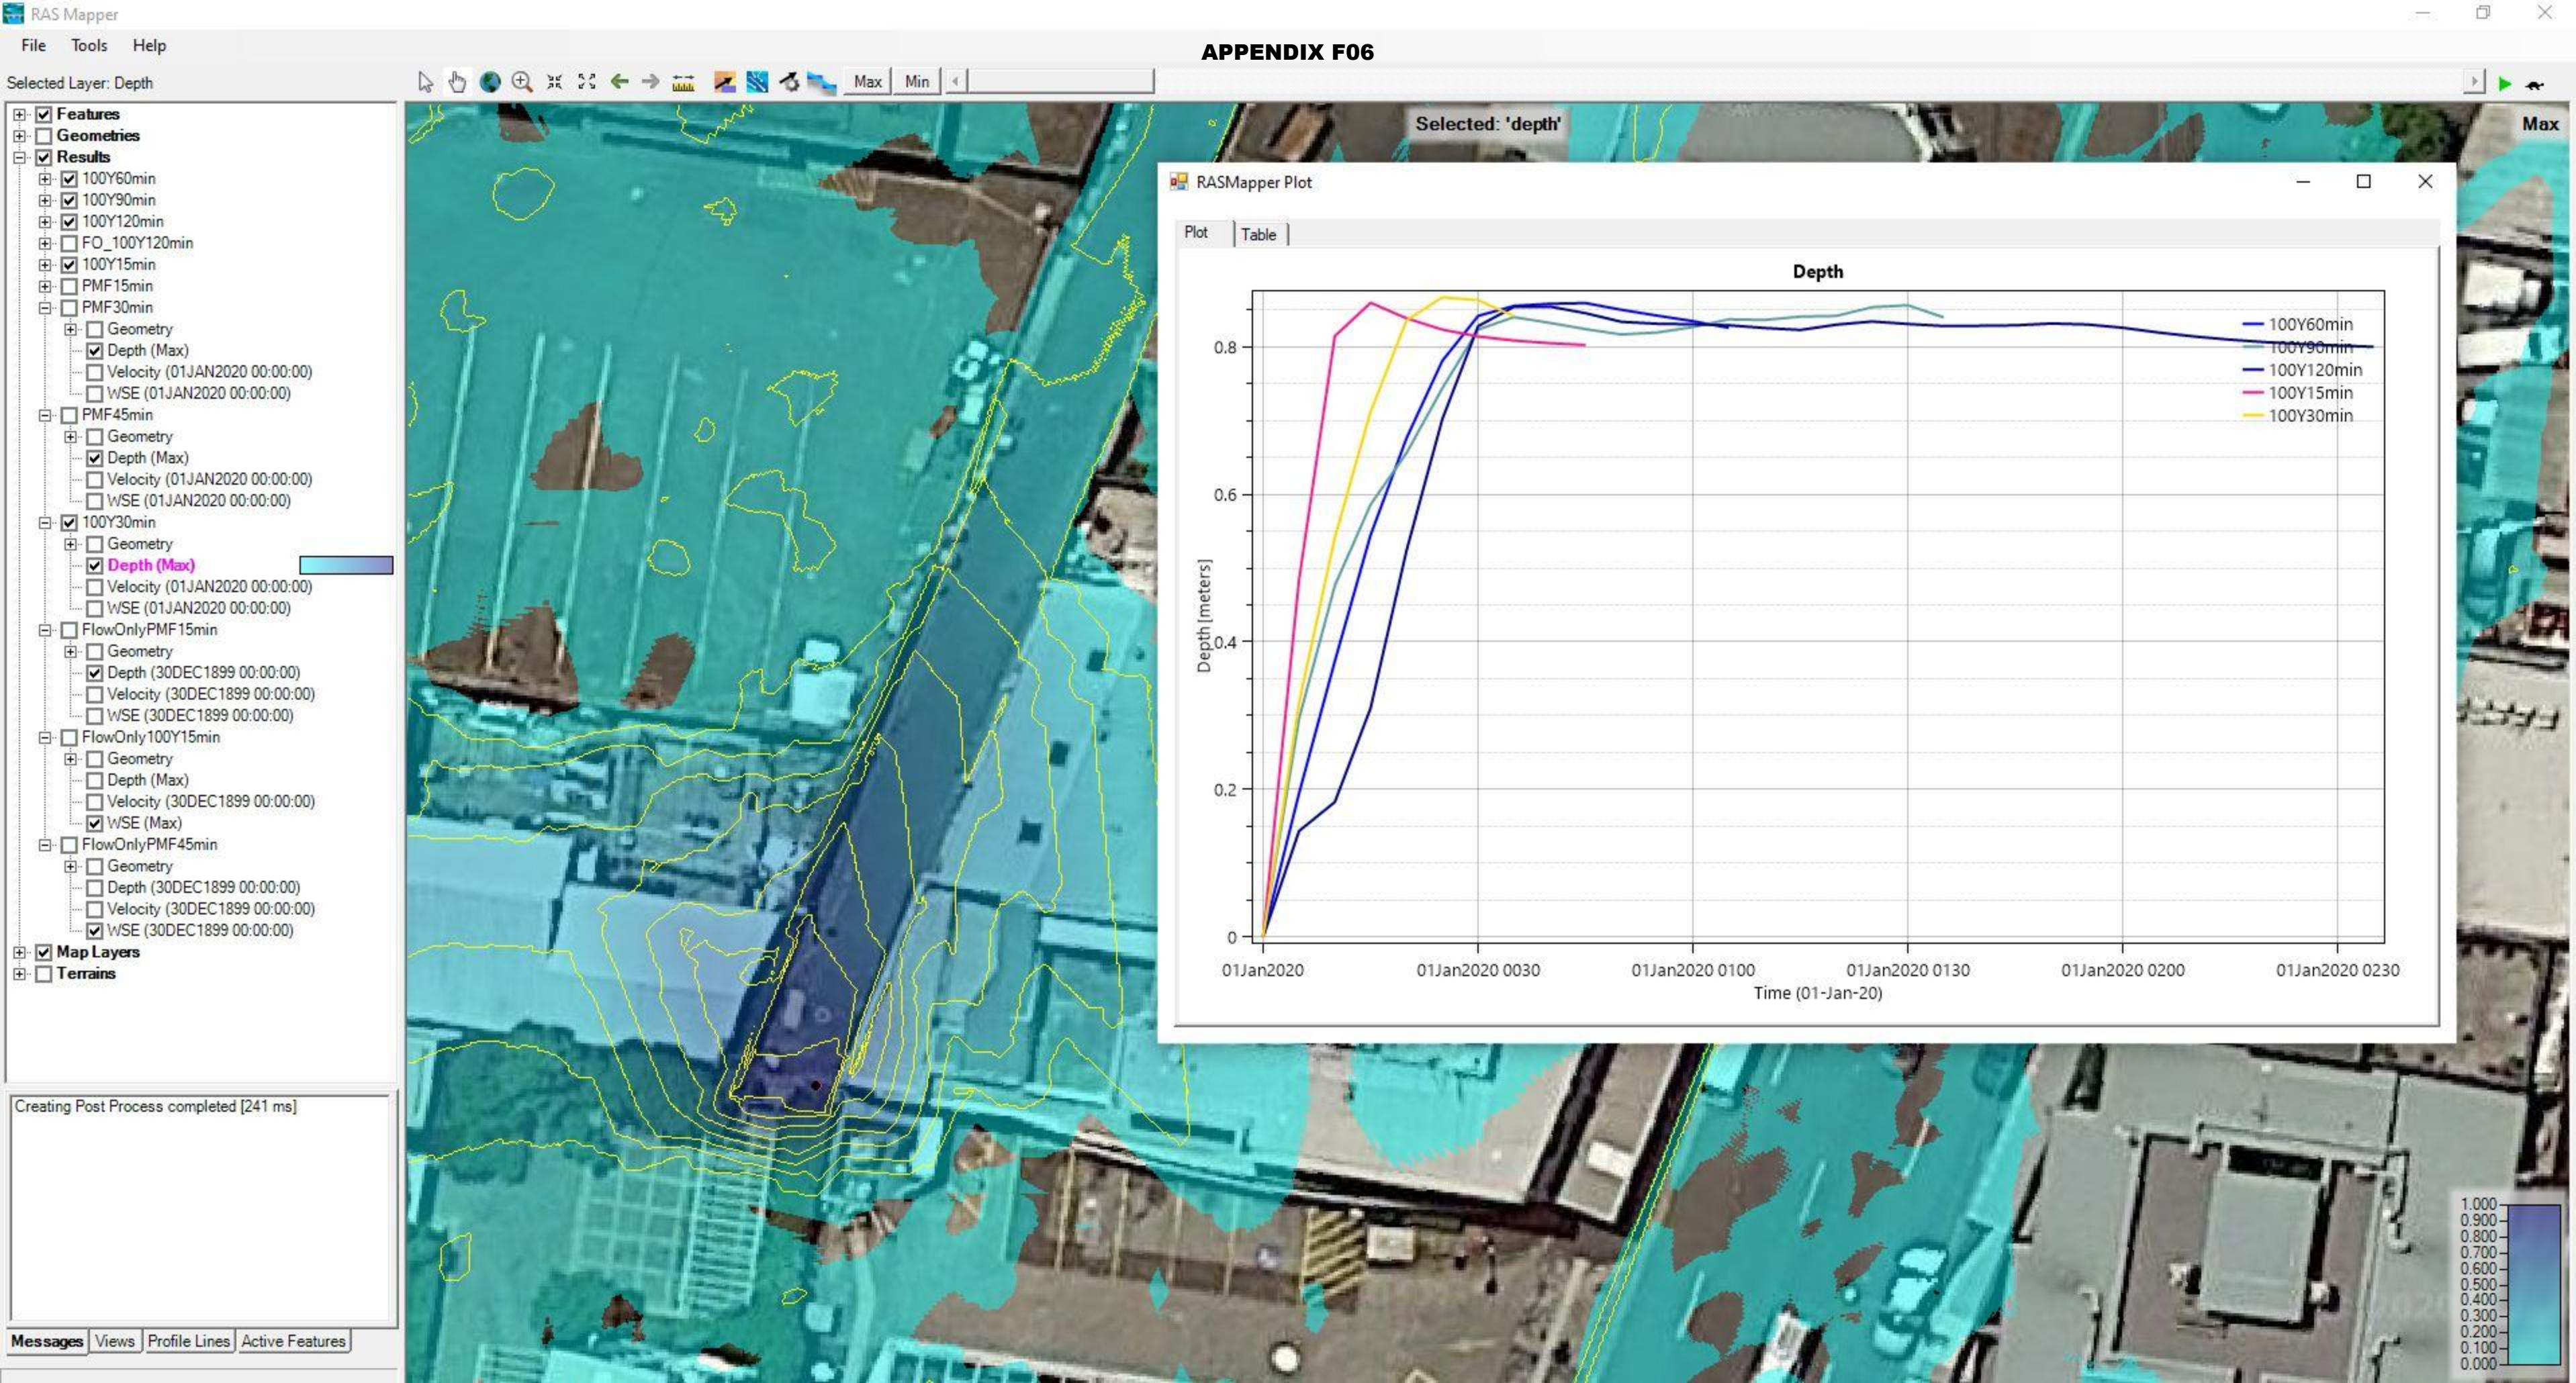

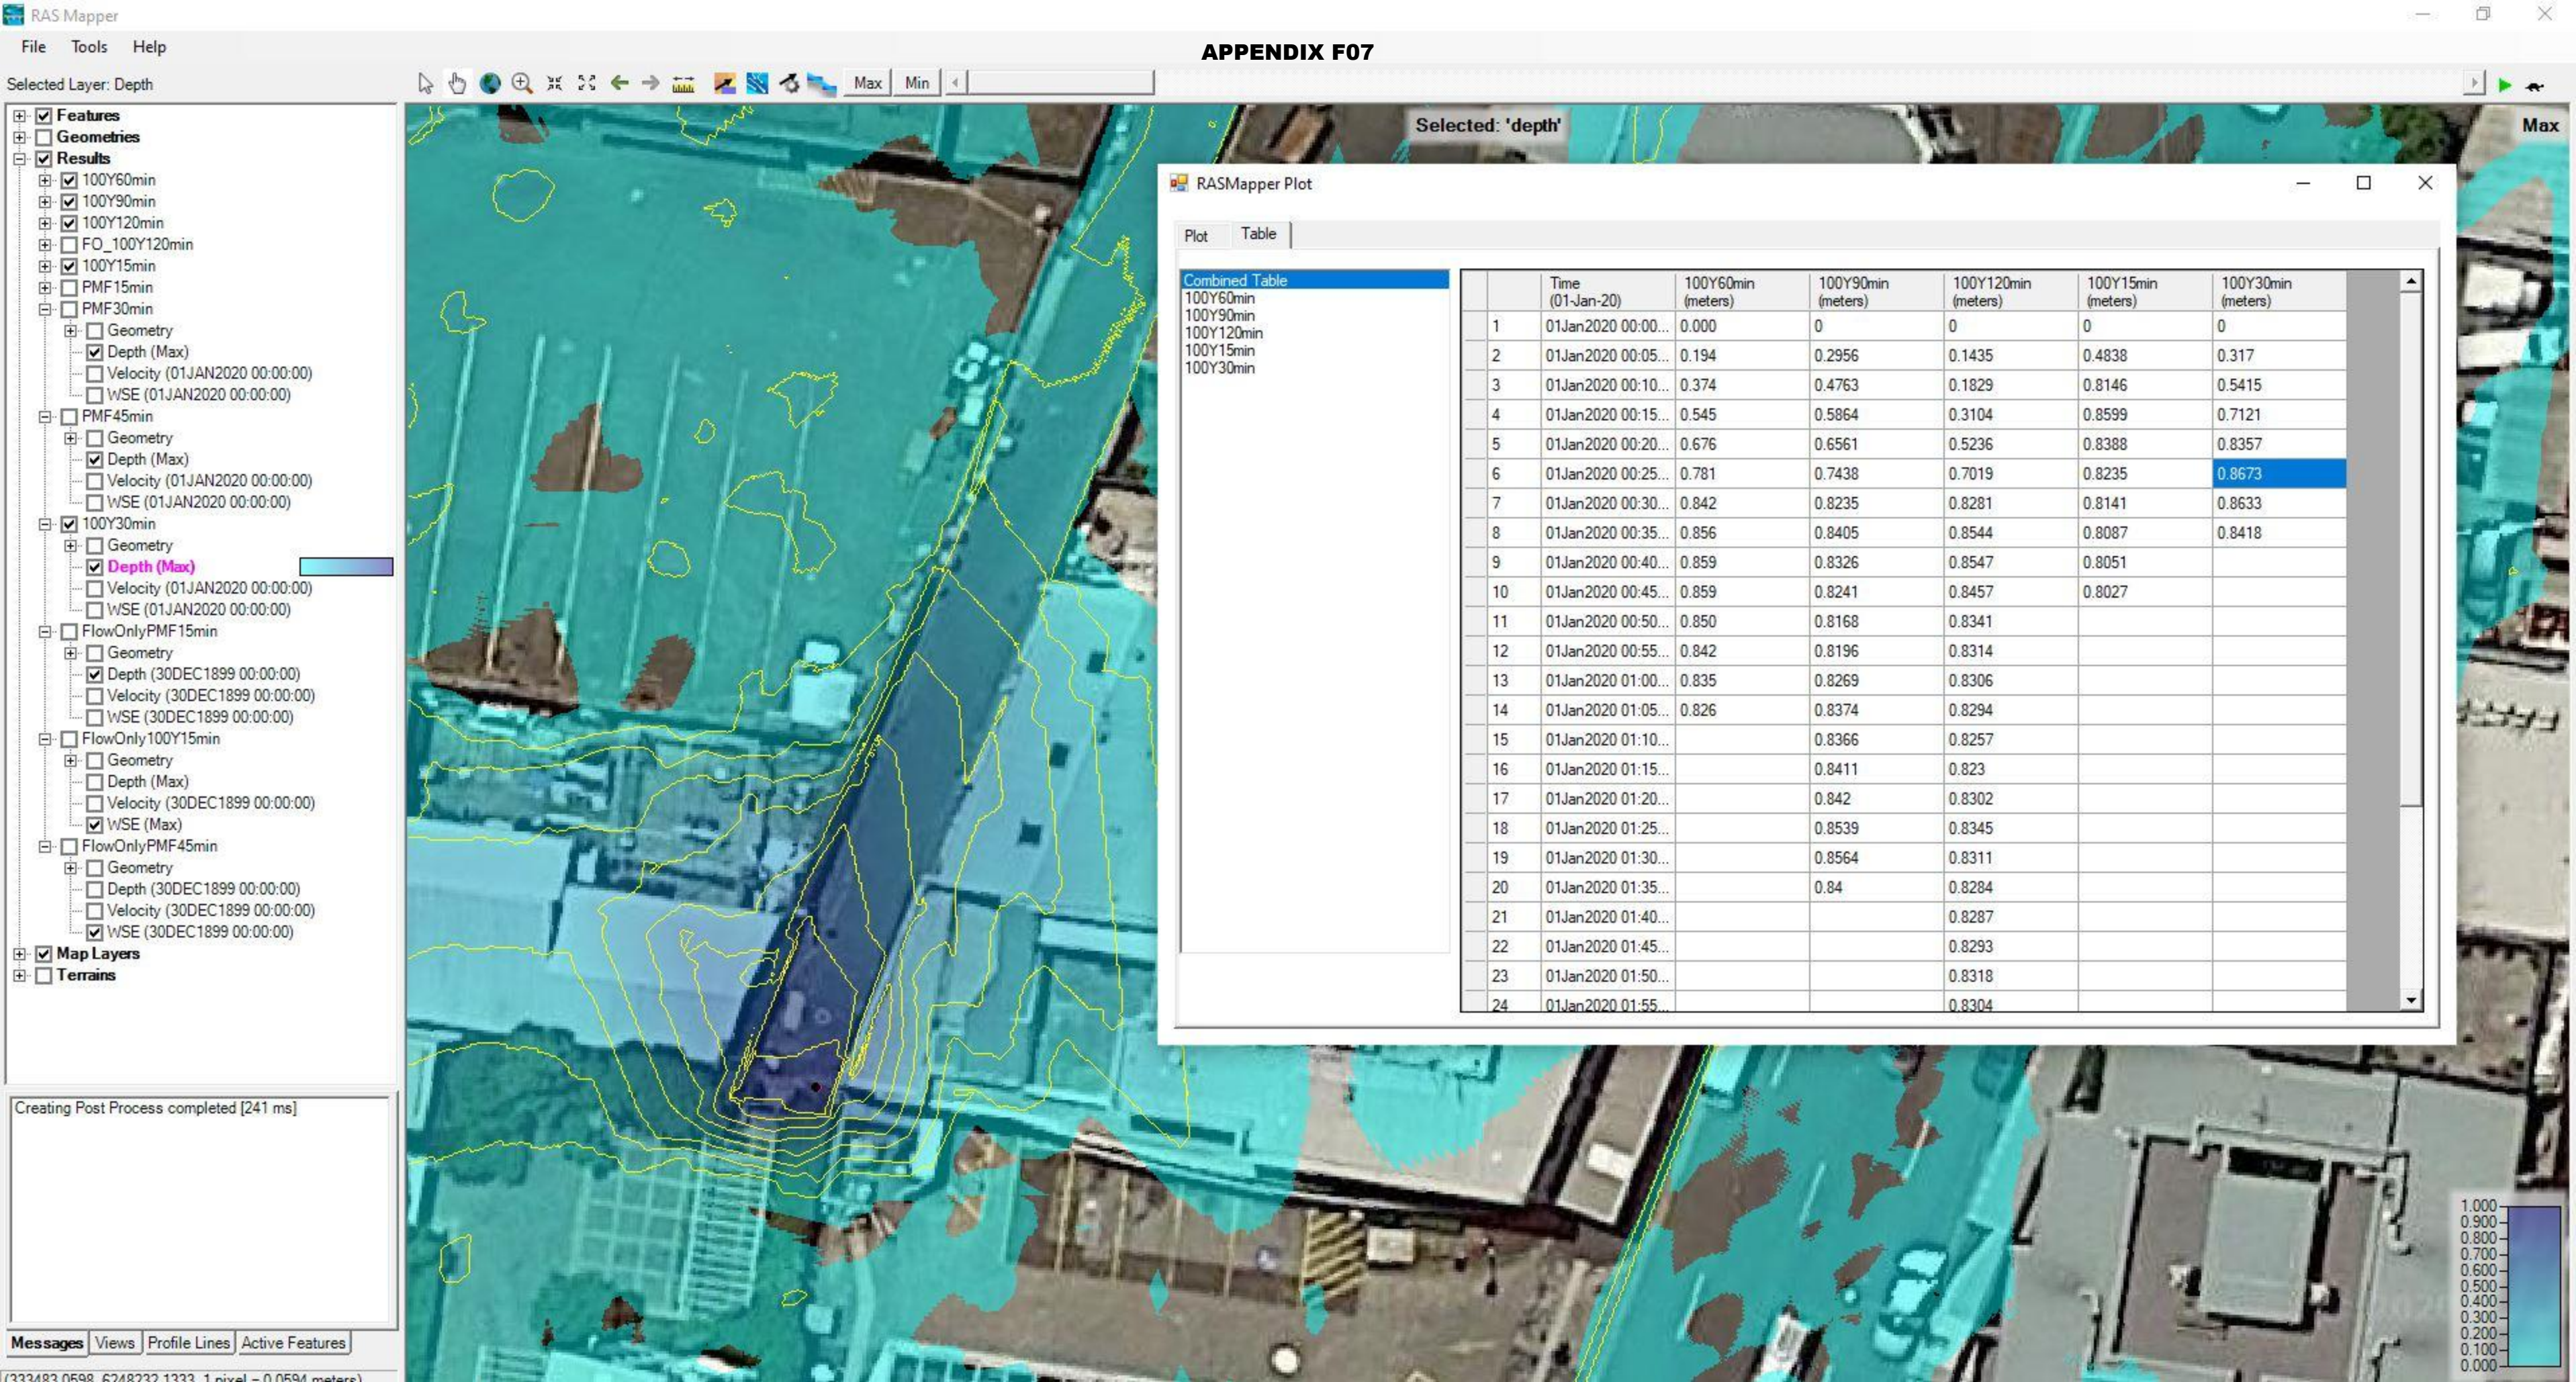

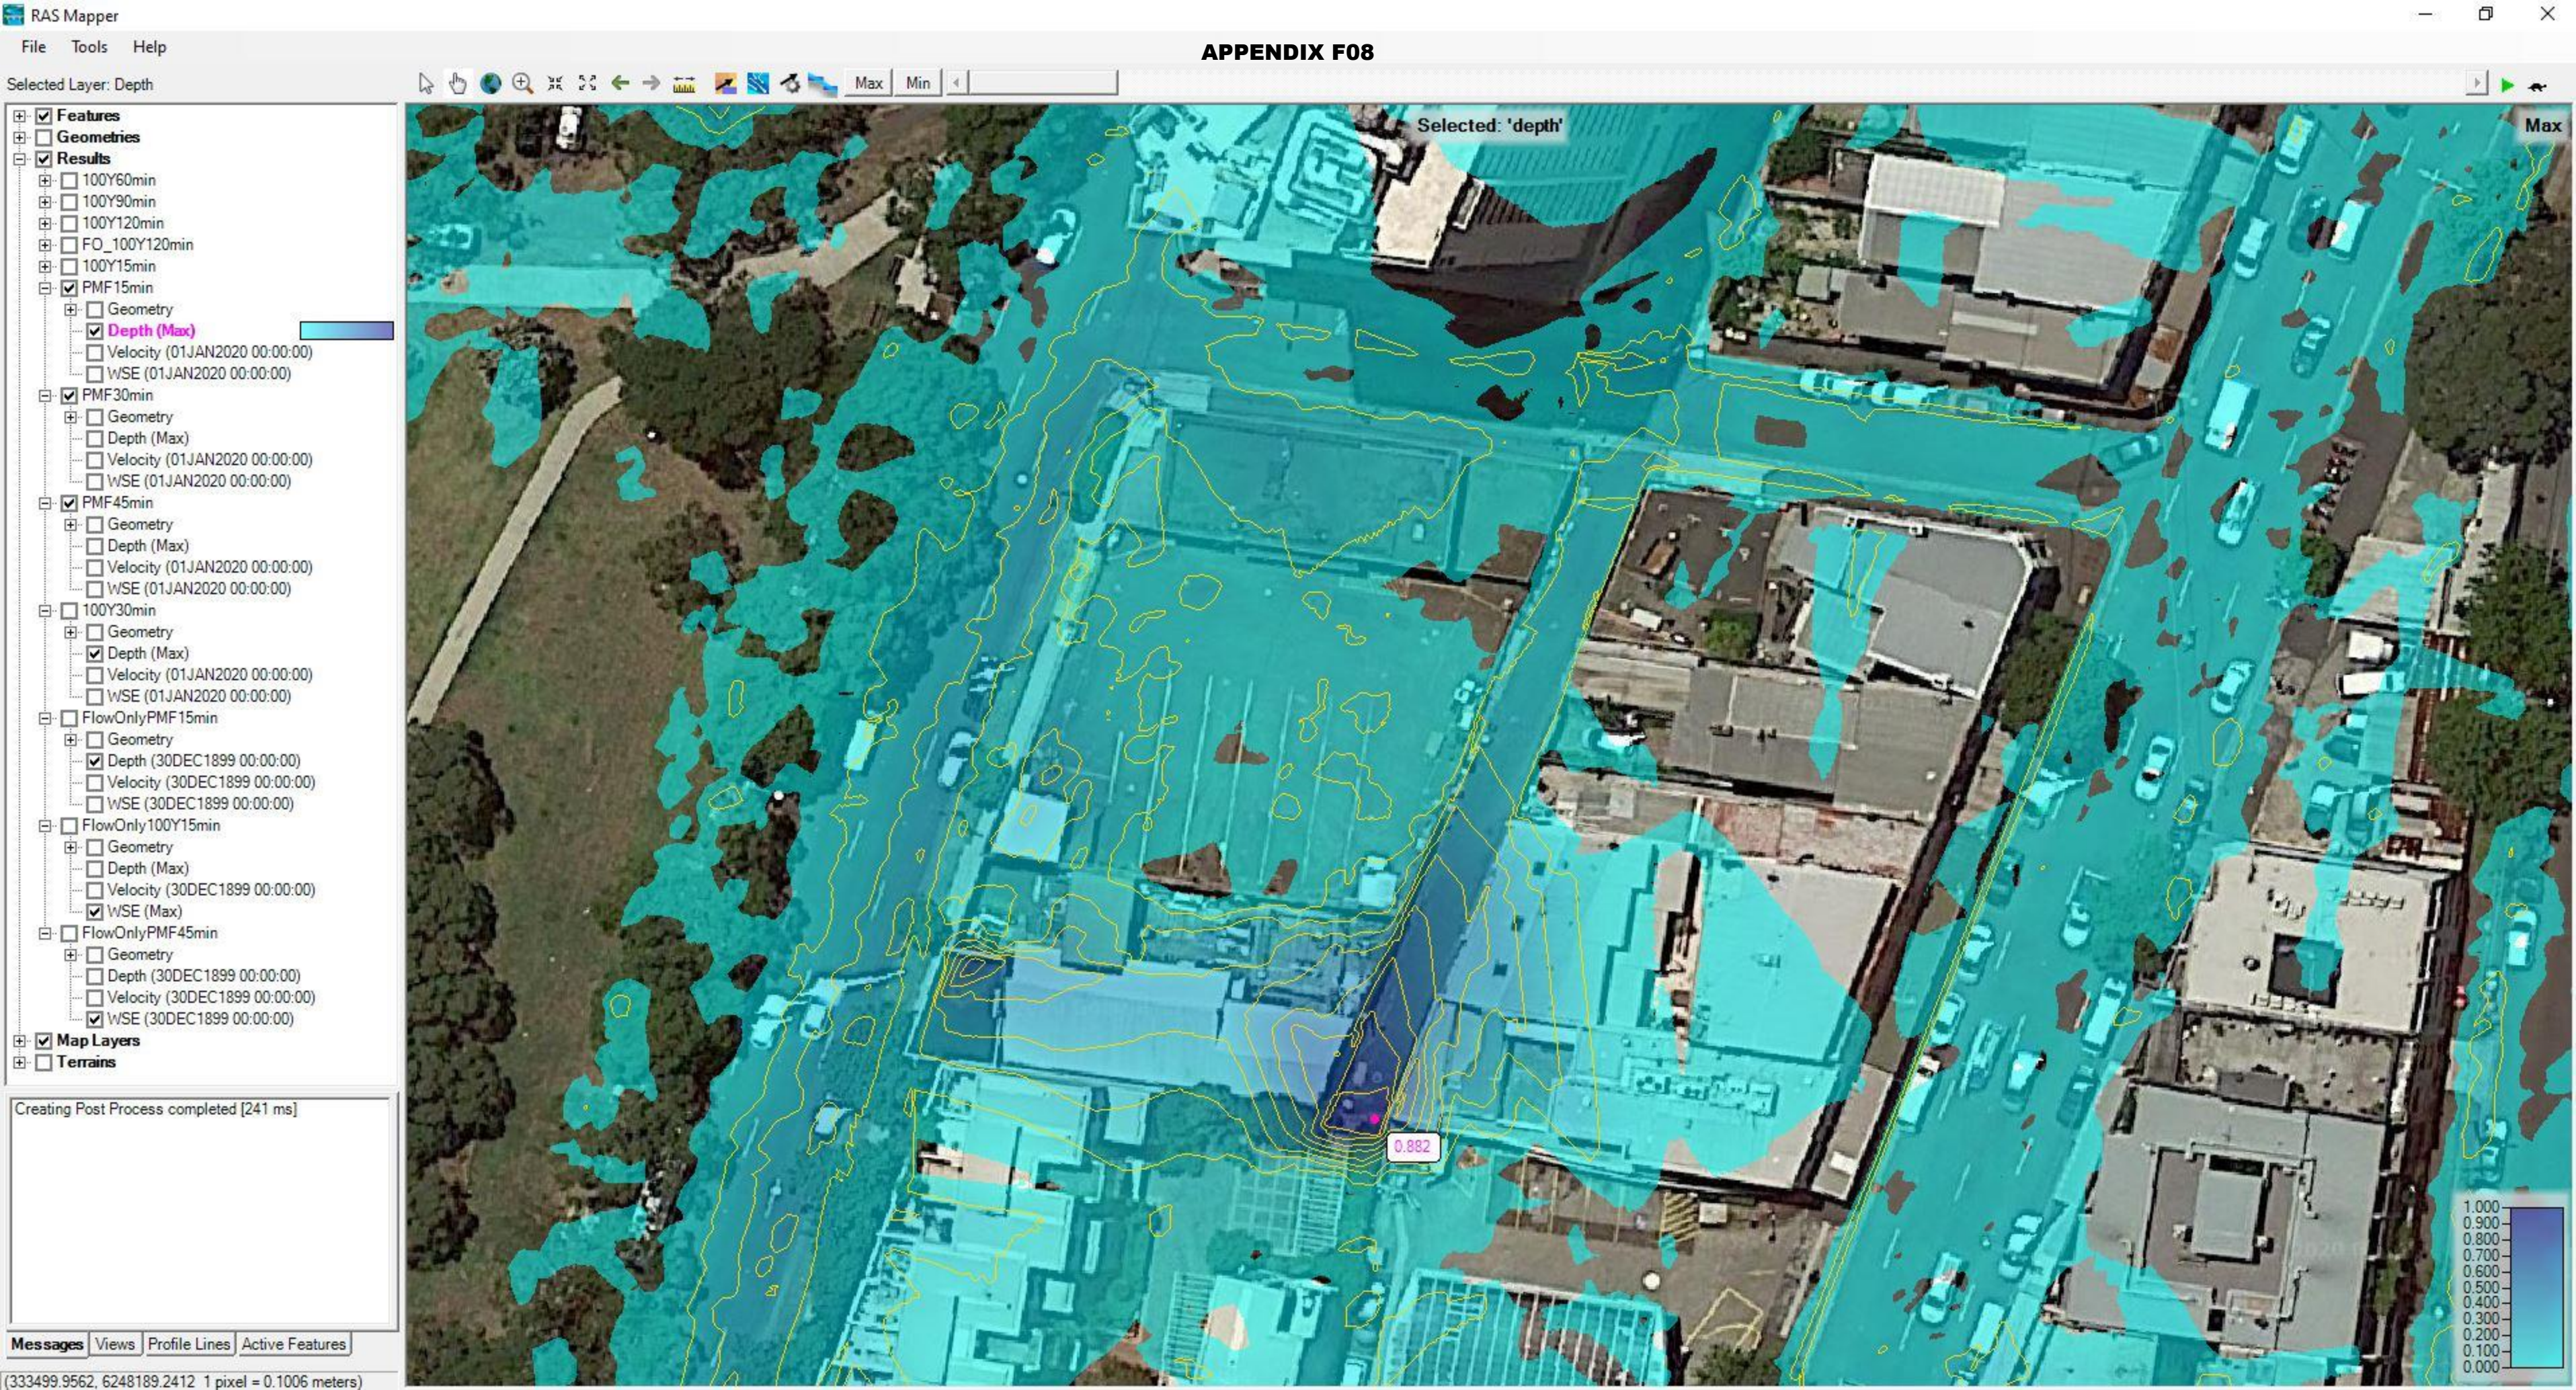


Selected Layer: Depth


- ☒ Features
- ☐ Geometries
- ☒ Results
 - ☐ 100Y60min
 - ☐ 100Y90min
 - ☐ 100Y120min
 - ☐ FO_100Y120min
 - ☐ 100Y15min
 - ☐ PMF15min
 - ☐ Geometry
 - ☒ Depth (Max)
 - ☐ Velocity (01JAN2020 00:00:00)
 - ☐ WSE (01JAN2020 00:00:00)
 - ☒ PMF30min
 - ☐ Geometry
 - ☒ Depth (Max)
 - ☐ Velocity (01JAN2020 00:00:00)
 - ☐ WSE (01JAN2020 00:00:00)
 - ☐ PMF45min
 - ☐ Geometry
 - ☐ Depth (Max)
 - ☐ Velocity (01JAN2020 00:00:00)
 - ☐ WSE (01JAN2020 00:00:00)
 - ☐ 100Y30min
 - ☐ Geometry
 - ☒ Depth (Max)
 - ☐ Velocity (01JAN2020 00:00:00)
 - ☐ WSE (01JAN2020 00:00:00)
 - ☐ FlowOnlyPMF15min
 - ☐ Geometry
 - ☒ Depth (30DEC1899 00:00:00)
 - ☐ Velocity (30DEC1899 00:00:00)
 - ☐ WSE (30DEC1899 00:00:00)
 - ☐ FlowOnly100Y15min
 - ☐ Geometry
 - ☐ Depth (Max)
 - ☐ Velocity (30DEC1899 00:00:00)
 - ☒ WSE (Max)
 - ☐ FlowOnlyPMF45min
 - ☐ Geometry
 - ☐ Depth (30DEC1899 00:00:00)
 - ☐ Velocity (30DEC1899 00:00:00)
 - ☒ WSE (30DEC1899 00:00:00)
- ☒ Map Layers
- ☐ Terrains


Creating Post Process completed [241 ms]


Messages Views Profile Lines Active Features

333499 8555 6248189 3418 1 pixel = 0.1006 meters)

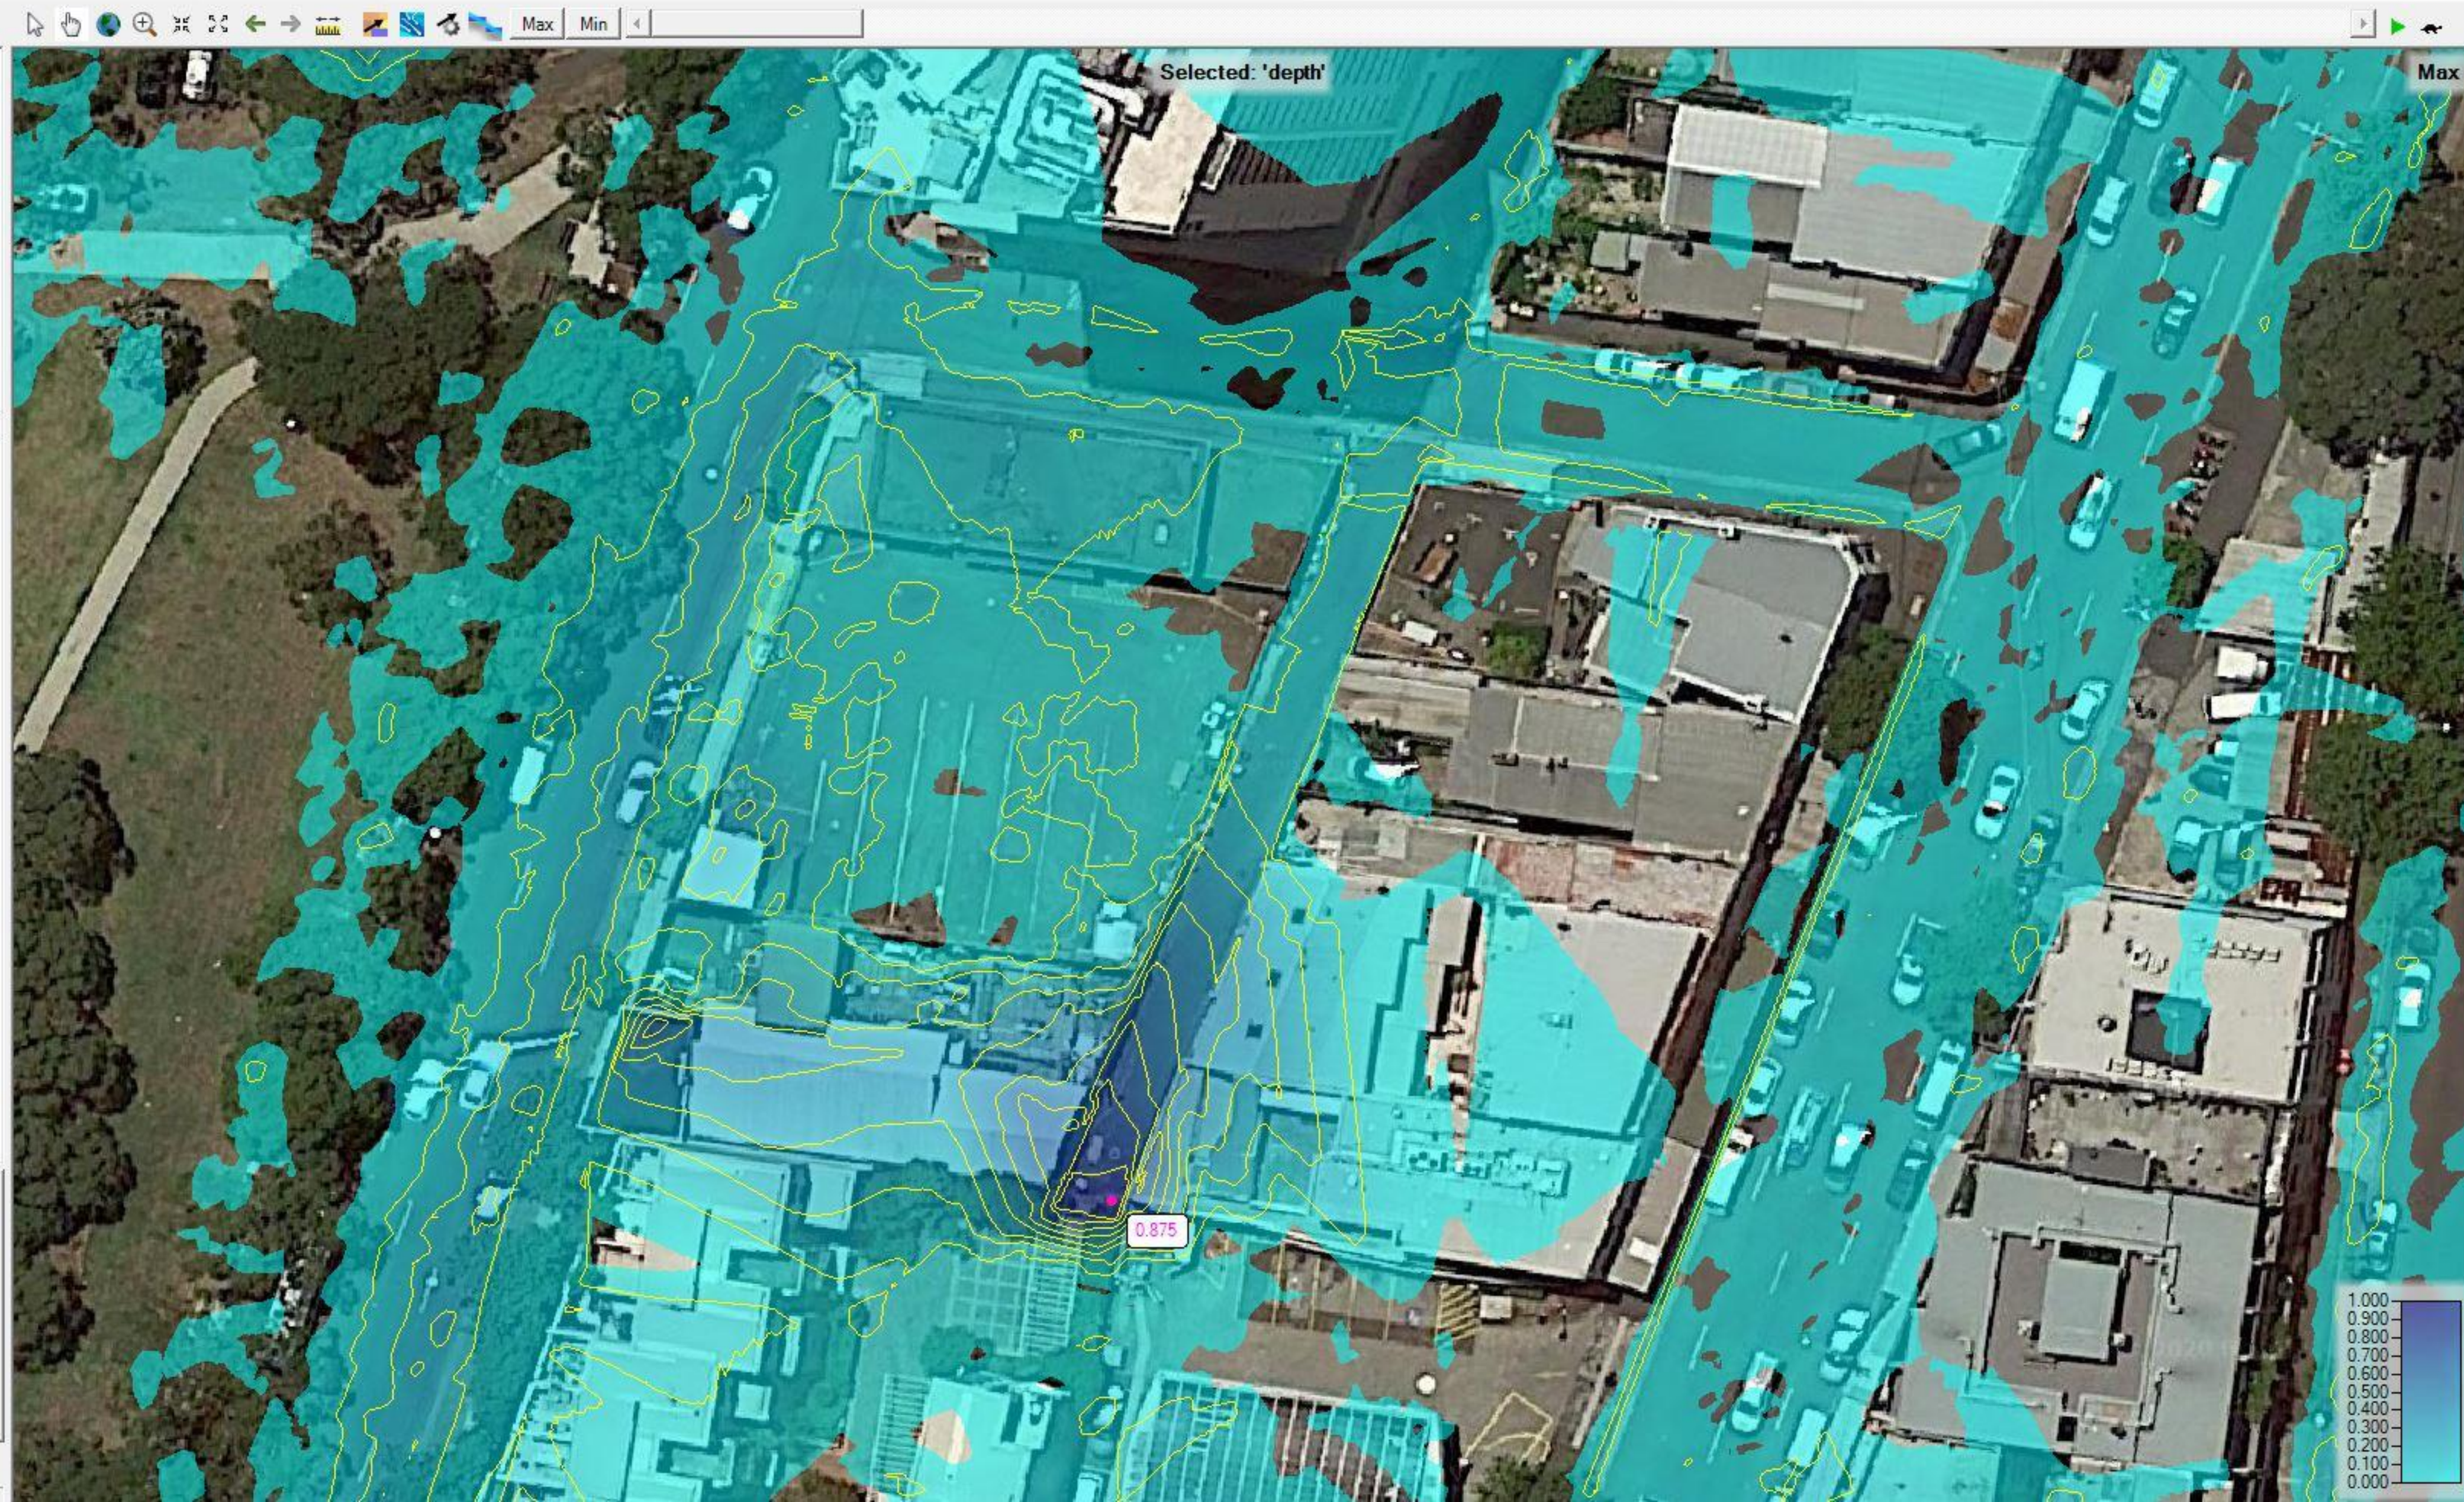

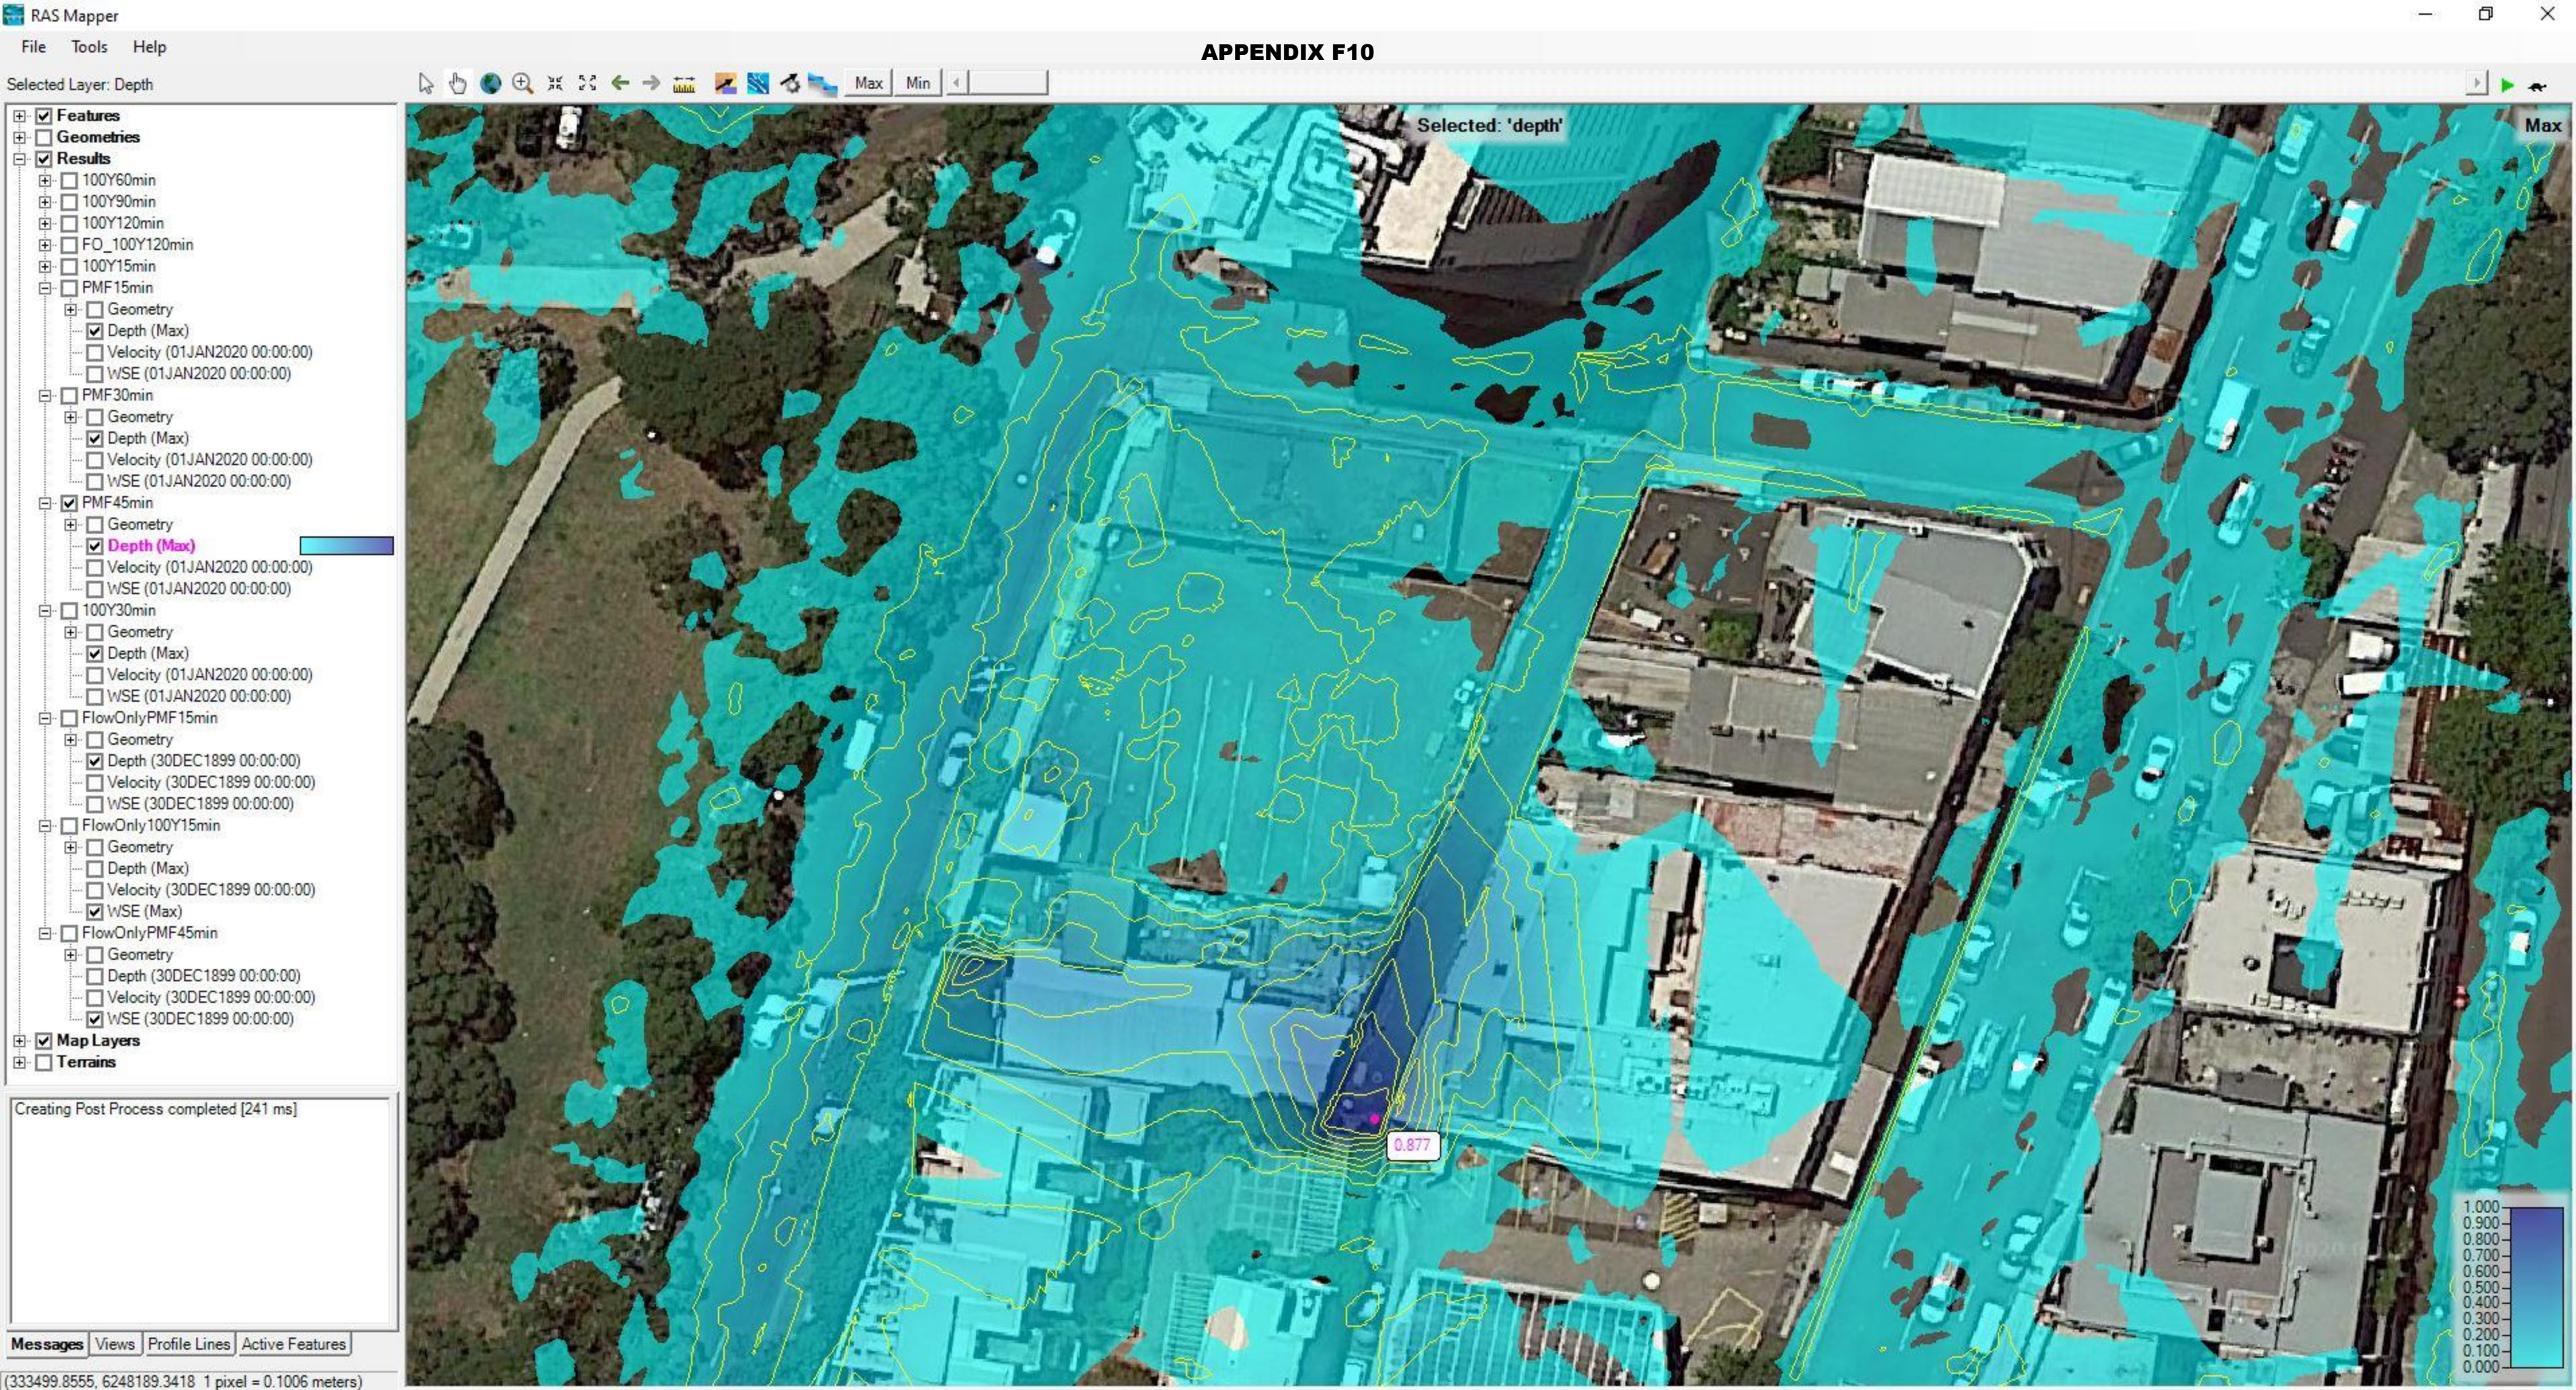

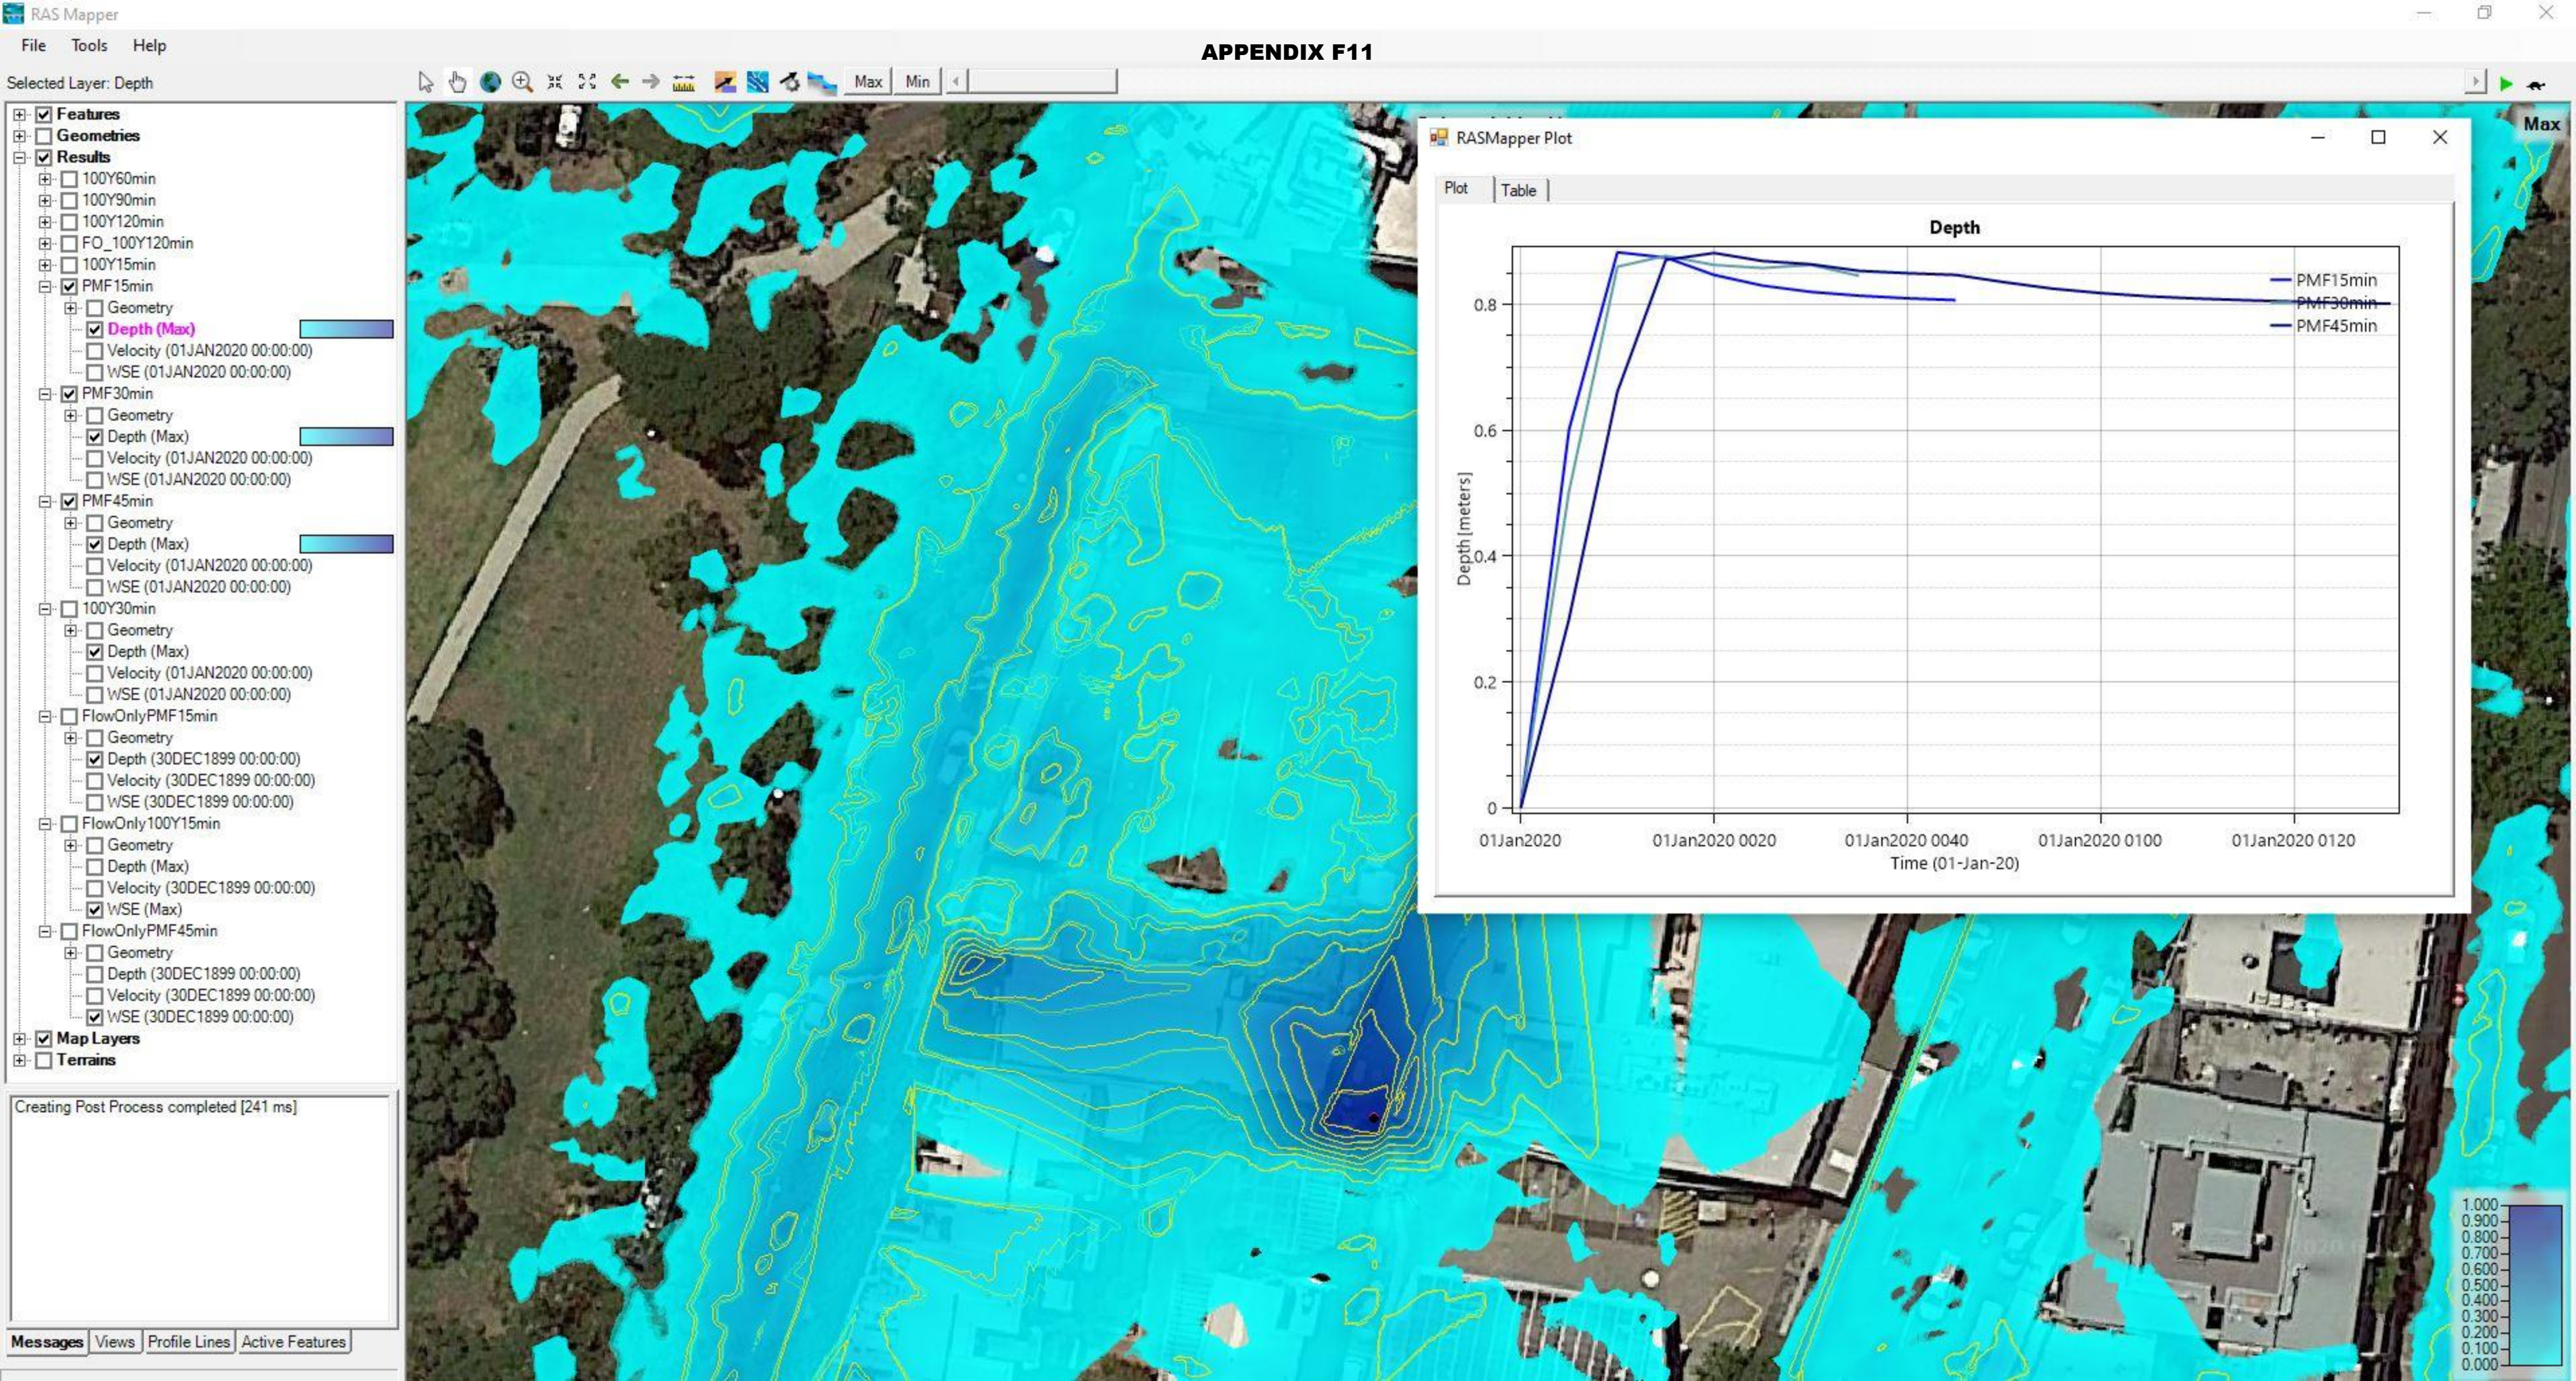

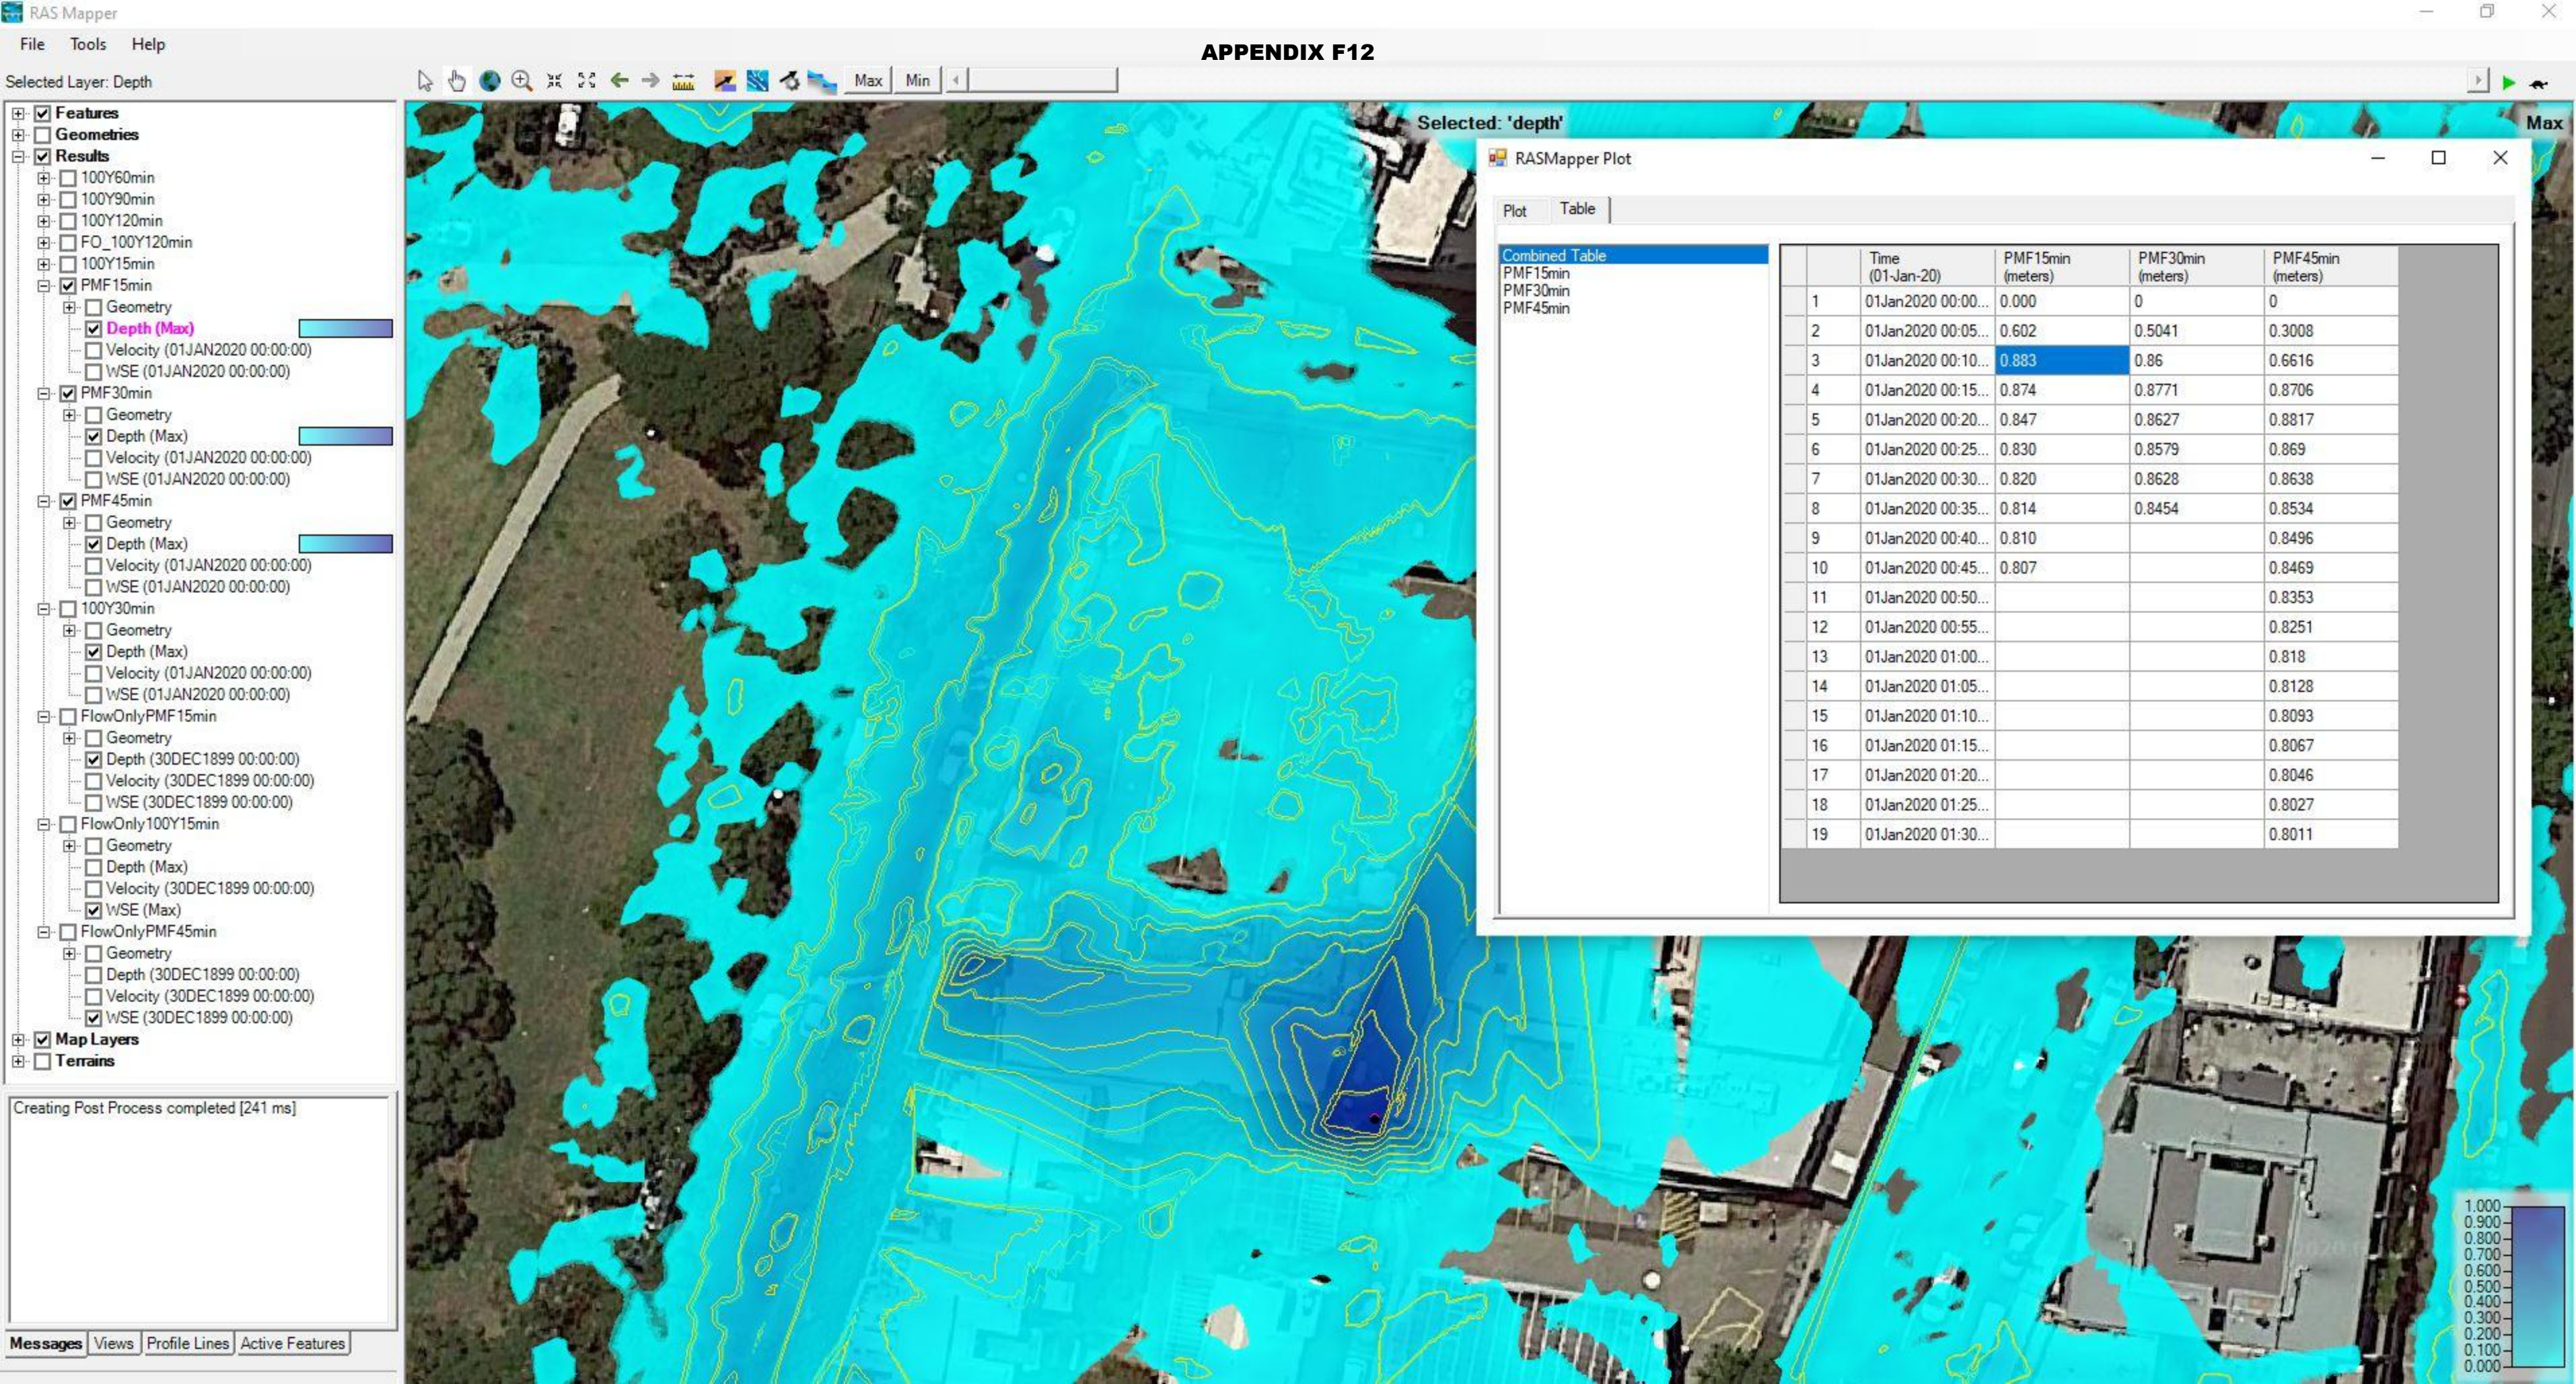


Selected Layer: Water Surface Elevation


- ☒ Features
- ☐ Geometries
- ☒ Results
 - ☒ 100Y60min
 - ☒ 100Y90min
 - ☒ 100Y120min
 - ☐ FO_100Y120min
 - ☒ 100Y15min
 - ☒ PMF15min
 - ☐ Geometry
 - ☐ Depth (Max)
 - ☐ Velocity (Max)
 - ☒ WSE (Max)
 - ☐ PMF30min
 - ☐ Geometry
 - ☒ Depth (Max)
 - ☐ Velocity (01JAN2020 00:00:00)
 - ☐ WSE (01JAN2020 00:00:00)
 - ☐ PMF45min
 - ☐ Geometry
 - ☒ Depth (Max)
 - ☐ Velocity (01JAN2020 00:00:00)
 - ☐ WSE (01JAN2020 00:00:00)
 - ☒ 100Y30min
 - ☐ Geometry
 - ☐ Depth (Max)
 - ☐ Velocity (Max)
 - ☒ WSE (Max)
 - ☐ FlowOnlyPMF15min
 - ☐ Geometry
 - ☒ Depth (30DEC1899 00:00:00)
 - ☐ Velocity (30DEC1899 00:00:00)
 - ☐ WSE (30DEC1899 00:00:00)
 - ☐ FlowOnly100Y15min
 - ☐ Geometry
 - ☐ Depth (Max)
 - ☐ Velocity (30DEC1899 00:00:00)
 - ☒ WSE (Max)
 - ☐ FlowOnlyPMF45min
 - ☐ Geometry
 - ☐ Depth (30DEC1899 00:00:00)
 - ☐ Velocity (30DEC1899 00:00:00)
 - ☒ WSE (30DEC1899 00:00:00)
- ☒ Map Layers
- ☐ Terrains

Creating Post Process completed [241 ms]


Messages Views Profile Lines Active Features

333499 8925 6248189 1769 1 pixel = 0.0906 meters)

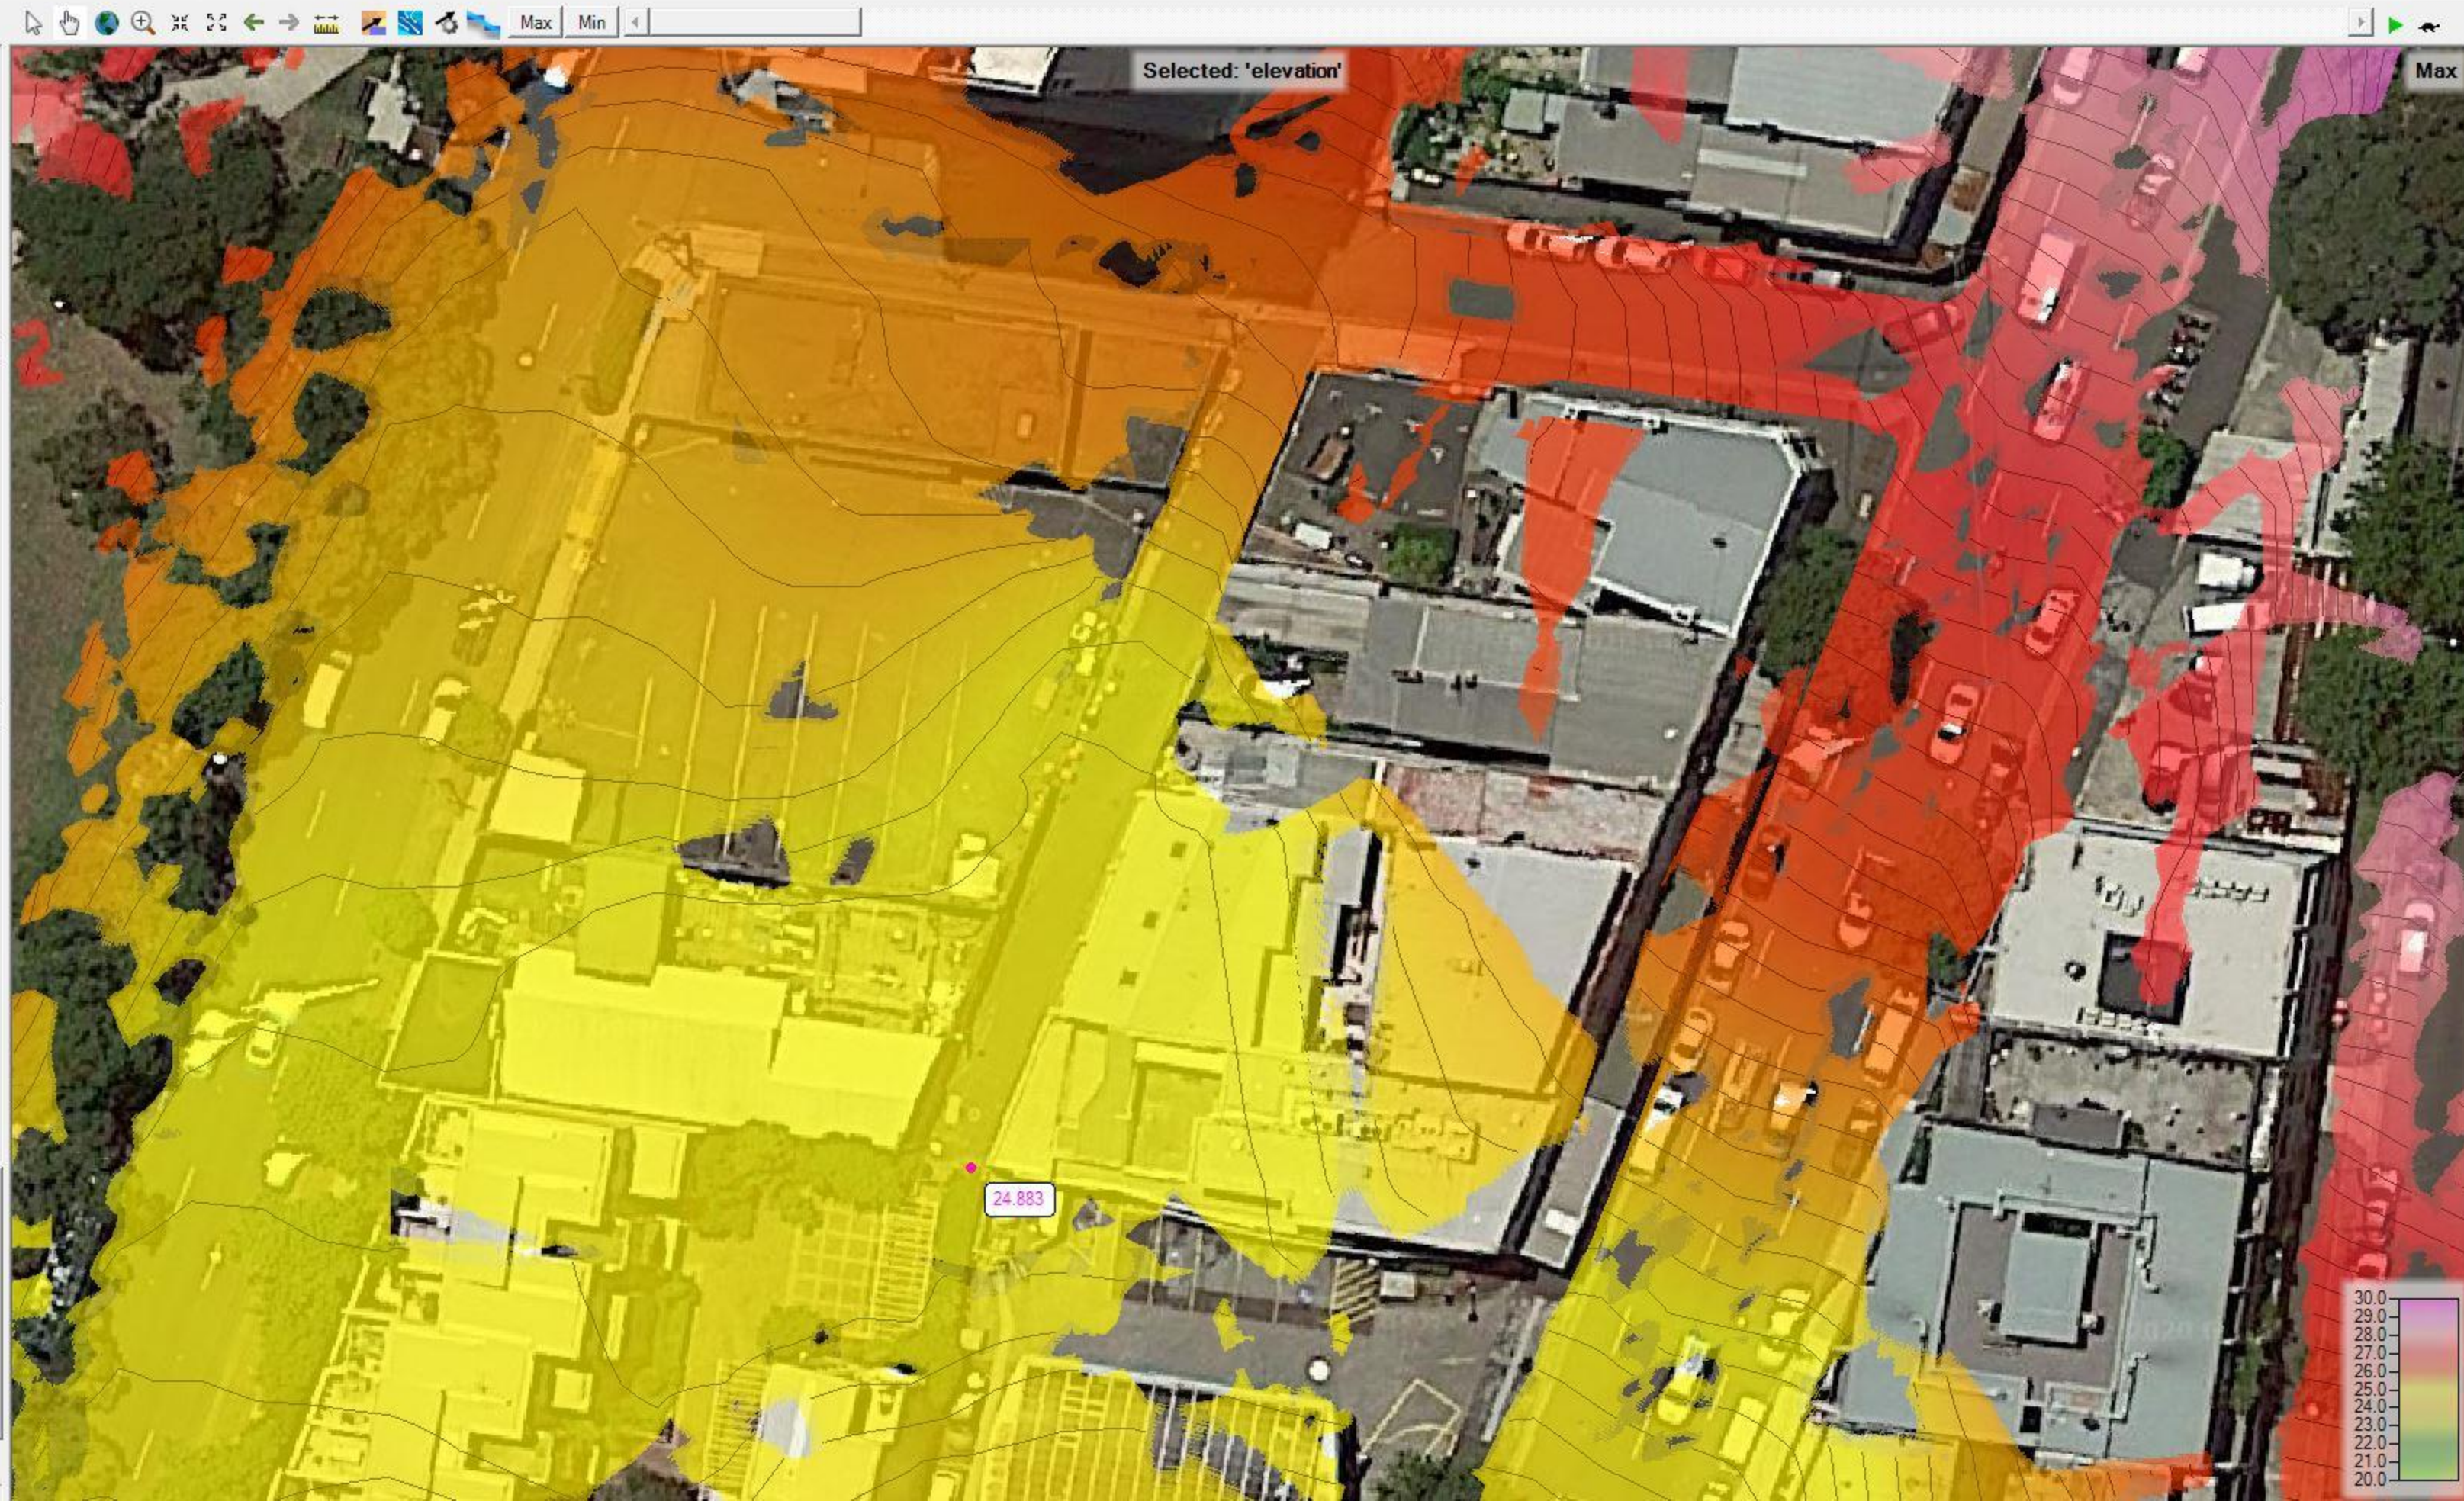

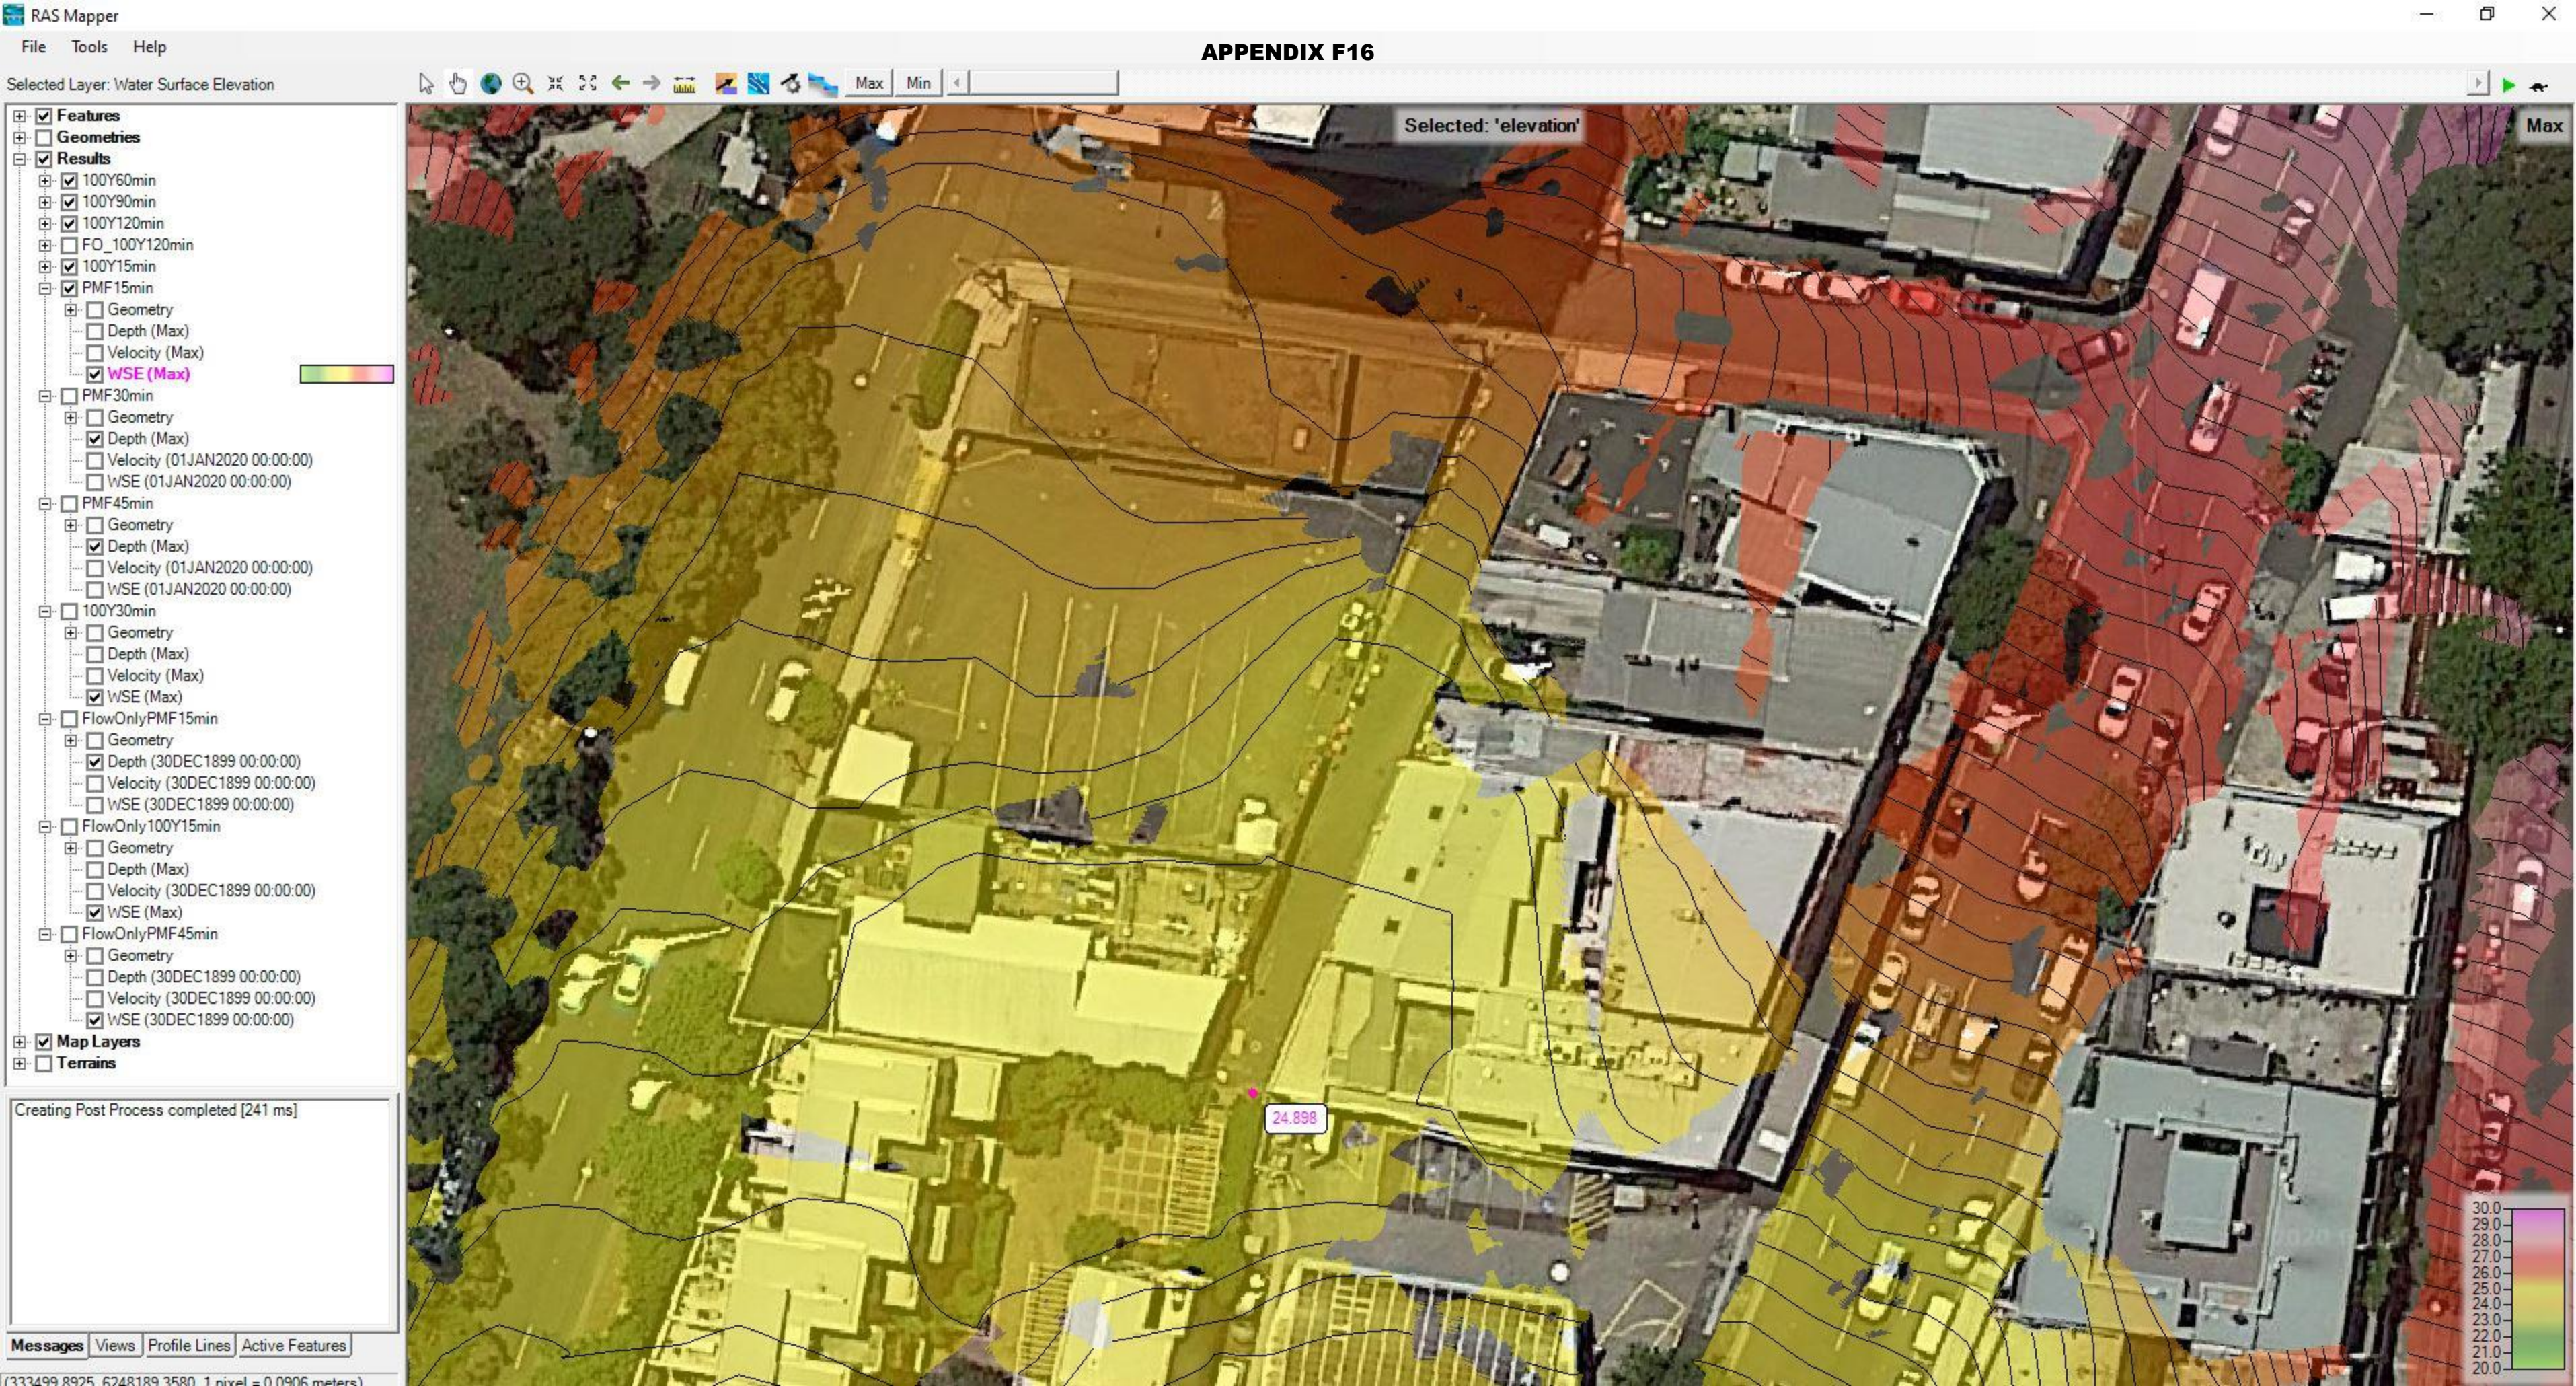


APPENDIX G1

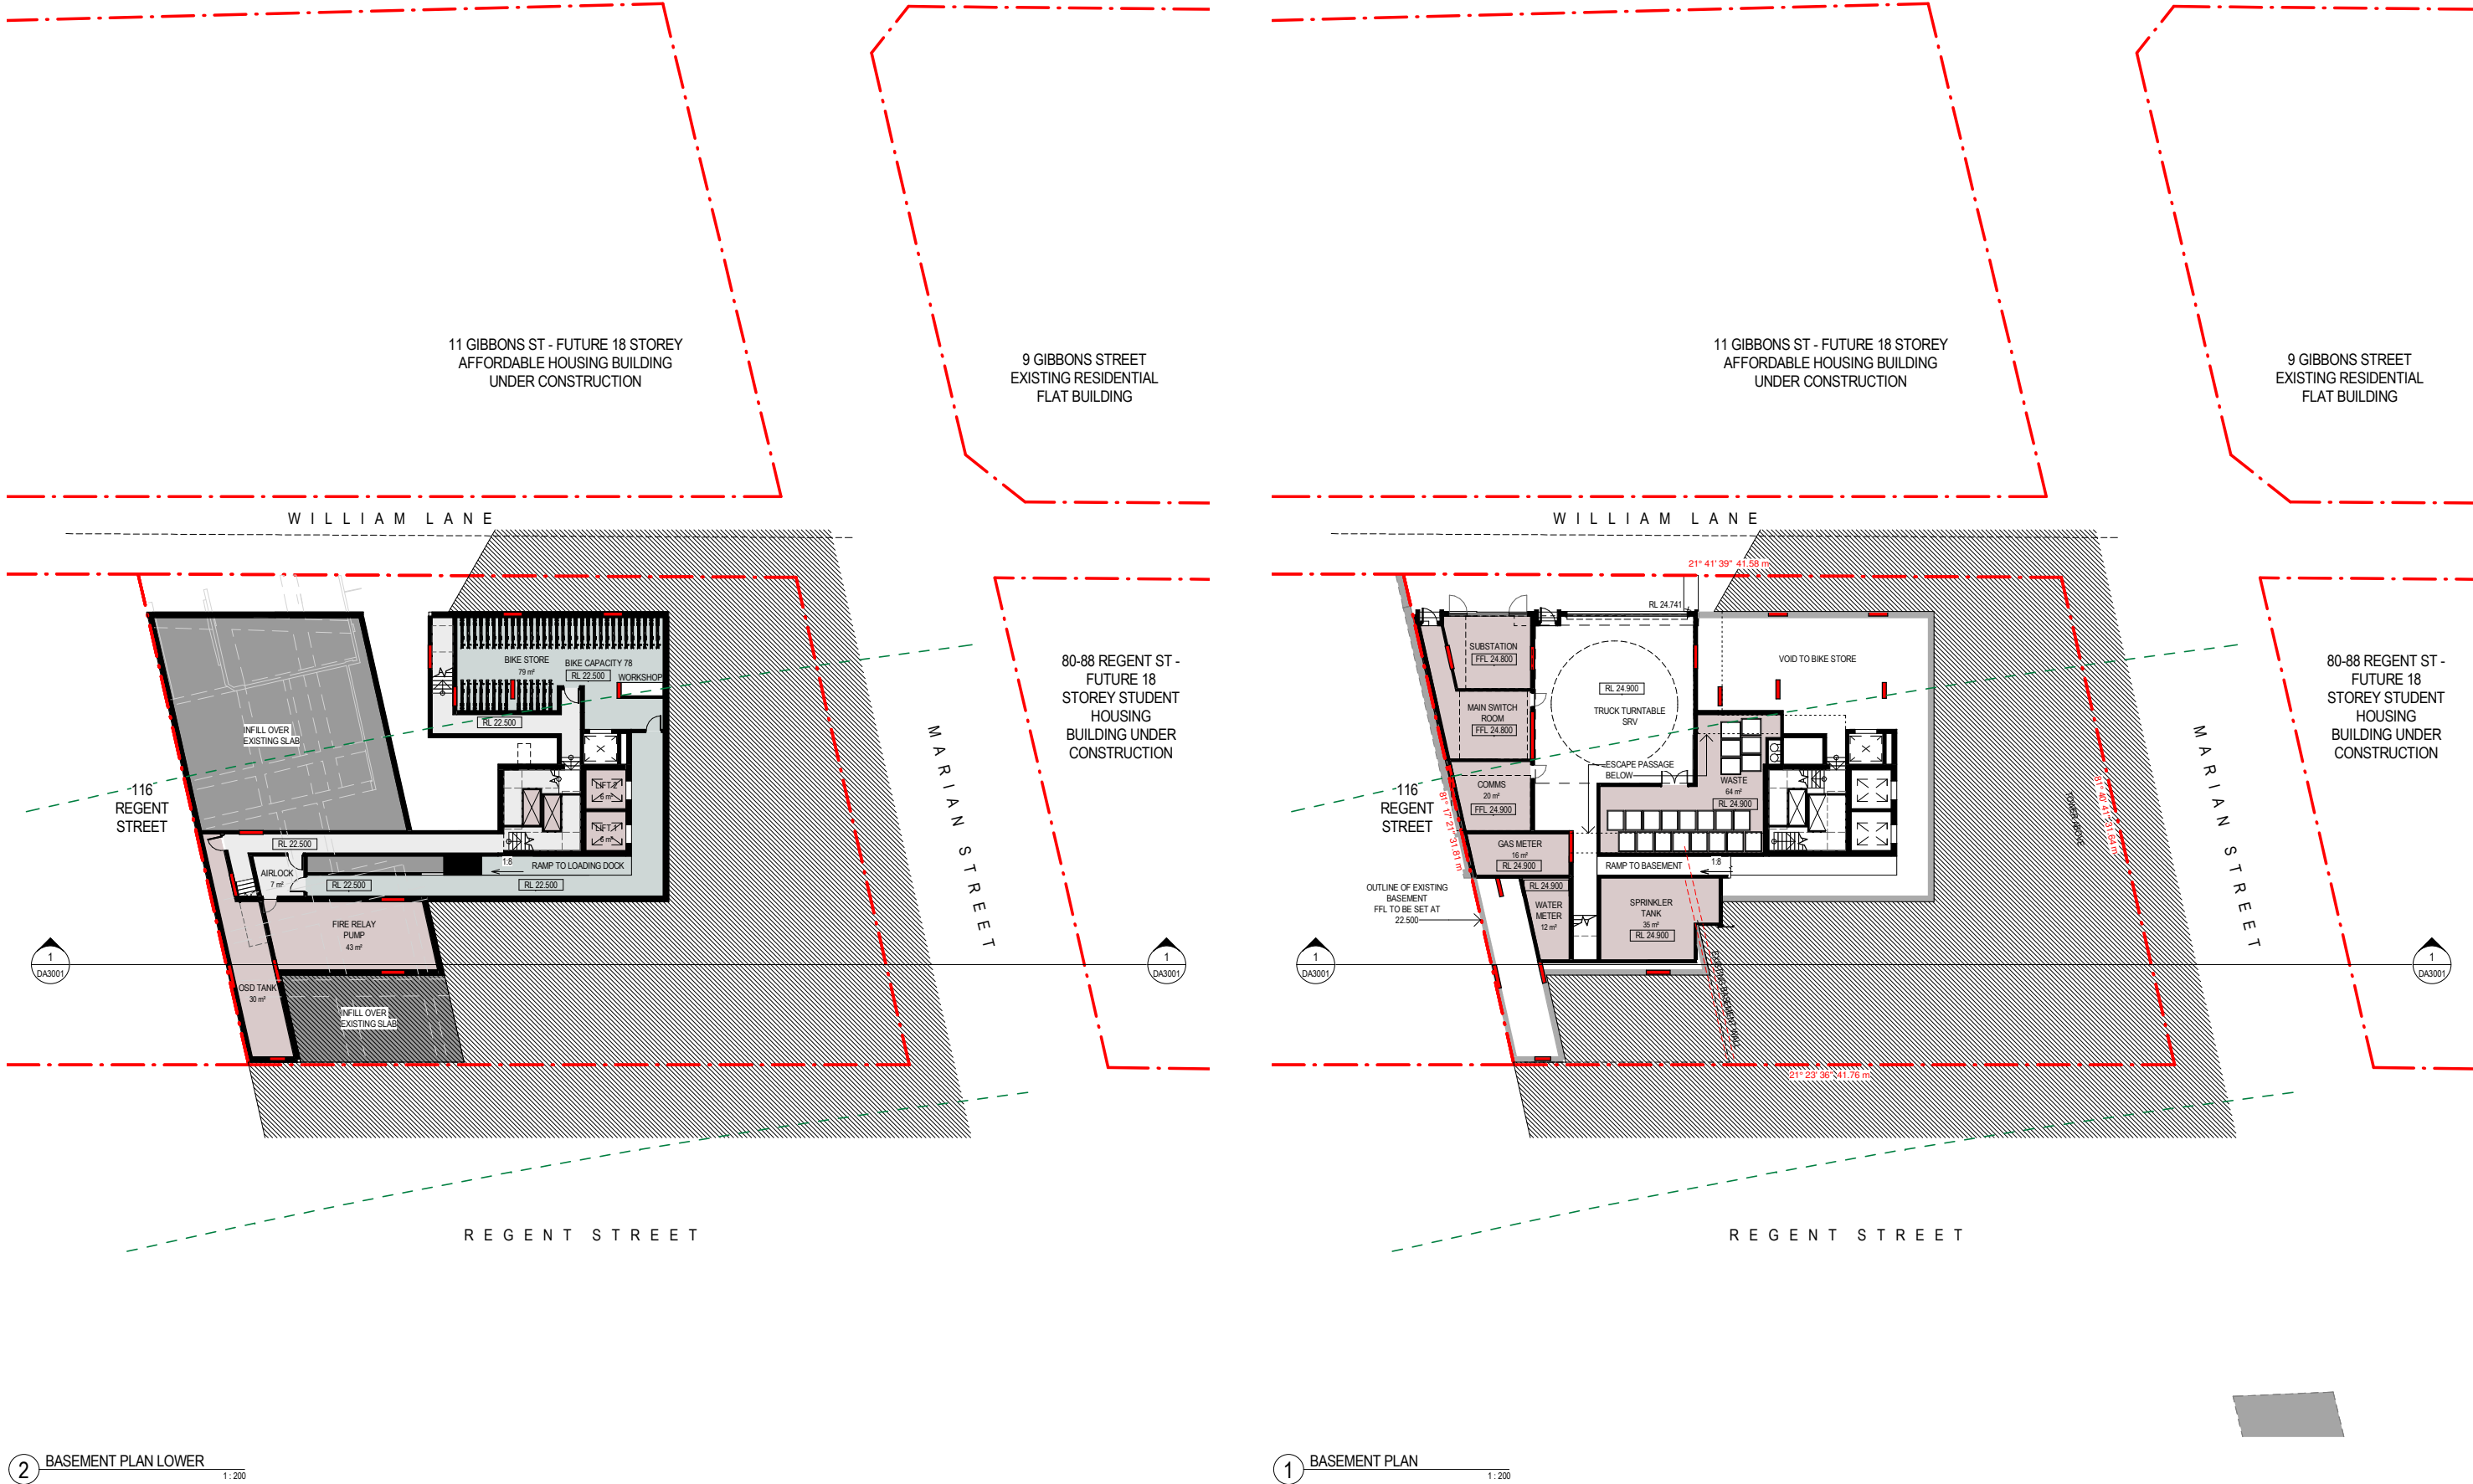

Revisions <table><tr><th>No.</th><th>Date</th><th>Description</th><th>Verified</th><th>Approved</th></tr><tr><td>1</td><td>11/05/2020</td><td>Issue for Information</td><td></td><td></td></tr><tr><td>2</td><td>18/06/2020</td><td>Issue for Information</td><td></td><td></td></tr><tr><td>3</td><td>30/07/2020</td><td>Issue for Information</td><td>RP</td><td>BM</td></tr><tr><td>4</td><td>10/08/2020</td><td>Issue for Coordination</td><td>RP</td><td>BM</td></tr><tr><td>5</td><td>13/08/2020</td><td>Issue for Information</td><td>RP</td><td>BM</td></tr><tr><td>6</td><td>25/08/2020</td><td>Issue for Coordination</td><td>RP</td><td>BM</td></tr><tr><td>7</td><td>31/08/2020</td><td>Issue for Coordination</td><td>RP</td><td>BM</td></tr><tr><td>8</td><td>11/09/2020</td><td>Issue for Coordination</td><td>RP</td><td>BM</td></tr><tr><td>9</td><td>14/09/2020</td><td>Issue for Coordination</td><td>RP</td><td>BM</td></tr></table>					No.	Date	Description	Verified	Approved	1	11/05/2020	Issue for Information			2	18/06/2020	Issue for Information			3	30/07/2020	Issue for Information	RP	BM	4	10/08/2020	Issue for Coordination	RP	BM	5	13/08/2020	Issue for Information	RP	BM	6	25/08/2020	Issue for Coordination	RP	BM	7	31/08/2020	Issue for Coordination	RP	BM	8	11/09/2020	Issue for Coordination	RP	BM	9	14/09/2020	Issue for Coordination	RP	BM	Key N		Client WEE HUR CAPITAL PTE LTD (Wholly Owned Subsidiary of Wee Hur Holdings Ltd)	Architect AJ+C ALLEN JACK & COTTELL 79 Myrtle Street Chippendale NSW 2008 AUSTRALIA ph +61 2 9311 8222 fx +61 2 9311 8200 ABN 53 003 782 250	Project Wee Hur Regent 90 - 102 Regent Street, Redfern Proj. No. 19026	Drawing Title BASEMENT FLOOR PLAN Sheet Status NOT FOR CONSTRUCTION	Scale 1 : 200 @A1	Drawing No. DA2000 9	Issue
No.	Date	Description	Verified	Approved	
1	11/05/2020	Issue for Information	
2	18/06/2020	Issue for Information	
3	30/07/2020	Issue for Information	RP	BM	
4	10/08/2020	Issue for Coordination	RP	BM	
5	13/08/2020	Issue for Information	RP	BM	
6	25/08/2020	Issue for Coordination	RP	BM	
7	31/08/2020	Issue for Coordination	RP	BM	
8	11/09/2020	Issue for Coordination	RP	BM	
9	14/09/2020	Issue for Coordination	RP	BM	

APPENDIX G2

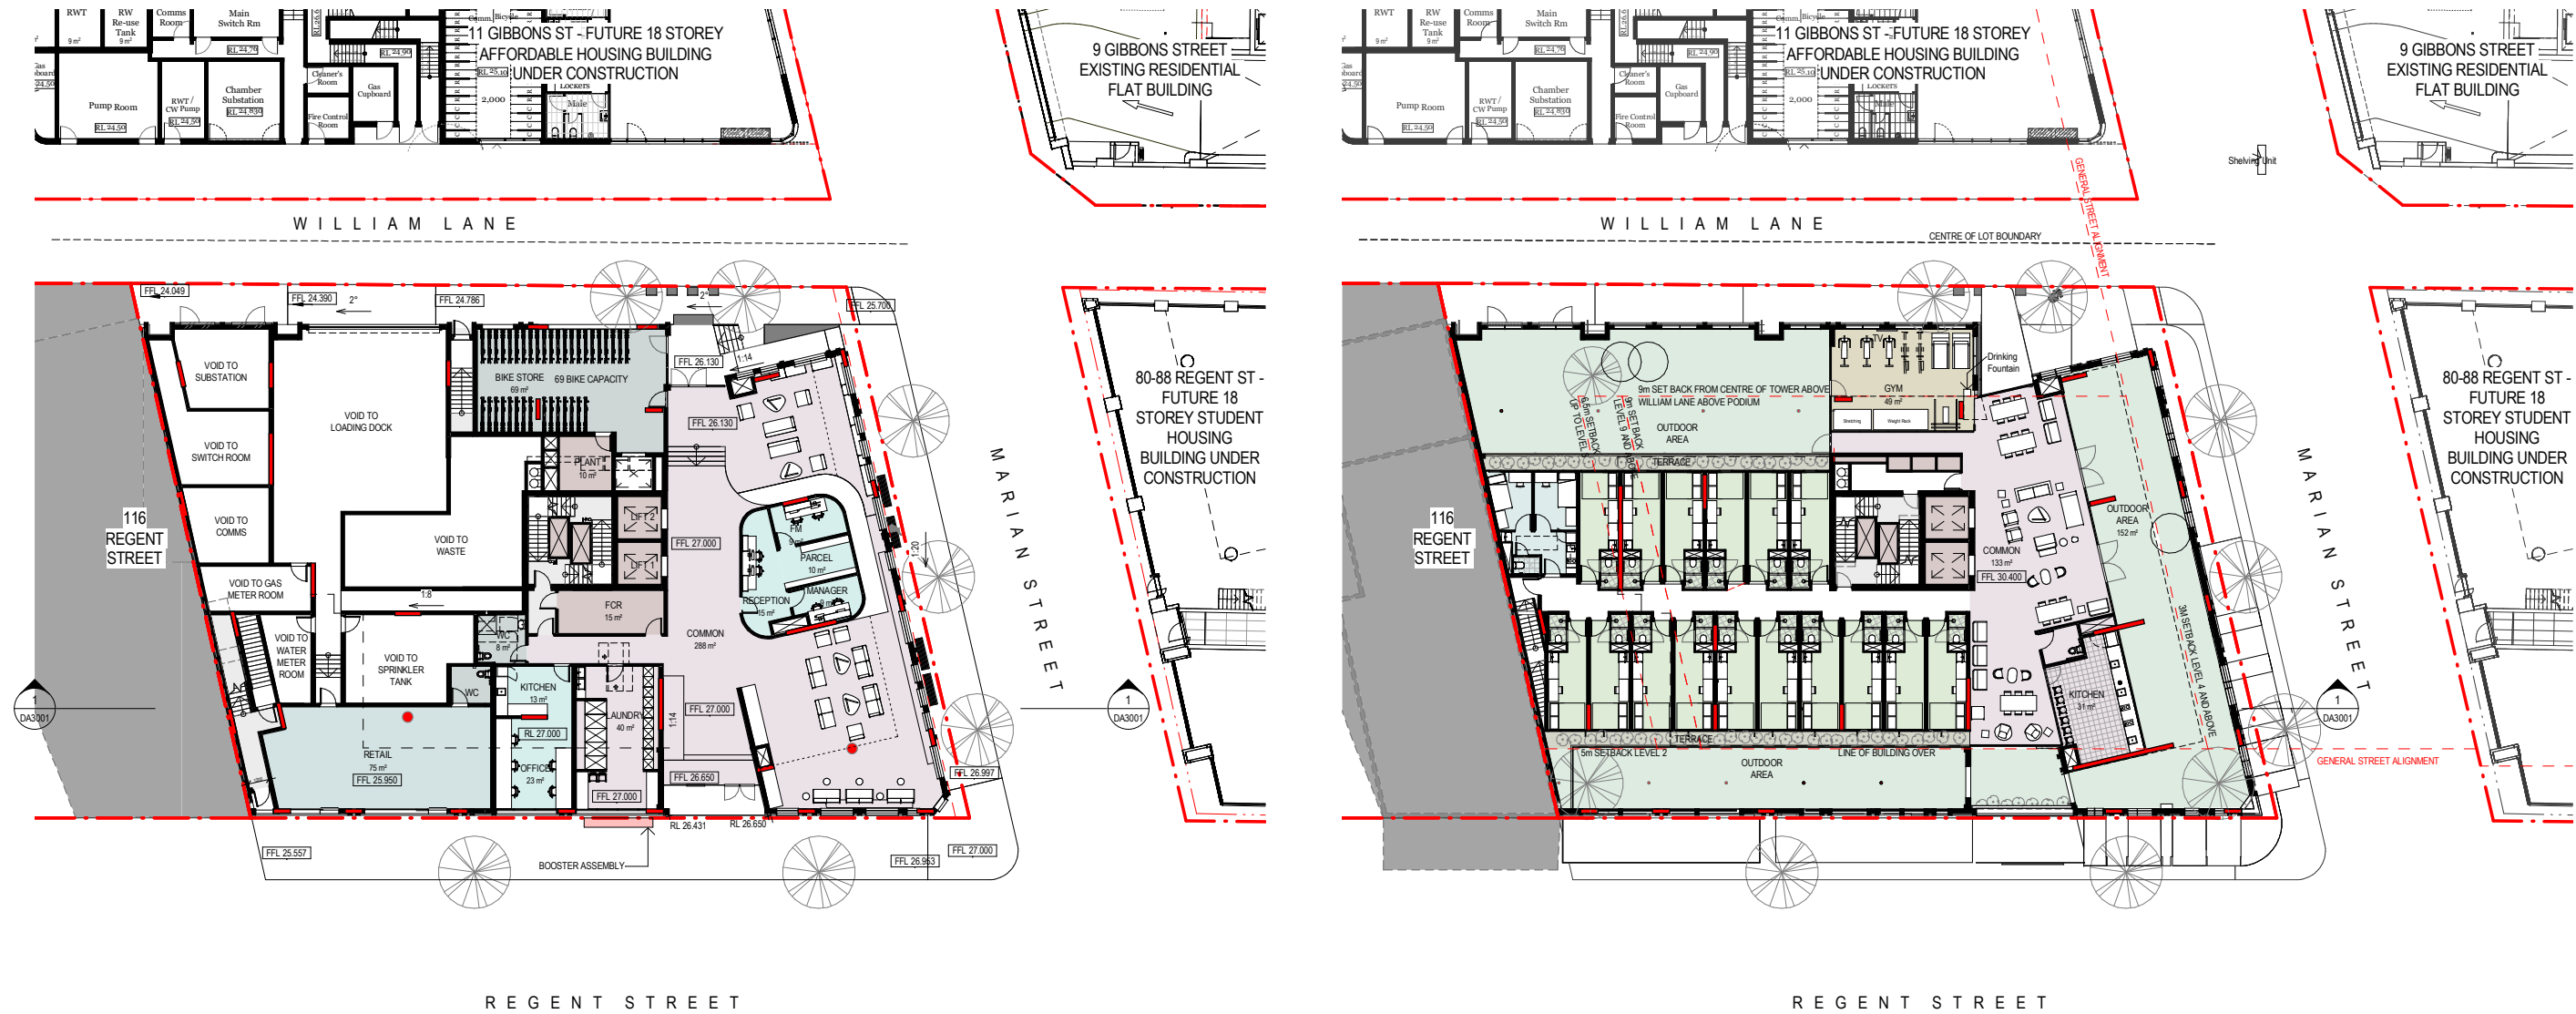


1 GROUND (L1) FLOOR PLAN
1:200

2 LEVEL 2
1:200

- TWIN STUDIO
- QUEEN STUDIO
- DDA
- COMMON
- ADMINISTRATION
- DDA STUDIO
- DORM OUTDOOR
- GYM
- KITCHEN
- OUTDOOR
- OUTDOOR DINING
- BOH
- RETAIL
- SERVICES
- STAIR
- CORRIDOR

Revisions <table><tr><th>No.</th><th>Date</th><th>Description</th><th>Verified</th><th>Approved</th></tr><tr><td>1</td><td>03/04/2020</td><td>Issue for Information</td><td>RP</td><td>BM</td></tr><tr><td>2</td><td>06/05/2020</td><td>Issue for Information</td><td>RP</td><td>BM</td></tr><tr><td>3</td><td>11/05/2020</td><td>Issue for Information</td><td>RP</td><td>BM</td></tr><tr><td>4</td><td>18/06/2020</td><td>Issue for Information</td><td>RP</td><td>BM</td></tr><tr><td>5</td><td>30/07/2020</td><td>Issue for Information</td><td>RP</td><td>BM</td></tr><tr><td>6</td><td>10/08/2020</td><td>Issue for Coordination</td><td>RP</td><td>BM</td></tr><tr><td>7</td><td>13/09/2020</td><td>Issue for Information</td><td>RP</td><td>BM</td></tr><tr><td>8</td><td>25/09/2020</td><td>Issue for Coordination</td><td>RP</td><td>BM</td></tr><tr><td>9</td><td>31/09/2020</td><td>Issue for Coordination</td><td>RP</td><td>BM</td></tr><tr><td>10</td><td>11/09/2020</td><td>Issue for Coordination</td><td>RP</td><td>BM</td></tr><tr><td>11</td><td>14/09/2020</td><td>Issue for Coordination</td><td>RP</td><td>BM</td></tr></table>	No.	Date	Description	Verified	Approved	1	03/04/2020	Issue for Information	RP	BM	2	06/05/2020	Issue for Information	RP	BM	3	11/05/2020	Issue for Information	RP	BM	4	18/06/2020	Issue for Information	RP	BM	5	30/07/2020	Issue for Information	RP	BM	6	10/08/2020	Issue for Coordination	RP	BM	7	13/09/2020	Issue for Information	RP	BM	8	25/09/2020	Issue for Coordination	RP	BM	9	31/09/2020	Issue for Coordination	RP	BM	10	11/09/2020	Issue for Coordination	RP	BM	11	14/09/2020	Issue for Coordination	RP	BM	Key 	Client  WEE HUR CAPITAL PTE LTD (Wholly Owned Subsidiary of Wee Hur Holdings Ltd)	Architect  AJ+C ALLEN JACK & COTTELL 79 Myrtle Street Chippendale NSW 2008 AUSTRALIA ph +61 2 9311 8222 fx +61 2 9311 8200 ABN 53 003 782 250	Project Wee Hur Regent 90 - 102 Regent Street, Redfern Proj. No. 19026	Drawing Title GROUND & LEVEL 2 FLOOR PLANS Sheet Status NOT FOR CONSTRUCTION	Scale 1 : 200 @A1 1 : 400 @A3 Drawing No. DA2001 11 Issue
	No.	Date	Description	Verified	Approved	
	1	03/04/2020	Issue for Information	RP	BM	
	2	06/05/2020	Issue for Information	RP	BM	
	3	11/05/2020	Issue for Information	RP	BM	
	4	18/06/2020	Issue for Information	RP	BM	
	5	30/07/2020	Issue for Information	RP	BM	
	6	10/08/2020	Issue for Coordination	RP	BM	
	7	13/09/2020	Issue for Information	RP	BM	
	8	25/09/2020	Issue for Coordination	RP	BM	
	9	31/09/2020	Issue for Coordination	RP	BM	
	10	11/09/2020	Issue for Coordination	RP	BM	
11	14/09/2020	Issue for Coordination	RP	BM	

APPENDIX G3

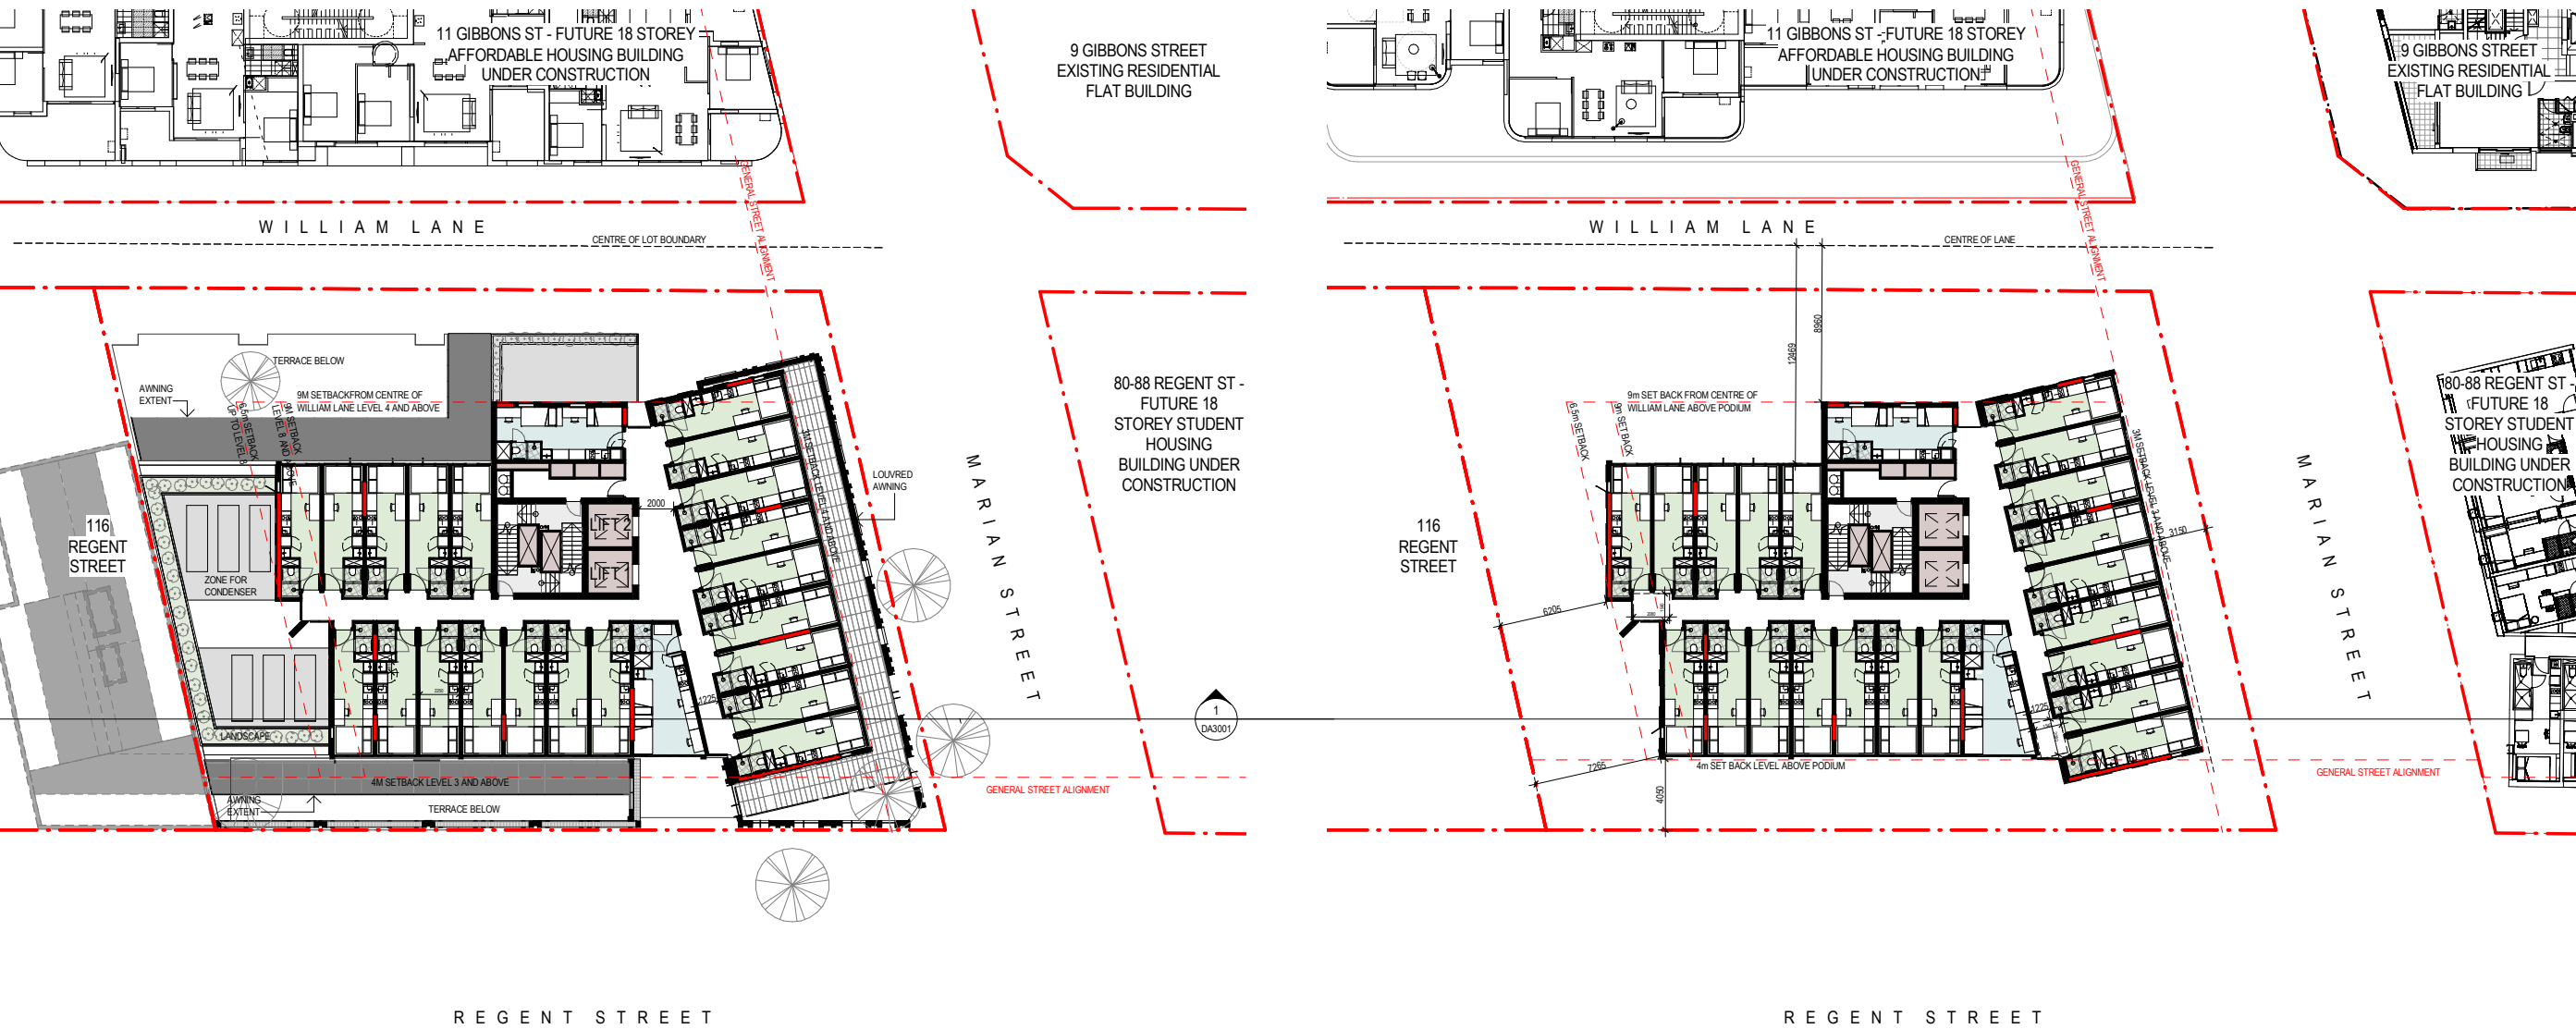

3 LEVEL 3 PLAN
1 / DA3001


1 : 200

1 LEVEL 4-11 PLAN

1 : 200

- | | | | | | |
|--------------|----------------|--------------|----------------|----------|----------|
| TWIN STUDIO | COMMON | DORM OUTDOOR | OUTDOOR | BOH | STAIR |
| QUEEN STUDIO | ADMINISTRATION | GYM | OUTDOOR DINING | RETAIL | CORRIDOR |
| DDA | DDA STUDIO | KITCHEN | | SERVICES | |

Revisions No.	Date	Description	Verified RP	Approved BM
1	03/04/2020	Issue for Information	RP	BM
2	06/05/2020	Issue for Information	RP	BM
3	11/05/2020	Issue for Information	RP	BM
4	18/05/2020	Issue for Information	RP	BM
5	30/07/2020	Issue for Information	RP	BM
6	10/08/2020	Issue for Information	RP	BM
7	13/08/2020	Issue for Information	RP	BM
8	25/08/2020	Issue for Information	RP	BM
9	11/09/2020	Issue for Information	RP	BM
10	14/09/2020	Issue for Information	RP	BM

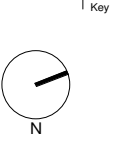

Client
WEE HUR CAPITAL PTE LTD
(Wholly Owned Subsidiary of Wee Hur Holdings Ltd)







Architect
AJ+C
ALLEN JACK & COTTER
79 Myrtle Street Chippendale NSW 2008 AUSTRALIA
ph +61 2 9311 8222 fx +61 2 9311 8200
ABN 53 003 782 250

Project
Wee Hur Regent
90 - 102 Regent Street, Redfern
Proj. No. 19026

Drawing Title
**LEVEL 3 & LOWER
TYPICAL FLOOR PLANS**
Sheet Status
NOT FOR CONSTRUCTION

Scale
1 : 200 @A1
1 : 400 @A3
Drawing No.
DA2002 10
Issue

APPENDIX G4

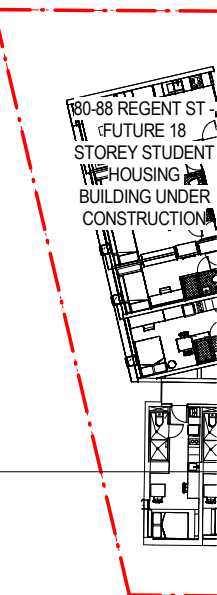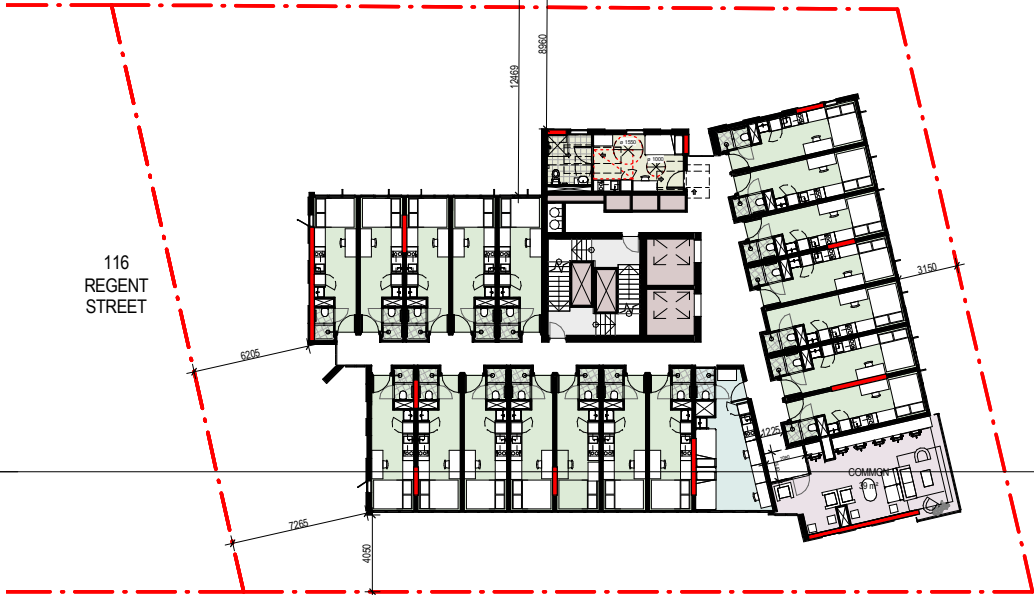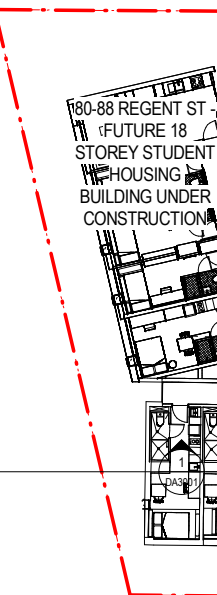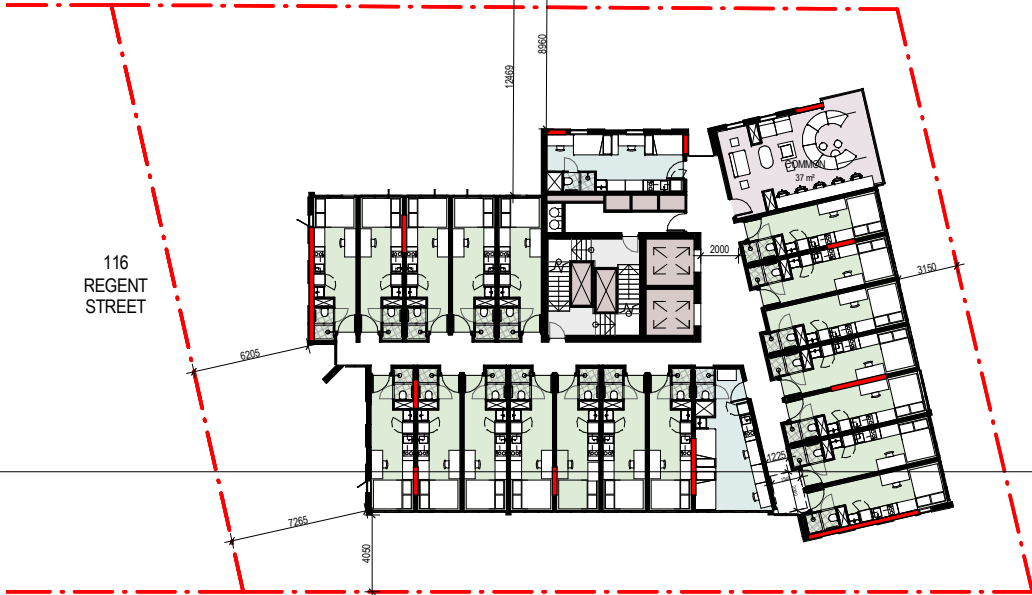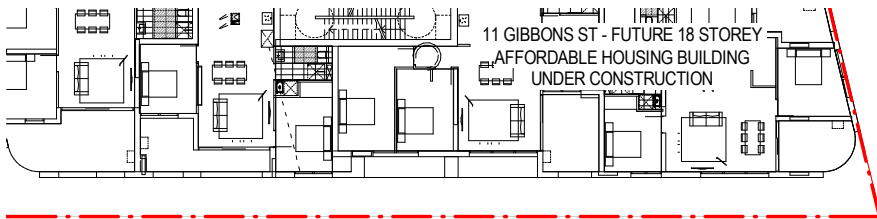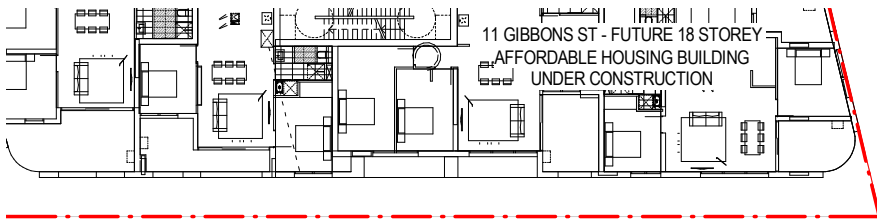


1 LEVEL 9 PLAN 1:200

2 LEVEL 15 PLAN 1:200

- TWIN STUDIO COMMON DORM OUTDOOR OUTDOOR BOH STAIR
QUEEN STUDIO ADMINISTRATION GYM OUTDOOR DINING RETAIL CORRIDOR
DDA DDA STUDIO KITCHEN SERVICES

Revisions No.	Date	Description	Verified RP	Approved BM
1	03/04/2020	Issue for Information	RP	BM
2	06/05/2020	Issue for Information	RP	BM
3	11/05/2020	Issue for Information	RP	BM
4	18/05/2020	Issue for Information	RP	BM
5	30/07/2020	Issue for Information	RP	BM
6	10/08/2020	Issue for Information	RP	BM
7	13/08/2020	Issue for Information	RP	BM
8	25/08/2020	Issue for Information	RP	BM
9	31/08/2020	Issue for Information	RP	BM
10	11/09/2020	Issue for Information	RP	BM
11	14/09/2020	Issue for Information	RP	BM

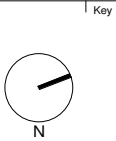

Client
WEE HUR CAPITAL PTE LTD
(Wholly Owned Subsidiary of Wee Hur Holdings Ltd)


Architect
AJ+C
ALLEN JACK + COTTER
79 Myrtle Street Chippendale NSW 2008 AUSTRALIA
ph +61 2 9311 8222 fx +61 2 9311 8200
ABN 53 003 782 250

Project
Wee Hur Regent
90 - 102 Regent Street, Redfern
Proj. No. 19026

Drawing Title
LEVEL 9 & 15 COMMUNAL FLOOR PLANS
Sheet Status
NOT FOR CONSTRUCTION

Scale
1:200 @A1
Drawing No.
DA2003 11
Issue

APPENDIX G5

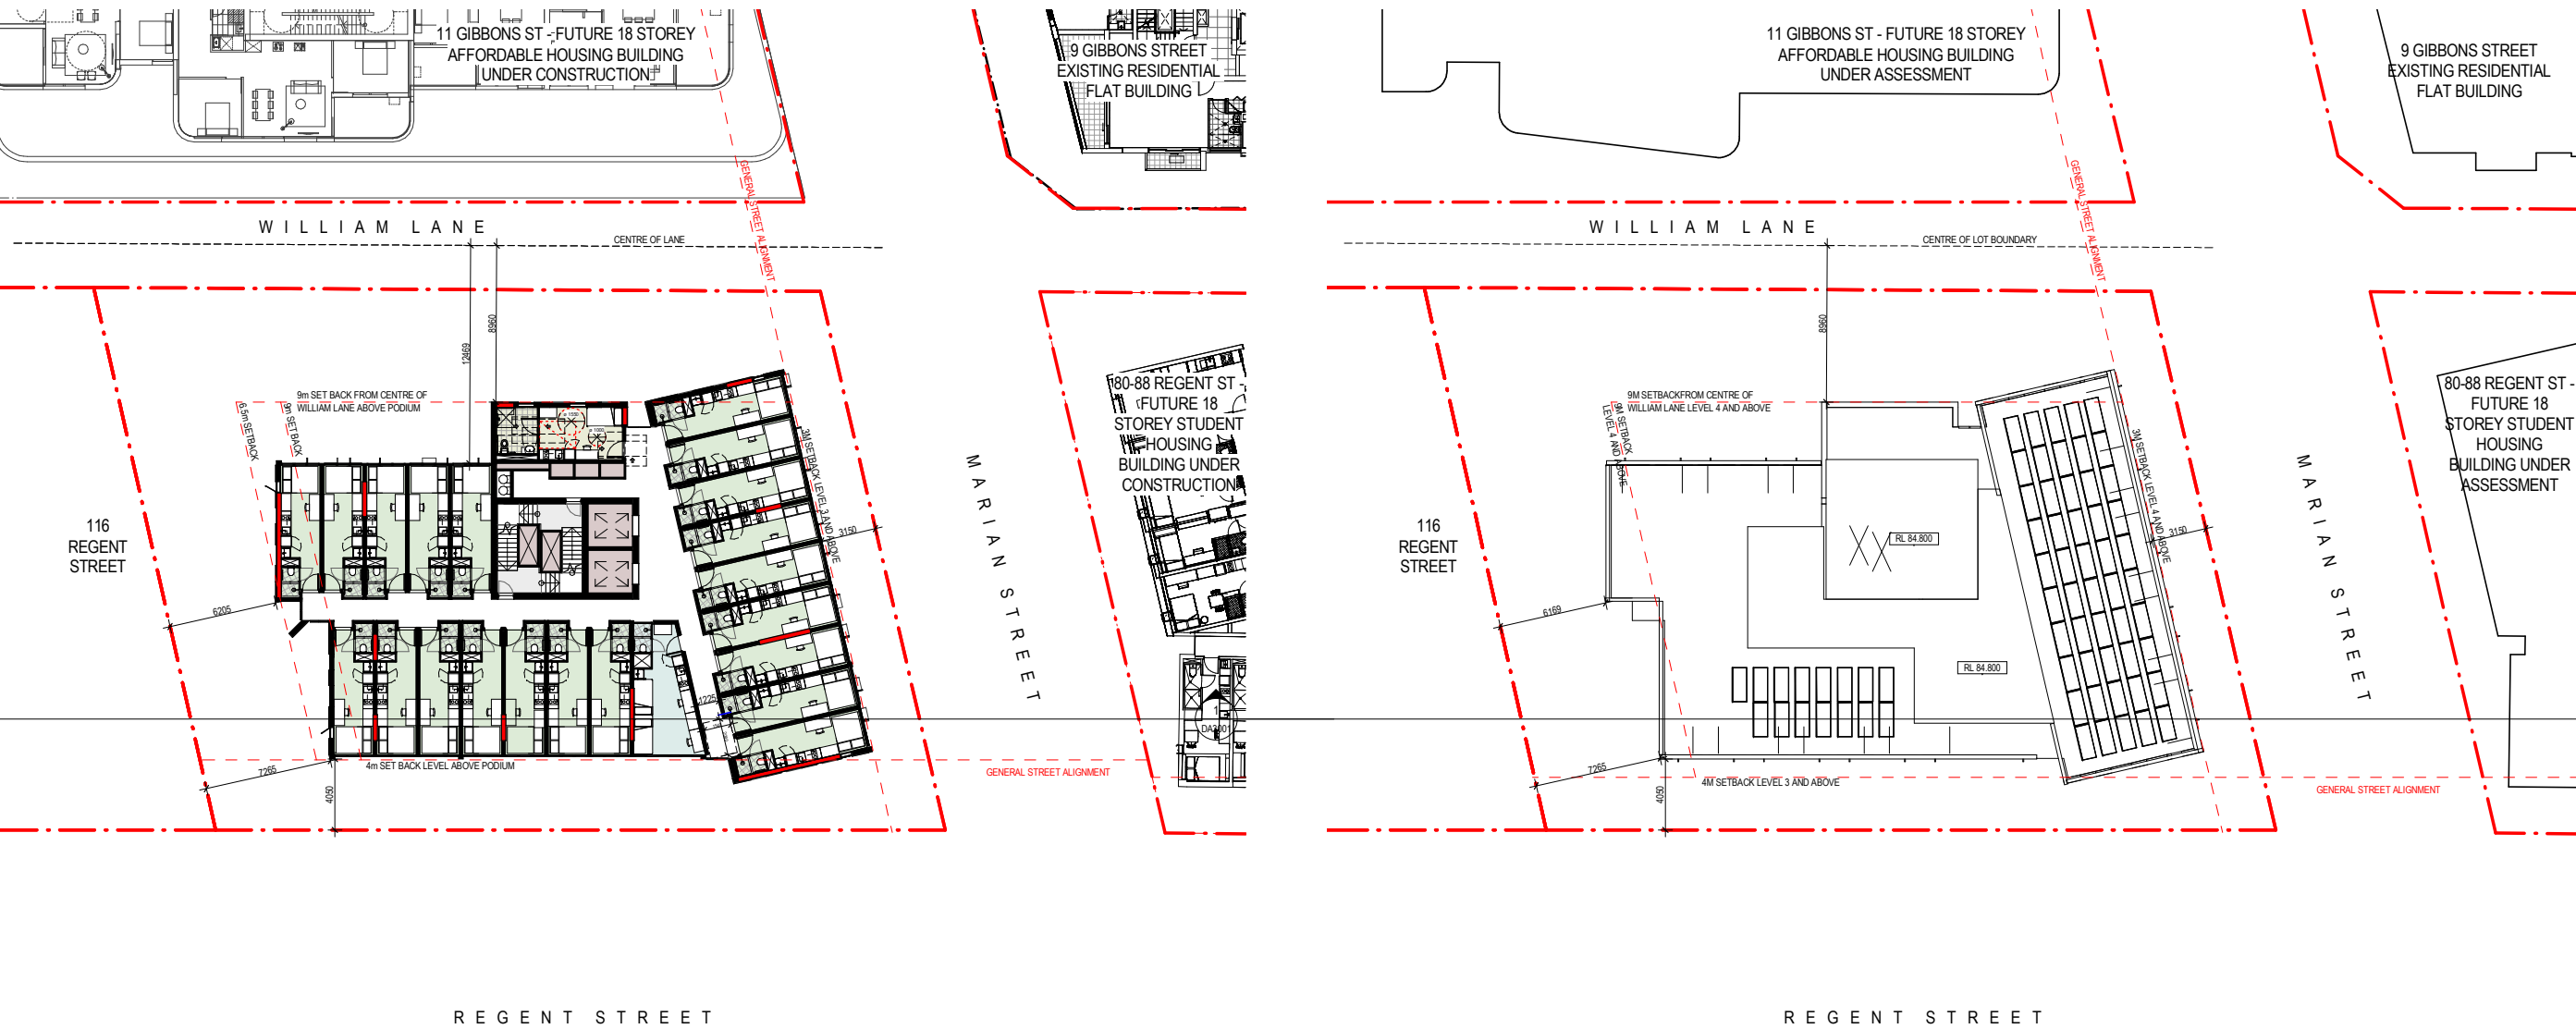

- TWIN STUDIO

QUEEN STUDIO

DDA
- COMMON

ADMINISTRATION

DDA STUDIO
- DORM OUTDOOR

GYM

KITCHEN
- OUTDOOR

OUTDOOR DINING
- BOH

RETAIL


SERVICES
- STAIR

CORRIDOR

2 LEVEL 13-18 FLOOR PLAN 1:200

1 ROOF 1:200

Revisions No.	Date	Description	Verified RP	Approved BM
1	03/04/2020	Issue for Information		
2	11/05/2020	Issue for Information		
3	18/06/2020	Issue for Information		
4	30/07/2020	Issue for Information		
5	10/08/2020	Issue for Coordination	RP	BM
6	13/08/2020	Issue for Information	RP	BM
7	25/08/2020	Issue for Coordination	RP	BM
8	31/08/2020	Issue for Coordination	RP	BM
9	11/09/2020	Issue for Coordination	RP	BM
10	14/09/2020	Issue for Coordination	RP	BM

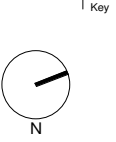

Client
WEE HUR CAPITAL PTE LTD
(Wholly Owned Subsidiary of Wee Hur Holdings Ltd)

Architect
AJ+C
ALLEN JACK+COTTELL
79 Myrtle Street Chippendale NSW 2008 AUSTRALIA
ph +61 2 9311 8222 fx +61 2 9311 8200
ABN 53 003 782 250

Project
Wee Hur Regent
90 - 102 Regent Street, Redfern
Proj. No. 19026

Drawing Title
UPPER TYPICAL & ROOF PLAN
Sheet Status
NOT FOR CONSTRUCTION

Scale
1 : 200 @A1
Drawing No.
DA2004 10
Issue


APPENDIX H01


BUILDING FLOOR AT
RL 27.00


FLOOD DRAIN OR
SWALE 1% SLOPE,
RL 24.00 CONTOUR


27.000


RETAIL FLOOR AT RL 25.95

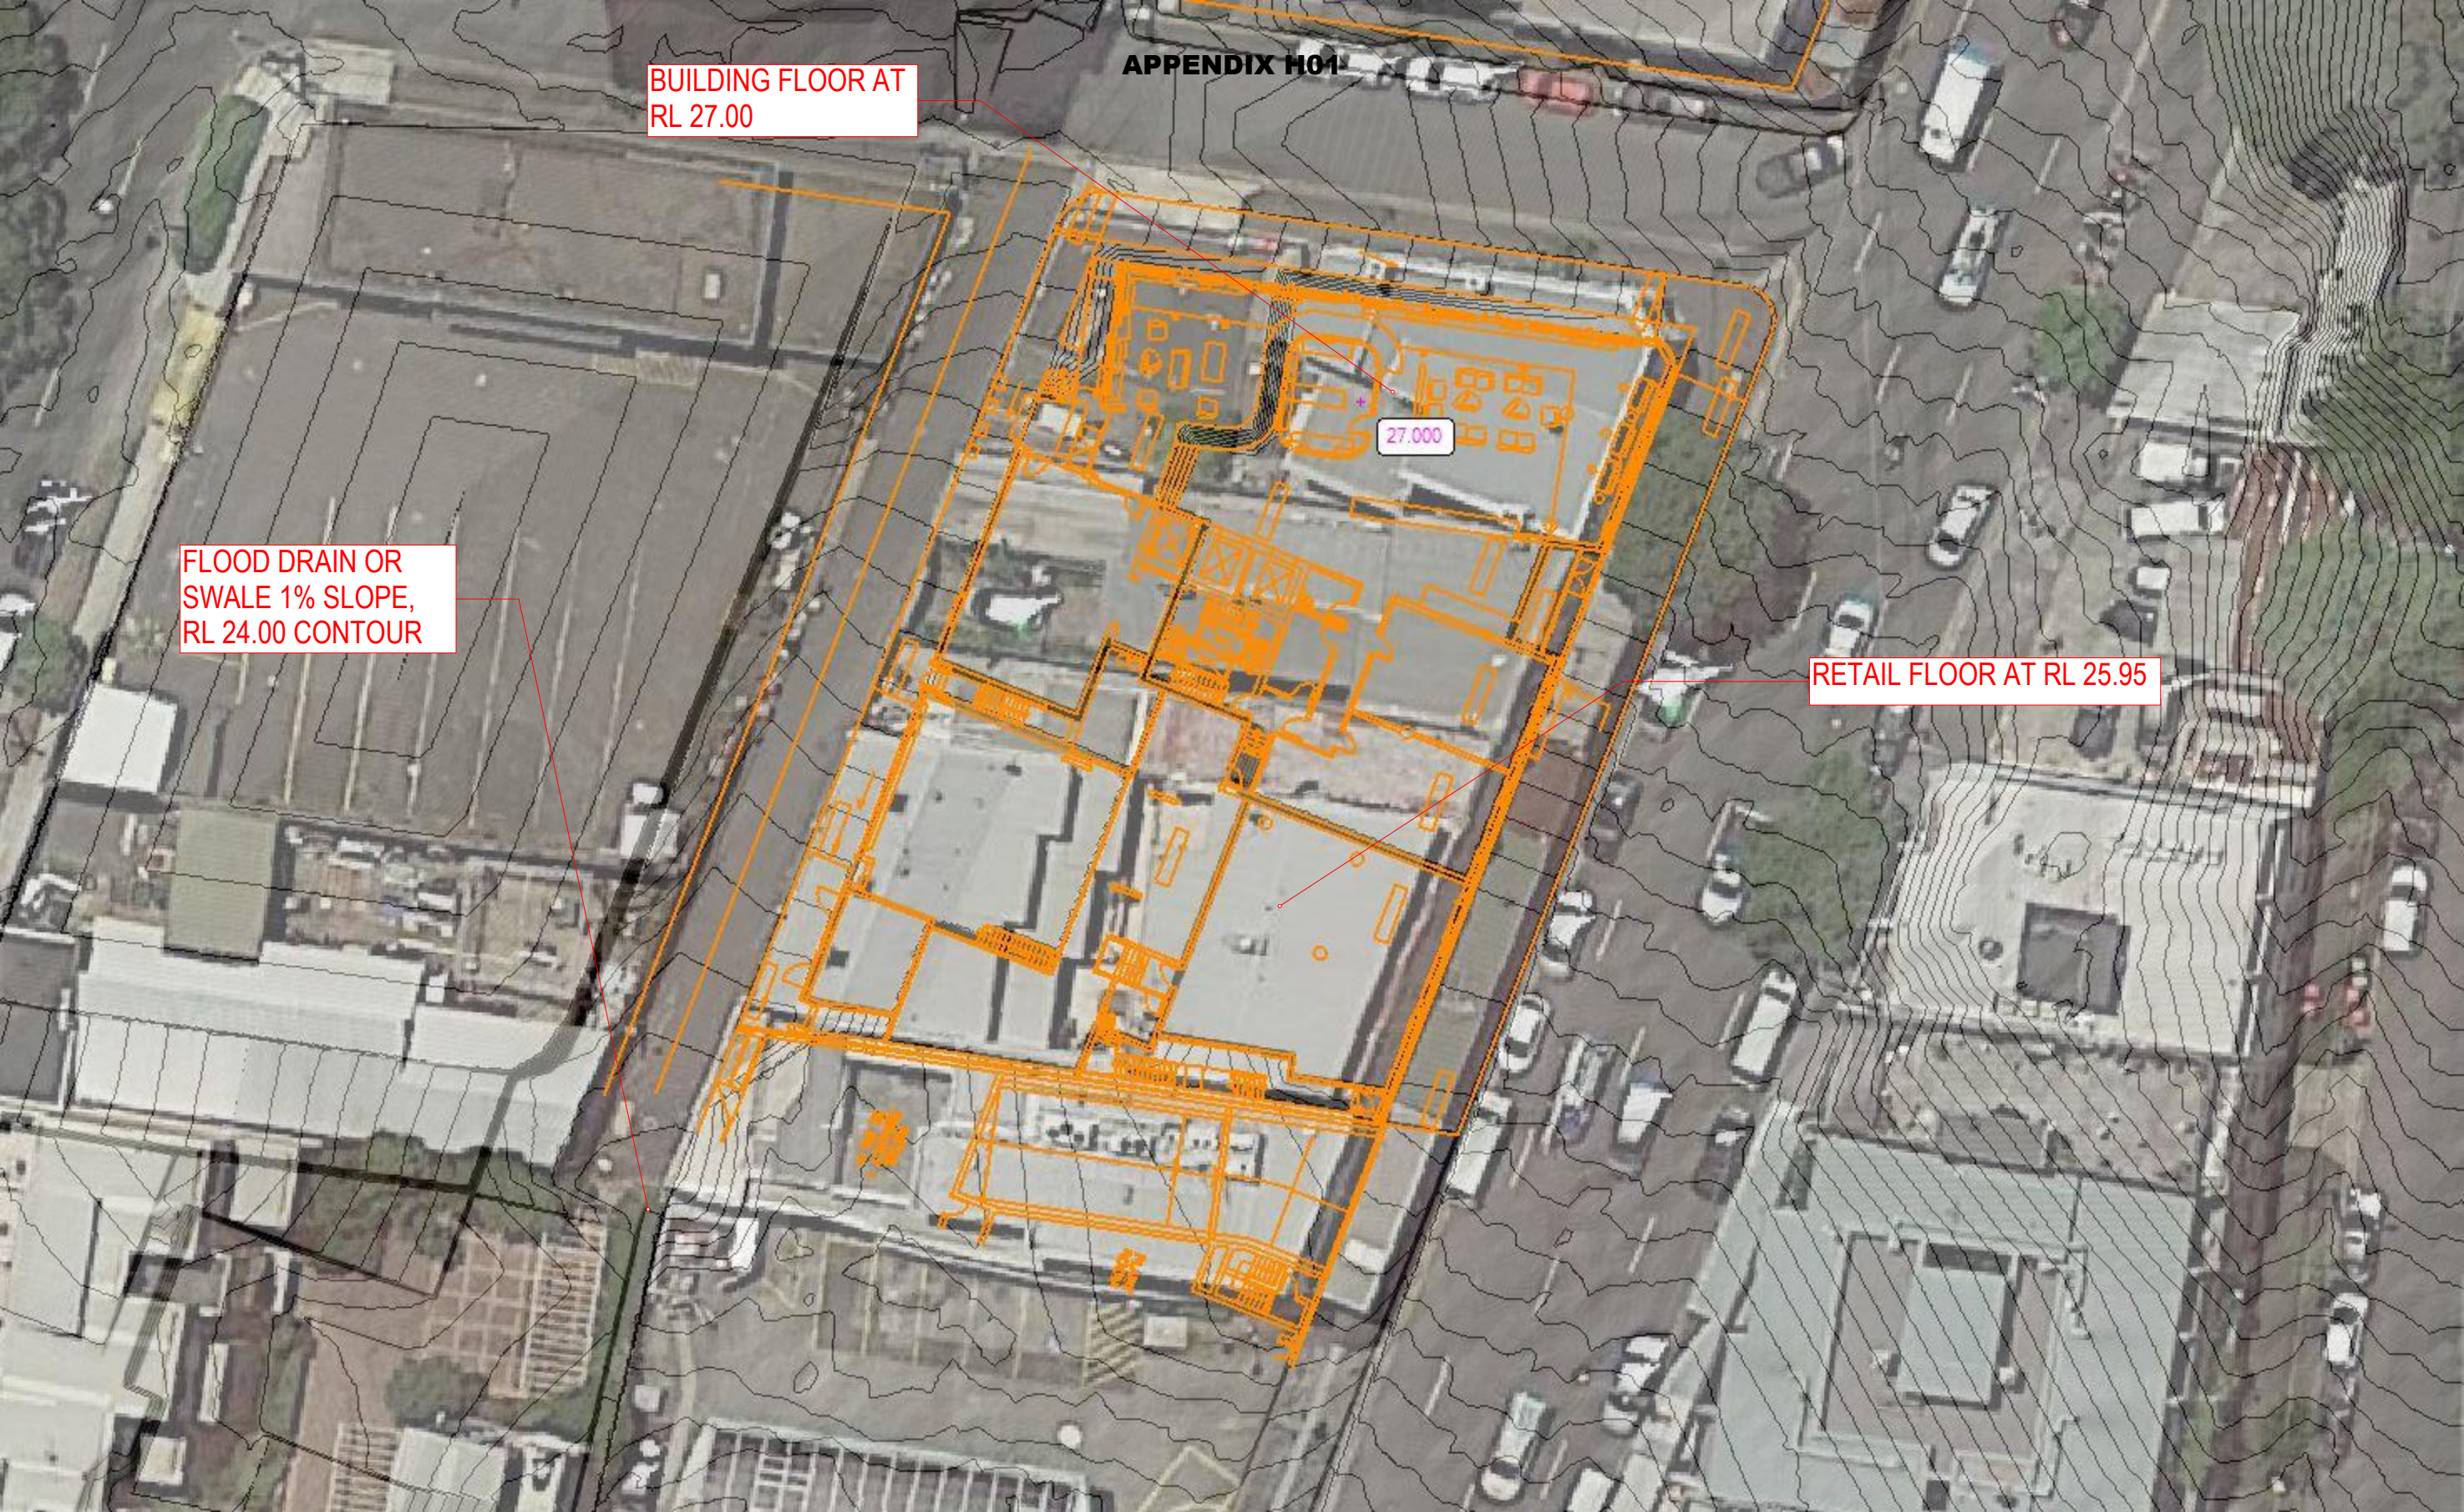


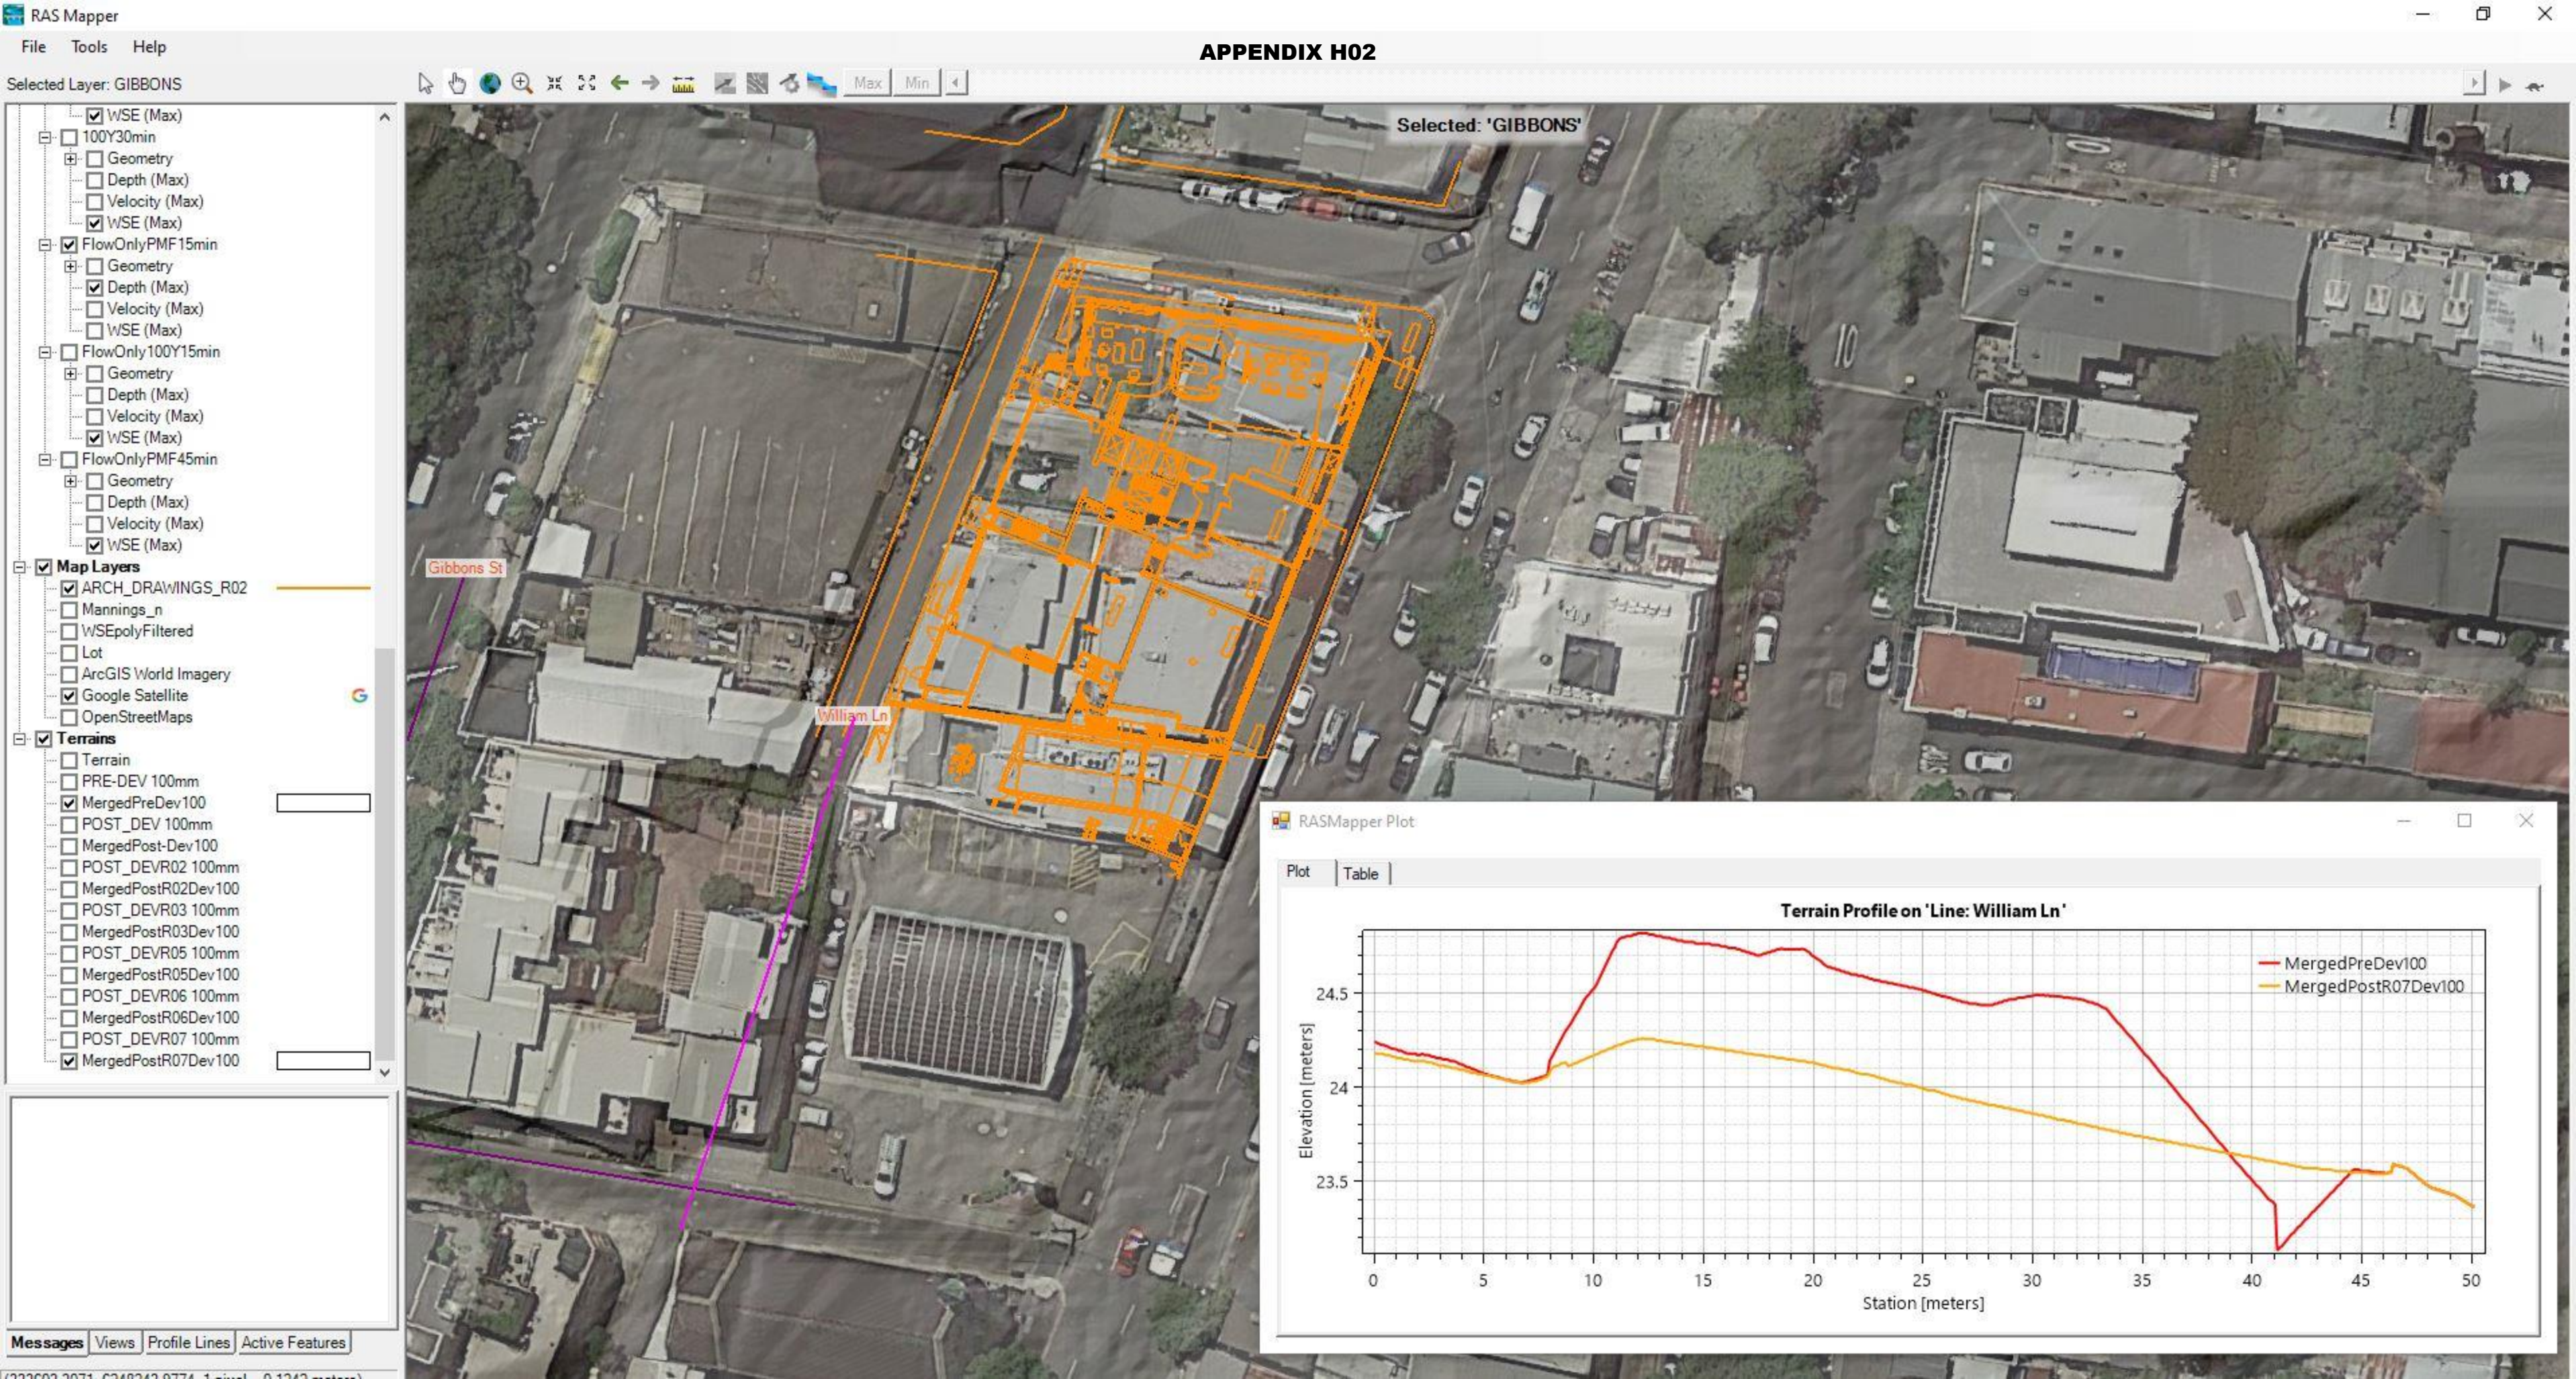


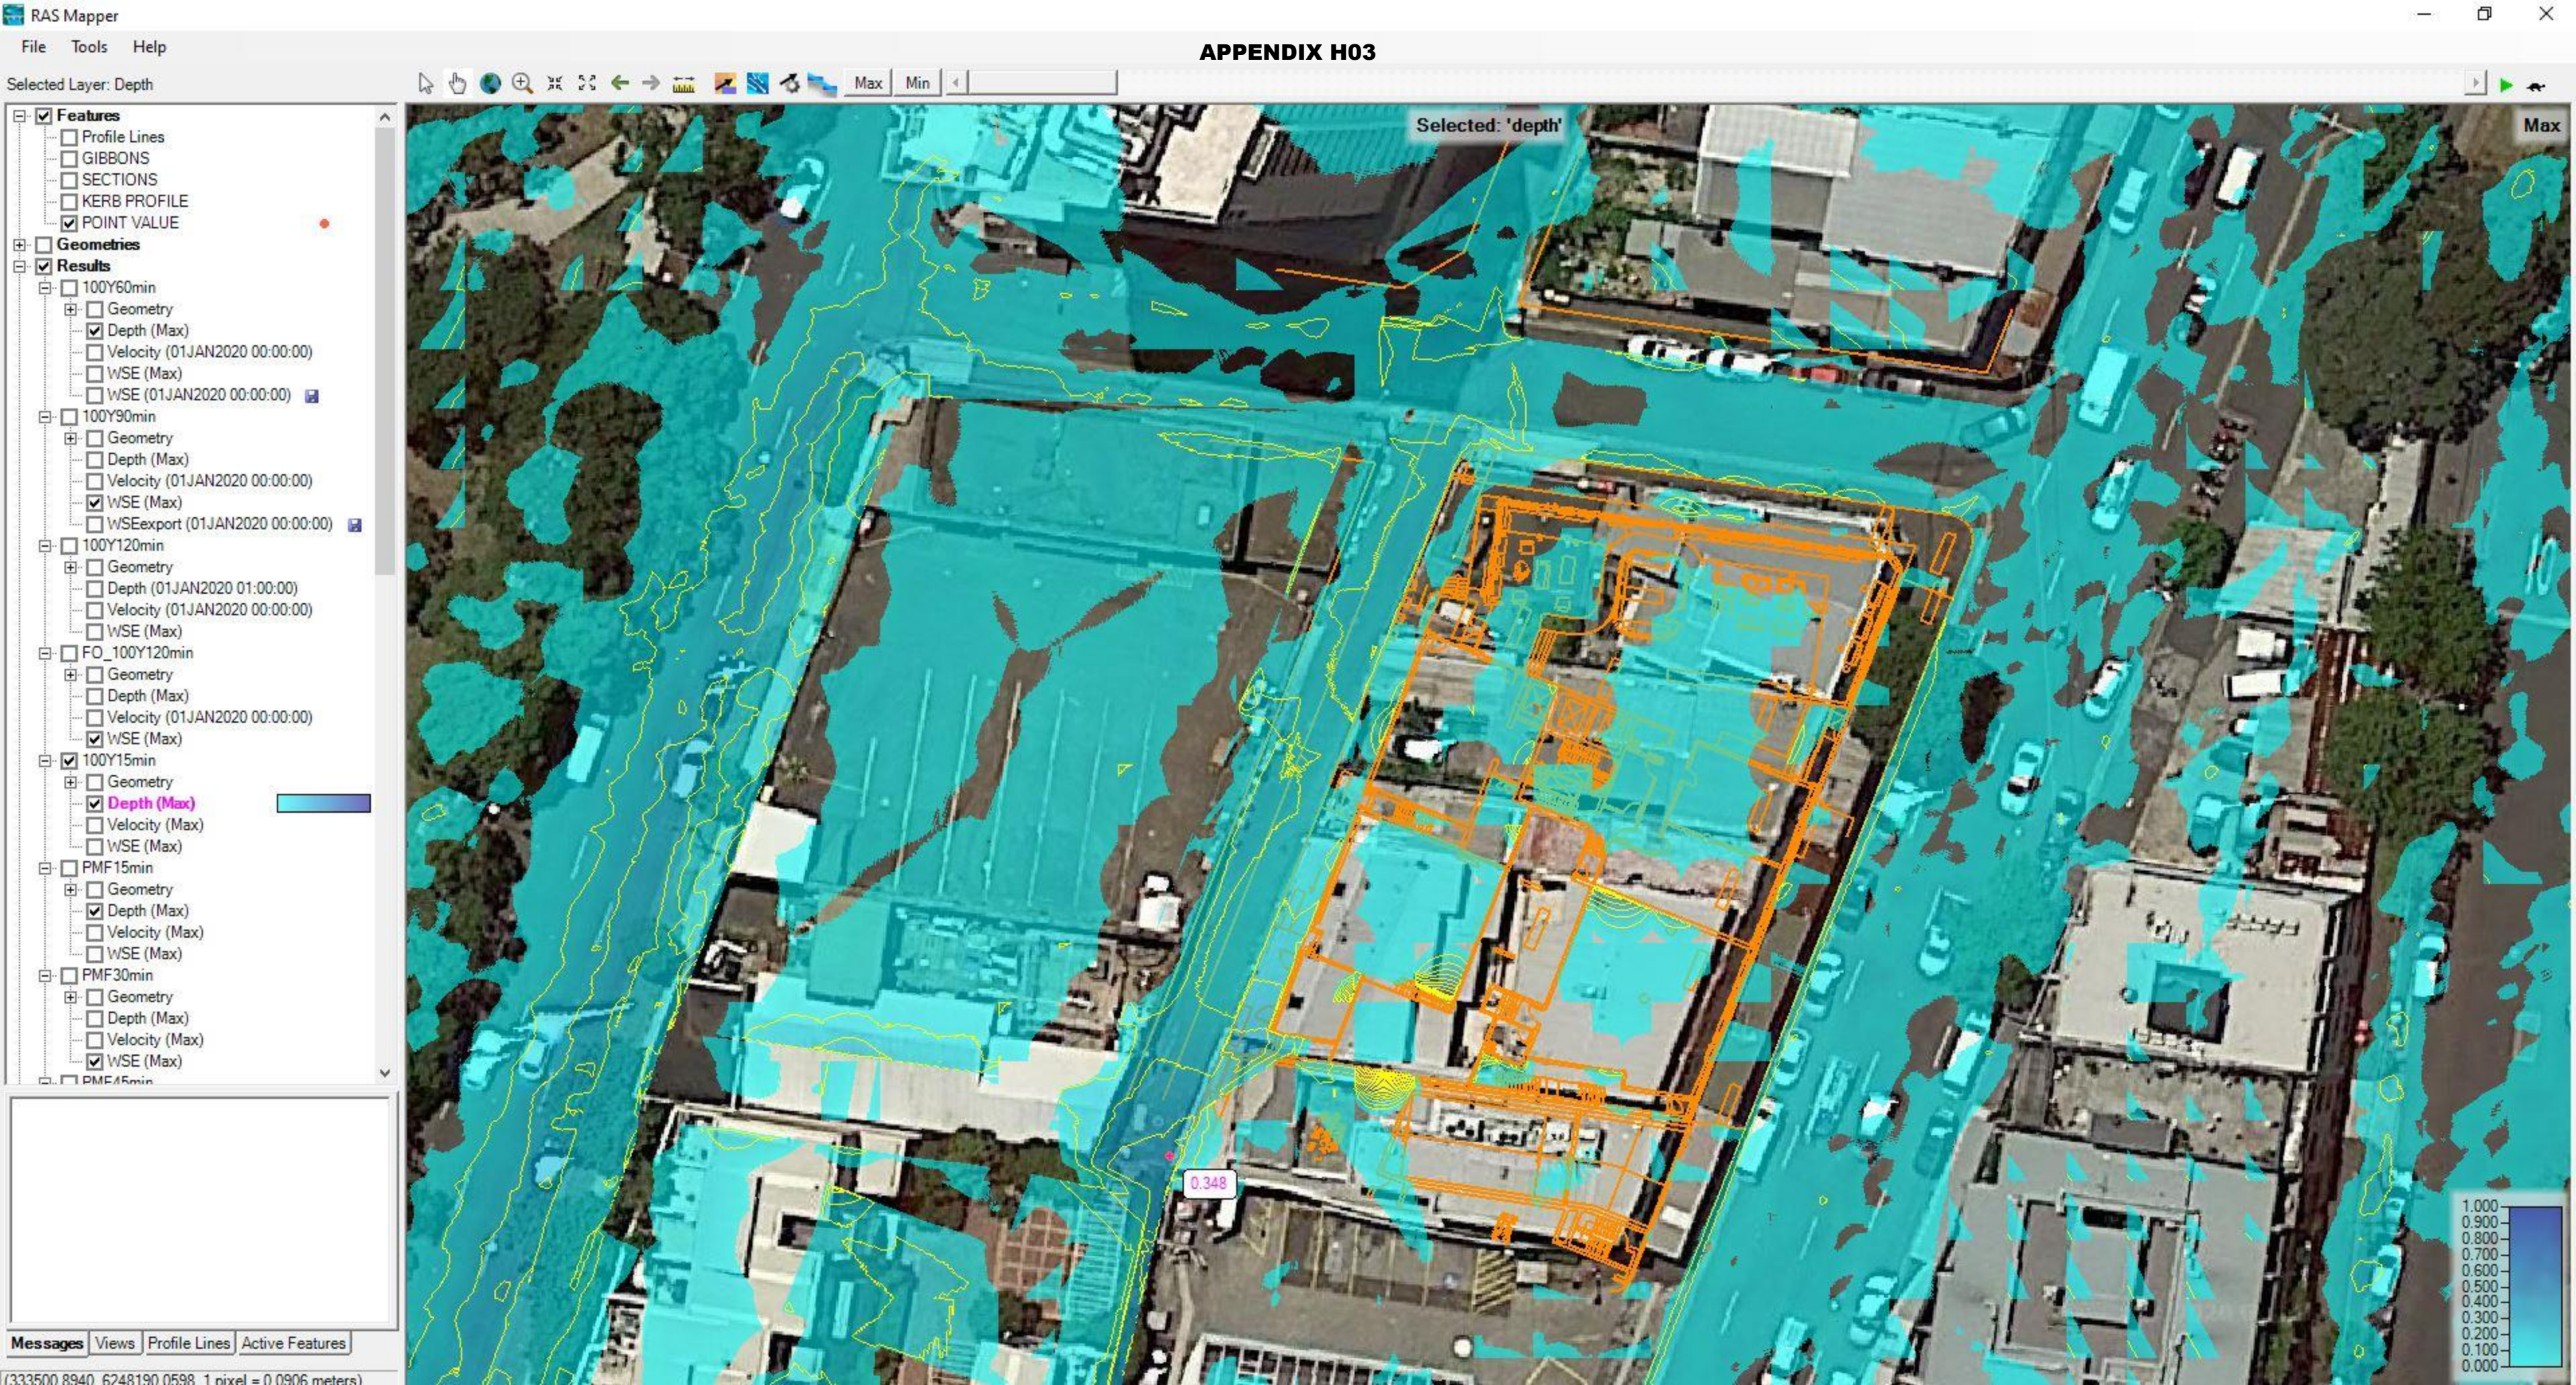


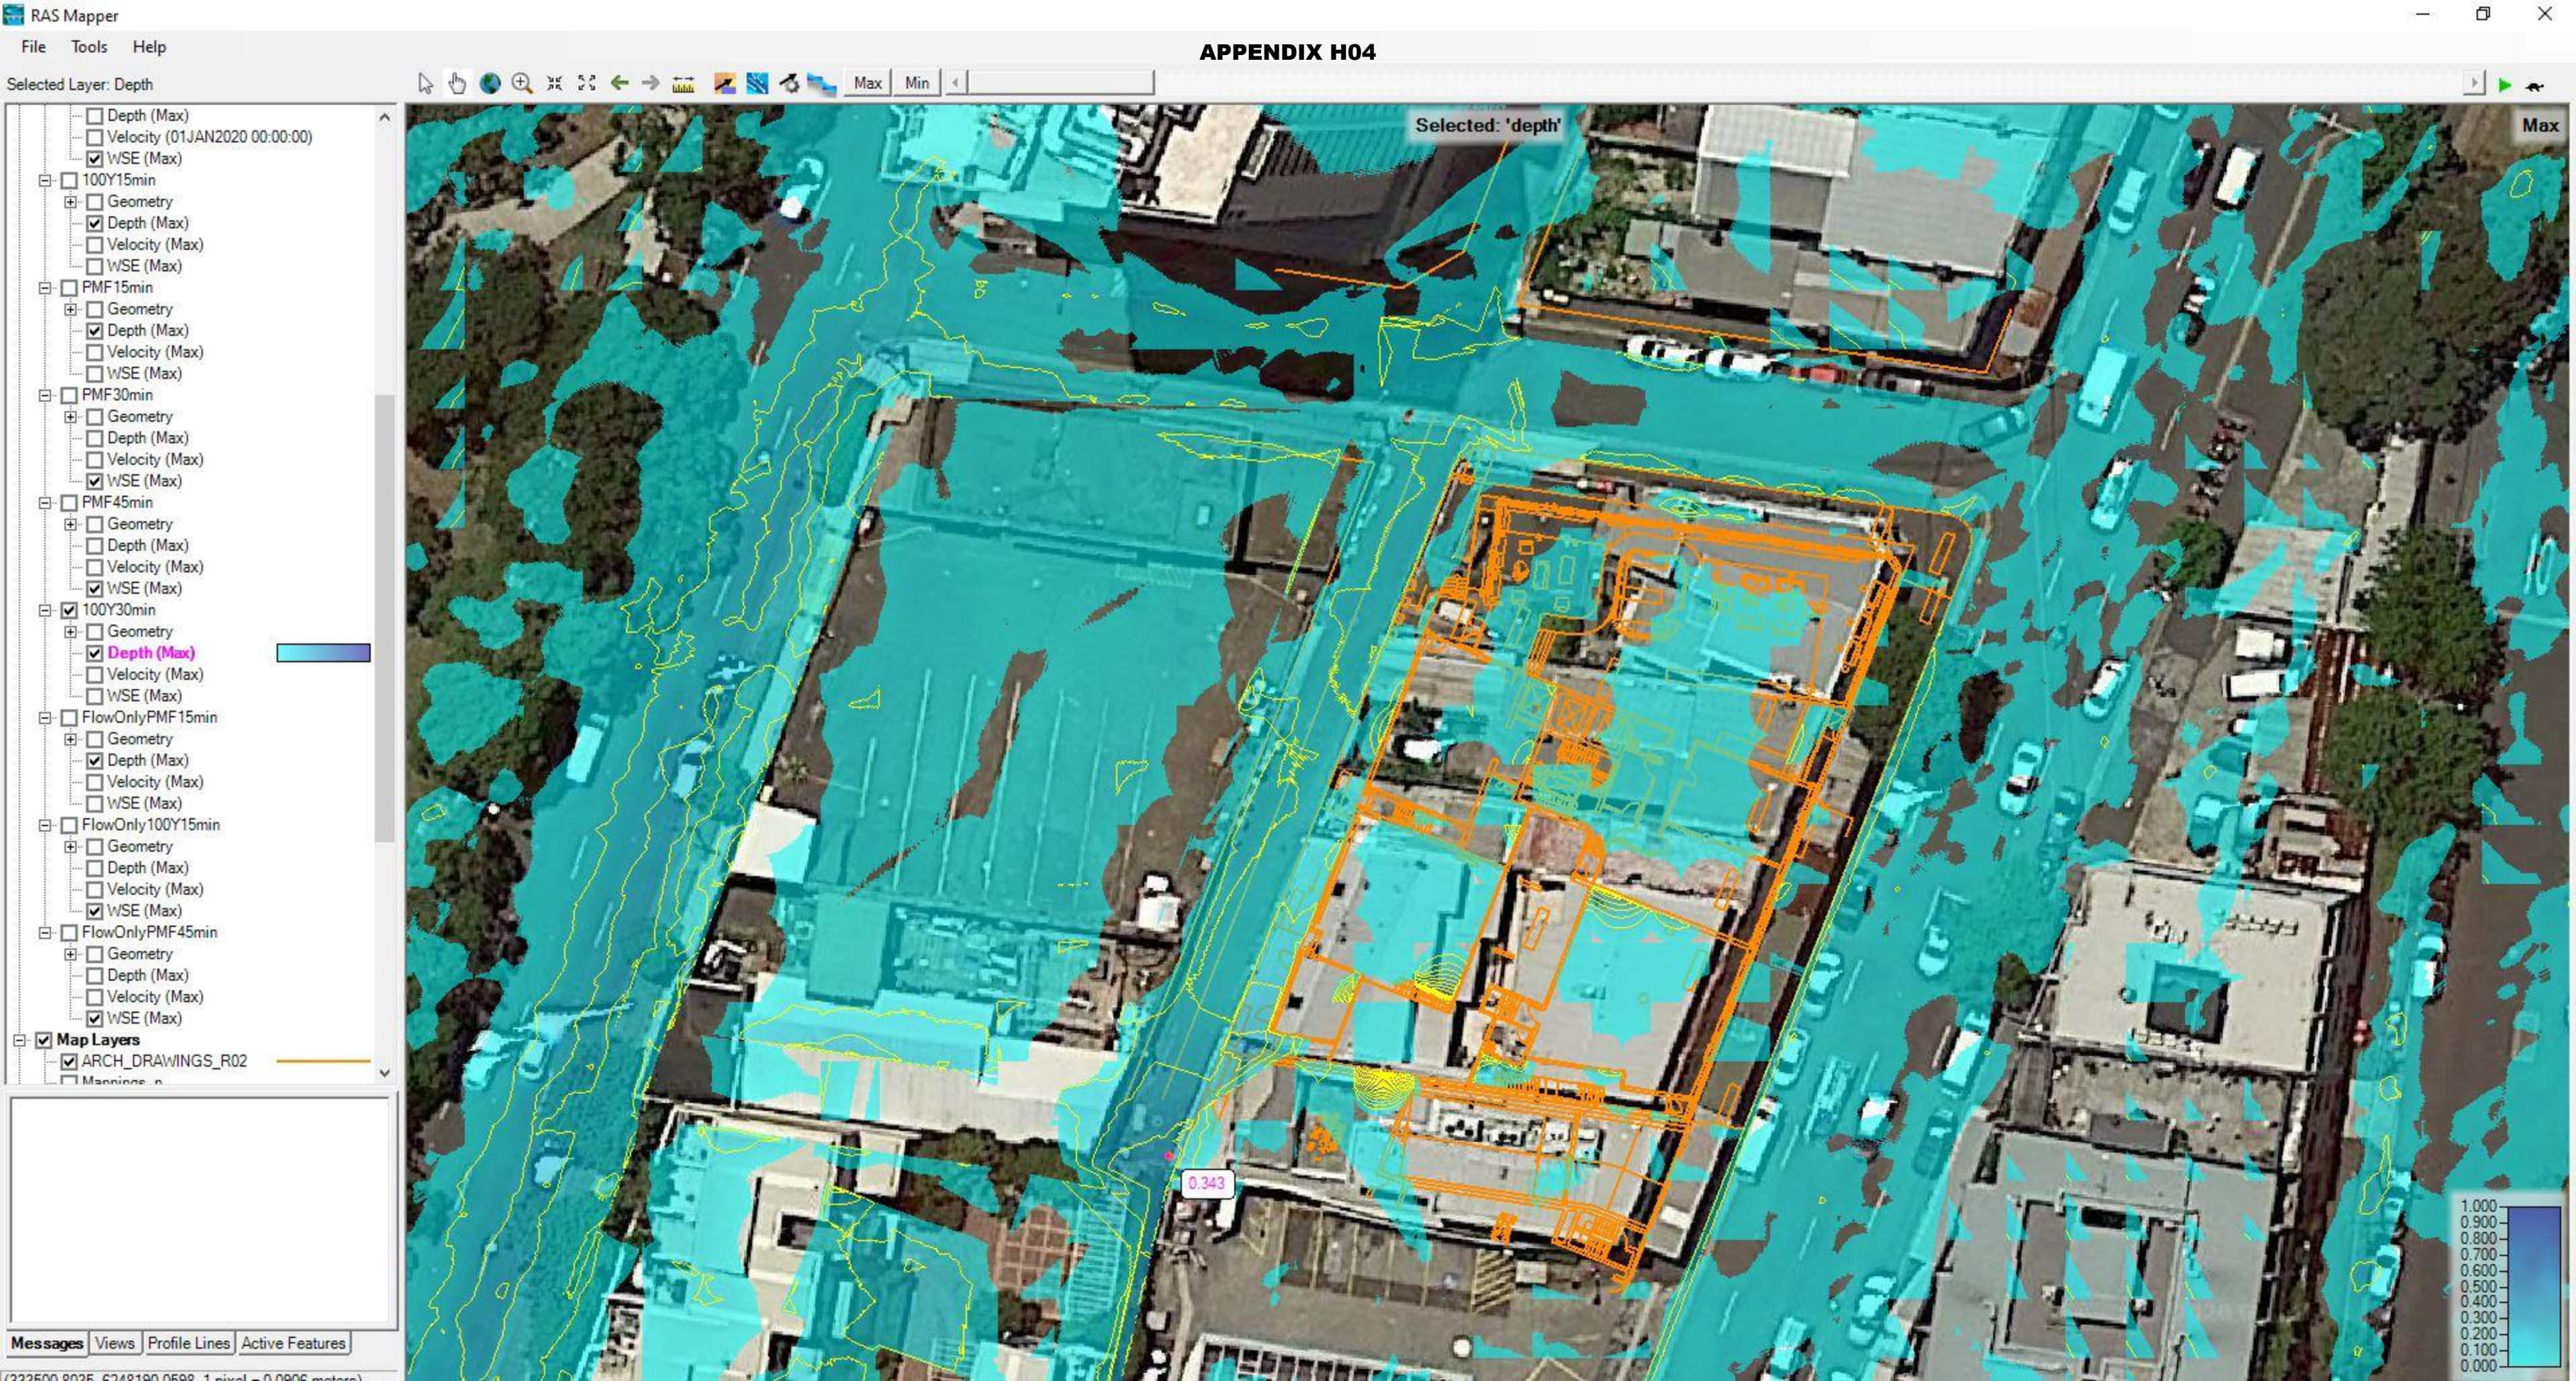


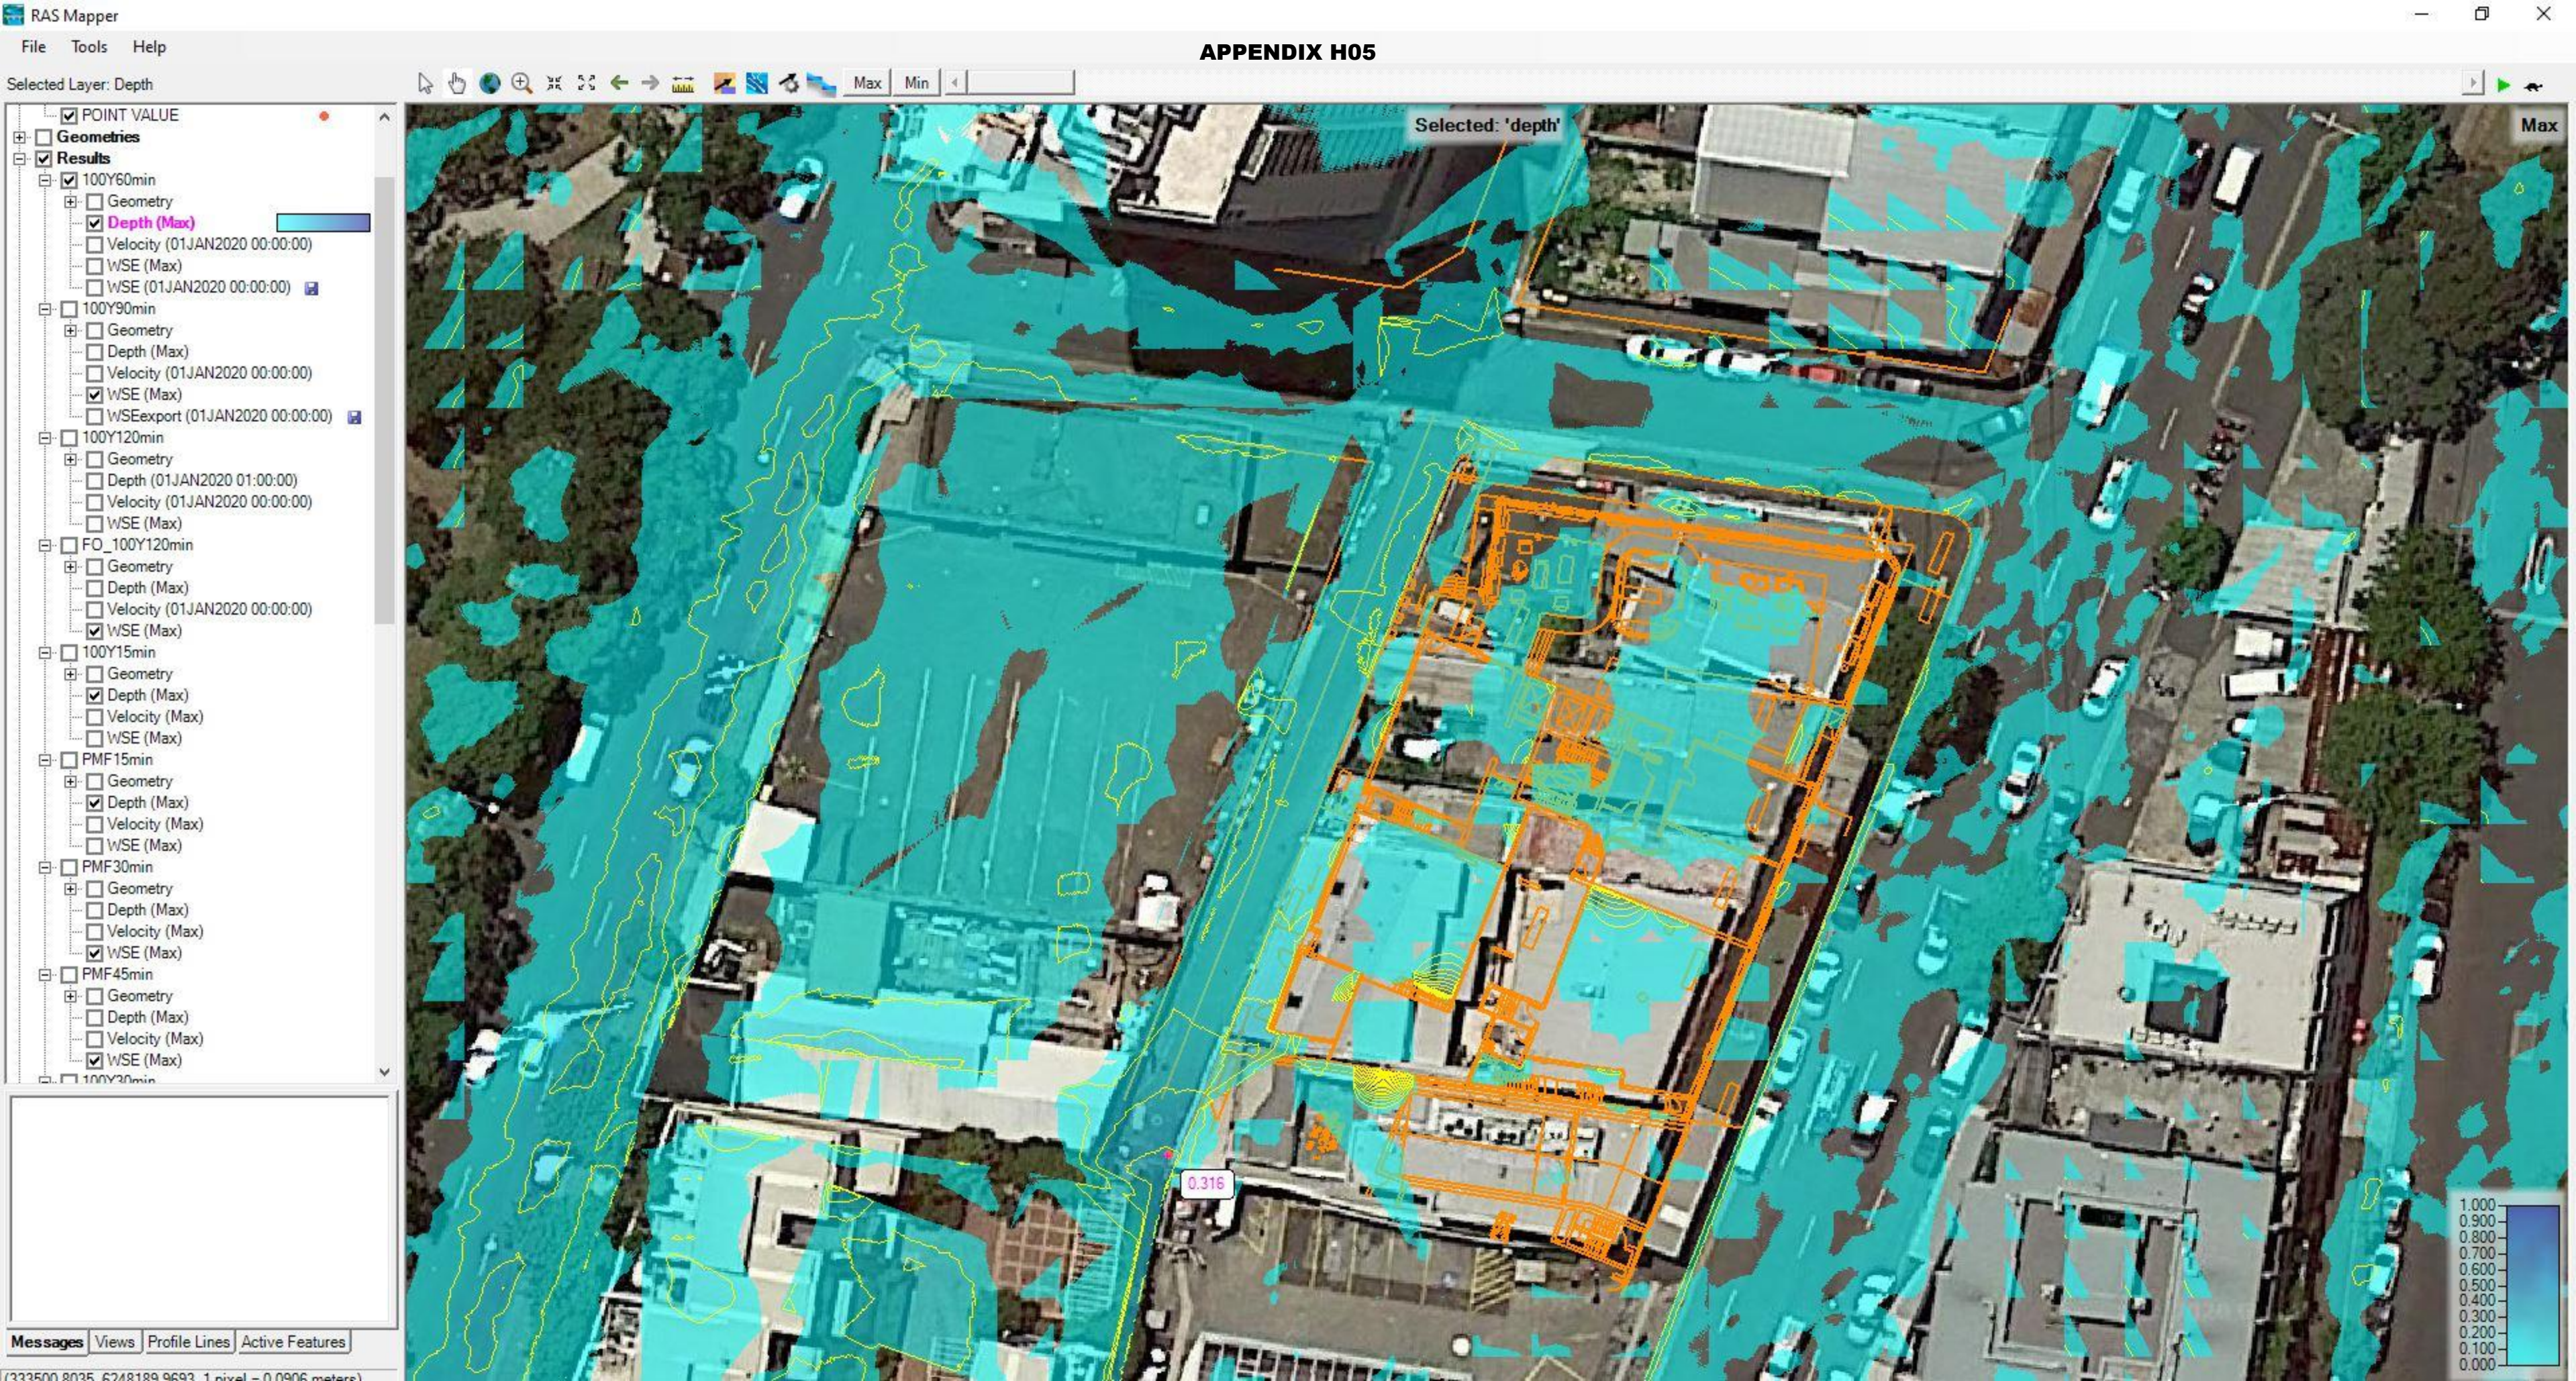

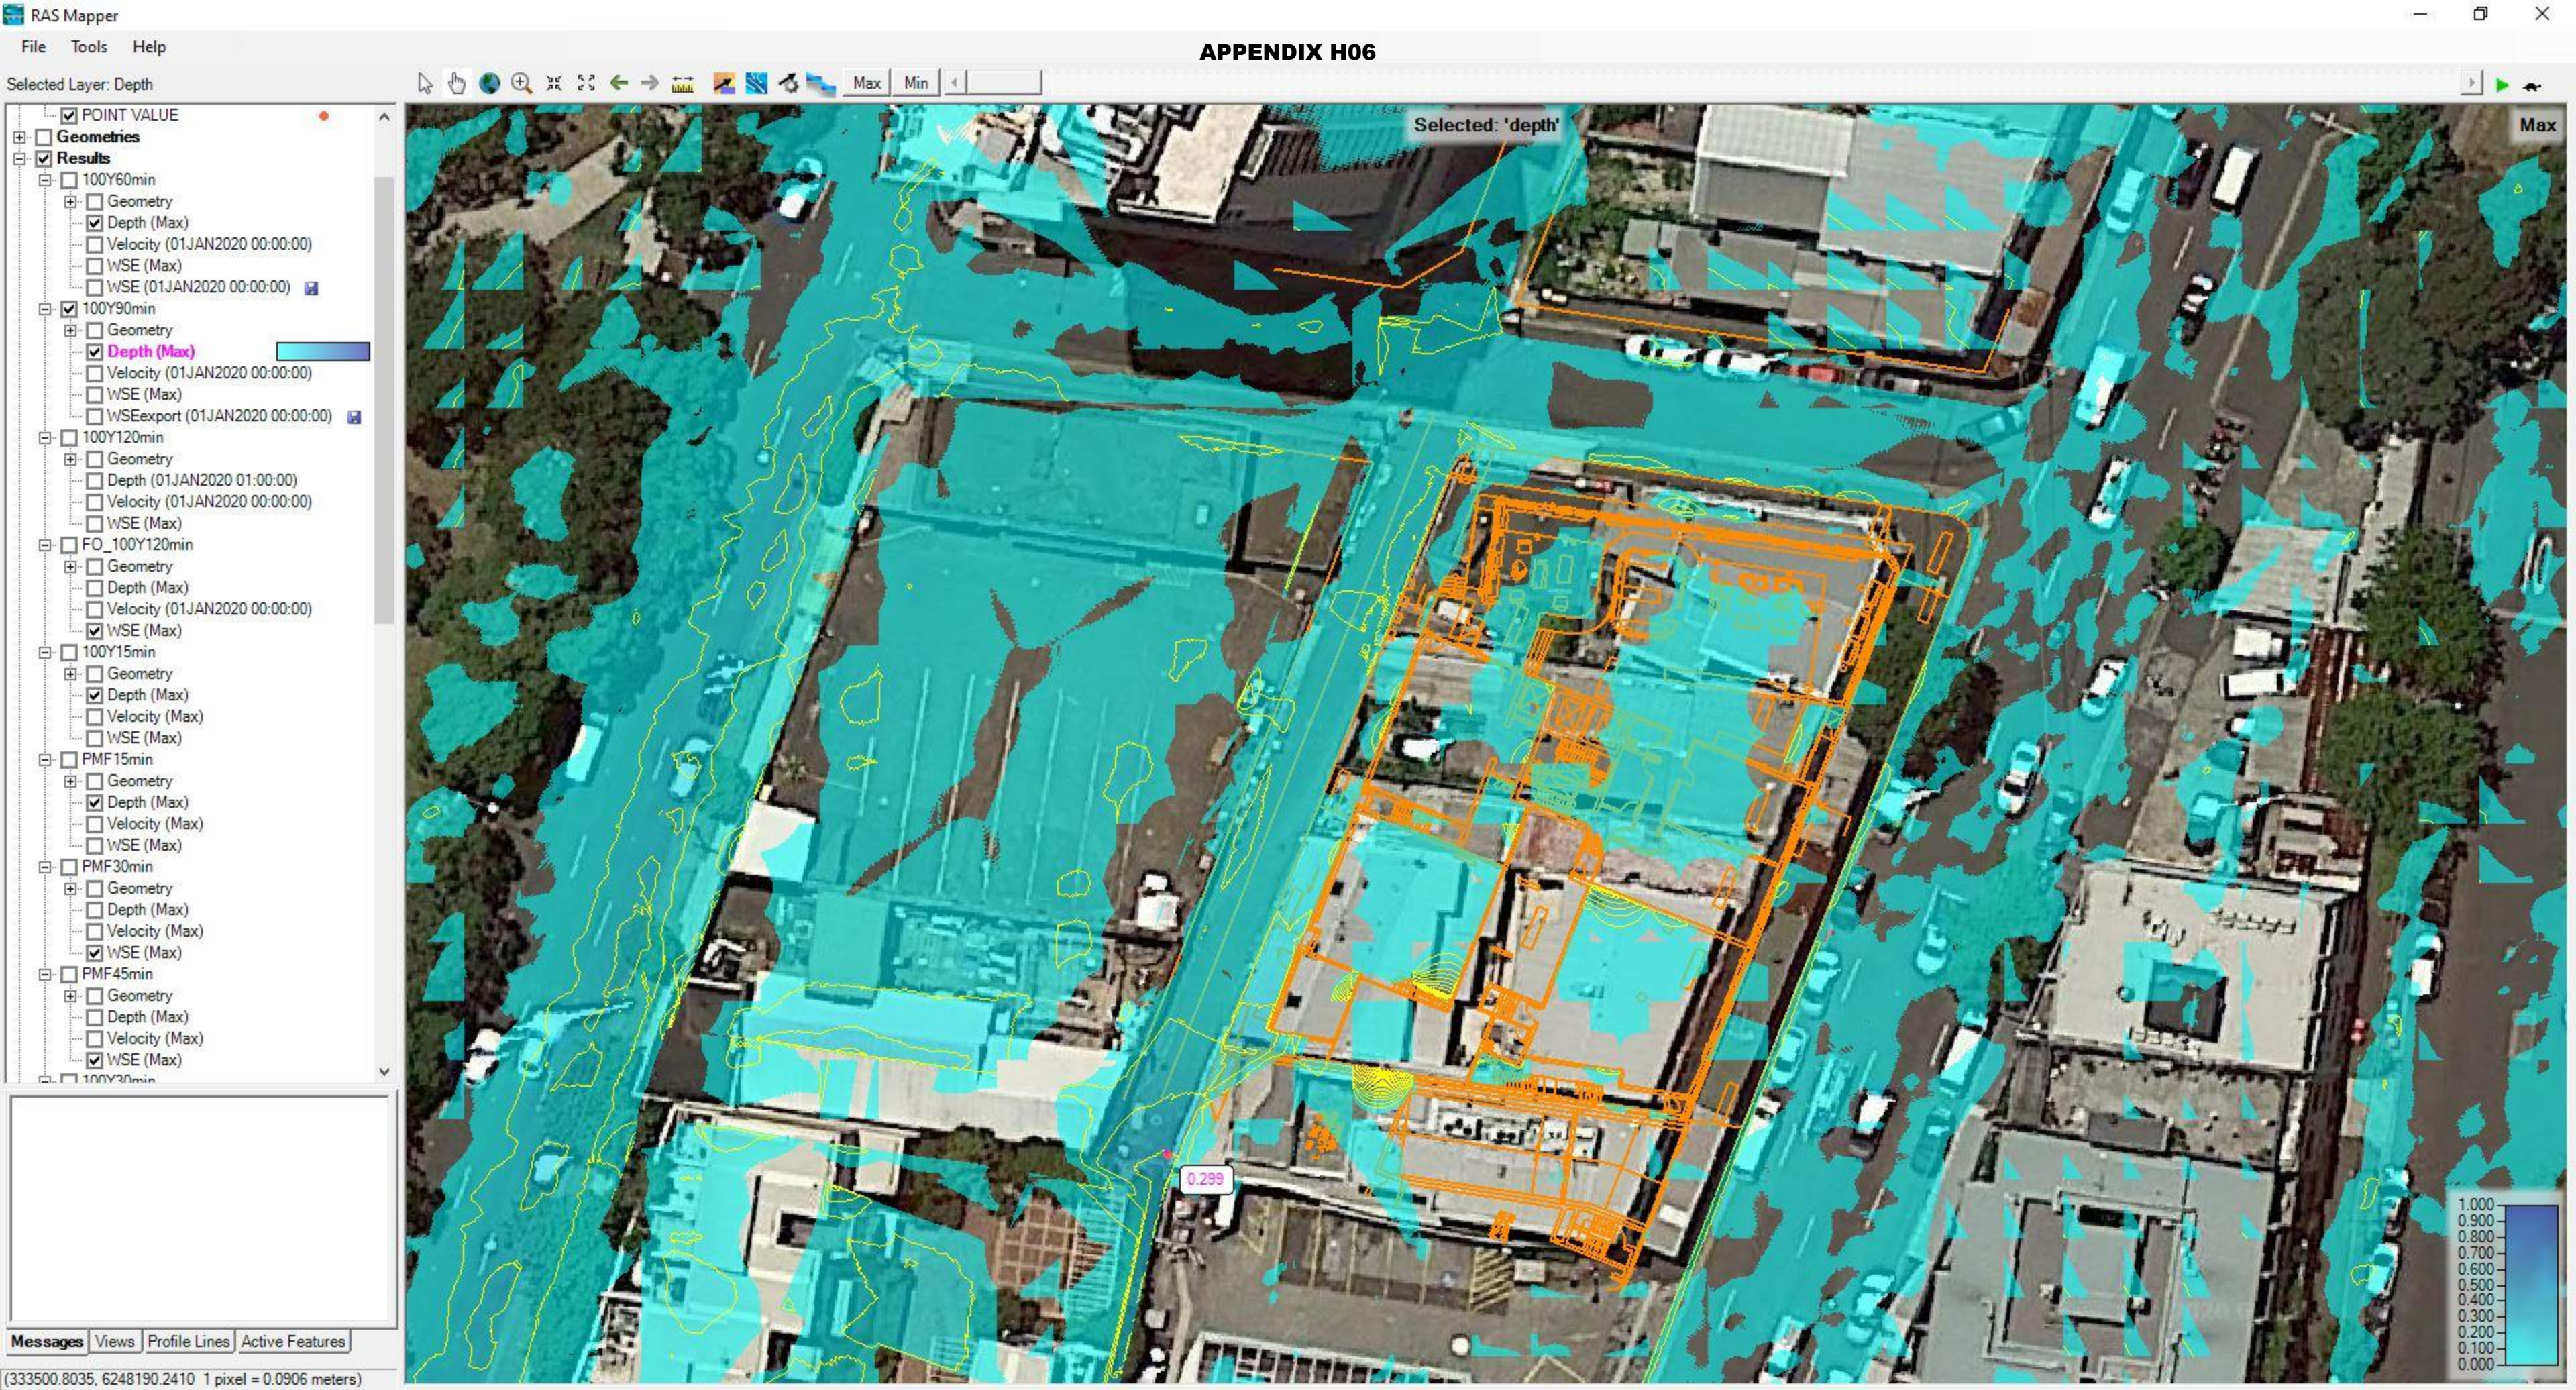

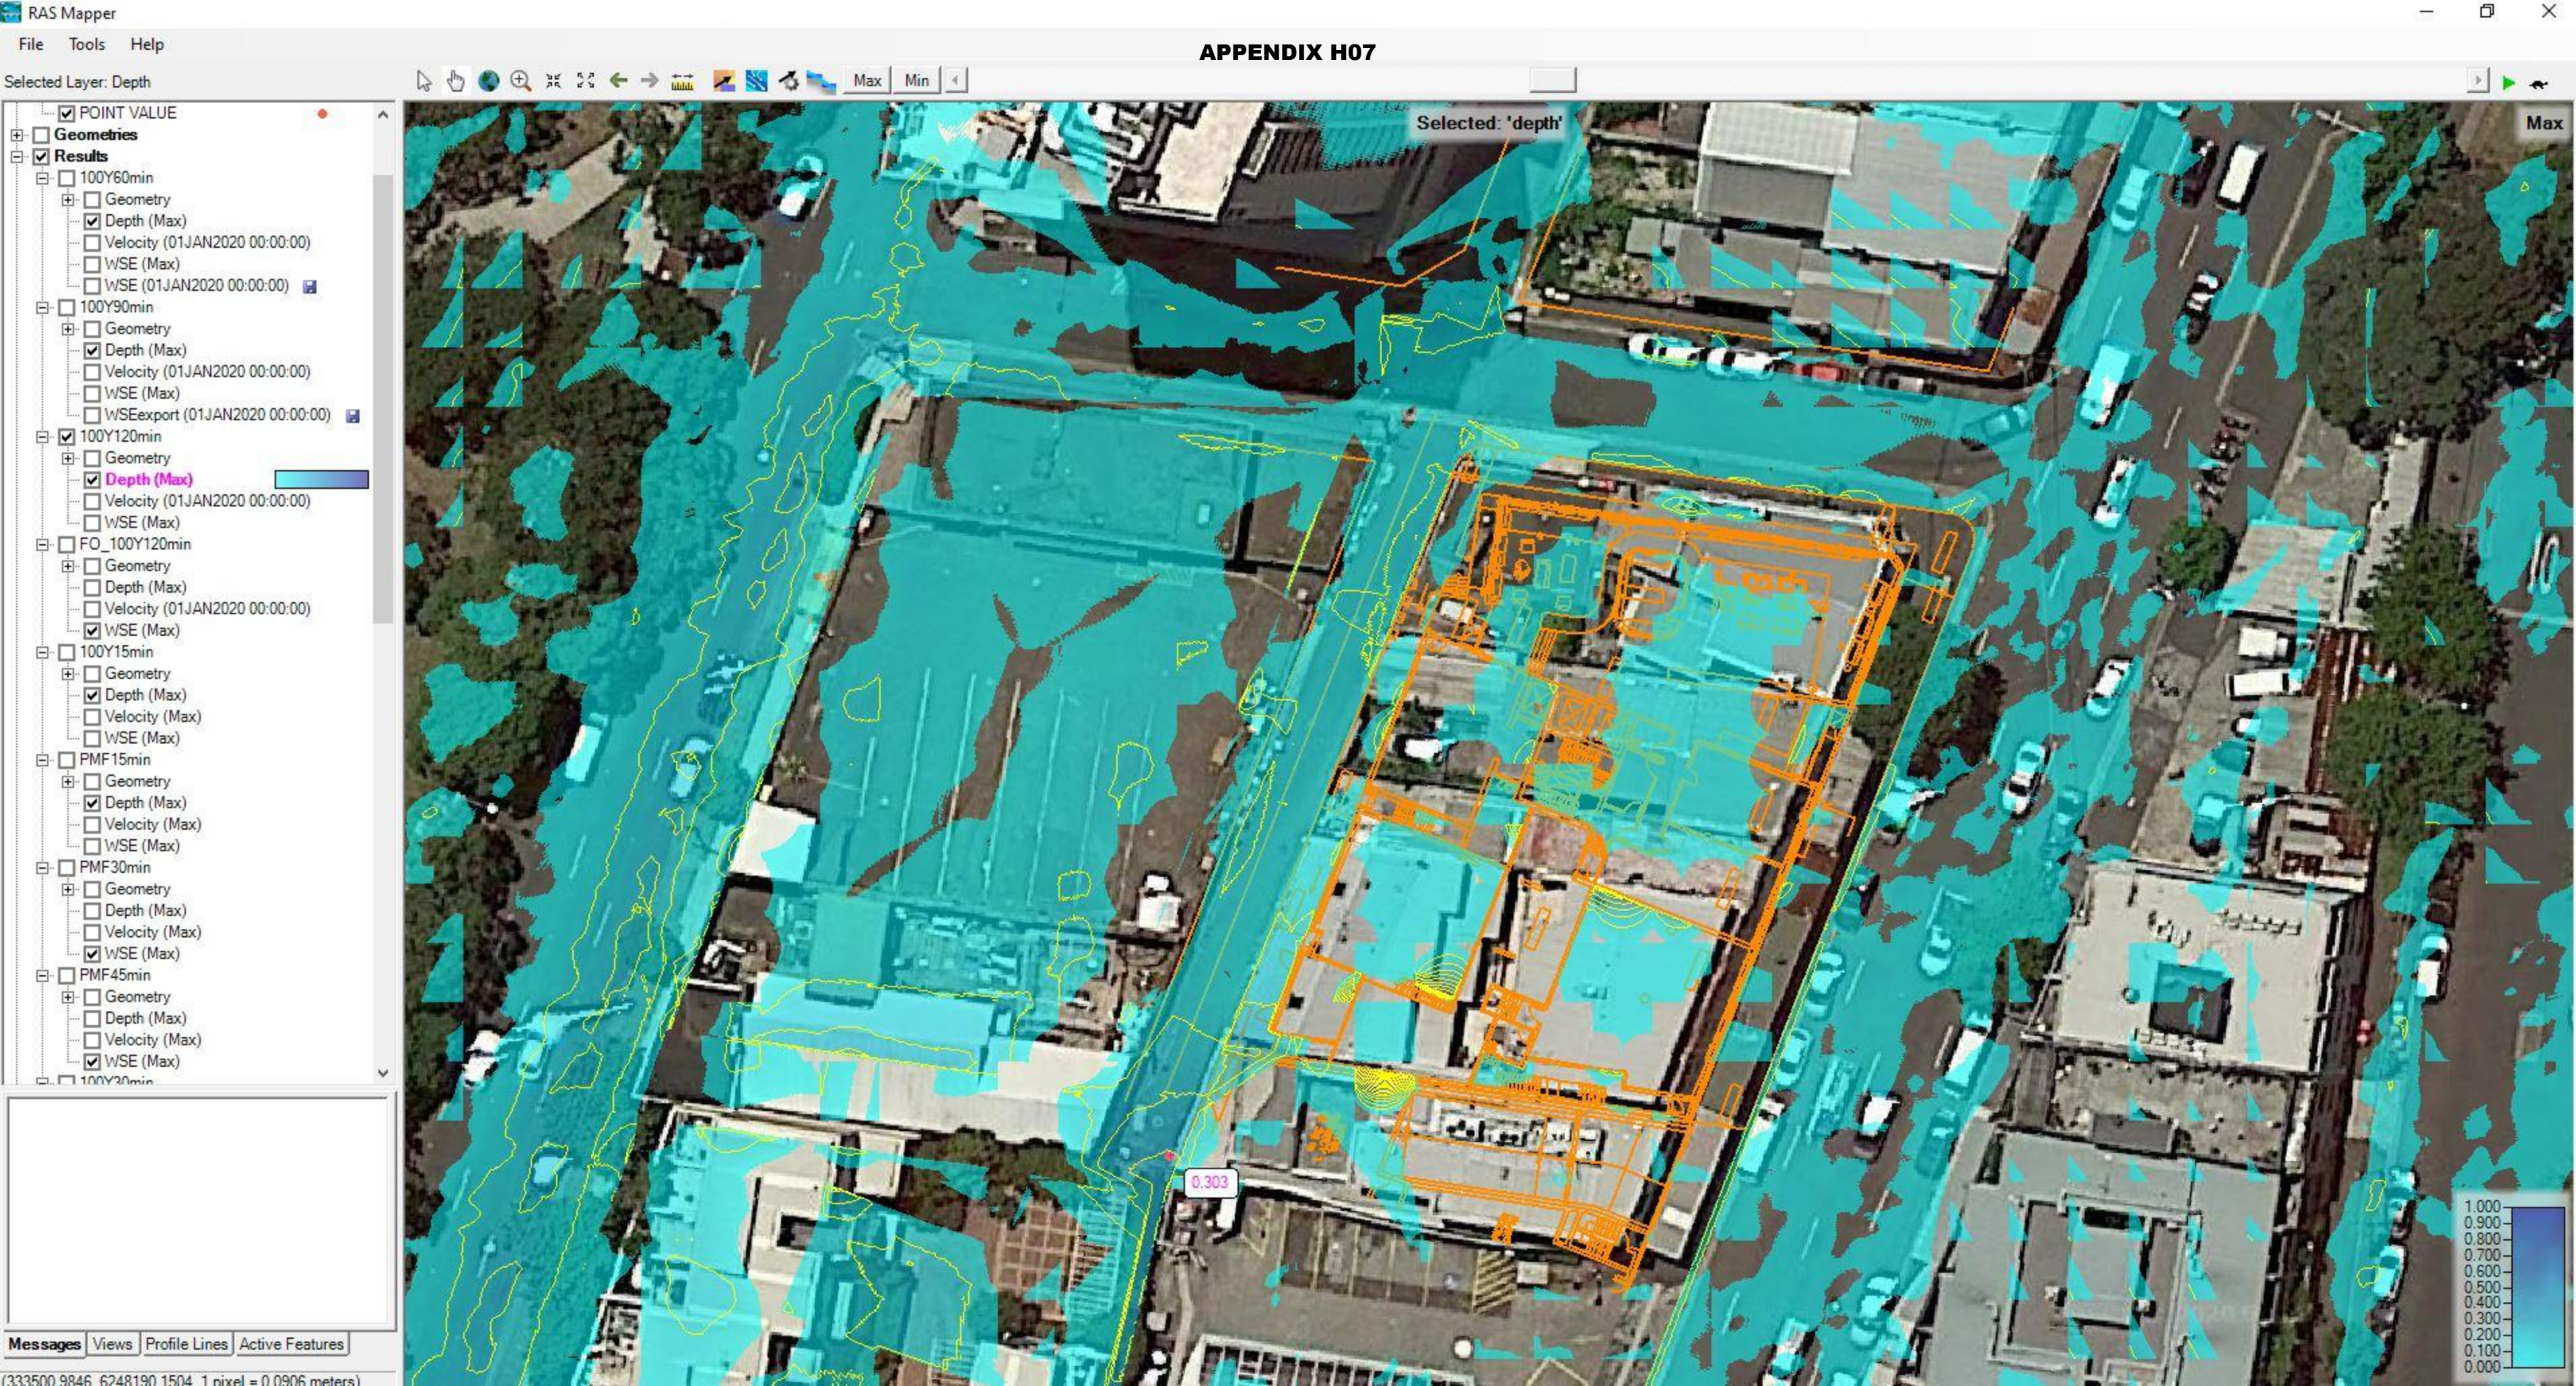

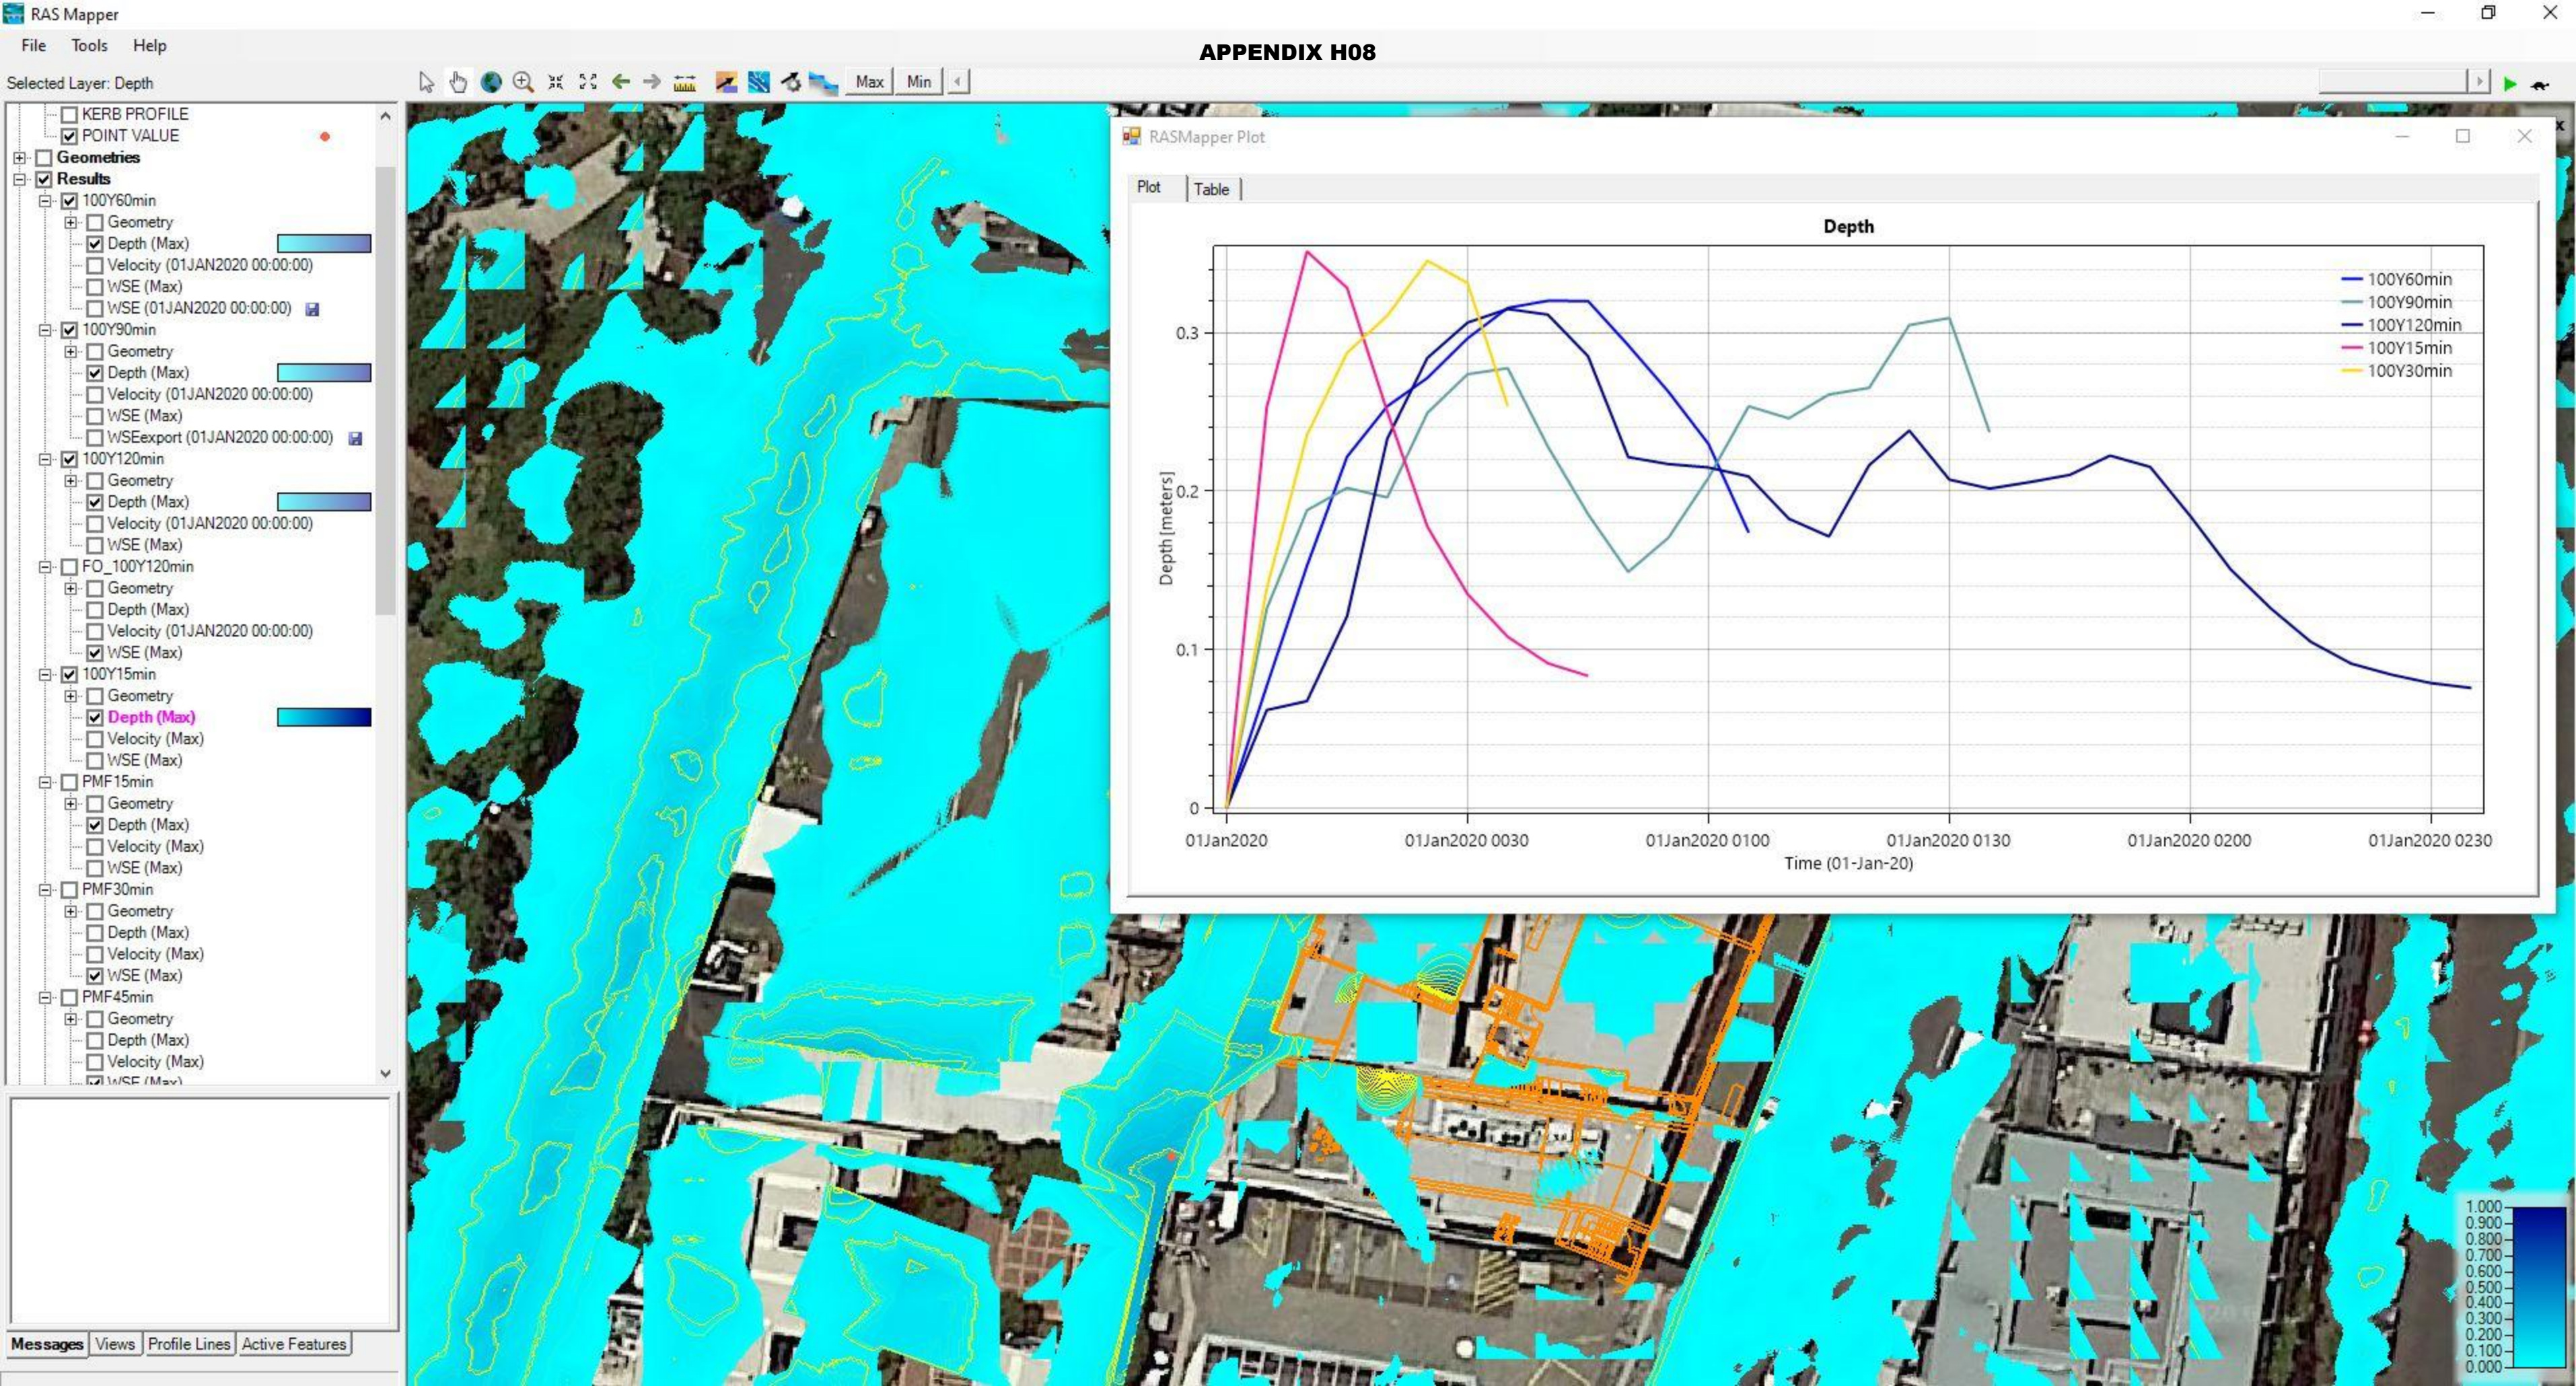

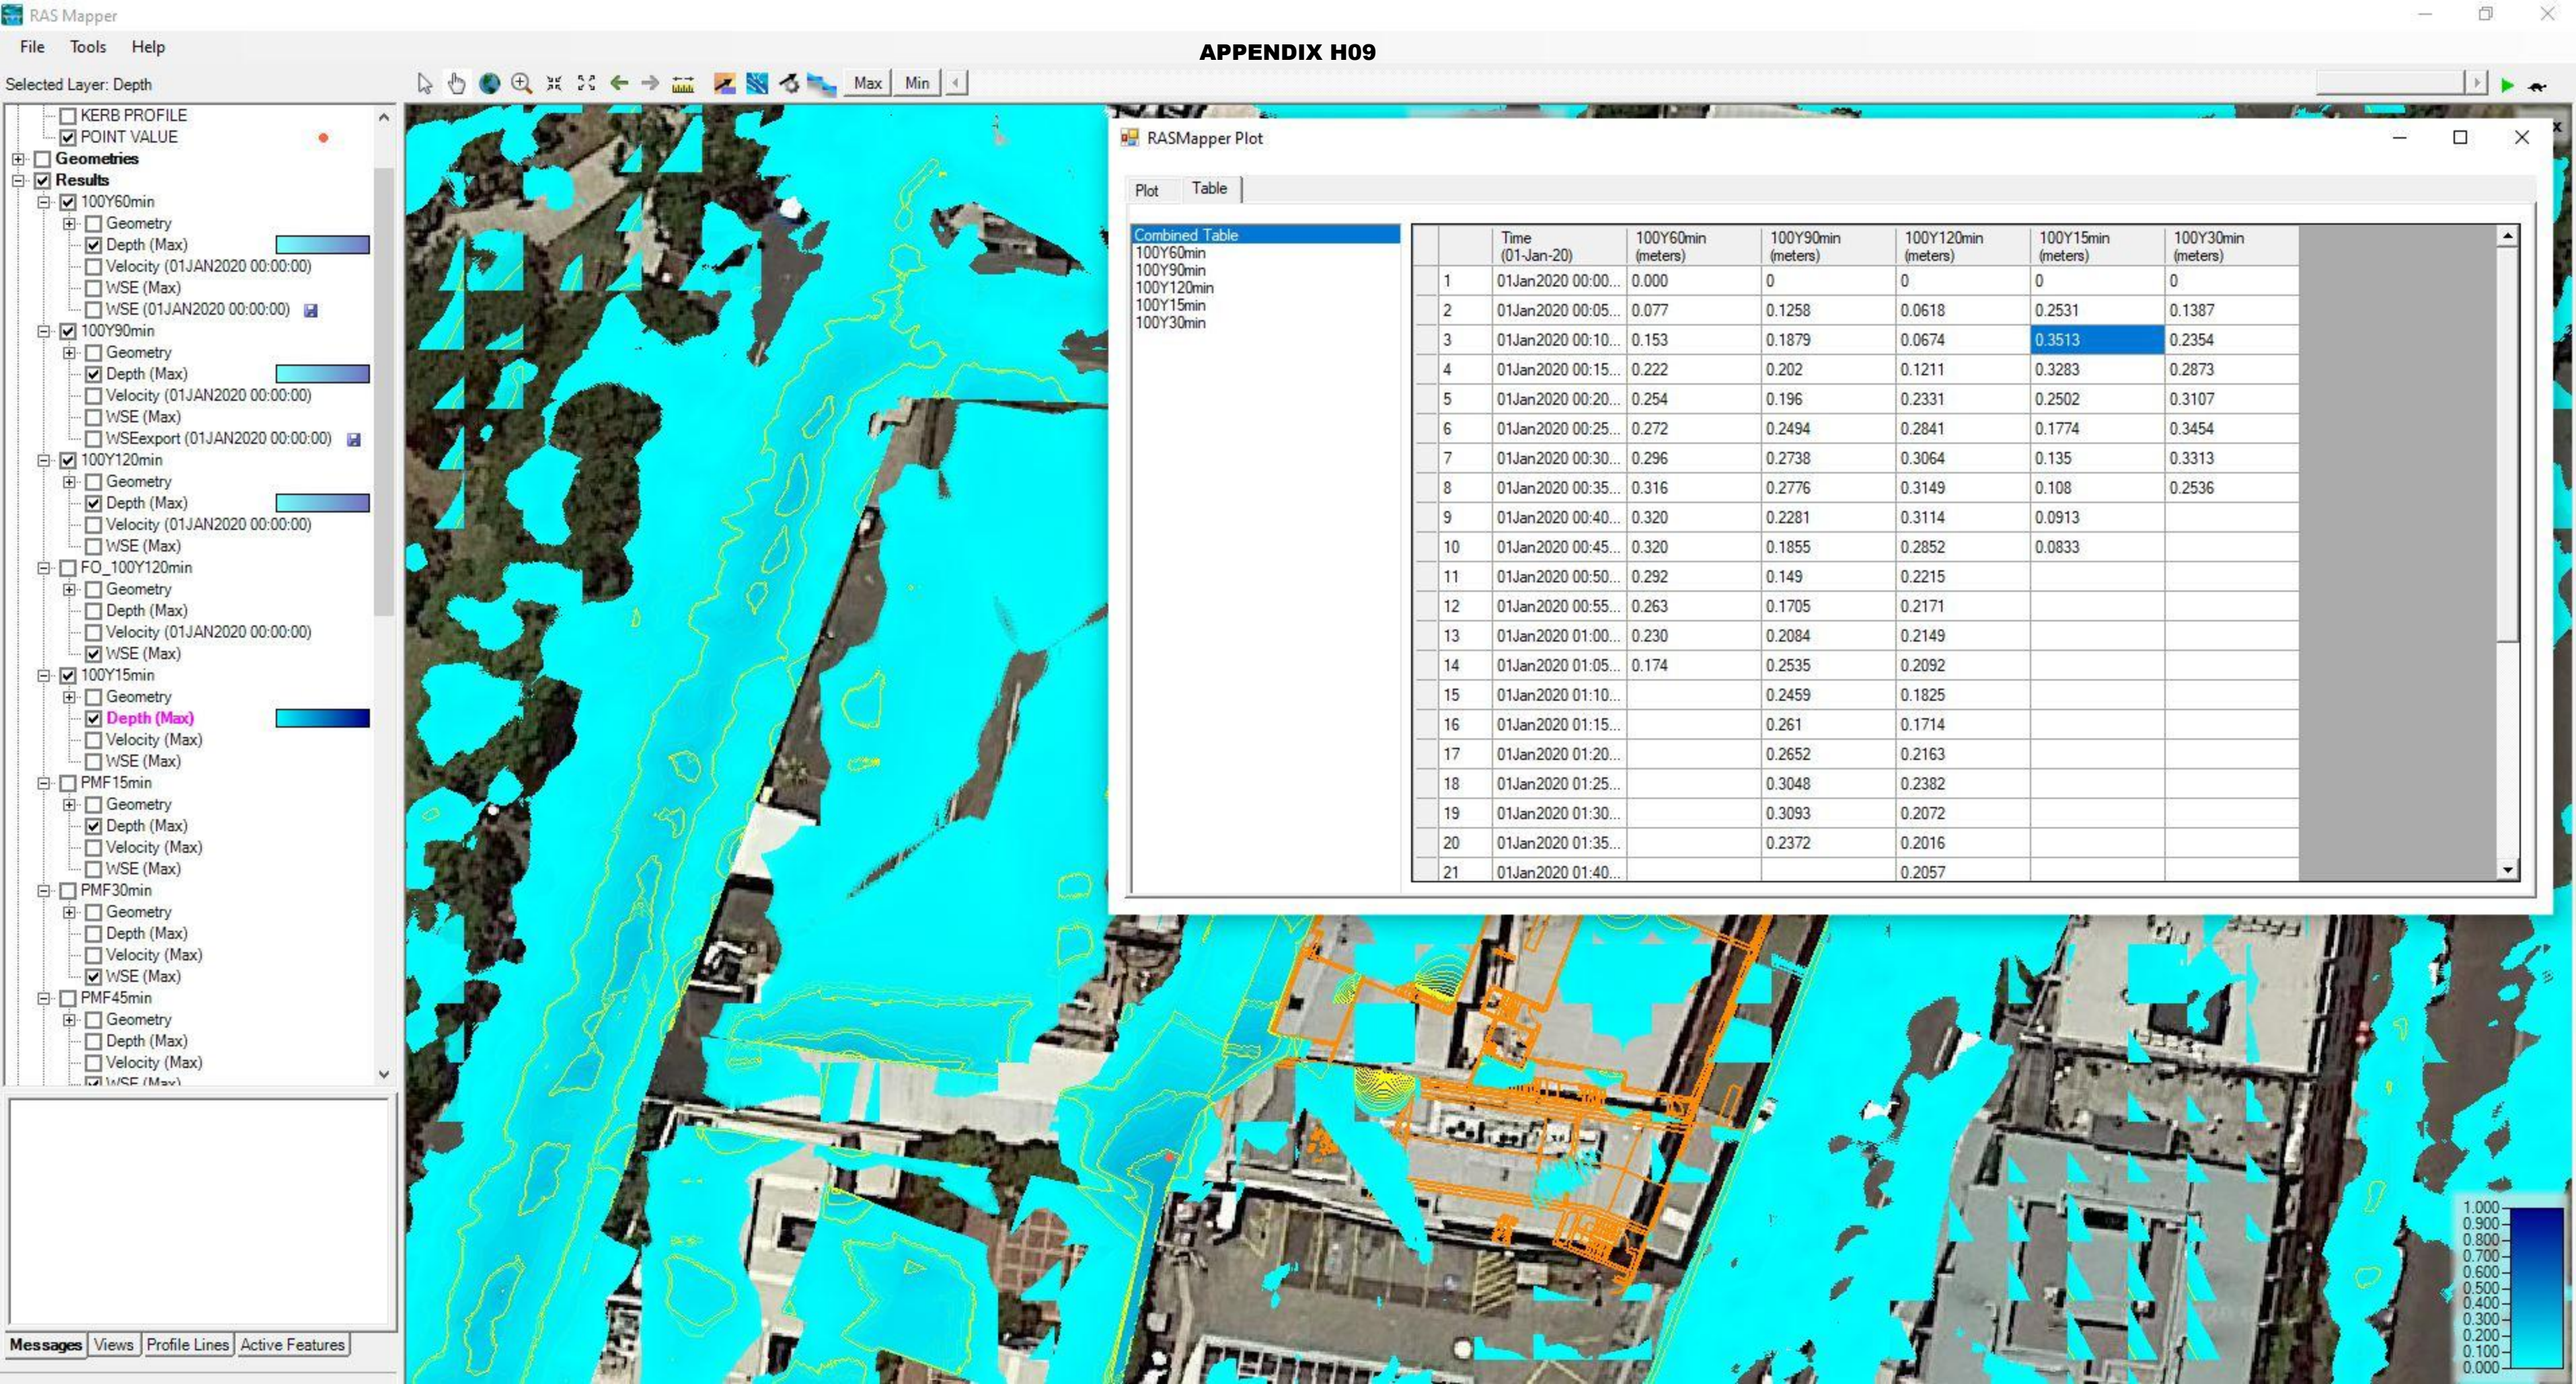

Selected: 'Profile Lines'

APPENDIX 101

INFLOW 2

INFLOW 1

MARION ST

SECTION C

WILLIAM LN

SECTION B


REGENT ST


SECTION D


SECTION A


SECTION E


Gibbons St


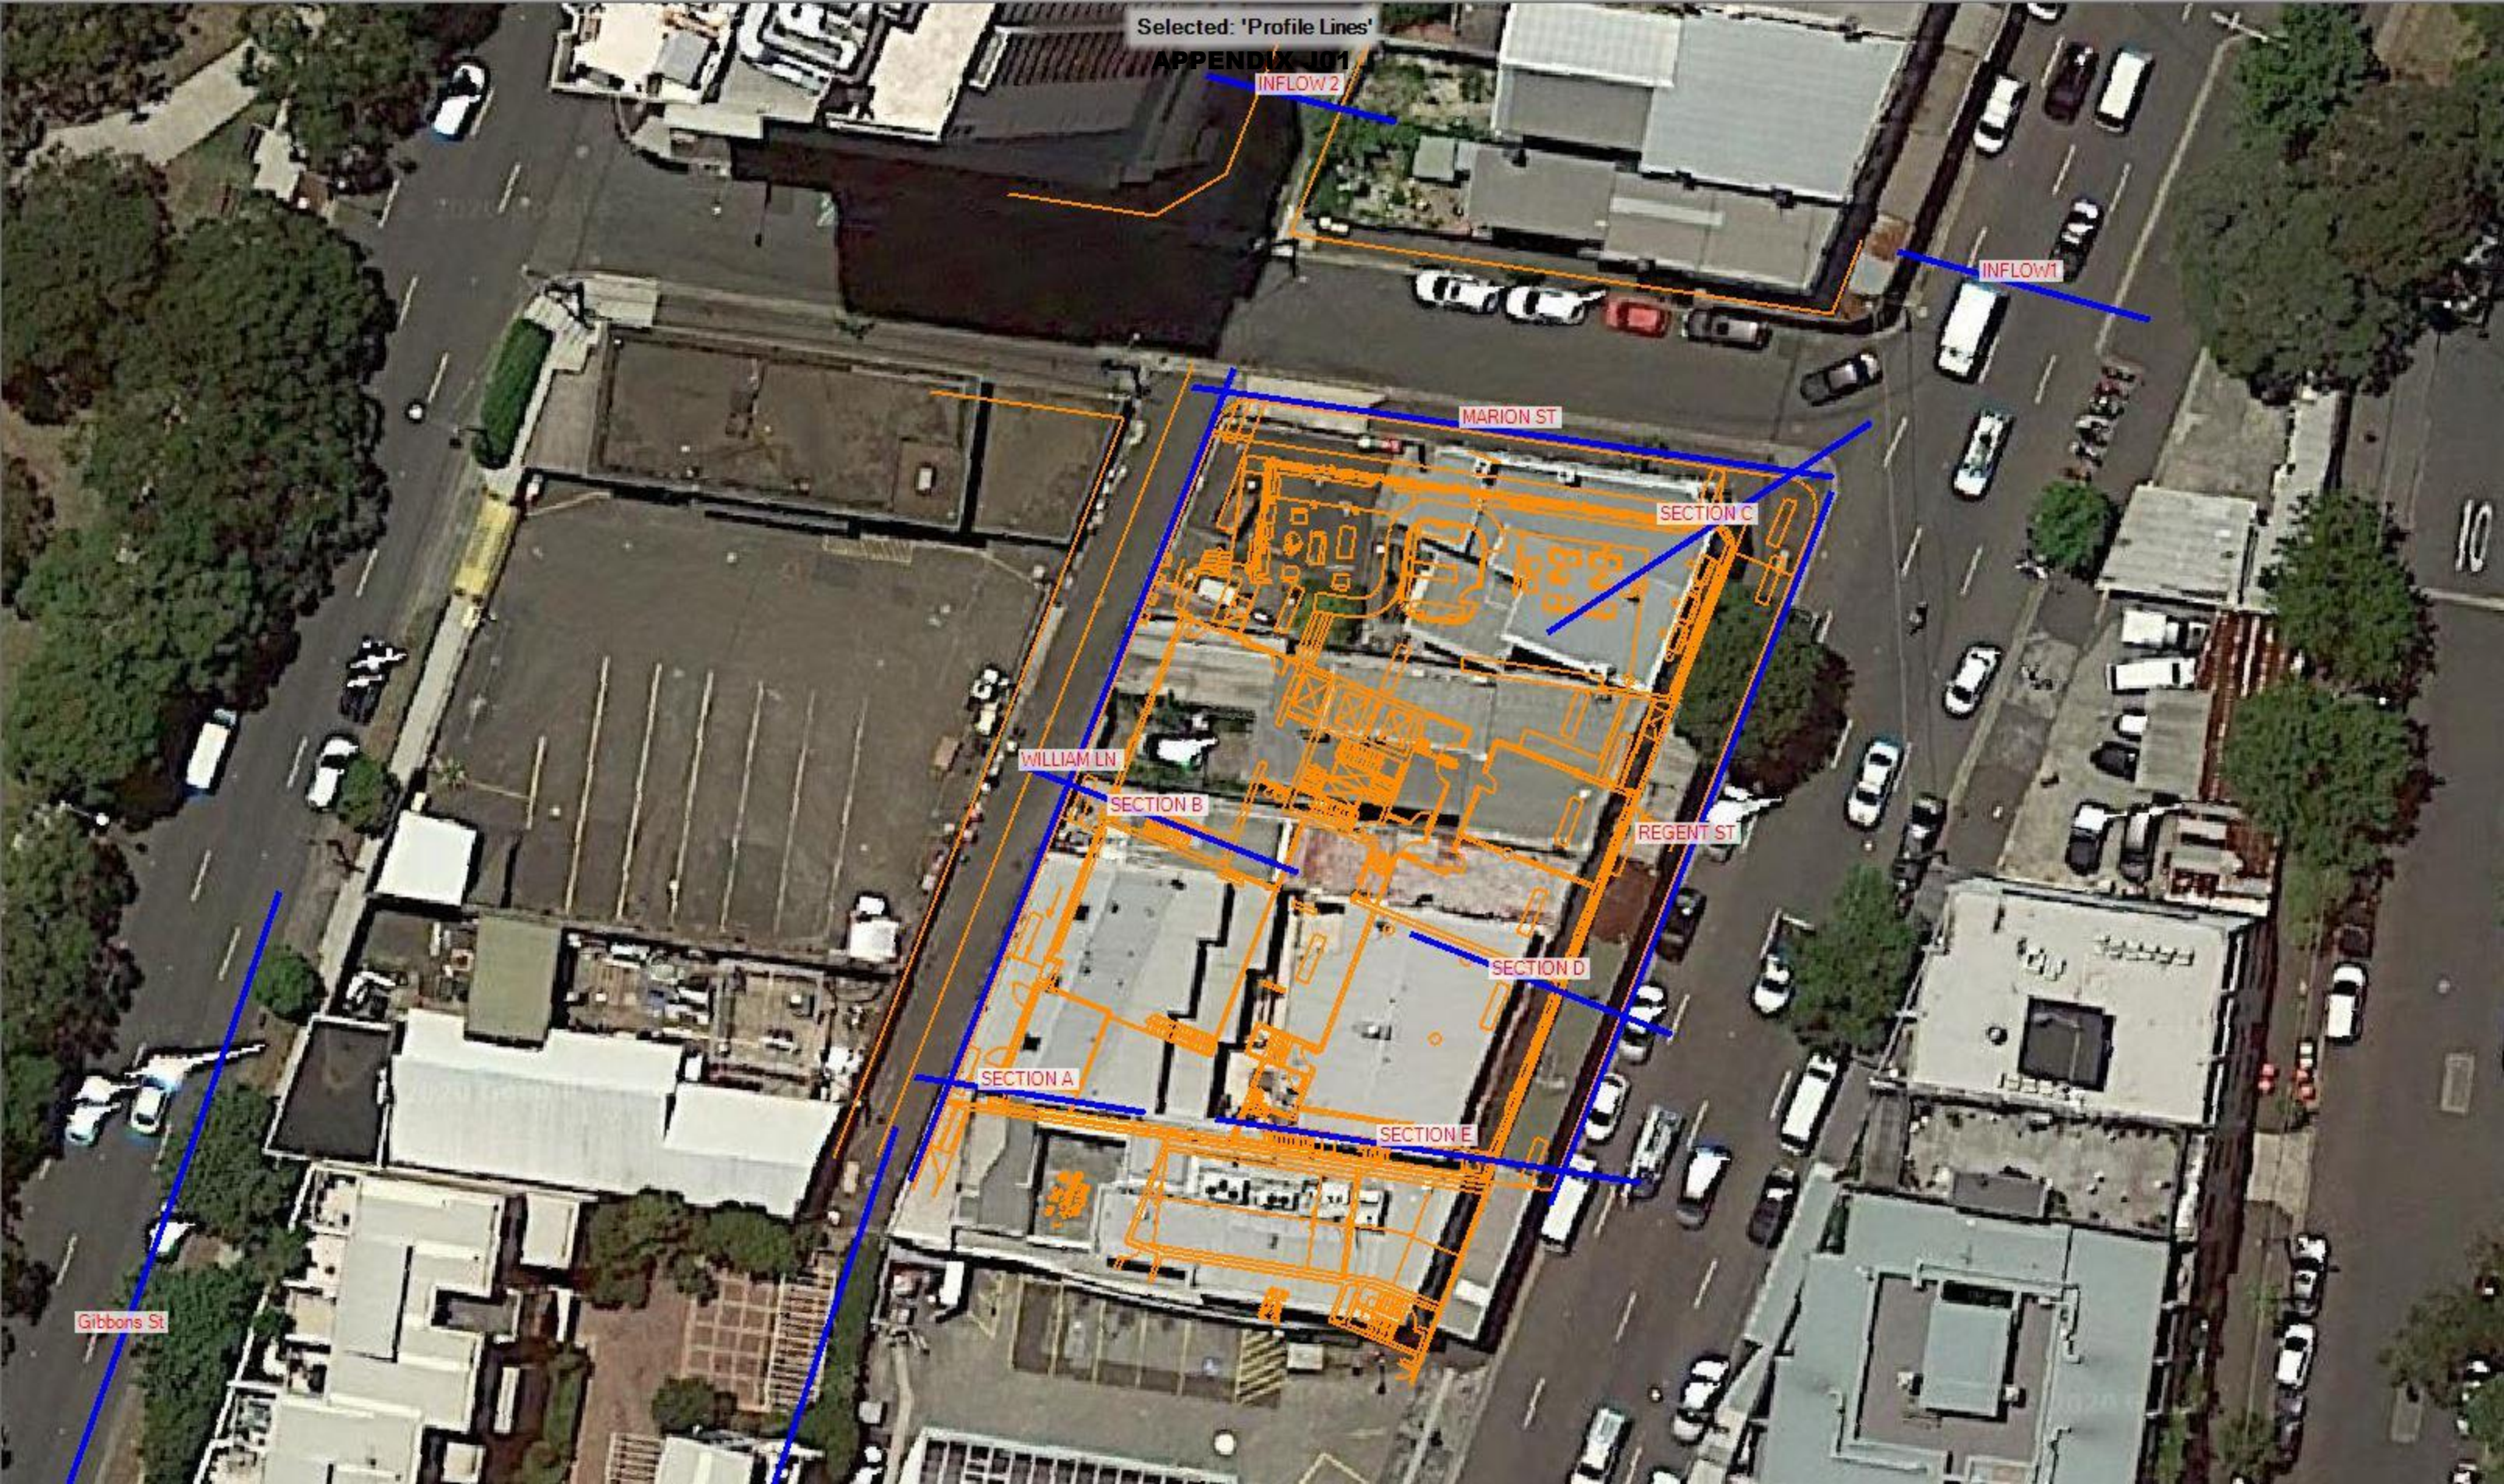


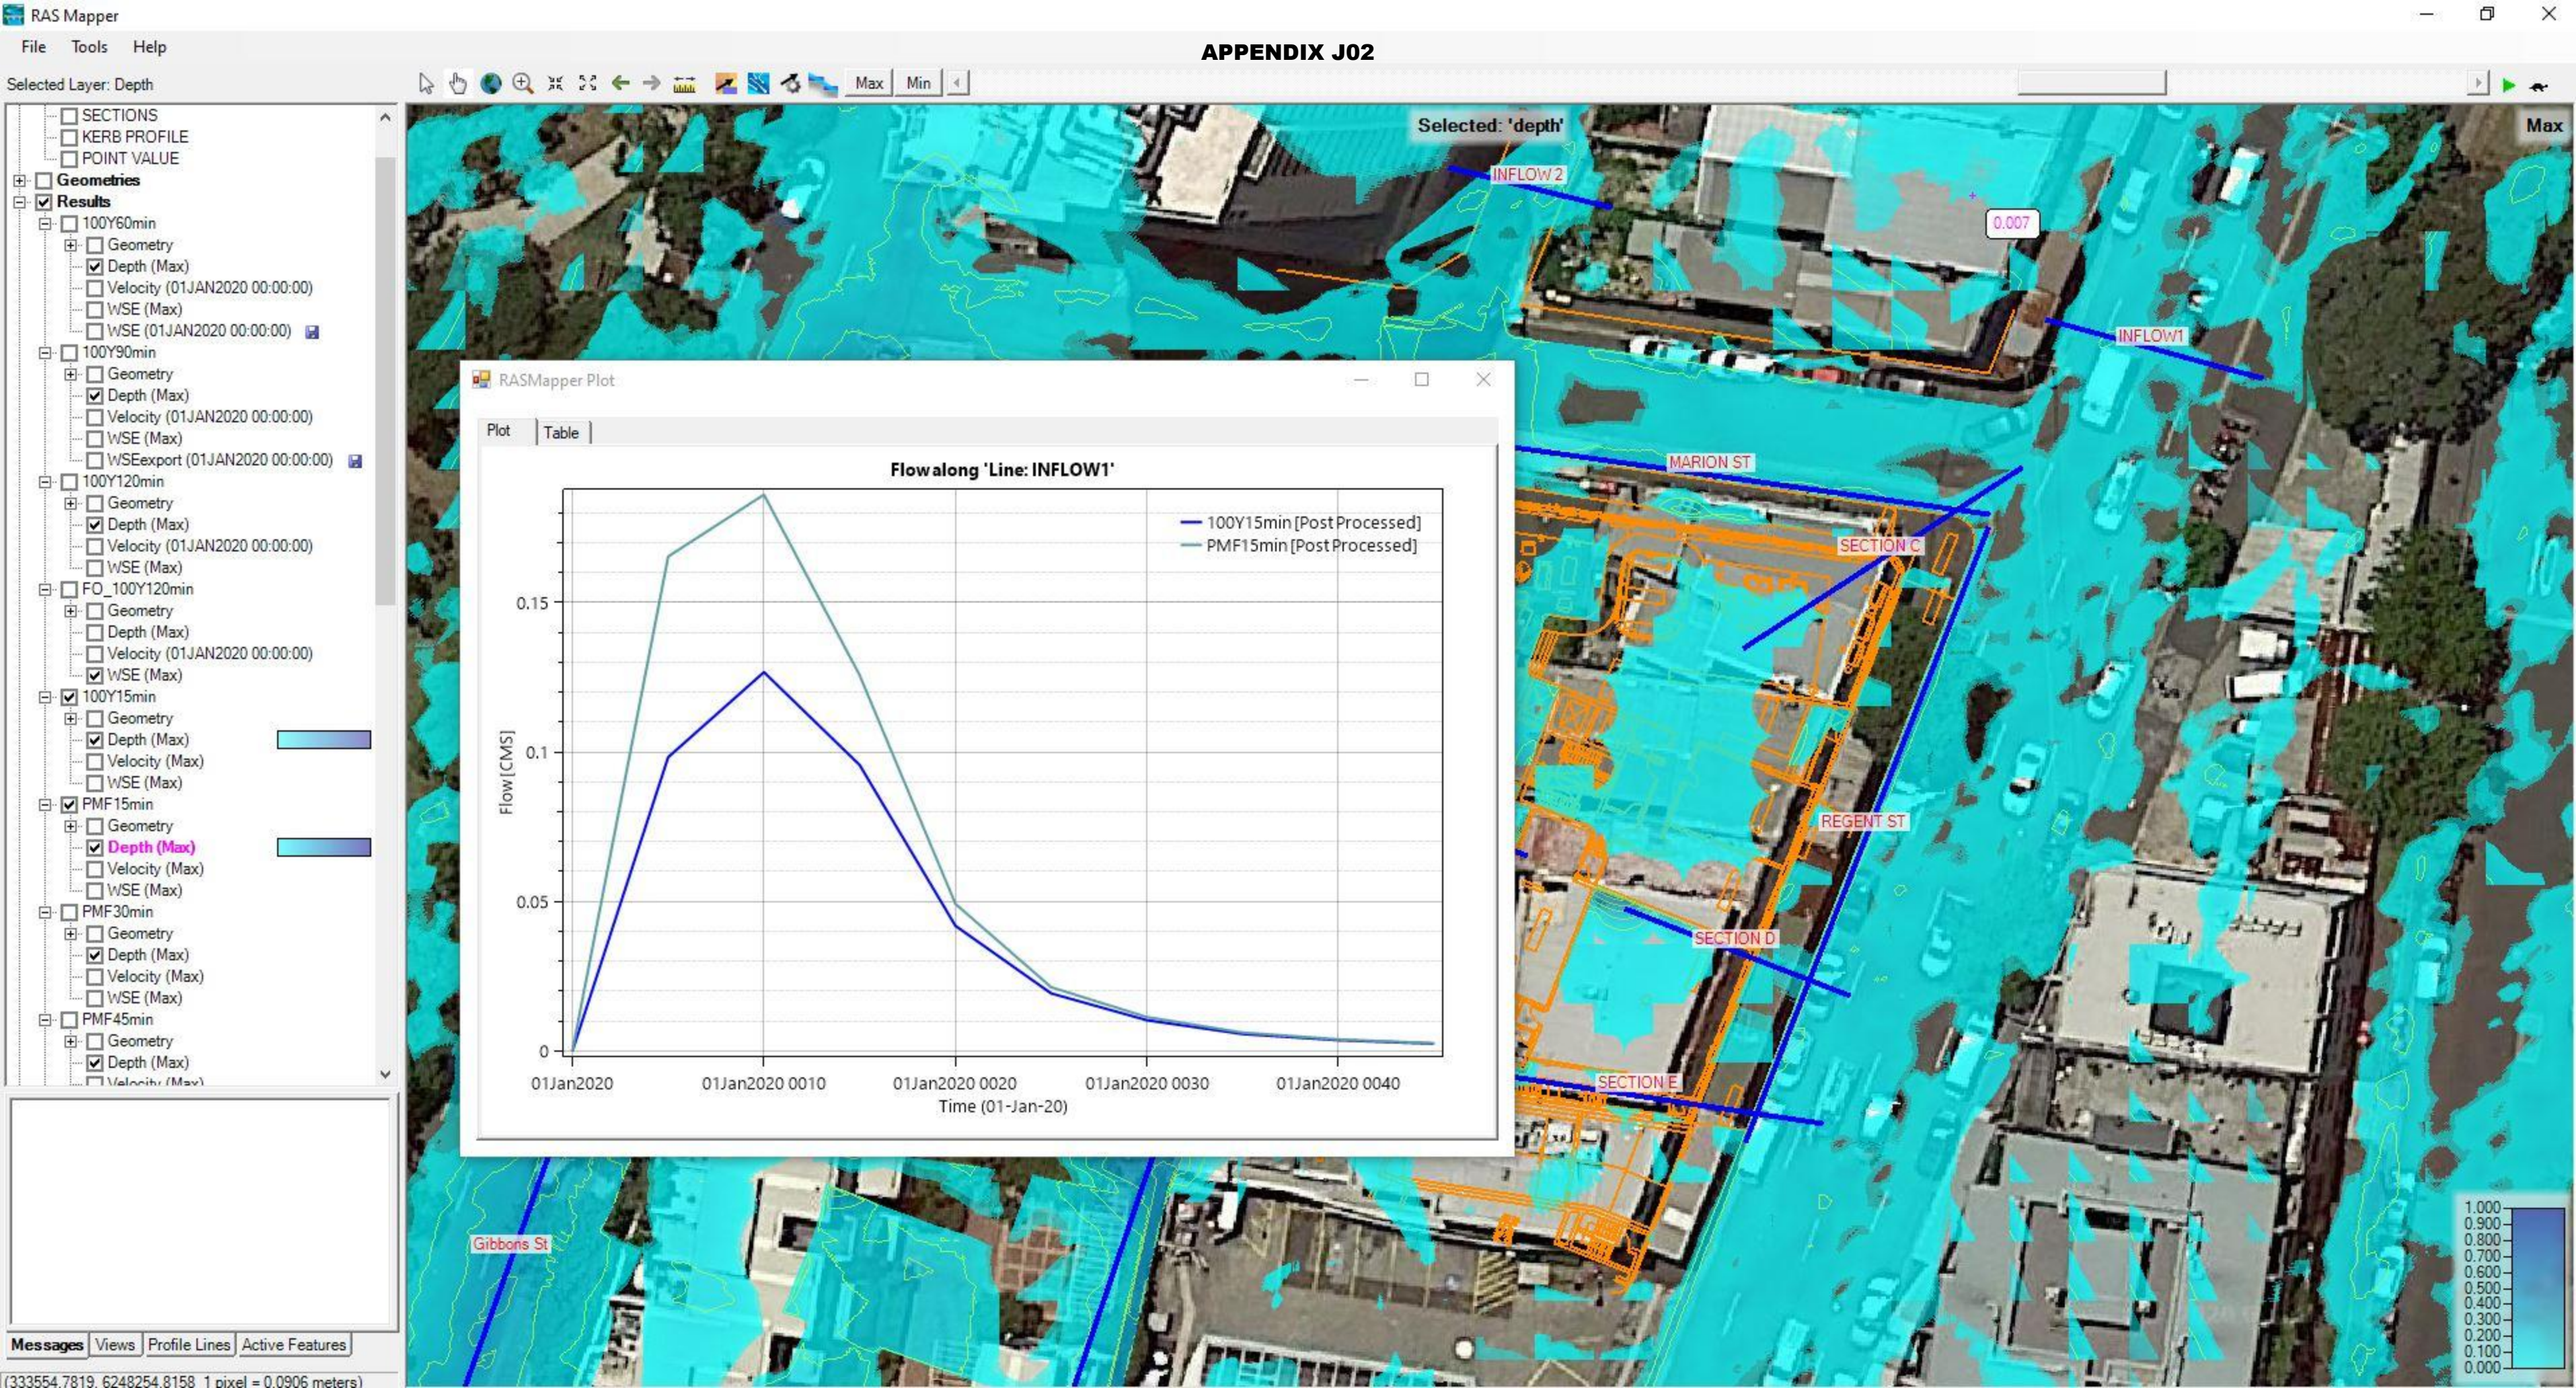

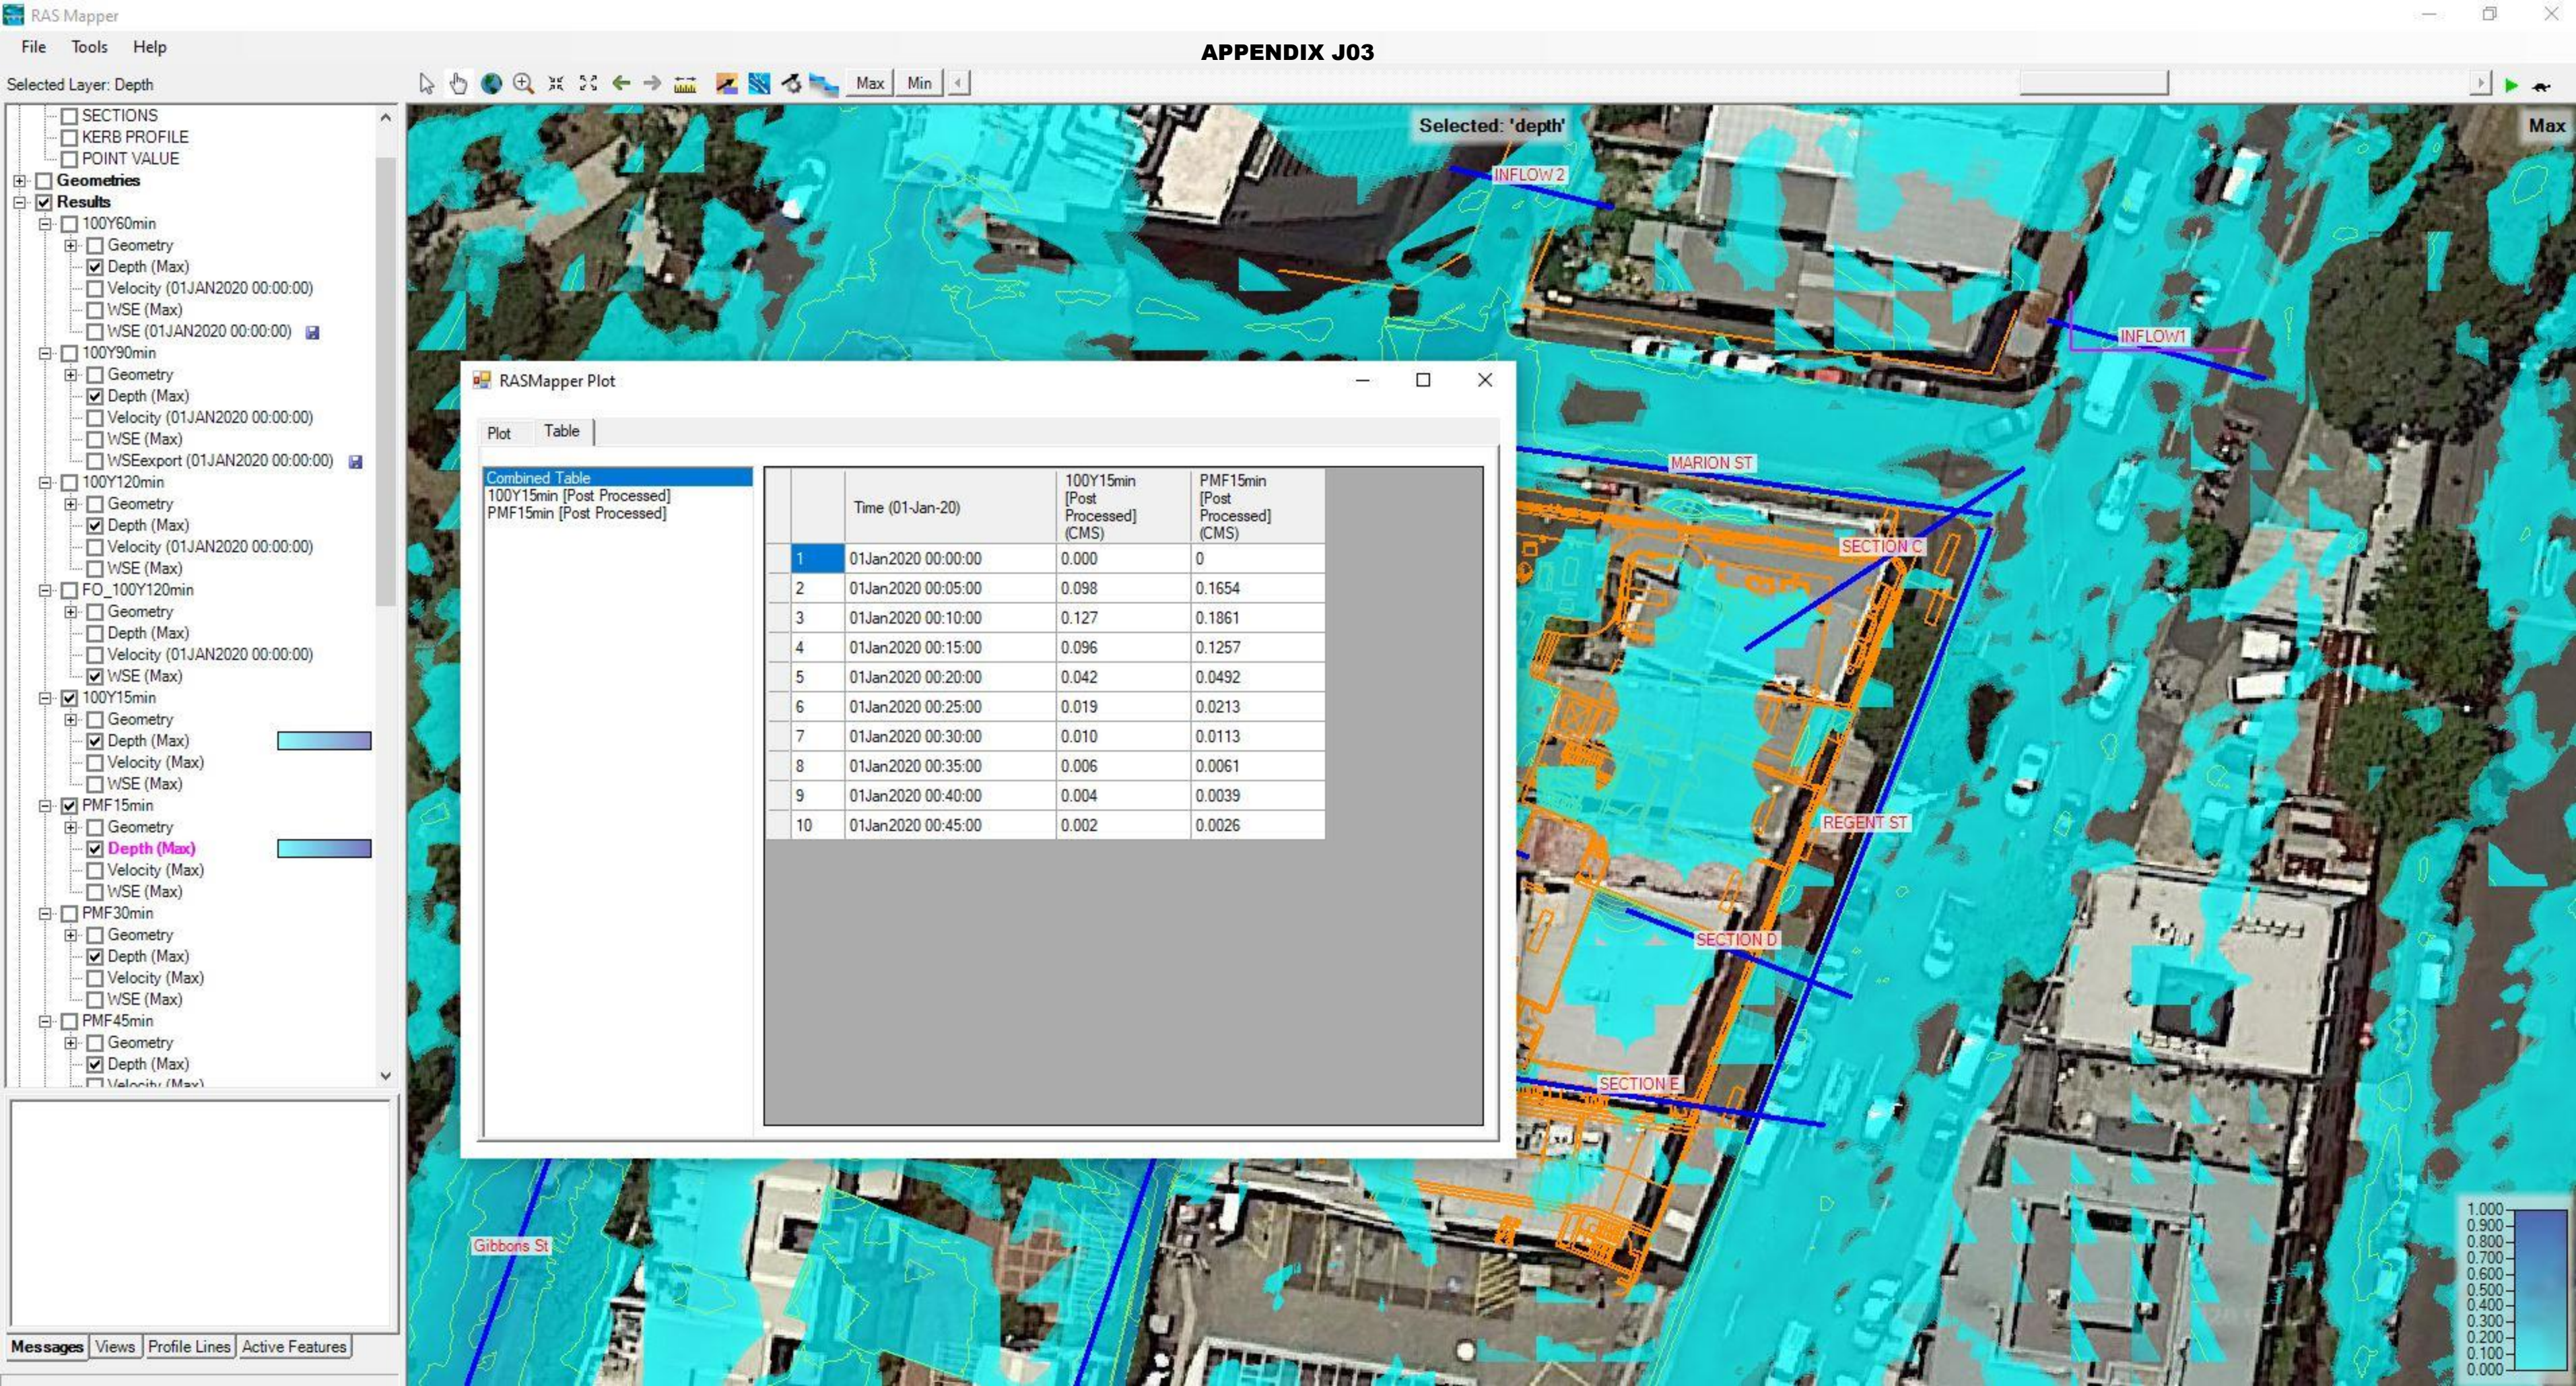

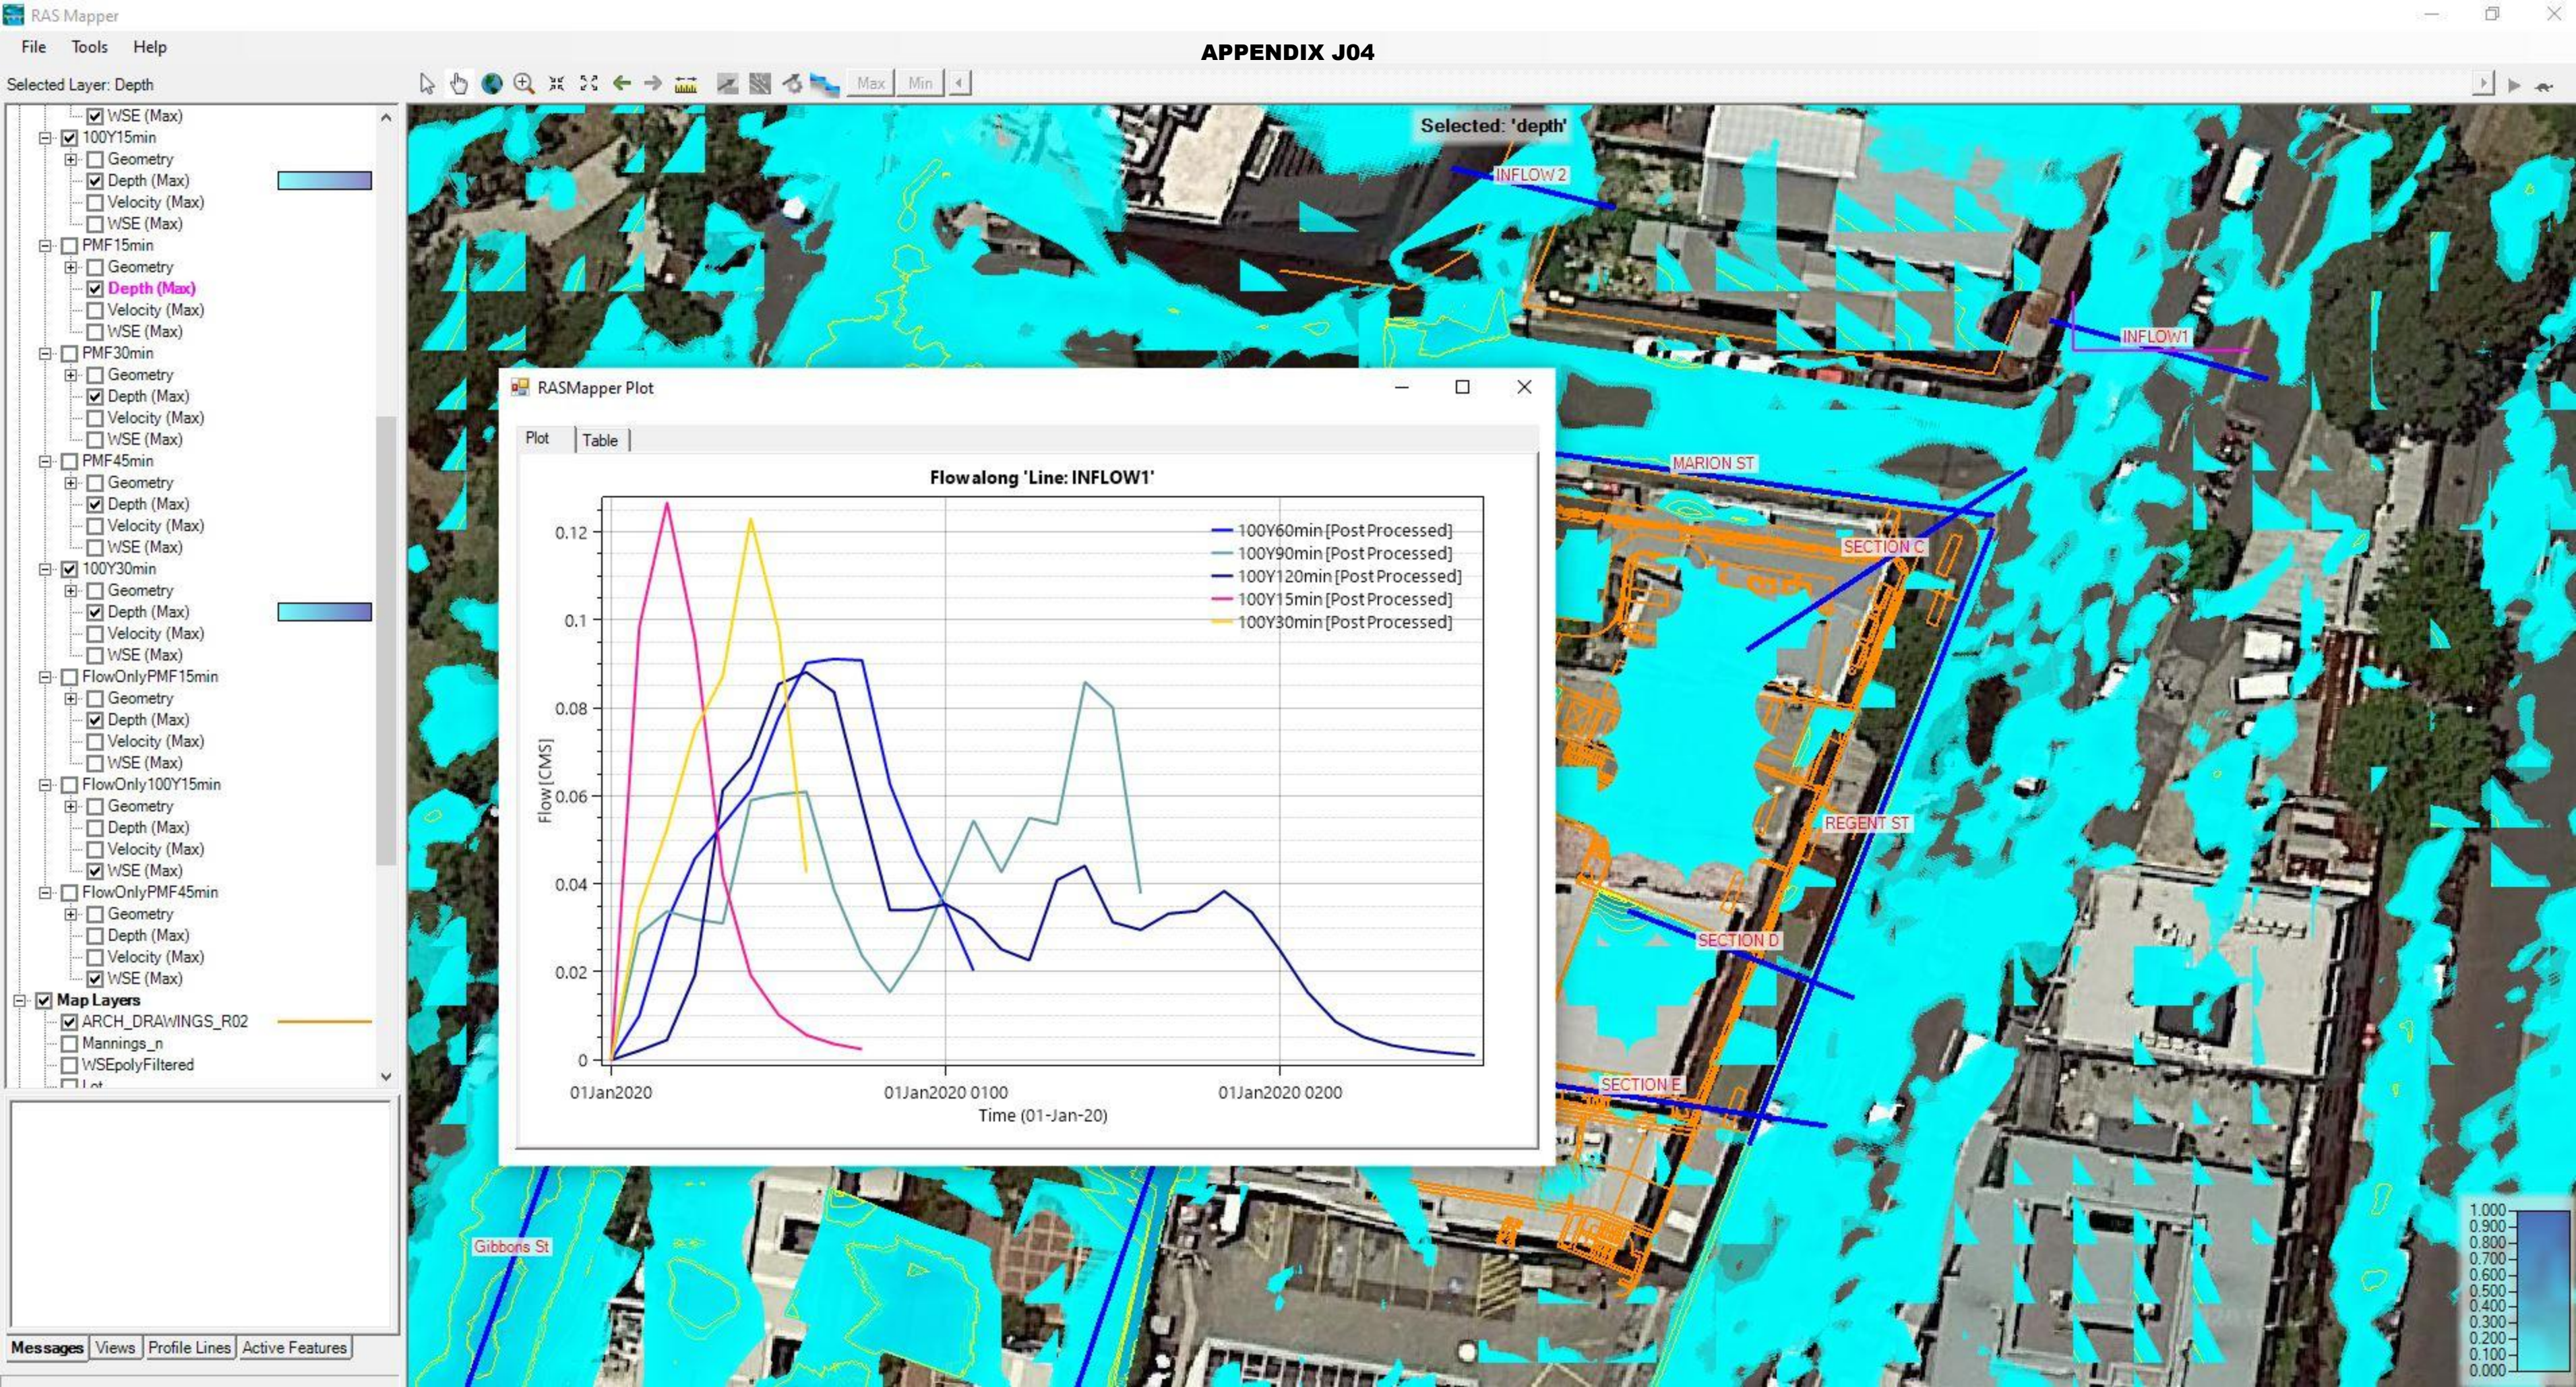

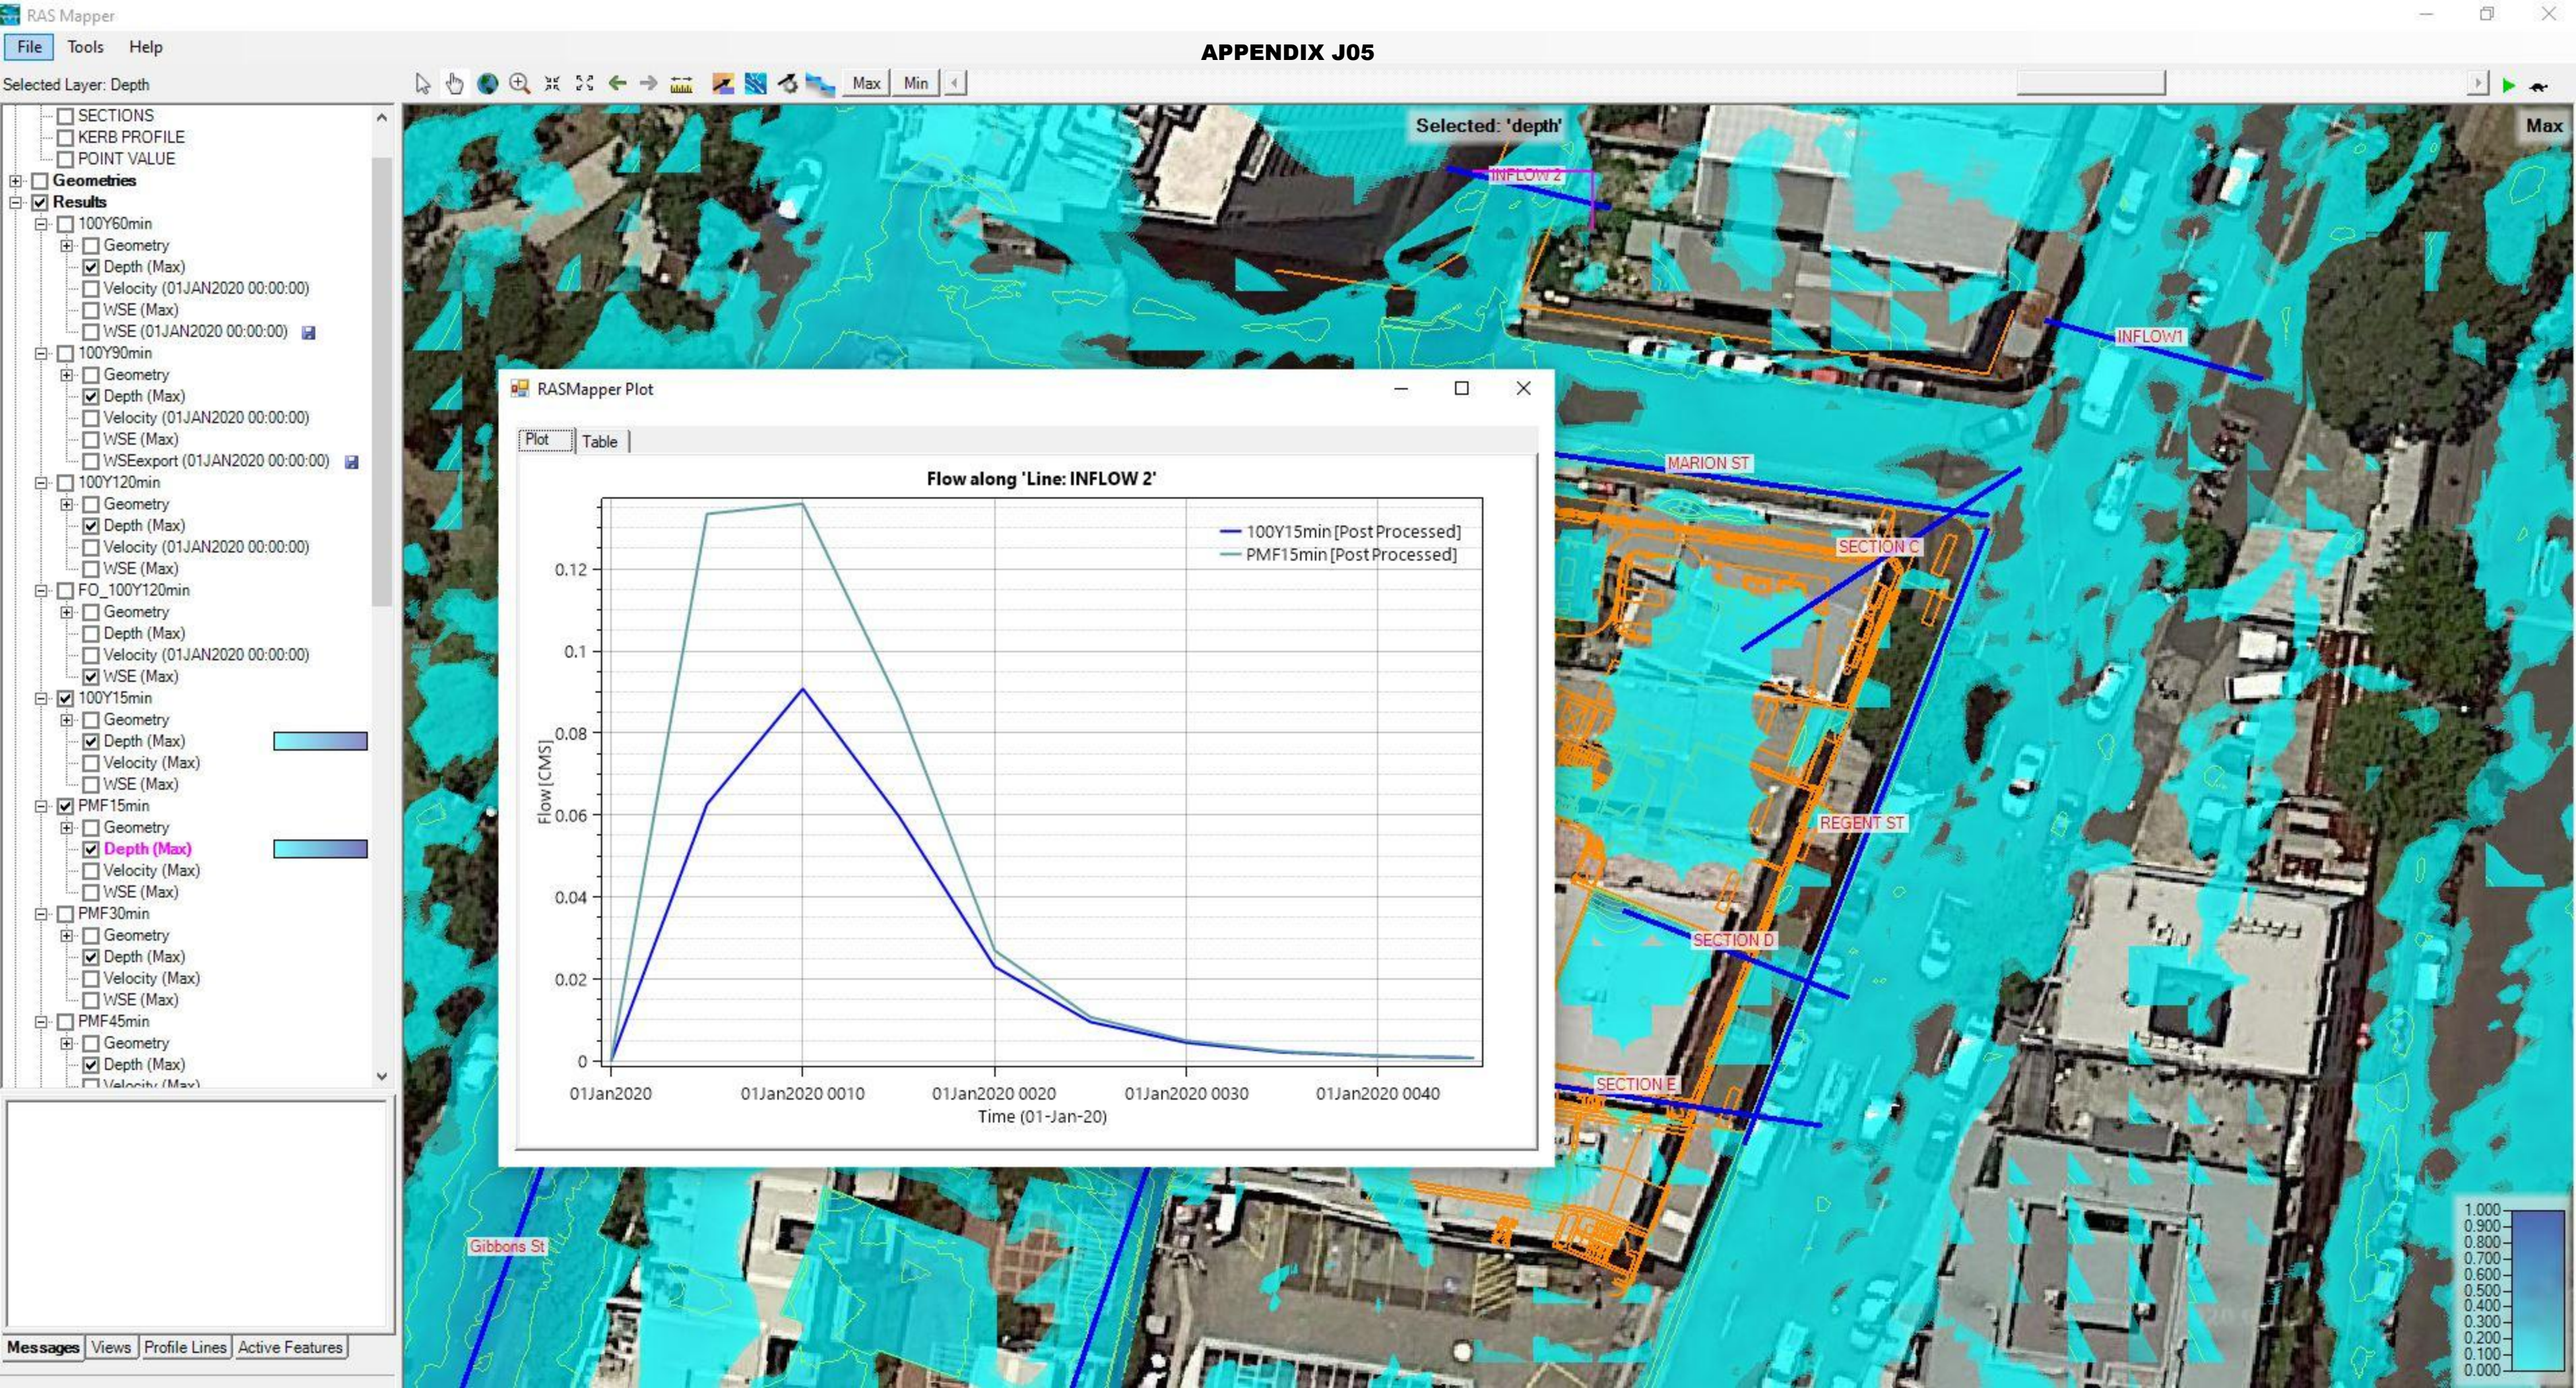

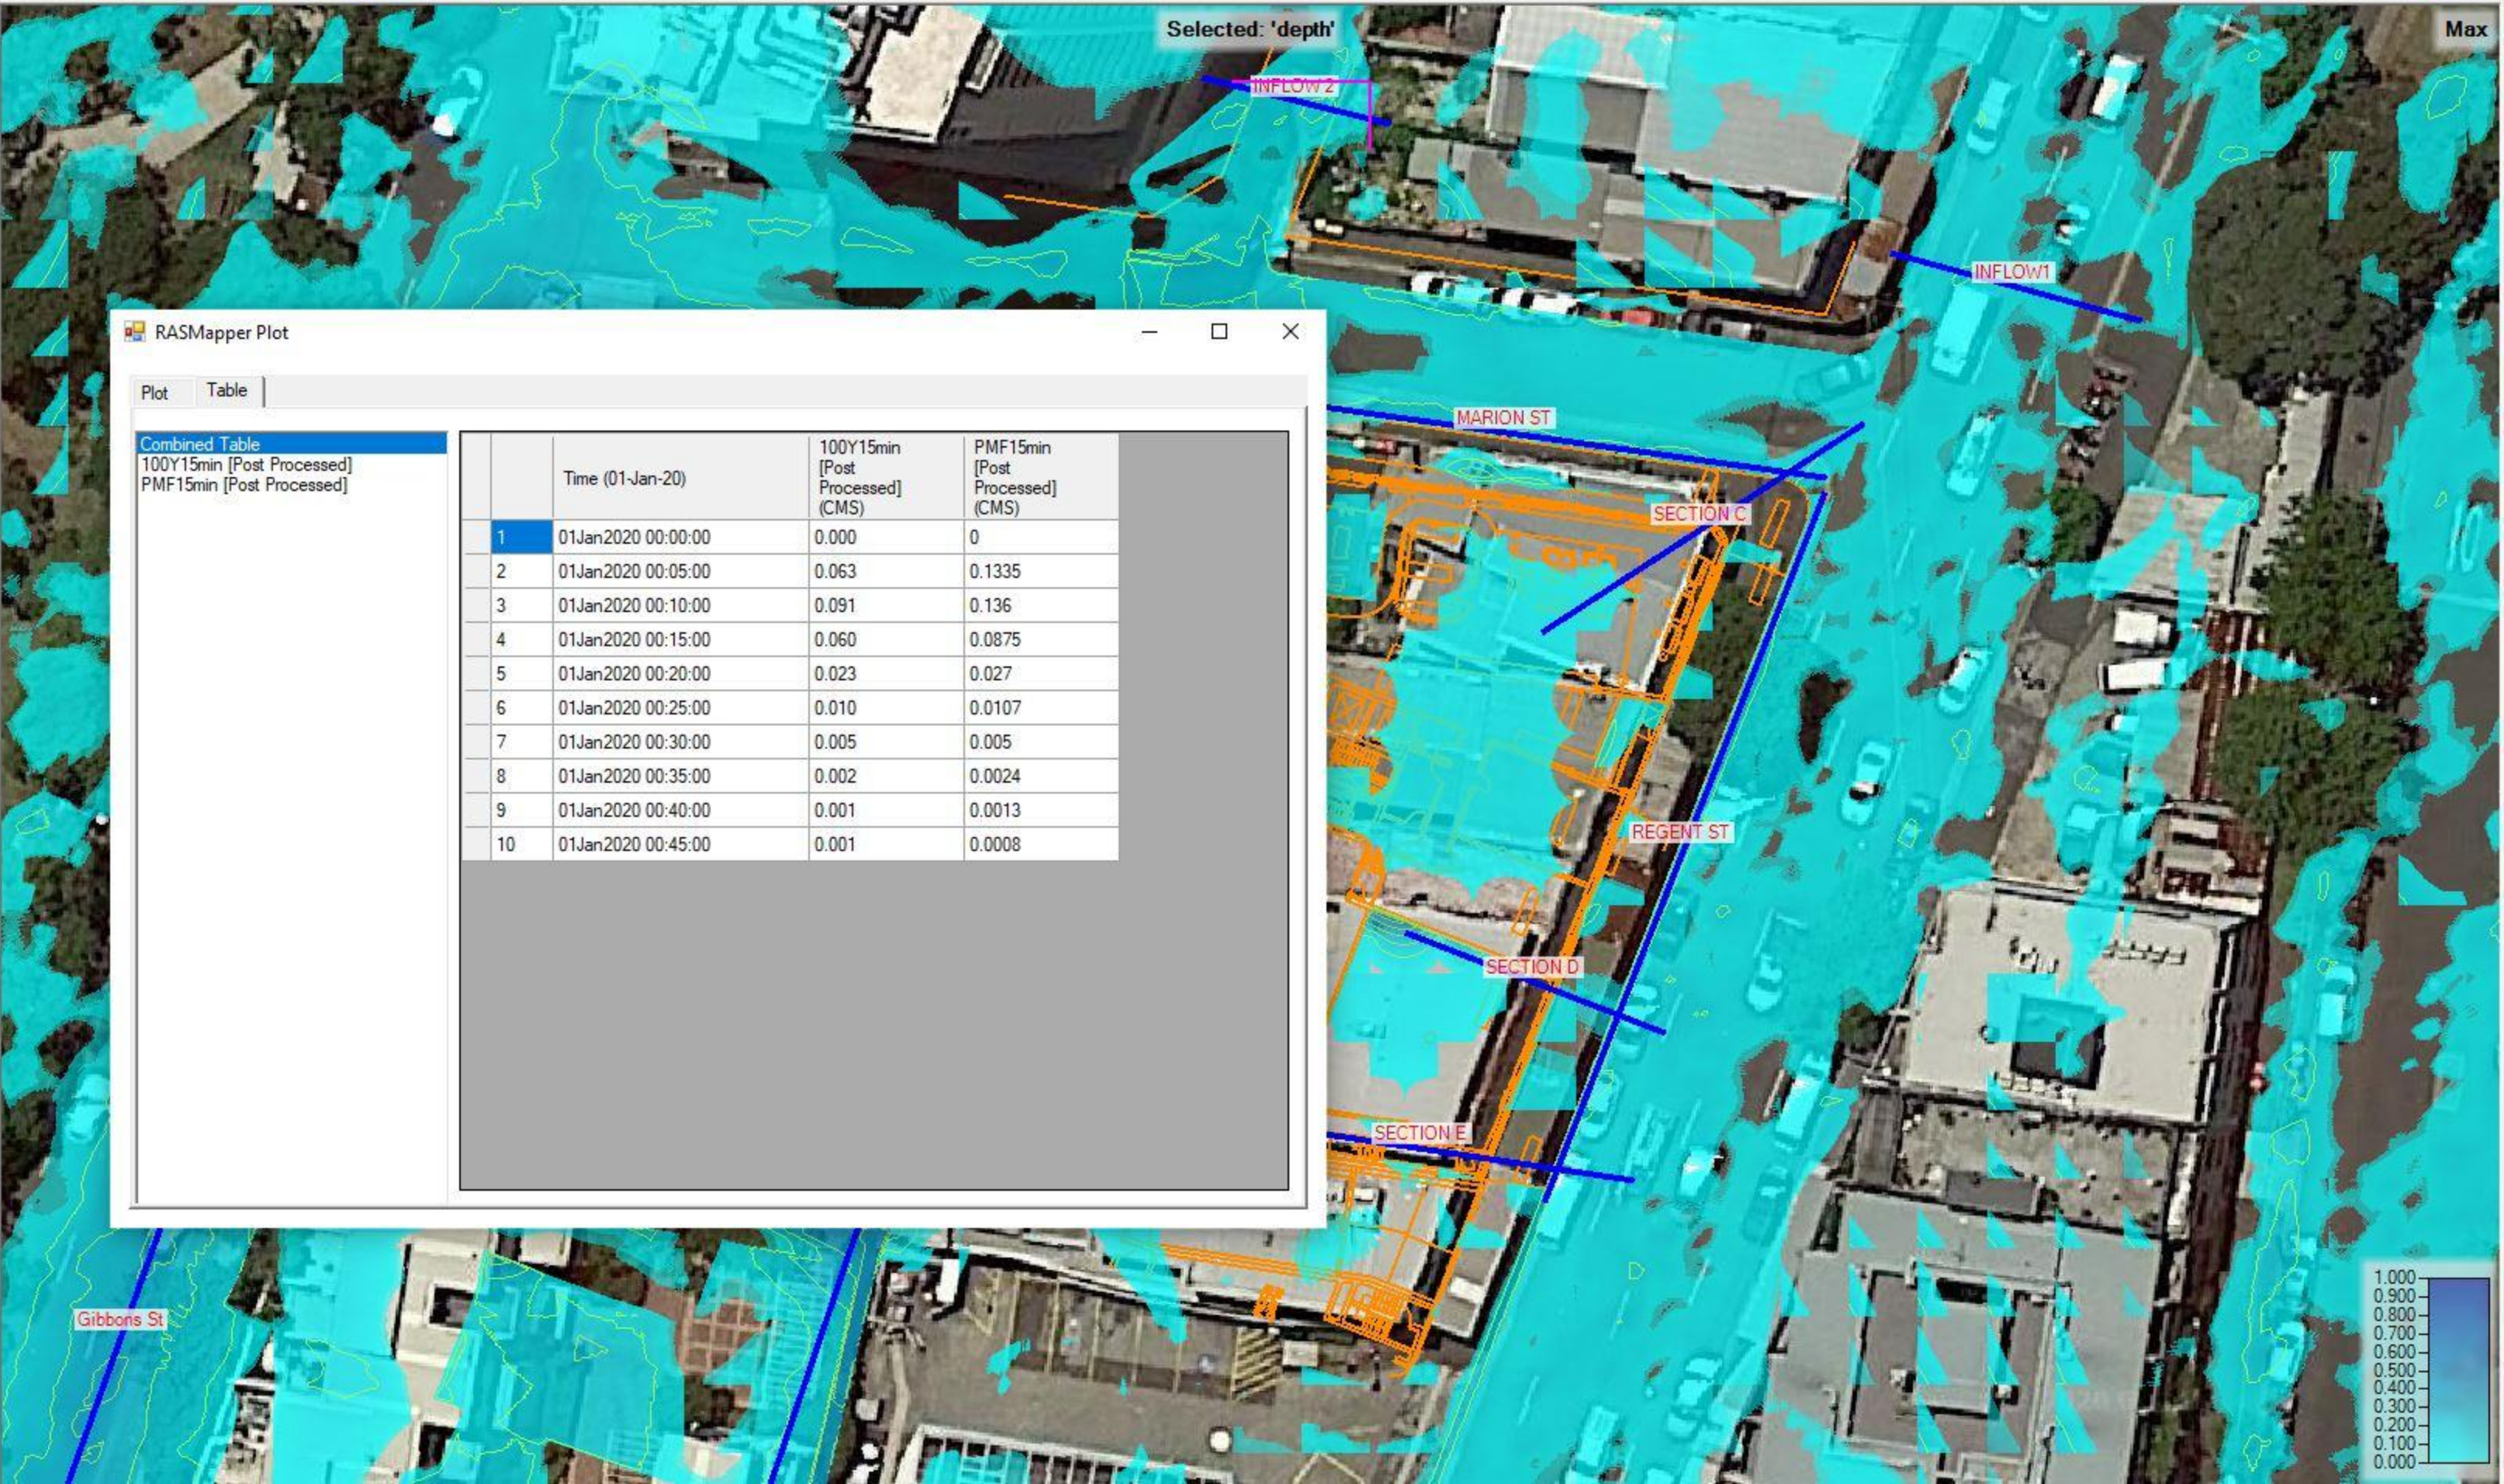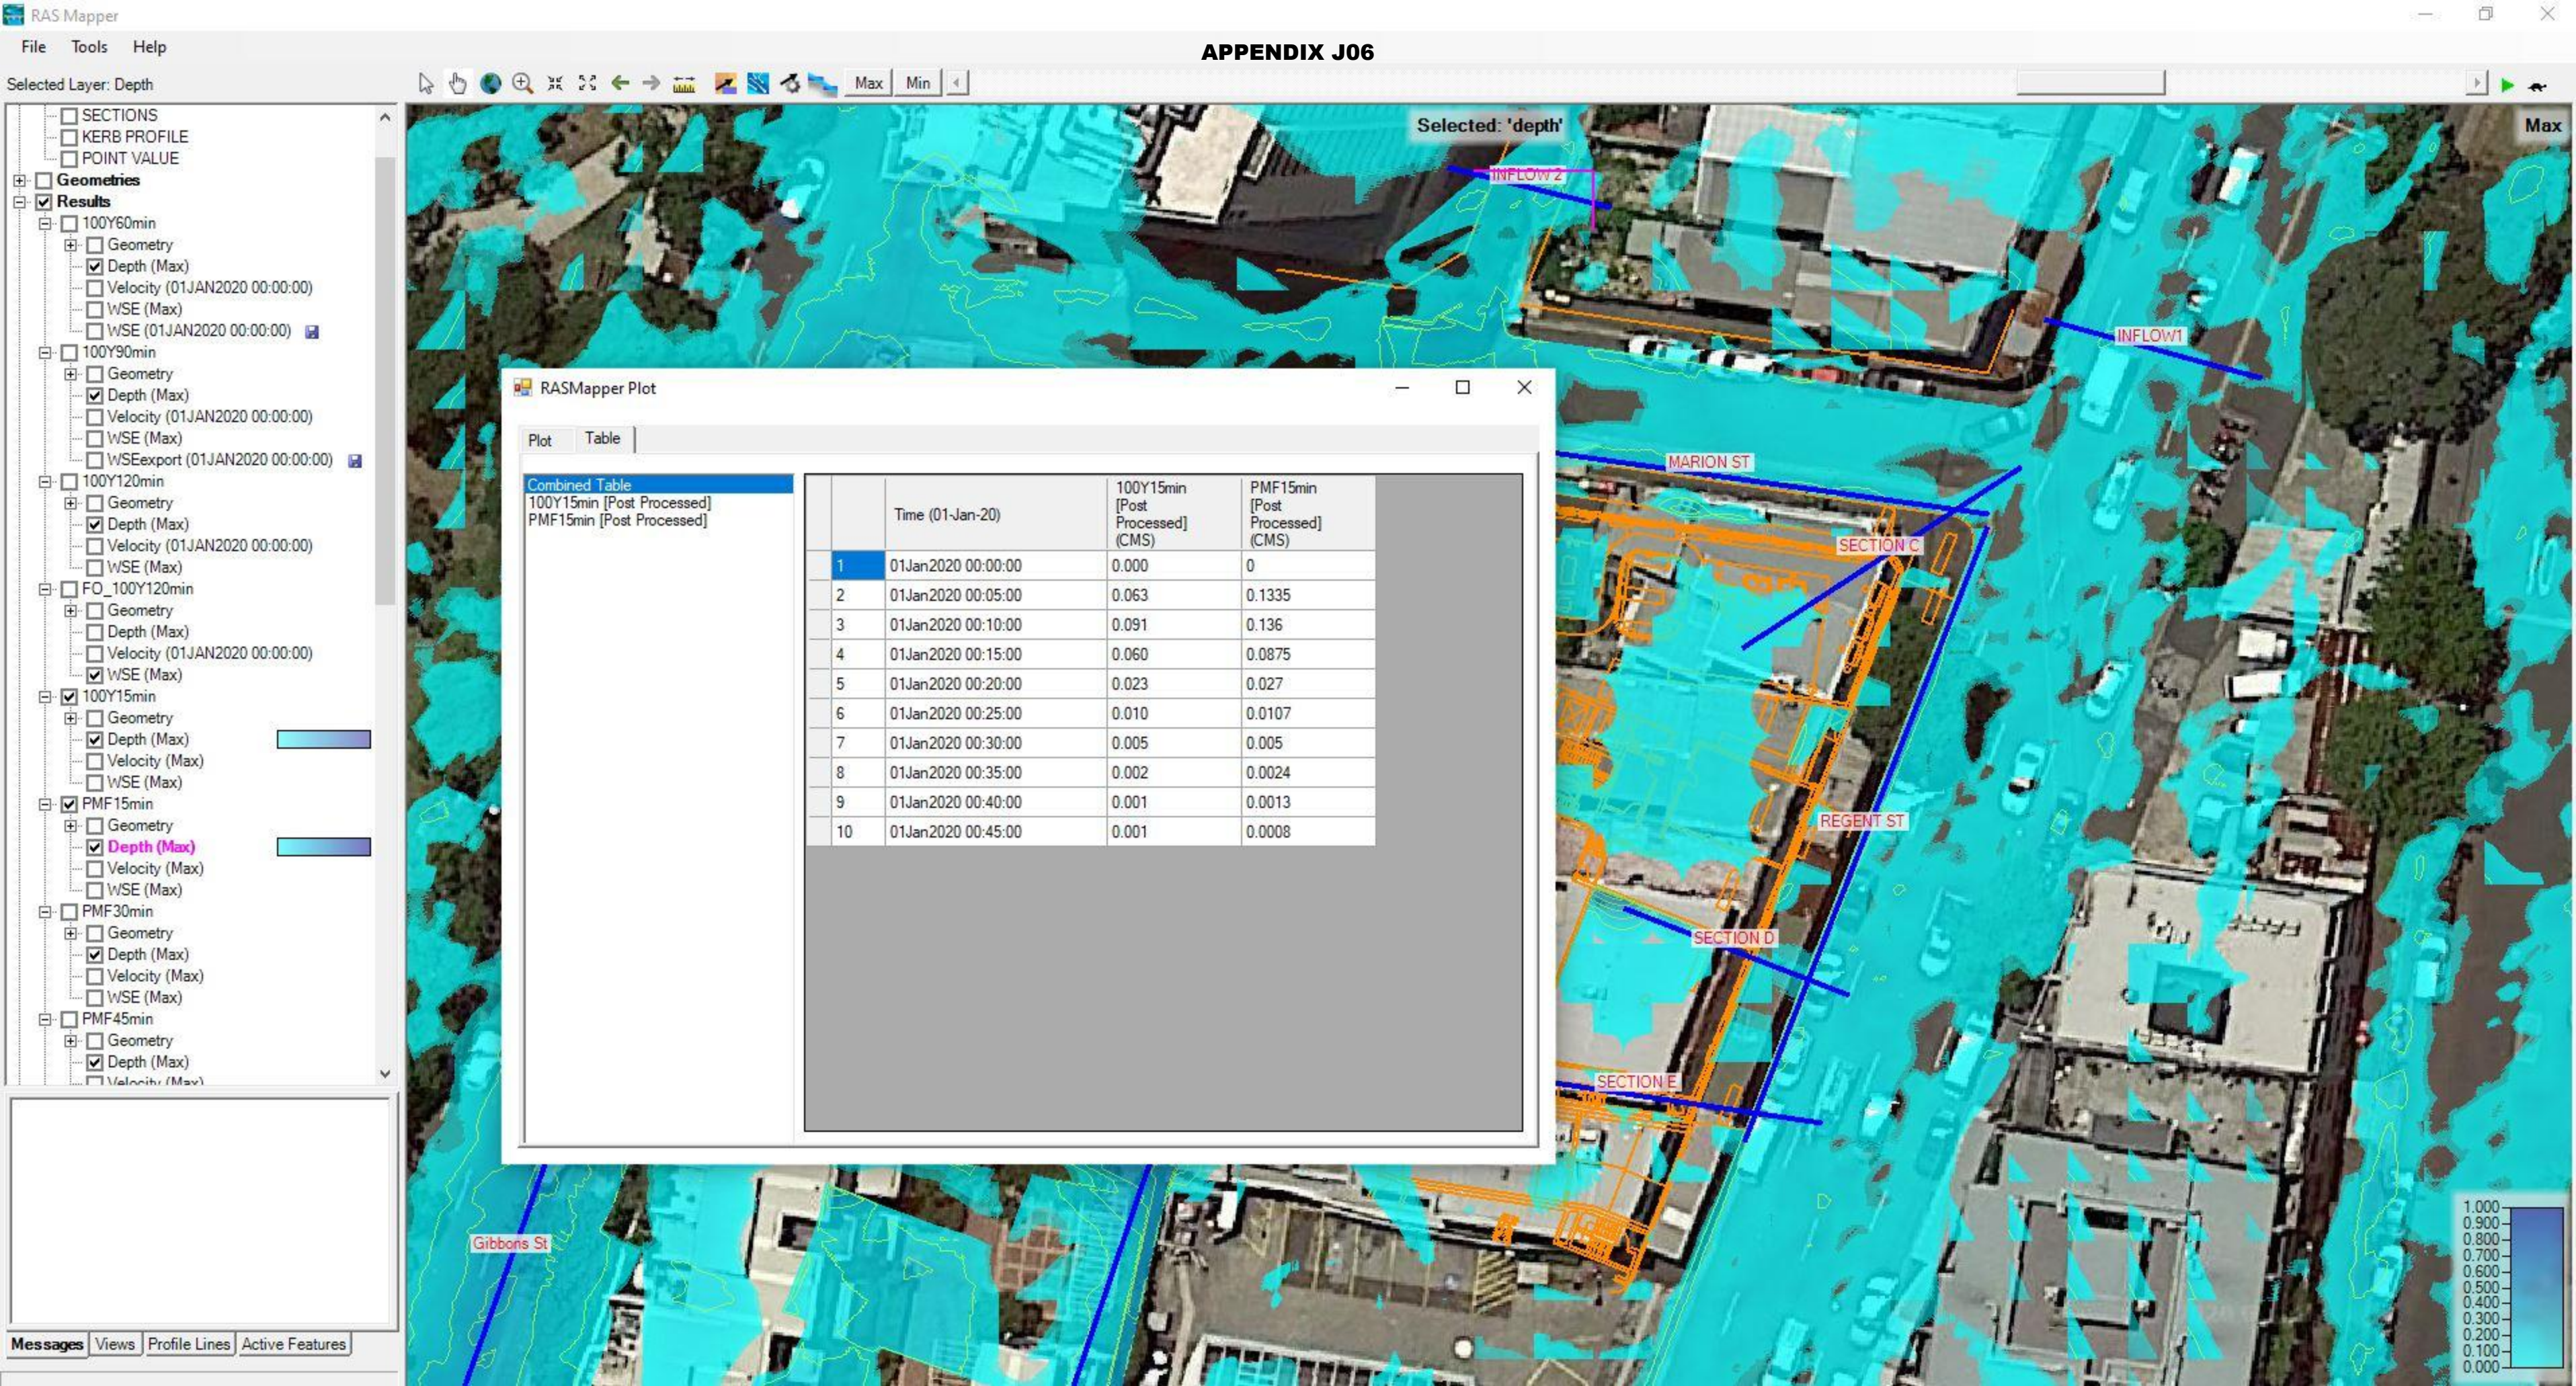


RASMapper Plot


Plot Table


Combined Table


100Y15min [Post Processed]
PMF15min [Post Processed]


	Time (01-Jan-20)	100Y15min [Post Processed] (CMS)	PMF15min [Post Processed] (CMS)
1	01Jan2020 00:00:00	0.000	0
2	01Jan2020 00:05:00	0.063	0.1335
3	01Jan2020 00:10:00	0.091	0.136
4	01Jan2020 00:15:00	0.060	0.0875
5	01Jan2020 00:20:00	0.023	0.027
6	01Jan2020 00:25:00	0.010	0.0107
7	01Jan2020 00:30:00	0.005	0.005
8	01Jan2020 00:35:00	0.002	0.0024
9	01Jan2020 00:40:00	0.001	0.0013
10	01Jan2020 00:45:00	0.001	0.0008

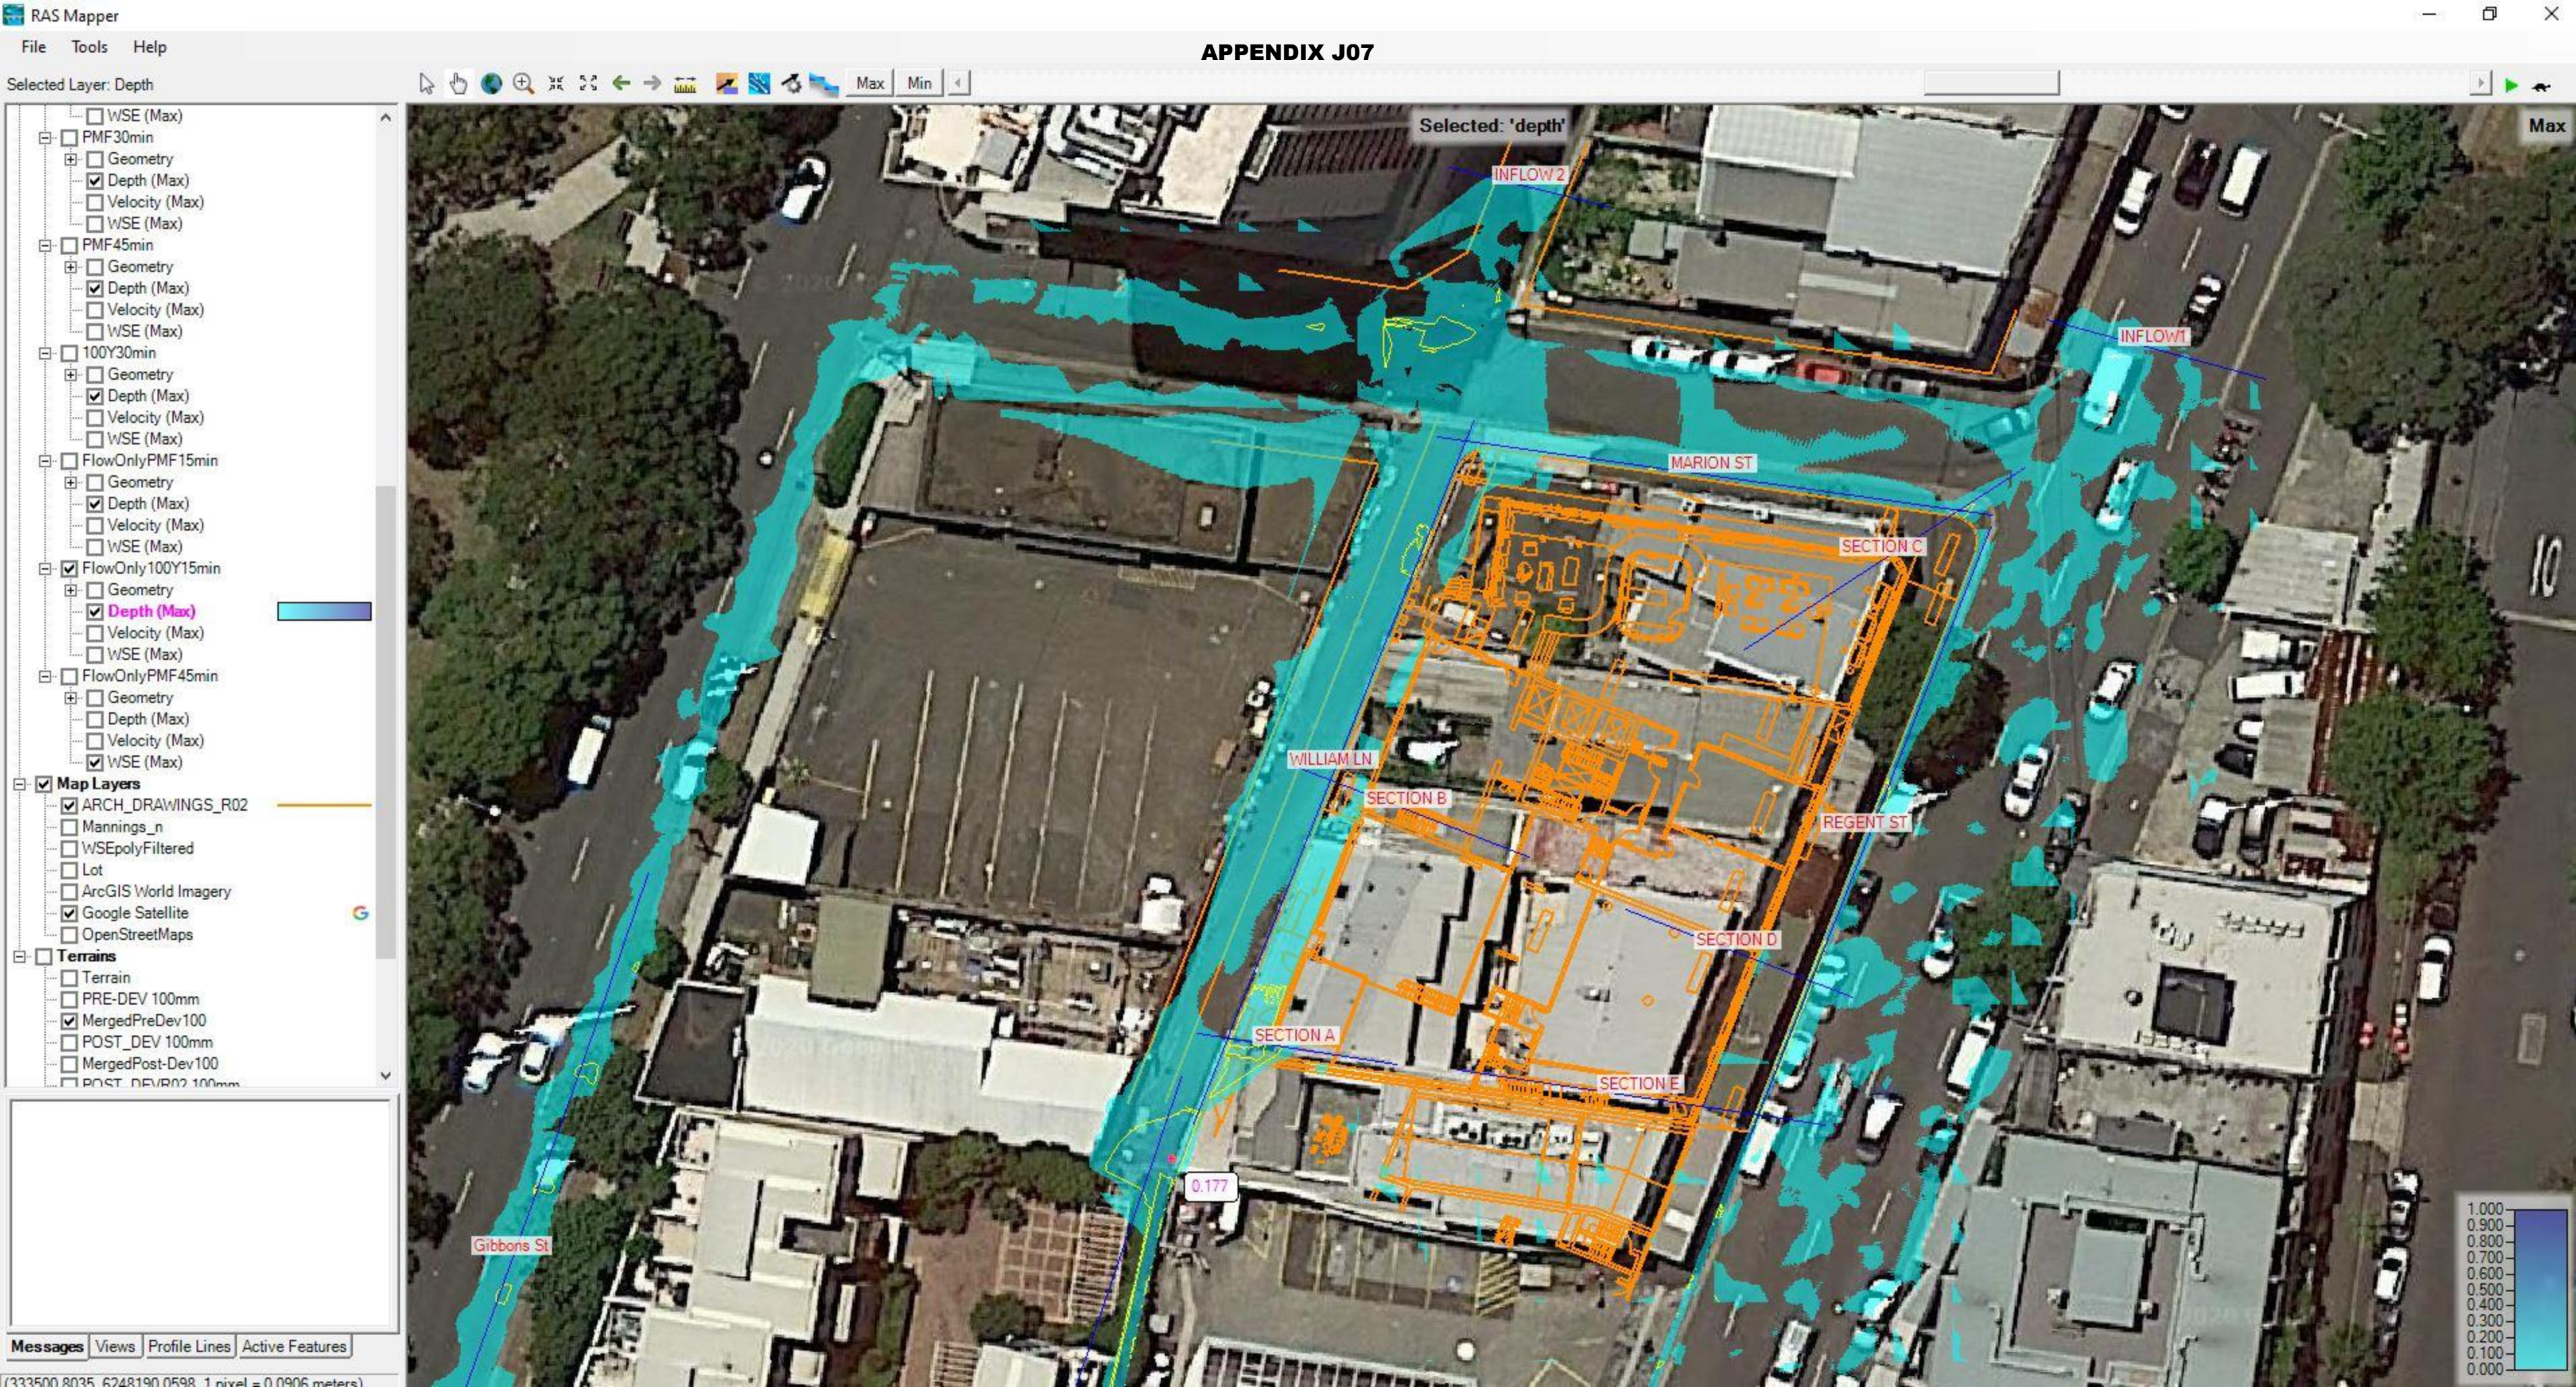


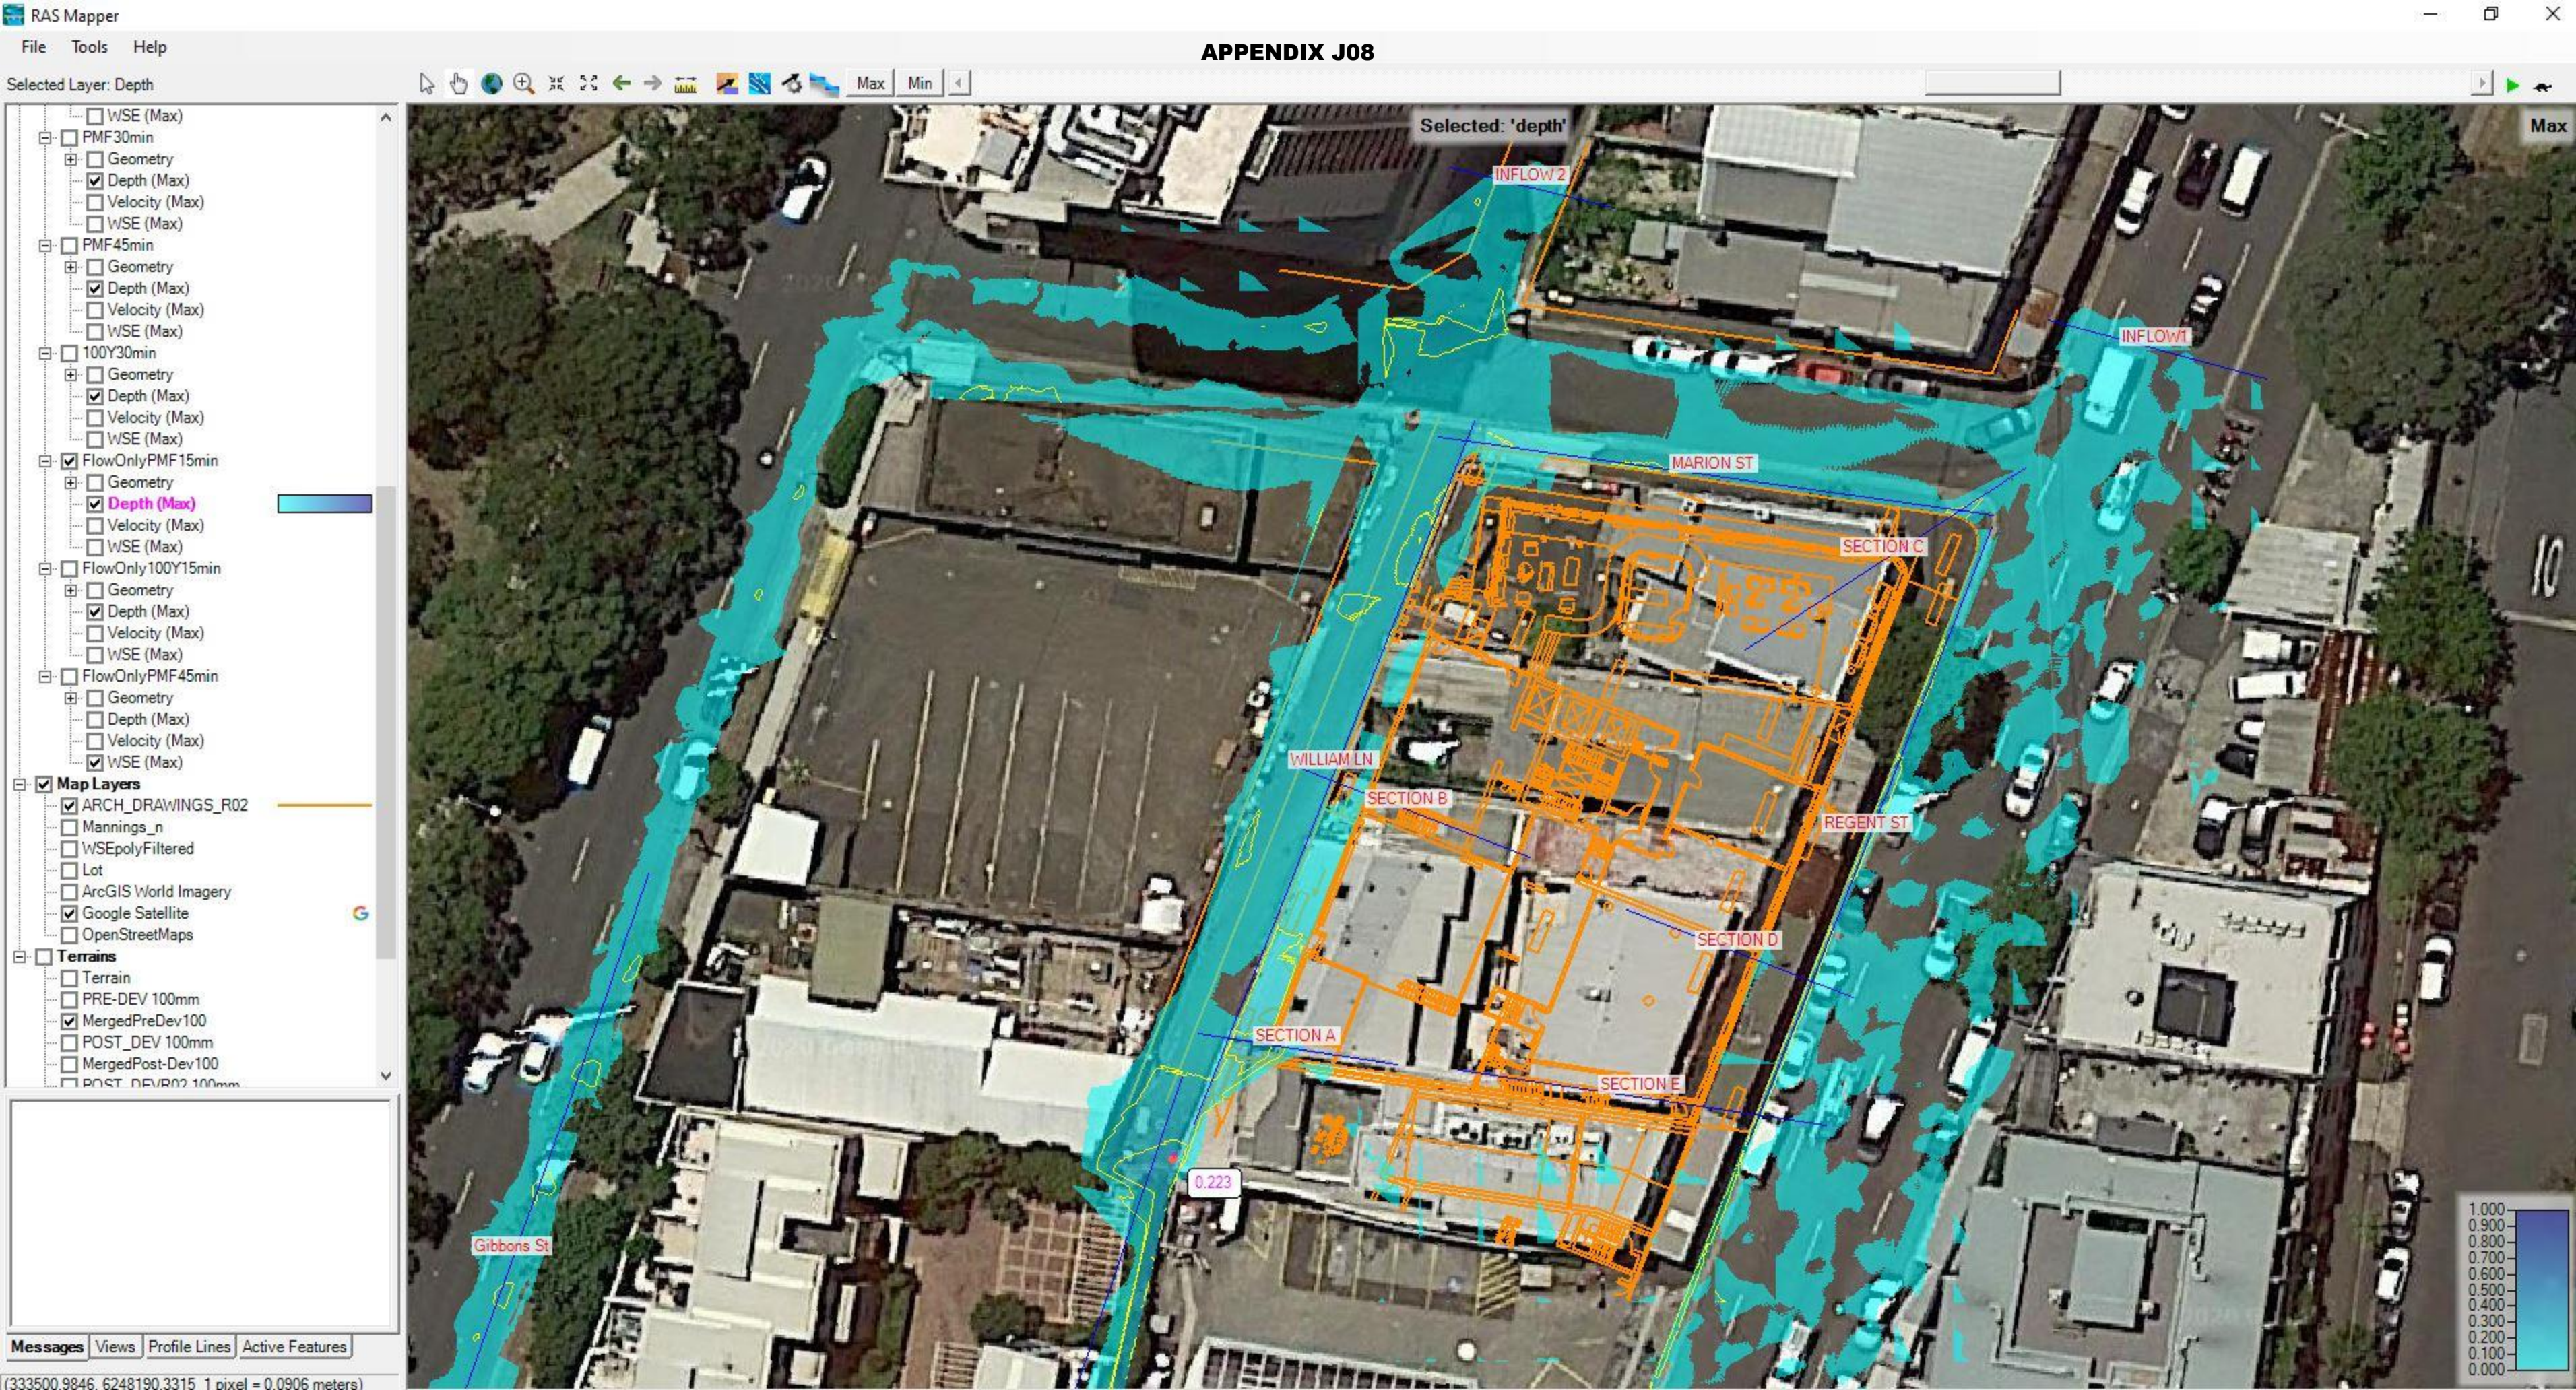


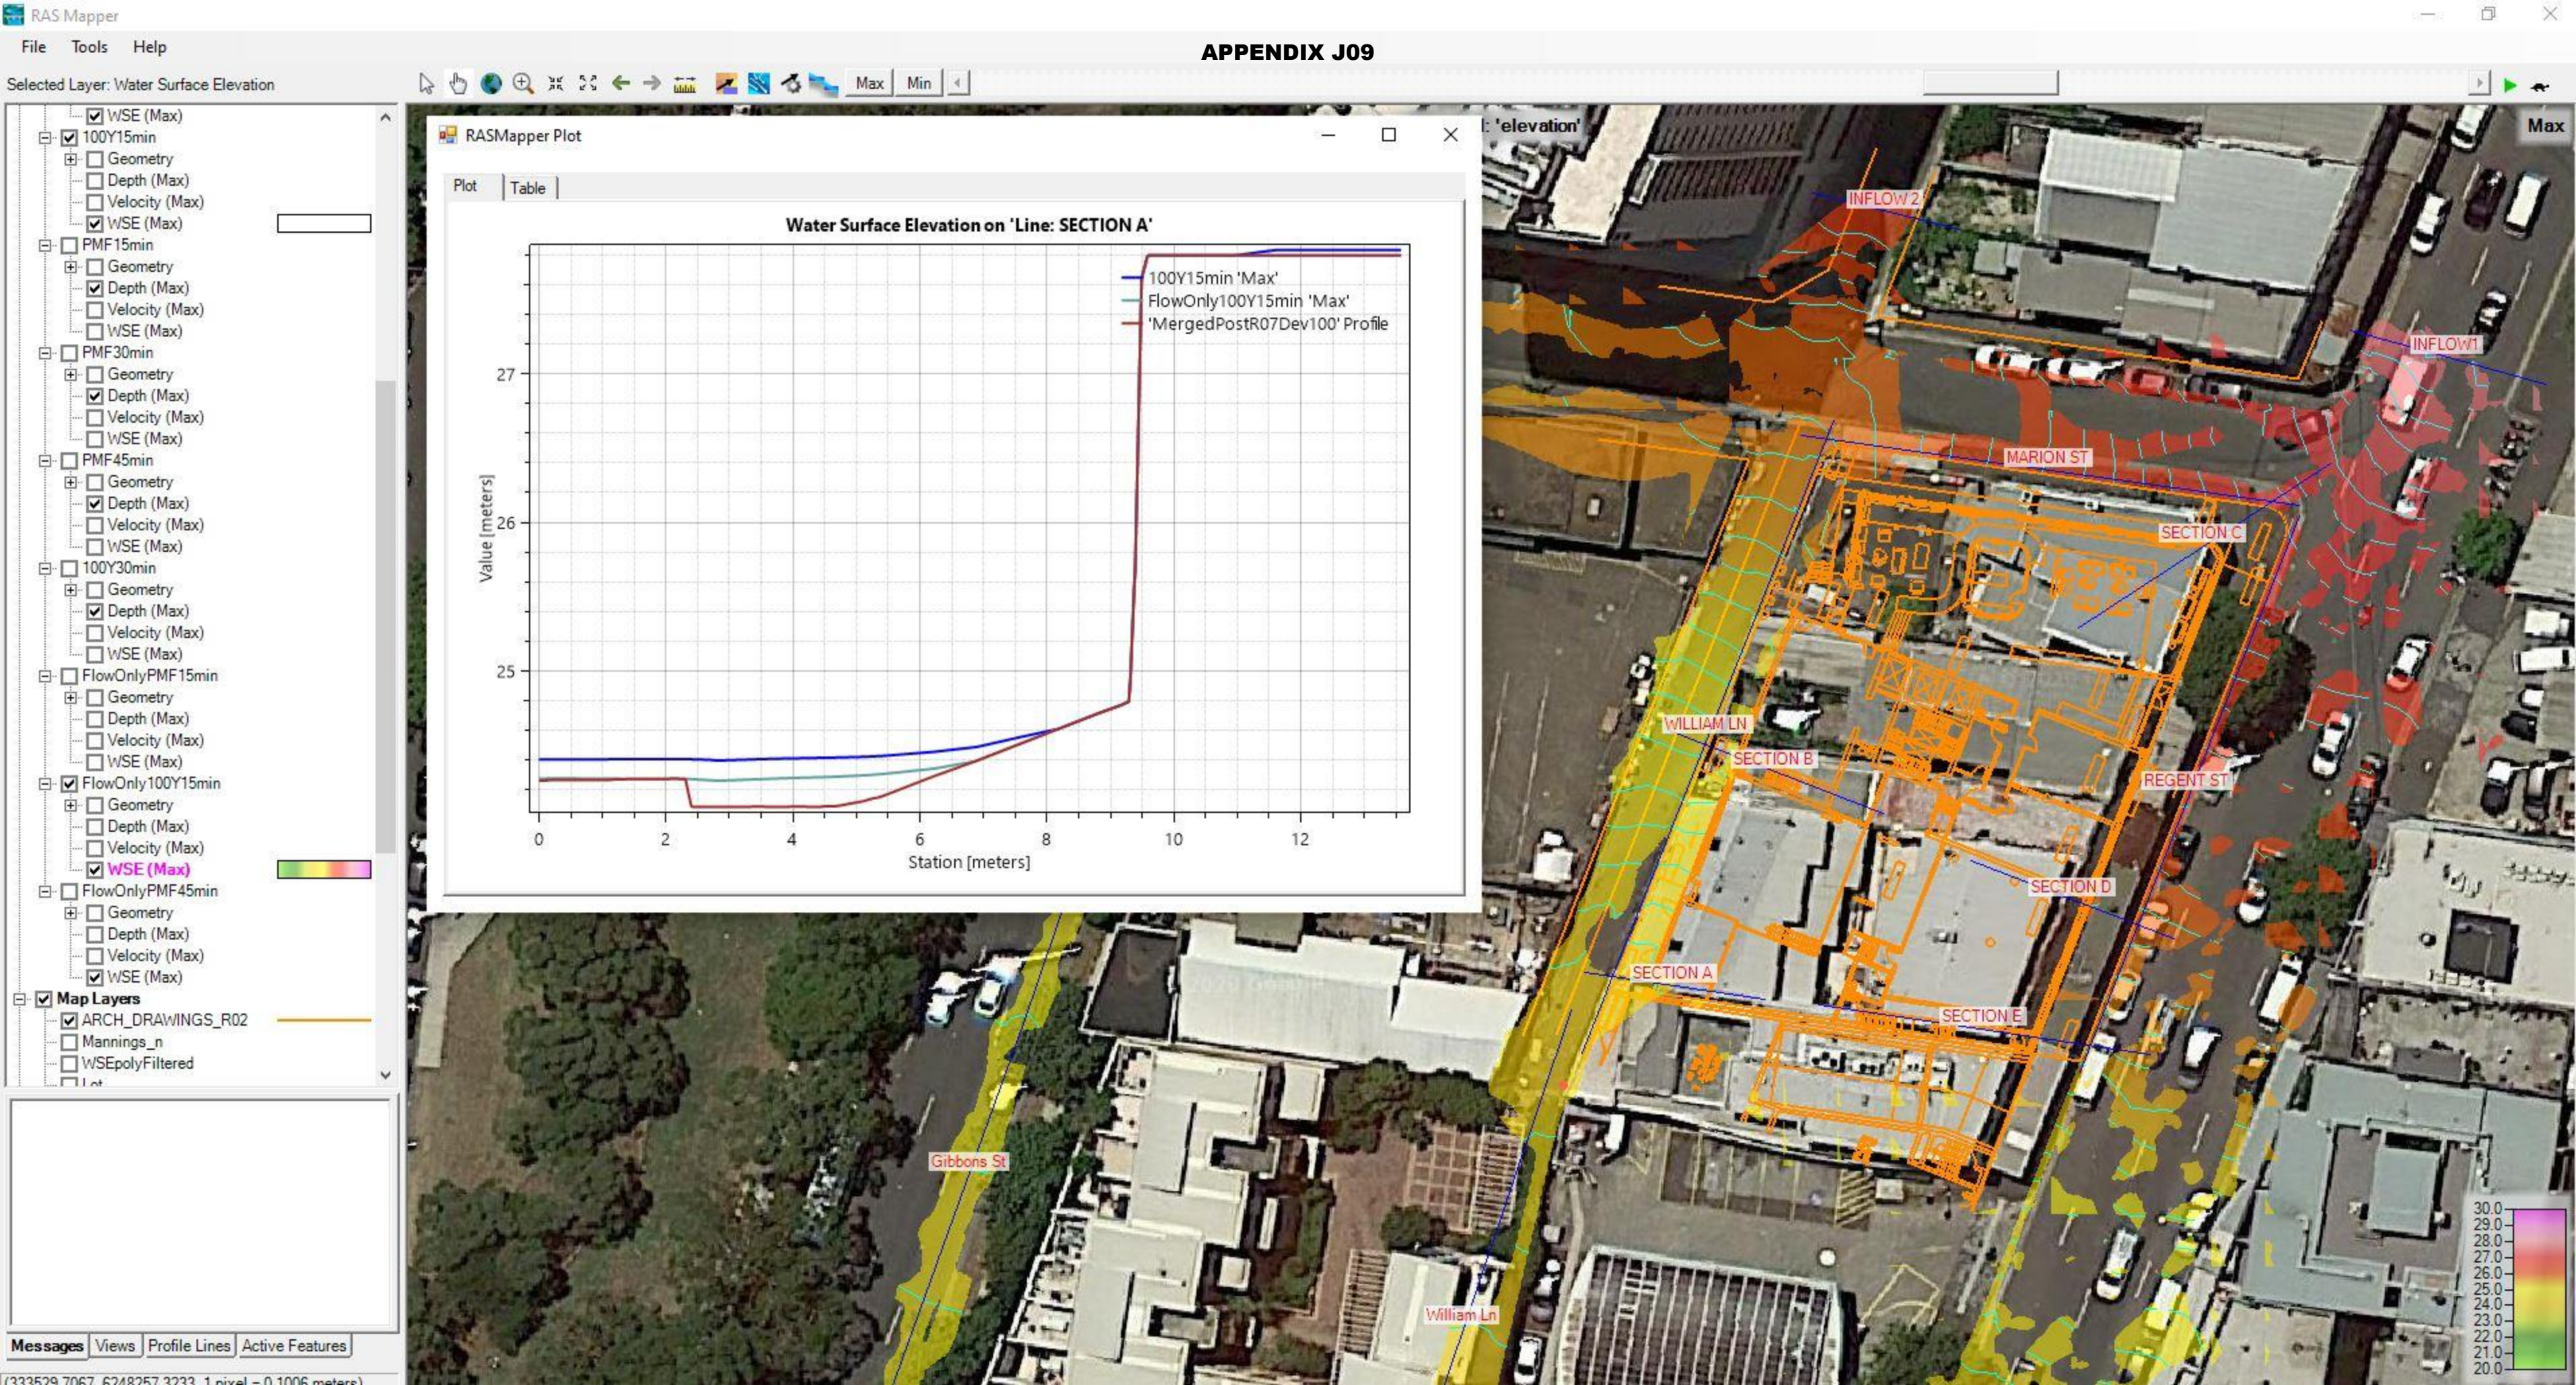


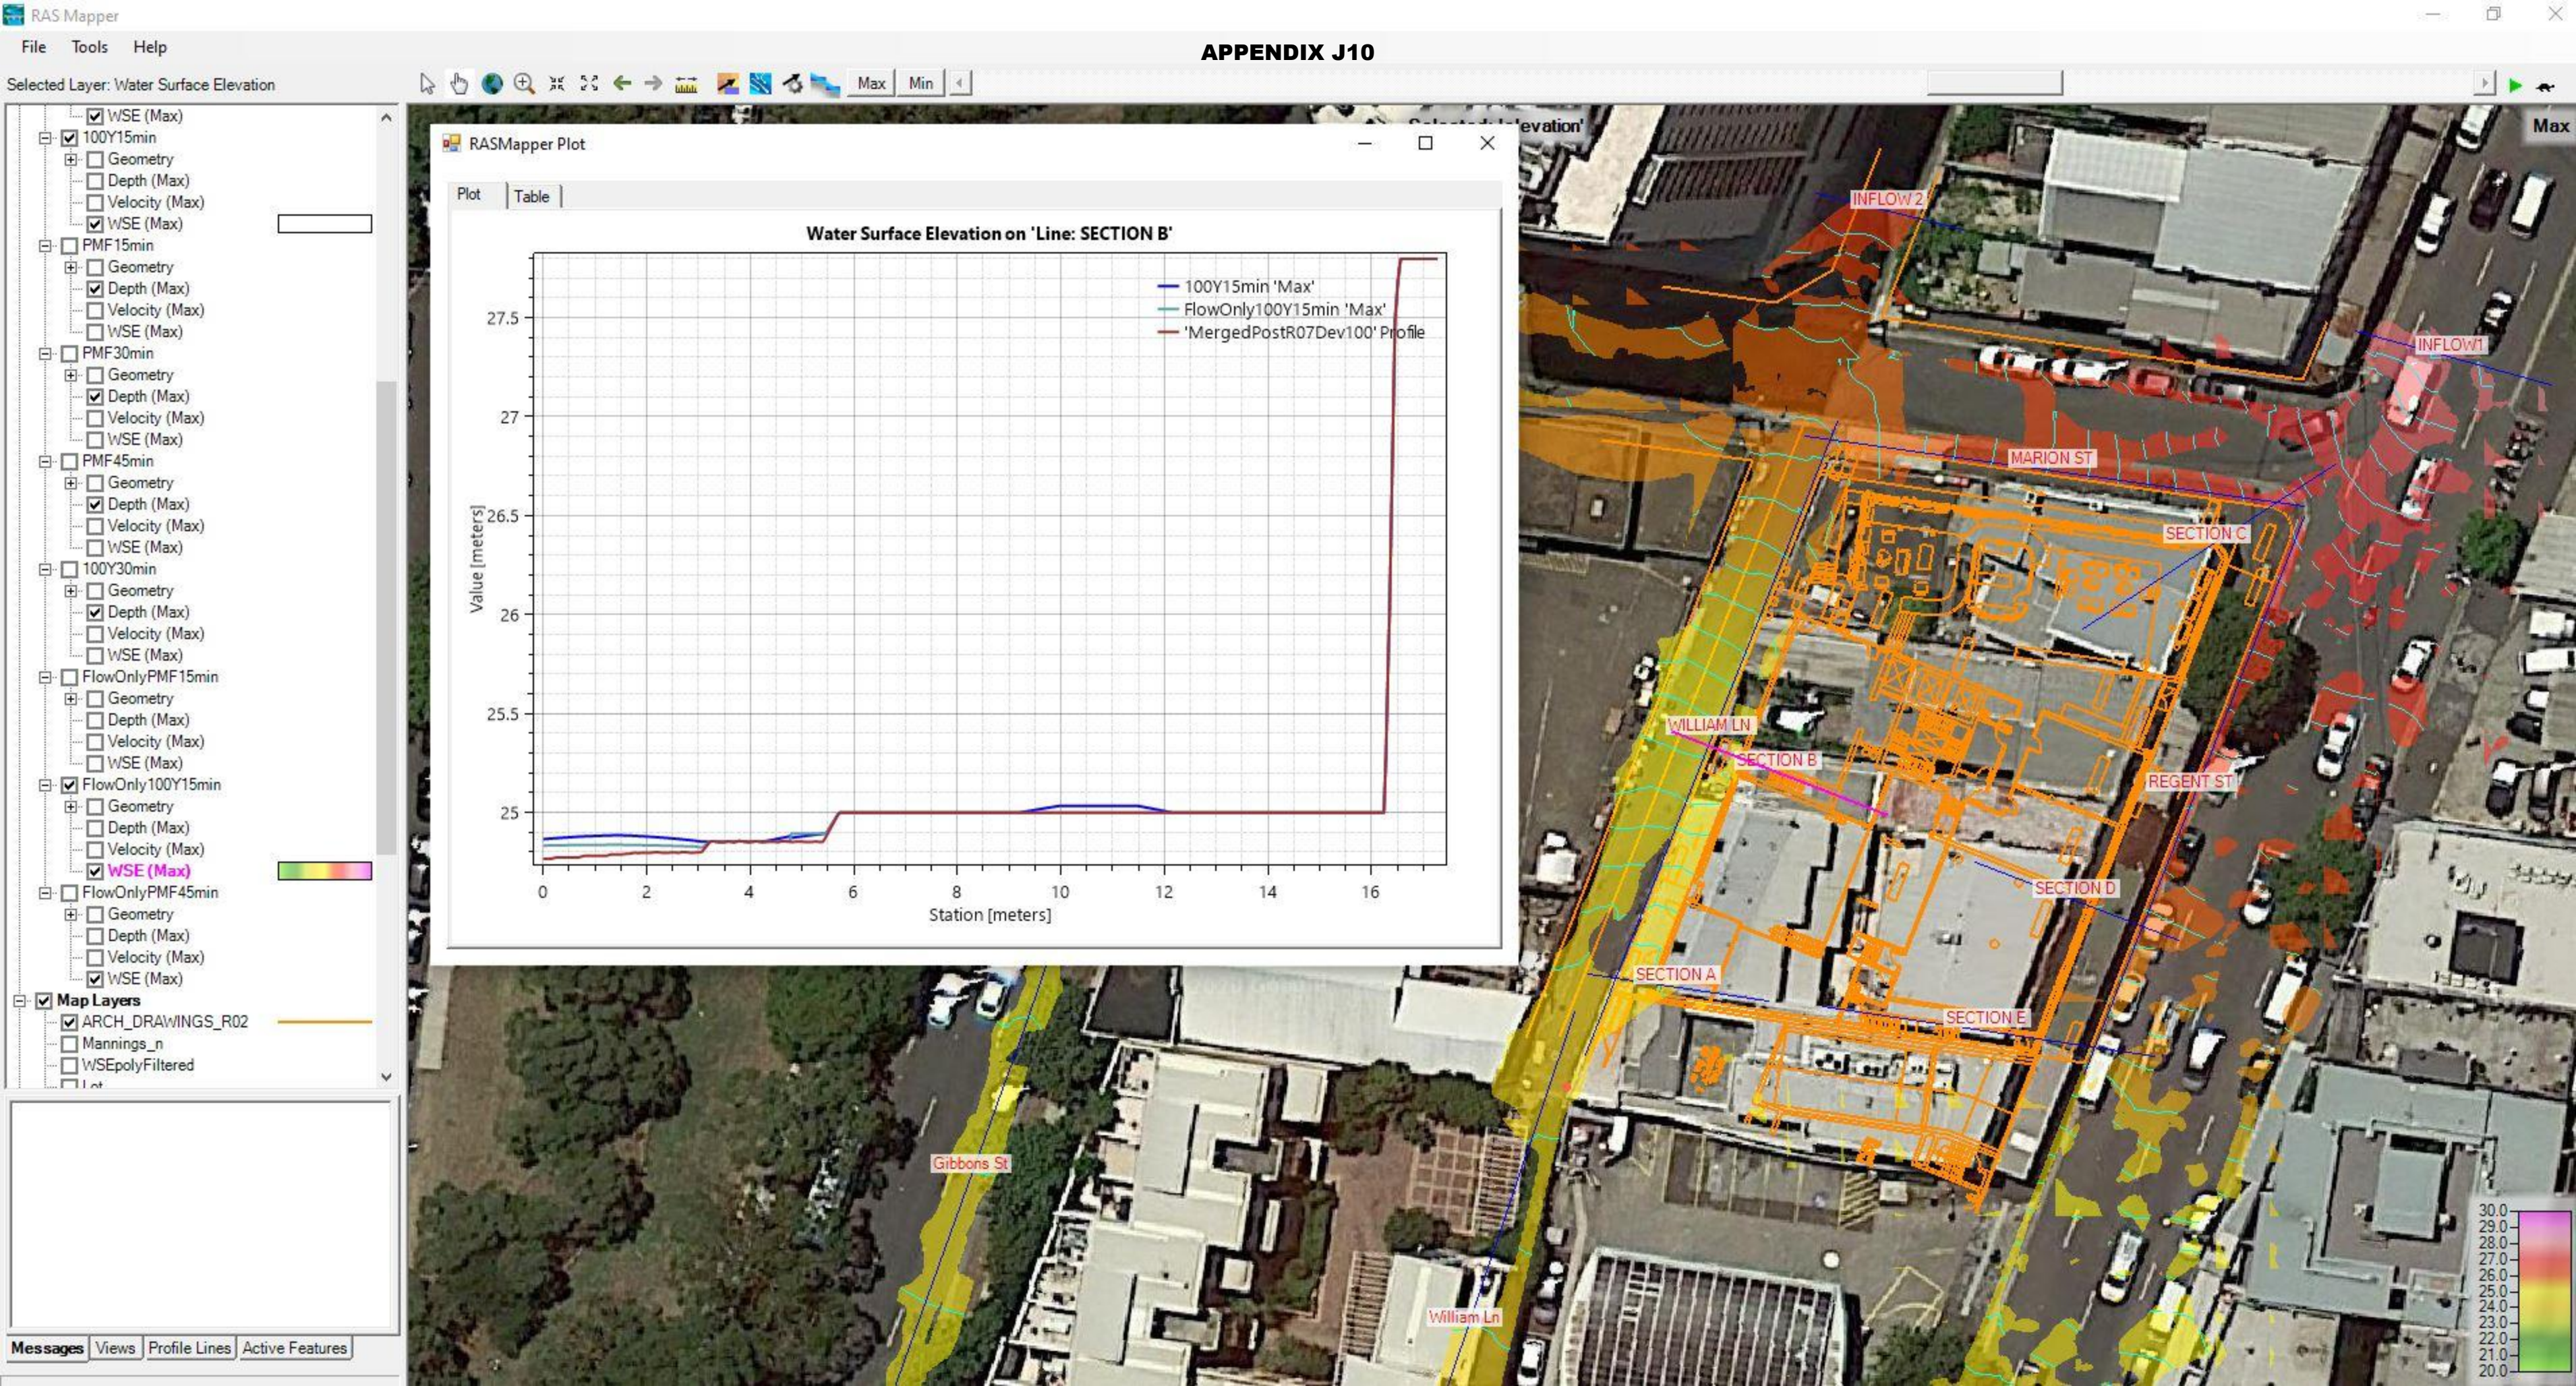


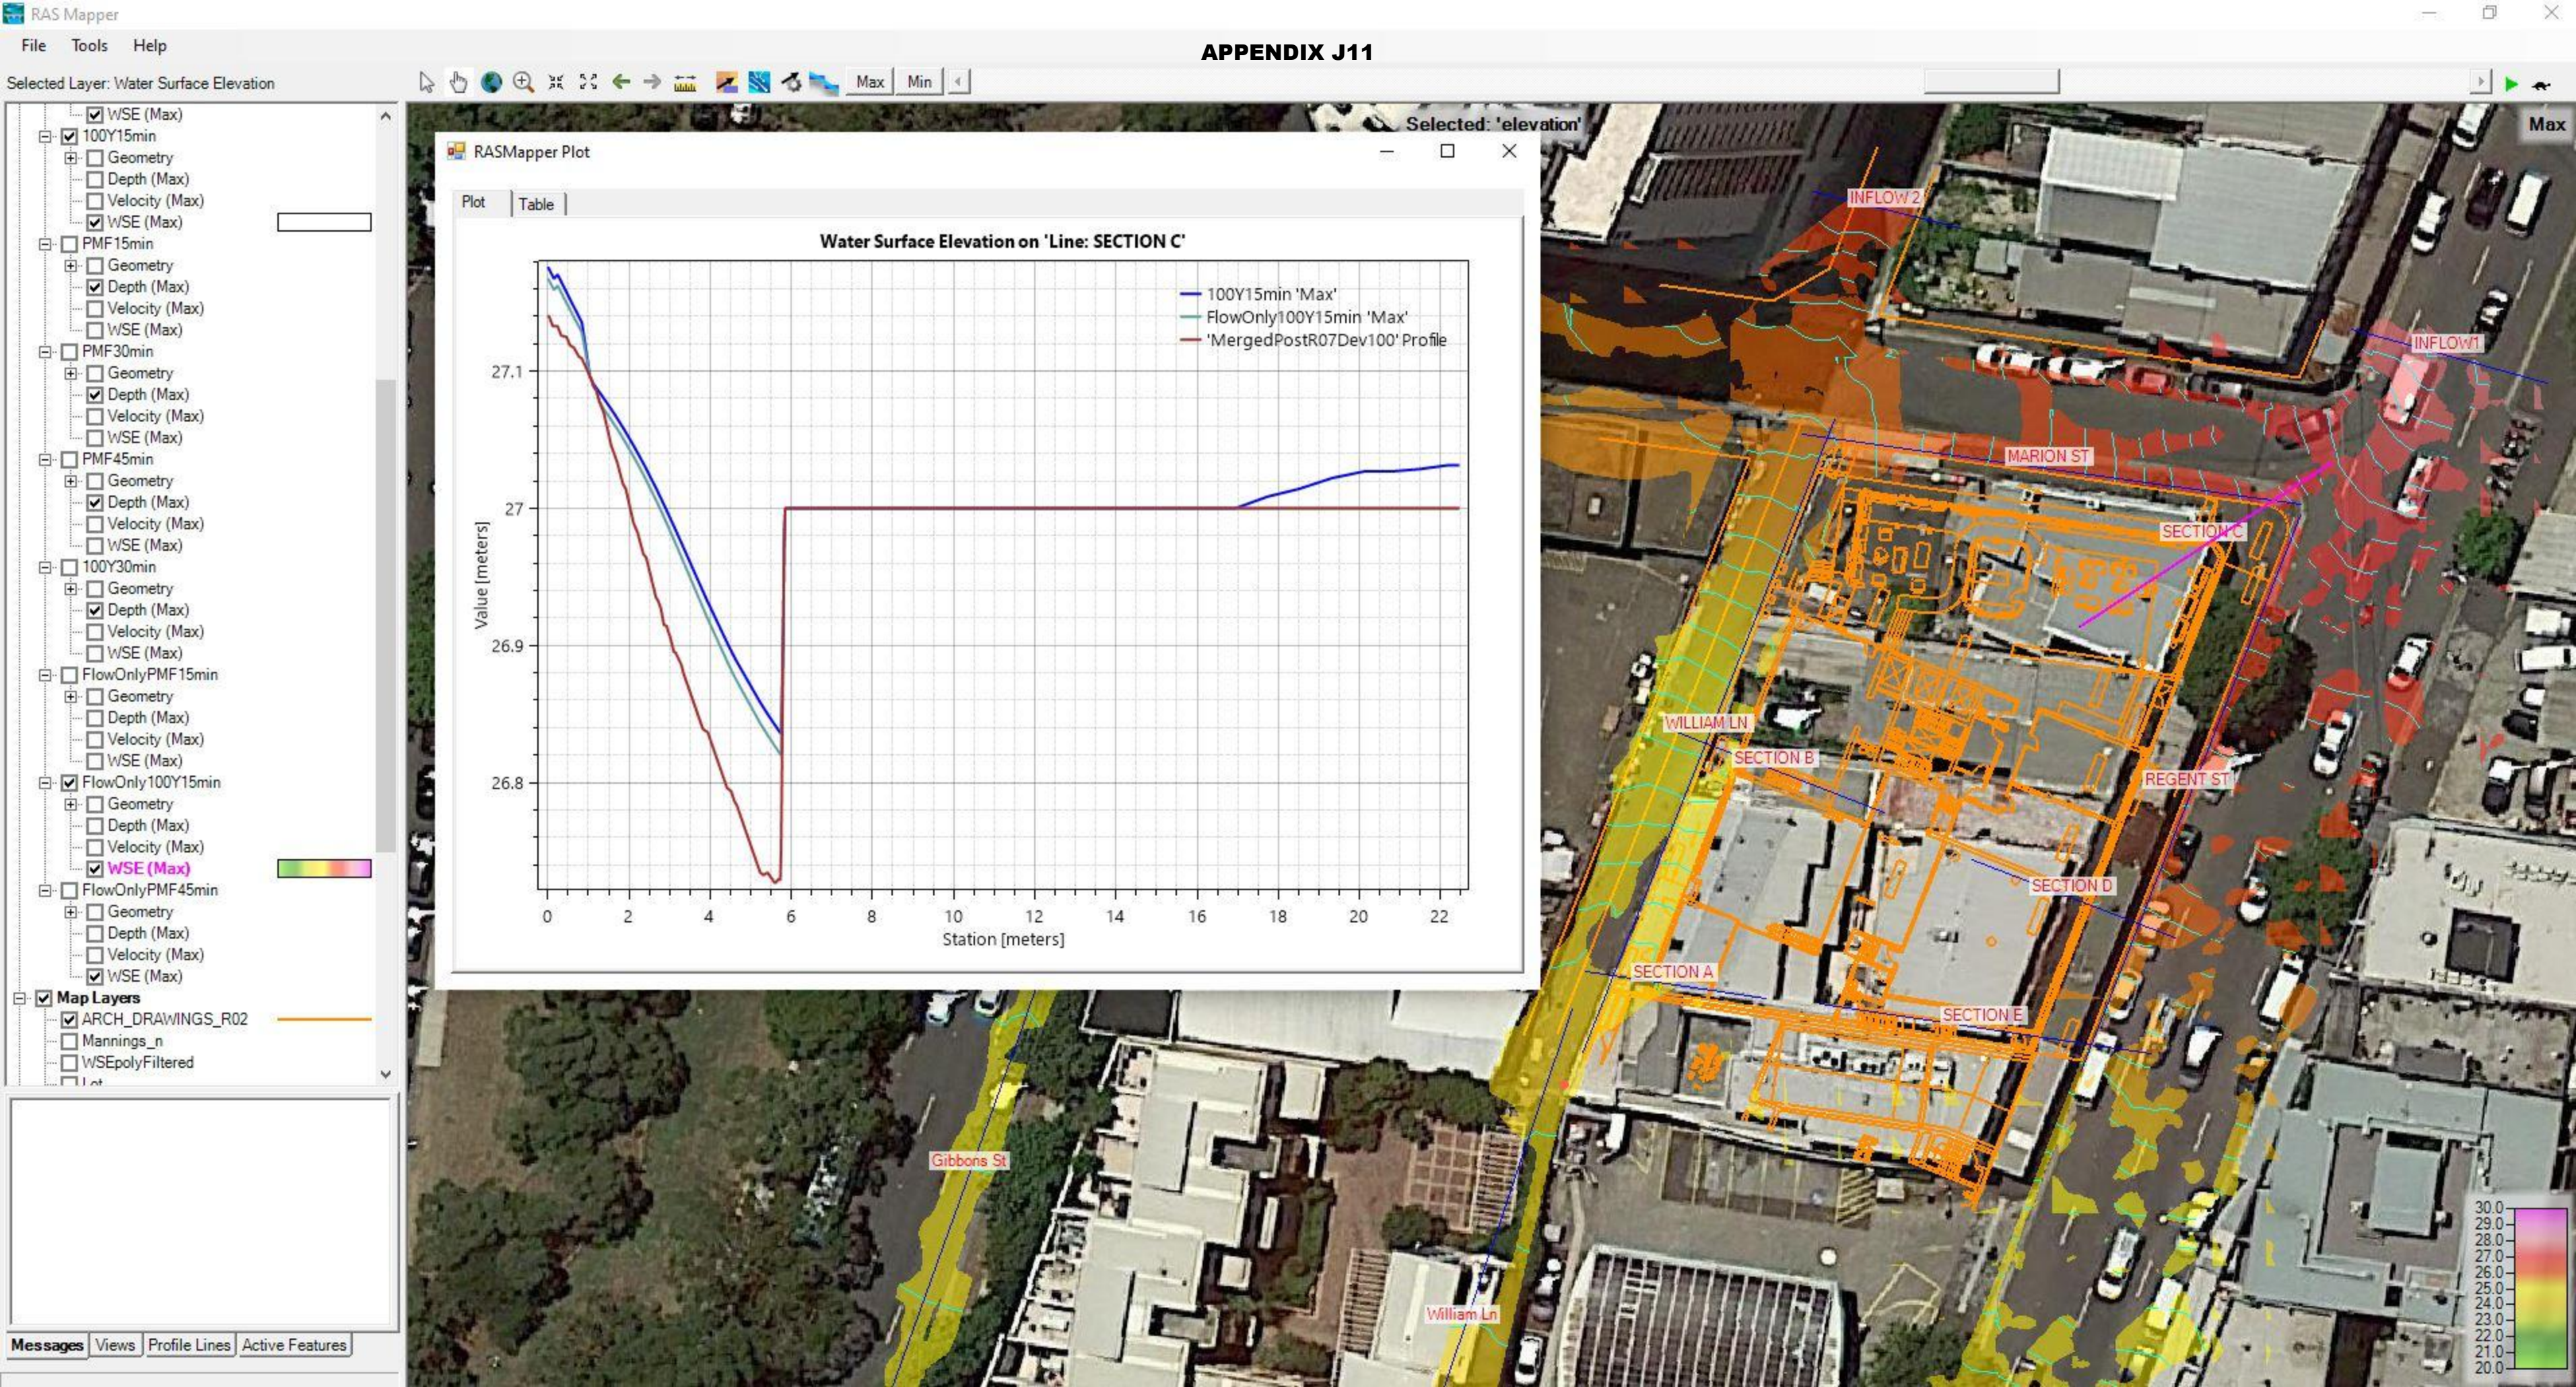


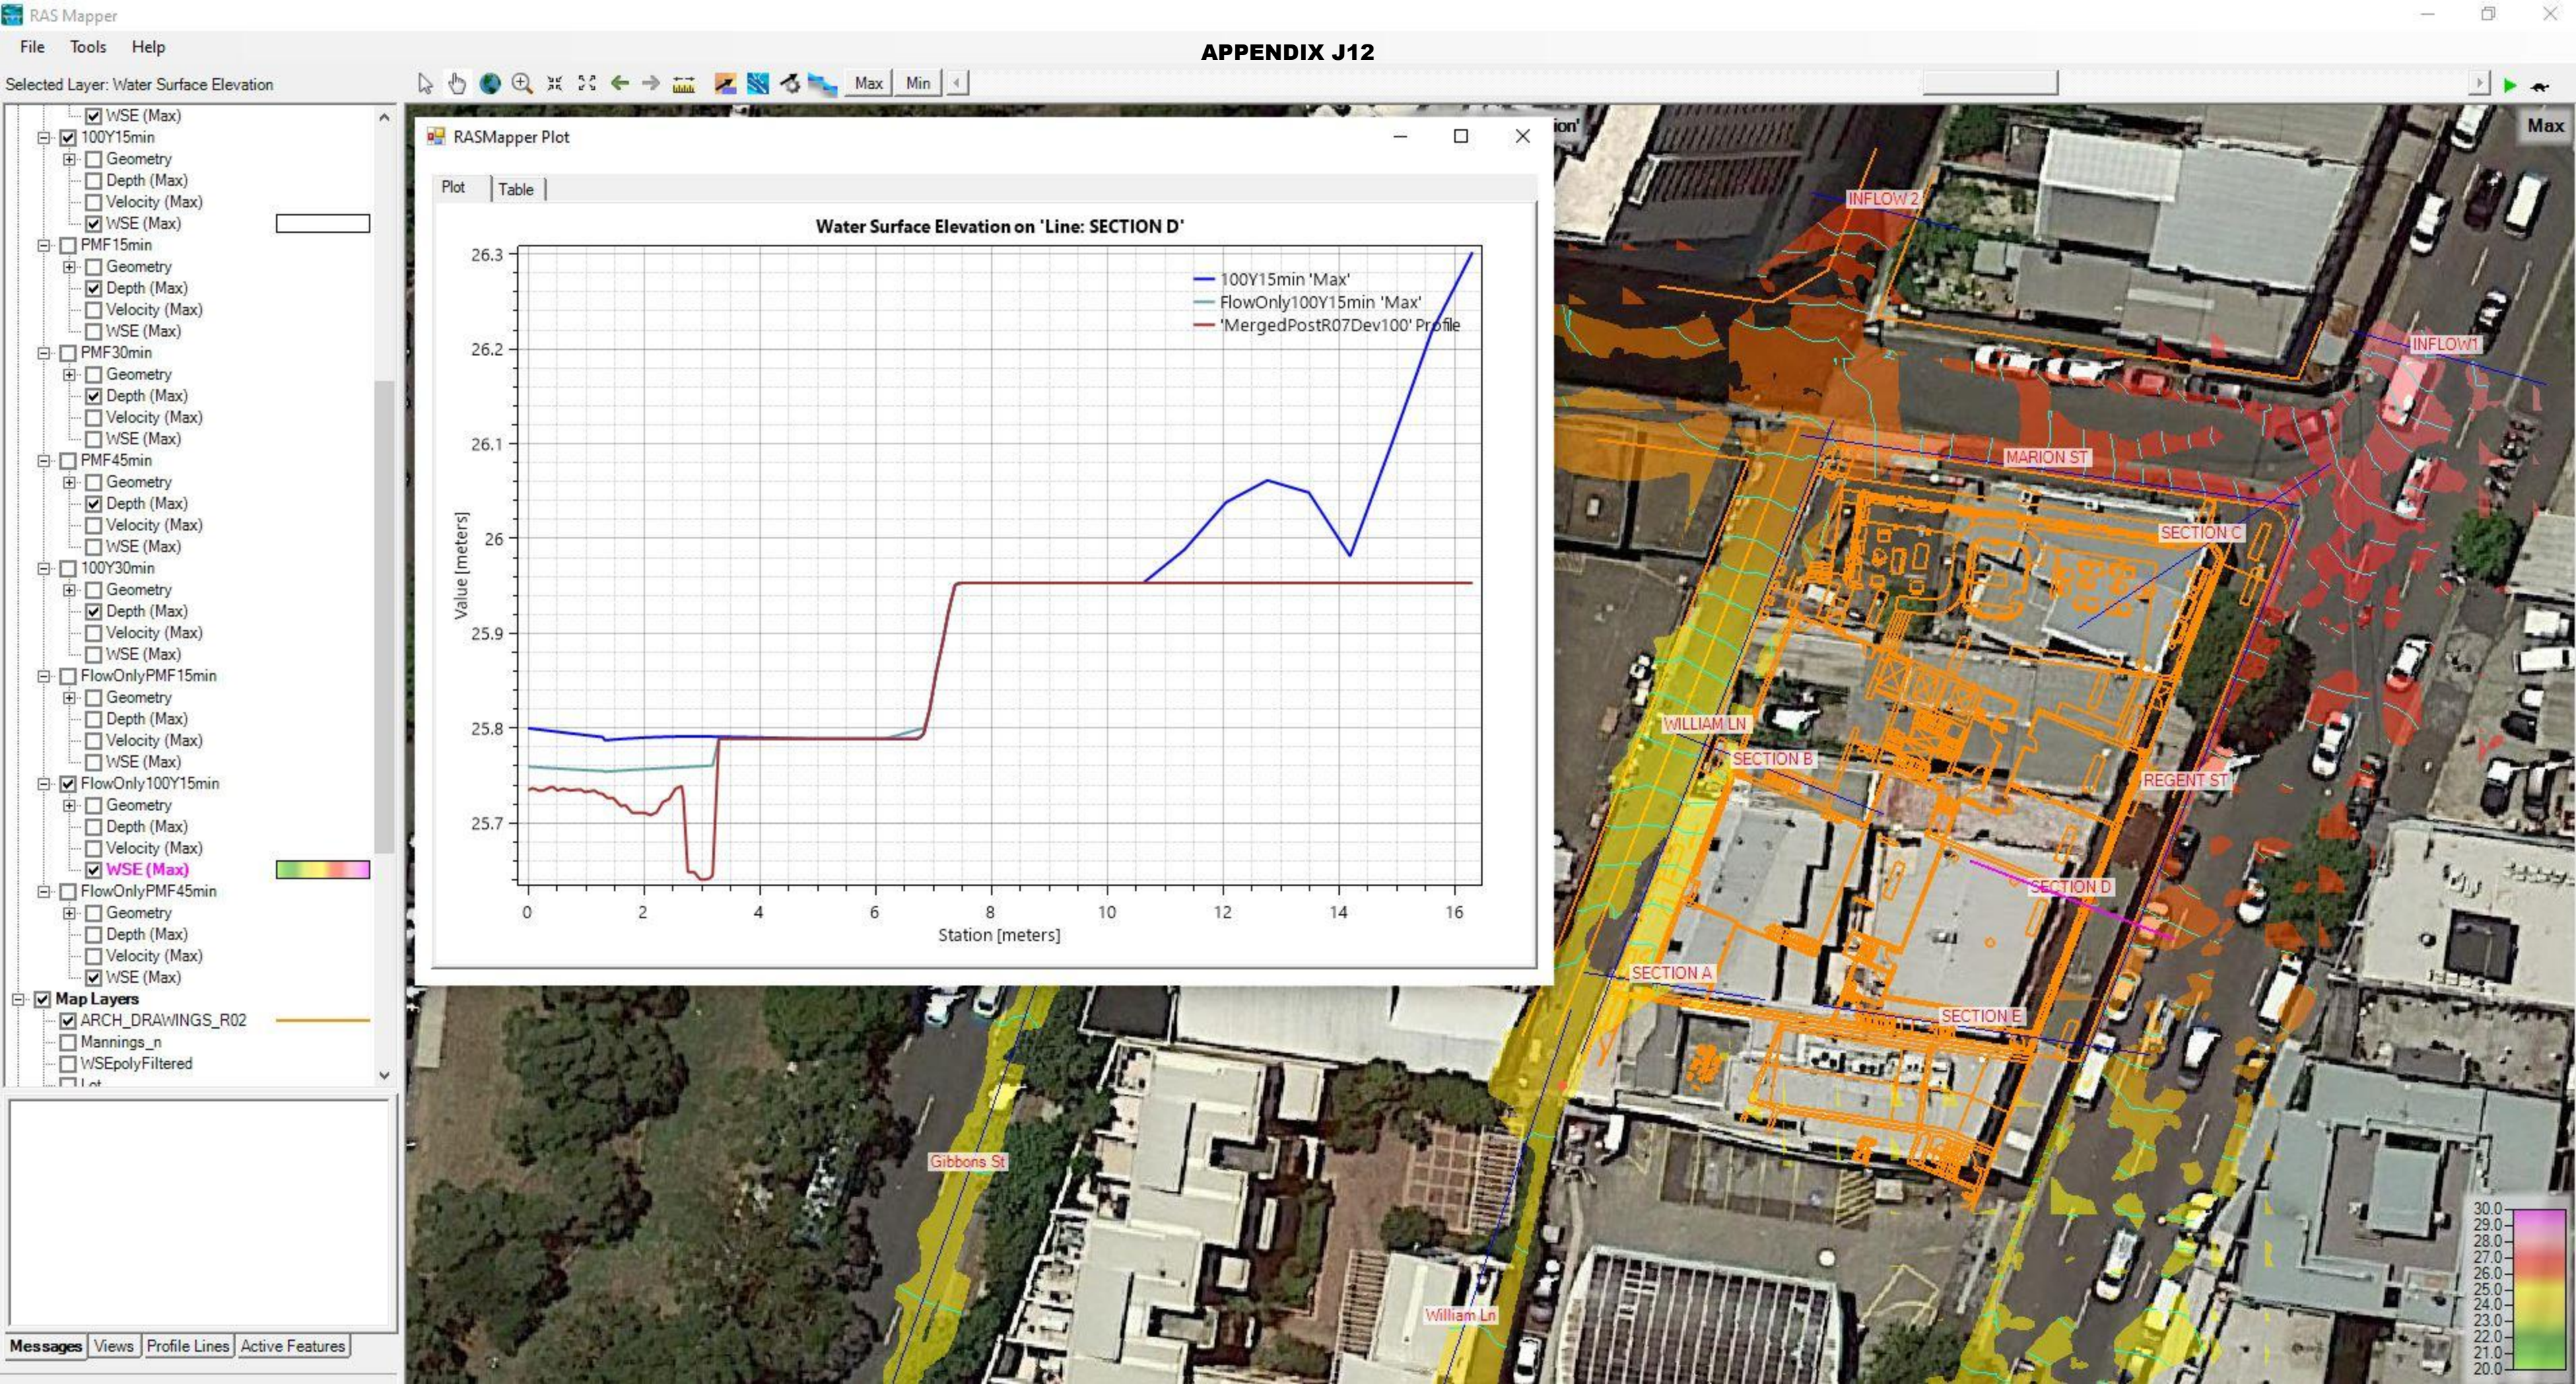


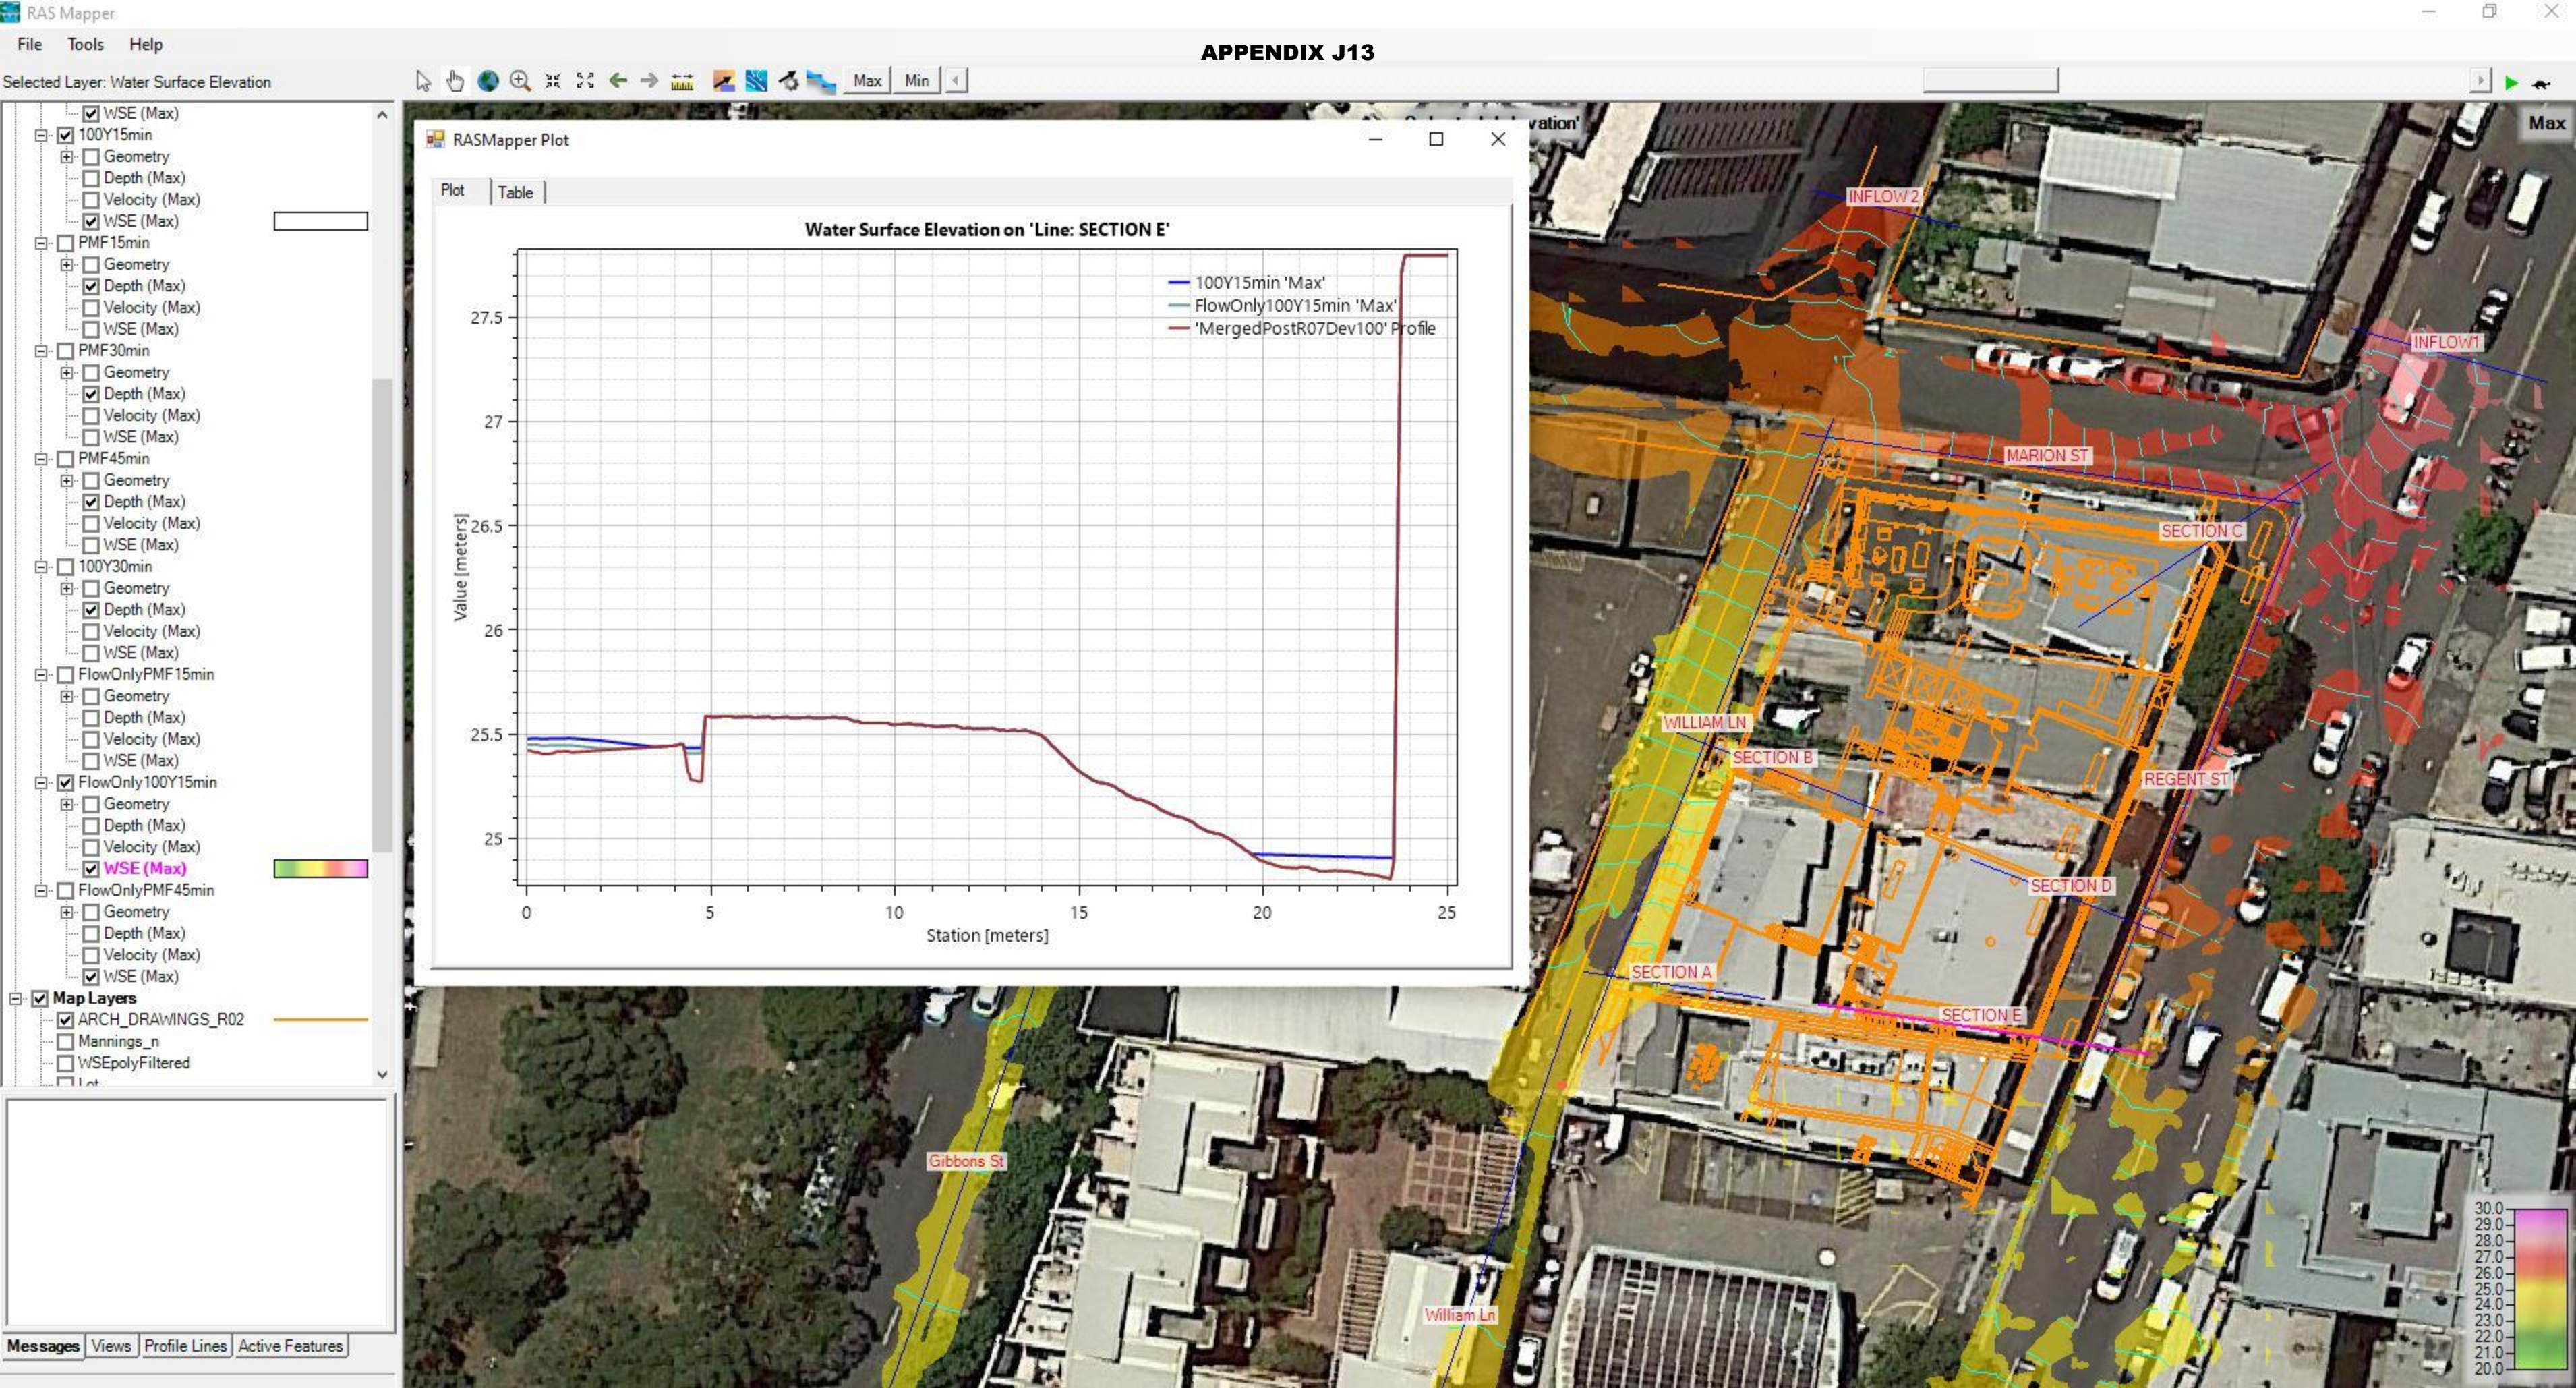


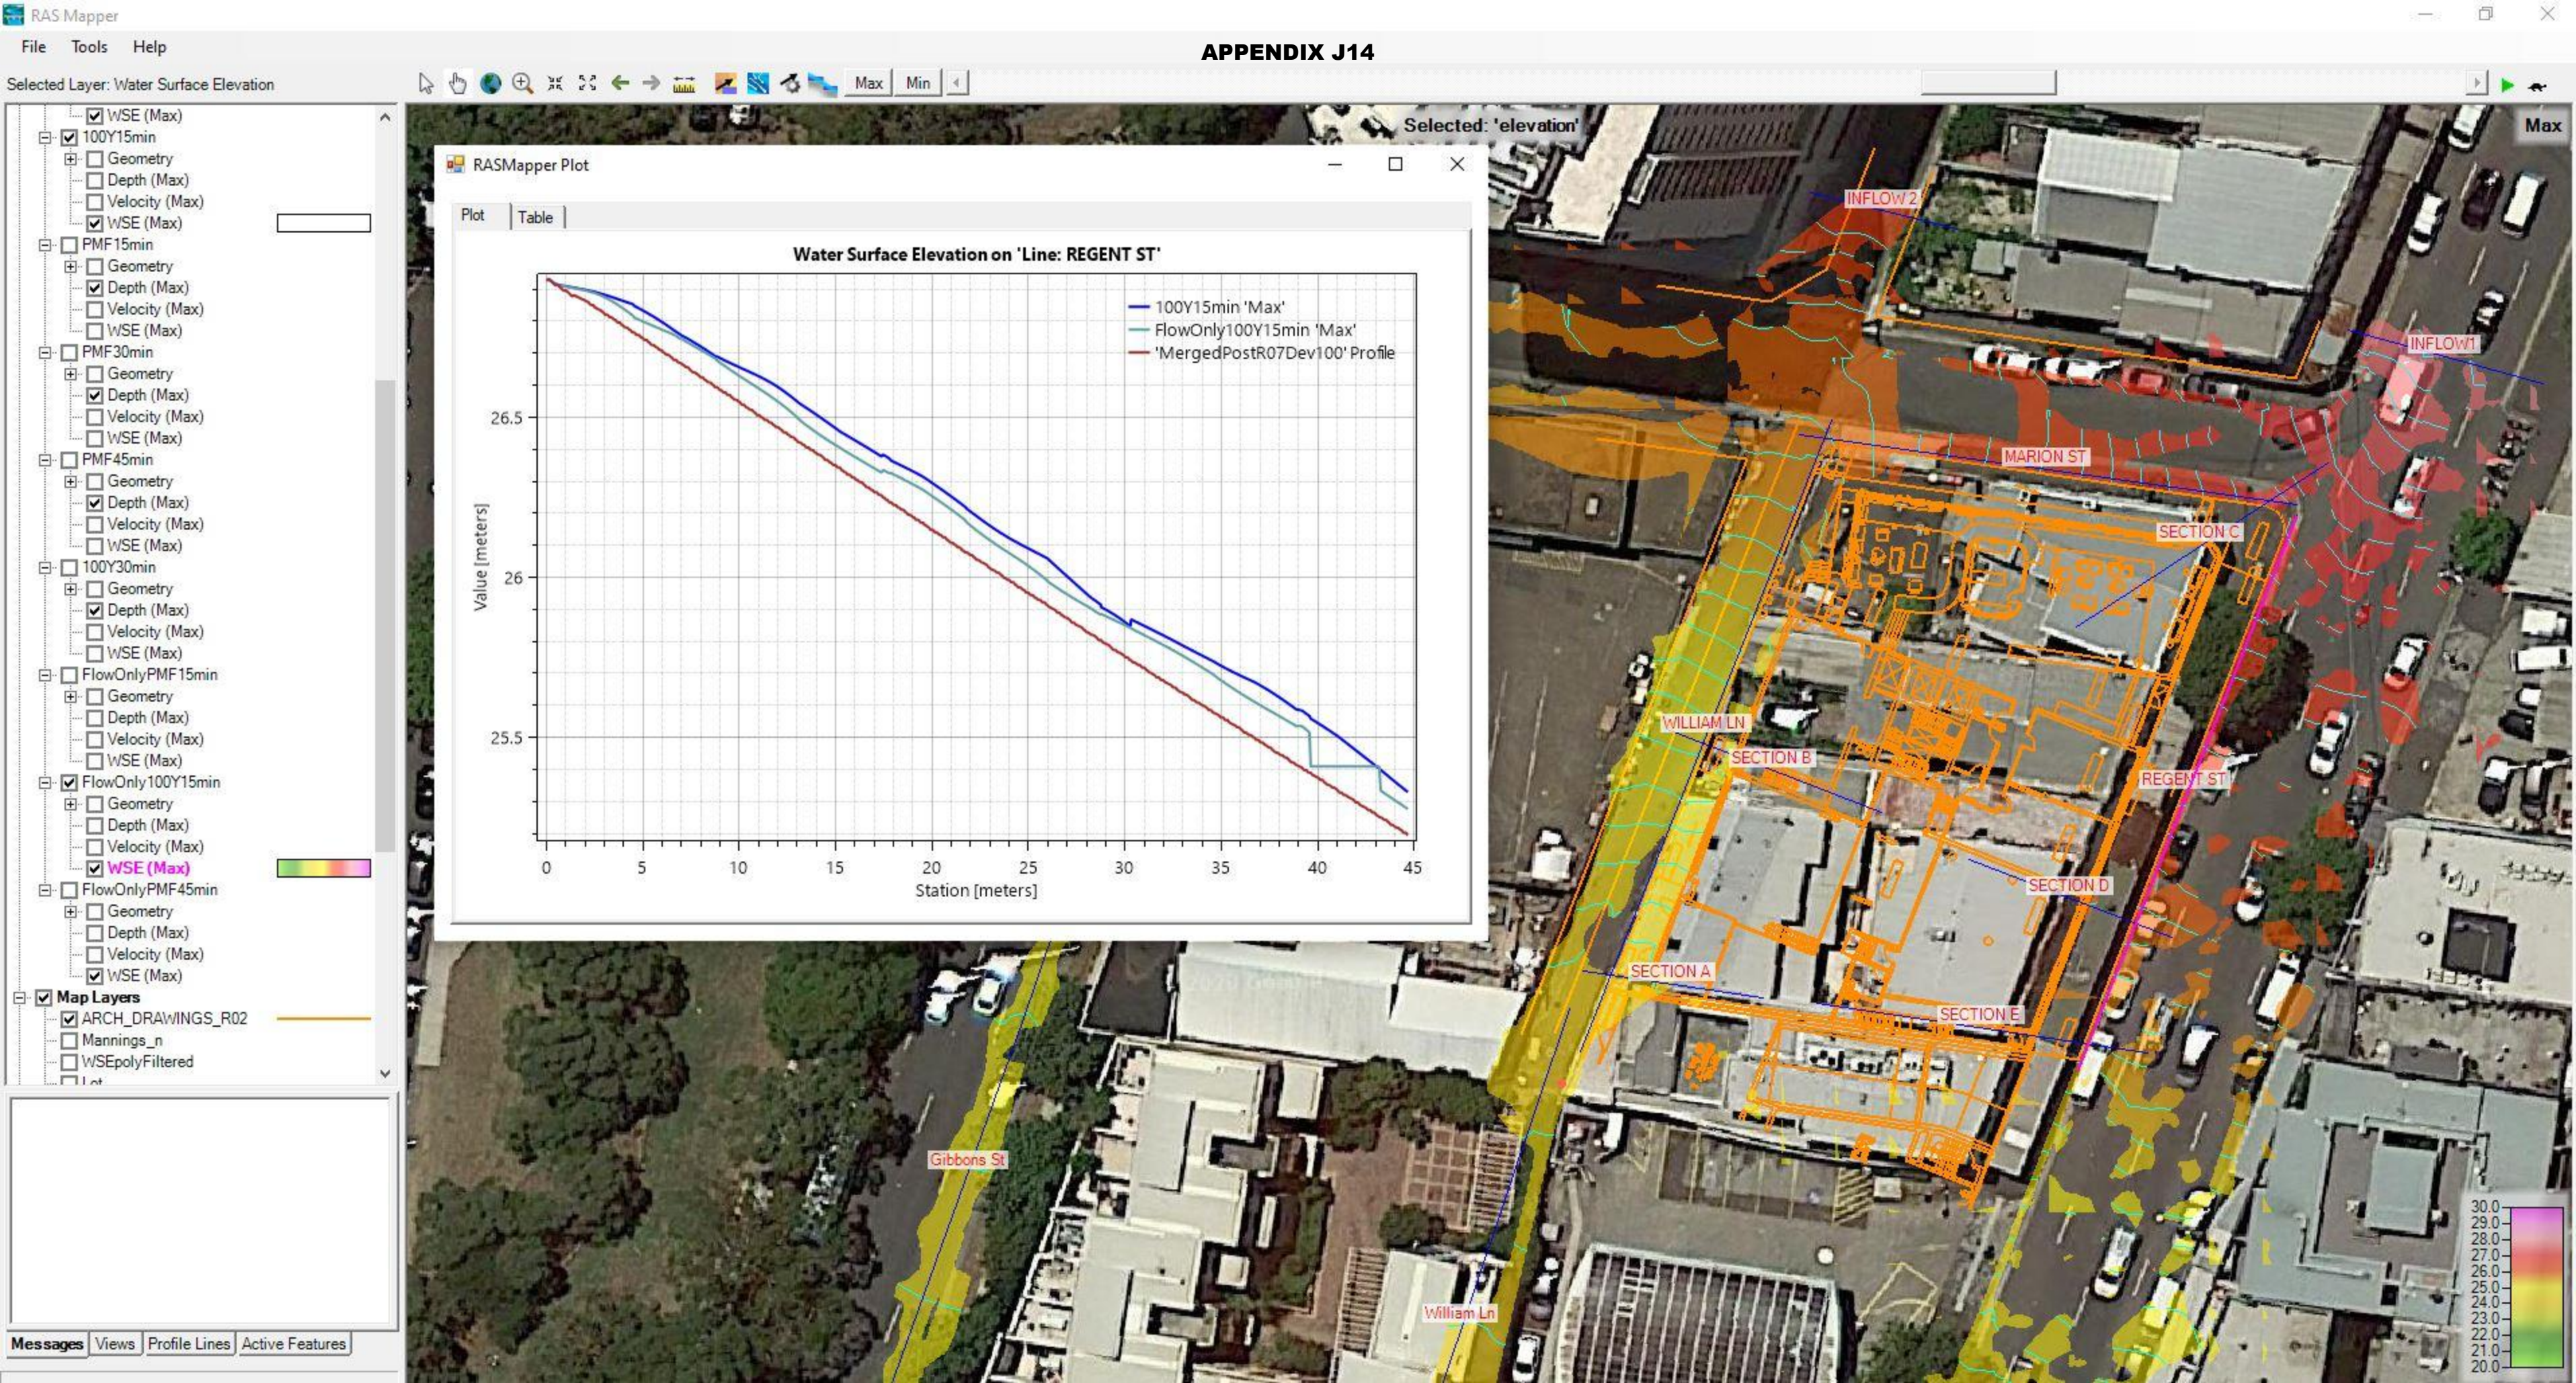


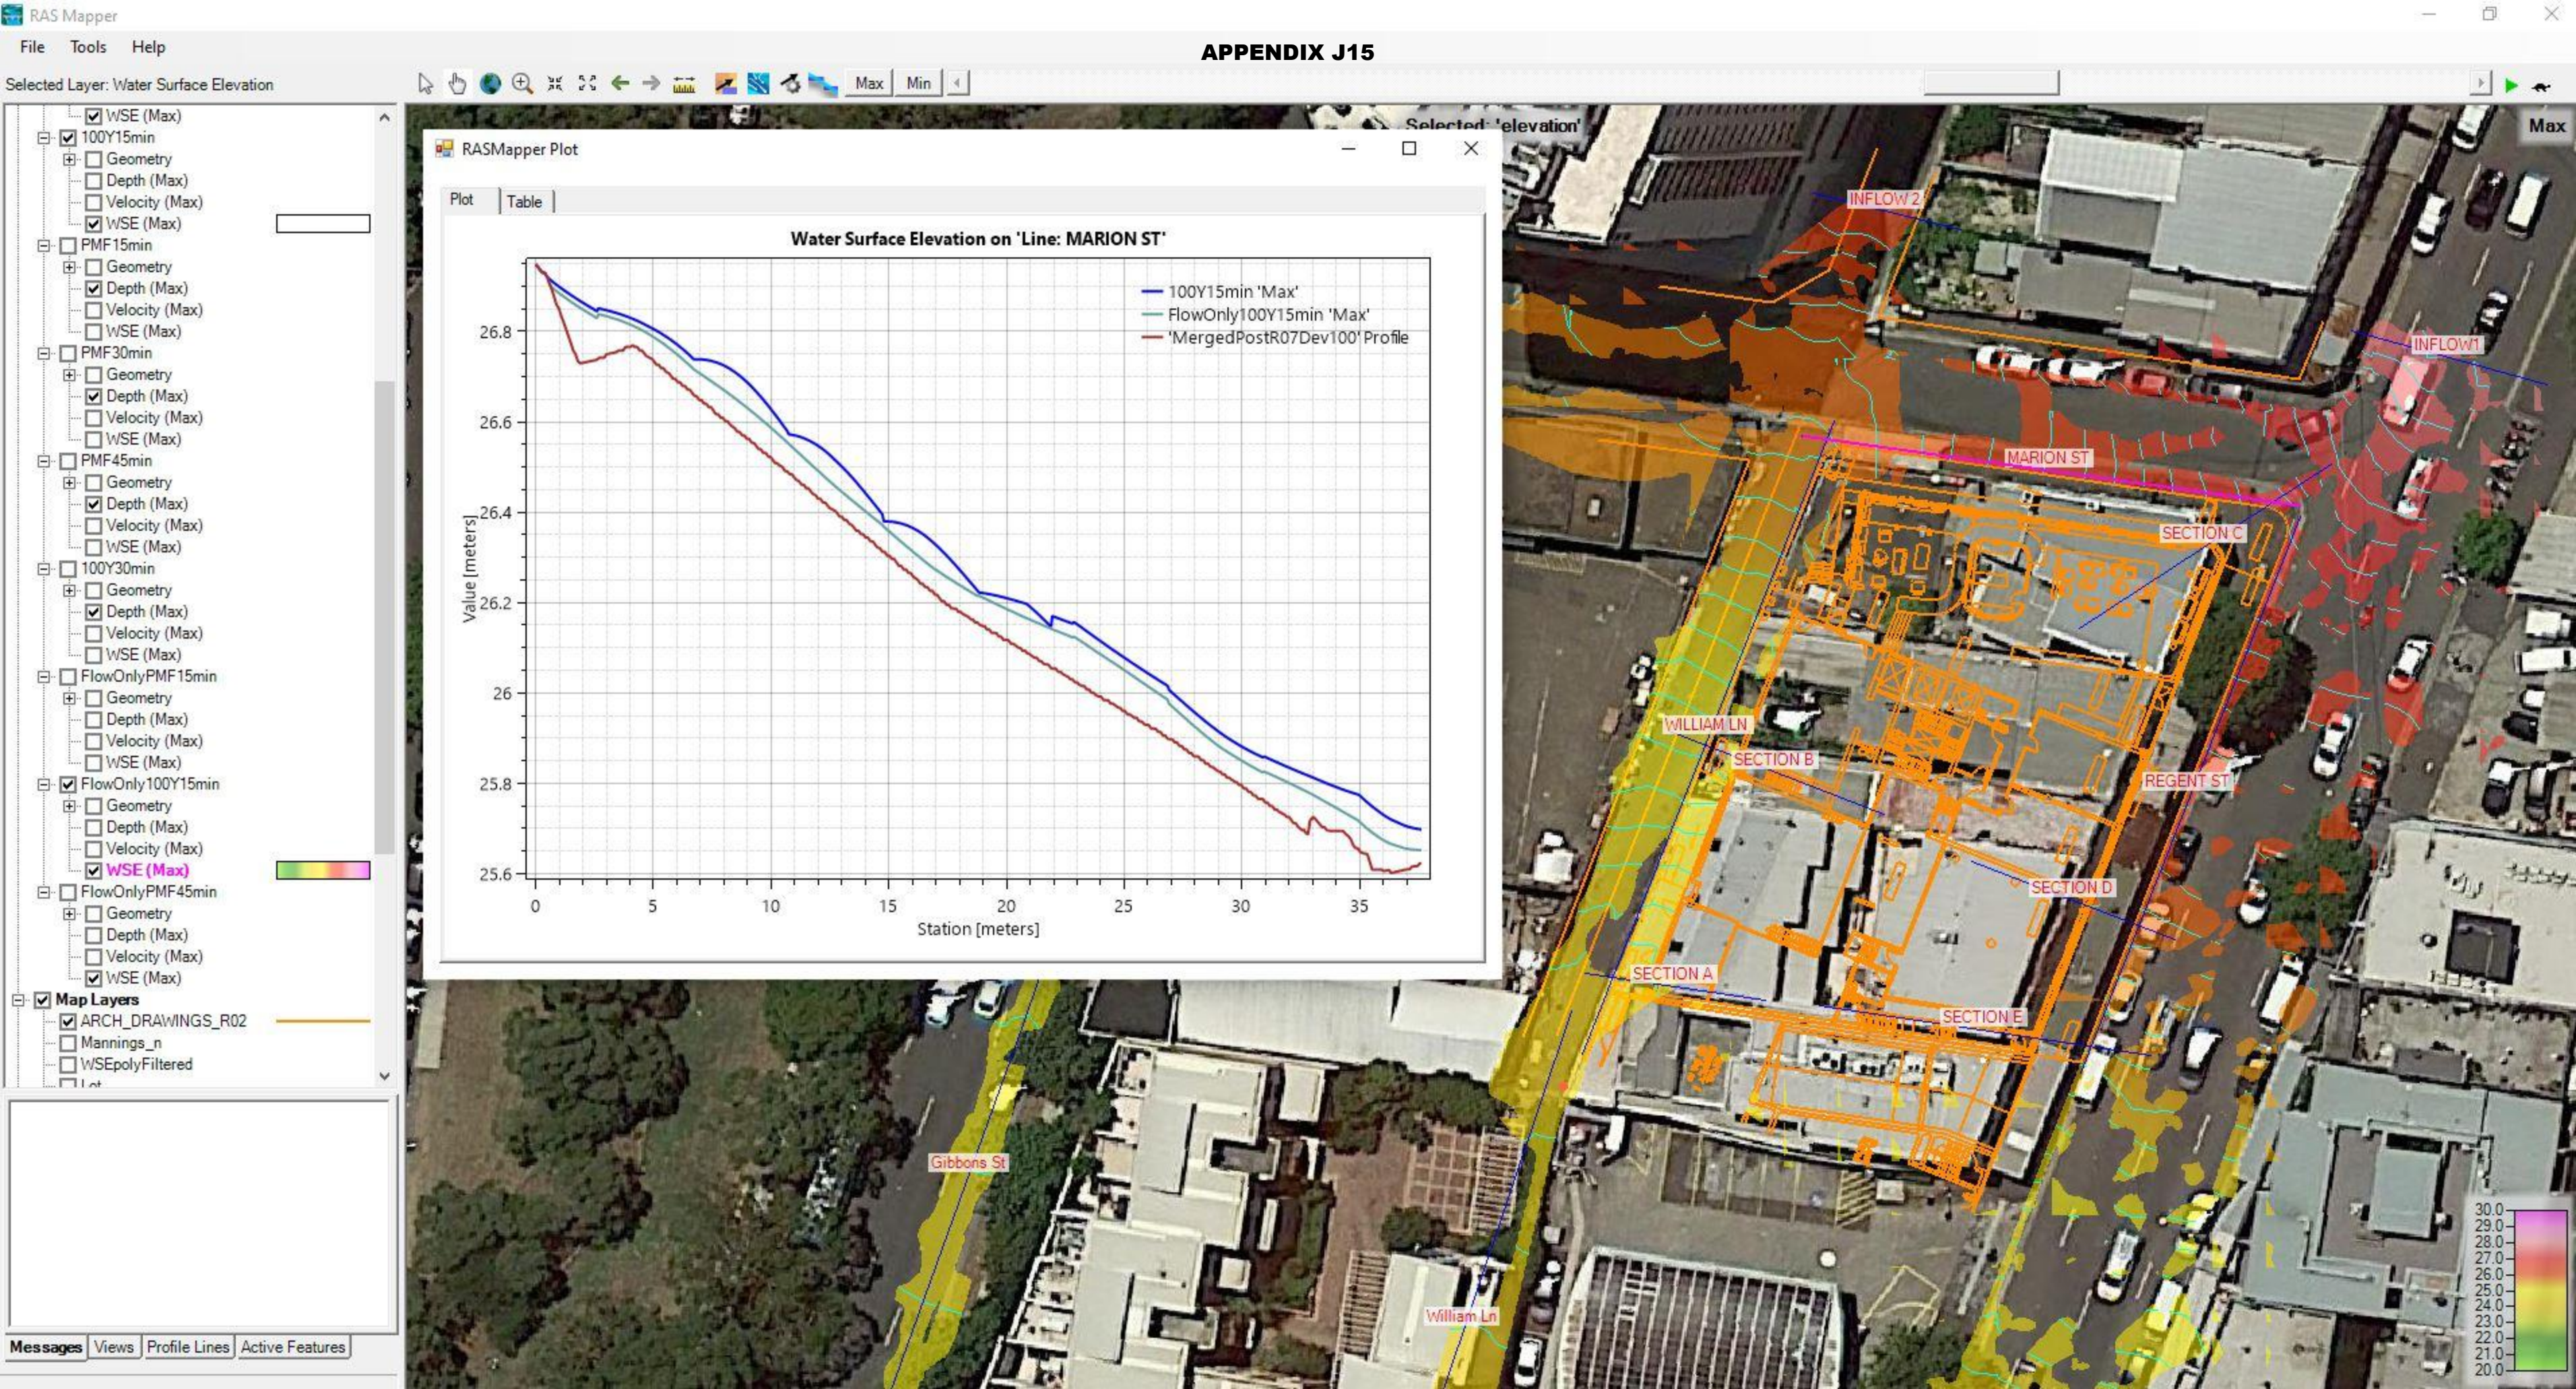


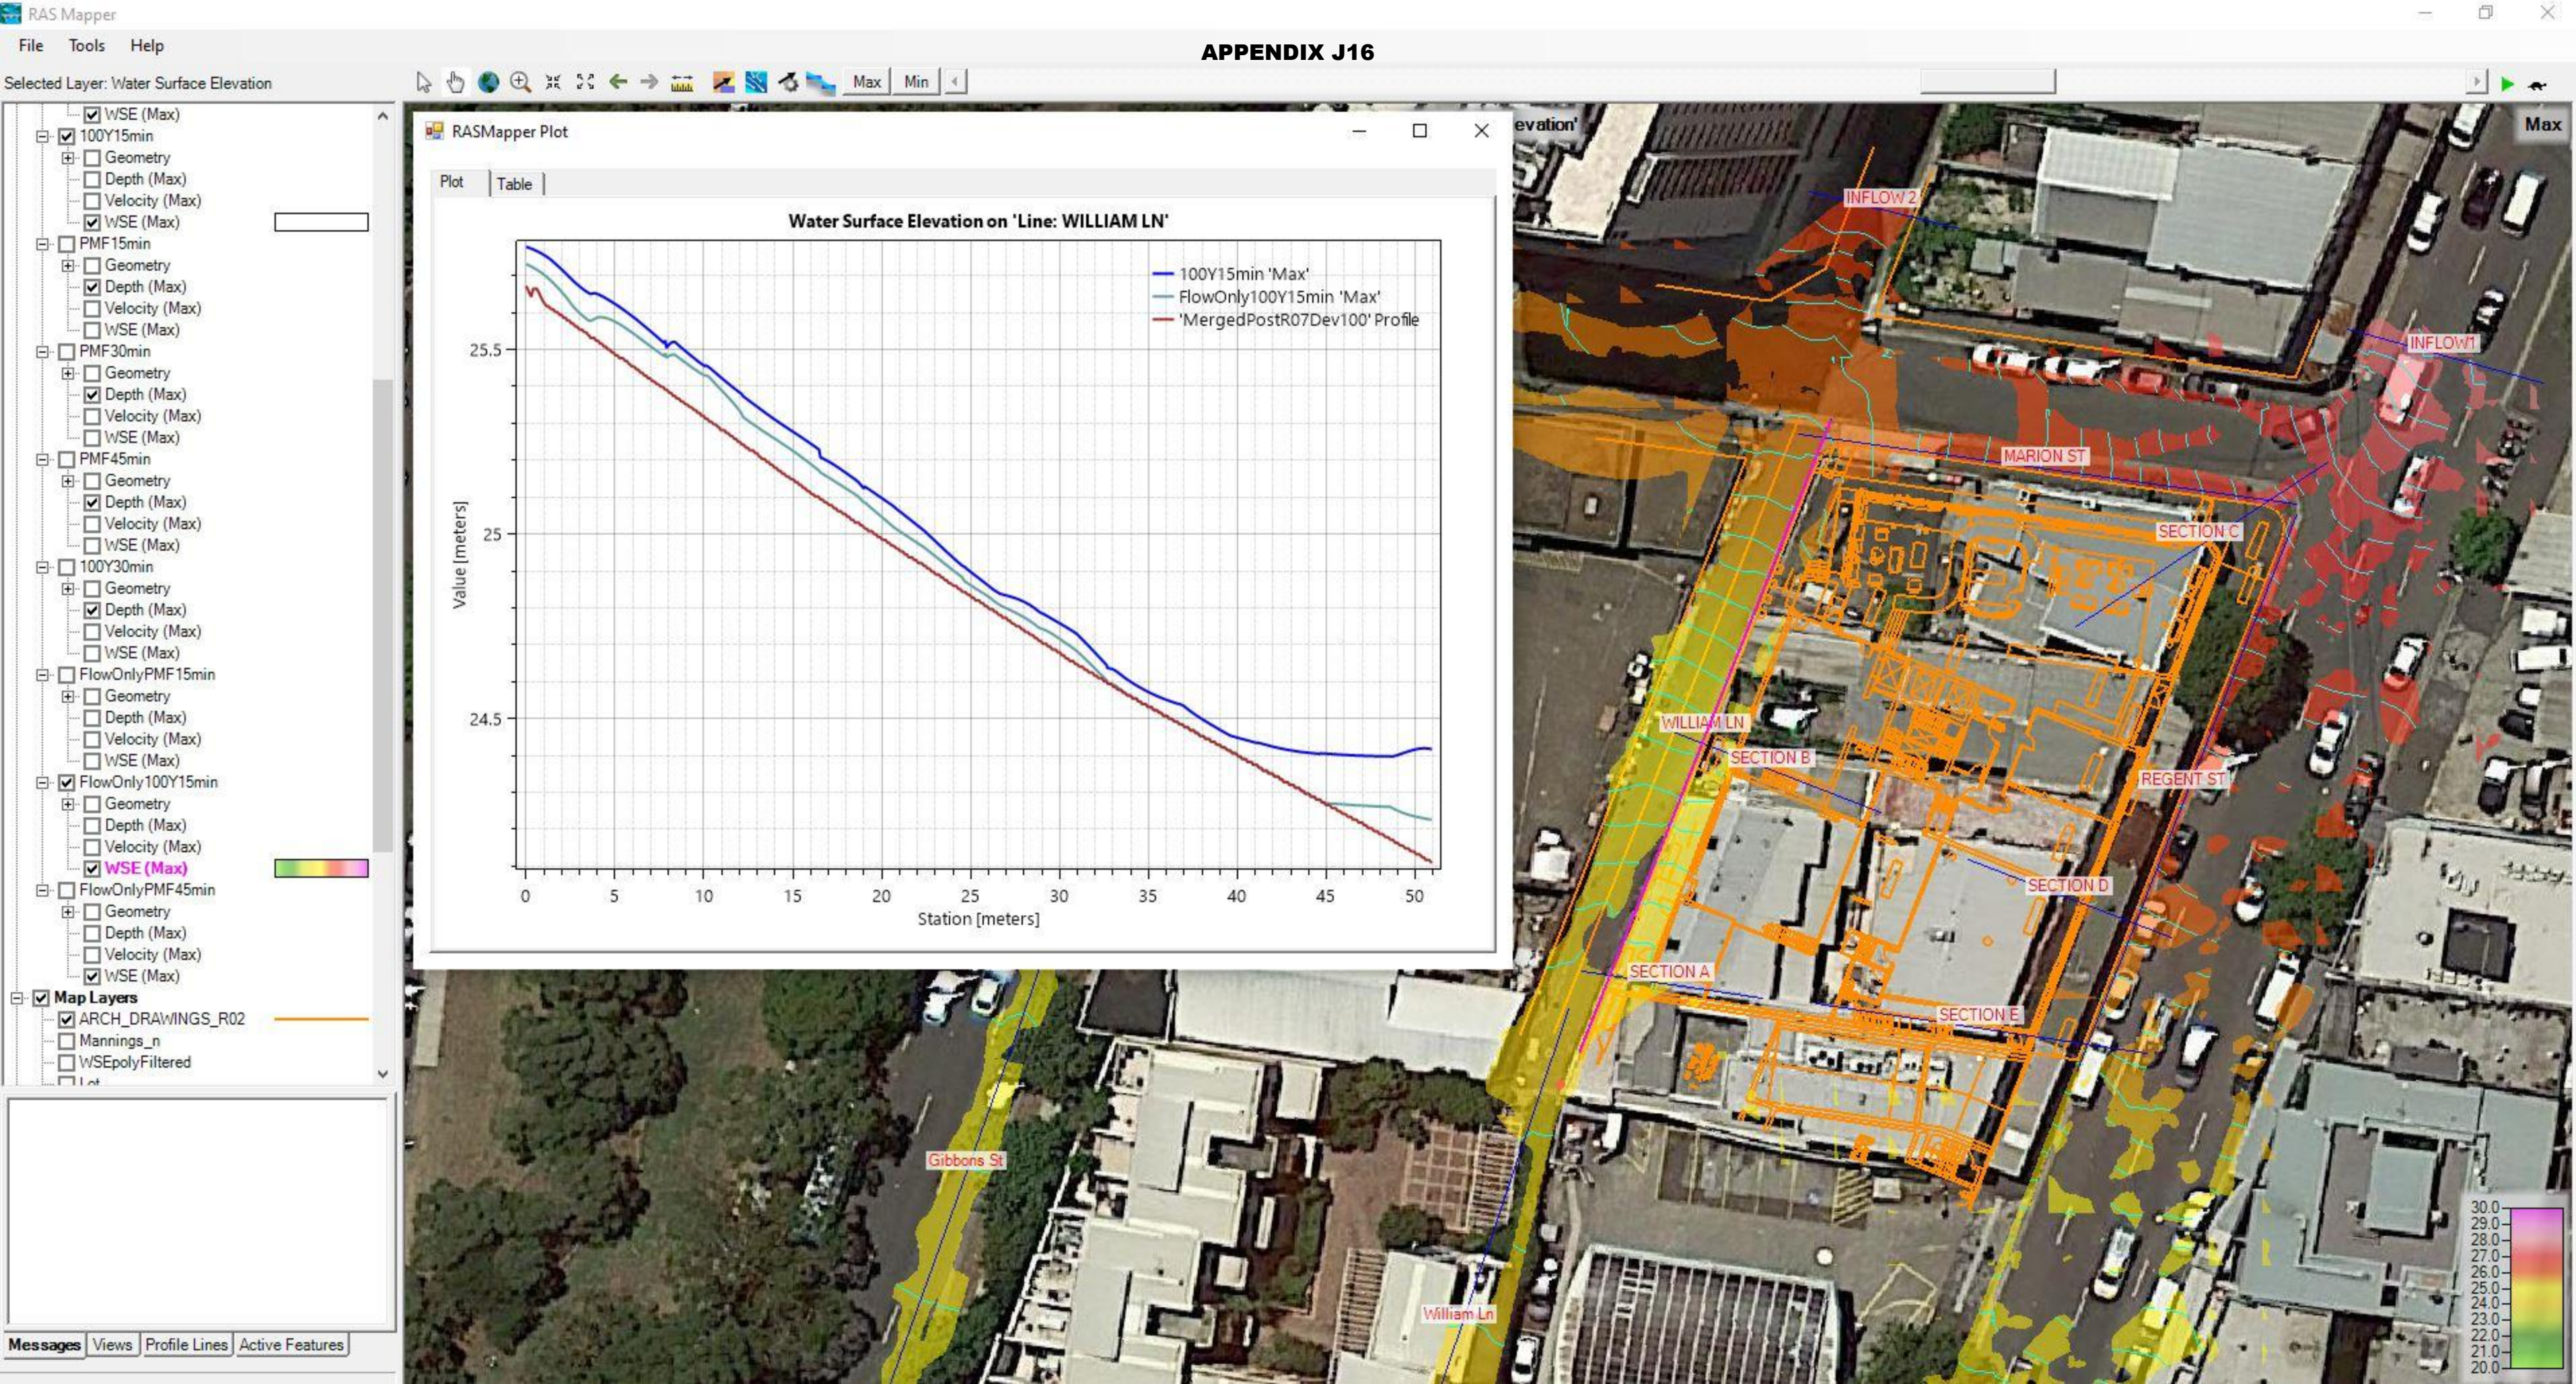

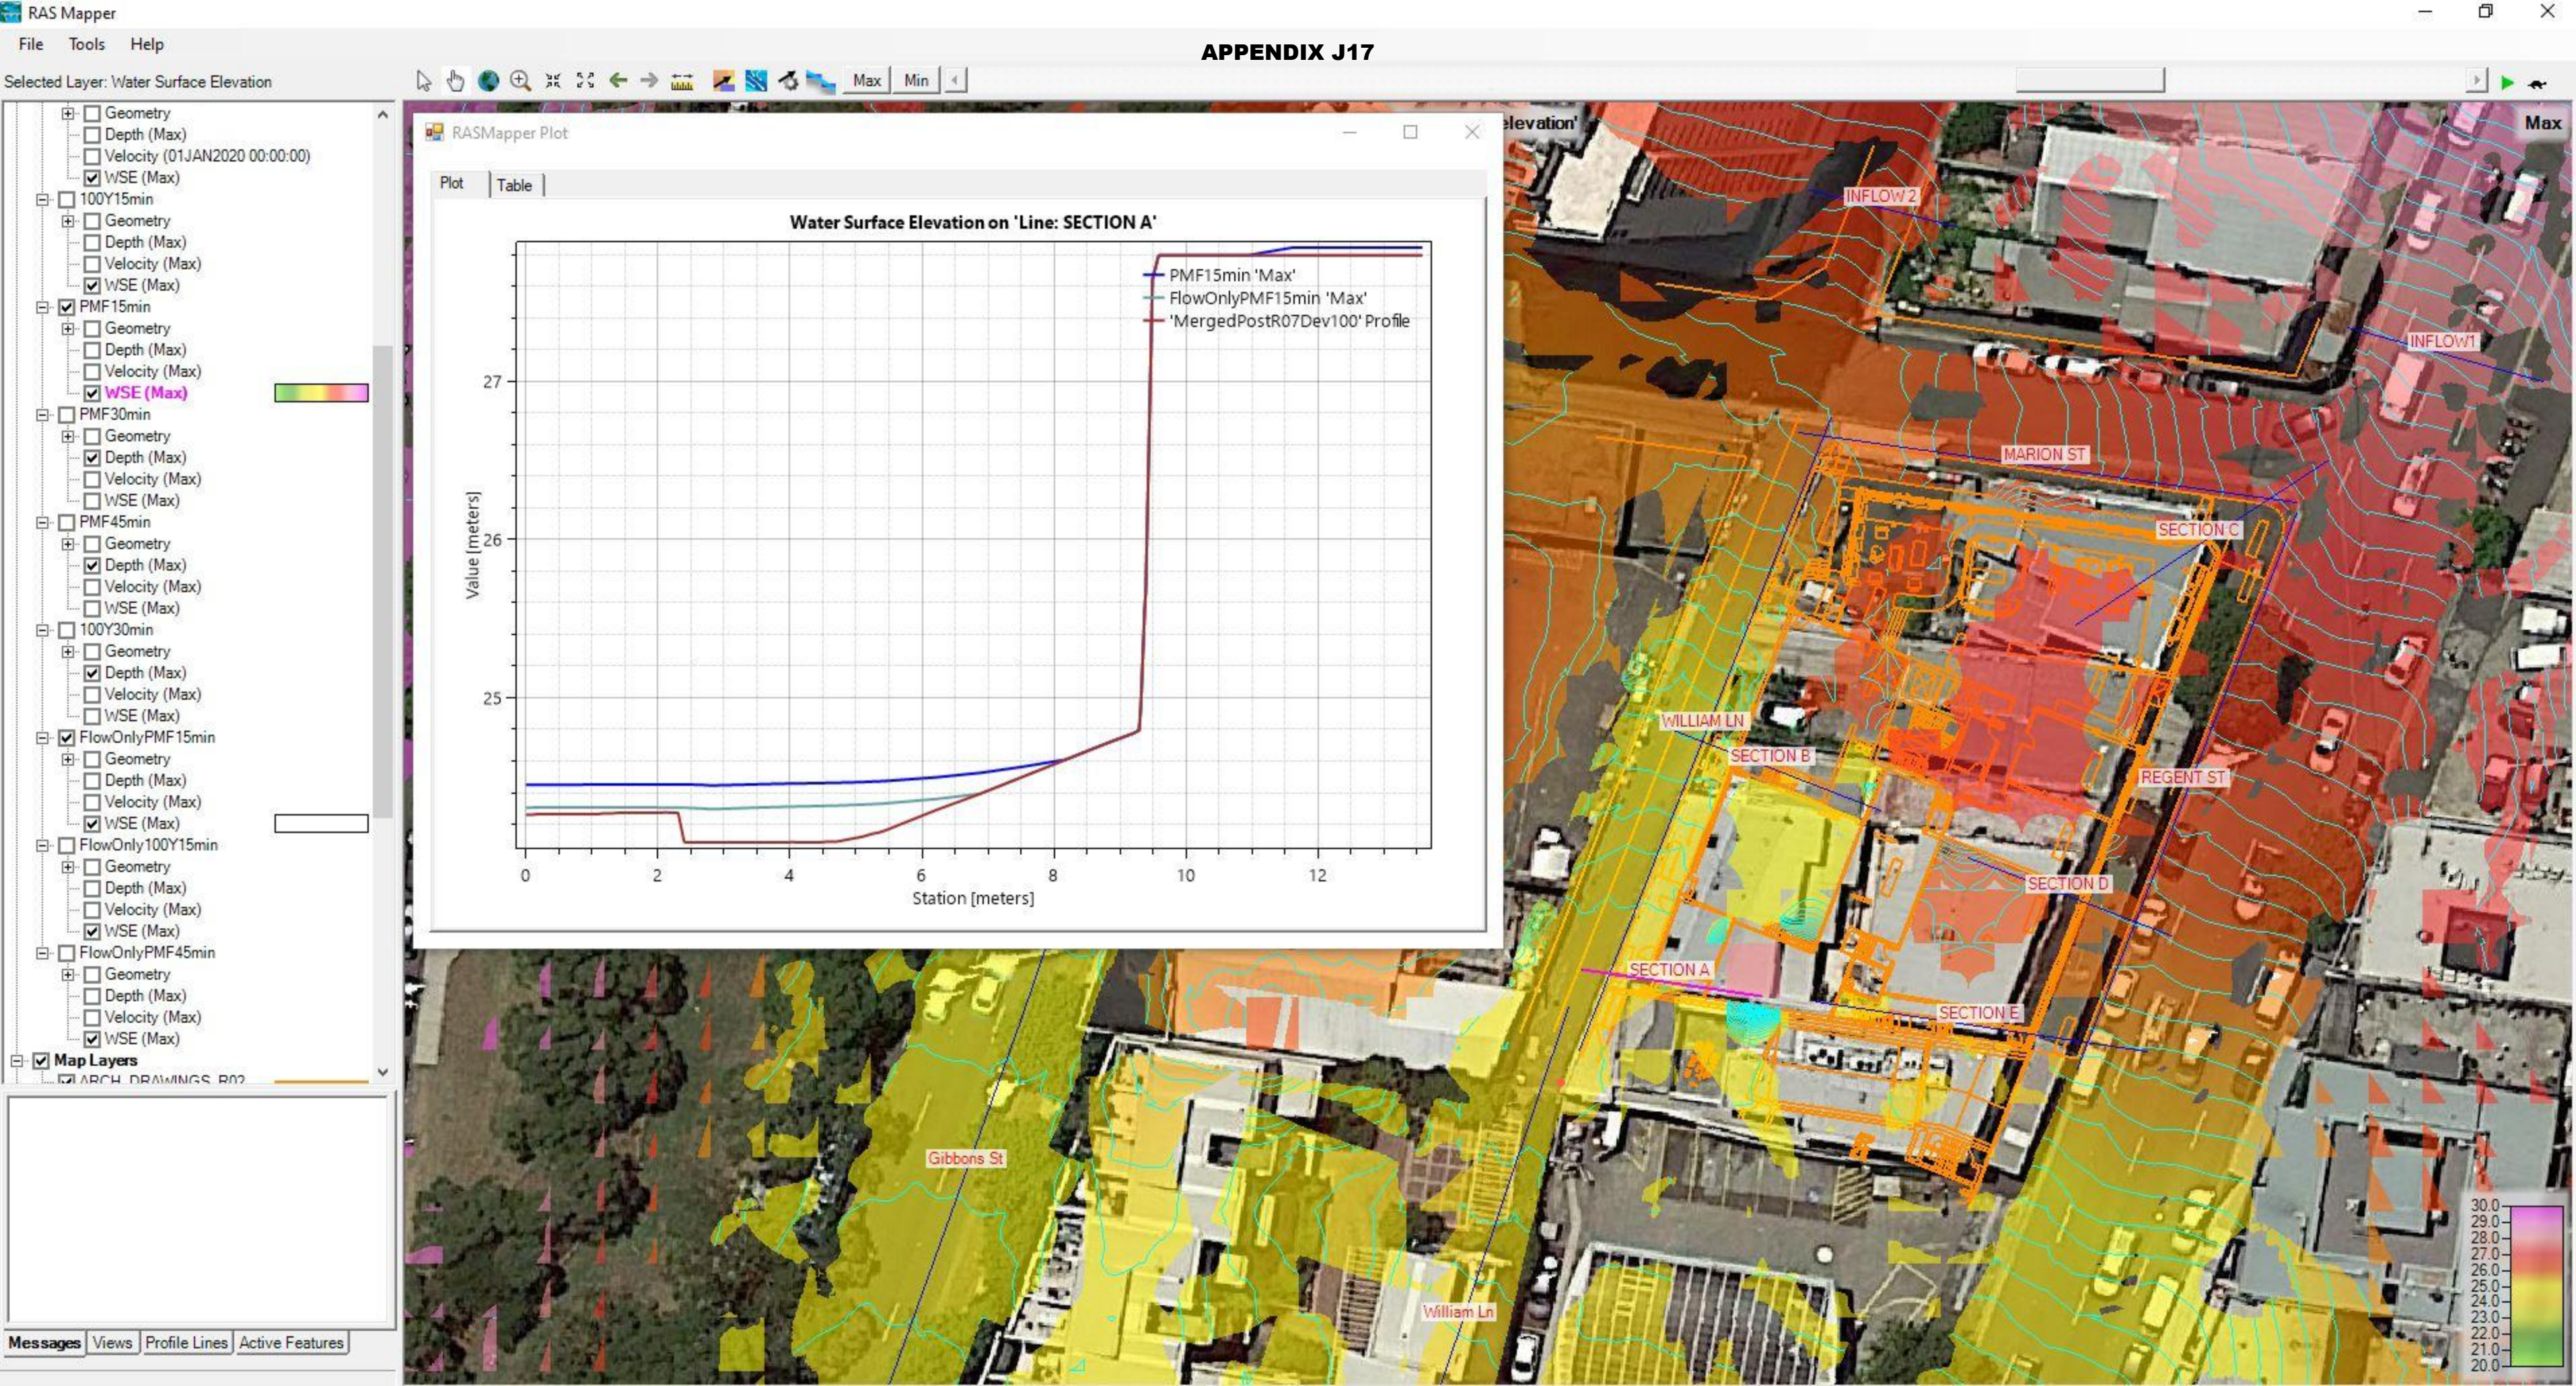

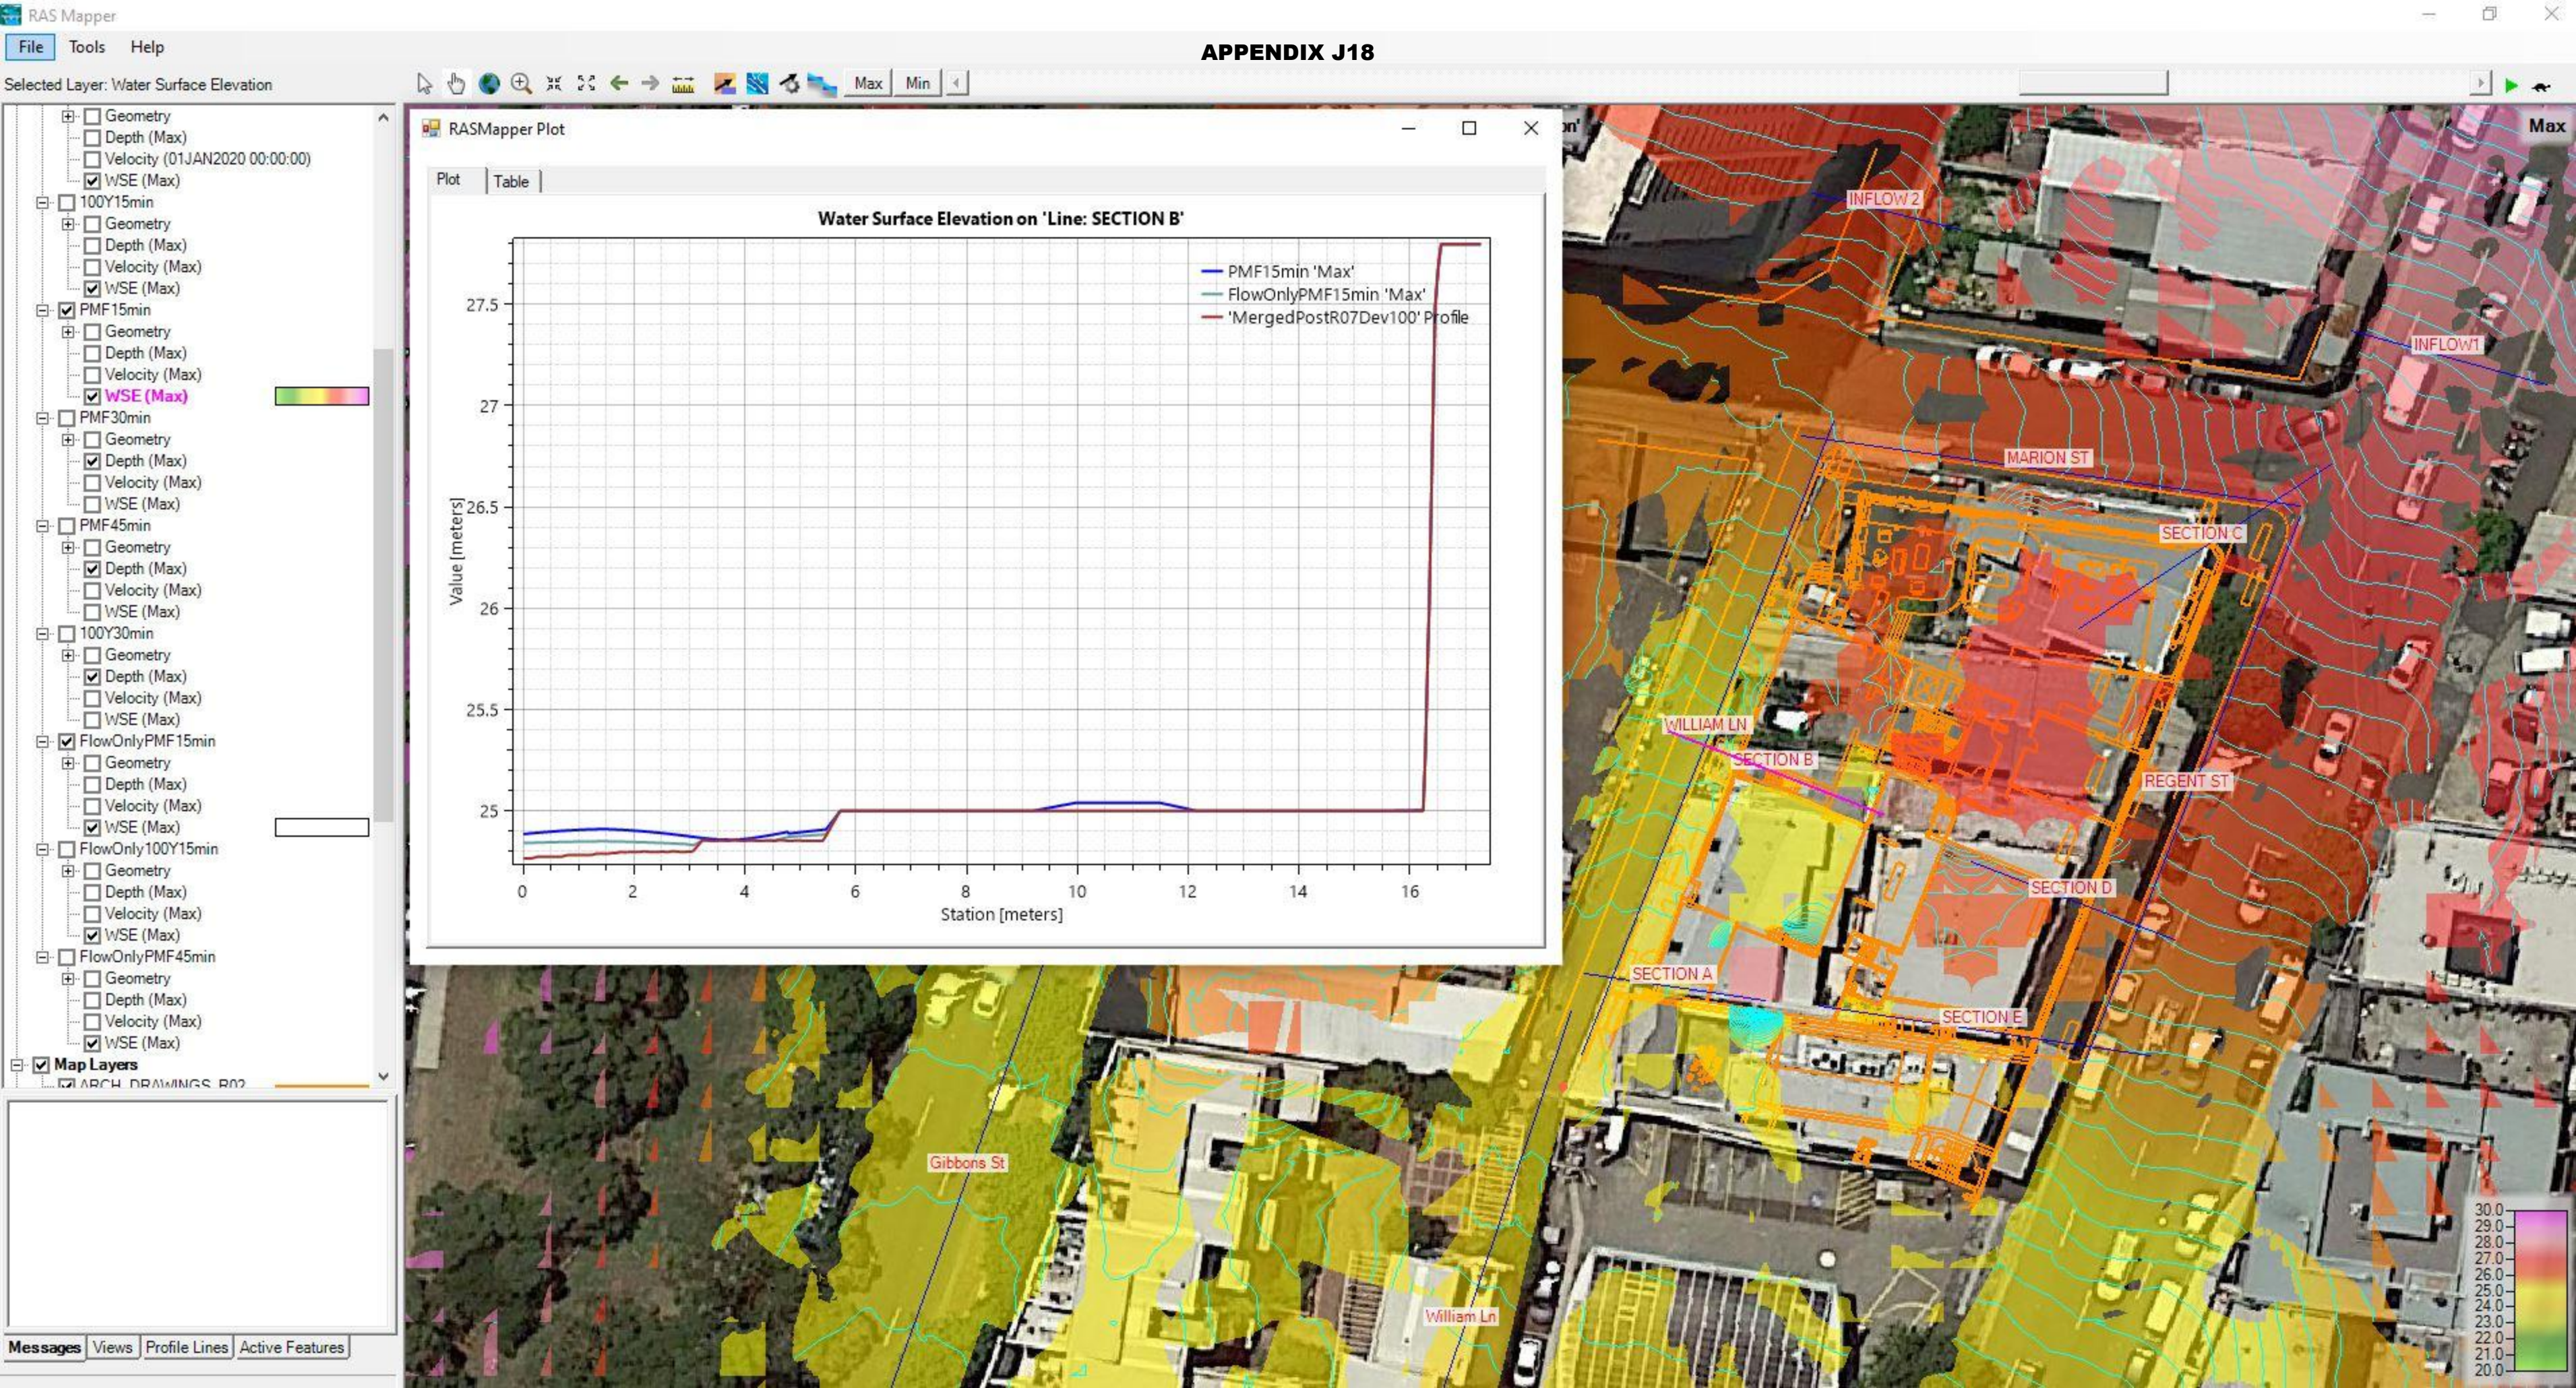

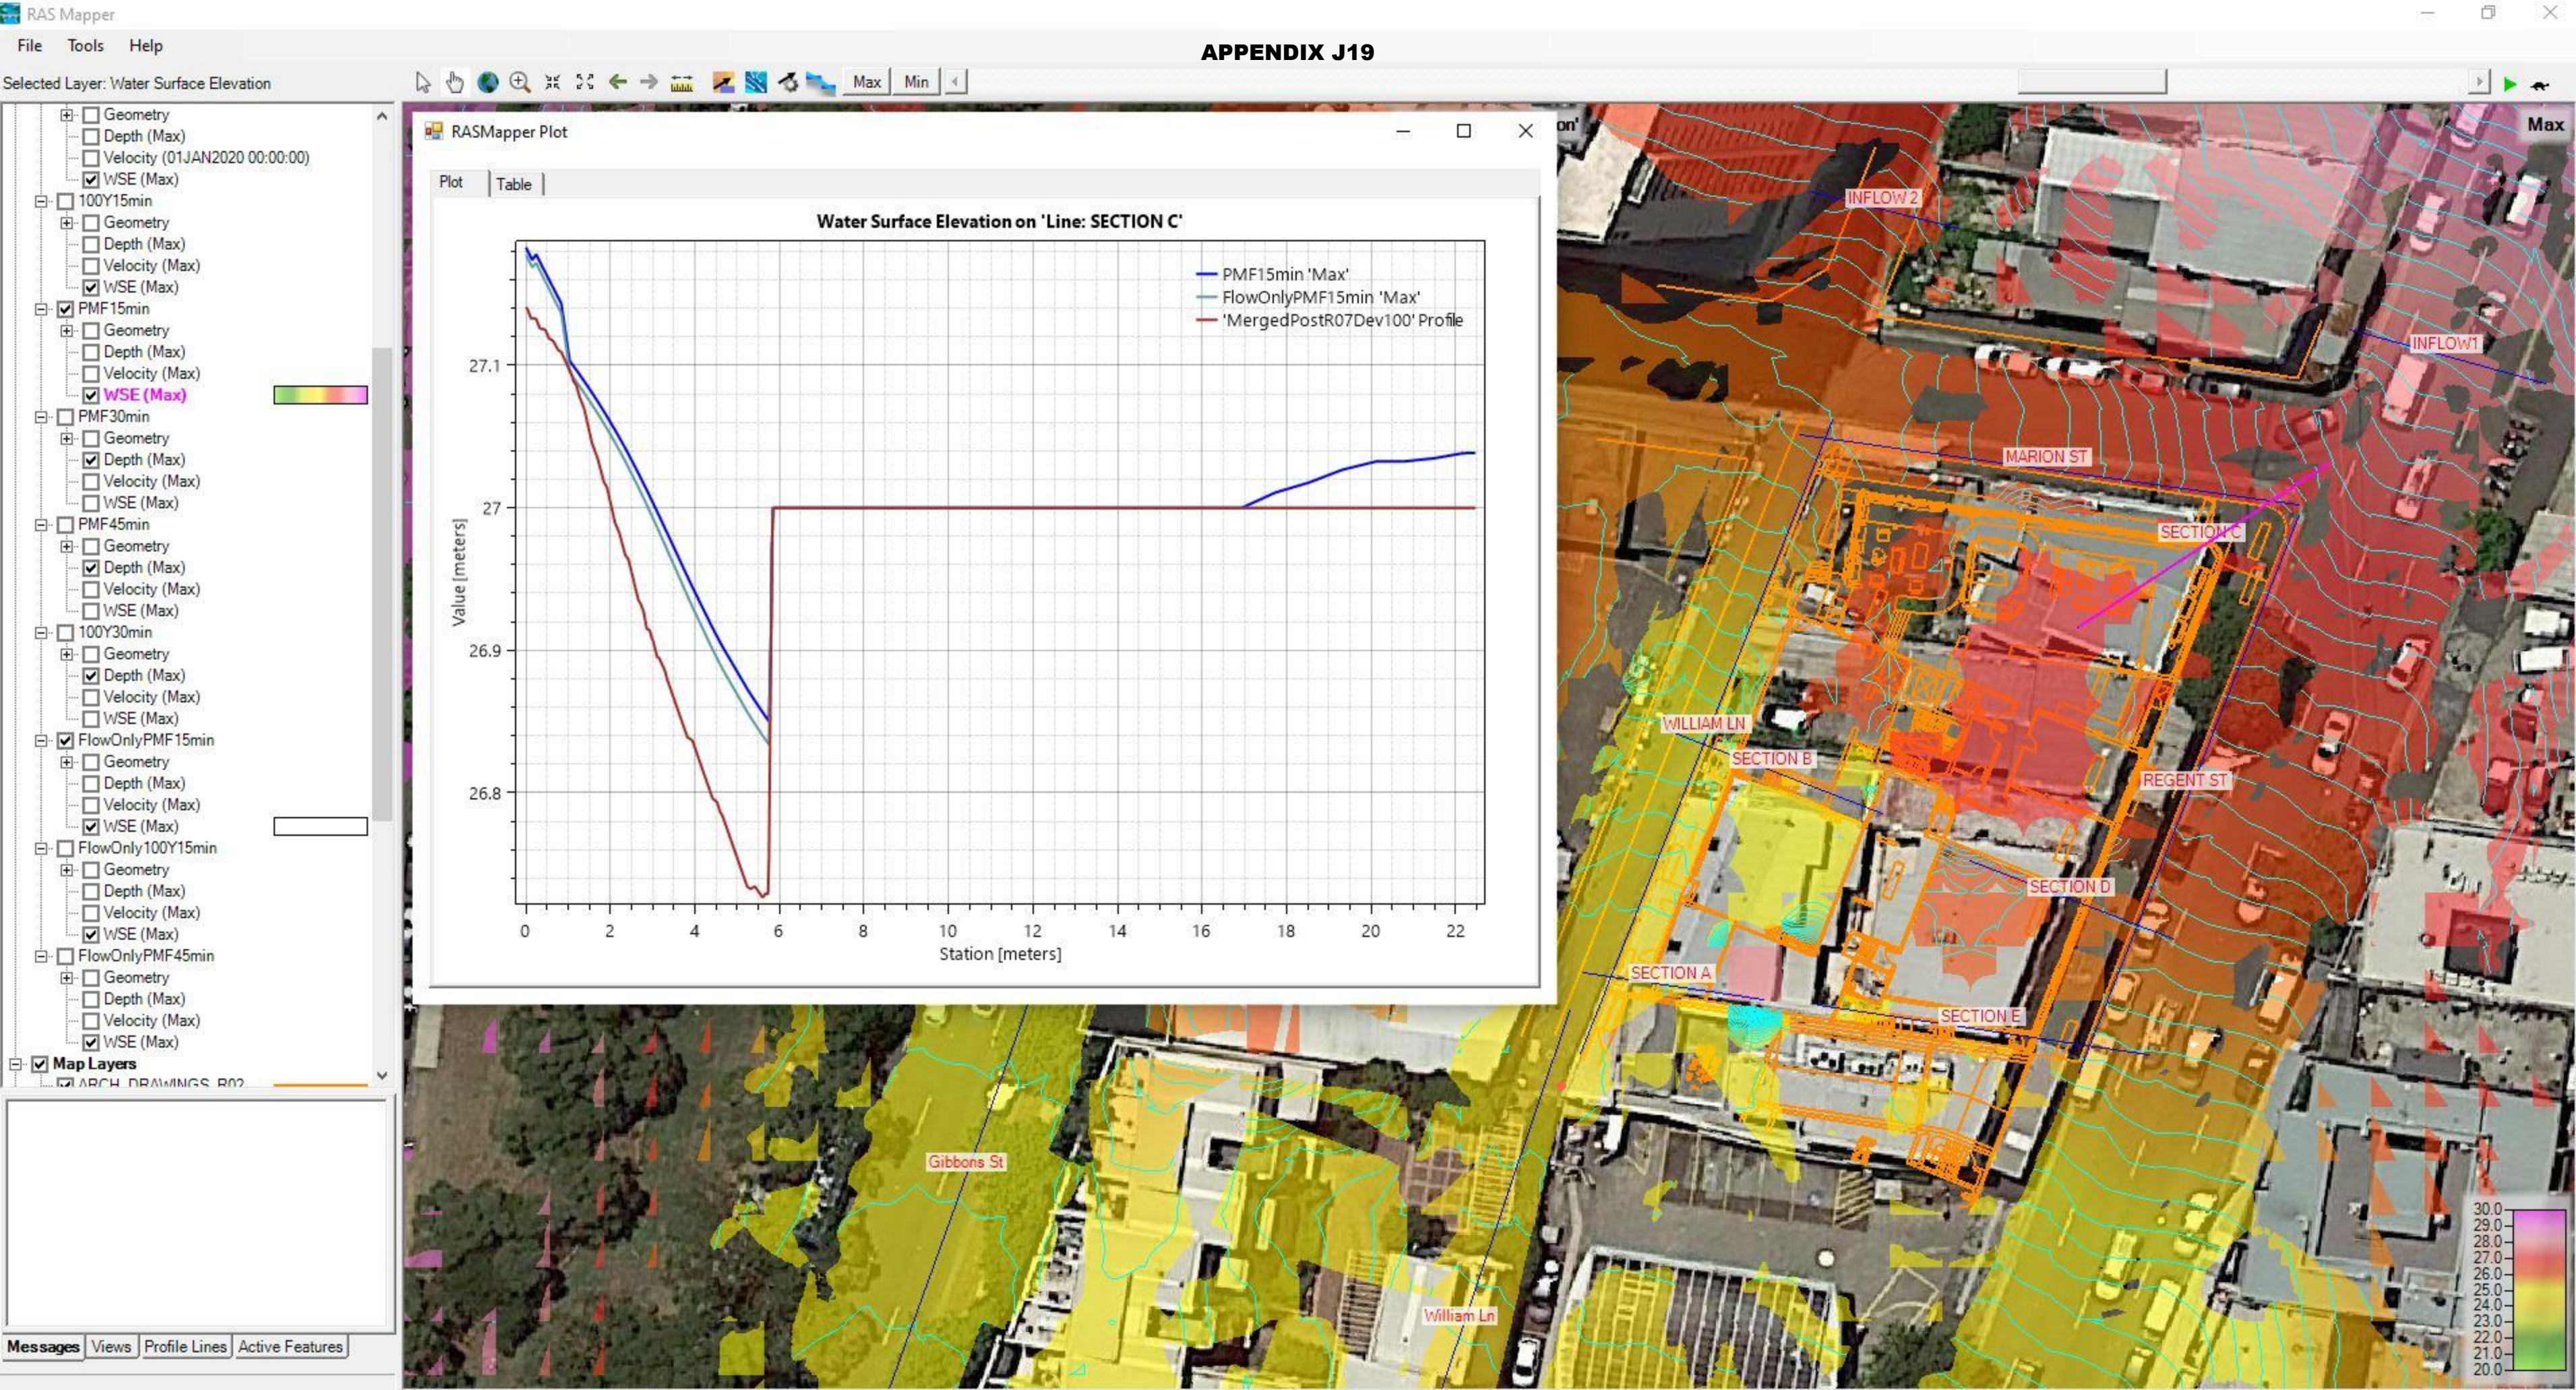

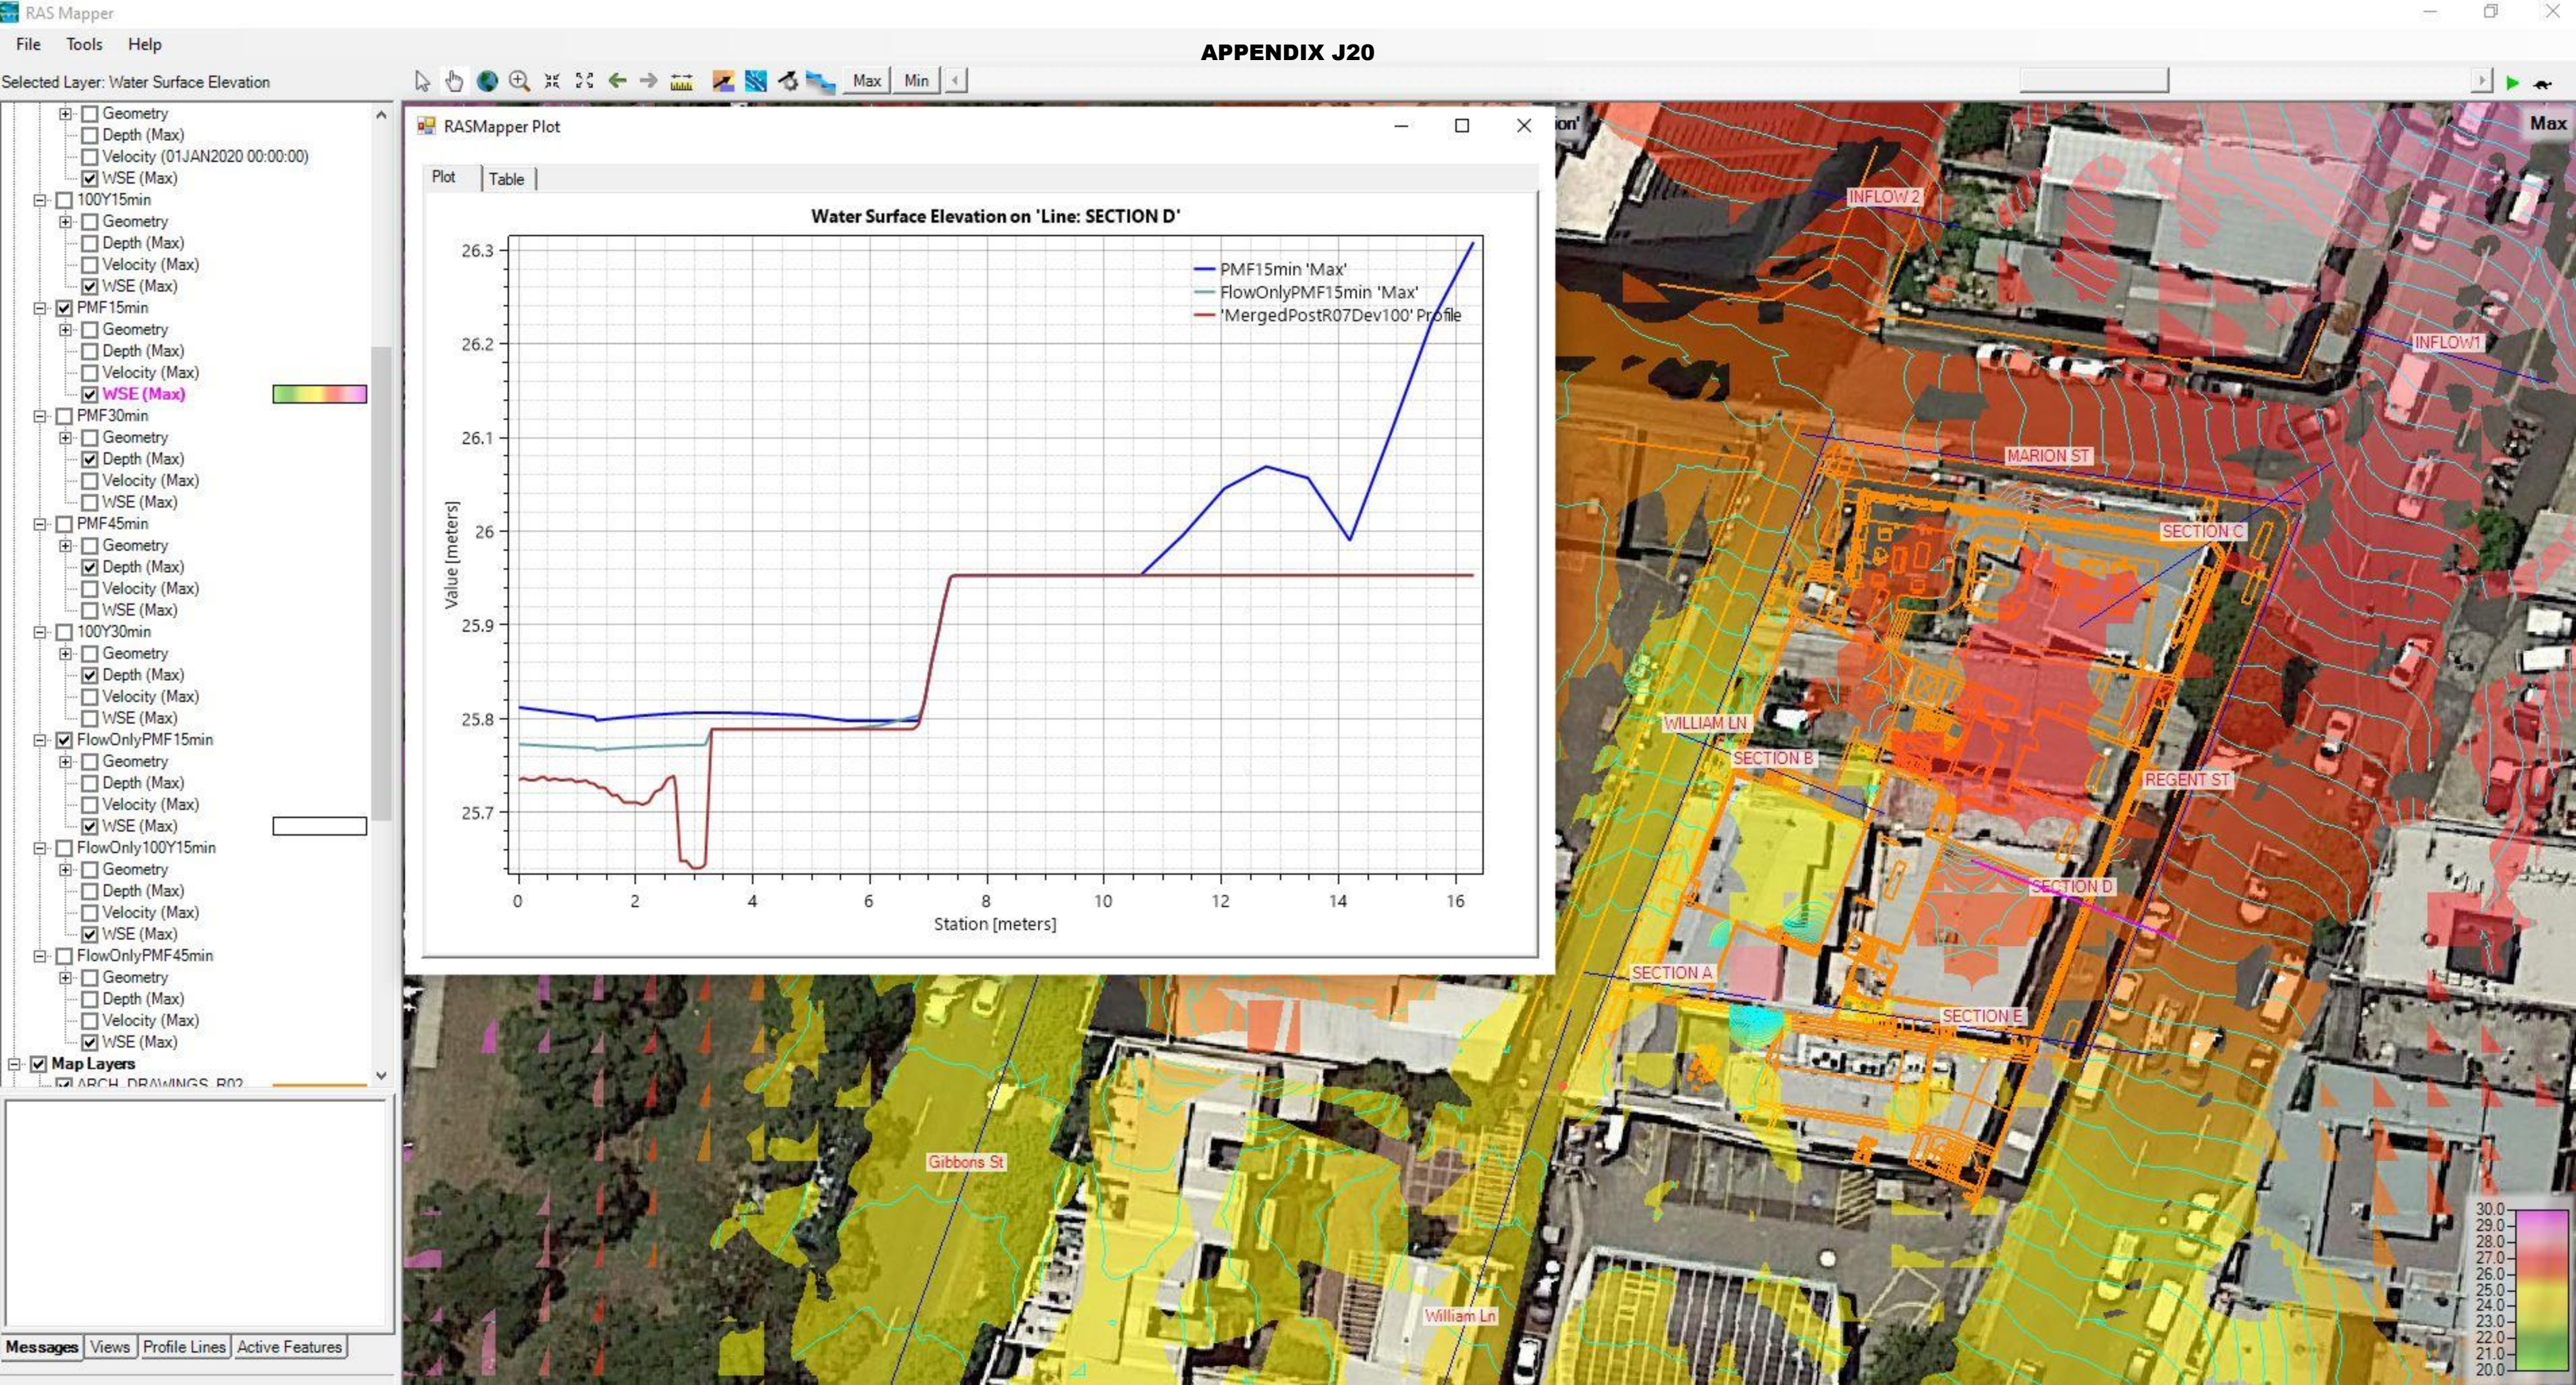


Selected Layer: Water Surface Elevation

- ☐ Geometry
- ☐ Depth (Max)
- ☐ Velocity (01JAN2020 00:00:00)
- ☒ WSE (Max)
- ☐ 100Y15min
 - ☐ Geometry
 - ☐ Depth (Max)
 - ☐ Velocity (Max)
 - ☒ WSE (Max)
- ☐ PMF15min
 - ☐ Geometry
 - ☐ Depth (Max)
 - ☐ Velocity (Max)
 - ☒ WSE (Max)
- ☐ PMF30min
 - ☐ Geometry
 - ☒ Depth (Max)
 - ☐ Velocity (Max)
 - ☐ WSE (Max)
- ☐ PMF45min
 - ☐ Geometry
 - ☒ Depth (Max)
 - ☐ Velocity (Max)
 - ☐ WSE (Max)
- ☐ 100Y30min
 - ☐ Geometry
 - ☒ Depth (Max)
 - ☐ Velocity (Max)
 - ☐ WSE (Max)
- ☒ FlowOnlyPMF15min
 - ☐ Geometry
 - ☐ Depth (Max)
 - ☐ Velocity (Max)
 - ☒ WSE (Max)
- ☐ FlowOnly100Y15min
 - ☐ Geometry
 - ☐ Depth (Max)
 - ☐ Velocity (Max)
 - ☒ WSE (Max)
- ☐ FlowOnlyPMF45min
 - ☐ Geometry
 - ☐ Depth (Max)
 - ☐ Velocity (Max)
 - ☒ WSE (Max)
- ☒ Map Layers
 - ☒ ARCH DRAWINGS R02




RASMapper Plot


Plot Table

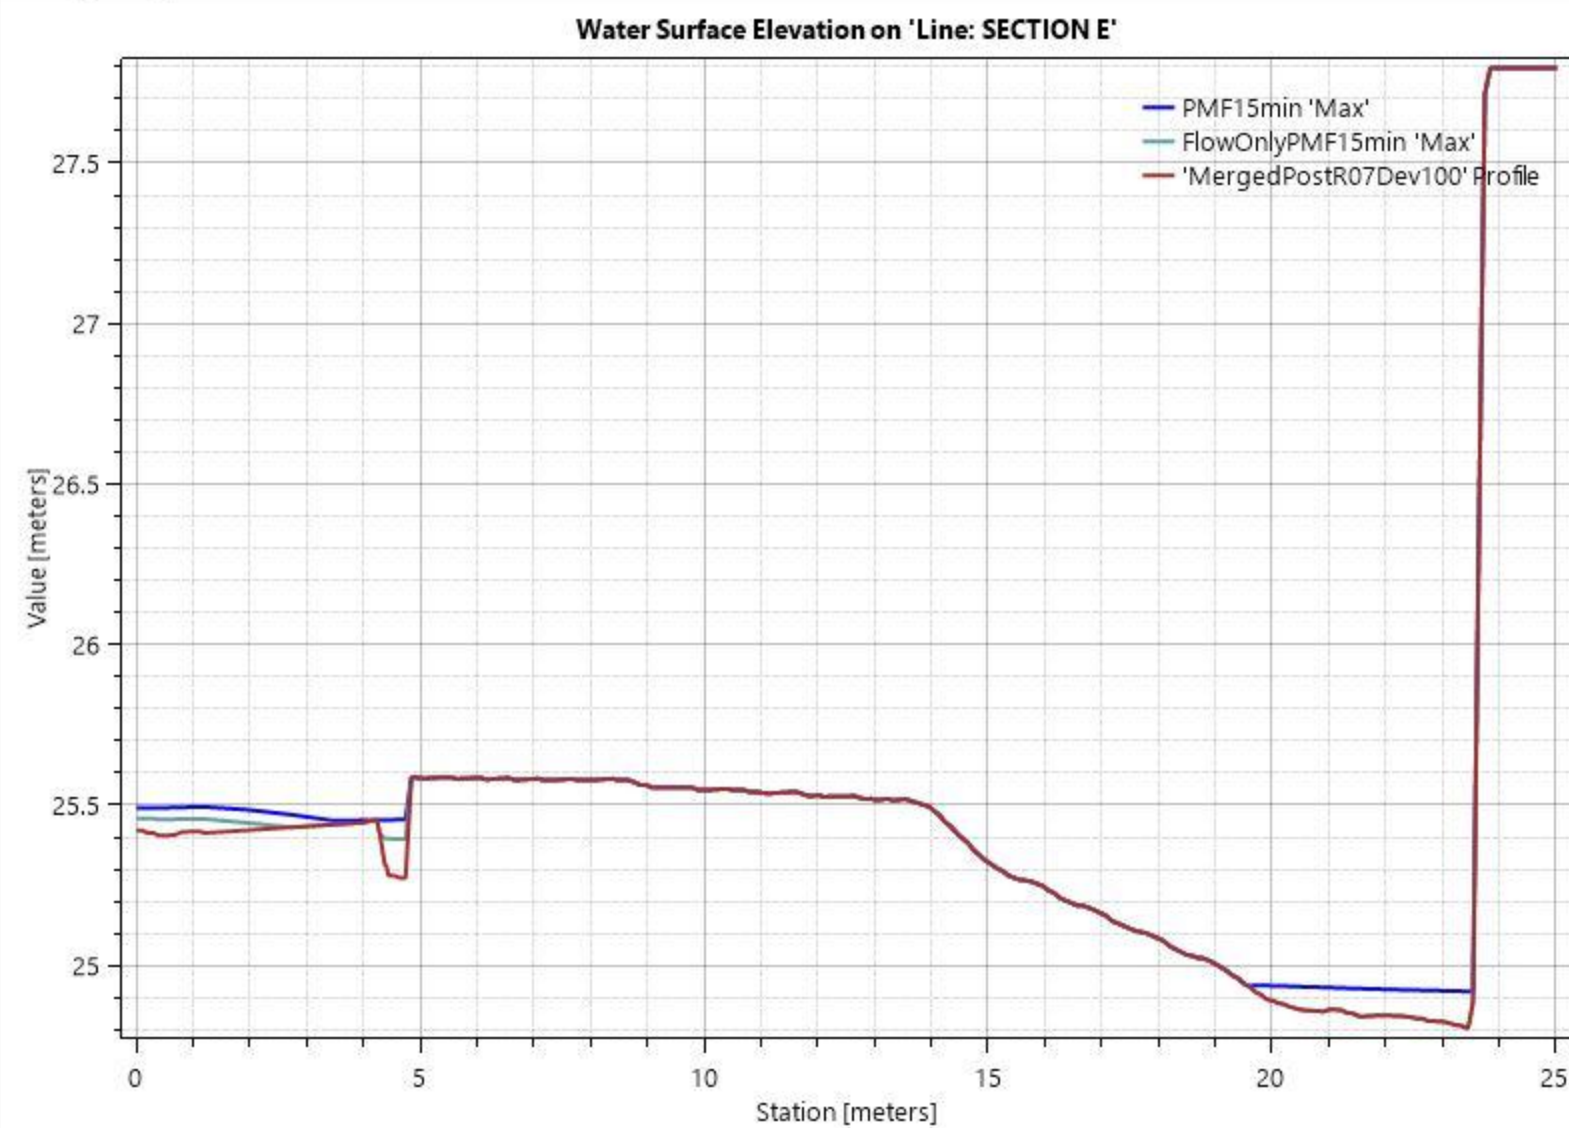

Selected Layer: Water Surface Elevation

- ☐ Geometry
- ☐ Depth (Max)
- ☐ Velocity (01JAN2020 00:00:00)
- ☒ WSE (Max)
- ☐ 100Y15min
 - ☐ Geometry
 - ☐ Depth (Max)
 - ☐ Velocity (Max)
 - ☒ WSE (Max)
- ☐ PMF15min
 - ☐ Geometry
 - ☐ Depth (Max)
 - ☐ Velocity (Max)
 - ☒ WSE (Max)
- ☐ PMF30min
 - ☐ Geometry
 - ☒ Depth (Max)
 - ☐ Velocity (Max)
 - ☐ WSE (Max)
- ☐ PMF45min
 - ☐ Geometry
 - ☒ Depth (Max)
 - ☐ Velocity (Max)
 - ☐ WSE (Max)
- ☐ 100Y30min
 - ☐ Geometry
 - ☒ Depth (Max)
 - ☐ Velocity (Max)
 - ☐ WSE (Max)
- ☒ FlowOnlyPMF15min
 - ☐ Geometry
 - ☐ Depth (Max)
 - ☐ Velocity (Max)
 - ☒ WSE (Max)
- ☐ FlowOnly100Y15min
 - ☐ Geometry
 - ☐ Depth (Max)
 - ☐ Velocity (Max)
 - ☒ WSE (Max)
- ☐ FlowOnlyPMF45min
 - ☐ Geometry
 - ☐ Depth (Max)
 - ☐ Velocity (Max)
 - ☒ WSE (Max)
- ☒ Map Layers
 - ARCH DRAWINGS R02

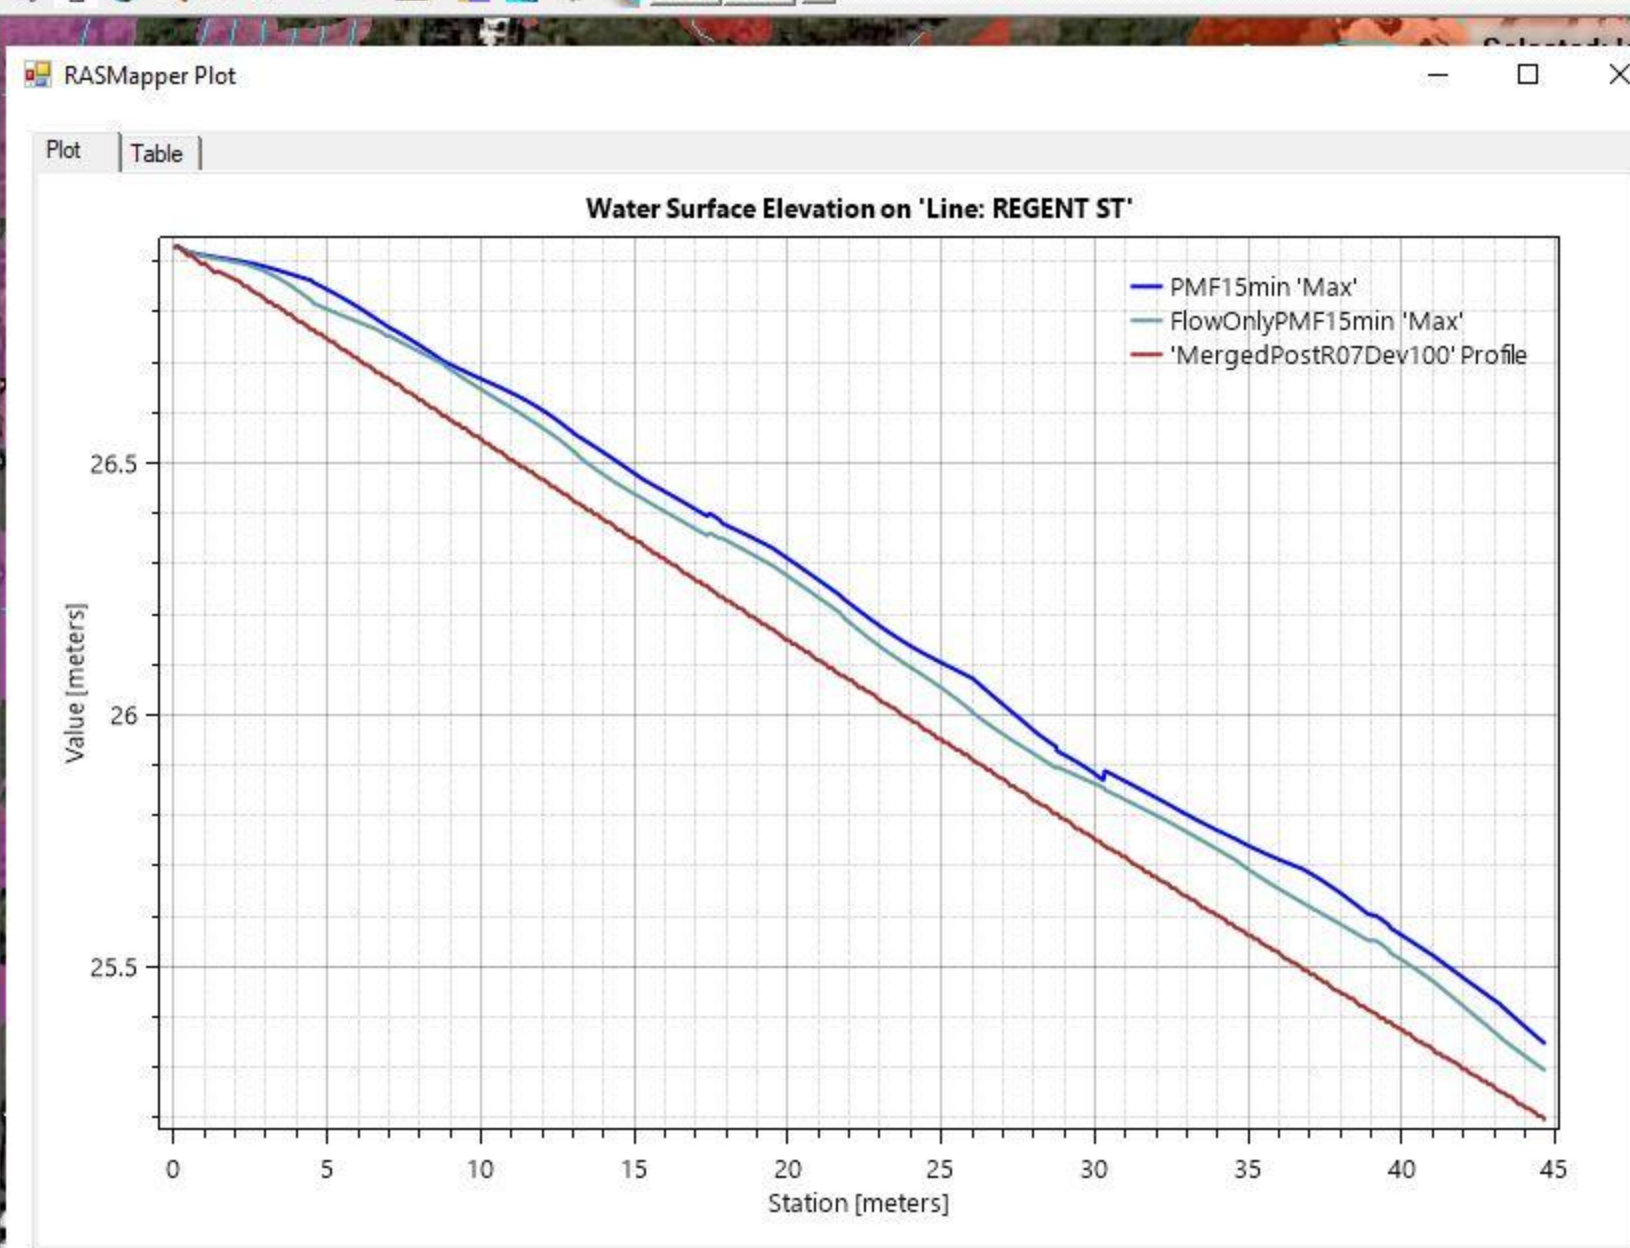

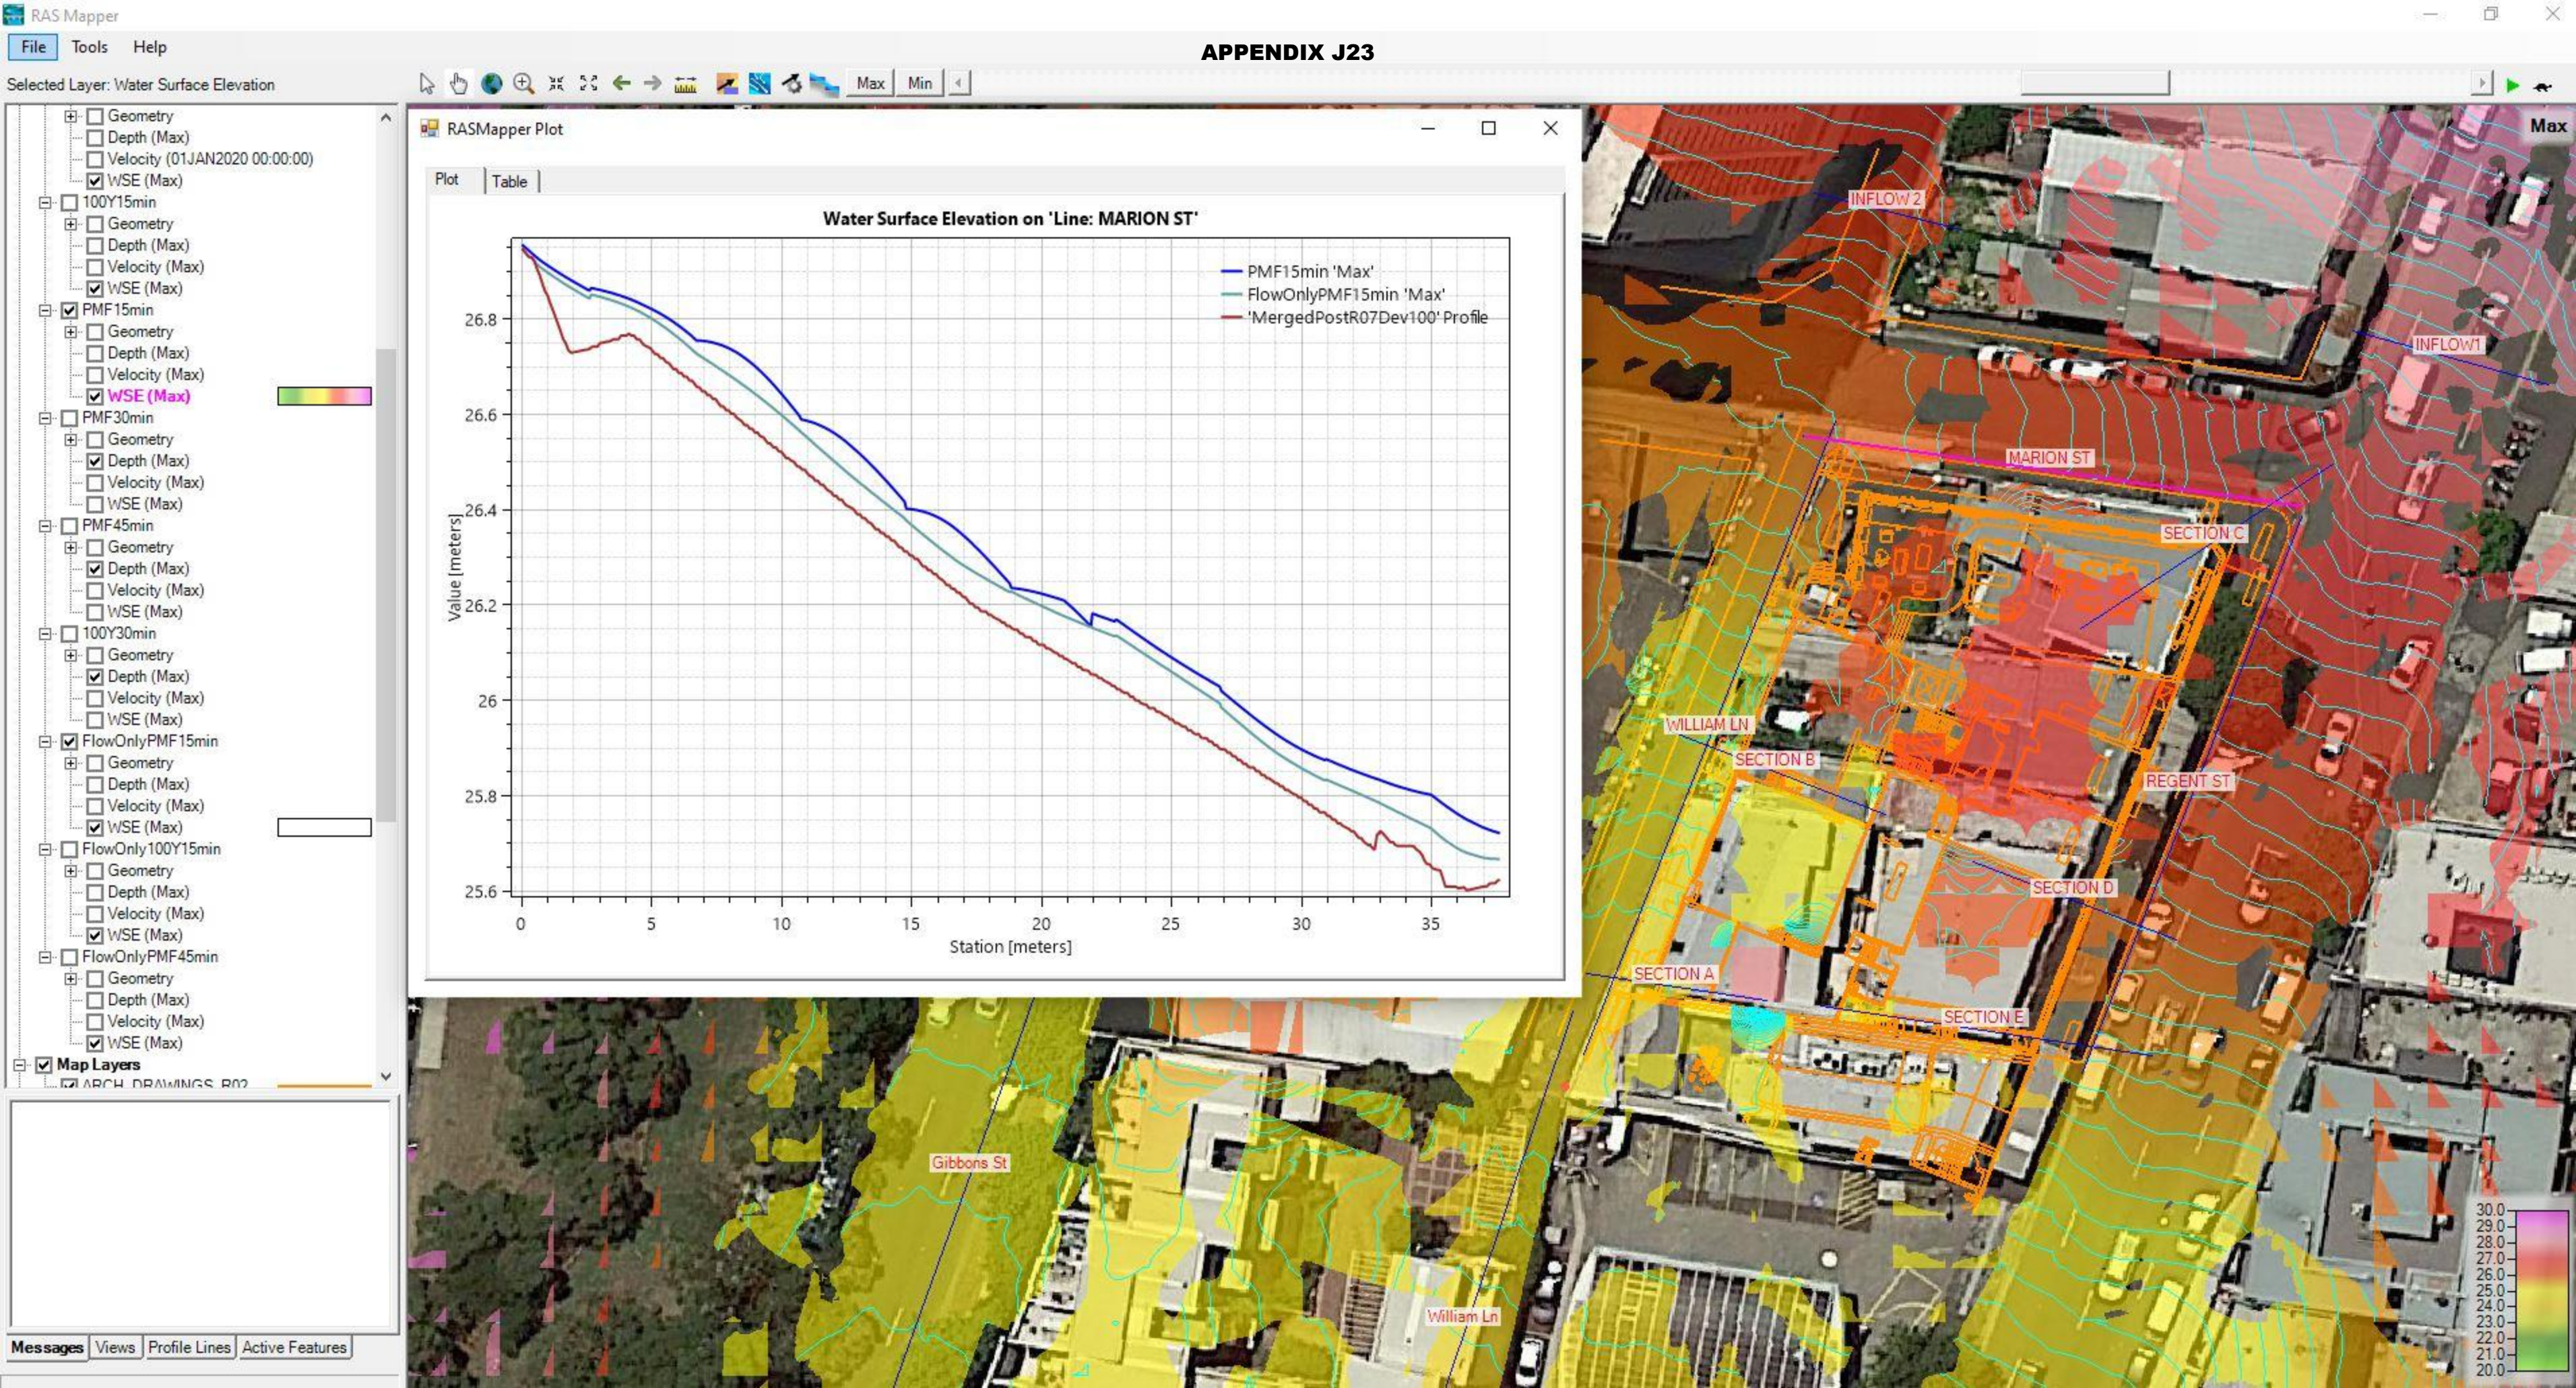


Selected Layer: Water Surface Elevation

- ☐ Geometry
- ☐ Depth (Max)
- ☐ Velocity (01JAN2020 00:00:00)
- ☒ WSE (Max)
- ☐ 100Y15min
 - ☐ Geometry
 - ☐ Depth (Max)
 - ☐ Velocity (Max)
 - ☒ WSE (Max)
- ☒ PMF15min
 - ☐ Geometry
 - ☐ Depth (Max)
 - ☐ Velocity (Max)
 - ☒ WSE (Max)
- ☐ PMF30min
 - ☐ Geometry
 - ☒ Depth (Max)
 - ☐ Velocity (Max)
 - ☐ WSE (Max)
- ☐ PMF45min
 - ☐ Geometry
 - ☒ Depth (Max)
 - ☐ Velocity (Max)
 - ☐ WSE (Max)
- ☐ 100Y30min
 - ☐ Geometry
 - ☒ Depth (Max)
 - ☐ Velocity (Max)
 - ☐ WSE (Max)
- ☒ FlowOnlyPMF15min
 - ☐ Geometry
 - ☐ Depth (Max)
 - ☐ Velocity (Max)
 - ☒ WSE (Max)
- ☐ FlowOnly100Y15min
 - ☐ Geometry
 - ☐ Depth (Max)
 - ☐ Velocity (Max)
 - ☒ WSE (Max)
- ☐ FlowOnlyPMF45min
 - ☐ Geometry
 - ☐ Depth (Max)
 - ☐ Velocity (Max)
 - ☒ WSE (Max)
- ☒ Map Layers
 - ☒ ARCH DRAWINGS R02



RASMapper Plot

Plot Table

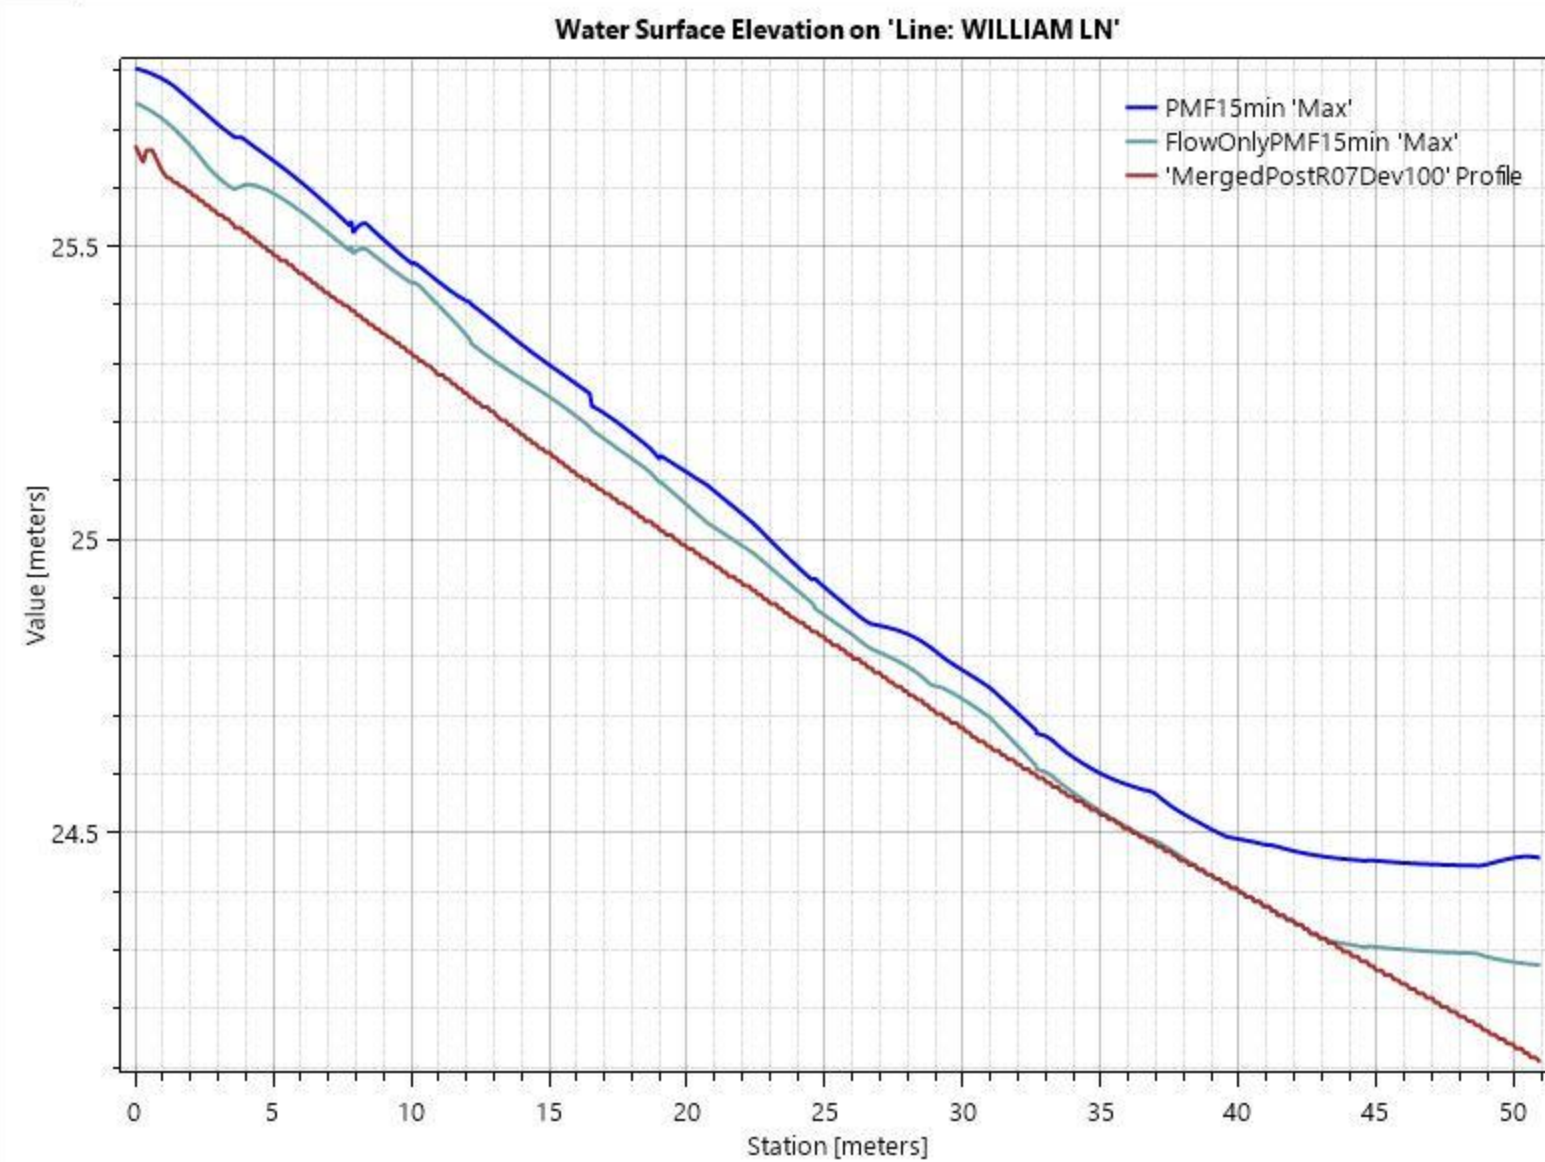

Messages Views Profile Lines Active Features

