DRAWING LIST

PHOTOMONTAGES

DWG No	DESCRIPTION	NAME	ISSUE
A0001	BUILDING 01 SPORTS FACILITIES BUILDING	PHOTOMONTAGE NEILD AVENUE - VIEW 1	B
A0002	BUILDING 01 SPORTS FACILITIES BUILDING	PHOTOMONTAGE NEILD AVENUE - VIEW 2	B
A0003	BUILDING 01 SPORTS FACILITIES BUILDING	PHOTOMONTAGE VIALOUX ST - VIEW 1	B
A0004	BUILDING 02 CAR PARK	PHOTOMONTAGE ALMA ST - VIEW 1	B
A0005	BUILDING 01 SPORTS FACILITIES BUILDING	PHOTOMONTAGE OF WEIGALL SPORTS COMPLEX - VIEW 1	B
A0006	WEIGALL SPORTS COMPLEX [BUILDING 01 AND BUILDING 02]	PHOTOMONTAGE OF WEIGALL SPORTS COMPLEX + CARPARK - VIEW 1	B

SITE PLANS

DWG No	DESCRIPTION	NAME	ISSUE
A1000	WEIGALL SPORTS COMPLEX [BUILDING 01 AND BUILDING 02]	LOCALITY PLAN	B
A1001	WEIGALL SPORTS COMPLEX [BUILDING 01 AND BUILDING 02]	SITE PLAN	B

DEMOLITION PLAN

DWG No	DESCRIPTION	NAME	ISSUE
A1100	WEIGALL SPORTS COMPLEX [BUILDING 01 AND BUILDING 02]	DEMOLITION PLAN	B

GENERAL ARRANGEMENT PLANS

DWG No	DESCRIPTION	NAME	ISSUE
A2100	BUILDING 01 SPORTS FACILITIES BUILDING	BASEMENT	B
A2101	BUILDING 01 SPORTS FACILITIES BUILDING	GROUND	B
A2102	BUILDING 01 SPORTS FACILITIES BUILDING	MEZZANINE	B
A2103	BUILDING 01 SPORTS FACILITIES BUILDING	FIRST	B
A2104	BUILDING 01 SPORTS FACILITIES BUILDING	SECOND	B
A2105	BUILDING 01 SPORTS FACILITIES BUILDING	ROOF	B
A2110	BUILDING 02 CAR PARK	LOWER/UPPER GROUND	B
A2111	BUILDING 02 CAR PARK	LOWER/UPPER FIRST	B

ELEVATIONS

DWG No	DESCRIPTION	NAME	ISSUE
A3100	BUILDING 01 SPORTS FACILITIES BUILDING	NORTH AND SOUTH	B
A3101	BUILDING 01 SPORTS FACILITIES BUILDING	EAST AND WEST	B
A3110	BUILDING 02 CAR PARK	NORTH AND SOUTH	B
A3111	BUILDING 02 CAR PARK	EAST AND WEST	B

SECTIONS

DWG No	DESCRIPTION	NAME	ISSUE
A3200	BUILDING 01 SPORTS FACILITIES BUILDING	01 AND 02	B
A3201	BUILDING 01 SPORTS FACILITIES BUILDING	03 AND 04	B
A3210	BUILDING 02 CAR PARK	01 AND 02	B
A3211	BUILDING 02 CAR PARK	03 AND 04	B

WALL SECTIONS

DWG No	DESCRIPTION	NAME	ISSUE
A4100	BUILDING 01 SPORTS FACILITIES BUILDING	WALL SECTION	B
A4101	BUILDING 01 SPORTS FACILITIES BUILDING	WALL SECTION	B
A4102	BUILDING 01 SPORTS FACILITIES BUILDING	WALL SECTION	B
A4103	BUILDING 01 SPORTS FACILITIES BUILDING	SOUTHERN BOUNDARY FENCE DETAIL	A

MATERIAL PALETTE

DWG No	DESCRIPTION	NAME	ISSUE
A4104	WEIGALL SPORTS COMPLEX [BUILDING 01 AND BUILDING 02]	MATERIAL PALETTE	B

SOLAR ACCESS STUDIES

DWG No	DESCRIPTION	NAME	ISSUE
A9100	BUILDING 01 SPORTS FACILITIES BUILDING	PLAN EXISTING JUNE 21 SHEET 01	B
A9101	BUILDING 01 SPORTS FACILITIES BUILDING	PLAN EXISTING JUNE 21 SHEET 01	B
A9102	BUILDING 01 SPORTS FACILITIES BUILDING	PLAN PROPOSED JUNE 21 SHEET 01	B
A9103	BUILDING 01 SPORTS FACILITIES BUILDING	PLAN PROPOSED JUNE 21 SHEET 02	B
A9200	BUILDING 01 SPORTS FACILITIES BUILDING	SUN EYE EXISTING JUNE 21	B
A9201	BUILDING 01 SPORTS FACILITIES BUILDING	SUN EYE PROPOSED JUNE 21	B

SSDA

SGS Weigall Sports Complex

Neild Ave, Rushcutters Bay

Revisions

No.	Date	Description	Checked	Approved
A	02/09/2020	ISSUED FOR SSDA	ADC	LC
B	WIP	ISSUED TO DPIE FOR RIS		

Key

Client: Sydney Grammar School

Architect
AJ+C Allen Jack+Cottier
79 Myrtle Street Chippendale NSW 2008 AUSTRALIA
ph +61 2 9311 8222 fx +61 2 9311 8200
ABN 53 003 782 250

Project: SGS Weigall Sports Complex
Neild Ave, Rushcutters Bay
Proj. No. 19086

Drawing Title: WEIGALL SPORTS COMPLEX **BUILDING 01 AND BUILDING 02** COVER SHEET

Sheet Status: NOT FOR CONSTRUCTION

Scale

Drawing No.: A0000

Issue: B

PLOT DATE & TIME: 5/03/2021 6:23:22 PM
PLOTTED & CHECKED BY: Author
REF: C:\Users\jayne\Documents\19086_Master_Jayne\NYWE64.rvt

Do not scale drawings. Use figured dimensions only. Check & verify levels and dimensions on site prior to the commencement of any work, the preparation of shop drawings or the fabrication of components. This drawing is the copyright of Allen Jack + Cottier Architects and is protected under the Copyright Act 1968. Do not alter, reproduce or transmit in any form, or by any means without the express permission of Allen Jack + Cottier Architects. Nominated Architects: Michael Heenan 5264, Peter Ireland 6661



Revisions				
No.	Date	Description	Checked	Approved
A	02/09/2020	ISSUED FOR SSDA	ADC	LC
B	WIP	ISSUED TO DPIE FOR RIS		

Key

Client
Sydney Grammar School

Architect
AJ+C
Allen Jack+Cottier
79 Myrtle Street Chippendale NSW 2008 AUSTRALIA
ph +61 2 9311 8222 fx +61 2 9311 8200
ABN 53 003 782 250

Project
SGS Weigall Sports Complex
Neild Ave, Rushcutters Bay
Proj. No. 19086

Drawing Title
WEIGALL SPORTS COMPLEX
BUILDING 01 AND BUILDING 02
PHOTOMONTAGE NEILD AVENUE - VIEW 1

Sheet Status
NOT FOR CONSTRUCTION

Scale: @A1
Drawing No.: A0001
Issue: B

PLOT DATE & TIME: 5/03/2021 6:22:23 PM
PLOTTED & CHECKED BY: Author
REF: C:\Users\paynr\Documents\19086_Master_launch.paynr70WE6.rvt

Do not scale drawings. Use figured dimensions only. Check & verify levels and dimensions on site prior to the commencement of any work, the preparation of shop drawings or the fabrication of components. This drawing is the copyright of Allen Jack + Cottier Architects and is protected under the Copyright Act 1968. Do not alter, reproduce or transmit in any form, or by any means without the express permission of Allen Jack + Cottier Architects. Nominated Architects: Michael Heenan 5264, Peter Ireland 6661



Revisions				
No.	Date	Description	Checked	Approved
A	02/09/2020	ISSUED FOR SSDA	ADC	LC
B	WIP	ISSUED TO DPIE FOR RIS		

Key

Client
Sydney Grammar School

Architect
AJ+C
Allen Jack+Cottier
79 Myrtle Street Chippendale NSW 2008 AUSTRALIA
ph +61 2 9311 8222 fx +61 2 9311 8200
ABN 53 003 782 250

Project
SGS Weigall Sports Complex
Neild Ave, Rushcutters Bay
Proj. No. 19086

Drawing Title
WEIGALL SPORTS COMPLEX
BUILDING 01 AND BUILDING 02
PHOTOMONTAGE NEILD AVENUE - VIEW 2
Sheet Status
NOT FOR CONSTRUCTION

Scale @A1 | Drawing No. A0002 | Issue B

PLOT DATE & TIME: 5/03/2021 6:22:24 PM
PLOTTED & CHECKED BY: Author
REF: C:\Users\apayne\Documents\19086_Master_Jaura.payne7WVE4.rvt

Do not scale drawings. Use figured dimensions only. Check & verify levels and dimensions on site prior to the commencement of any work, the preparation of shop drawings or the fabrication of components. This drawing is the copyright of Allen Jack + Cottier Architects and is protected under the Copyright Act 1968. Do not alter, reproduce or transmit in any form, or by any means without the express permission of Allen Jack + Cottier Architects. Nominated Architects: Michael Heenan 5264, Peter Ireland 6661



Revisions				
No.	Date	Description	Checked	Approved
A	02/09/2020	ISSUED FOR SSDA	ADC	LC
B	WIP	ISSUED TO DPIE FOR RIS		

Key

Client
Sydney Grammar School

Architect
AJ+C
Allen Jack+Cottier
79 Myrtle Street Chippendale NSW 2008 AUSTRALIA
ph +61 2 9311 8222 fx +61 2 9311 8200
ABN 53 003 782 250

Project
SGS Weigall Sports Complex
Neild Ave, Rushcutters Bay
Proj. No. 19086

Drawing Title
WEIGALL SPORTS COMPLEX
BUILDING 01 AND BUILDING 02
PHOTOMONTAGE VIALOUX ST - VIEW 1
Sheet Status
NOT FOR CONSTRUCTION

Scale	Drawing No.	Issue
@A1	A0003	B

PLOT DATE & TIME: 5/03/2021 6:22:25 PM
REF: C:\Users\payne\Documents\19086_Master_laura.payne-Y9WE4.rvt
PLOTTED & CHECKED BY: Author

Do not scale drawings. Use figured dimensions only. Check & verify levels and dimensions on site prior to the commencement of any work, the preparation of shop drawings or the fabrication of components. This drawing is the copyright of Allen Jack + Cottier Architects and is protected under the Copyright Act 1968. Do not alter, reproduce or transmit in any form, or by any means without the express permission of Allen Jack + Cottier Architects. Nominated Architects: Michael Heenan 5264, Peter Ireland 6661



	Revisions No. Date Description Checked Approved A 02/09/2020 ISSUED FOR SSDA ADC LC B WIP ISSUED TO OPIE FOR RIS	Key	Client Sydney Grammar School	Architect AJ+C Allen Jack+Cottier 79 Myrtle Street Chippendale NSW 2008 AUSTRALIA ph +61 2 9311 8222 fx +61 2 9311 8200 ABN 53 003 782 250	Project SGS Weigall Sports Complex Neild Ave, Rushcutters Bay Proj. No. 19086	Drawing Title WEIGALL SPORTS COMPLEX **BUILDING 01 AND BUILDING 02** PHOTOMONTAGE ALMA ST - VIEW 1 Sheet Status NOT FOR CONSTRUCTION	Scale @A1	Drawing No. A0004	Issue B

Do not scale drawings. Use figured dimensions only. Check & verify levels and dimensions on site prior to the commencement of any work, the preparation of shop drawings or the fabrication of components. This drawing is the copyright of Allen Jack + Cottier Architects and is protected under the Copyright Act 1968. Do not alter, reproduce or transmit in any form, or by any means without the express permission of Allen Jack + Cottier Architects. Nominated Architects: Michael Heenan 5264, Peter Ireland 6661

PLOT DATE & TIME: 5/03/2021 6:22:27 PM
PLOTTED & CHECKED BY: Author
REF: C:\Users\jayne\Documents\19086_Master_Jayne.jayne76WE4.rvt



Revisions				
No.	Date	Description	Checked	Approved
A	02/09/2020	ISSUED FOR SSDA	ADC	LC
B	WIP	ISSUED TO DPIE FOR RIS		

Key

Client
Sydney Grammar School

Architect
AJ+C
Allen Jack+Cottier
79 Myrtle Street Chippendale NSW 2008 AUSTRALIA
ph +61 2 9311 8222 fx +61 2 9311 8200
ABN 53 003 782 250

Project
SGS Weigall Sports Complex
Neild Ave, Rushcutters Bay
Proj. No. 19086

Drawing Title
WEIGALL SPORTS COMPLEX
BUILDING 01 AND BUILDING 02
PHOTOMONTAGE OF WEIGALL SPORTS COMPLEX - VIEW 1
Sheet Status
NOT FOR CONSTRUCTION

Scale @A1 | Drawing No. A0005 | Issue B

PLOT DATE & TIME: 5/03/2021 6:22:27 PM
PLOTTED & CHECKED BY: Author
REF: C:\Users\rayner\Documents\19086_Master_laura.rayner.rvt

Do not scale drawings. Use figured dimensions only. Check & verify levels and dimensions on site prior to the commencement of any work, the preparation of shop drawings or the fabrication of components. This drawing is the copyright of Allen Jack + Cottier Architects and is protected under the Copyright Act 1968. Do not alter, reproduce or transmit in any form, or by any means without the express permission of Allen Jack + Cottier Architects. Nominated Architects: Michael Heenan 5264, Peter Ireland 6661



Revisions				
No.	Date	Description	Checked	Approved
A	02/09/2020	ISSUED FOR SSDA	ADC	LC
B	WIP	ISSUED TO DPIE FOR RIS		

Key

N

Client
Sydney Grammar School

Architect
AJ+C
Allen Jack+Cottier
79 Myrtle Street Chippendale NSW 2008 AUSTRALIA
ph +61 2 9311 8222 fx +61 2 9311 8200
ABN 53 003 782 250

Project
SGS Weigall Sports Complex
Neild Ave, Rushcutters Bay
Proj. No. 19086

Drawing Title
WEIGALL SPORTS COMPLEX
BUILDING 01 AND BUILDING 02
PHOTOMONTAGE OF WEIGALL SPORTS COMPLEX + CARPARK - VIEW 1
Sheet Status
NOT FOR CONSTRUCTION

Scale: @A1
Drawing No.: A0006
Issue: B

PLOT DATE & TIME: 5/03/2021 6:22:28 PM
PLOTTED & CHECKED BY: Author
REF: C:\Users\payne\Documents\19086_Master_laura.payne.rvt

Do not scale drawings. Use figured dimensions only. Check & verify levels and dimensions on site prior to the commencement of any work, the preparation of shop drawings or the fabrication of components. This drawing is the copyright of Allen Jack + Cottier Architects and is protected under the Copyright Act 1968. Do not alter, reproduce or transmit in any form, or by any means without the express permission of Allen Jack + Cottier Architects. Nominated Architects: Michael Heenan 5264, Peter Ireland 6661



Revisions				
No.	Date	Description	Checked	Approved
A	02/09/2020	ISSUED FOR SSDA	ADC	LC
B	WIP	ISSUED TO DPIE FOR RIS		

Key

N

Client
Sydney Grammar School

Architect
AJ+C
Allen Jack+Cottier
79 Myrtle Street Chippendale NSW 2008 AUSTRALIA
ph +61 2 9311 8222 fx +61 2 9311 8200
ABN 53 003 782 250

Project
SGS Weigall Sports Complex
Neild Ave, Rushcutters Bay
Proj. No. 19086


Drawing Title
WEIGALL SPORTS COMPLEX
BUILDING 01 AND BUILDING 02
LOCALITY PLAN

Sheet Status
NOT FOR CONSTRUCTION

Scale	Drawing No.	Issue
1 : 1000 @A1	A1000	B

PLOT DATE & TIME: 5/03/2021 6:23:36 PM
PLOTTED & CHECKED BY: Author
REF: C:\Users\rpyne\Documents\19086_Master_laura.rpyne.rvt

Do not scale drawings. Use figured dimensions only. Check & verify levels and dimensions on site prior to the commencement of any work, the preparation of shop drawings or the fabrication of components. This drawing is the copyright of Allen Jack + Cottier Architects and is protected under the Copyright Act 1968. Do not alter, reproduce or transmit in any form, or by any means without the express permission of Allen Jack + Cottier Architects. Nominated Architects: Michael Heenan 5264, Peter Ireland 6661

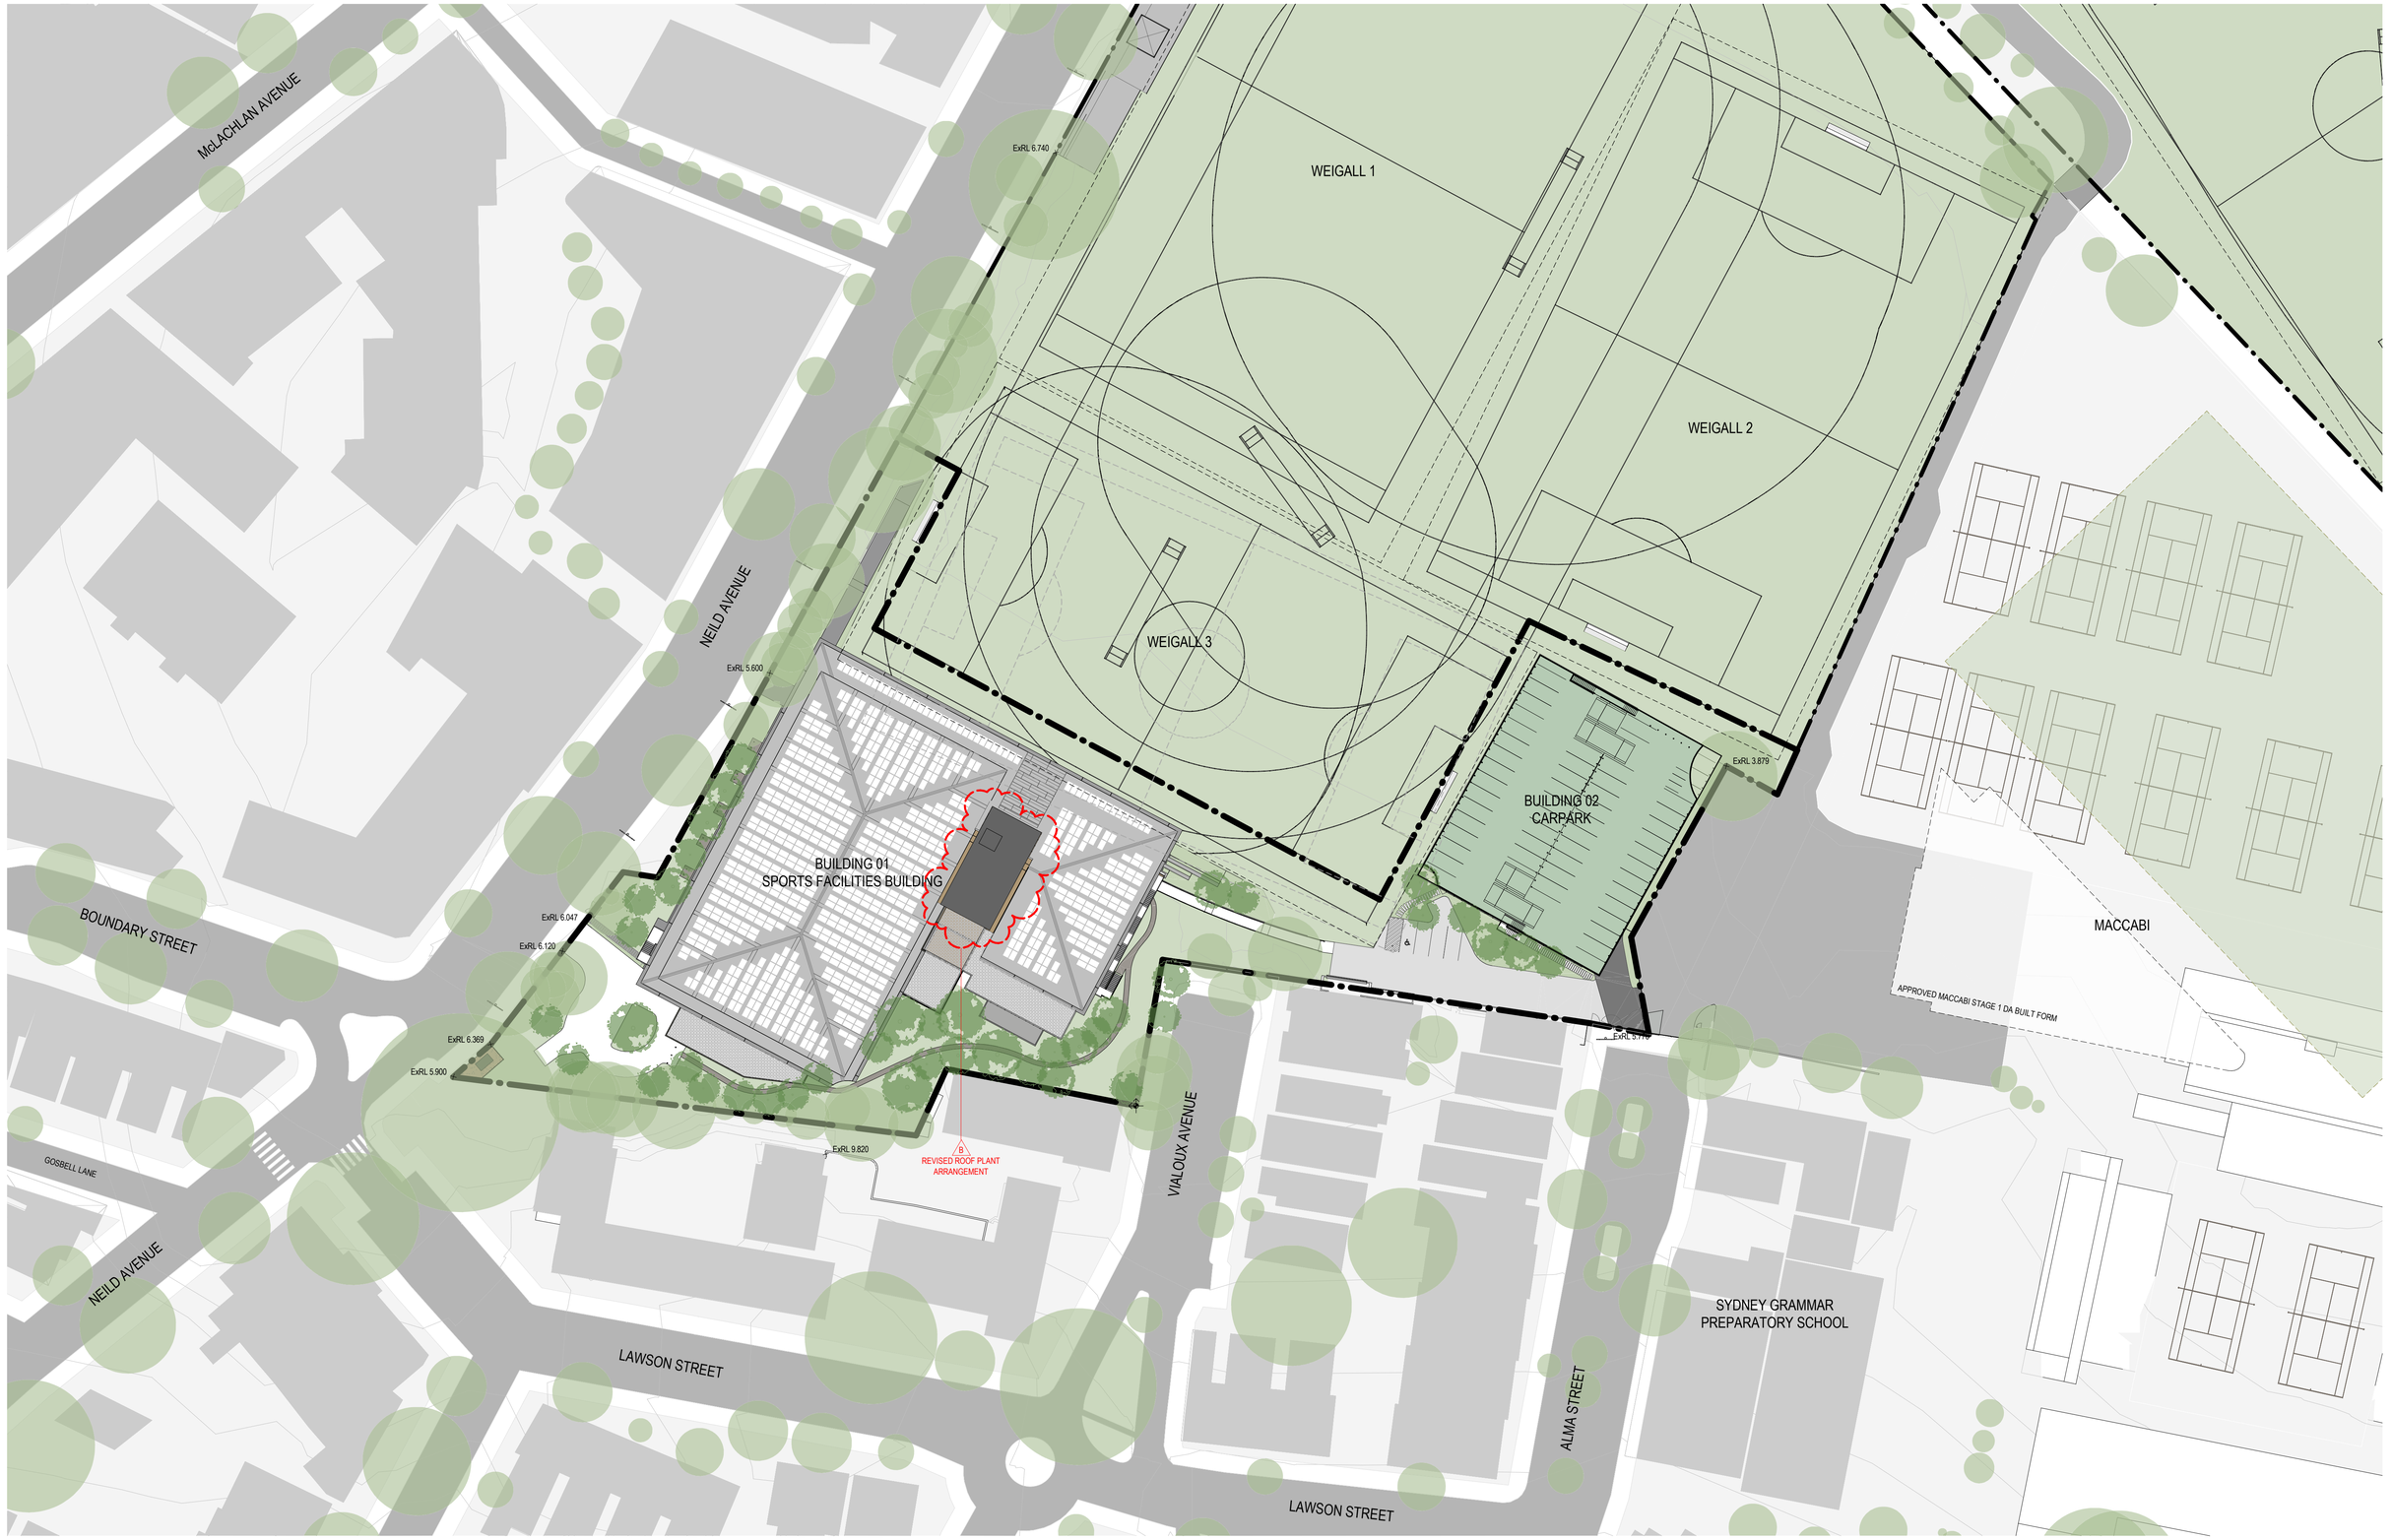

Revisions				
No.	Date	Description	Checked	Approved
A	02/09/2020	ISSUED FOR SSDA	ADC	LC
B	WIP	ISSUED TO DPIE FOR RIS		

Key

N

Client
Sydney Grammar School

Architect
AJ+C
Allen Jack+Cottier
79 Myrtle Street Chippendale NSW 2008 AUSTRALIA
ph +61 2 9311 8222 fx +61 2 9311 8200
ABN 53 003 782 250

Project
SGS Weigall Sports Complex
Neild Ave, Rushcutters Bay
Proj. No. 19086

Drawing Title
WEIGALL SPORTS COMPLEX
BUILDING 01 AND BUILDING 02
SITE PLAN

Sheet Status
NOT FOR CONSTRUCTION

Scale
1 : 500 @A1

Drawing No.
A1001

Issue
B

0 5 10 20 40 m

PLOT DATE & TIME: 5/03/2021 6:24:06 PM
PLOTTED & CHECKED BY: Author
REF: C:\Users\jayne\Documents\19086_Master_laura.jayne.rvt

Do not scale drawings. Use figured dimensions only. Check & verify levels and dimensions on site prior to the commencement of any work, the preparation of shop drawings or the fabrication of components. This drawing is the copyright of Allen Jack + Cottier Architects and is protected under the Copyright Act 1968. Do not alter, reproduce or transmit in any form, or by any means without the express permission of Allen Jack + Cottier Architects. Nominated Architects: Michael Heenan 5264, Peter Ireland 6661



ELEMENTS TO BE DEMOLISHED

Revisions

No.	Date	Description	Checked	Approved
A	02/09/2020	ISSUED FOR SSDA	ADC	LC
B	WIP	ISSUED TO DPIE FOR RIS		

Key

N

Client
Sydney Grammar School

Architect
AJ+C
Allen Jack+Cottier
79 Myrtle Street Chippendale NSW 2008 AUSTRALIA
ph +61 2 9311 8222 fx +61 2 9311 8200
ABN 53 003 782 250

Project
SGS Weigall Sports Complex
Neild Ave, Rushcutters Bay
Proj. No. 19086

Drawing Title
WEIGALL SPORTS COMPLEX
BUILDING 01 AND BUILDING 02
DEMOLITION PLAN

Sheet Status
NOT FOR CONSTRUCTION

Scale
1 : 500 @A1

Drawing No.
A1100

Issue
B

0 5 10 20 40 m

PLOT DATE & TIME: 5/03/2021 6:24:23 PM
PLOTTED & CHECKED BY: Author
REF: C:\Users\jayne\Documents\19086_Master_Jayne.jayne.YBWE4.rvt

Do not scale drawings. Use figured dimensions only. Check & verify levels and dimensions on site prior to the commencement of any work, the preparation of shop drawings or the fabrication of components. This drawing is the copyright of Allen Jack + Cottier Architects and is protected under the Copyright Act 1968. Do not alter, reproduce or transmit in any form, or by any means without the express permission of Allen Jack + Cottier Architects. Nominated Architects: Michael Heenan 5264, Peter Ireland 6661

SSDA SITE BOUNDARY

NEILD AVENUE

VIALOUX AVENUE

PLENUM

MAIN POOL
25 x 33m
2m DEEP

RL 2.750

RAINWATER COLLECTION TANK

RAINWATER RE-USE PUMPS

POOL FILTRATION PLANT

RL 0.600

SEWER PUMP

PLENUM

BALANCE TANK

PROGRAMME POOL
20 x 10.2m
1.2m DEEP

RL 3.550

GUTTER BACK WALL OVER

POOL COVER STORAGE

COMMS ROOM

RL 0.600

POOL COVER STORAGE

GUTTER BACK WALL OVER

STORMWATER PUMP OUT PIT

GUTTER BACK WALL OVER

PUMP ROOM

COLD WATER PUMP

RL 2.050

1 A3200

2 A3200

1 A3100

2 A3100

2 A3101

4 A3201

3 A3201

1 A3101

4 A3201

2 A3200

3 A3201

1 A3200

8025 8025 8025 8025 13050 5400 5400 5400

1090 7900 7900 7900 7900 7900 7900 7900 7900

A B C D E F G H J

1 2 3 4 5 6 7 8 9

N

Revisions				
No.	Date	Description	Checked	Approved
A	02/09/2020	ISSUED FOR SSDA	ADC	LC
B	WIP	ISSUED TO DPIE FOR RIS		

Key

Client
Sydney Grammar School

Architect
AJ+C
Allen Jack+Cottier
79 Myrtle Street Chippendale NSW 2008 AUSTRALIA
ph +61 2 9311 8222 fx +61 2 9311 8200
ABN 53 003 782 250

Project
SGS Weigall Sports Complex
Neild Ave, Rushcutters Bay
Proj. No. 19086

Drawing Title
BUILDING 01
SPORTS FACILITIES BUILDING
GENERAL ARRANGEMENT PLAN
BASEMENT

Sheet Status
NOT FOR CONSTRUCTION

Scale
1 : 200 @A1


Drawing No.
A2100

Issue
B

DRAFT

PLOT DATE & TIME: 5/03/2021 6:34:31 PM
PLOTTED & CHECKED BY:
REF: C:\Users\ppayne\Documents\19086_Master_Jaura.ppayne1WWE4.rvt

Do not scale drawings. Use figured dimensions only. Check & verify levels and dimensions on site prior to the commencement of any work, the preparation of shop drawings or the fabrication of components. This drawing is the copyright of Allen Jack + Cottier Architects and is protected under the Copyright Act 1968. Do not alter, reproduce or transmit in any form, or by any means without the express permission of Allen Jack + Cottier Architects. Nominated Architects: Michael Heenan 5264, Peter Ireland 6661

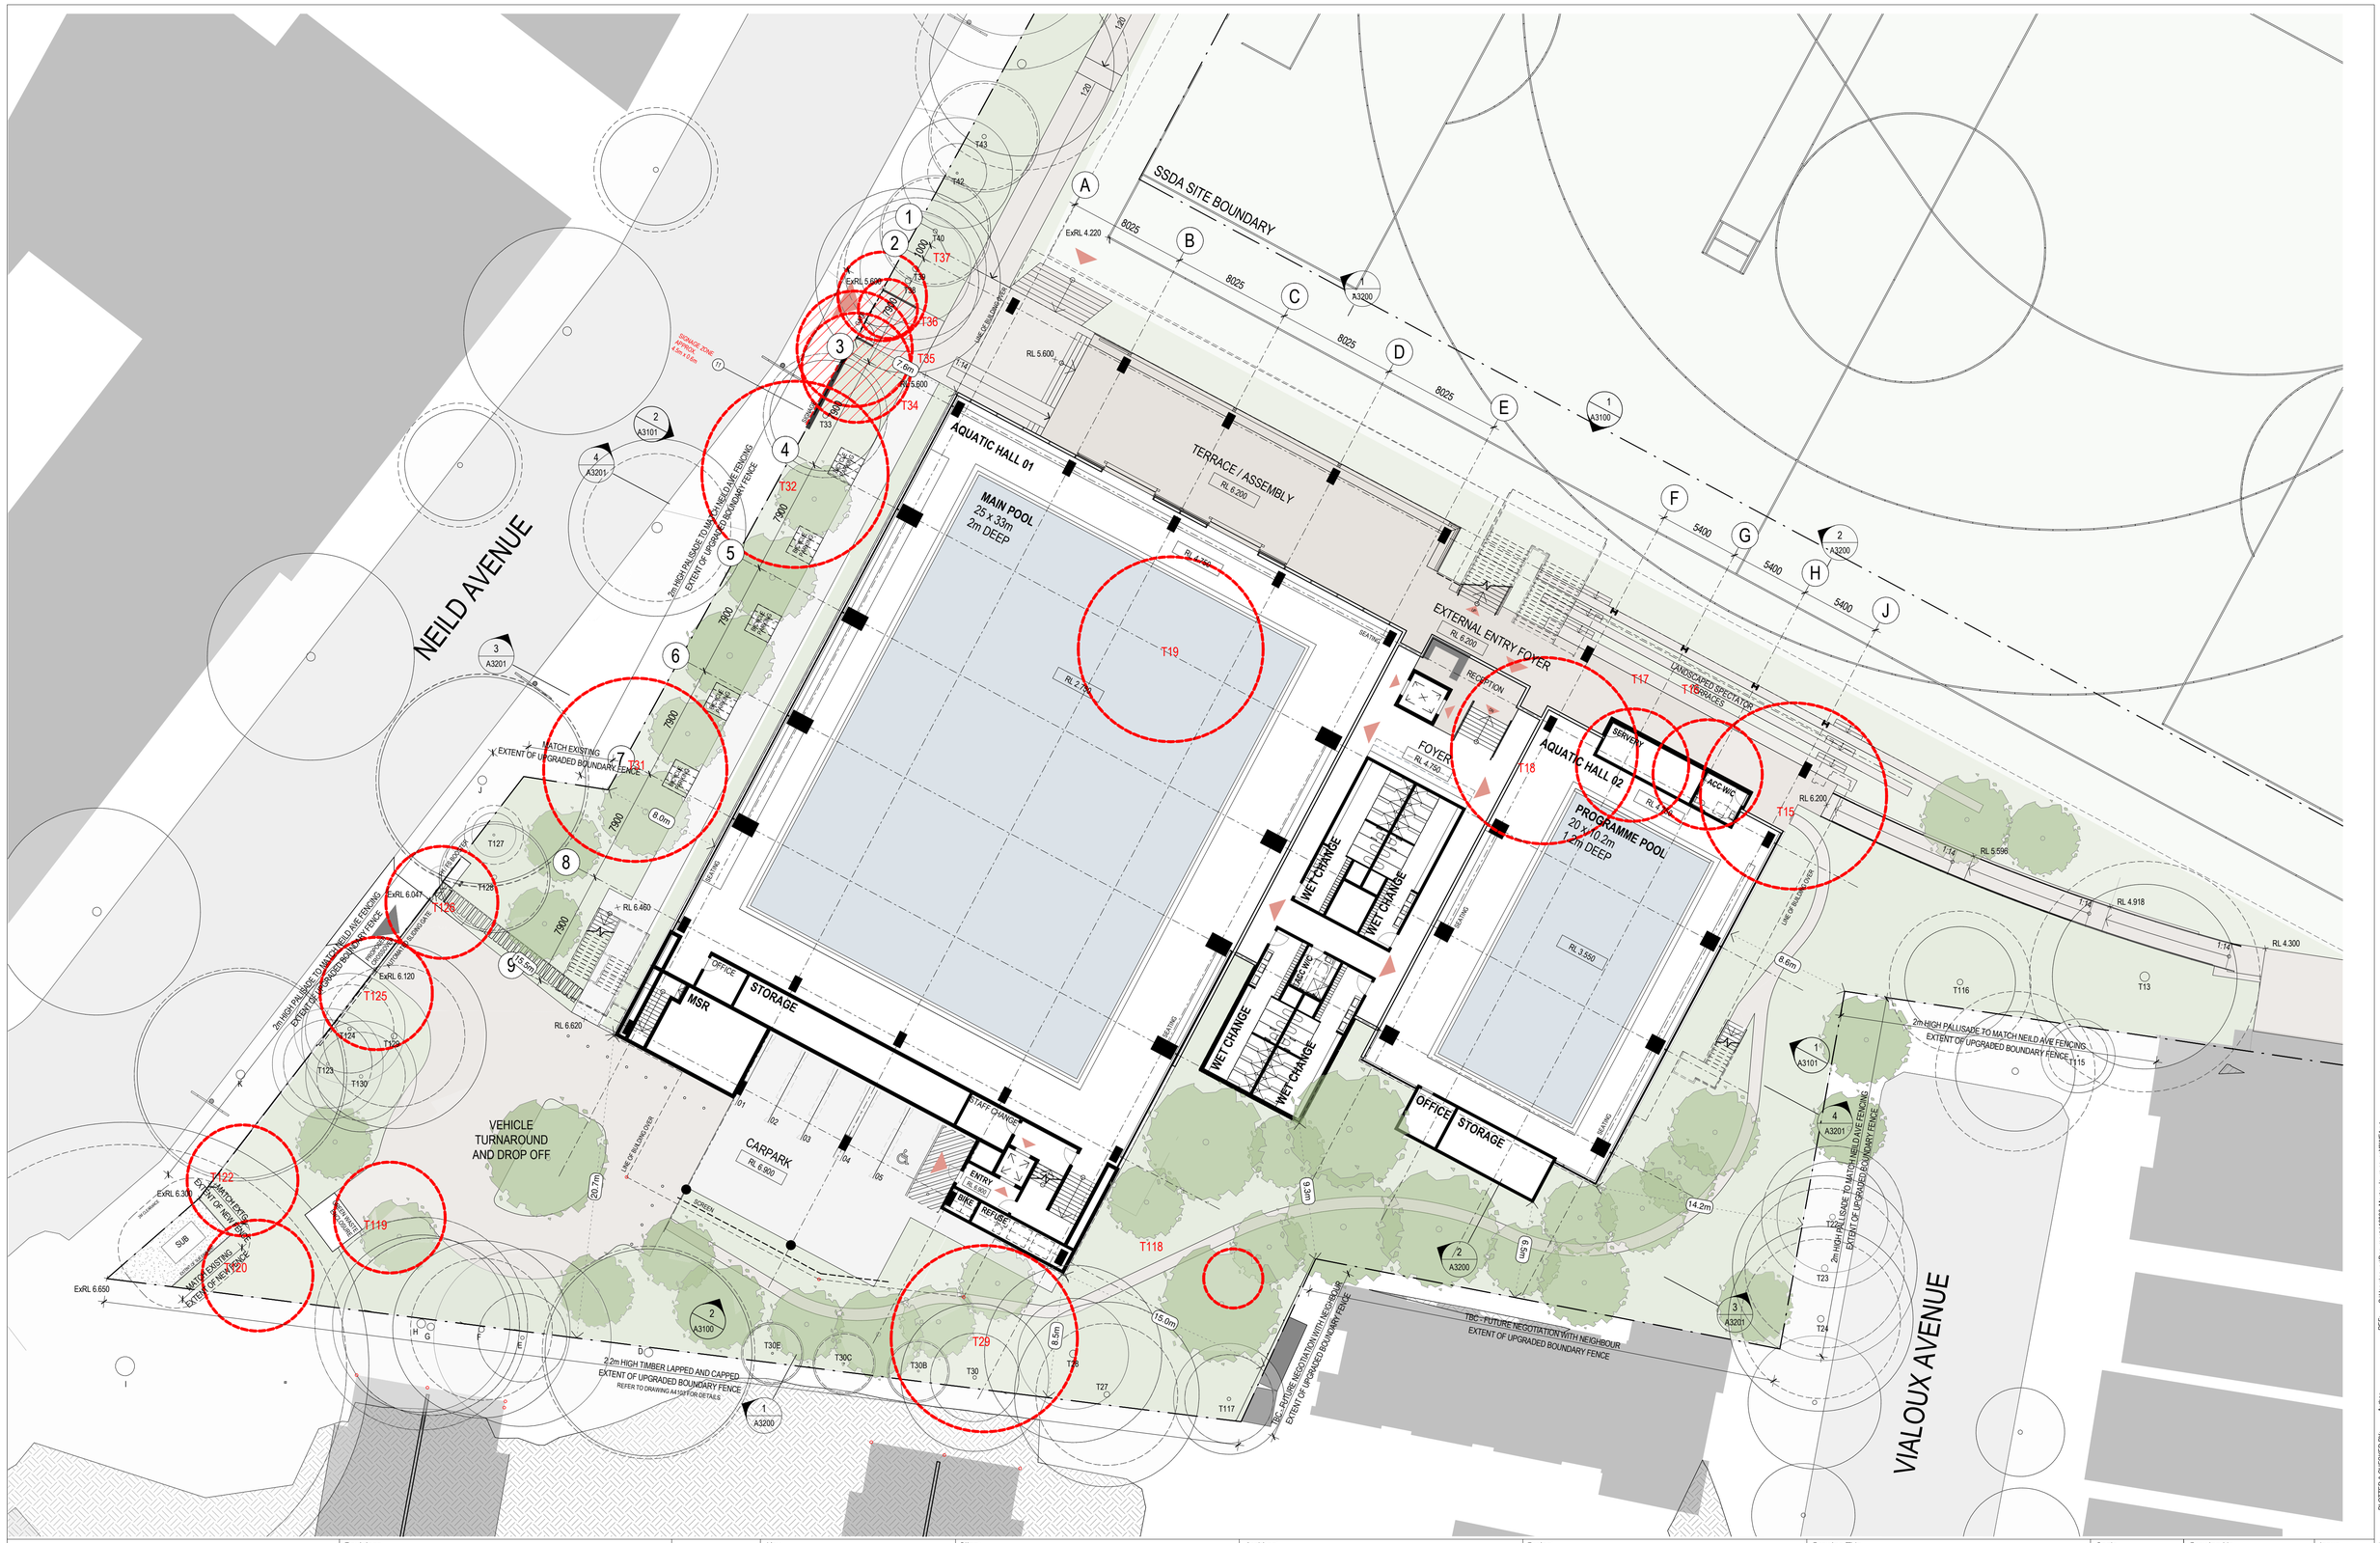

	Revisions No. Date Description Checked Approved A 02/09/2020 ISSUED FOR SSDA ADC LC B WIP ISSUED TO DPIE FOR RIS	Key N	Client Sydney Grammar School	Architect AJ+C Allen Jack+Cottier 79 Myrtle Street Chippendale NSW 2008 AUSTRALIA ph +61 2 9311 8222 fx +61 2 9311 8200 ABN 53 003 782 250	Project SGS Weigall Sports Complex Neild Ave, Rushcutters Bay Proj. No. 19086	Drawing Title BUILDING 01 SPORTS FACILITIES BUILDING GENERAL ARRANGEMENT PLAN GROUND Sheet Status NOT FOR CONSTRUCTION	Scale 1 : 200 @A1 Drawing No. A2101 Issue B DRAFT

Do not scale drawings. Use figured dimensions only. Check & verify levels and dimensions on site prior to the commencement of any work, the preparation of shop drawings or the fabrication of components. This drawing is the copyright of Allen Jack + Cottier Architects and is protected under the Copyright Act 1968. Do not alter, reproduce or transmit in any form, or by any means without the express permission of Allen Jack + Cottier Architects. Nominated Architects: Michael Heenan 5264, Peter Ireland 6661

PLOT DATE & TIME: 5/03/2021 6:25:00 PM
PLOTTED & CHECKED BY: Author
REF: C:\Users\jayna\Documents\19086_Master_Jaunayne\rvt\WIP64.rvt

NEILD AVENUE

SSDA SITE BOUNDARY

VIALOUX AVENUE

VOID

VOID OVER AQUATIC HALL

VOID OVER RECEPTION

POOL MECHANICAL PLANT

RL 9.900

VOID OVER AQUATIC HALL

ROOF RL 9.850

AWNING

RL 9.517

TERRACE

RL 7.800

VOID OVER CARPARK

ROOF RL 8.850

RL 9.475

RL 8.475

LINE OF BUILDING OVER

LINE OF BUILDING OVER

A B C D E F G H J

1 2 3 4 5 6 7 8 9

8025 8025 8025 8025 5400 5400 5400

7900 7900 7900 7900 7900 7900 7900

1000

7.8m

8.6m

15.5m

20.7m

9.3m

14.2m

8.4m

8.5m

1 A3200

2 A3200

3 A3201

4 A3201

2 A3101

4 A3201

1 A3100

2 A3100

1 A3101

4 A3201

3 A3201

2 A3200

1 A3200

N

Revisions				
No.	Date	Description	Checked	Approved
A	02/09/2020	ISSUED FOR SSDA	ADC	LC
B	WIP	ISSUED TO DPIE FOR RIS		

Key

Client
Sydney Grammar School

Architect
AJ+C
Allen Jack+Cottier
79 Myrtle Street Chippendale NSW 2008 AUSTRALIA
ph +61 2 9311 8222 fx +61 2 9311 8200
ABN 53 003 782 250

Project
SGS Weigall Sports Complex
Neild Ave, Rushcutters Bay
Proj. No. 19086

Drawing Title
BUILDING 01
SPORTS FACILITIES BUILDING
GENERAL ARRANGEMENT PLAN
MEZZANINE

Sheet Status
NOT FOR CONSTRUCTION

Scale
1 : 200 @A1

Drawing No.
A2102

Issue
B

DRAFT

PLOT DATE & TIME: 5/03/2021 6:25:20 PM
PLOTTED & CHECKED BY: Author
REF: C:\Users\spayne\Documents\19086_Master_laura.payne1WWE4.rvt

Do not scale drawings. Use figured dimensions only. Check & verify levels and dimensions on site prior to the commencement of any work, the preparation of shop drawings or the fabrication of components. This drawing is the copyright of Allen Jack + Cottier Architects and is protected under the Copyright Act 1968. Do not alter, reproduce or transmit in any form, or by any means without the express permission of Allen Jack + Cottier Architects. Nominated Architects: Michael Heenan 5264, Peter Ireland 6661

SSDA SITE BOUNDARY

NEILD AVENUE

VIALOUX AVENUE

MAIN MULTIPURPOSE SPORTS HALL 01

MULTIPURPOSE SPORTS HALL 02

BALCONY

EXTERNAL FOYER

RL 12.650

RL 9.517

STORAGE

CIRCULATION

OPERABLE WALL

DRY CHANGE

DRY CHANGE

DRY CHANGE

DRY CHANGE

WC

STORAGE

STORAGE

STORAGE

RL 10.525

RL 8.475

SPECTATOR SEATING

LINE OF ROOF OVER

LINE OF ROOF OVER

A 8025 B 8025 C 8025 D 8025 E 13050 F 5400 G 5400 H 5400 J

1 7900 2 7900 3 7900 4 7900 5 7900 6 7900 7 7900 8 7900 9

1000

7.5m

8.0m

12.5m

7.8m

11.2m

6.1m

4.5m

15.0m

9.3m

8.4m

14.2m

1 A3200

2 A3200

3 A3200

1 A3100

2 A3100

1 A3101

2 A3101

3 A3201

4 A3201

Revisions						Key	Client	Architect	Project
No.	Date	Description		Checked	Approved		Sydney Grammar School	AJ+C Allen Jack+Cottier 79 Myrtle Street Chippendale NSW 2008 AUSTRALIA ph +61 2 9311 8222 fx +61 2 9311 8200 ABN 53 003 782 250	SGS Weigall Sports Complex Neild Ave, Rushcutters Bay Proj. No. 19086
A	02/09/2020	ISSUED FOR SSDA		ADC	LC	N			
B	WIP	ISSUED TO DPIE FOR RIS							

Drawing Title	Scale	Drawing No.	Issue
BUILDING 01 SPORTS FACILITIES BUILDING GENERAL ARRANGEMENT PLAN FIRST	1 : 200 @A1	A2103	B
Sheet Status NOT FOR CONSTRUCTION			
DRAFT			

PLOT DATE & TIME: 5/03/2021 6:25:35 PM
PLOTTED & CHECKED BY: Author
REF: C:\Users\aynel\Documents\19086_Master_laura.aynel-Y9W5.rvt

Do not scale drawings. Use figured dimensions only. Check & verify levels and dimensions on site prior to the commencement of any work, the preparation of shop drawings or the fabrication of components. This drawing is the copyright of Allen Jack + Cottier Architects and is protected under the Copyright Act 1968. Do not alter, reproduce or transmit in any form, or by any means without the express permission of Allen Jack + Cottier Architects. Nominated Architects: Michael Heenan 5264, Peter Ireland 6661

NEILD AVENUE

SSDA SITE BOUNDARY

VIALOUX AVENUE

VOID OVER MAIN MULTIPURPOSE HALL 01

MULTIPURPOSE SPORTS HALL 04

MULTIPURPOSE SPORTS HALL 03

MECH PLANT

EXTERNAL FOYER
RL 16.900

CIRCULATION

STORAGE

ROOF
RL 16.900

ROOF PLANT
RL 16.900

RL 14.778

RL 16.900

RL 14.775

RL 11.083

RL 12.474

RL 15.900

LINE OF ROOF OVER

SIGNAGE ZONE

1 A3200

2 A3200

1 A3100

2 A3101

4 A3201

3 A3901

2 A3100

1 A3200

2 A3200

3 A3201

1 A3101

4 A3201

8025 8025 8025 8025 13050 5400 5400 5400

7500 7500 7500 7500 7500 7500 7500

7.5m 8.0m 7.8m 11.7m 16.5m 13.4m 11.2m 6.1m 8.5m 15.0m

N

Revisions				
No.	Date	Description	Checked	Approved
A	02/09/2020	ISSUED FOR SSDA	ADC	LC
B	WIP	ISSUED TO DPIE FOR RIS		

Key

Client
Sydney Grammar School

Architect
AJ+C
Allen Jack+Cottier
79 Myrtle Street Chippendale NSW 2008 AUSTRALIA
ph +61 2 9311 8222 fx +61 2 9311 8200
ABN 53 003 782 250

Project
SGS Weigall Sports Complex
Neild Ave, Rushcutters Bay
Proj. No. 19086

Drawing Title
BUILDING 01
SPORTS FACILITIES BUILDING
GENERAL ARRANGEMENT PLAN
SECOND

Sheet Status
NOT FOR CONSTRUCTION

Scale
1 : 200 @A1


Drawing No.
A2104

Issue
B

DRAFT

PLOT DATE & TIME: 5/03/2021 6:25:50 PM
PLOTTED & CHECKED BY: Author
REF: C:\Users\rpayne\Documents\19086_Master_laura.payne.rtl3W64.rvt

Do not scale drawings. Use figured dimensions only. Check & verify levels and dimensions on site prior to the commencement of any work, the preparation of shop drawings or the fabrication of components. This drawing is the copyright of Allen Jack + Cottier Architects and is protected under the Copyright Act 1968. Do not alter, reproduce or transmit in any form, or by any means without the express permission of Allen Jack + Cottier Architects. Nominated Architects: Michael Heenan 5264, Peter Ireland 6661

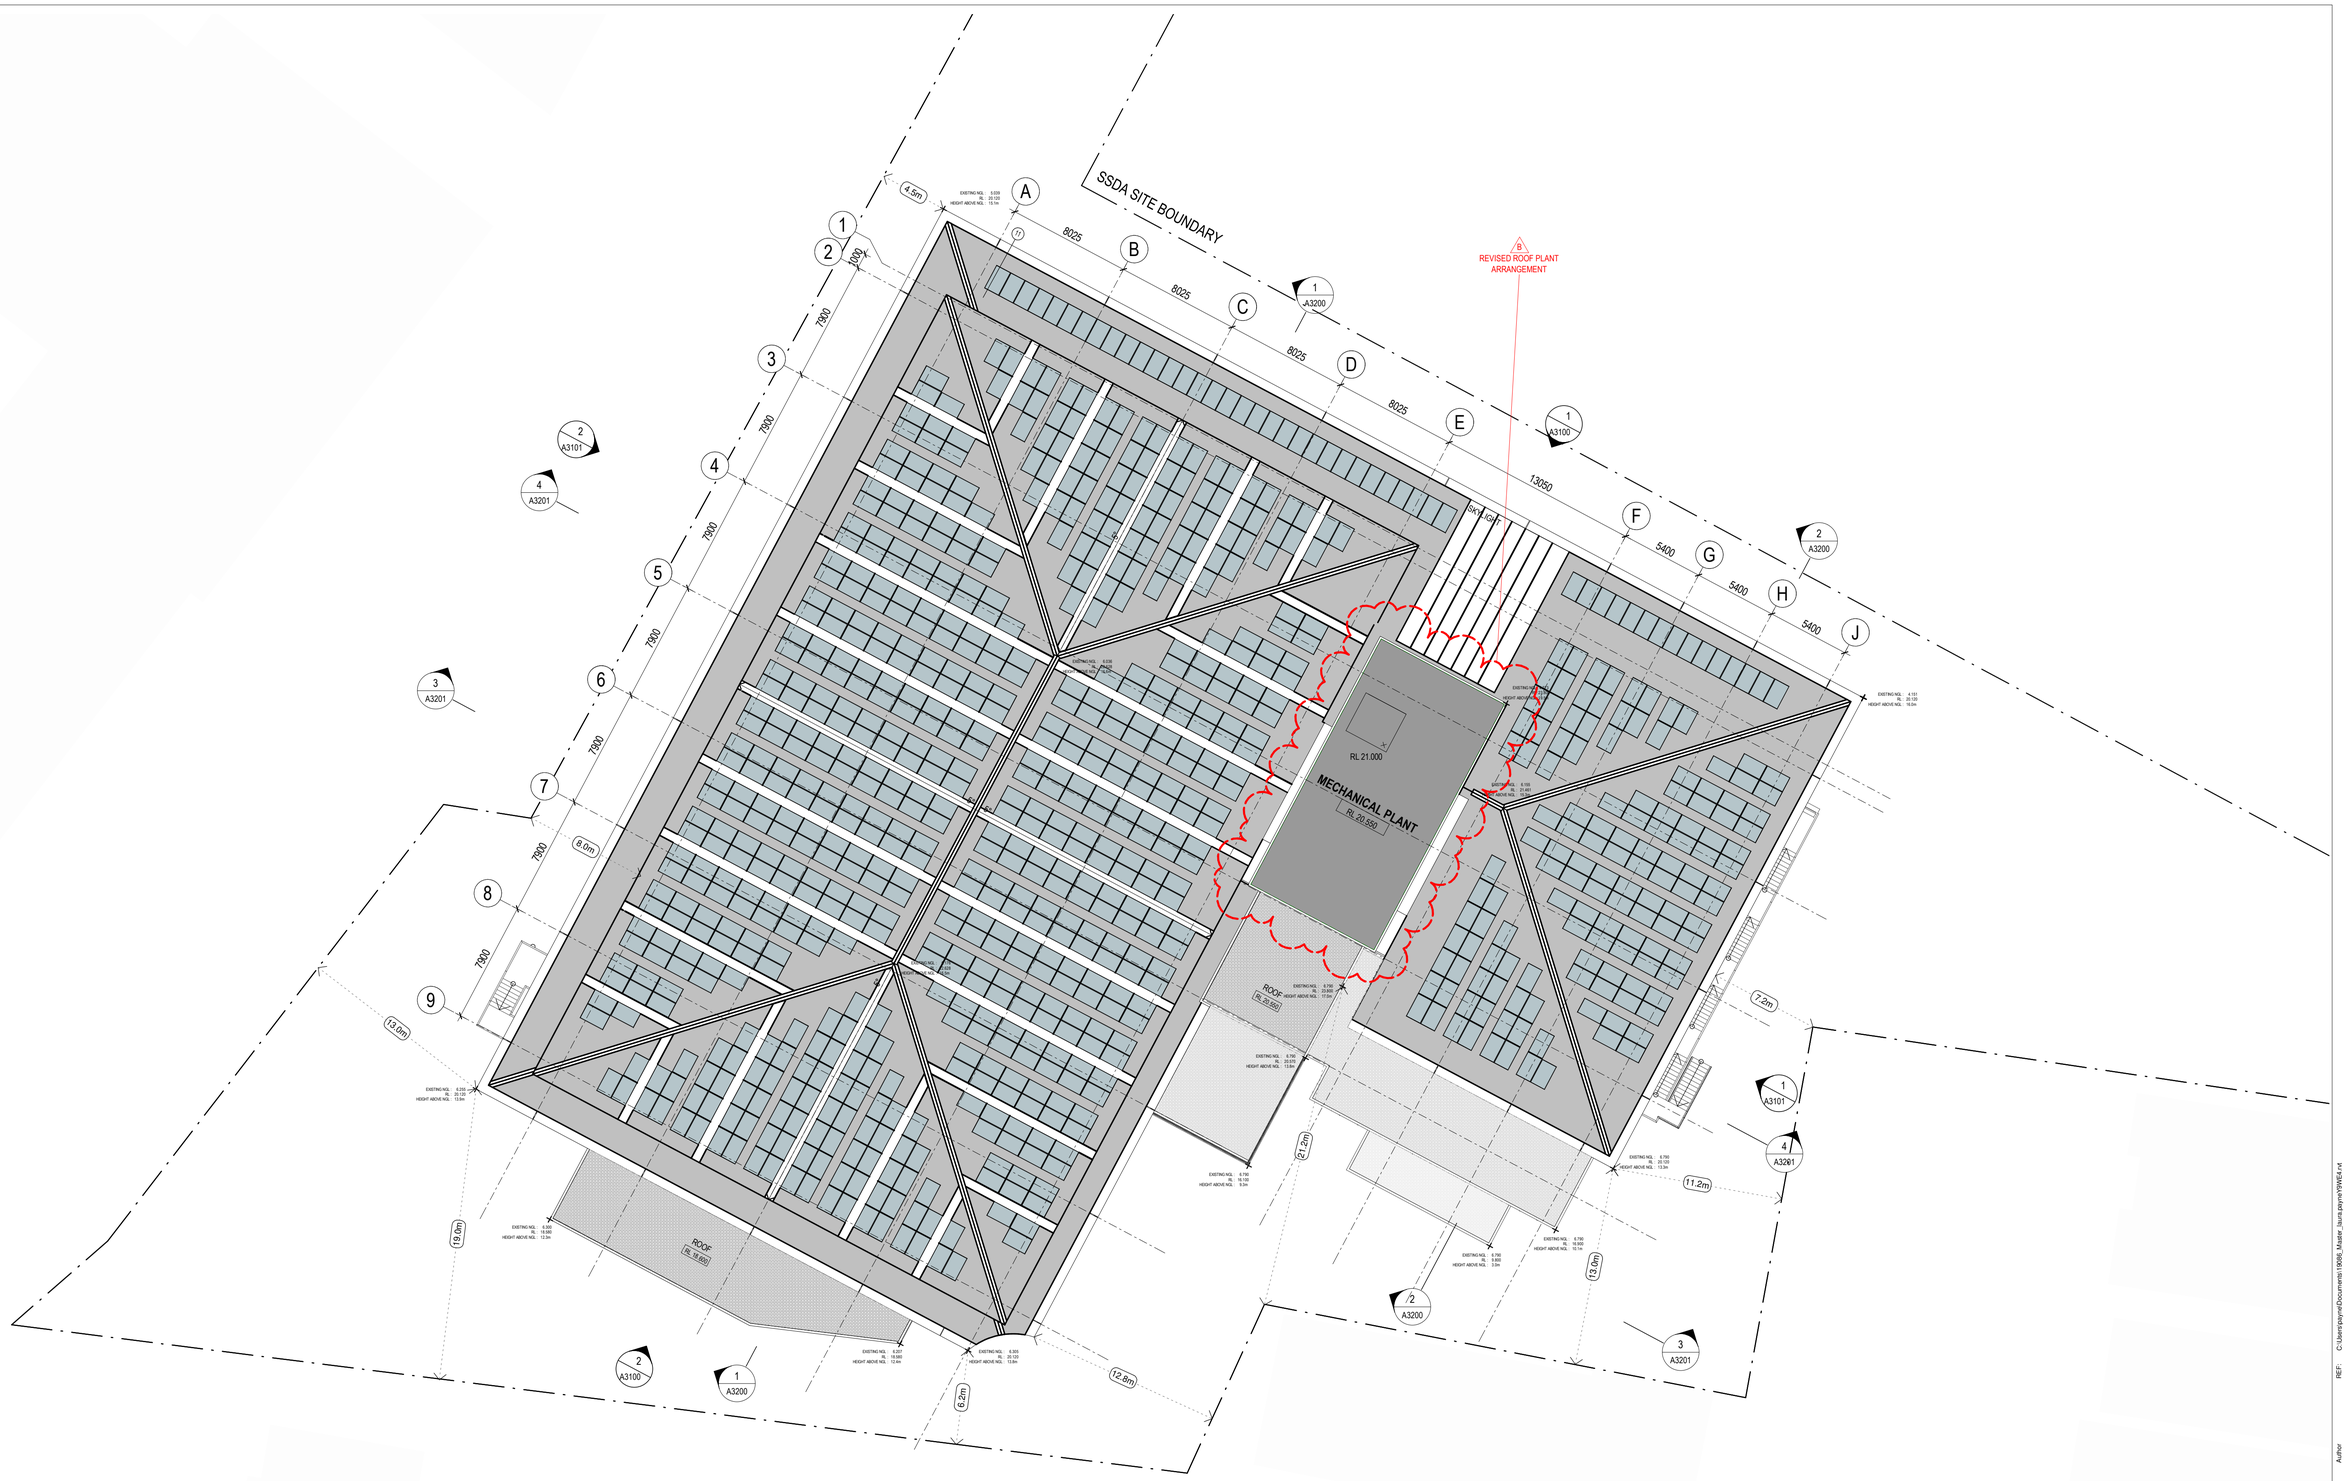

Revisions				
No.	Date	Description	Checked	Approved
A	02/09/2020	ISSUED FOR SSDA	ADC	LC
B	WIP	ISSUED TO DPIE FOR RIS		

Key

N

Client
Sydney Grammar School

Architect
AJ+C
Allen Jack+Cottier
79 Myrtle Street Chippendale NSW 2008 AUSTRALIA
ph +61 2 9311 8222 fx +61 2 9311 8200
ABN 53 003 782 250

Project
SGS Weigall Sports Complex
Neild Ave, Rushcutters Bay
Proj. No. 19086

Drawing Title
BUILDING 01
SPORTS FACILITIES BUILDING
GENERAL ARRANGEMENT PLAN
ROOF

Sheet Status
NOT FOR CONSTRUCTION

Scale
1 : 200 @A1

Drawing No.
A2105

Issue
B

DRAFT

PLOT DATE & TIME: 5/03/2021 6:26:07 PM
PLOTTED & CHECKED BY: Author
REF: C:\Users\payne\Documents\19086_Master_Jaura.payne.rtd\WG4.rvt

Do not scale drawings. Use figured dimensions only. Check & verify levels and dimensions on site prior to the commencement of any work, the preparation of shop drawings or the fabrication of components. This drawing is the copyright of Allen Jack + Cottier Architects and is protected under the Copyright Act 1968. Do not alter, reproduce or transmit in any form, or by any means without the express permission of Allen Jack + Cottier Architects. Nominated Architects: Michael Heenan 5264, Peter Ireland 6661



Revisions				
No.	Date	Description	Checked	Approved
A	02/09/2020	ISSUED FOR SSDA	ADC	LC
B	WIP	ISSUED TO DPIE FOR RIS		

Key

N

Client
Sydney Grammar School

Architect
AJ+C
Allen Jack+Cottier
79 Myrtle Street Chippendale NSW 2008 AUSTRALIA
ph +61 2 9311 8222 fx +61 2 9311 8200
ABN 53 003 782 250

Project
SGS Weigall Sports Complex
Neild Ave, Rushcutters Bay
Proj. No. 19086

Drawing Title
BUILDING 02
CAR PARK
GENERAL ARRANGEMENT PLAN
LOWER/UPPER GROUND

Sheet Status
NOT FOR CONSTRUCTION

Scale
1 : 200 @A1

Drawing No.
A2110

Issue
B

DRAFT

PLOT DATE & TIME: 5/03/2021 6:28:24 PM
PLOTTED & CHECKED BY: Author
REF: C:\Users\jayne\Documents\19086_Master_Jayne\RVWE.rvt

Do not scale drawings. Use figured dimensions only. Check & verify levels and dimensions on site prior to the commencement of any work, the preparation of shop drawings or the fabrication of components. This drawing is the copyright of Allen Jack + Cottier Architects and is protected under the Copyright Act 1968. Do not alter, reproduce or transmit in any form, or by any means without the express permission of Allen Jack + Cottier Architects. Nominated Architects: Michael Heenan 5264, Peter Ireland 6661



Revisions				
No.	Date	Description	Checked	Approved
A	02/09/2020	ISSUED FOR SSDA	ADC	LC
B	WIP	ISSUED TO DPIE FOR RIS		

Key

N

Client
Sydney Grammar School

Architect
AJ+C
Allen Jack+Cottier
79 Myrtle Street Chippendale NSW 2008 AUSTRALIA
ph +61 2 9311 8222 fx +61 2 9311 8200
ABN 53 003 782 250

Project
SGS Weigall Sports Complex
Neild Ave, Rushcutters Bay
Proj. No. 19086

Drawing Title
BUILDING 02
CAR PARK
GENERAL ARRANGEMENT PLAN
LOWER/UPPER FIRST

Sheet Status
NOT FOR CONSTRUCTION

Scale
1 : 200 @A1


Drawing No.
A2111

Issue
B


DRAFT

PLOT DATE & TIME: 5/03/2021 6:26:41 PM
PLOTTED & CHECKED BY: Author
REF: C:\Users\jayne\Documents\19086_Master_laura.jayne.rvt

Do not scale drawings. Use figured dimensions only. Check & verify levels and dimensions on site prior to the commencement of any work, the preparation of shop drawings or the fabrication of components. This drawing is the copyright of Allen Jack + Cottier Architects and is protected under the Copyright Act 1968. Do not alter, reproduce or transmit in any form, or by any means without the express permission of Allen Jack + Cottier Architects. Nominated Architects: Michael Heenan 5264, Peter Ireland 6661

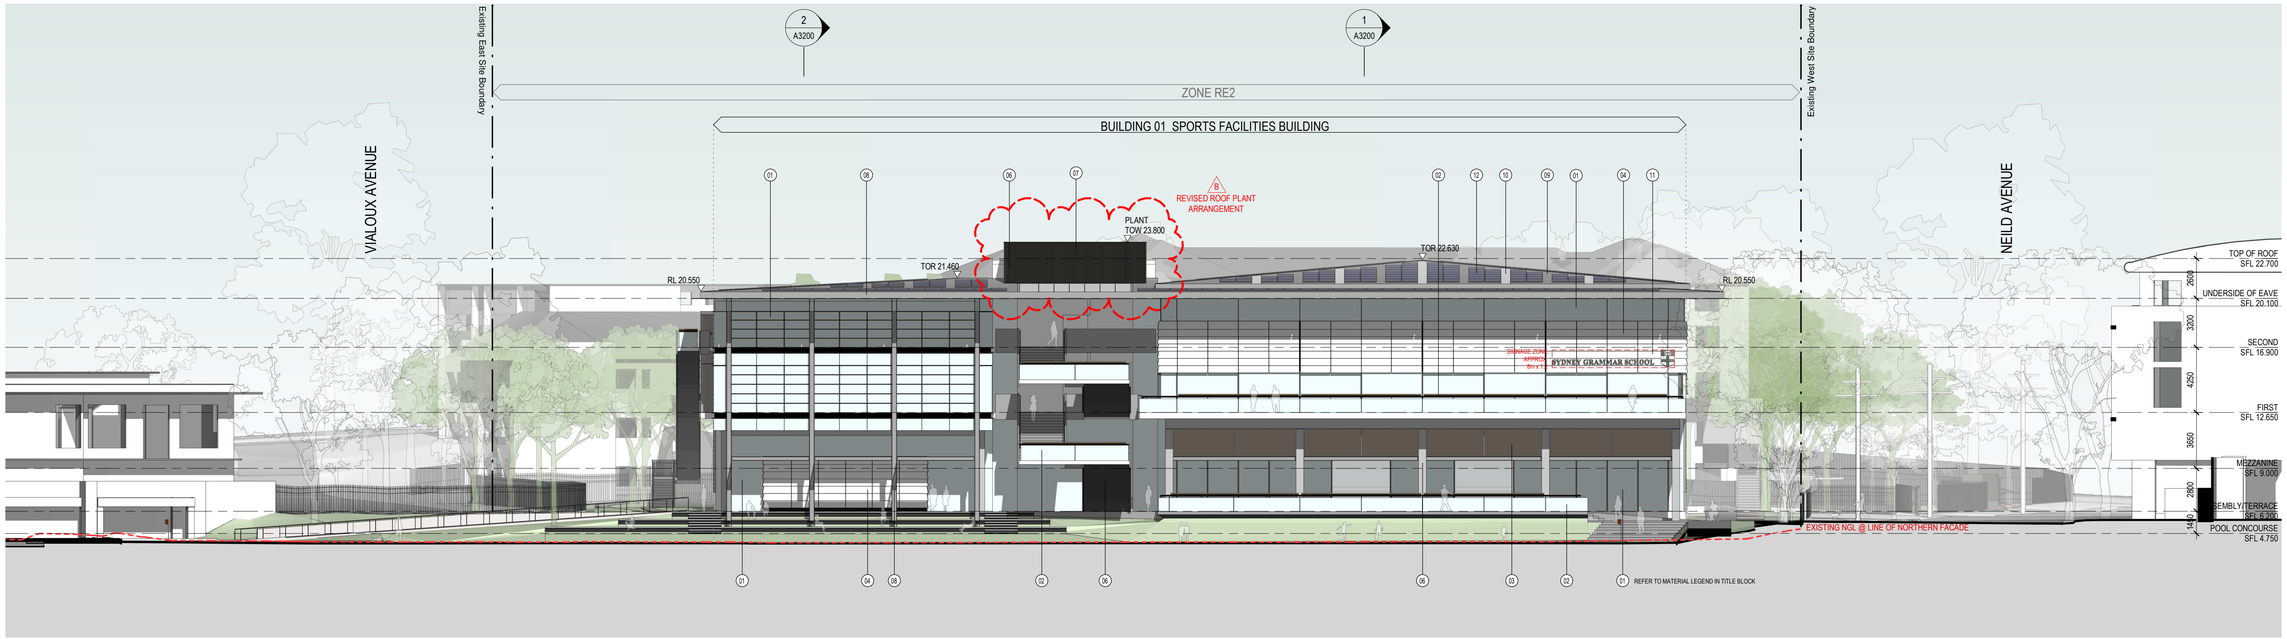

1 NORTH ELEVATION

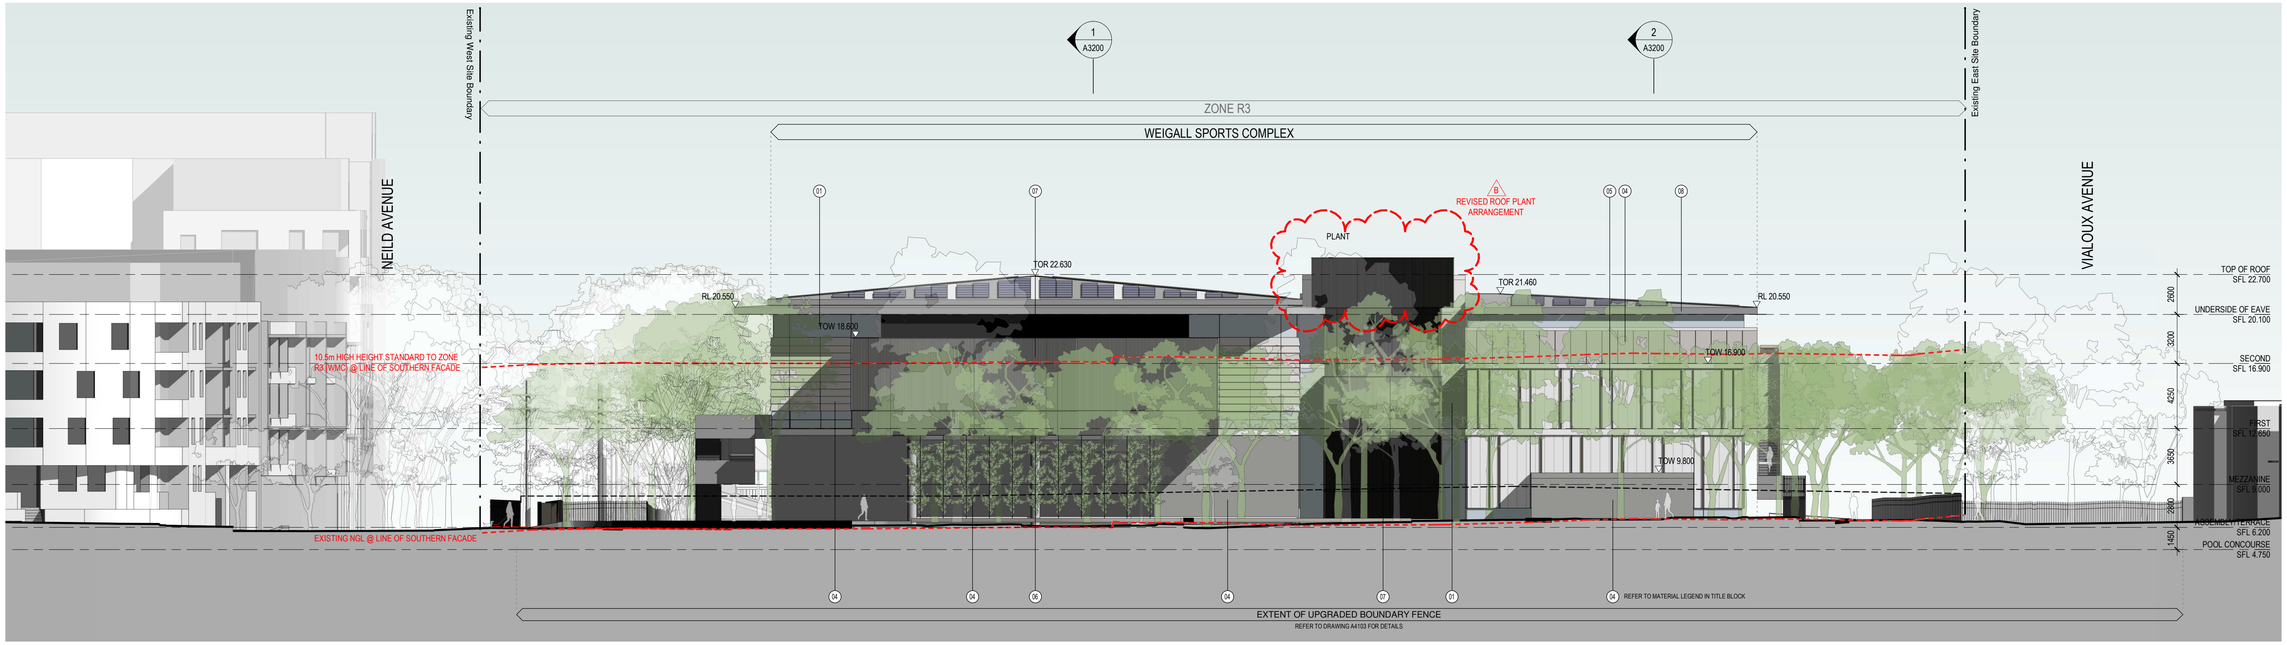

2 SOUTH ELEVATION

MATERIAL LEGEND:

01 GLAZING	06 CONCRETE / MASONRY	11 SIGNAGE
02 BALUSTRADE	07 LOUVRES	12 PHOTOVOLTAIC ARRAY
03 OPERABLE SCREENS	08 STEELWORK	
04 SOLID WALL CLADDING	09 SOLID ROOF CLADDING	
05 SEMI-OPAQUE WALL CLADDING	10 SEMI-OPAQUE ROOF CLADDING	

Revisions

No.	Date	Description	Checked	Approved
A	02/09/2020	ISSUED FOR SSDA	ADC	LC
B	WIP	ISSUED TO DPIE FOR RIS		

Key

Client
Sydney Grammar School

Architect
AJ+C Allen Jack+Cottier
79 Myrtle Street Chippendale NSW 2008 AUSTRALIA
ph +61 2 9311 8222 fx +61 2 9311 8200
ABN 53 003 782 250

Project
SGS Weigall Sports Complex
Neild Ave, Rushcutters Bay
Proj. No. 19086

Drawing Title
BUILDING 01
SPORTS FACILITIES BUILDING
ELEVATIONS
NORTH AND SOUTH

Sheet Status
NOT FOR CONSTRUCTION

Scale
1 : 200 @A1


Drawing No.
A3100

Issue
B


DRAFT

PLOT DATE & TIME: 5/03/2021 6:27:22 PM
REF: C:\Users\payne\Documents\19086_Master_3lunis.payne.rvt
PLOTTED & CHECKED BY: Author

Do not scale drawings. Use figured dimensions only. Check & verify levels and dimensions on site prior to the commencement of any work, the preparation of shop drawings or the fabrication of components. This drawing is the copyright of Allen Jack + Cottier Architects and is protected under the Copyright Act 1968. Do not alter, reproduce or transmit in any form, or by any means without the express permission of Allen Jack + Cottier Architects. Nominated Architects: Michael Heenan 5264, Peter Ireland 6661

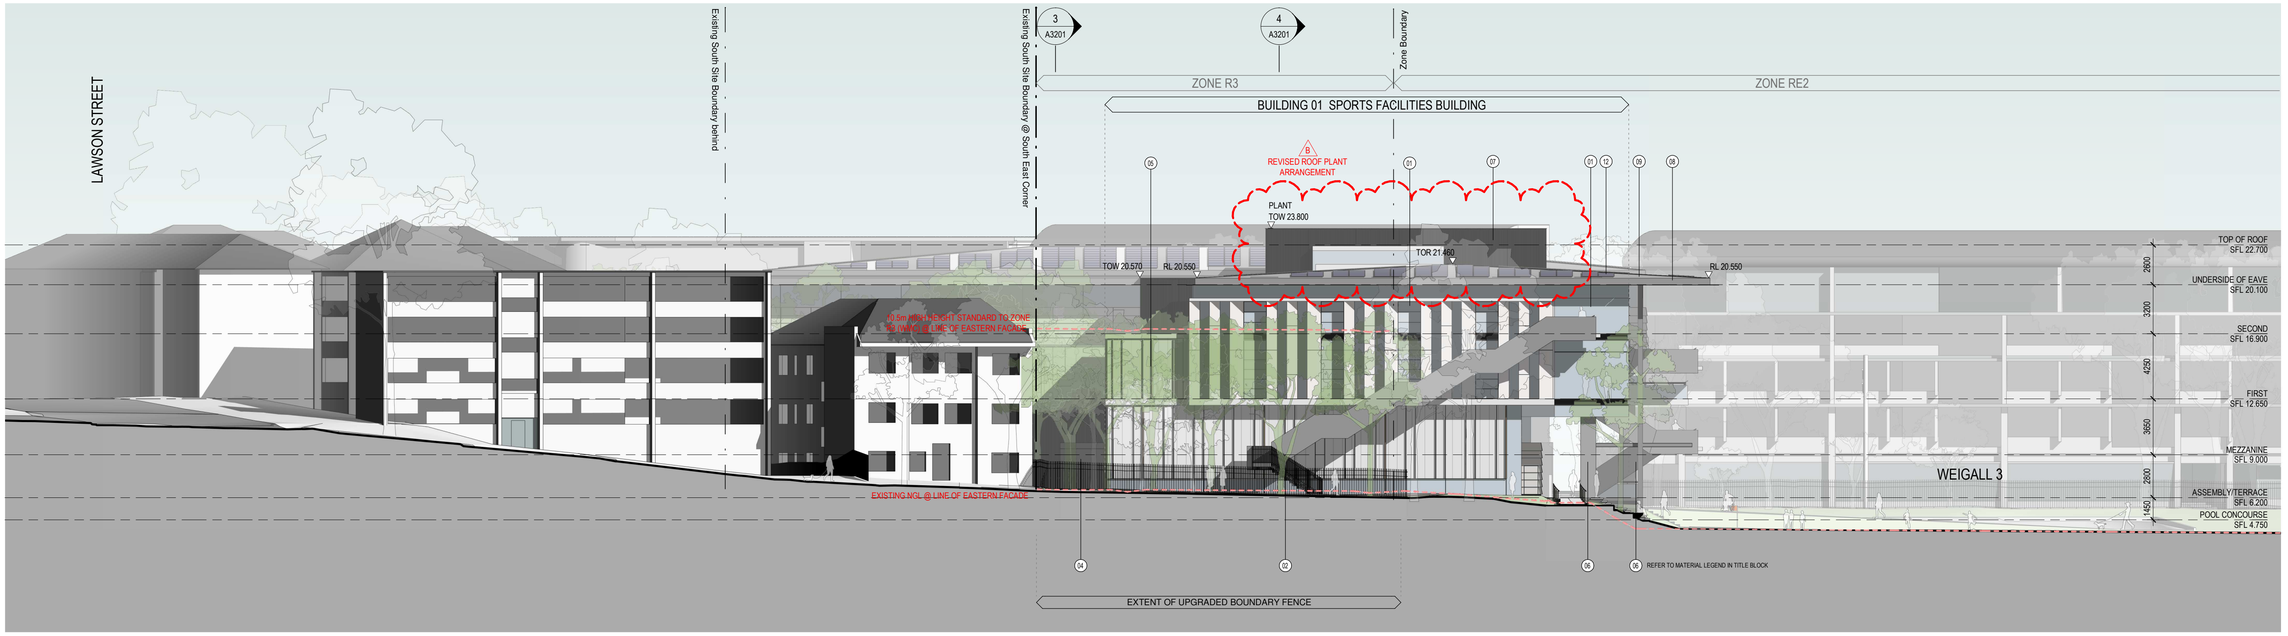

1 EAST ELEVATION

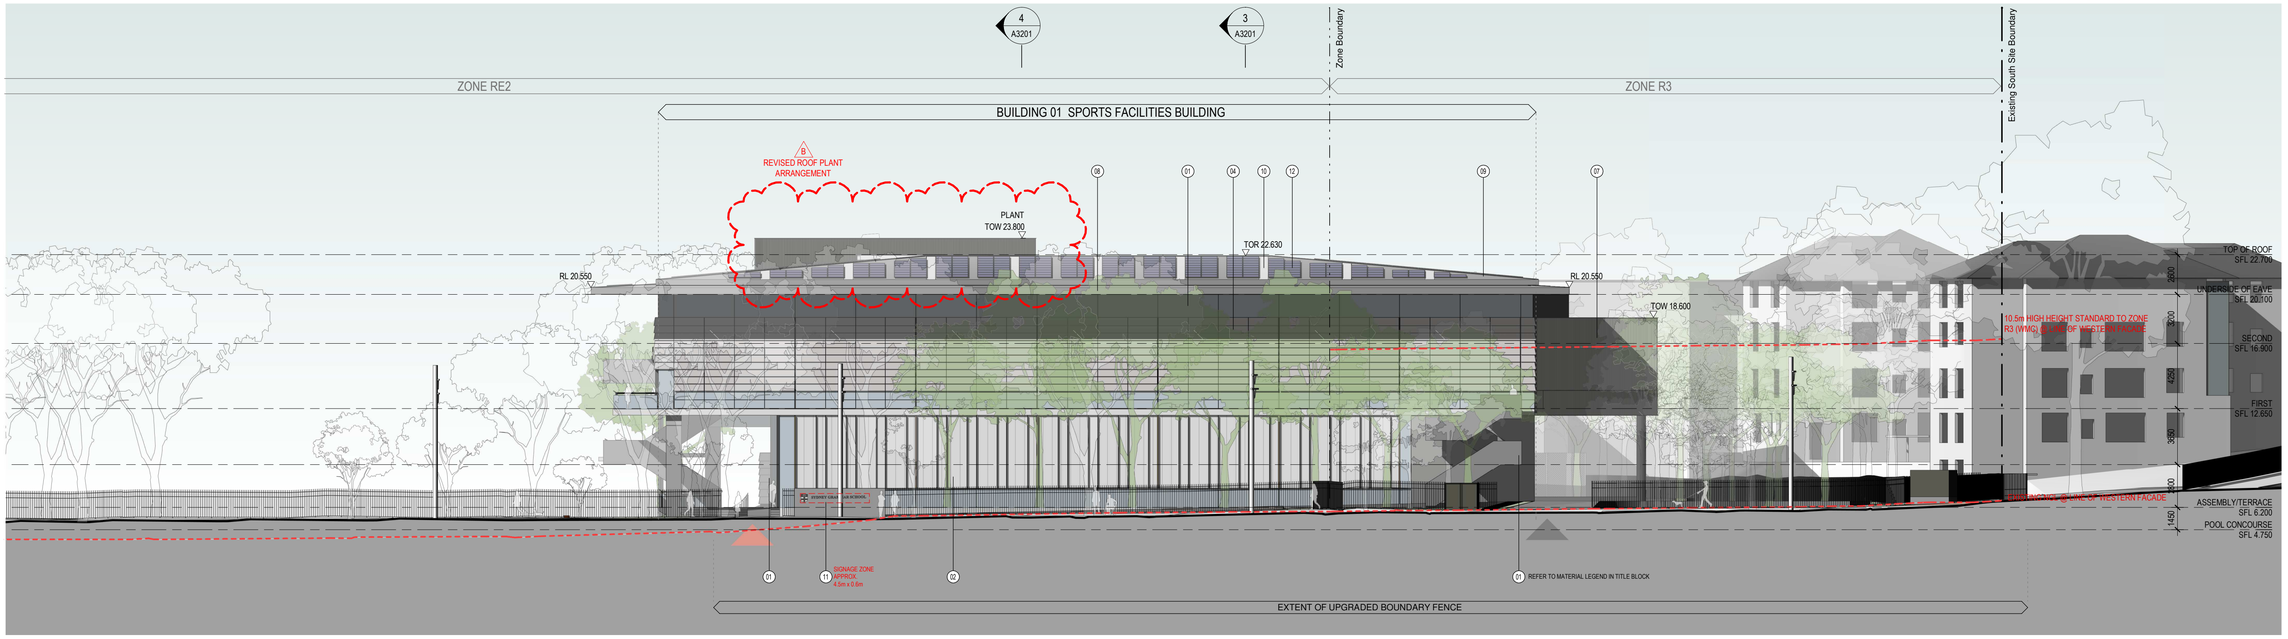

2 WEST ELEVATION

MATERIAL LEGEND:

01 GLAZING	06 CONCRETE / MASONRY	11 SIGNAGE
02 BALUSTRADE	07 LOUVRES	12 PHOTOVOLTAIC ARRAY
03 OPERABLE SCREENS	08 STEELWORK	
04 SOLID WALL CLADDING	09 SOLID ROOF CLADDING	
05 SEMI-OPAQUE WALL CLADDING	10 SEMI-OPAQUE ROOF CLADDING	

Revisions

No.	Date	Description	Checked	Approved
A	02/09/2020	ISSUED FOR SSDA	ADC	LC
B	WIP	ISSUED TO DPIE FOR RIS		

Key

Client
Sydney Grammar School

Architect
AJ+C Allen Jack+Cottier
79 Myrtle Street Chippendale NSW 2008 AUSTRALIA
ph +61 2 9311 8222 fx +61 2 9311 8200
ABN 53 003 782 250

Project
SGS Weigall Sports Complex
Neild Ave, Rushcutters Bay
Proj. No. 19086

Drawing Title
BUILDING 01
SPORTS FACILITIES BUILDING
ELEVATIONS
EAST AND WEST

Sheet Status
NOT FOR CONSTRUCTION

Scale
1 : 200 @A1


Drawing No.
A3101

Issue
B


DRAFT

PLOT DATE & TIME: 5/03/2021 6:29:19 PM
PLOTTED & CHECKED BY: Author
REF: C:\Users\jayne\Documents\19086_Master_laura.jayne.rvt

Do not scale drawings. Use figured dimensions only. Check & verify levels and dimensions on site prior to the commencement of any work, the preparation of shop drawings or the fabrication of components. This drawing is the copyright of Allen Jack + Cottier Architects and is protected under the Copyright Act 1968. Do not alter, reproduce or transmit in any form, or by any means without the express permission of Allen Jack + Cottier Architects. Nominated Architects: Michael Heenan 5264, Peter Ireland 6661

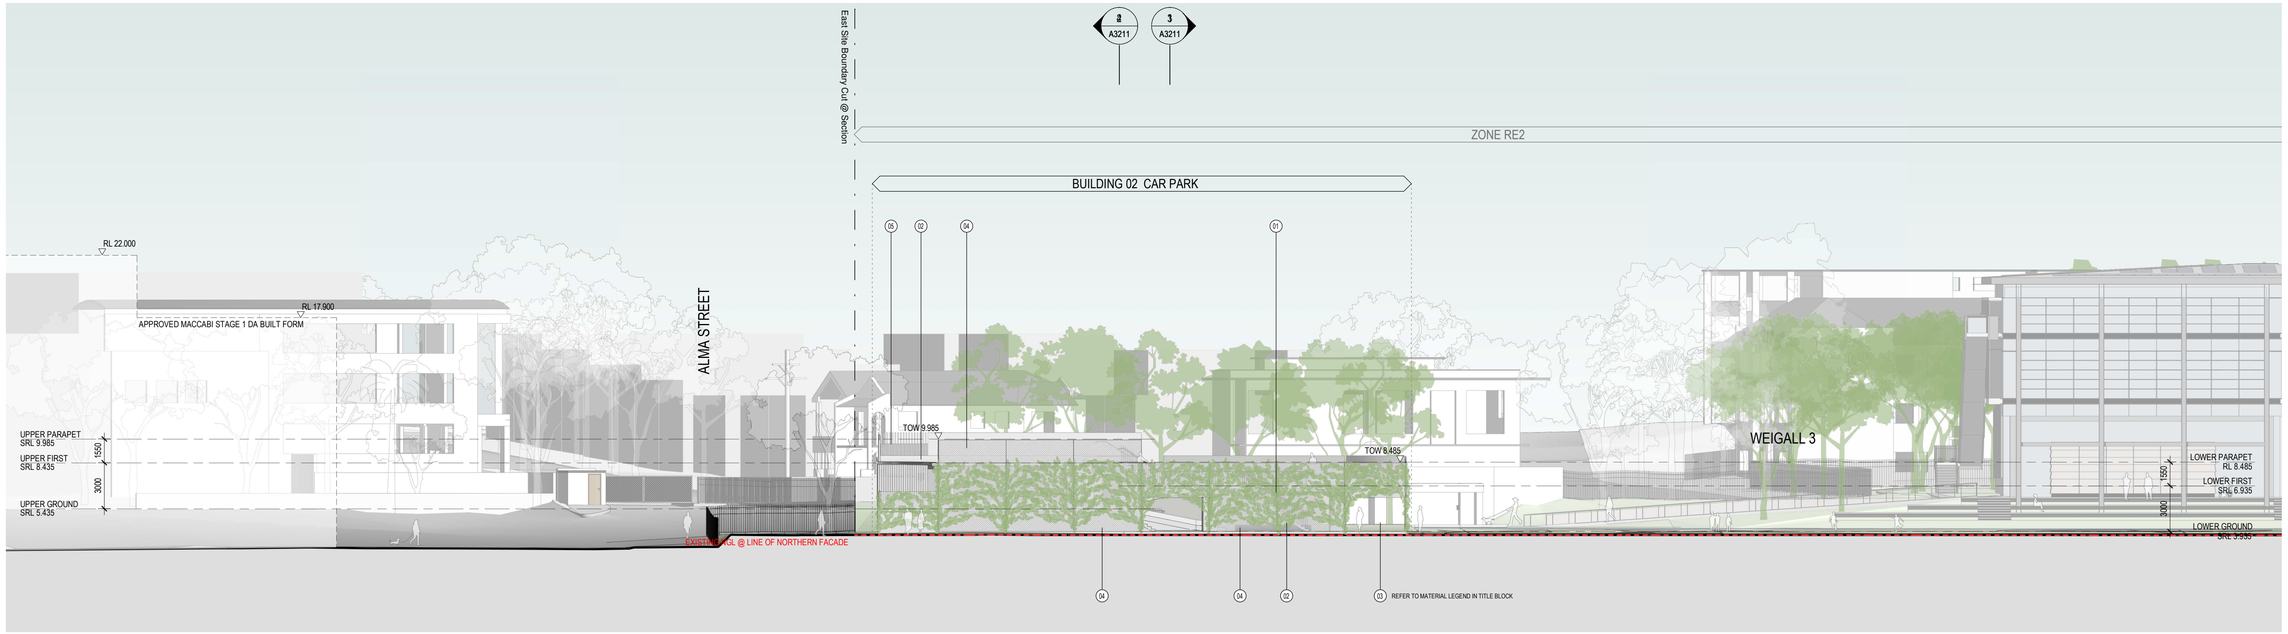

1 NORTH ELEVATION

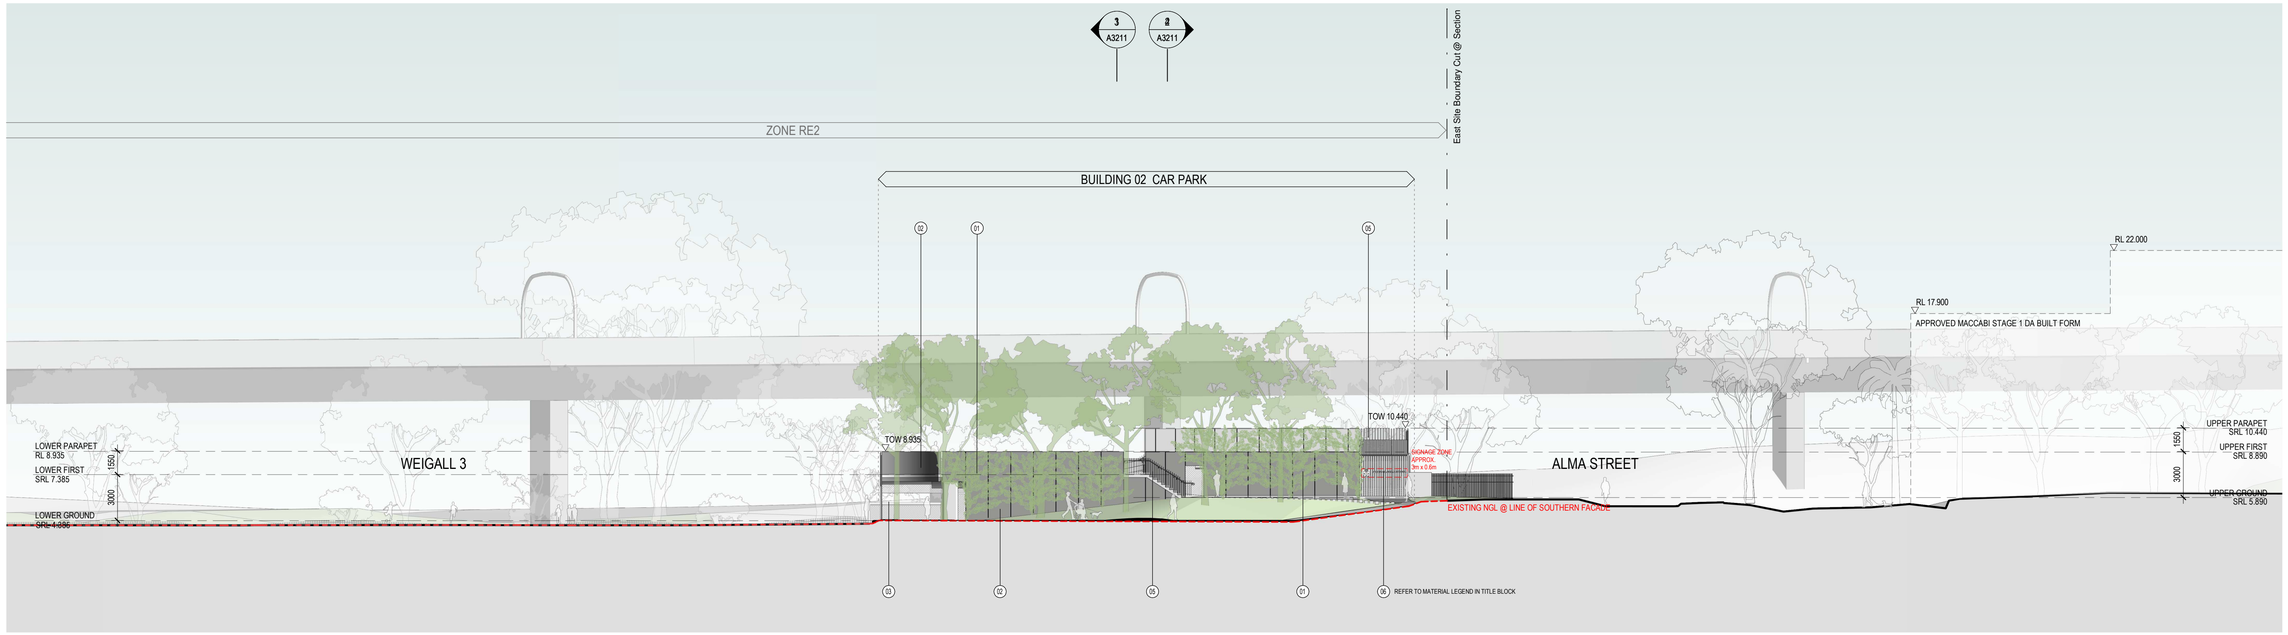

2 SOUTH ELEVATION

MATERIAL LEGEND:

01 LANDSCAPED FACADE
02 CONCRETE / MASONRY
03 OPERABLE NETTING
04 FIXED NETTING
05 STEELWORK
06 SIGNAGE

Revisions

No.	Date	Description	Checked	Approved
A	02/09/2020	ISSUED FOR SSDA	ADC	LC
B	WIP	ISSUED TO DPIE FOR RIS		

Key

Client
Sydney Grammar School

Architect
AJ+C Allen Jack+Cottier
79 Myrtle Street Chippendale NSW 2008 AUSTRALIA
ph +61 2 9311 8222 fx +61 2 9311 8200
ABN 53 003 782 250

Project
SGS Weigall Sports Complex
Neild Ave, Rushcutters Bay
Proj. No. 19086

Drawing Title
BUILDING 02
CAR PARK
ELEVATIONS
NORTH AND SOUTH

Sheet Status
NOT FOR CONSTRUCTION

Scale
1 : 200 @A1


Drawing No.
A3110

Issue
B


DRAFT

PLOT DATE & TIME: 5/03/2021 6:29:43 PM
PLOTTED & CHECKED BY: Author
REF: C:\Users\jayne\Documents\19086_Master_laura.jayne.rvt

Do not scale drawings. Use figured dimensions only. Check & verify levels and dimensions on site prior to the commencement of any work, the preparation of shop drawings or the fabrication of components. This drawing is the copyright of Allen Jack + Cottier Architects and is protected under the Copyright Act 1968. Do not alter, reproduce or transmit in any form, or by any means without the express permission of Allen Jack + Cottier Architects. Nominated Architects: Michael Heenan 5264, Peter Ireland 6661

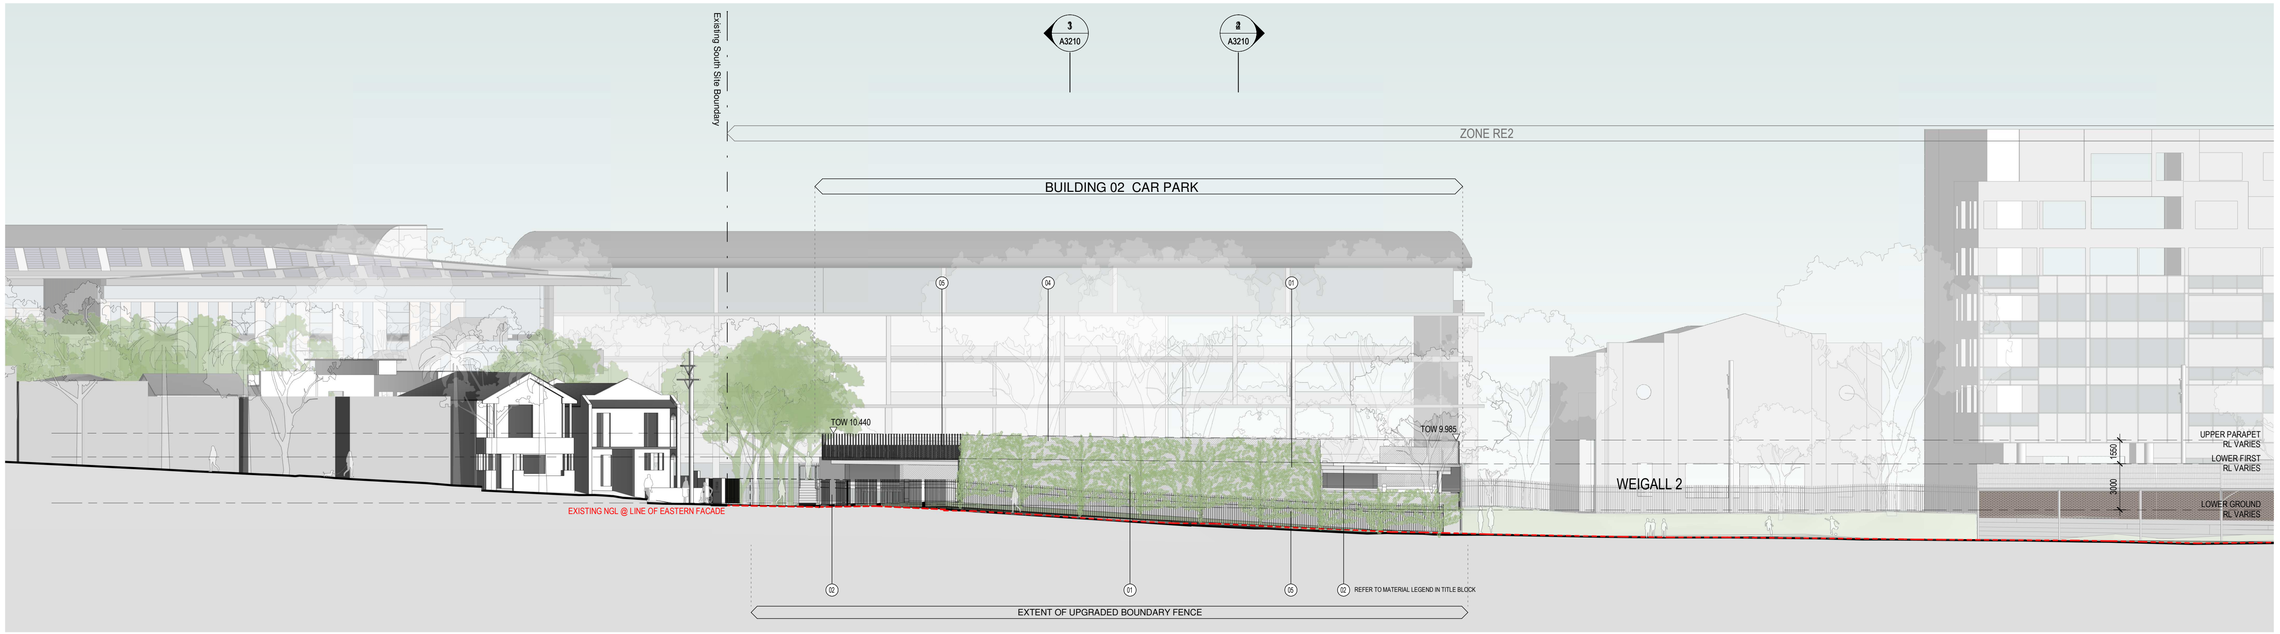

1 EAST ELEVATION

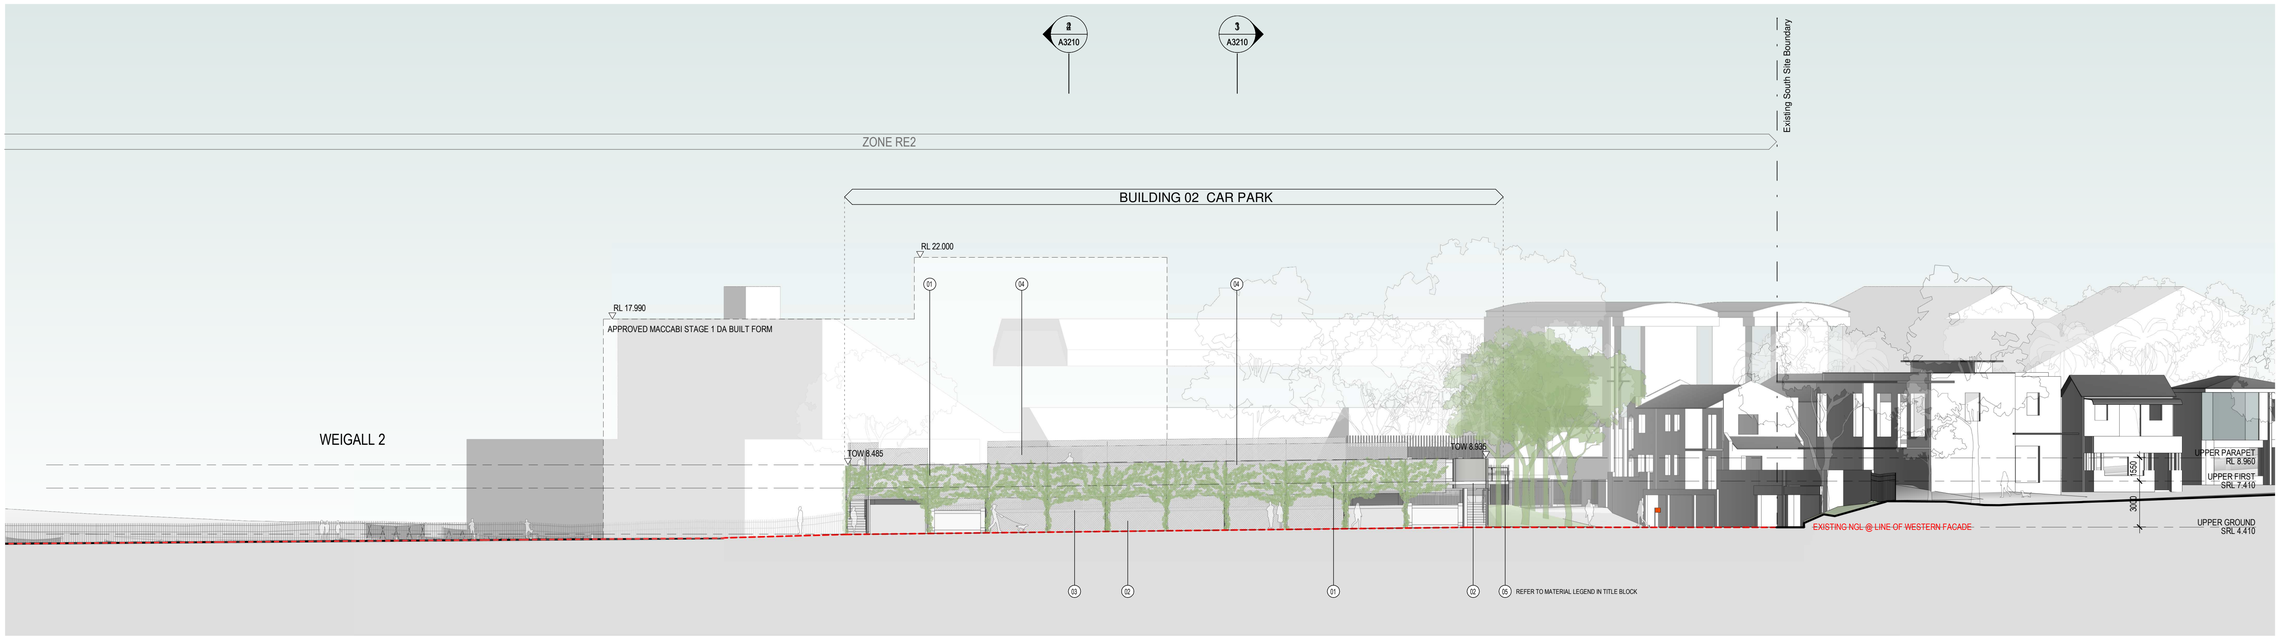

2 WEST ELEVATION

MATERIAL LEGEND:

01 LANDSCAPED FACADE
02 CONCRETE / MASONRY
03 OPERABLE NETTING
04 FIXED NETTING
05 STEELWORK
06 SIGNAGE

Revisions

No.	Date	Description	Checked	Approved
A	02/09/2020	ISSUED FOR SSDA	ADC	LC
B	WIP	ISSUED TO DPIE FOR RIS		

Key

Client
Sydney Grammar School

Architect
AJ+C
Allen Jack+Cottier
79 Myrtle Street Chippendale NSW 2008 AUSTRALIA
ph +61 2 9311 8222 fx +61 2 9311 8200
ABN 53 003 782 250

Project
SGS Weigall Sports Complex
Neild Ave, Rushcutters Bay
Proj. No. 19086

Drawing Title
BUILDING 02
CAR PARK
ELEVATIONS
EAST AND WEST

Sheet Status
NOT FOR CONSTRUCTION

Scale
1 : 200 @A1


Drawing No.
A3111

Issue
B


DRAFT

PLOT DATE & TIME: 5/03/2021 6:30:04 PM
PLOTTED & CHECKED BY: Author
REF: C:\Users\jayne\Documents\19086_Master_Jaura.jayne.rtl3WE4.rvt

Do not scale drawings. Use figured dimensions only. Check & verify levels and dimensions on site prior to the commencement of any work, the preparation of shop drawings or the fabrication of components. This drawing is the copyright of Allen Jack + Cottier Architects and is protected under the Copyright Act 1968. Do not alter, reproduce or transmit in any form, or by any means without the express permission of Allen Jack + Cottier Architects. Nominated Architects: Michael Heenan 5264, Peter Ireland 6661

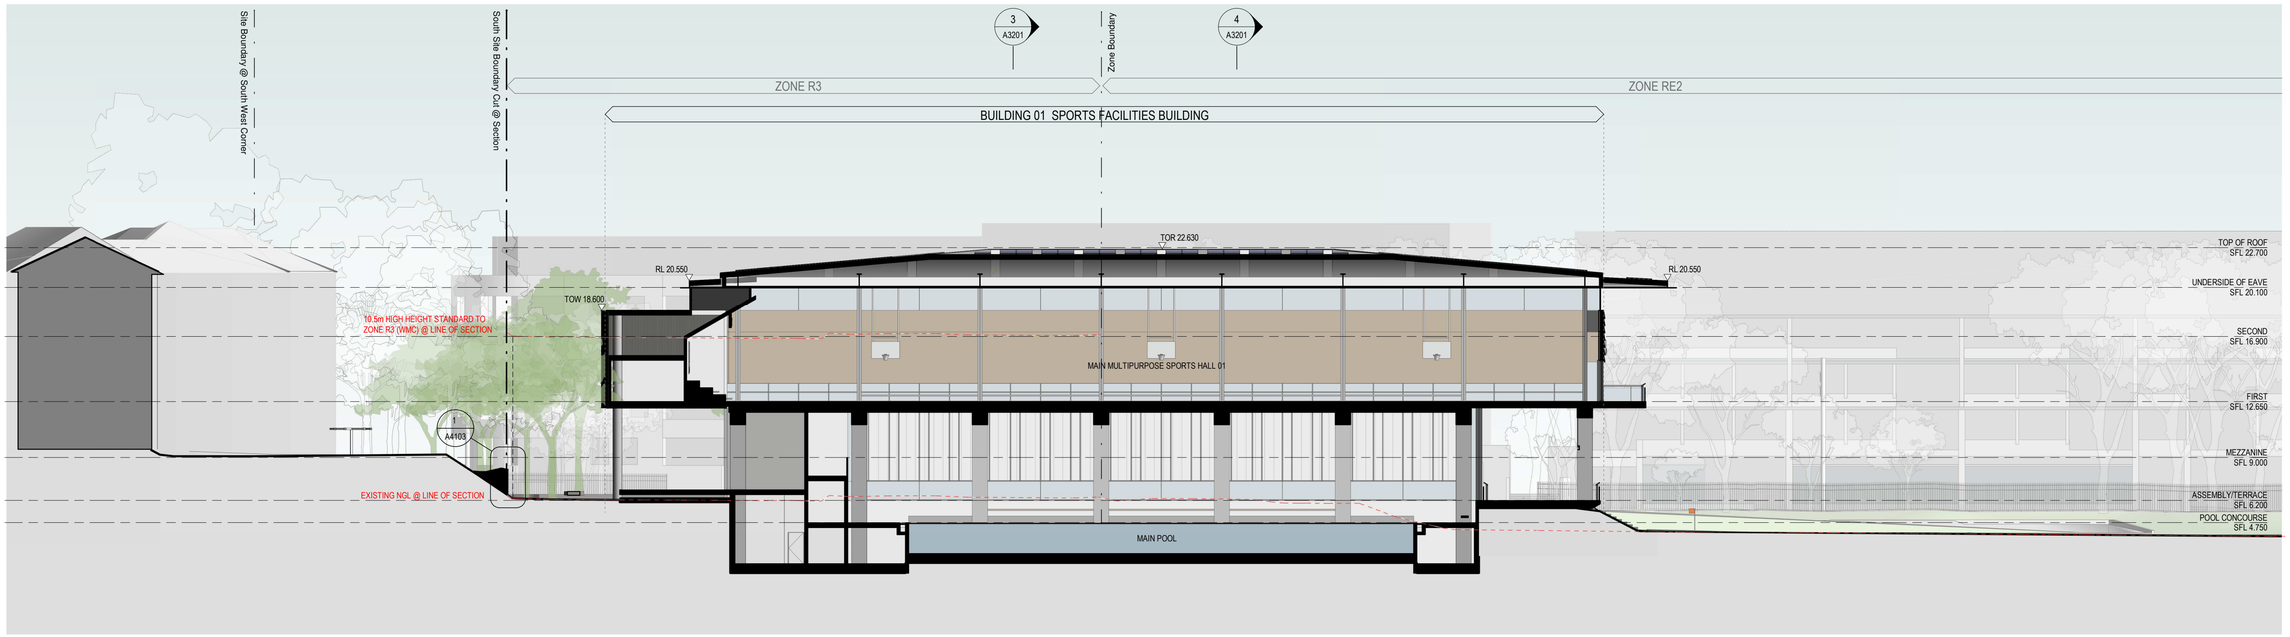

1 SECTION 01

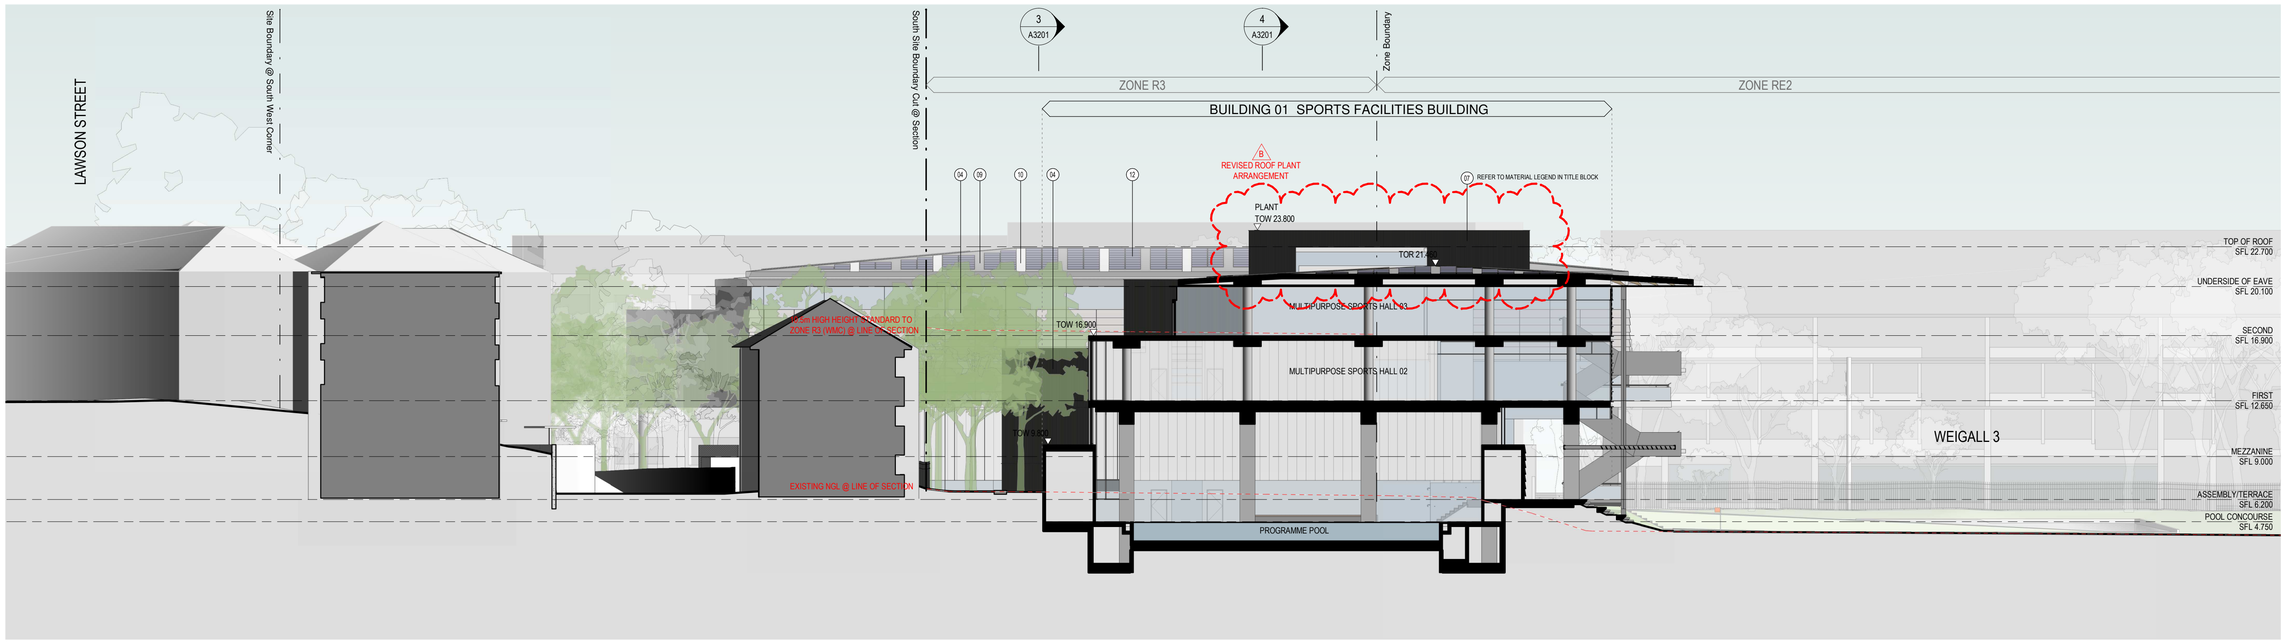

2 SECTION 02

MATERIAL LEGEND:

01 GLAZING	06 CONCRETE / MASONRY	11 SIGNAGE
02 BALUSTRADE	07 LOUVRES	12 PHOTOVOLTAIC ARRAY
03 OPERABLE SCREENS	08 STEELWORK	
04 SOLID WALL CLADDING	09 SOLID ROOF CLADDING	
05 SEMI-OPAQUE WALL CLADDING	10 SEMI-OPAQUE ROOF CLADDING	

Revisions

No.	Date	Description	Checked	Approved
A	02/09/2020	ISSUED FOR SSDA	ADC	LC
B	WIP	ISSUED TO DPIE FOR RIS		

Key

Client
Sydney Grammar School

Architect
AJ+C Allen Jack+Cottier
79 Myrtle Street Chippendale NSW 2008 AUSTRALIA
ph +61 2 9311 8222 fx +61 2 9311 8200
ABN 53 003 782 250

Project
SGS Weigall Sports Complex
Neild Ave, Rushcutters Bay
Proj. No. 19086

Drawing Title
BUILDING 01
SPORTS FACILITIES BUILDING
SECTIONS
01 AND 02

Sheet Status
NOT FOR CONSTRUCTION

Scale
1 : 200 @A1


Drawing No.
A3200

Issue
B


DRAFT

PLOT DATE & TIME: 5/03/2021 6:30:31 PM
PLOTTED & CHECKED BY: Author
REF: C:\Users\jayne\Documents\19086_Master_Jayne.rvt

Do not scale drawings. Use figured dimensions only. Check & verify levels and dimensions on site prior to the commencement of any work, the preparation of shop drawings or the fabrication of components. This drawing is the copyright of Allen Jack + Cottier Architects and is protected under the Copyright Act 1968. Do not alter, reproduce or transmit in any form, or by any means without the express permission of Allen Jack + Cottier Architects. Nominated Architects: Michael Heenan 5264, Peter Ireland 6661

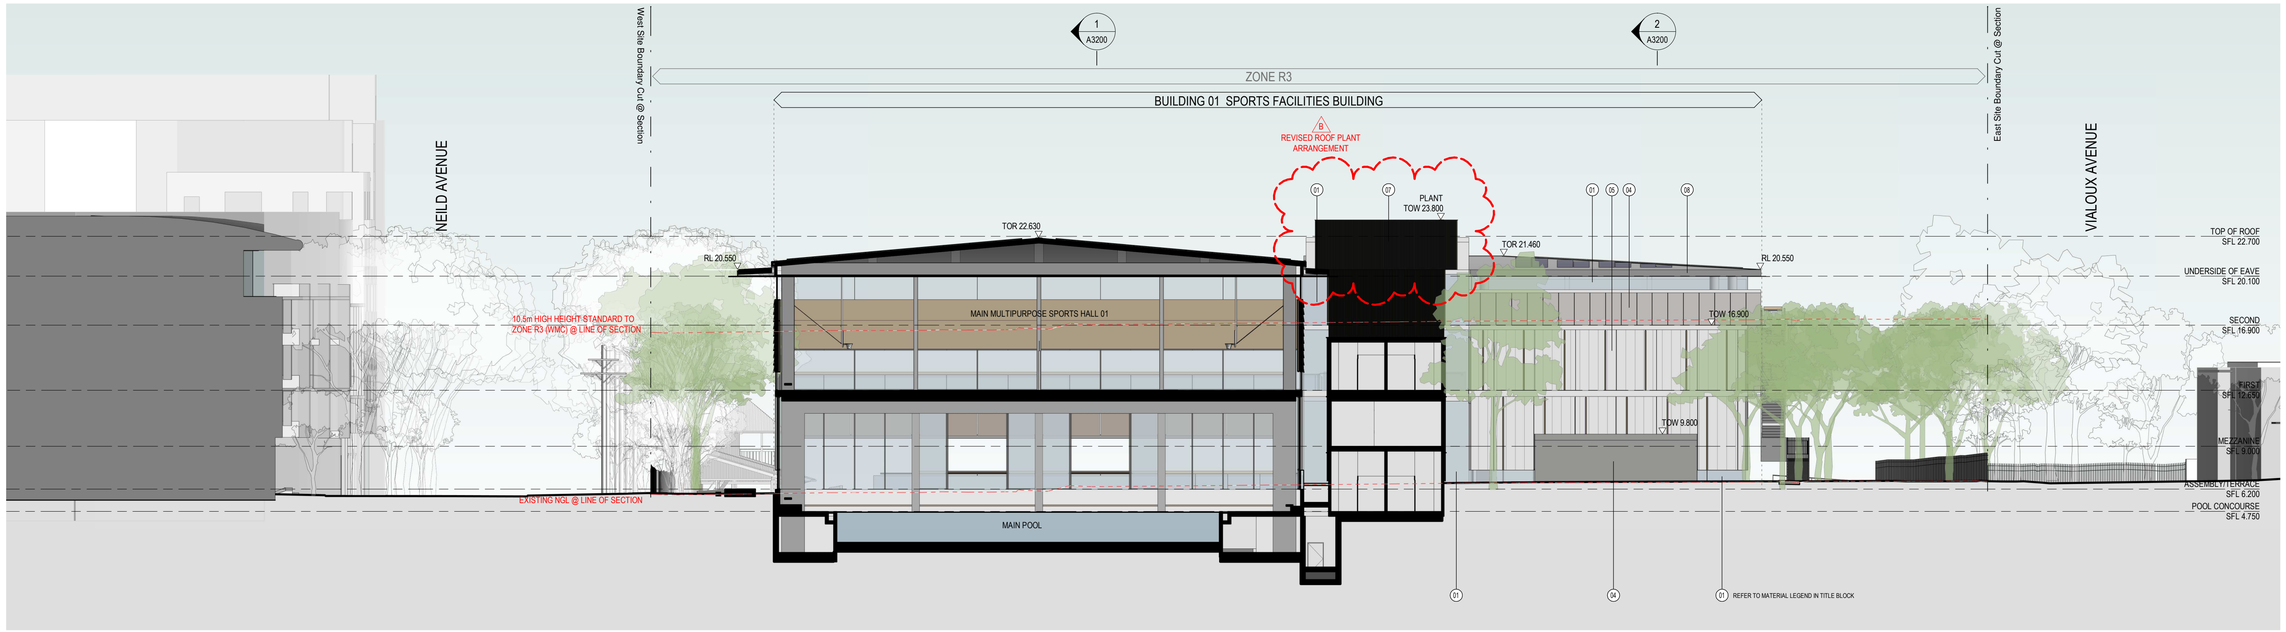

3 SECTION 03

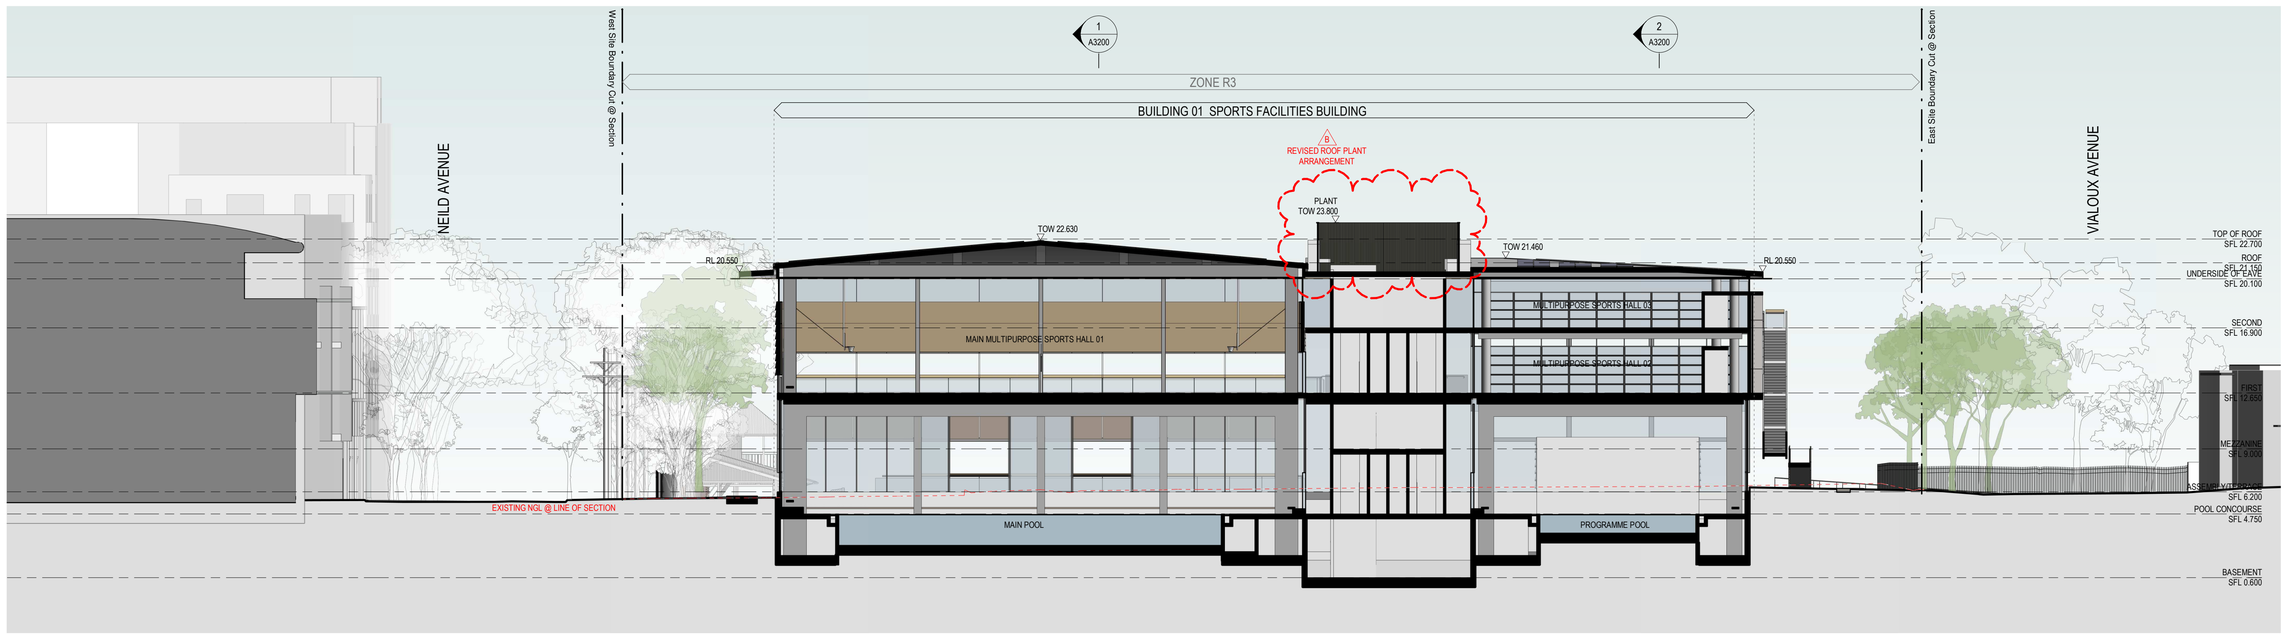

4 SECTION 04

MATERIAL LEGEND:

01 GLAZING	06 CONCRETE / MASONRY	11 SIGNAGE
02 BALUSTRADE	07 LOUVRES	12 PHOTOVOLTAIC ARRAY
03 OPERABLE SCREENS	08 STEELWORK	
04 SOLID WALL CLADDING	09 SOLID ROOF CLADDING	
05 SEMI-OPAQUE WALL CLADDING	10 SEMI-OPAQUE ROOF CLADDING	

Revisions

No.	Date	Description	Checked	Approved
A	02/09/2020	ISSUED FOR SSDA	ADC	LC
B	WIP	ISSUED TO DPIE FOR RIS		

Key

Client
Sydney Grammar School

Architect
AJ+C
Allen Jack+Cottier
79 Myrtle Street Chippendale NSW 2008 AUSTRALIA
ph +61 2 9311 8222 fx +61 2 9311 8200
ABN 53 003 782 250

Project
SGS Weigall Sports Complex
Neild Ave, Rushcutters Bay
Proj. No. 19086

Drawing Title
BUILDING 01
SPORTS FACILITIES BUILDING
SECTIONS
03 AND 04

Sheet Status
NOT FOR CONSTRUCTION

Scale
1 : 200 @A1


Drawing No.
A3201

Issue
B


DRAFT

PLOT DATE & TIME: 5/03/2021 6:30:58 PM
PLOTTED & CHECKED BY: Author
REF: C:\Users\jayne\Documents\19086_Master_Jayne.jayne.rvt

Do not scale drawings. Use figured dimensions only. Check & verify levels and dimensions on site prior to the commencement of any work, the preparation of shop drawings or the fabrication of components. This drawing is the copyright of Allen Jack + Cottier Architects and is protected under the Copyright Act 1968. Do not alter, reproduce or transmit in any form, or by any means without the express permission of Allen Jack + Cottier Architects. Nominated Architects: Michael Heenan 5264, Peter Ireland 6661

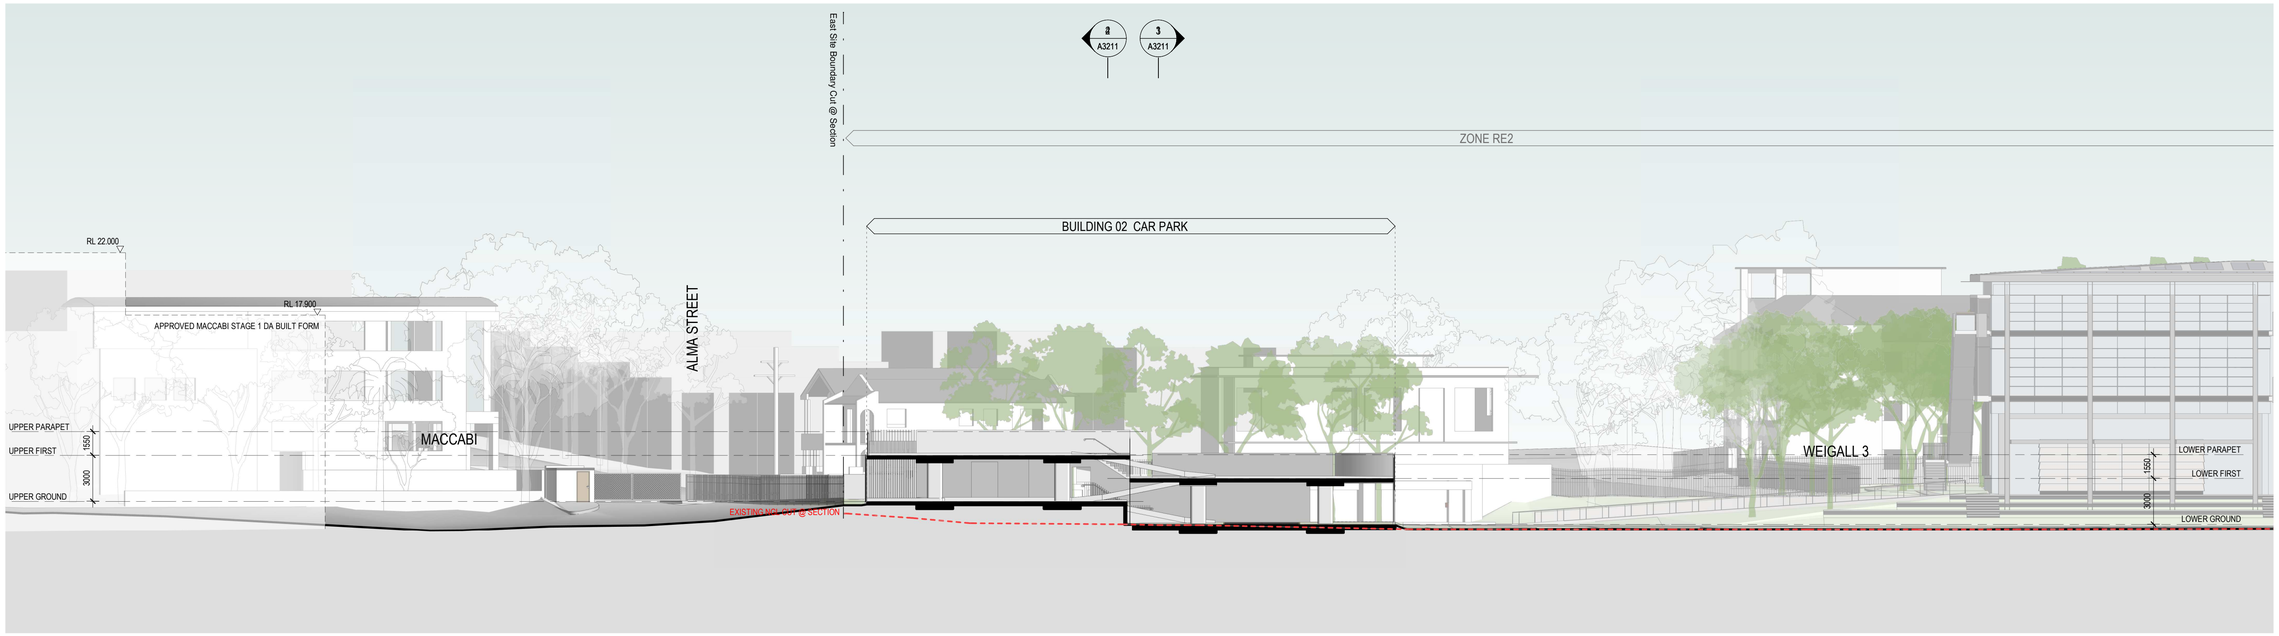

1 SECTION 01

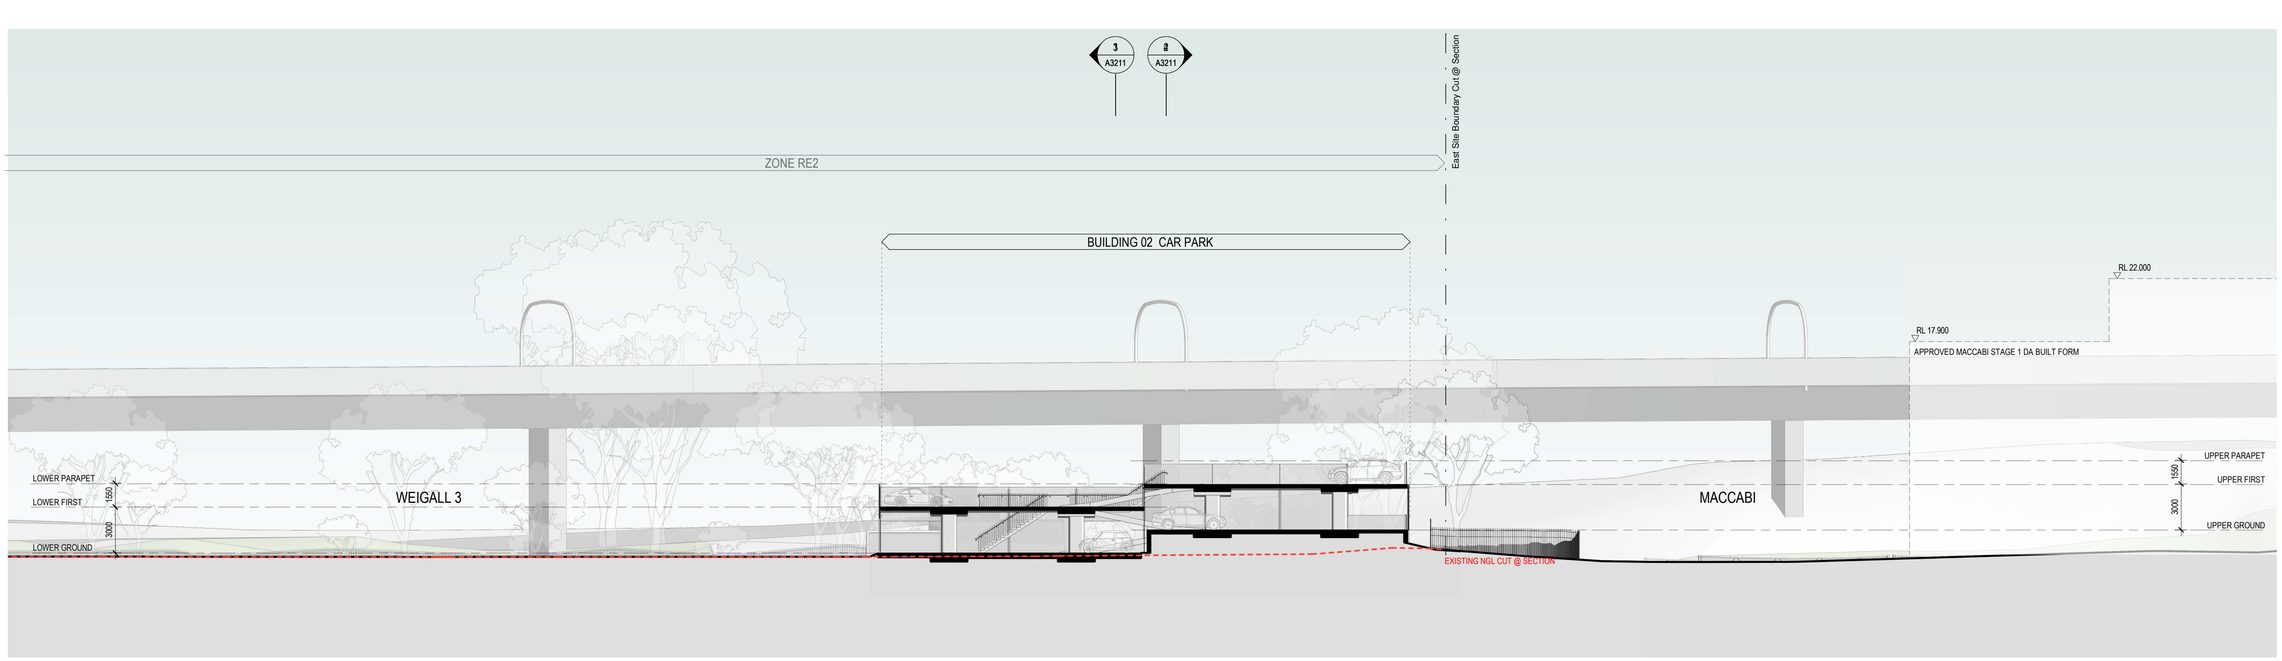

2 SECTION 02

Revisions				
No.	Date	Description	Checked	Approved
A	02/09/2020	ISSUED FOR SSDA	ADC	LC
B	WIP	ISSUED TO DPIE FOR RIS		

Key

Client
Sydney Grammar School

Architect
AJ+C
Allen Jack+Cottier
79 Myrtle Street Chippendale NSW 2008 AUSTRALIA
ph +61 2 9311 8222 fx +61 2 9311 8200
ABN 53 003 782 250

Project
SGS Weigall Sports Complex
Neild Ave, Rushcutters Bay
Proj. No. 19086

Drawing Title
BUILDING 02
CAR PARK
SECTIONS
01 AND 02

Sheet Status
NOT FOR CONSTRUCTION

Scale
1 : 200 @A1


Drawing No.
A3210

Issue
B


DRAFT

PLOT DATE & TIME: 5/03/2021 6:31:09 PM
PLOTTED & CHECKED BY: Author
REF: C:\Users\jayne\Documents\19086_Master_Laura.jayne.rvt\WES4.rvt

Do not scale drawings. Use figured dimensions only. Check & verify levels and dimensions on site prior to the commencement of any work, the preparation of shop drawings or the fabrication of components. This drawing is the copyright of Allen Jack + Cottier Architects and is protected under the Copyright Act 1968. Do not alter, reproduce or transmit in any form, or by any means without the express permission of Allen Jack + Cottier Architects. Nominated Architects: Michael Heenan 5264, Peter Ireland 6661

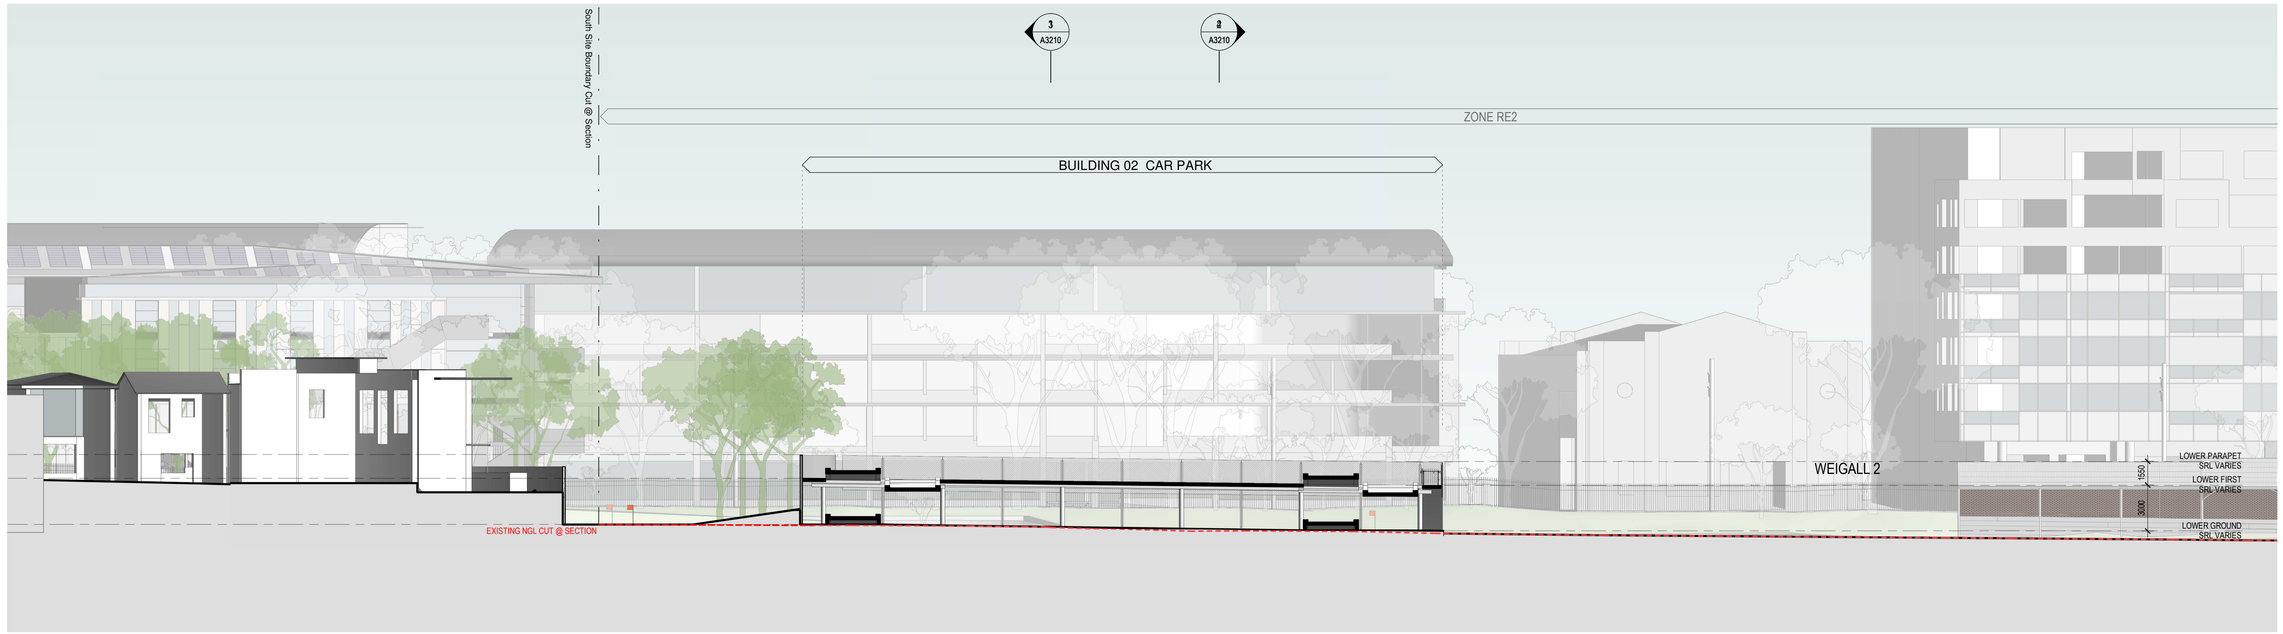

1 SECTION 03

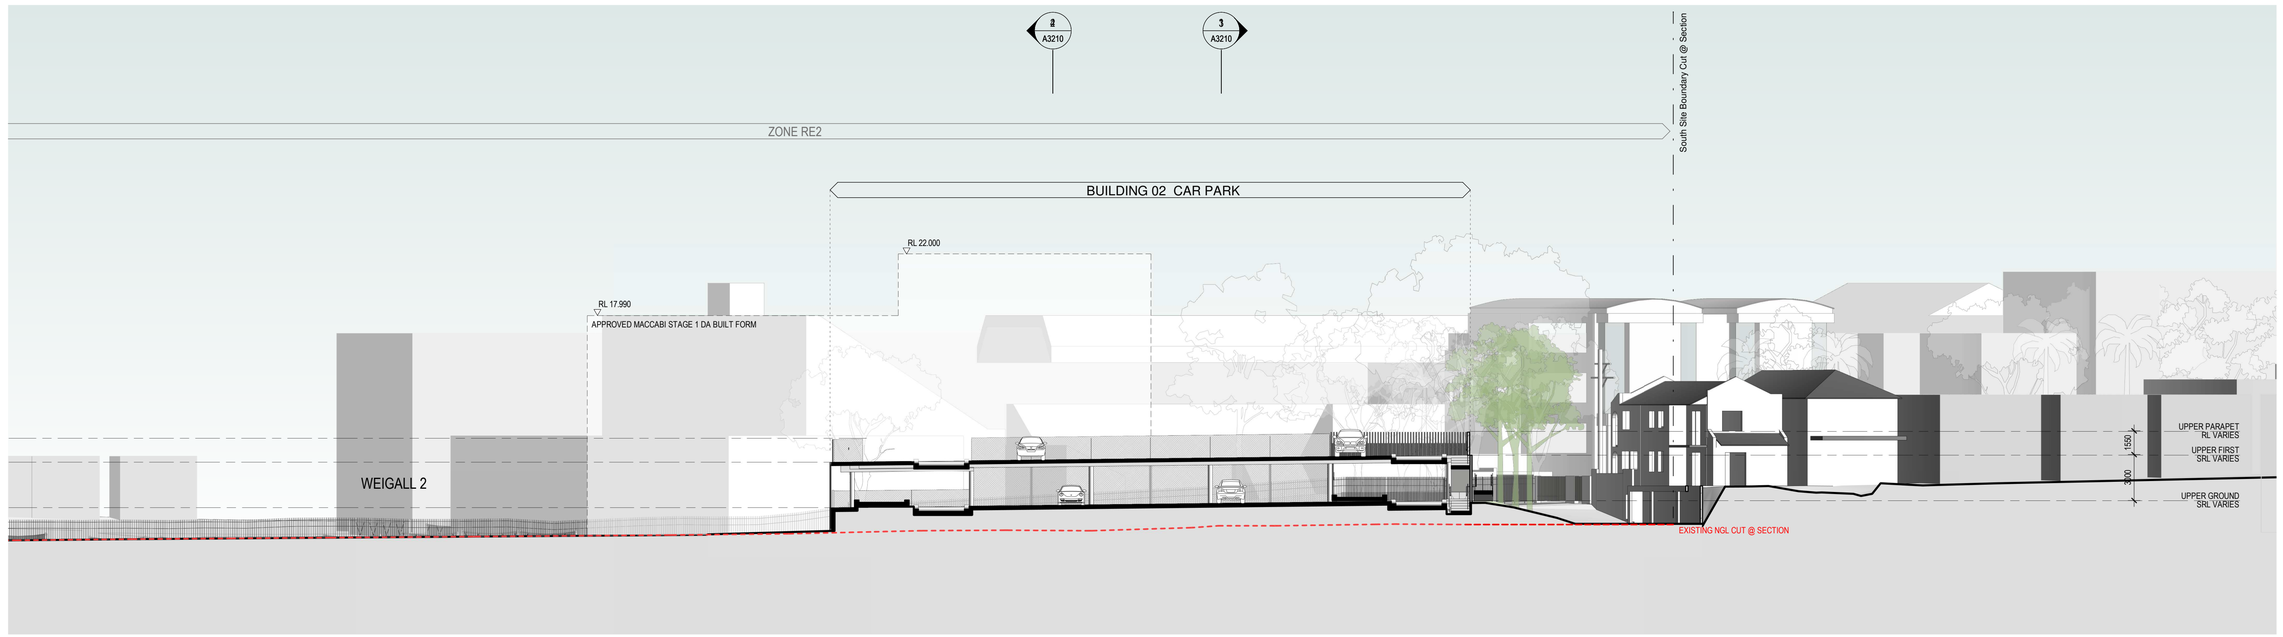

2 SECTION 04

Revisions				
No.	Date	Description	Checked	Approved
A	02/09/2020	ISSUED FOR SSDA	ADC	LC
B	WIP	ISSUED TO DPIE FOR RIS		

Key

Client
Sydney Grammar School

Architect
AJ+C
Allen Jack+Cottier
79 Myrtle Street Chippendale NSW 2008 AUSTRALIA
ph +61 2 9311 8222 fx +61 2 9311 8200
ABN 53 003 782 250

Project
SGS Weigall Sports Complex
Neild Ave, Rushcutters Bay
Proj. No. 19086

Drawing Title
BUILDING 02
CAR PARK
SECTIONS
03 AND 04

Sheet Status
NOT FOR CONSTRUCTION

Scale
1 : 200 @A1


Drawing No.
A3211


Issue
B

DRAFT

PLOT DATE & TIME: 5/03/2021 6:31:21 PM
PLOTTED & CHECKED BY: Author
REF: C:\Users\jayna\Documents\19086_Master_Jaura.jayna\YWE5.rvt

Do not scale drawings. Use figured dimensions only. Check & verify levels and dimensions on site prior to the commencement of any work, the preparation of shop drawings or the fabrication of components. This drawing is the copyright of Allen Jack + Cottier Architects and is protected under the Copyright Act 1968. Do not alter, reproduce or transmit in any form, or by any means without the express permission of Allen Jack + Cottier Architects. Nominated Architects: Michael Heenan 5264, Peter Ireland 6661

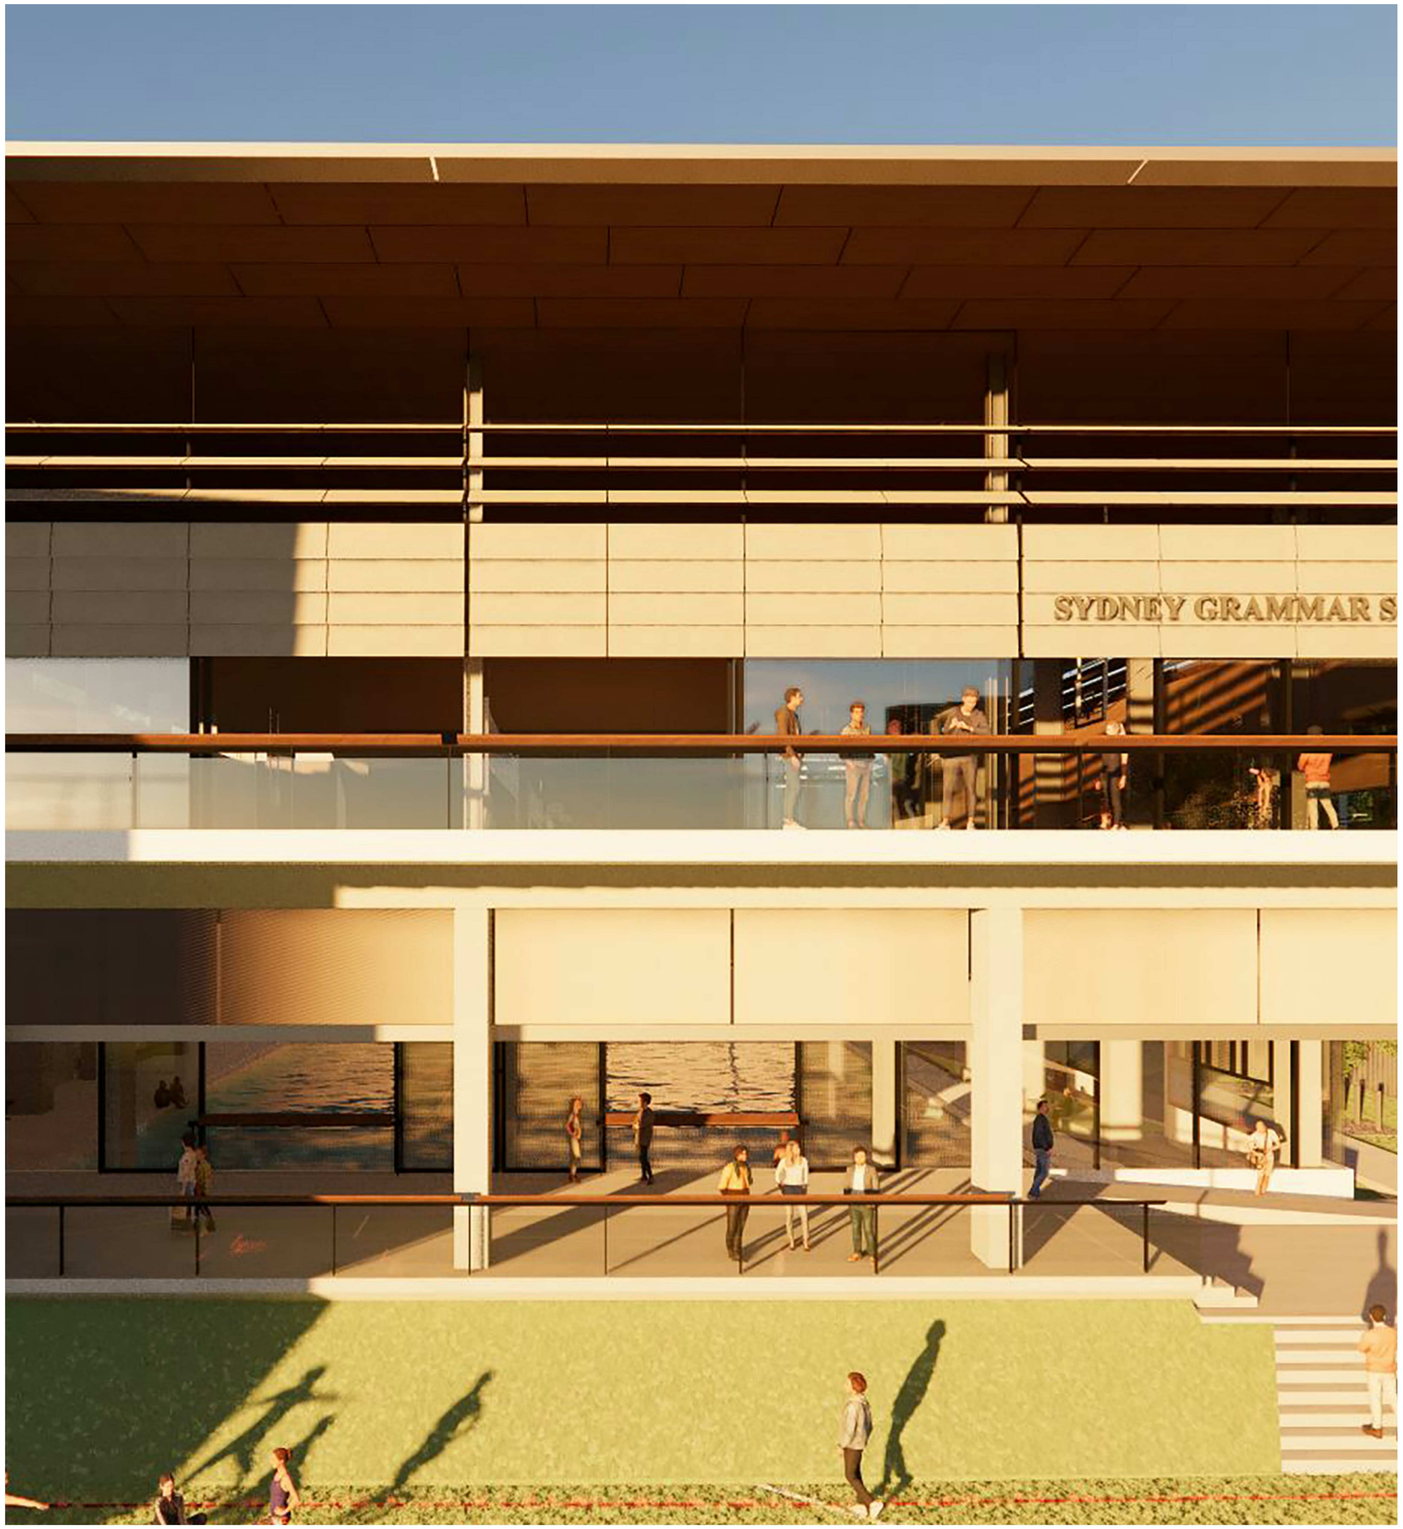

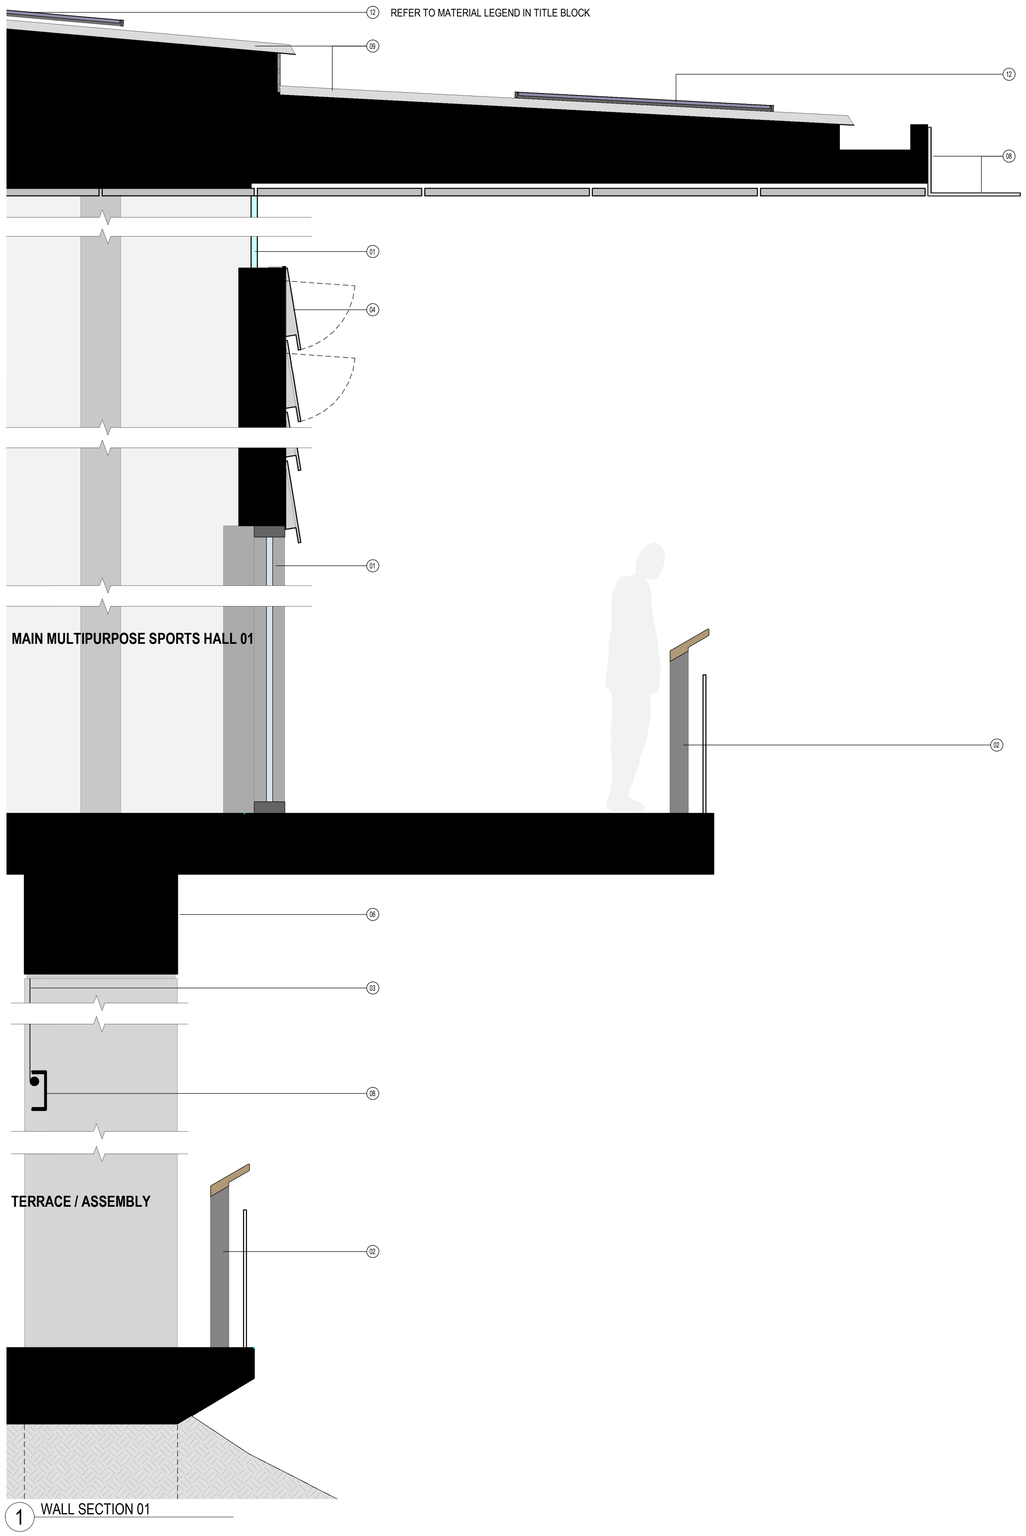

1 WALL SECTION 01

MATERIAL LEGEND:

01 GLAZING	06 CONCRETE / MASONRY	11 SIGNAGE
02 BALUSTRADE	07 LOUVRES	12 PHOTOVOLTAIC ARRAY
03 OPERABLE SCREENS	08 STEELWORK	
04 SOLID WALL CLADDING	09 SOLID ROOF CLADDING	
05 SEMI-OPAQUE WALL CLADDING	10 SEMI-OPAQUE ROOF CLADDING	

Revisions

No.	Date	Description	Checked	Approved
A	02/09/2020	ISSUED FOR SSDA	ADC	LC
B	WIP	ISSUED TO DPIE FOR RIS		

Key

N

Client
Sydney Grammar School

Architect
AJ+C
Allen Jack+Cottier
79 Myrtle Street Chippendale NSW 2008 AUSTRALIA
ph +61 2 9311 8222 fx +61 2 9311 8200
ABN 53 003 782 250

Project
SGS Weigall Sports Complex
Neild Ave, Rushcutters Bay
Proj. No. 19086

Drawing Title
BUILDING 01
SPORTS FACILITIES BUILDING
WALL SECTION
WALL SECTION

Sheet Status
NOT FOR CONSTRUCTION

Scale
As indicated @A1


Drawing No.
A4100


Issue
B

DRAFT

PLOT DATE & TIME: 5/03/2021 6:31:28 PM
PLOTTED & CHECKED BY: Author
REF: C:\Users\jayne\Documents\19086_Master_laura.jayne.rvt

Do not scale drawings. Use figured dimensions only. Check & verify levels and dimensions on site prior to the commencement of any work, the preparation of shop drawings or the fabrication of components. This drawing is the copyright of Allen Jack + Cottier Architects and is protected under the Copyright Act 1968. Do not alter, reproduce or transmit in any form, or by any means without the express permission of Allen Jack + Cottier Architects. Nominated Architects: Michael Heenan 5264, Peter Ireland 6661

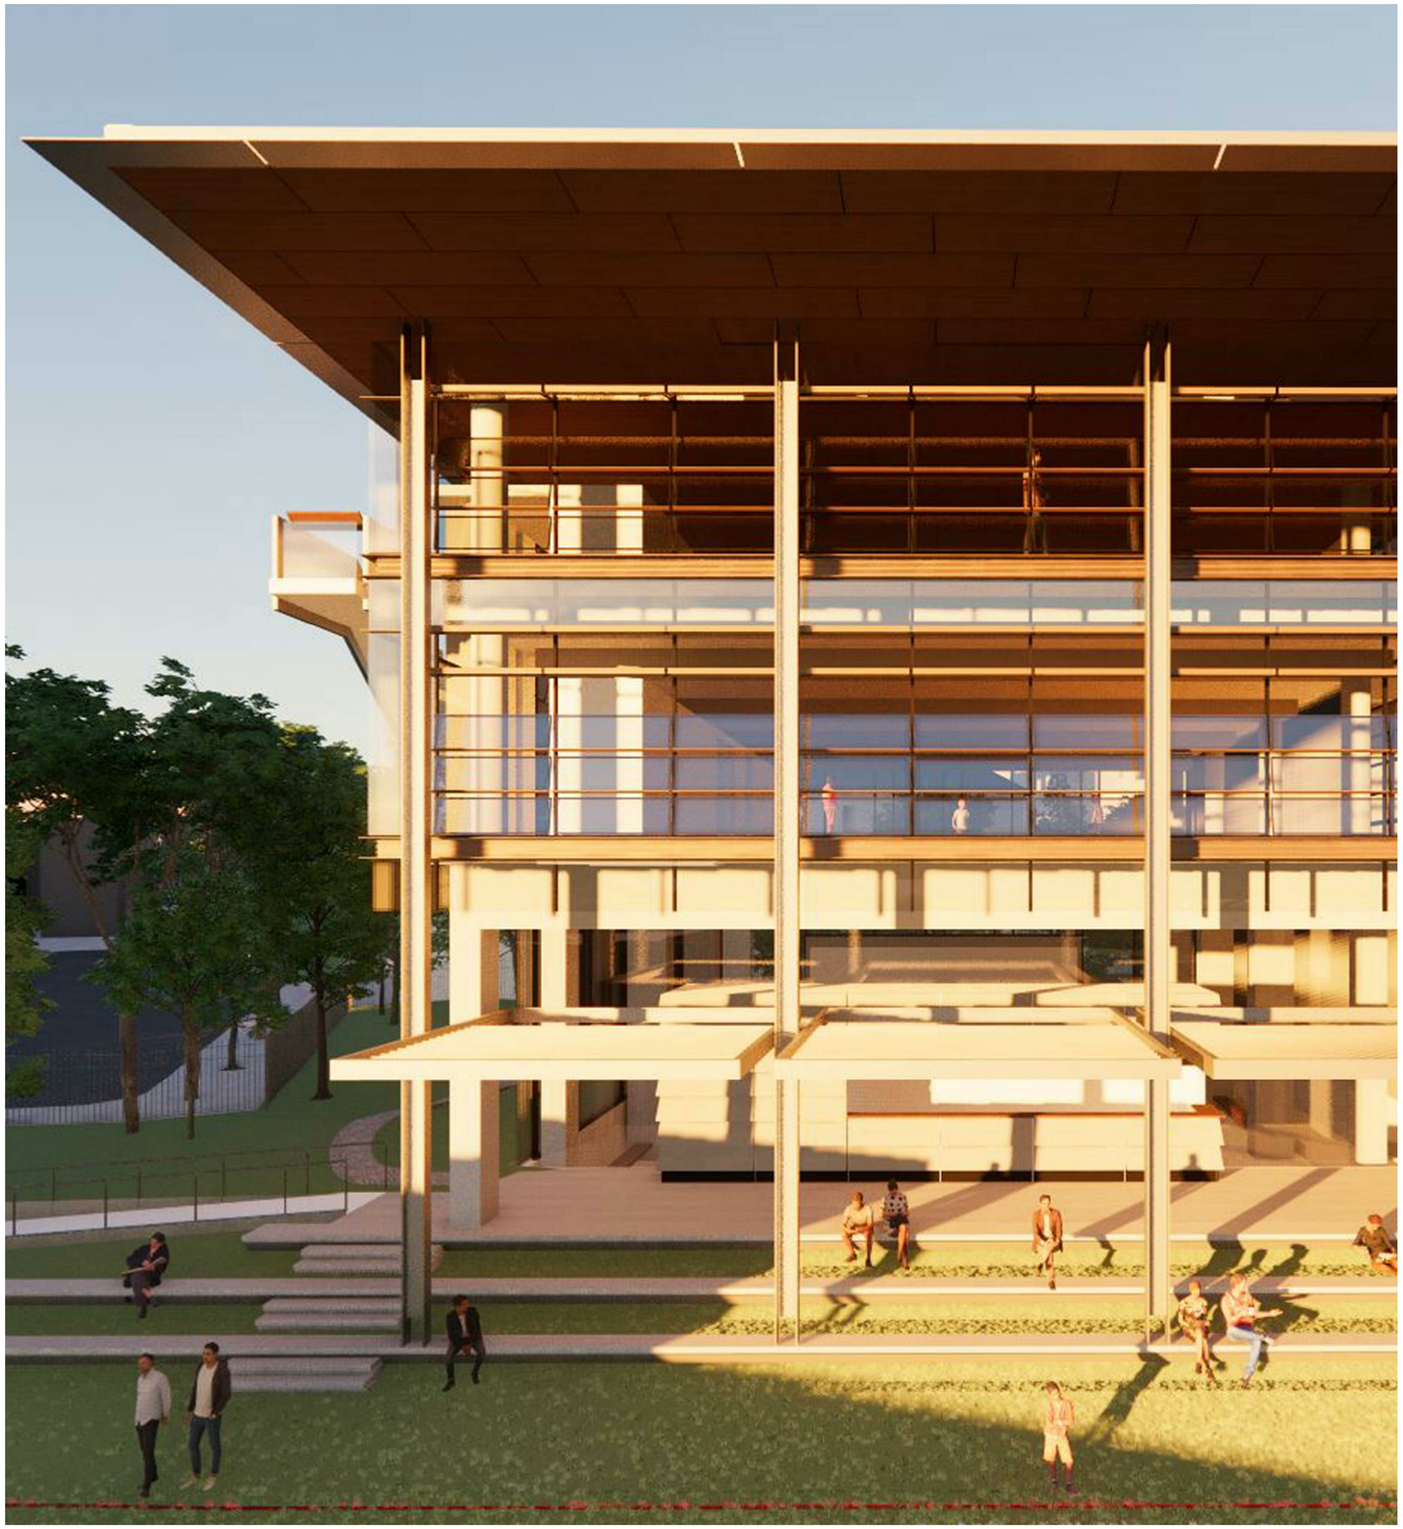

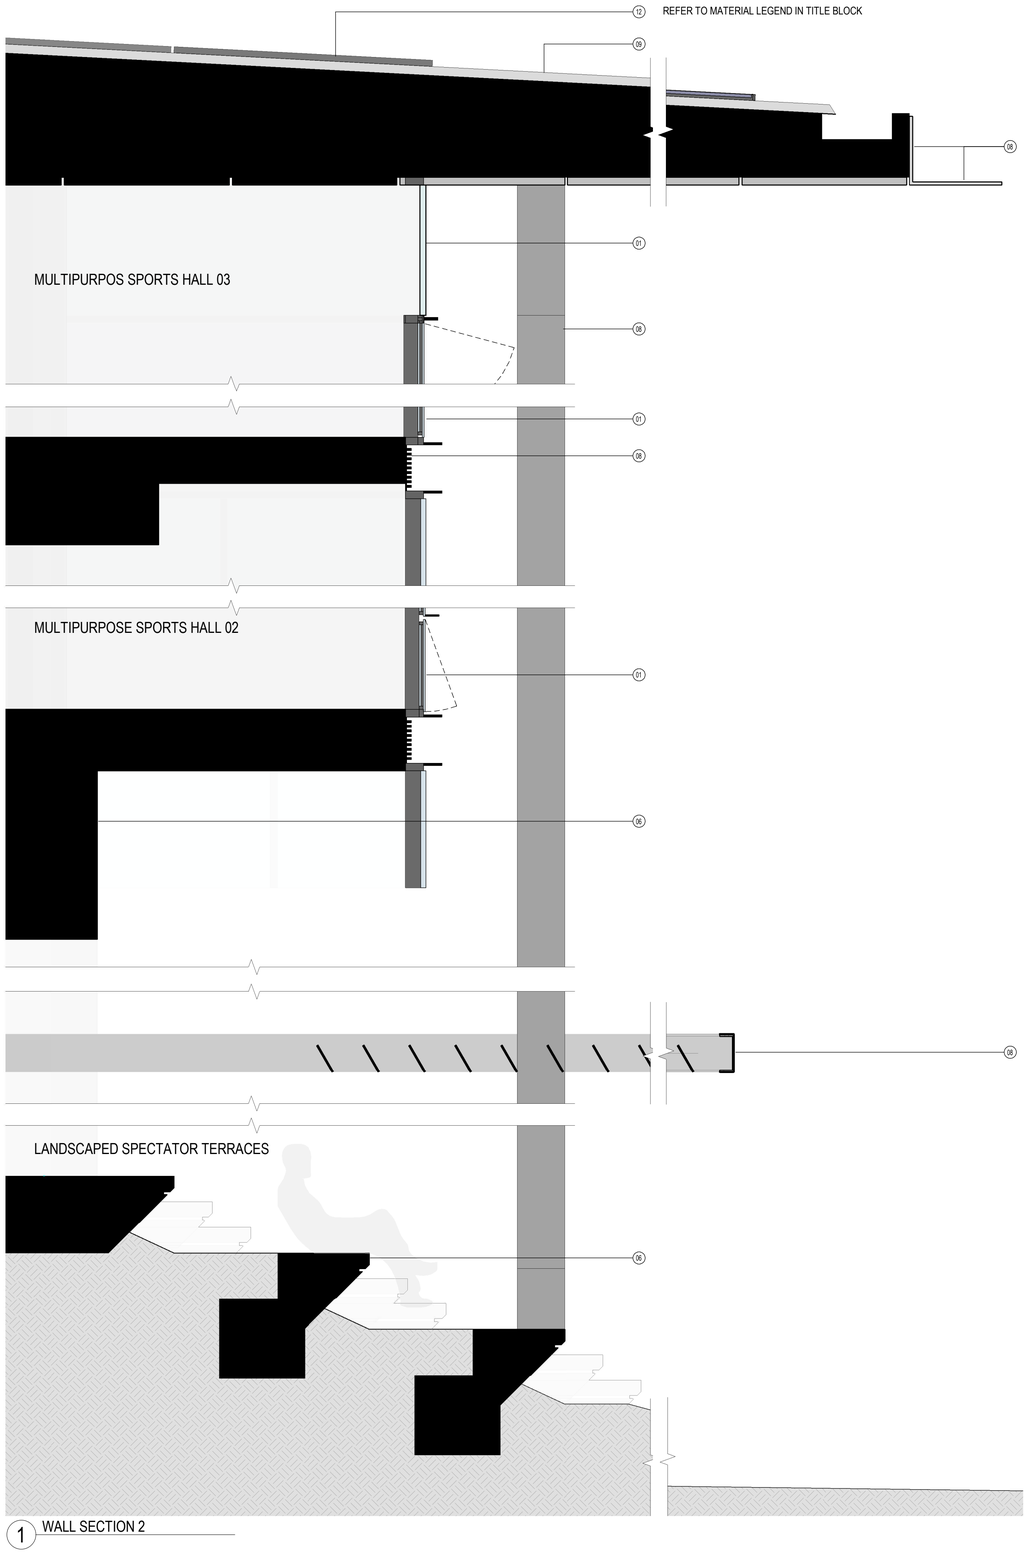

1 WALL SECTION 2

MATERIAL LEGEND:

01 GLAZING	06 CONCRETE / MASONRY	11 SIGNAGE
02 BALUSTRADE	07 LOUVRES	12 PHOTOVOLTAIC ARRAY
03 OPERABLE SCREENS	08 STEELWORK	
04 SOLID WALL CLADDING	09 SOLID ROOF CLADDING	
05 SEMI-OPAQUE WALL CLADDING	10 SEMI-OPAQUE ROOF CLADDING	

Revisions

No.	Date	Description	Checked	Approved
A	02/09/2020	ISSUED FOR SSDA	ADC	LC
B	WIP	ISSUED TO DPIE FOR RIS		

Key

N

Client
Sydney Grammar School

Architect
AJ+C
Allen Jack+Cottier
79 Myrtle Street Chippendale NSW 2008 AUSTRALIA
ph +61 2 9311 8222 fx +61 2 9311 8200
ABN 53 003 782 250

Project
SGS Weigall Sports Complex
Neild Ave, Rushcutters Bay
Proj. No. 19086

Drawing Title
BUILDING 01
SPORTS FACILITIES BUILDING
WALL SECTION

Sheet Status
NOT FOR CONSTRUCTION

Scale
As indicated @A1

Drawing No.
A4101

Issue
B

DRAFT

PLOT DATE & TIME: 5/03/2021 6:01:36 PM
PLOTTED & CHECKED BY: Author
REF: C:\Users\jayne\Documents\19086_Master_Jayne.jayne.rvt

Do not scale drawings. Use figured dimensions only. Check & verify levels and dimensions on site prior to the commencement of any work, the preparation of shop drawings or the fabrication of components. This drawing is the copyright of Allen Jack + Cottier Architects and is protected under the Copyright Act 1968. Do not alter, reproduce or transmit in any form, or by any means without the express permission of Allen Jack + Cottier Architects. Nominated Architects: Michael Heenan 5264, Peter Ireland 6661





1 WALL SECTION 3

MATERIAL LEGEND:

01 GLAZING
02 BALUSTRADE
03 OPERABLE SCREENS
04 SOLID WALL CLADDING
05 SEMI-OPAQUE WALL CLADDING
06 CONCRETE / MASONRY
07 LOUVRES
08 STEELWORK
09 SOLID ROOF CLADDING
10 SEMI-OPAQUE ROOF CLADDING
11 SIGNAGE
12 PHOTOVOLTAIC ARRAY

Revisions

No.	Date	Description	Checked	Approved
A	02/09/2020	ISSUED FOR SSDA	ADC	LC
B	WIP	ISSUED TO DPIE FOR RIS		

Key

N

Client
Sydney Grammar School

Architect
AJ+C
Allen Jack+Cottier
79 Myrtle Street Chippendale NSW 2008 AUSTRALIA
ph +61 2 9311 8222 fx +61 2 9311 8200
ABN 53 003 782 250

Project
SGS Weigall Sports Complex
Neild Ave, Rushcutters Bay
Proj. No. 19086

Drawing Title
BUILDING 01
SPORTS FACILITIES BUILDING
WALL SECTION
Sheet Status
NOT FOR CONSTRUCTION

Scale
As indicated @A1

Drawing No.
A4102

Issue
B


DRAFT

PLOT DATE & TIME: 5/03/2021 6:31:42 PM
PLOTTED & CHECKED BY: Author
REF: C:\Users\jayna\Documents\19086_Master_Ilaria.jayna.rvt


Do not scale drawings. Use figured dimensions only. Check & verify levels and dimensions on site prior to the commencement of any work, the preparation of shop drawings or the fabrication of components. This drawing is the copyright of Allen Jack + Cottier Architects and is protected under the Copyright Act 1968. Do not alter, reproduce or transmit in any form, or by any means without the express permission of Allen Jack + Cottier Architects. Nominated Architects: Michael Heenan 5264, Peter Ireland 6661




FOR EXTENT OF SOUTHERN BOUNDARY FENCE REFER TO DRAWING A2101 BUILDING 01 SPORTS FACILITIES BUILDING - GENERAL ARRANGEMENT PLAN - GROUND

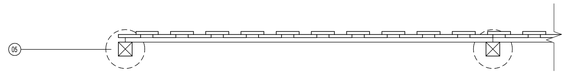

4 TYPICAL PLAN
SOUTHERN BOUNDARY FENCE

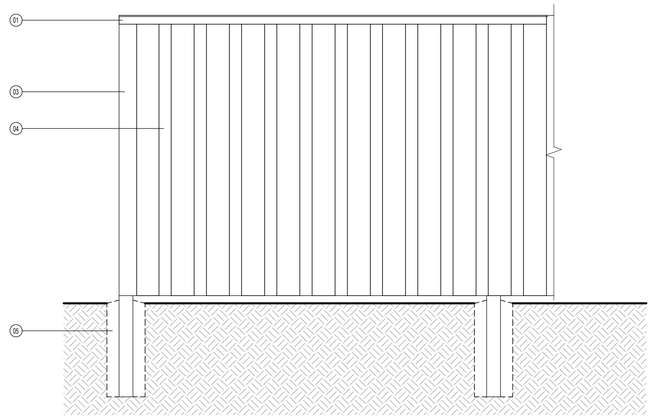

3 TYPICAL ELEVATION -SGS WEIGALL SIDE
SOUTHERN BOUNDARY FENCE

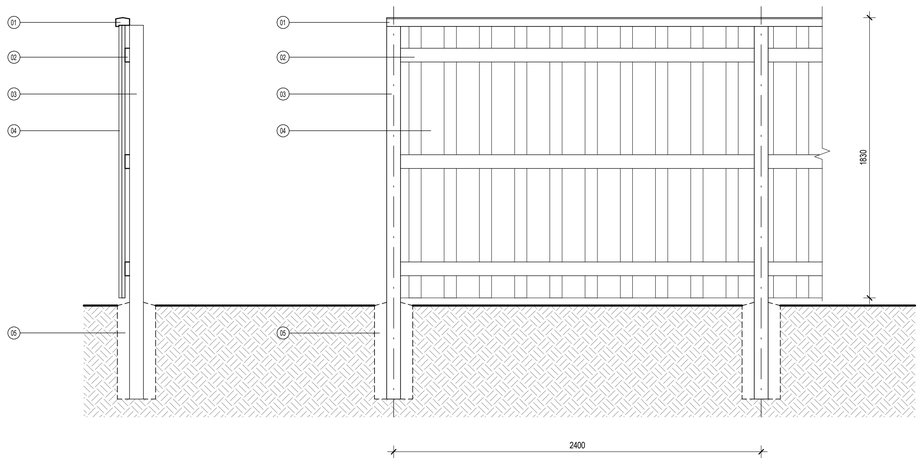

1 TYPICAL SECTION
SOUTHERN BOUNDARY FENCE

2 TYPICAL ELEVATION - NEIGHBOUR'S SIDE
SOUTHERN BOUNDARY FENCE

LEGEND:

01 HARDWOOD TIMBER CAPPING
02 HARDWOOD TIMBER RAILS - 3 OFF
03 HARDWOOD TIMBER POSTS - 2400 CENTRES
04 HARDWOOD TIMBER PALINGS - LAPPED
05 POST FOOTING

Revisions

No.	Date	Description	Checked	Approved
A	WIP	ISSUED TO DPIE FOR RIS		

Key

Client
Sydney Grammar School

Architect
AJ+C Allen Jack+Cottier
79 Myrtle Street Chippendale NSW 2008 AUSTRALIA
ph +61 2 9311 8222 fx +61 2 9311 8200
ABN 53 003 782 250

Project
SGS Weigall Sports Complex
Neild Ave, Rushcutters Bay

Proj. No. 19086

Drawing Title
WEIGALL SPORTS COMPLEX
BUILDING 01 AND BUILDING 02
SOUTHERN BOUNDARY FENCE DETAIL

Sheet Status
NOT FOR CONSTRUCTION

Scale
1 : 20 @A1

Drawing No.
A4103


Issue
A

0 200 400 800 1600 mm

PLOT DATE & TIME: 5/03/2021 6:31:47 PM
PLOTTED & CHECKED BY: Author
REF: C:\Users\jayne\Documents\19086_Master_laura.jayne@YWES.rvt

Do not scale drawings. Use figured dimensions only. Check & verify levels and dimensions on site prior to the commencement of any work, the preparation of shop drawings or the fabrication of components. This drawing is the copyright of Allen Jack + Cottier Architects and is protected under the Copyright Act 1968. Do not alter, reproduce or transmit in any form, or by any means without the express permission of Allen Jack + Cottier Architects. Nominated Architects: Michael Heenan 5264, Peter Ireland 6661



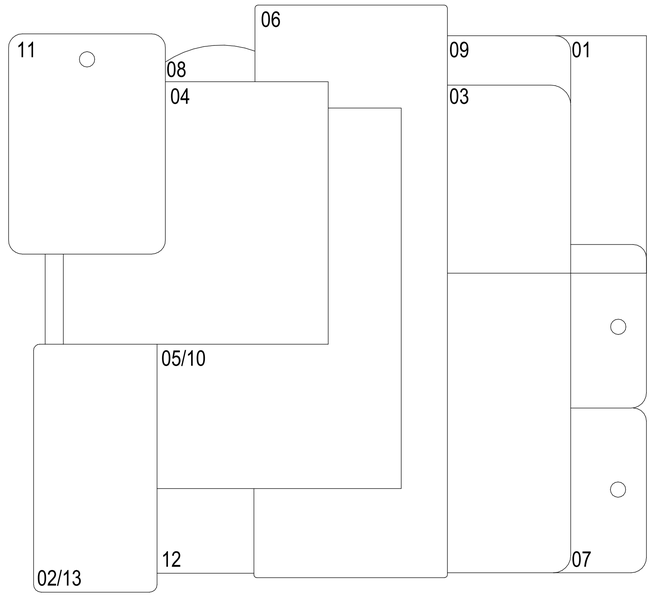

01 Glazing and/or Doors
02 Balustrade
03 Operable Screens
04 Cladding Fibre Cement
05 Semi-Opaque Wall Cladding
06 Concrete/Masonry
07 Louvres
08 Steel Work
09 Roof Cladding
10 Semi-Opaque Roof Cladding
11 Aluminium Batterns
12 Paving
13 Soffit

MATERIAL LEGEND:

01 GLAZING	06 CONCRETE / MASONRY
02 BALUSTRADE	07 LOUVRES
03 OPERABLE SCREENS	08 STEELWORK
04 SOLID WALL CLADDING	09 SOLID ROOF CLADDING
05 SEMI-OPAQUE WALL CLADDING	10 SEMI-OPAQUE ROOF CLADDING

Revisions

No.	Date	Description	Checked	Approved
A	02/09/2020	ISSUED FOR SSDA	ADC	LC
B	WIP	ISSUED TO DPIE FOR RIS		

Key

Client
Sydney Grammar School

Architect
AJ+C Allen Jack+Cottier
79 Myrtle Street Chippendale NSW 2008 AUSTRALIA
ph +61 2 9311 8222 fx +61 2 9311 8200
ABN 53 003 782 250

Project
SGS Weigall Sports Complex
Neild Ave, Rushcutters Bay
Proj. No. 19086

Drawing Title
WEIGALL SPORTS COMPLEX
BUILDING 01 AND BUILDING 02
MATERIAL PALETTE

Sheet Status
NOT FOR CONSTRUCTION


Scale
As indicated @A1

Drawing No.
A4104


Issue
B

PLOT DATE & TIME: 5/03/2021 6:31:52 PM
PLOTTED & CHECKED BY: Author
REF: C:\Users\jayne\Documents\19086_Master_Jaura.jayne.rfWWS4.rvt


Do not scale drawings. Use figured dimensions only. Check & verify levels and dimensions on site prior to the commencement of any work, the preparation of shop drawings or the fabrication of components. This drawing is the copyright of Allen Jack + Cottier Architects and is protected under the Copyright Act 1968. Do not alter, reproduce or transmit in any form, or by any means without the express permission of Allen Jack + Cottier Architects. Nominated Architects: Michael Heenan 5264, Peter Ireland 6661

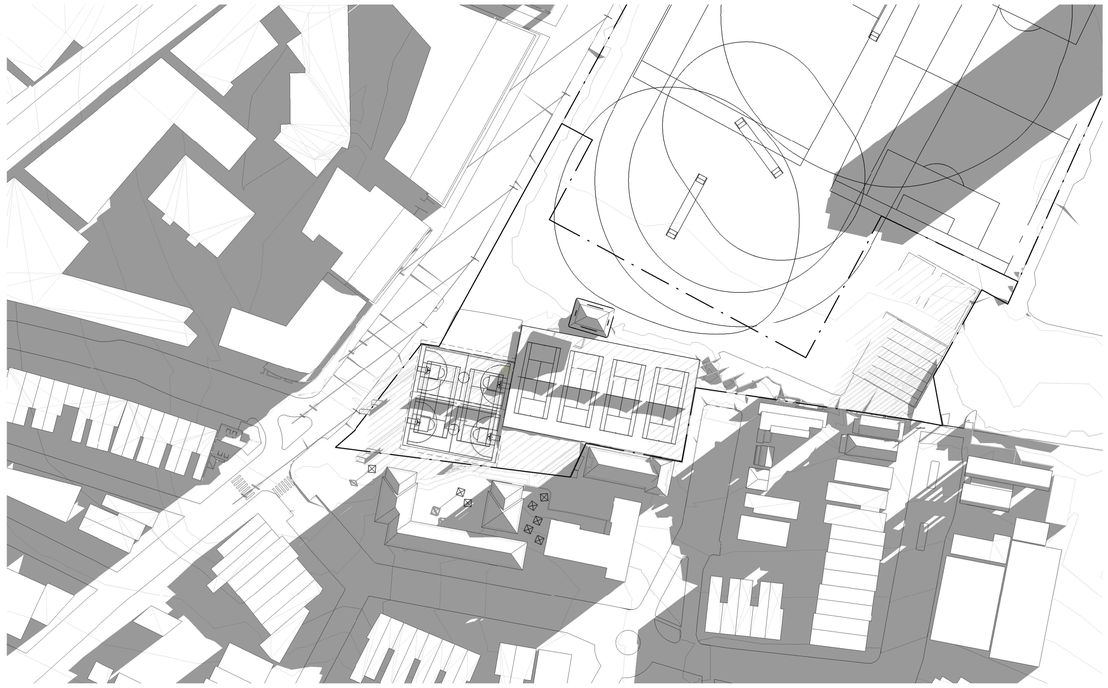


1 21/06 09 00 AM

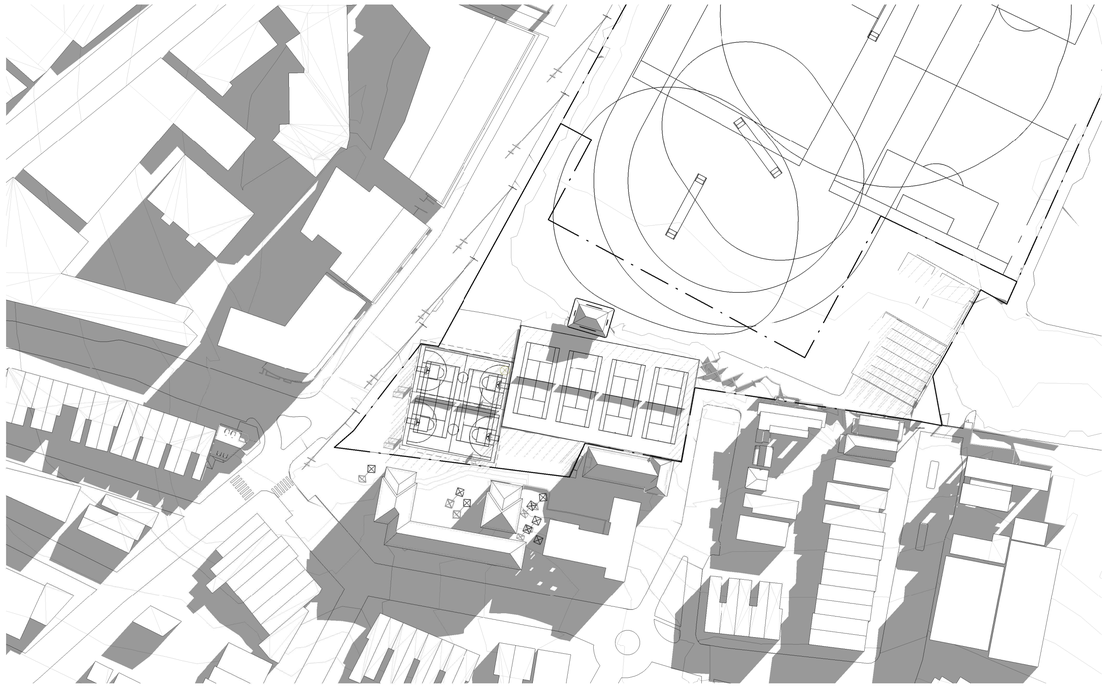

2 21/06 10 00 AM

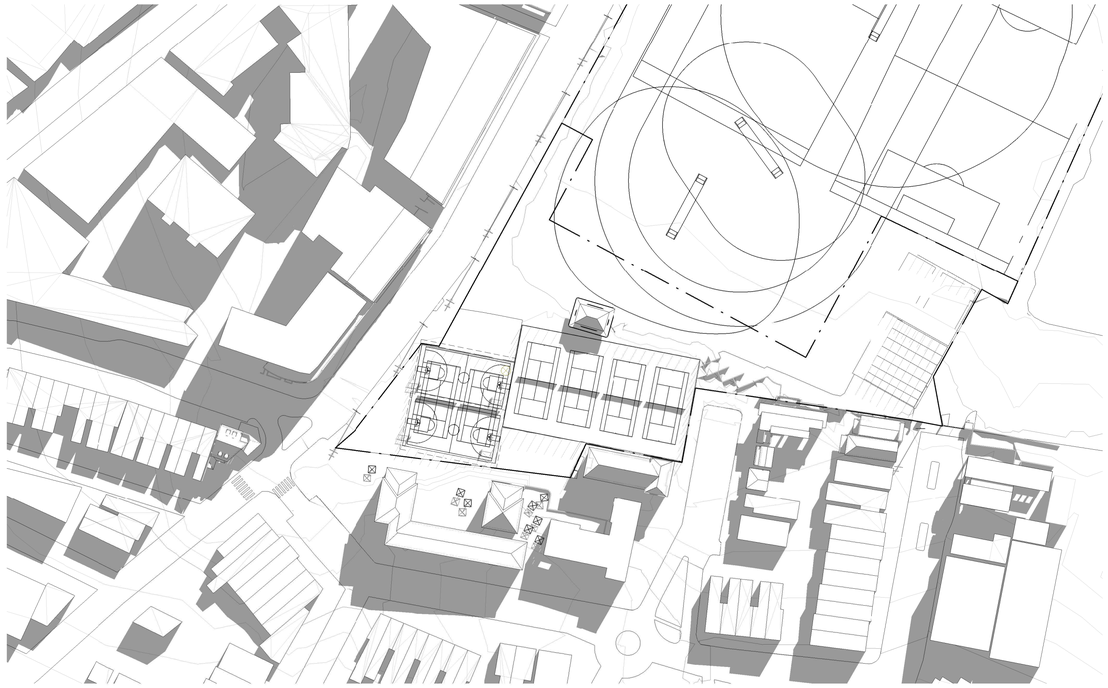

3 21/06 11 00 AM

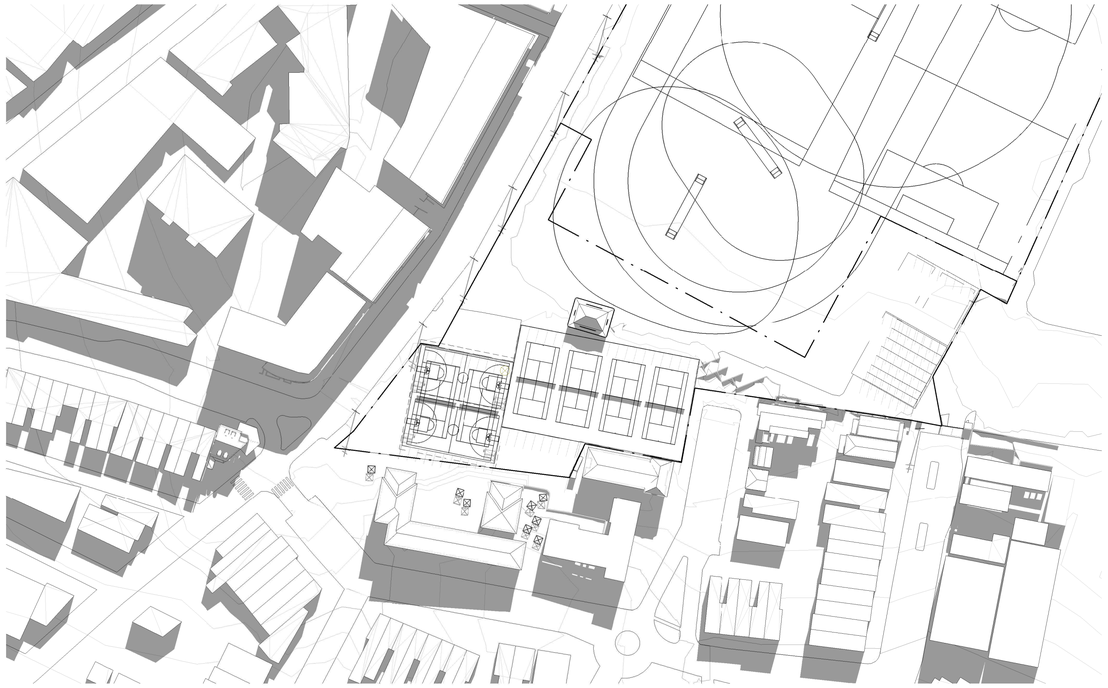

4 21/06 12 00 PM

Revisions

No.	Date	Description	Checked	Approved
A	02/09/2020	ISSUED FOR SSDA	ADC	LC
B	WIP	ISSUED TO DPIE FOR RIS		

Key

N

Client

Sydney Grammar School

Architect

AJ+C
Allen Jack+Cottier

79 Myrtle Street Chippendale NSW 2008 AUSTRALIA
ph +61 2 9311 8222 fx +61 2 9311 8200
ABN 53 003 782 250

Project

SGS Weigall Sports Complex
Neild Ave, Rushcutters Bay

Proj. No. 19086

Drawing Title

WEIGALL SPORTS COMPLEX
BUILDING 01 AND BUILDING 02
SOLAR ACCESS STUDIES
PLAN EXISTING JUNE 21 SHEET 01

Sheet Status

NOT FOR CONSTRUCTION

Scale: 1 : 1000 @A1


Drawing No.: A9100

Issue: B


DRAFT

PLOT DATE & TIME: 5/03/2021 6:32:10 PM
PLOTTED & CHECKED BY: Author
REF: C:\Users\jayne2\Documents\19086_Master_Jayne.jayne2\WEE4.rvt


Do not scale drawings. Use figured dimensions only. Check & verify levels and dimensions on site prior to the commencement of any work, the preparation of shop drawings or the fabrication of components. This drawing is the copyright of Allen Jack + Cottier Architects and is protected under the Copyright Act 1968. Do not alter, reproduce or transmit in any form, or by any means without the express permission of Allen Jack + Cottier Architects. Nominated Architects: Michael Heenan 5264, Peter Ireland 6661

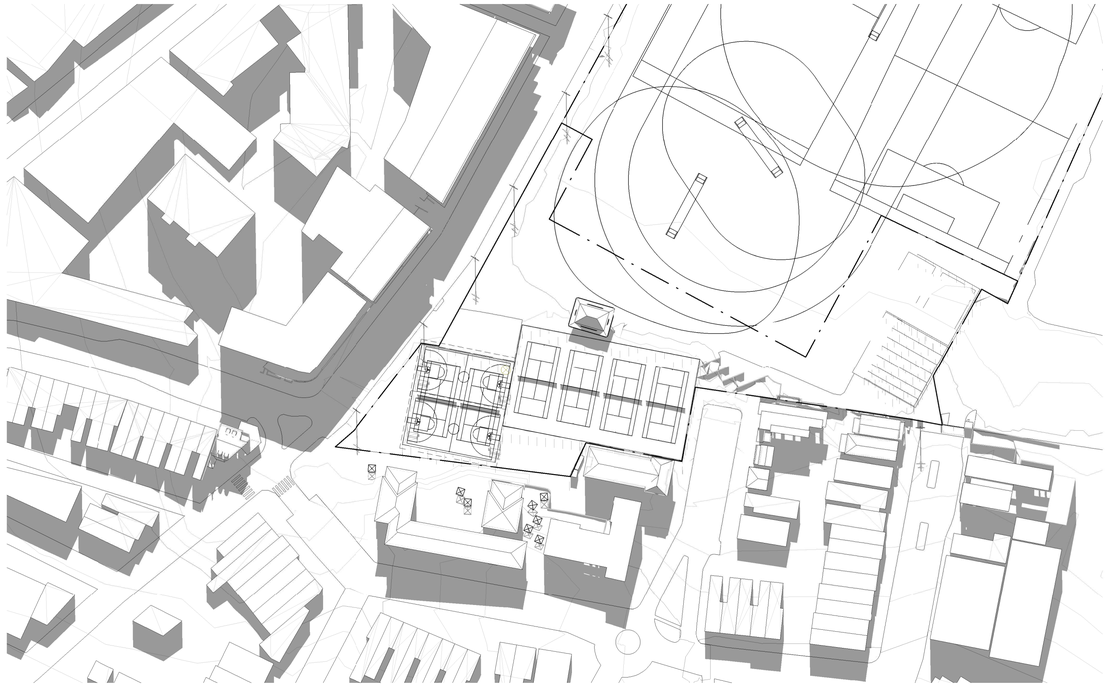

1 21/06 13 00 PM

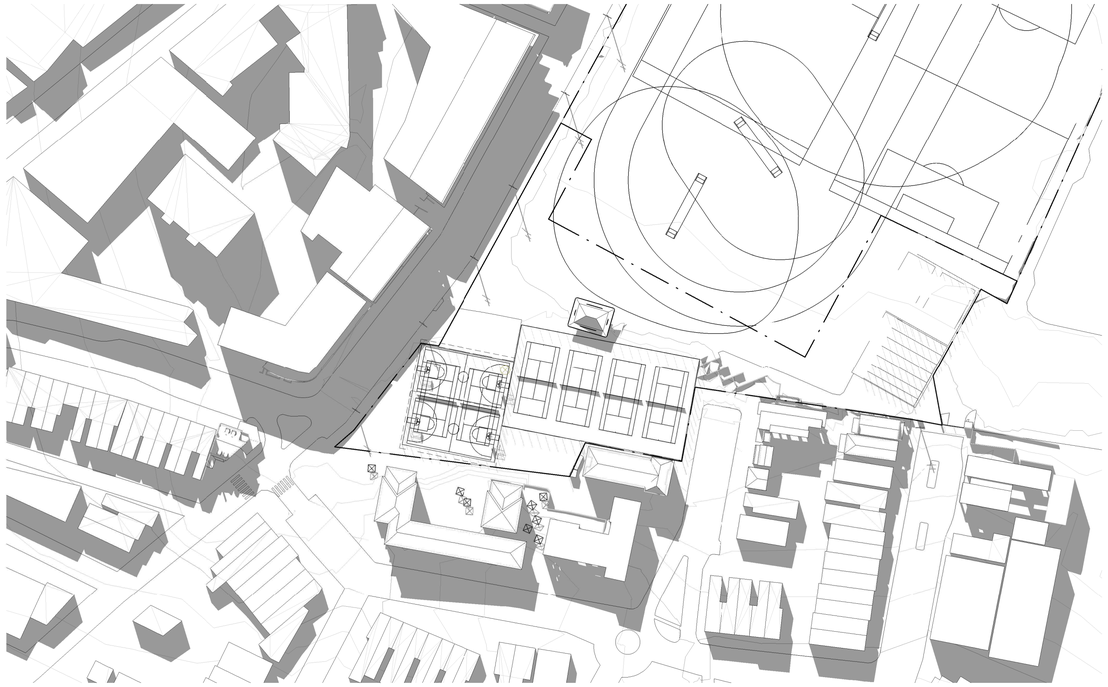

2 21/06 14 00 PM

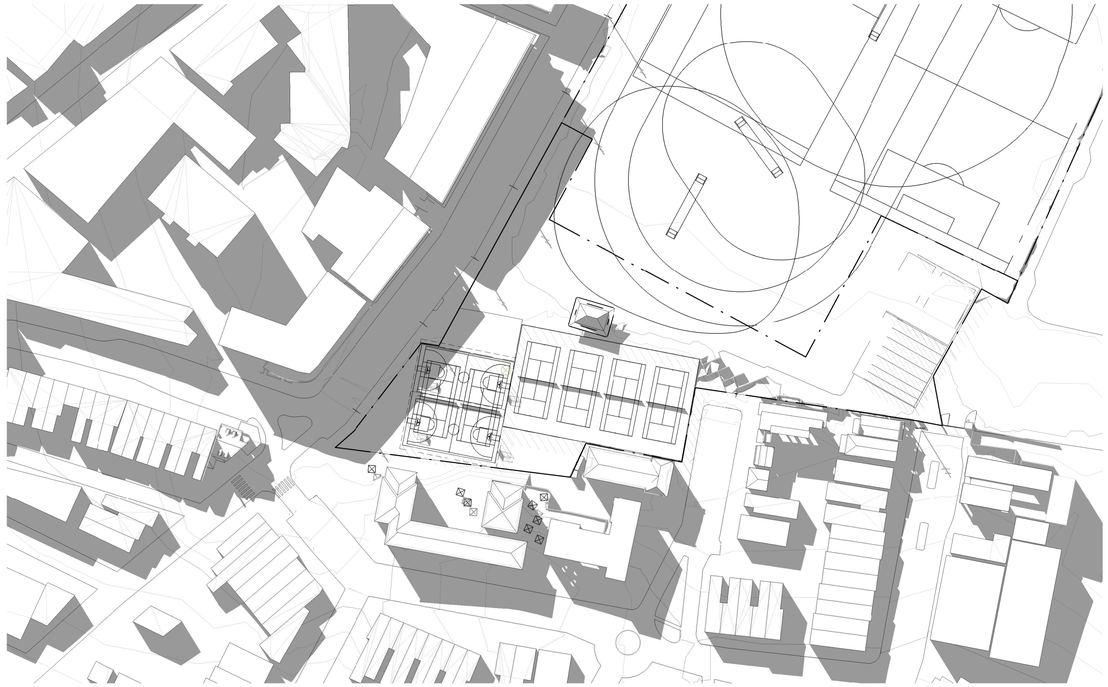

3 21/06 15 00 PM

Revisions

No.	Date	Description	Checked	Approved
A	02/09/2020	ISSUED FOR SSDA	ADC	LC
B	WIP	ISSUED TO DPIE FOR RIS		

Key

N

Client
Sydney Grammar School

Architect
AJ+C
Allen Jack+Cottier
79 Myrtle Street Chippendale NSW 2008 AUSTRALIA
ph +61 2 9311 8222 fx +61 2 9311 8200
ABN 53 003 782 250

Project
SGS Weigall Sports Complex
Neild Ave, Rushcutters Bay
Proj. No. 19086

Drawing Title
WEIGALL SPORTS COMPLEX
BUILDING 01 AND BUILDING 02
SOLAR ACCESS STUDIES
PLAN EXISTING JUNE 21 SHEET 01

Sheet Status
NOT FOR CONSTRUCTION

Scale
1 : 1000
@A1


Drawing No.
A9101

Issue
B


DRAFT

PLOT DATE & TIME: 5/03/2021 6:33:22 PM
PLOTTED & CHECKED BY: Author
REF: C:\Users\apayne\Documents\19086_Master_Jaura.apayneNTWE4.rvt


Do not scale drawings. Use figured dimensions only. Check & verify levels and dimensions on site prior to the commencement of any work, the preparation of shop drawings or the fabrication of components. This drawing is the copyright of Allen Jack + Cottier Architects and is protected under the Copyright Act 1968. Do not alter, reproduce or transmit in any form, or by any means without the express permission of Allen Jack + Cottier Architects. Nominated Architects: Michael Heenan 5264, Peter Ireland 6661

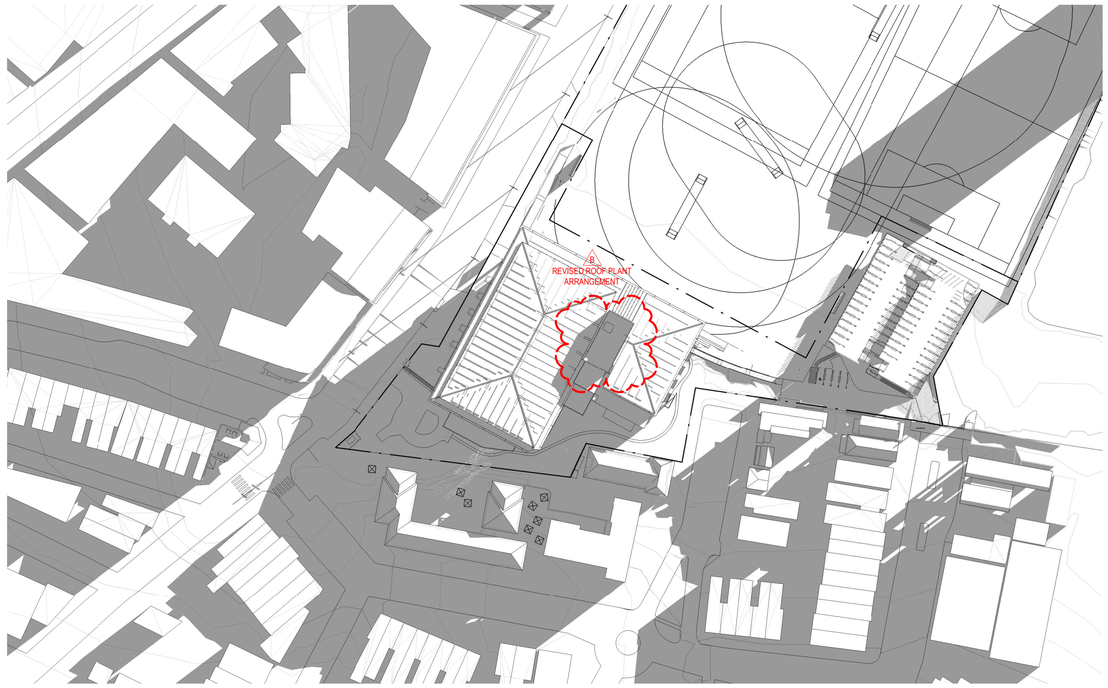


1 21/06 09 00 AM

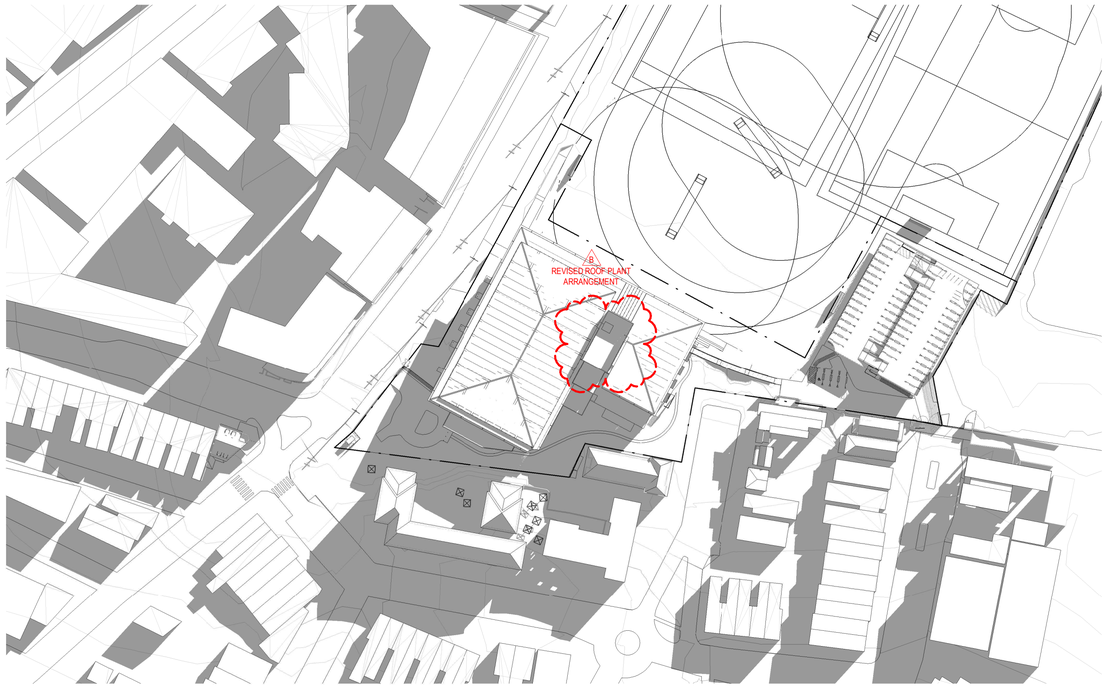

2 21/06 10 00 AM

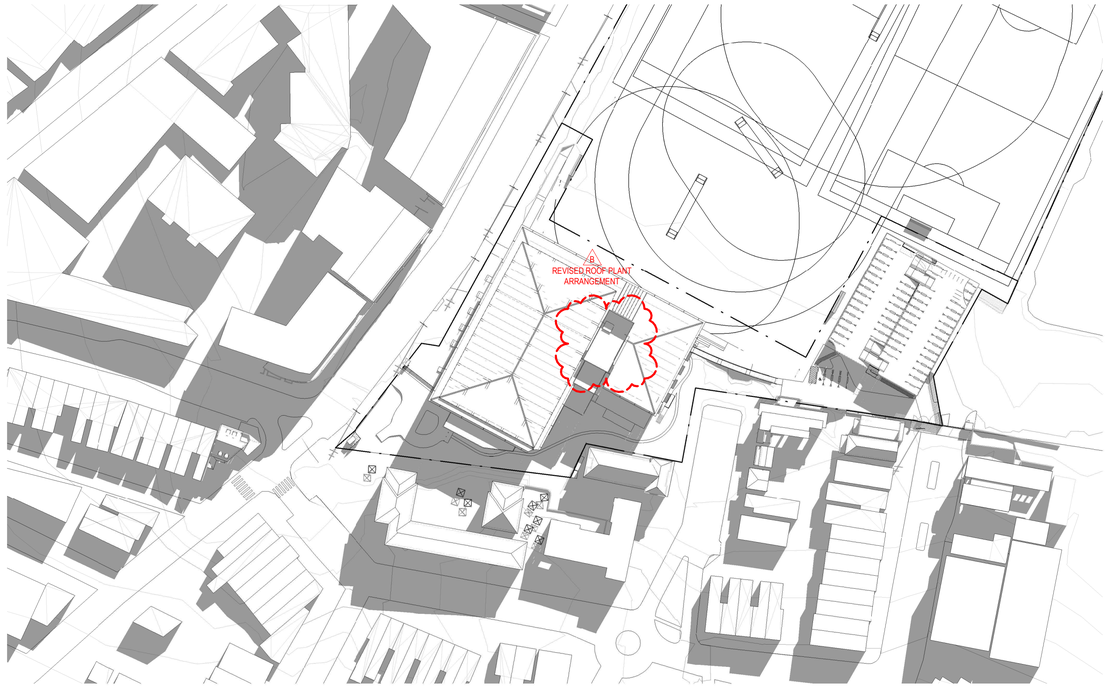

3 21/06 11 00 AM

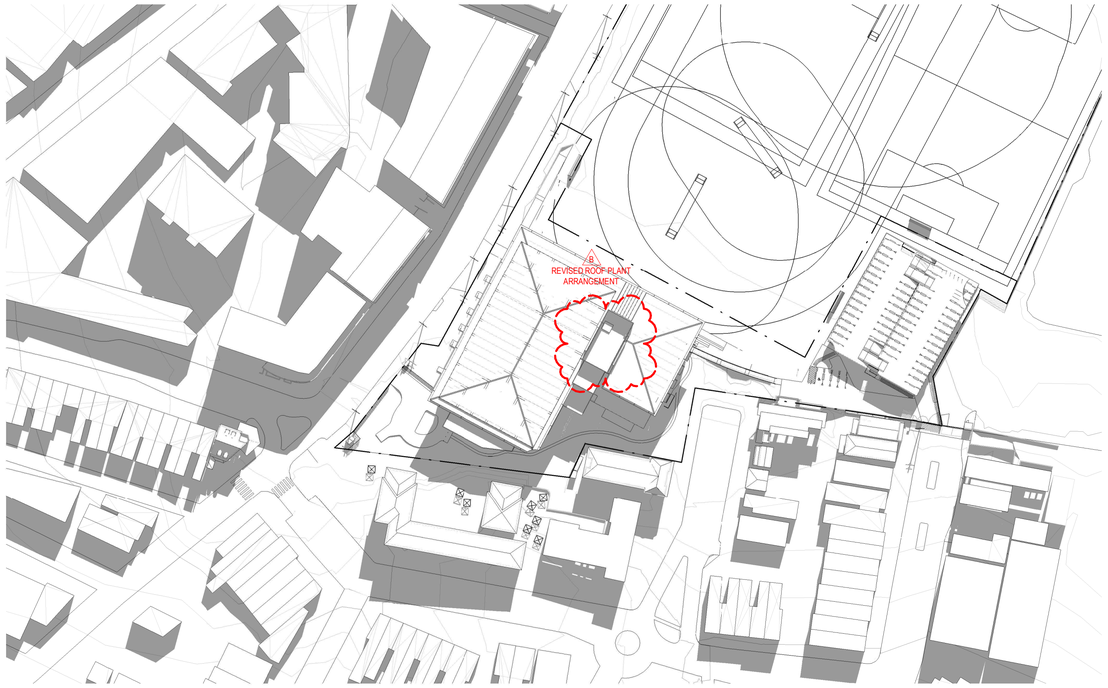

4 21/06 12 00 PM

Revisions

No.	Date	Description	Checked	Approved
A	02/09/2020	ISSUED FOR SSDA	ADC	LC
B	WIP	ISSUED TO DPIE FOR RIS		

Key

N

Client
Sydney Grammar School

Architect
AJ+C
Allen Jack+Cottier
79 Myrtle Street Chippendale NSW 2008 AUSTRALIA
ph +61 2 9311 8222 fx +61 2 9311 8200
ABN 53 003 782 250

Project
SGS Weigall Sports Complex
Neild Ave, Rushcutters Bay
Proj. No. 19086

Drawing Title
WEIGALL SPORTS COMPLEX
BUILDING 01 AND BUILDING 02
SOLAR ACCESS STUDIES
PLAN PROPOSED JUNE 21 SHEET 01

Sheet Status
NOT FOR CONSTRUCTION

Scale
1 : 1000
@A1


Drawing No.
A9102

Issue
B


DRAFT

PLOT DATE & TIME: 5/03/2021 6:32:56 PM
PLOTTED & CHECKED BY: Author
REF: C:\Users\apayne\Documents\19086_Master_Jaura.apayne76WE4.rvt


Do not scale drawings. Use figured dimensions only. Check & verify levels and dimensions on site prior to the commencement of any work, the preparation of shop drawings or the fabrication of components. This drawing is the copyright of Allen Jack + Cottier Architects and is protected under the Copyright Act 1968. Do not alter, reproduce or transmit in any form, or by any means without the express permission of Allen Jack + Cottier Architects. Nominated Architects: Michael Heenan 5264, Peter Ireland 6661

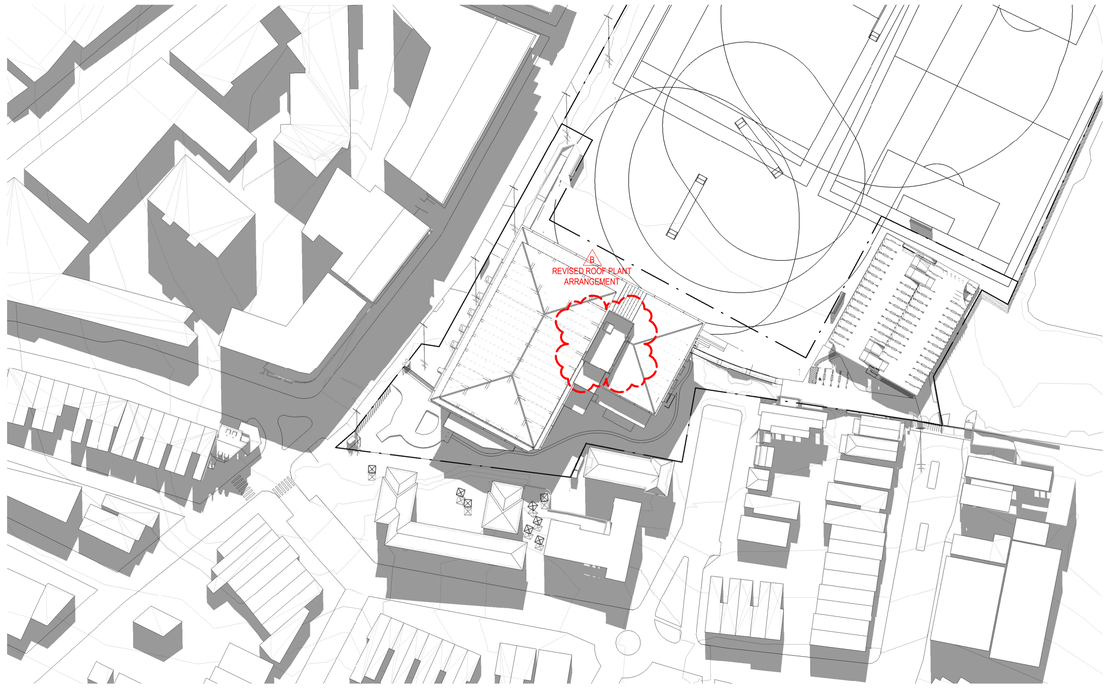

1 21/06 13 00 PM

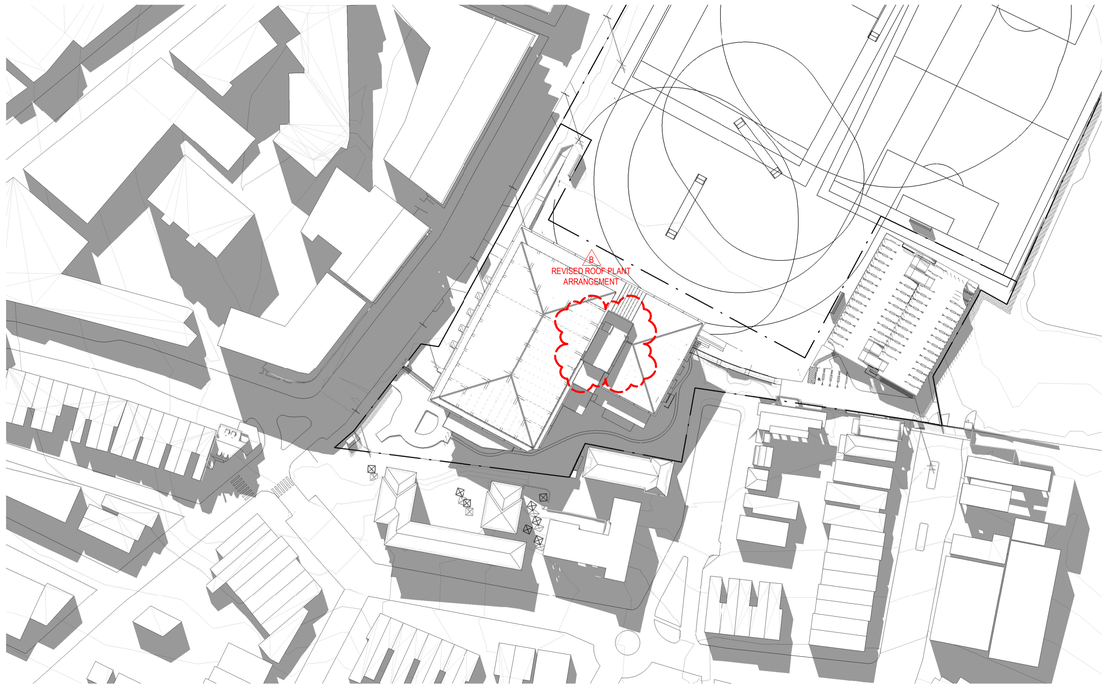

2 21/06 14 00 PM

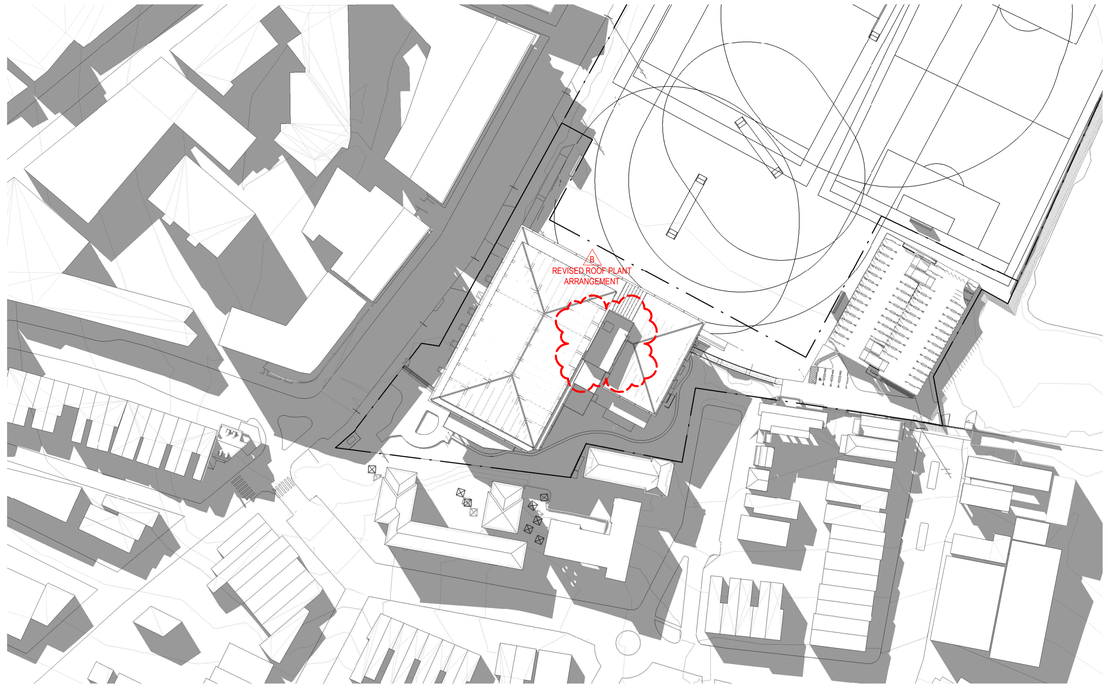

3 21/06 15 00 PM

Revisions

No.	Date	Description	Checked	Approved
A	02/09/2020	ISSUED FOR SSDA	ADC	LC
B	WIP	ISSUED TO DPIE FOR RIS		

Key

N

Client
Sydney Grammar School

Architect
AJ+C Allen Jack+Cottier
79 Myrtle Street Chippendale NSW 2008 AUSTRALIA
ph +61 2 9311 8222 fx +61 2 9311 8200
ABN 53 003 782 250

Project
SGS Weigall Sports Complex
Neild Ave, Rushcutters Bay
Proj. No. 19086

Drawing Title
WEIGALL SPORTS COMPLEX
BUILDING 01 AND BUILDING 02
SOLAR ACCESS STUDIES
PLAN PROPOSED JUNE 21 SHEET 02

Sheet Status
NOT FOR CONSTRUCTION

Scale
1 : 1000
@A1


Drawing No.
A9103

Issue
B


DRAFT

PLOT DATE & TIME: 5/03/2021 6:33:21 PM
PLOTTED & CHECKED BY: Author
REF: C:\Users\jayne\Documents\19086_Master_Jaura.jayne.rvt


Do not scale drawings. Use figured dimensions only. Check & verify levels and dimensions on site prior to the commencement of any work, the preparation of shop drawings or the fabrication of components. This drawing is the copyright of Allen Jack + Cottier Architects and is protected under the Copyright Act 1968. Do not alter, reproduce or transmit in any form, or by any means without the express permission of Allen Jack + Cottier Architects. Nominated Architects: Michael Heenan 5264, Peter Ireland 6661

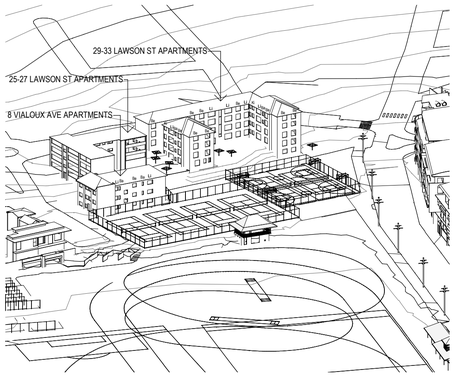


1 9 00 AM

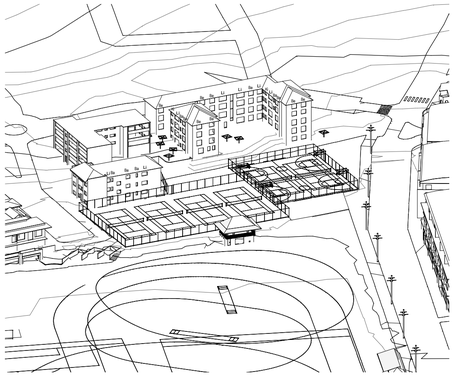


2 9 30 AM

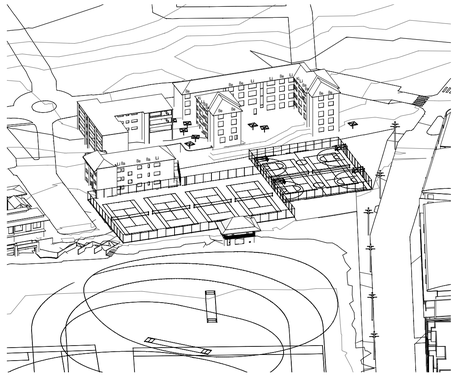


3 10 00 AM

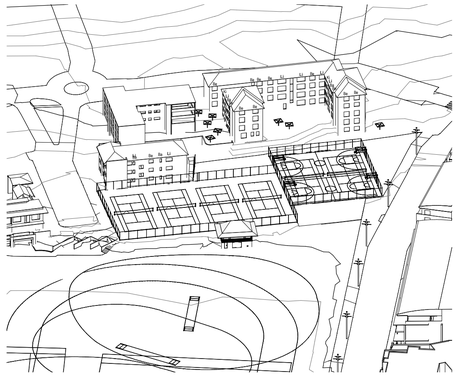


4 10 30 AM

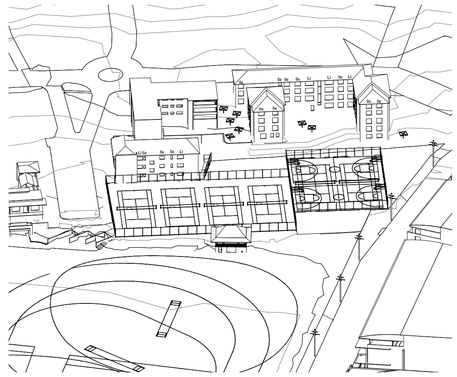


5 11 00 AM

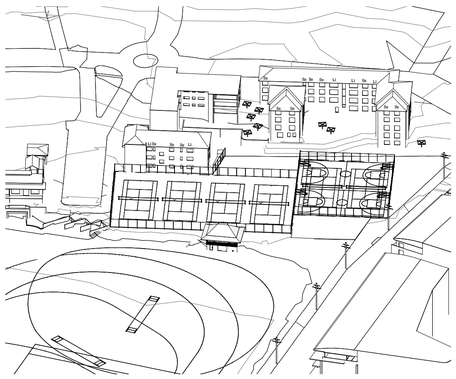


6 11 30 AM

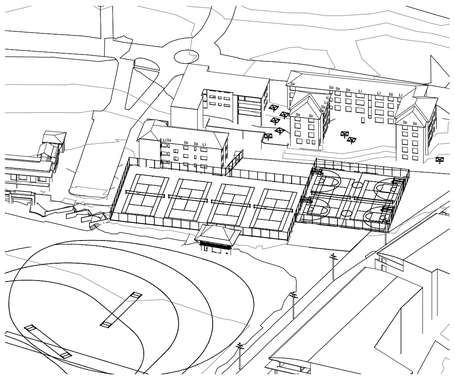


7 12 00 PM

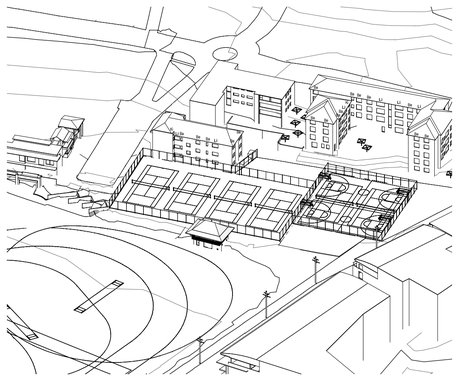


8 12 30 PM

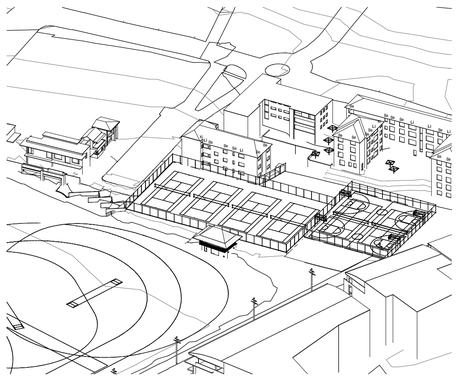


9 13 00 PM

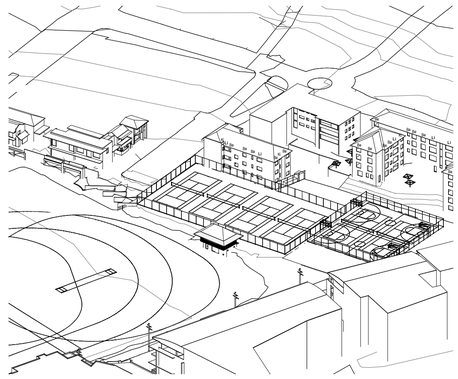


10 13 30 PM

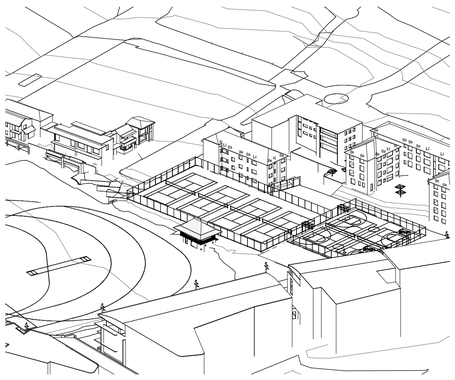

11 14 00 PM

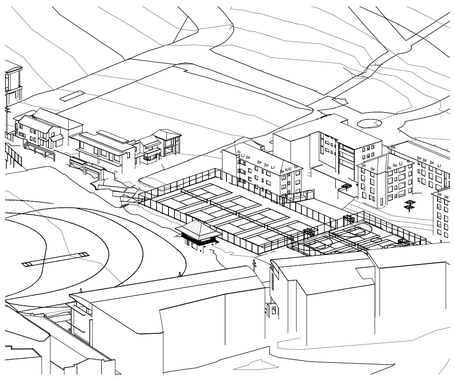

12 14 30 PM

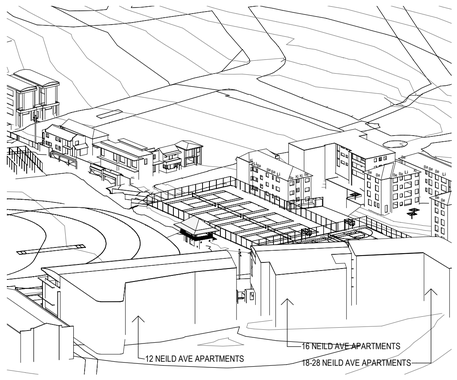

13 15 00 PM

Revisions

No.	Date	Description	Checked	Approved
A	02/09/2020	ISSUED FOR SSDA	ADC	LC
B	WIP	ISSUED TO DPIE FOR RIS		

Key

N

Client
Sydney Grammar School

Architect
AJ+C Allen Jack+Cottier
79 Myrtle Street Chippendale NSW 2008 AUSTRALIA
ph +61 2 9311 8222 fx +61 2 9311 8200
ABN 53 003 782 250

Project
SGS Weigall Sports Complex
Neild Ave, Rushcutters Bay
Proj. No. 19086

Drawing Title
WEIGALL SPORTS COMPLEX
BUILDING 01 AND BUILDING 02
SOLAR ACCESS STUDIES
SUN EYE EXISTING JUNE 21


Sheet Status
NOT FOR CONSTRUCTION

Scale: @A1
Drawing No.: A9200
Issue: B


DRAFT

PLOT DATE & TIME: 5/03/2021 6:53:45 PM
PLOTTED & CHECKED BY: Author
REF: C:\Users\jayna\Documents\19086_Master_Isura.jayna.rvt


Do not scale drawings. Use figured dimensions only. Check & verify levels and dimensions on site prior to the commencement of any work, the preparation of shop drawings or the fabrication of components. This drawing is the copyright of Allen Jack + Cottier Architects and is protected under the Copyright Act 1968. Do not alter, reproduce or transmit in any form, or by any means without the express permission of Allen Jack + Cottier Architects. Nominated Architects: Michael Heenan 5264, Peter Ireland 6661

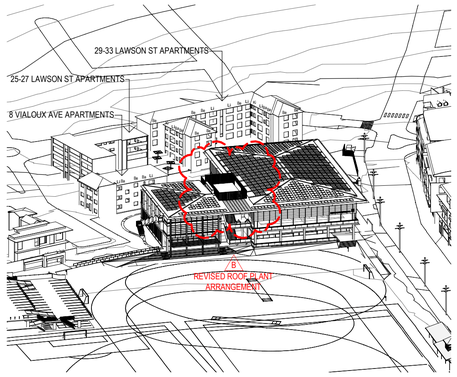


1 9 00 AM

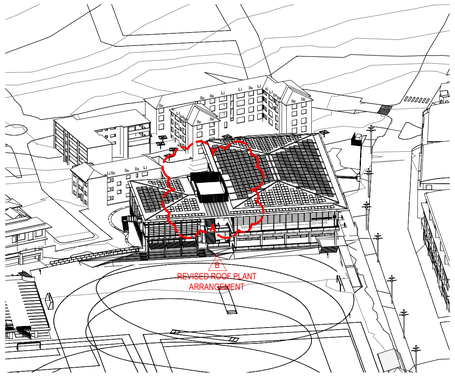


2 9 30 AM

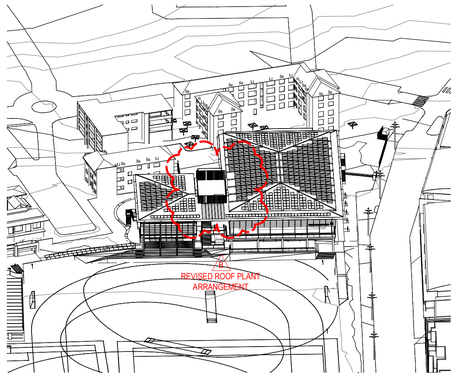


3 10 00 AM

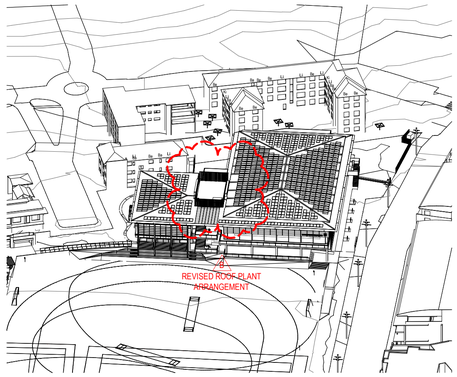


4 10 30 AM

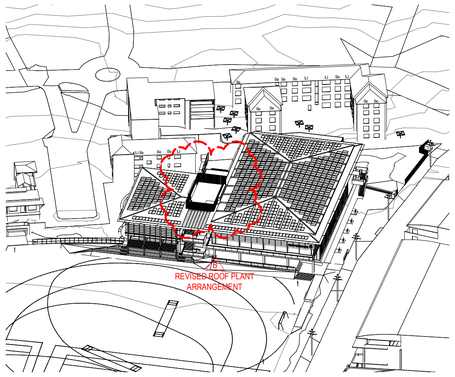


5 11 00 AM

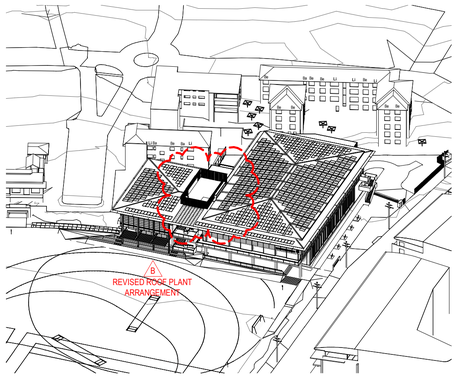


6 11 30 AM

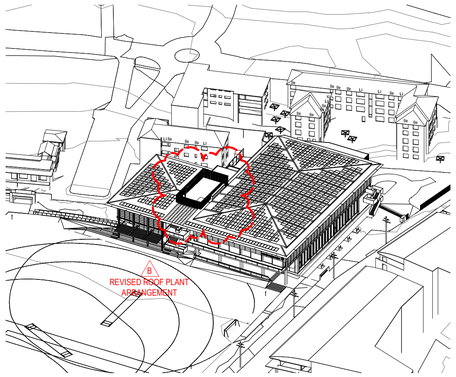


7 12 00 PM

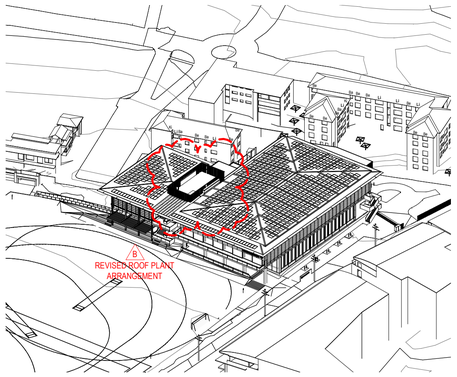


8 12 30 PM

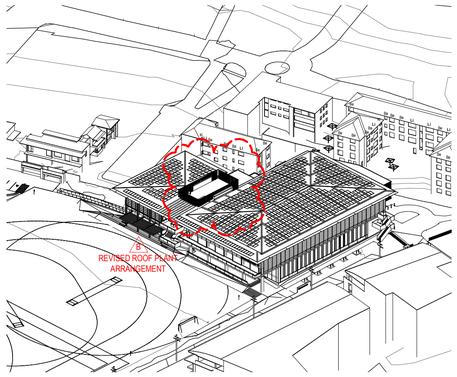


9 13 00 PM

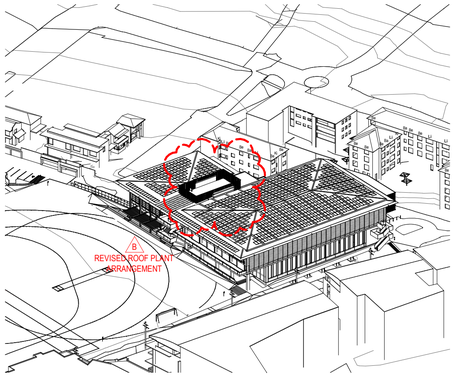


10 13 30 PM

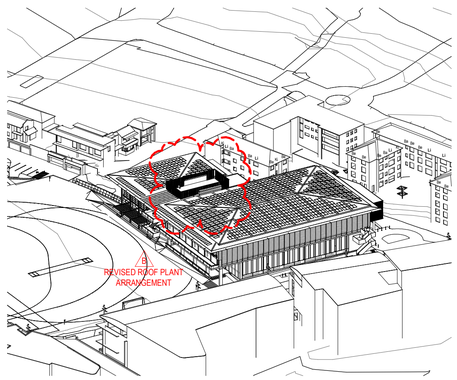

11 14 00 PM

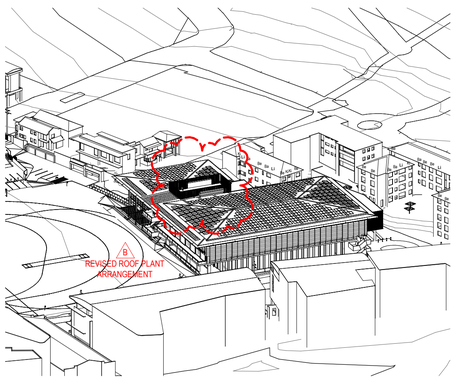

12 14 30 PM

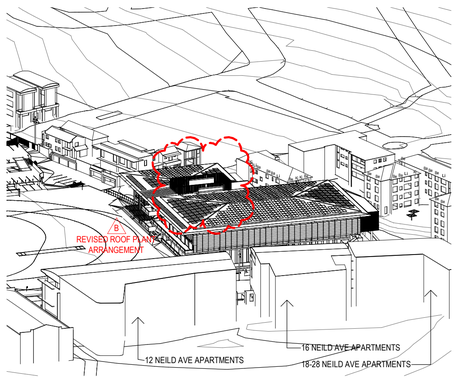

13 15 00 PM

Revisions

No.	Date	Description	Checked	Approved
A	02/09/2020	ISSUED FOR SSDA	ADC	LC
B	WIP	ISSUED TO DPIE FOR RIS		

Key

N

Client
Sydney Grammar School

Architect
AJ+C
Allen Jack+Cottier
79 Myrtle Street Chippendale NSW 2008 AUSTRALIA
ph +61 2 9311 8222 fx +61 2 9311 8200
ABN 53 003 782 250

Project
SGS Weigall Sports Complex
Neild Ave, Rushcutters Bay
Proj. No. 19086

Drawing Title
WEIGALL SPORTS COMPLEX
BUILDING 01 AND BUILDING 02
SOLAR ACCESS STUDIES
SUN EYE PROPOSED JUNE 21

Sheet Status
NOT FOR CONSTRUCTION

Scale: @A1
Drawing No.: A9201
Issue: B

DRAFT

PLOT DATE & TIME: 5/03/2021 6:34:28 PM
PLOTTED & CHECKED BY: Author
REF: C:\Users\jayna\Documents\19086_Master_Jayna.jayna@WIES.rvt

Do not scale drawings. Use figured dimensions only. Check & verify levels and dimensions on site prior to the commencement of any work, the preparation of shop drawings or the fabrication of components. This drawing is the copyright of Allen Jack + Cottier Architects and is protected under the Copyright Act 1968. Do not alter, reproduce or transmit in any form, or by any means without the express permission of Allen Jack + Cottier Architects. Nominated Architects: Michael Heenan 5264, Peter Ireland 6661