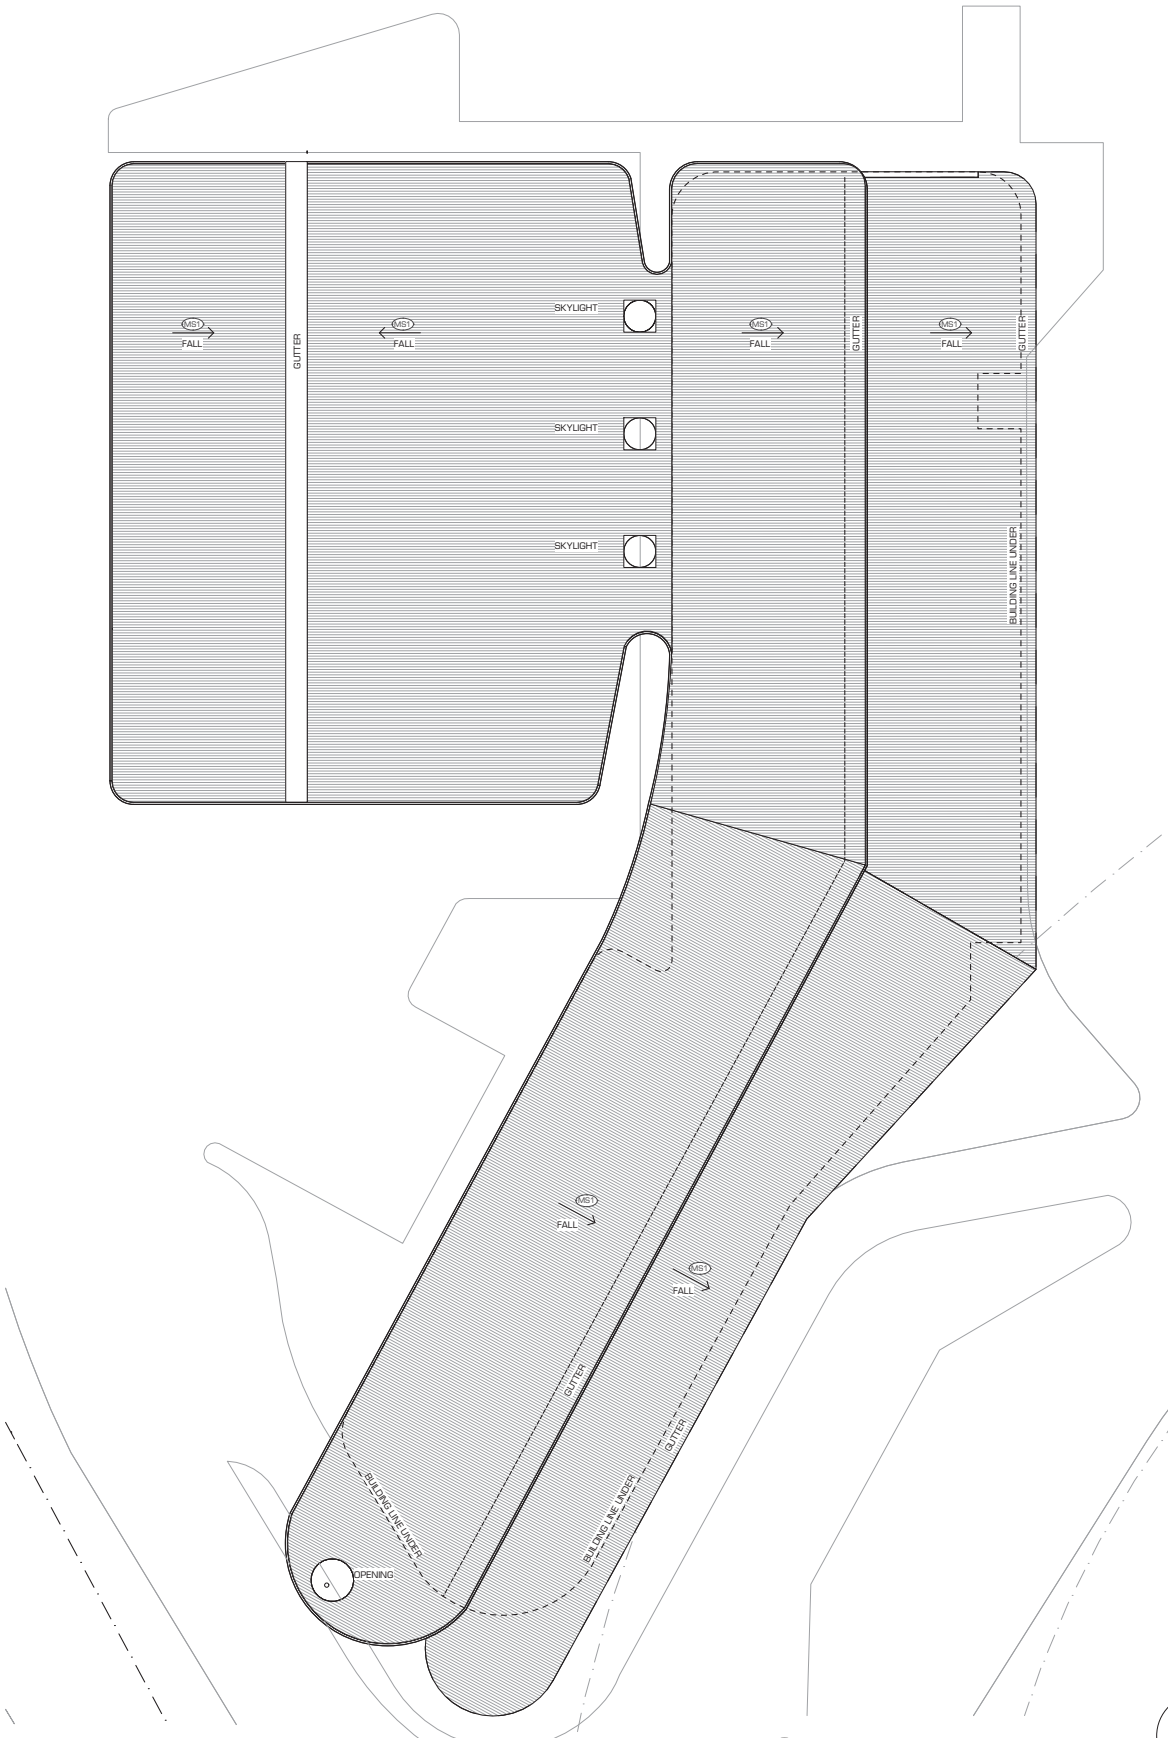

1 ROOF PLAN
1:250

Push
architecture
master planning
interiors

LEVEL 1/ 702 ANN STREET
(CORNER WARNER STREET)
PO BOX 726
FORTITUDE VALLEY Q 4006
T 07 3252 0949
F 07 3252 2636
info @ push.net.au

project
KINGS FOREST SERVICE STATION

location
TWEED COAST ROAD

client
LEDA DEVELOPMENTS PTY LTD

title
PROPOSED ROOF PLAN

scale	date	job number
1:250 @ A3	SEP 2016	738.12
drawn	checked	approved
PJN	PJN	PA
stage	drawing no.	issue
DA	1003	C

ABN 94 109 752 310 © COPYRIGHT