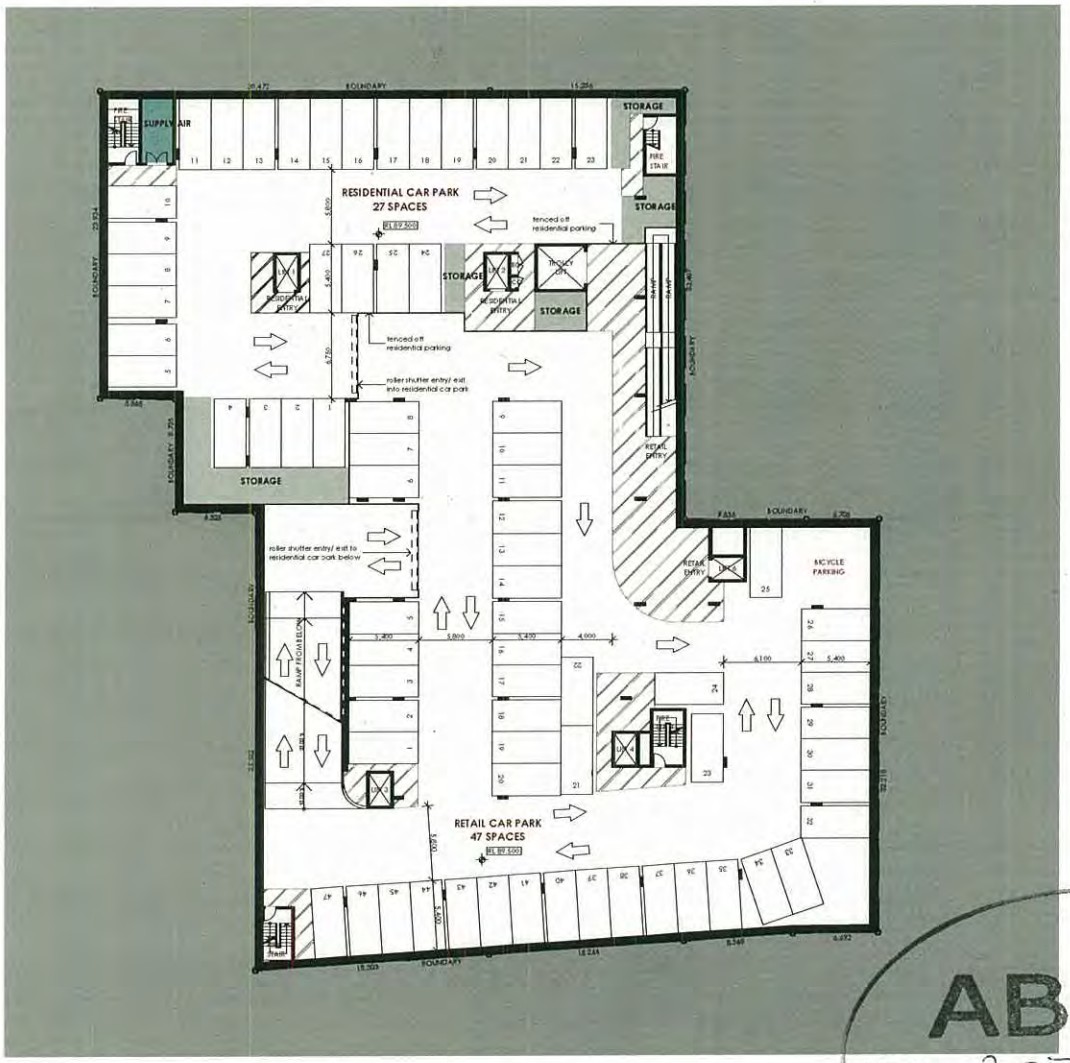

1 BASEMENT 2
1:200

GENERAL LEGEND

- EXISTING RL
- RL 99.500 PROPOSED RL
- BOUNDARY LINES
- STRUCTURAL WALLS
- LIGHTWEIGHT WALLS
- FHR FIRE HOSE REEL CUPBOARD
- EC ELECTRICAL CUPBOARD
- CC COMMS. CUPBOARD
- RC RECYCLING CUPBOARD
- GC GARBAGE CHUTE
- W WASHING MACHINE/ DRYER
- F REFRIDGERATOR
- EXISTING ADJOINING BUILDING
- RETAIL AREAS
- RESIDENTIAL AREAS
- SERVICE/ PLANT AREAS
- EXTERNAL RESIDENTIAL STORAGE AREAS

NOTE
1. Contractors to verify all dimensions on site before any shop drawings or work is commenced.
2. Figured dimensions to be taken in preference to scaled dwgs.
3. This drawing is to be read in conjunction with the specification and engineers drawings.

This drawing is the copyright of Project Tourism International Architecture Pty Ltd and may not be altered, reproduced or transmitted in any form or by any means, in part or as whole without the written permission of Project Tourism International Architecture Pty Ltd. ABN: 90 050 071 022.

REVISIONS

REV	DESCRIPTION	BY	CHK	DATE
A	DEVELOPMENT APPLICATION	VD		22.07.10
B	ACCESS RAMP POSITION CHANGED & PARKING ARRANGEMENT MODIFIED	RA		13.04.11

ABSA
Assr# 20776
Sign
Date 14/04/2011

ptiarchitecture
ARCHITECTURE
Project Tourism International Architecture Pty Ltd Level 10, 263 Clarence St Sydney 2000
T (02) 9283 8900 F (02) 9283 8999 www.ptigroup.com.au ABN 90 050 071 022
Nominated Registered Architect: Peter Wood (reg no. 4926)
COMMERCIAL & DESIGN ARCHITECTS
INTERIOR DESIGNERS
PROPERTY DEVELOPMENT ANALYSTS & ADVISORS
HOTELS, RESORTS, LEISURE, ENTERTAINMENT & RESIDENTIAL PROPERTY

CLIENT:
ANKA PROPERTY GROUP

PROJECT:
LINDFIELD RETAIL & RESIDENTIAL DEVELOPMENT

DRAWING TITLE:
BASEMENT 2 PLAN

SCALE: 1:200 @ A1, 1:400 @ A3
PRINT DATE: 13/04/2011
DRAWN BY: VD
CHECKED BY: VD
PROJECT No: P194.2
TRUE NORTH:

A DA 03 B
doc stage dwg no. revision

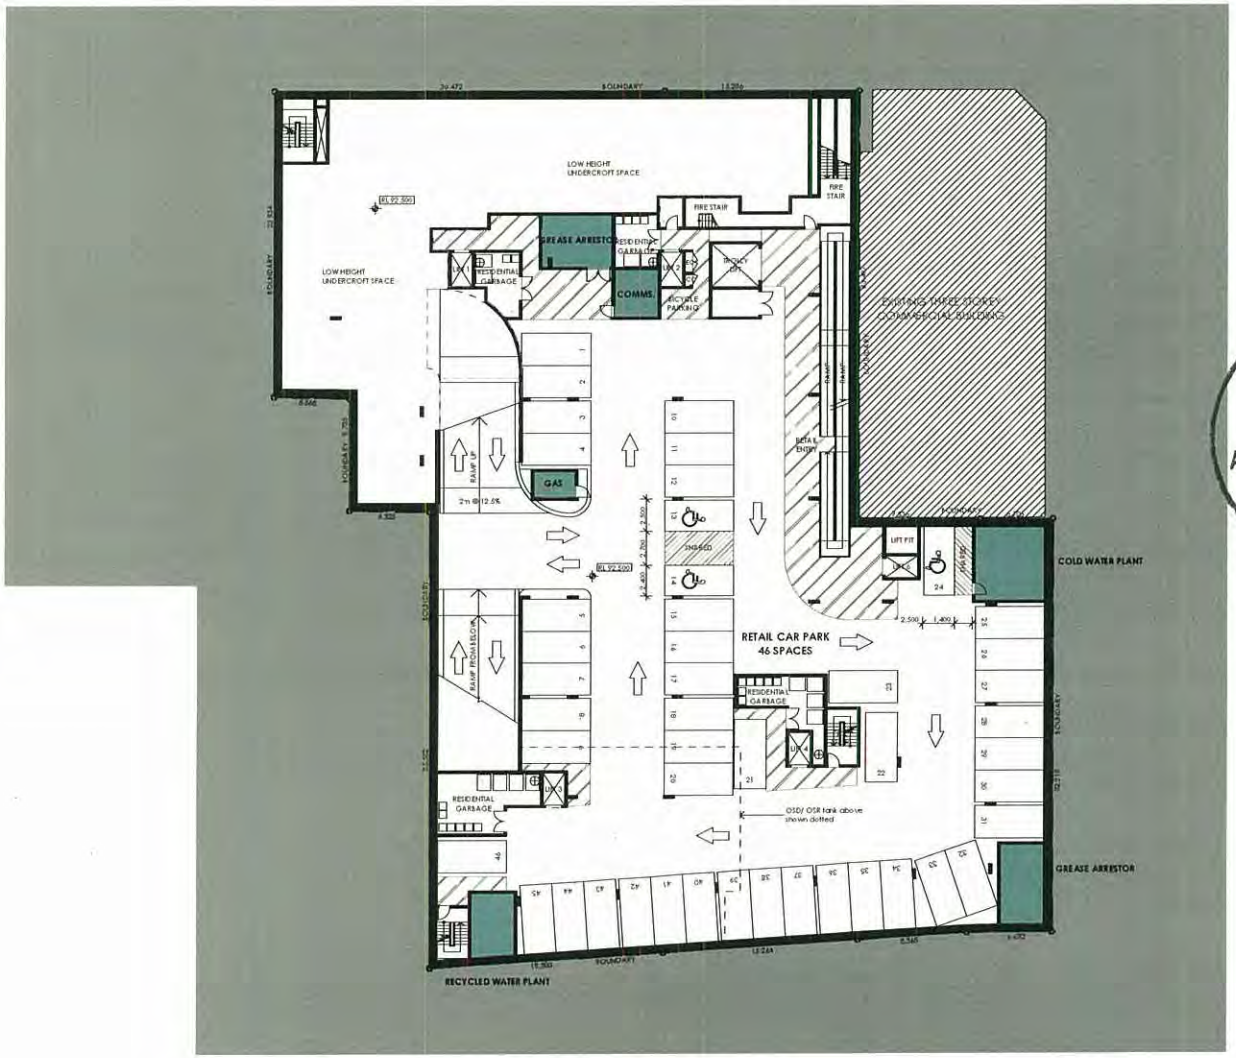

1 BASEMENT 1
1:200

GENERAL LEGEND

- EXISTING RL
- RL99.500 PROPOSED RL
- BOUNDARY LINES
- STRUCTURAL WALLS
- LIGHTWEIGHT WALLS
- FHR FIRE HOSE REEL CUPBOARD
- EC ELECTRICAL CUPBOARD
- CC COMMS CUPBOARD
- RC RECYCLING CUPBOARD
- GC GARBAGE CHUTE
- W WASHING MACHINE/ DRYER
- F REFRIDGERATOR
- EXISTING ADJOINING BUILDING
- RETAIL AREAS
- RESIDENTIAL AREAS
- SERVICES/ PLANT AREAS
- EXTERNAL RESIDENTIAL STORAGE AREAS

ABSA
Assr# 20776
Sign
Date 14/04/2011

NOTE
1. Contractors to verify all dimensions on site before any shop drawings or work is commenced.
2. Figured dimensions to be taken in preference to scaled dwgs.
3. This drawing is to be read in conjunction with the specification and engineers drawings.

This drawing is the copyright of Project Tourism International Architecture Pty Ltd and may not be altered, reproduced or transmitted in any form or by any means, in part or in whole without the written permission of Project Tourism International Architecture Pty Ltd. ABN 90 050 071 022

REVISIONS

REV	DESCRIPTION	BY	CHK	DATE
A	DEVELOPMENT APPLICATION	VD		22.07.10
B	ACCESS RAMP POSITION CHANGED TO SUIT EASEMENTS, PARKING ARRANGEMENT MODIFIED	RA		13.04.11

ptiARCHITECTURE
Project Tourism International Architecture Pty Ltd Level 10, 263 Clarence St Sydney 2000
T (02) 9283 0999 F (02) 9283 0970 www.ptigroup.com.au ABN 90 050 071 022
Nominated Registered Architect: Peter Brooking no. 4944
COMMERCIAL & RESIDENTIAL ARCHITECTS
INTERIOR DESIGNERS
PROPERTY DEVELOPMENT ANALYSIS & ADVISORS
HOTEL TOWN, RESORT, LEISURE, MIXED USE & RESIDENTIAL PROPERTIES

CLIENT
ANKA PROPERTY GROUP

PROJECT:
LINDFIELD RETAIL & RESIDENTIAL DEVELOPMENT

DRAWING TITLE:
BASEMENT 1 PLAN

SCALE: 1:200 @ A1, 1:400 @ A3
PRINT DATE: 13/04/2011
DRAWN BY: VD
CHECKED BY: VD
PROJECT No: P194.2
TRUE NORTH

A DA 04 B
disc stage dwg no revision

1 GROUND FLOOR - SPECIALTY RETAIL
1:200

GENERAL LEGEND

- EXISTING RL
- RL99.500 PROPOSED RL
- BOUNDARY LINES
- STRUCTURAL WALLS
- LIGHTWEIGHT WALLS
- FHR FIRE HOSE REEL CUPBOARD
- EC ELECTRICAL CUPBOARD
- CC COMMS. CUPBOARD
- RC RECYCLING CUPBOARD
- GC GARBAGE CHUTE
- W WASHING MACHINE/ DRYER
- F REFRIDGERATOR
- EXISTING ADJOINING BUILDING
- RETAIL AREAS
- RESIDENTIAL AREAS
- SERVICE/ PLANT AREAS
- EXTERNAL RESIDENTIAL STORAGE AREAS

NOTE
1. Contractors to verify all dimensions on site before any shop drawings or work is commenced.
2. Figured dimensions to be taken in preference to scaled dwgs.
3. This drawing is to be read in conjunction with the specification and engineers drawings.

This drawing is the copyright of Project Tourism International Architecture Pty Ltd and may not be altered, reproduced or transmitted in any form or by any means, in part or in whole without the written permission of Project Tourism International Architecture Pty Ltd. ABN: 90 050 071 022.

REVISIONS

REV	DESCRIPTION	BY	CHK	DATE
A	DEVELOPMENT APPLICATION	VD		22.07.10
B	UPDATED SUBMISSION WITH PROPOSED SETBACK LINE	TH		06.10.10
C	CARPARK ACCESS RAMP CHANGED TO SUIT EASEMENTS	RA		11.02.11
D	RETAIL & SUPERMARKET RELOCATED KOCHIA LN SETBACK INCREASED	VD		13.04.11

ABSA
Assr # 20776
Sign
Date 19/04/2011

ptiarchitecture
ARCHITECTURE
Project Tourism International Architecture Pty Ltd Level 10, 263 Clarence St Sydney 2000
T (02) 9283 0500 F (02) 9283 0570 www.ptigroup.com.au ABN 90 050 071 022
Nominated Registered Architect: Peter Lloyd (reg no. 4944)
COMMERCIAL & DESIGN ARCHITECTS
INTERIOR DESIGNERS
PROPERTY DEVELOPMENT ANALYSTS & ADVISORS
ADVISORY SERVICES, ANALYSIS AND CONSULTING PROJECTS

CLIENT:
ANKA PROPERTY GROUP

PROJECT:
LINDFIELD RETAIL & RESIDENTIAL DEVELOPMENT

DRAWING TITLE:
GROUND FLOOR PLAN

0 5 10 20m

SCALE:	1:200 @ A1, 1:400 @ A3
PRINT DATE:	13/04/2011
DRAWN BY:	VD
CHECKED BY:	VD
PROJECT No:	P194.2

TRUE NORTH

A	DA	05	D
disc	stage	dwg no.	revision

1 LEVEL 1 - SUPERMARKET
1:200

GENERAL LEGEND

- EXISTING RL
- PROPOSED RL
- BOUNDARY LINES
- STRUCTURAL WALLS
- LIGHTWEIGHT WALLS
- FHR — FIRE HOSE REEL CUPBOARD
- EC — ELECTRICAL CUPBOARD
- CC — COMMS CUPBOARD
- RC — RECYCLING CUPBOARD
- GC — GARBAGE CHUTE
- W — WASHING MACHINE/ DRYER
- F — REFRIDGERATOR
- EXISTING ADJOINING BUILDING
- RETAIL AREAS
- RESIDENTIAL AREAS
- SERVICES/ PLANT AREAS
- EXTERNAL RESIDENTIAL STORAGE AREAS

NOTE
1. Contractors to verify all dimensions on site before any shop drawings or work is commenced.
2. Figured dimensions to be taken in preference to scaled dwgs.
3. This drawing is to be read in conjunction with the specification and engineers drawings.

This drawing is the copyright of Project Tourism International Architecture Pty Ltd and may not be altered, reproduced or transmitted in any form or by any means, in part or in whole without the written permission of Project Tourism International Architecture Pty Ltd. ABN: 90 050 071 022.

REVISIONS

REV	DESCRIPTION	BY	CHK	DATE
A	DEVELOPMENT APPLICATION	VD		22.07.10
B	UPDATED SUBMISSION WITH PROPOSED SETBACK LINE	TH		06.10.10
C	PREVIOUSLY AMENDED TO SUB GROUND FLOOR CHANGES, 1 UNIT CHANGED TO STUDIO.	RA		11.02.11
D	RETAIL & SUPERMARKET RELOCATED COURTYARD DELETED KOCHIA LN SETBACK INCREASED	VD		13.04.11

ABSA
Assr# 20776
Sign
Date 14/04/2011

ARCHITECTURE
Project Tourism International Architecture Pty Ltd Level 10, 263 Clarence St Sydney 2000
T (02) 9283 0866 F (02) 9283 0899 www.ptigroup.com.au ABN 90 050 071 022
Nominated Registered Architect: Peter Israel (reg. no. 4544)
COMMERCIAL & DESIGN ARCHITECTS
INTERIOR DESIGNERS
PROPERTY DEVELOPMENT ANALYSTS & ADVISORS
HOTELS, RESTAURANTS, LEISURE, RETAIL & RESIDENTIAL PROJECTS

CLIENT
ANKA PROPERTY GROUP

PROJECT
LINDFIELD RETAIL & RESIDENTIAL DEVELOPMENT

DRAWING TITLE
LEVEL 1 PLAN

SCALE: 1:200 @ A1, 1:400 @ A3
PRINT DATE: 13/04/2011
DRAWN BY: VD
CHECKED BY: VD
PROJECT No: P194.2
TRUE NORTH

A	DA	06	D
disc	stage	dwg no.	revision

1 LEVEL 2
1:200

GENERAL LEGEND

- EXISTING RL
- PROPOSED RL
- BOUNDARY LINES
- STRUCTURAL WALLS
- LIGHTWEIGHT WALLS
- FHR FIRE HOSE REEL CUPBOARD
- EC ELECTRICAL CUPBOARD
- CC COMMS CUPBOARD
- RC RECYCLING CUPBOARD
- GC GARBAGE CHUTE
- W WASHING MACHINE/ DRYER
- F REFRIDGERATOR
- EXISTING ADJOINING BUILDING
- RETAIL AREAS
- RESIDENTIAL AREAS
- SERVICE/ PLANT AREAS
- EXTERNAL RESIDENTIAL STORAGE AREA

NOTE
1. Contractors to verify all dimensions on site before any shop drawings or work is commenced.
2. Figured dimensions to be taken in preference to scaled dwgs.
3. The drawing is to be read in conjunction with the specification and engineers drawings.

The drawing is the copyright of Project Tourism International Architecture Pty Ltd and may not be altered, reproduced or transmitted in any form or by any means, in part or in whole without the written permission of Project Tourism International Architecture Pty Ltd. ABN 90 050 071 022

REVISIONS

REV	DESCRIPTION	BY	CHK	DATE
A	DEVELOPMENT APPLICATION	VD		22.07.10
B	UPDATED SUBMISSION WITH PROPOSED SETBACK LINE & REVISED LAYOUTS OF UNIT TYPES D & F	TN		06.10.10
C	COURTYARD ADDED, UNIT CONFIGURATIONS REVISED AND SETBACK INCREASED ON BUILDING B	VD		13.04.11

ABSA
Assr# 20776
Sign
Date 14/04/2011

ptu
ARCHITECTURE
Project Tourism International Architecture Pty Ltd Level 10, 283 Clarence St Sydney 2000
T (02) 9283 0900 F (02) 9283 0611 www.ptigroup.com.au ABN 90 050 071 022
Nominated Registered Architect: Peter Lloyd (reg no. 4946)
COMMERCIAL & DESIGN ARCHITECTS
INTERIOR DESIGNERS
PROPERTY DEVELOPMENT ANALYSTS & ADVISORS
HOTEL RESORT, LEISURE, ENTERTAINMENT & RESIDENTIAL PROJECTS

CLIENT
ANKA PROPERTY GROUP

PROJECT
LINDFIELD RETAIL & RESIDENTIAL DEVELOPMENT

DRAWING TITLE
LEVEL 2 PLAN

0 5 10 20m

SCALE:	1:200 @ A1, 1:400 @ A3
PRINT DATE:	13/04/2011
DRAWN BY:	VD
CHECKED BY:	VD
PROJECT No:	P194.2

TRUE NORTH

disc	stage	dwg no	revision
A	DA	07	C

LEVEL 3
1:200

GENERAL LEGEND

- EXISTING RL
- PROPOSED RL
- BOUNDARY LINES
- STRUCTURAL WALLS
- LIGHTWEIGHT WALLS
- FHR — FIRE HOSE REEL CUPBOARD
- EC — ELECTRICAL CUPBOARD
- CC — COMMS. CUPBOARD
- RC — RECYCLING CUPBOARD
- GC — GARBAGE CHUTE
- W — WASHING MACHINE/ DRYER
- F — REFRIDGERATOR
- EXISTING ADJOINING BUILDING
- RETAIL AREAS
- RESIDENTIAL AREAS
- SERVICE/ PLANT AREAS
- EXTERNAL RESIDENTIAL STORAGE AREAS

NOTE
1. Contractors to verify all dimensions on site before any shop drawings or work is commenced.
2. Figured dimensions to be taken in preference to scaled drwgs.
3. This drawing is to be read in conjunction with the specification and engineers drawings.

This drawing is the copyright of Project Tourism International Architecture Pty Ltd and may not be altered, reproduced or transmitted in any form or by any means, in part or in whole without the written permission of Project Tourism International Architecture Pty Ltd. ABN 90 050 071 022.

REVISIONS

REV	DESCRIPTION	BY	CHK	DATE
A	DEVELOPMENT APPLICATION	VD		22.07.10
B	UPDATED SUBMISSION WITH PROPOSED SETBACK LINE & REVISED LAYOUTS OF UNIT TYPE D & F	TN		06.10.10
C	UNIT CONFIGURATIONS REVISED AND SETBACK INCREASED ON BUILDING B	VD	VD	13.04.11

ABSA
Assr# 29776
Sign
Date 14/4/2011

ptu
ARCHITECTURE

Project Tourism International Architecture Pty Ltd Level 18, 263 Clarence St Sydney 2000
T (02) 9283 0959 F (02) 9283 0970 www.ptigroup.com.au ABN 90 050 071 022
Nominated Registered Architect: Peter Wood (reg no. 7934)

COMMERCIAL & DESIGN ARCHITECTS
INTERIOR DESIGNERS
PROPERTY DEVELOPMENT ANALYSTS & ADVISORS
FOR YOUR SHOPPING CENTRES, ENTERTAINMENT & RESIDENTIAL PROJECTS

EXISTING THREE STOREY BUILDING

CLIENT: ANKA PROPERTY GROUP

PROJECT: LINDFIELD RETAIL & RESIDENTIAL DEVELOPMENT

DRAWING TITLE: LEVEL 3 PLAN

SCALE: 1:200 @ A1, 1:400 @ A3
PRINT DATE: 13/04/2011
DRAWN BY: VD
CHECKED BY: VD
PROJECT No: P194.2
TRUE NORTH

A DA 08 C
disc stage dwg no revision

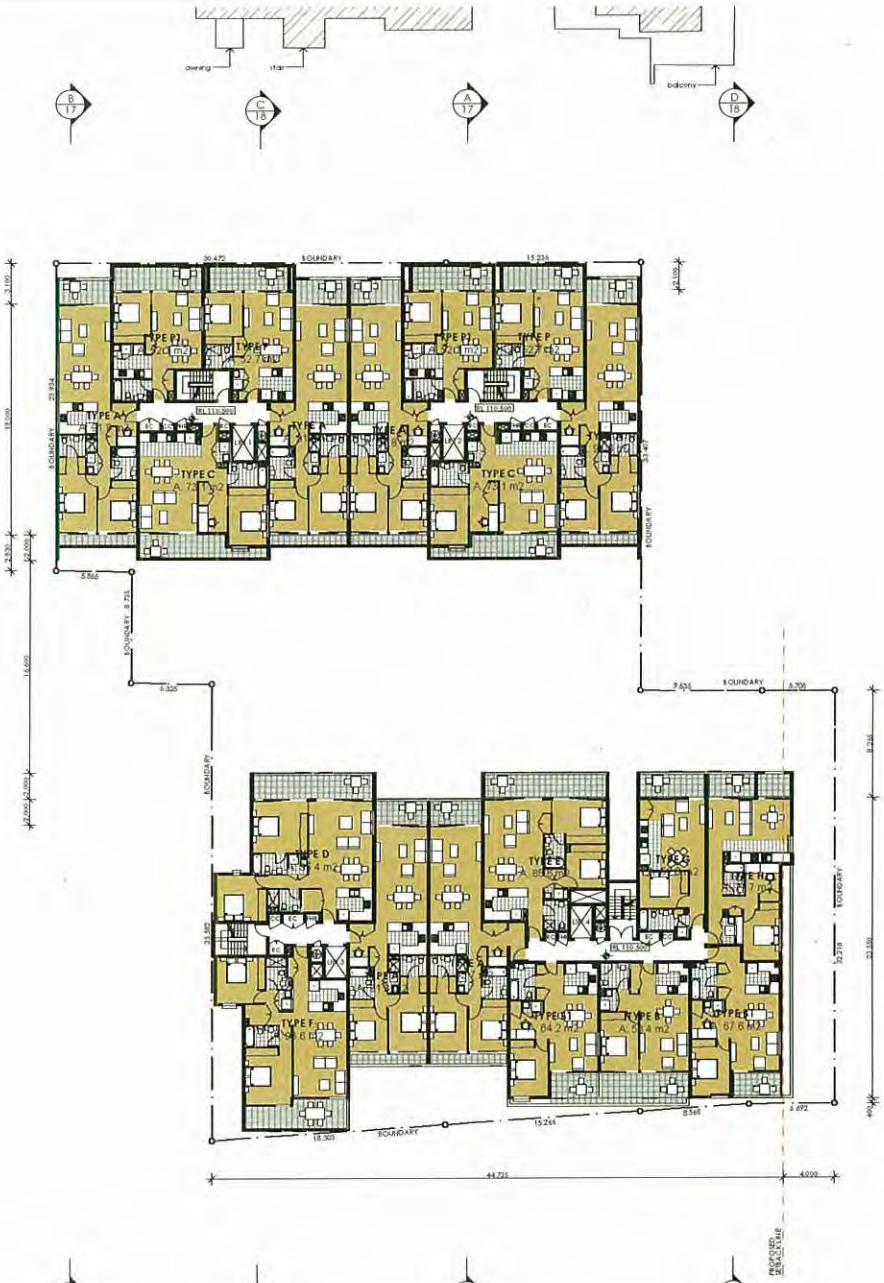

GENERAL LEGEND

- EXISTING RL
- PROPOSED RL
- BOUNDARY LINES
- STRUCTURAL WALLS
- LIGHTWEIGHT WALLS
- FHR — FIRE HOSE REEL CUPBOARD
- EC — ELECTRICAL CUPBOARD
- CC — COMMS CUPBOARD
- RC — RECYCLING CUPBOARD
- GC — GARBAGE CHUTE
- W — WASHING MACHINE/ DRYER
- F — REFRIDGERATOR
- EXISTING ADJOINING BUILDING
- RETAIL AREAS
- RESIDENTIAL AREAS
- SERVICE/ PLANT AREAS
- EXTERNAL PAVING/ STORAGE AREAS

ABSA
Assr# 29776
Sign
Date 14/04/2011

NOTE
1. Contractors to verify all dimensions on site before any shop drawings or work is commenced.
2. Figured dimensions to be taken in preference to scaled dwgs.
3. The drawing is to be read in conjunction with the specification and engineers drawings.

This drawing is the copyright of Project Tourism International Architecture Pty Ltd and may not be altered, reproduced or transmitted in any form, or by any means, in part or in whole without the written permission of Project Tourism International Architecture Pty Ltd. ABN 90 050 071 022.

REVISIONS

REV	DESCRIPTION	BY	CHK	DATE
A	DEVELOPMENT APPLICATION	VD		22.07.10
B	UPDATED SUBMISSION WITH PROPOSED SETBACK LINE & REVISED LAYOUTS OF UNITS TYPE D & F	TN		06.10.10
C	UNIT CONFIGURATIONS REVISED AND SETBACK INCREASED ON BUILDING B	VD	VD	13.04.11

ARCHITECTURE
Project Tourism International Architecture Pty Ltd Level 10, 263 Clarence St Sydney 2000
T (02) 9283 0949 F (02) 9283 0911 www.ptigroup.com.au ABN 90 050 071 022
Nominated Registered Architect: Peter Wood Reg no. 4946
COMMERCIAL & DESIGN ARCHITECTS
INTERIOR DESIGNERS
PROPERTY DEVELOPMENT ANALYSTS & ADVISORS
FOR NSW SYDNEY, LEVISORS, MELBOURNE & INTERNATIONAL PROJECTS

CLIENT
ANKA PROPERTY GROUP

PROJECT
LINDFIELD RETAIL & RESIDENTIAL DEVELOPMENT

DRAWING TITLE
LEVEL 4 PLAN

SCALE: 1:200 @ A1, 1:400 @ A3
PRINT DATE: 13/04/2011
DRAWN BY: VD
CHECKED BY: VD
PROJECT No: P194.2
TRUE NORTH

A DA 09 C
disc stage dwg no revision

GENERAL LEGEND

- EXISTING RL
- PROPOSED RL (RL 99.500)
- BOUNDARY LINES
- STRUCTURAL WALLS
- LIGHTWEIGHT WALLS
- FHP: FIRE HOSE REEL CUPBOARD
- EC: ELECTRICAL CUPBOARD
- CC: COMMS CUPBOARD
- RC: RECYCLING CUPBOARD
- GC: GARBAGE CHUTE
- W: WASHING MACHINE/ DRYER
- F: REFRIDGERATOR
- EXISTING ADJOINING BUILDING
- RETAIL AREAS
- RESIDENTIAL AREAS
- SERVICE/ PLANT AREAS
- EXTERNAL RESIDENTIAL STORAGE AREAS

ABSA
Assr # 20776
Sign
Date 14/04/2011

NOTE
1. Contractors to verify all dimensions on site before any shop drawings or work is commenced.
2. Figured dimensions to be taken in preference to scaled dimensions.
3. The drawing is to be read in conjunction with the specification and engineers drawings.

This drawing is the copyright of Project Tourism International Architecture Pty Ltd and may not be altered, reproduced or transmitted in any form or by any means, in part or in whole without the written permission of Project Tourism International Architecture Pty Ltd. ABN: 90 650 071 022

REVISIONS

REV	DESCRIPTION	BY	CHK	DATE
A	DEVELOPMENT APPLICATION	VD		22.07.10
B	UPDATED SUBMISSION WITH PROPOSED SETBACK LINE & REVISED LAYOUTS OF UNIT TYPE D & F	TH		06.10.10
C	UNIT CONFIGURATIONS REVISED	VD	YD	13.04.11

ptu
ARCHITECTURE
Project Tourism International Architecture Pty Ltd Level 10, 263 Clarence St Sydney 2000
T (02) 9283 0900 F (02) 9283 0870 www.ptigroup.com.au ABN 90 650 071 022
Nominated Registered Architect: Peter Wood (reg no. 7936)
COMMERCIAL & DESIGN ARCHITECTS
INTERIOR DESIGNERS
PROPERTY DEVELOPMENT ANALYSTS & ADVISORS
FOR HOTEL SPA, CASINOS, ENTERTAINMENT & RESIDENTIAL DEVELOPMENTS

CLIENT
ANKA PROPERTY GROUP

PROJECT
LINDFIELD RETAIL & RESIDENTIAL DEVELOPMENT

DRAWING TITLE
LEVEL 5 PLAN

SCALE: 1:200 @ A1, 1:400 @ A3
PRINT DATE: 13/04/2011
DRAWN BY: VD
CHECKED BY: VD
PROJECT No: P194.2
BLUE NORTH

A DA 10 C
dsc dage dwg no revision

1 LEVEL 6
1:200

GENERAL LEGEND

- EXISTING RL
- PROPOSED RL
- BOUNDARY LINES
- STRUCTURAL WALLS
- LIGHTWEIGHT WALLS
- FHR FIRE HOSE REEL CUPBOARD
- EC ELECTRICAL CUPBOARD
- CC COMMS. CUPBOARD
- RC RECYCLING CUPBOARD
- GC GARBAGE CHUTE
- W WASHING MACHINE/ DRYER
- F REFRIDGERATOR
- EXISTING ADJOINING BUILDING
- RETAIL AREAS
- RESIDENTIAL AREAS
- SERVICE/ PLANT AREAS
- EXTERNAL RESIDENTIAL STORAGE AREAS

NOTE
1. Contractors to verify all dimensions on site before any shop drawings or work is commenced.
2. Figured dimensions to be taken in preference to scaled dwgs.
3. This drawing is to be read in conjunction with the specification and engineers drawings.

This drawing is the copyright of Project Townsm International Architecture Pty Ltd and may not be altered, reproduced or transmitted in any form or by any means, in part or in whole without the written permission of Project Townsm International Architecture Pty Ltd. ABN 90 050 071 022.

REVISIONS

REV	DESCRIPTION	BY	CHK	DATE
A	DEVELOPMENT APPLICATION	VD		22.07.10
B	UPDATED SUBMISSION WITH PROPOSED SETBACK LINE & REVISED LAYOUTS OF UNIT TYPES A & F	TN		06.10.10
C	UNIT CONFIGURATIONS REVISED	VD	VD	13.04.11

ABSA
Assr # 20776
Sign
Date 14/04/2011

ptw
ARCHITECTURE
Project Townsm International Architecture Pty Ltd Level 10, 263 Clarence St Sydney 2000
T (02) 9262 0880 F (02) 9262 0800 www.ptwpty.com.au ABN 90 050 071 022
Nominated Registered Architect: Peter Wood (reg no. 4414)
COMMERCIAL & DESIGN ARCHITECTS
INTERIOR DESIGNERS
PROPERTY DEVELOPMENT ANALYSTS & ADVISORS
HOTELS, RESORTS, LEISURE, LIFESTYLE, MIXED & RESIDENTIAL PROJECTS

CLIENT
ANKA PROPERTY GROUP

PROJECT
LINDFIELD RETAIL & RESIDENTIAL DEVELOPMENT

DRAWING TITLE
LEVEL 6 PLAN

0 5 10 20m

SCALE	1:200 @ A1, 1:400 @ A3
PRINT DATE	13/04/2011
DRAWN BY	VD
CHECKED BY	VD
PROJECT No.	P194.2

TRUE NORTH

A DA 11 C
disc stage dwg no. revision

1 LEVEL 7
1:200

GENERAL LEGEND

- EXISTING RL
- RL 99.500 PROPOSED RL
- BOUNDARY LINES
- STRUCTURAL WALLS
- LIGHTWEIGHT WALLS
- FHR FIRE HOSE REEL CUPBOARD
- EC ELECTRICAL CUPBOARD
- CC COMMS. CUPBOARD
- RC RECYCLING CUPBOARD
- GC GARBAGE CHUTE
- W WASHING MACHINE/ DRYER
- F REFRIDGERATOR
- EXISTING ADJOINING BUILDING
- RETAIL AREAS
- RESIDENTIAL AREAS
- SERVICE/ PLANT AREAS
- EXTERNAL RESIDENTIAL STORAGE AREAS

NOTE
1. Contractors to verify all dimensions on site before any shop drawings or work is commenced.
2. Figured dimensions to be taken in preference to scaled dwgs.
3. The drawing is to be read in conjunction with the specification and engineers drawings

The drawing is the copyright of Project Tourism International Architecture Pty Ltd and may not be altered, reproduced or transmitted in any form or by any means, in part or in whole without the written permission of Project Tourism International Architecture Pty Ltd. ABN 90 050 071 022.

REVISIONS

REV	DESCRIPTION	BY	CHK	DATE
A	DEVELOPMENT APPLICATION	VD		22.07.10
B	UPDATED SUBMISSION WITH PROPOSED SETBACK LINE & REVISED THE OUTERMOST BLOCK ON THE SOUTHERN WEST OF BUILDING B	TH		06.10.10
C	UNIT CONFIGURATIONS REVISED	VD	VD	13.04.11

ABSA
Assr# 20776
Sign
Date 14/04/2011

ARCHITECTURE
Project Tourism International Architecture Pty Ltd Level 10, 263 Clarence St Sydney 2000
T (02) 9262 0800 F (02) 9262 0810 www.ptigroup.com.au ABN 90 050 071 022
Nominated Registered Architect: Peter Arnold Reg. no. 3144
COMMERCIAL & DESIGN ARCHITECTS
INTERIOR DESIGNERS
PROPERTY DEVELOPMENT ANALYSTS & ADVISORS
HOSPITALITY, LEISURE, ENTERTAINMENT & RESTAURANT INDUSTRY EXPERTS

CLIENT:
ANKA PROPERTY GROUP

PROJECT:
LINDFIELD RETAIL & RESIDENTIAL DEVELOPMENT

DRAWING TITLE:
LEVEL 7 PLAN

SCALE: 1:200 @ A1, 1:400 @ A3
PRINT DATE: 13/04/2011
DRAWN BY: VD
CHECKED BY: VD
PROJECT No: P194.2
TRUE NORTH:

A DA 12 C
disc stage dwg no revision

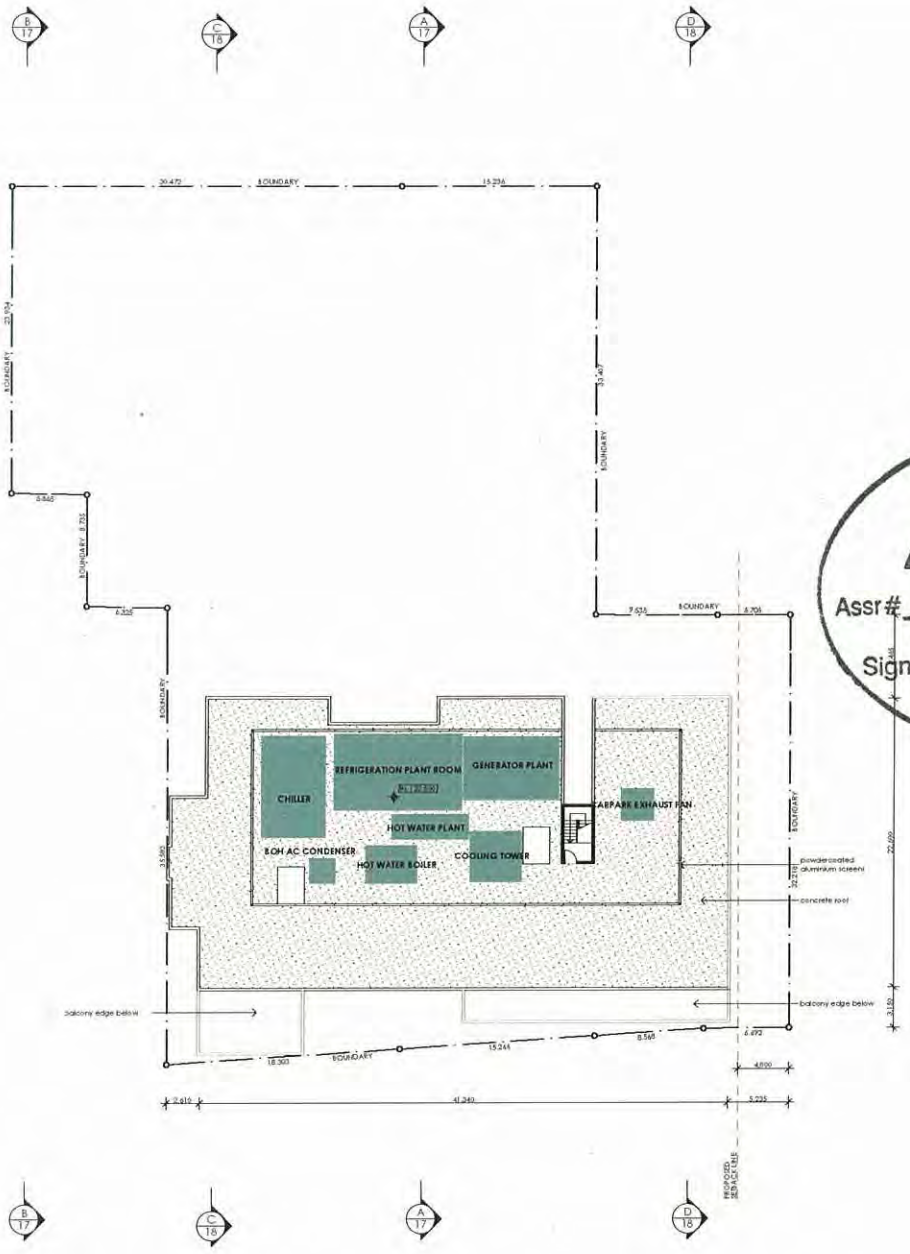

1 ROOF LEVEL
1:200

GENERAL LEGEND

- EXISTING RL
- PROPOSED RL
- BOUNDARY LINES
- STRUCTURAL WALLS
- LIGHTWEIGHT WALLS
- FHR FIRE HOSE REEL CUPBOARD
- EC ELECTRICAL CUPBOARD
- CC COMMS CUPBOARD
- RC RECYCLING CUPBOARD
- GC GARBAGE CHUTE
- W WASHING MACHINES/ DRYER
- F REFRIDGERATOR
- EXISTING ADJOINING BUILDING
- RETAIL AREAS
- RESIDENTIAL AREAS
- SERVICES/ PLANT AREAS
- EXTERNAL RESIDENTIAL STORAGE AREAS

NOTE
1. Contractors to verify all dimensions on site before any shop drawings or work is commenced.
2. Figured dimensions to be taken in preference to scaled dimensions.
3. This drawing is to be read in conjunction with the specification and engineers drawings.

This drawing is the copyright of Project Tourism International Architecture Pty Ltd and may not be altered, reproduced or transmitted in any form or by any means, in part or as whole without the written permission of Project Tourism International Architecture Pty Ltd ABN 90 150 071 022

REVISIONS

REV	DESCRIPTION	BY	CHK	DATE
A	DEVELOPMENT APPLICATION	VD		22.07.10
B	UPDATED SUBMISSION WITH PROPOSED SETBACK LINE & REVISED LAYOUTS OF UNIT TYPE D & I	VD		06.10.10
C	SETBACK INCREASED	VD	VD	13.04.11

ABSA
Assr # 20776
Sign
Date 19/04/2011

ARCHITECTURE
Project Tourism International Architecture Pty Ltd Level 10, 261 Clarence St Sydney 2000
T (02) 9283 0861 F (02) 9283 0919 www.ptgroup.com.au ABN 90 150 071 022
Nominated Registered Architect: Peter Wood (reg no. 4544)
COMMERCIAL & DESIGN ARCHITECTS
INTERIOR DESIGNERS
PROPERTY DEVELOPMENT ANALYSTS & ADVISORS
HOTELS/RESORTS, LEISURE, ARTS/MEDIA, MIXED & RESIDENTIAL PROJECTS

CLIENT
ANKA PROPERTY GROUP

PROJECT
LINDFIELD RETAIL & RESIDENTIAL DEVELOPMENT

DRAWING TITLE
ROOF LEVEL

SCALE: 1:200 @ A1, 1:400 @ A3
PRINT DATE: 13/04/2011
DRAWN BY: VD
CHECKED BY: VD
PROJECT No: P194.2
TRUE NORTH

A	DA	13	C
disc	stage	dwg no	revision

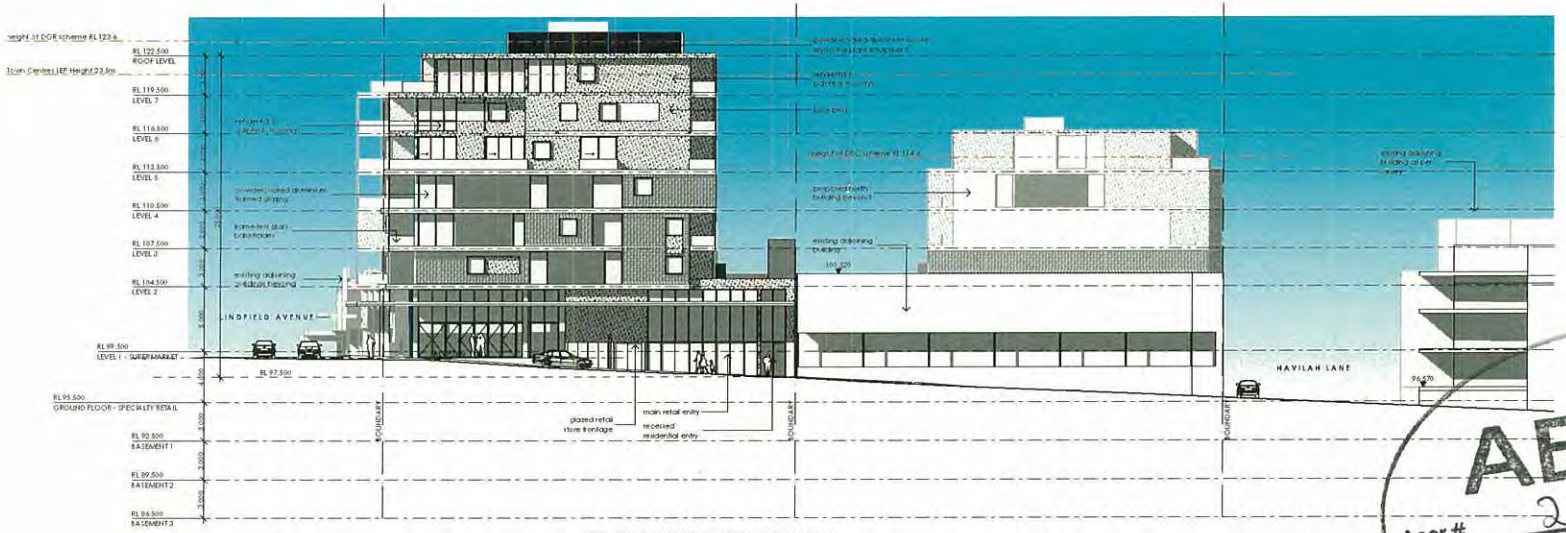

1 SOUTH EAST ELEVATION- KOCHIA LN
1:200

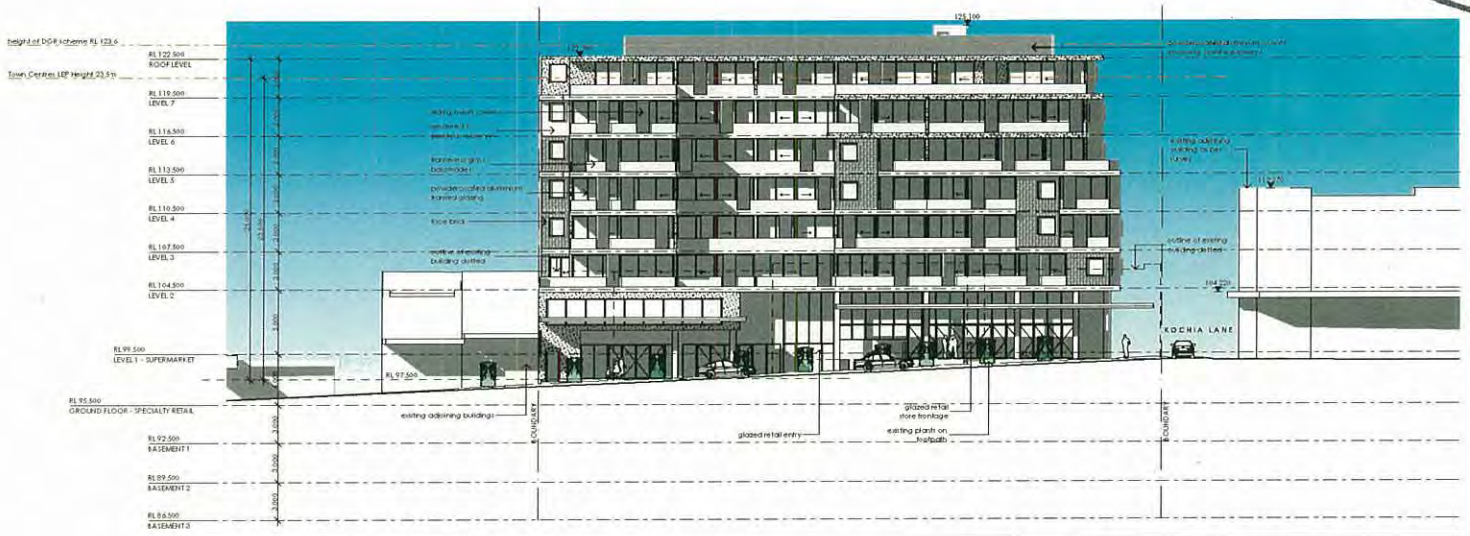

2 SOUTH WEST ELEVATION- LINDFIELD AVE
1:200

ABSA
Assr# 207726
Sign
Date 14/04/2011

NOTE
1. Contractors to verify all dimensions on site before any shop drawings or work is commenced.
2. Figured dimensions to be taken in preference to scaled dwgs.
3. This drawing is to be read in conjunction with the specification and engineers drawings.

This drawing is the copyright of Project Tourism International Architecture Pty Ltd and may not be altered, reproduced or transmitted in any form or by any means, in part or as whole without the written permission of Project Tourism International Architecture Pty Ltd. ABN 90 050 071 022.

REVISIONS

REV	DESCRIPTION	BY	CHK	DATE
A	DEVELOPMENT APPLICATION	VD		22.07.10
B	UPDATED SUBMISSION WITH SURVEY INFORMATION	TN		06.10.10
C	FLOOR LEVELS AMENDED, FACADE REVISED	VD		13.04.11

ARCHITECTURE
Project Tourism International Architecture Pty Ltd Level 10, 263 Clarence St Sydney 2000
T (02) 9262 0950 F (02) 9262 0970 www.ptiarch.com.au ABN 90 050 071 022
Nominated Registered Architect: Peter Wood (reg. no. 5566)
COMMERCIAL & DESIGN ARCHITECTS
INTERIOR DESIGNERS
PROPERTY DEVELOPMENT ANALYSTS & ADVISORS
MASTERPLANNERS, URBAN DESIGNERS, URBAN PLANNERS & RESIDENTIAL PROJECTS

CLIENT
ANKA PROPERTY GROUP

PROJECT
LINDFIELD RETAIL & RESIDENTIAL DEVELOPMENT

DRAWING TITLE
ELEVATIONS SHEET 1

SCALE: 1:200 @ A1, 1:400 @ A3

PRINT DATE: 13/04/2011
DRAWN BY: VD
CHECKED BY: VD
PROJECT No: P194.2
TRUE NORTH:

A | DA | 14 | C
disc | stage | dwg no | revision

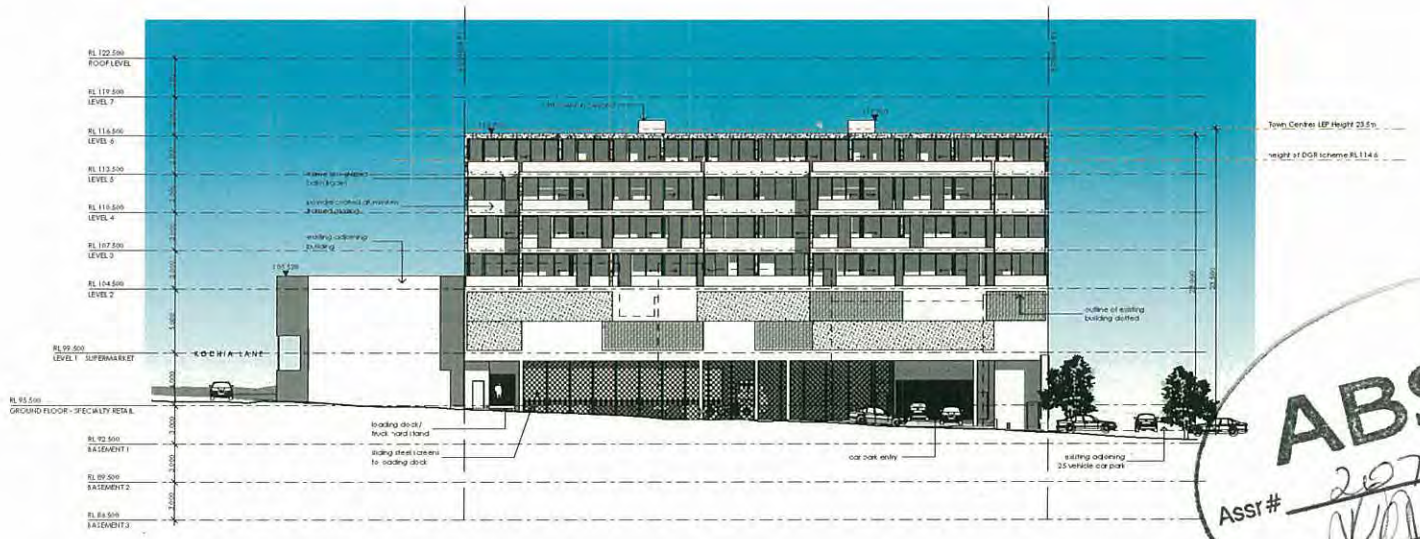

1 NORTH EAST ELEVATION- HAVILAH LN
1:200

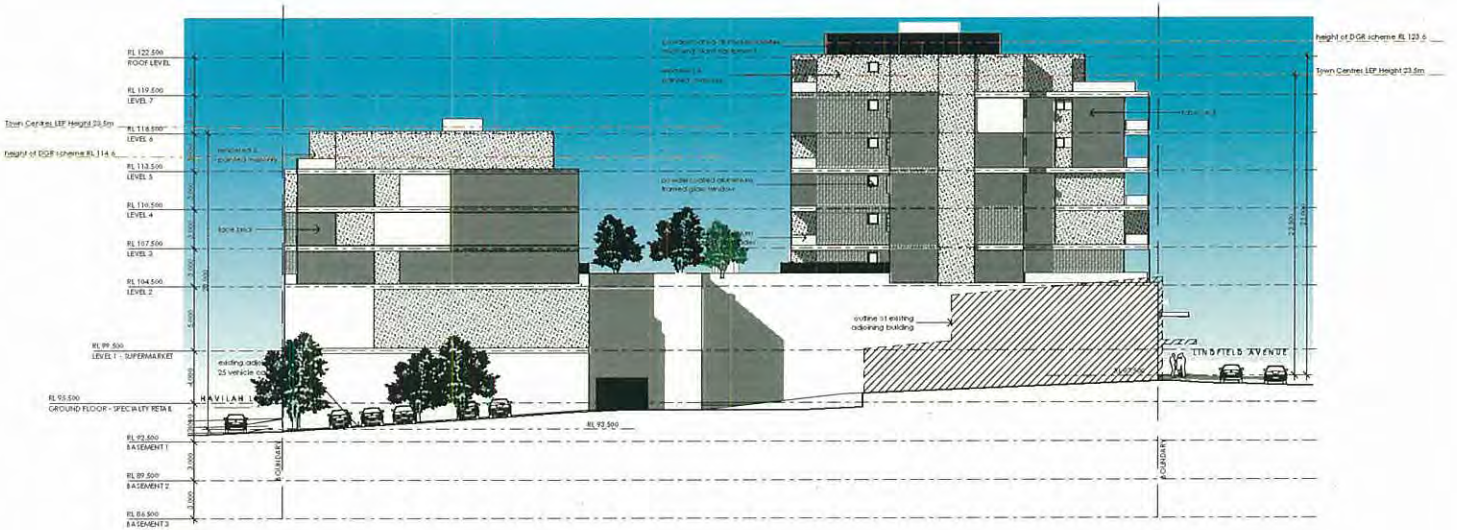

2 NORTH- WEST ELEVATION
1:200

ABSA
Assr# 2.02776
Sign
Date 19/04/2011

NOTE
1. Contractors to verify all dimensions on site before any shop drawings or work is commenced.
2. Figured dimensions to be taken in preference to scaled dwgs.
3. This drawing is to be read in conjunction with the specification and engineers drawings.

The drawing is the copyright of Project Tourism International Architecture Pty Ltd and may not be altered, reproduced or transmitted in any form or by any means, in part or in whole without the written permission of Project Tourism International Architecture Pty Ltd. ABN 90 050 071 022

REVISIONS

REV	DESCRIPTION	BY	CHK	DATE
A	DEVELOPMENT APPLICATION	VD		22.07.10
B	REVISE NORTH WEST ELEVATIONS	BH		06.10.10
C	FLOOR LEVELS AMENDED, FACADE REVISED	VD		13.04.11

ARCHITECTURE
Project Tourism International Architecture Pty Ltd Level 10, 263 Clarence St Sydney 2000
T (02) 9262 6888 F (02) 9262 6870 www.ptagroup.com.au ABN 90 050 071 022
Nominated Registered Architect - Peter Head (reg no. 3416)
COMMERCIAL & DESIGN ARCHITECTS
INTERIOR DESIGNERS
PROPERTY DEVELOPMENT ANALYSTS & ADVISORS
FOR SOUTH SHORE LEISURE, SPECIALTY RETAIL & RESIDENTIAL PROJECTS

CLIENT:
ANKA PROPERTY GROUP

PROJECT:
LINDFIELD RETAIL & RESIDENTIAL DEVELOPMENT

DRAWING TITLE:
ELEVATIONS SHEET 2

SCALE: 1:200 @ A1, 1:400 @ A3
PRINT DATE: 13/04/2011
DRAWN BY: VD
CHECKED BY: VD
PROJECT No: P194.2
TRUE NORTH:

A	DA	15	C
disc	stage	dwg no	revision

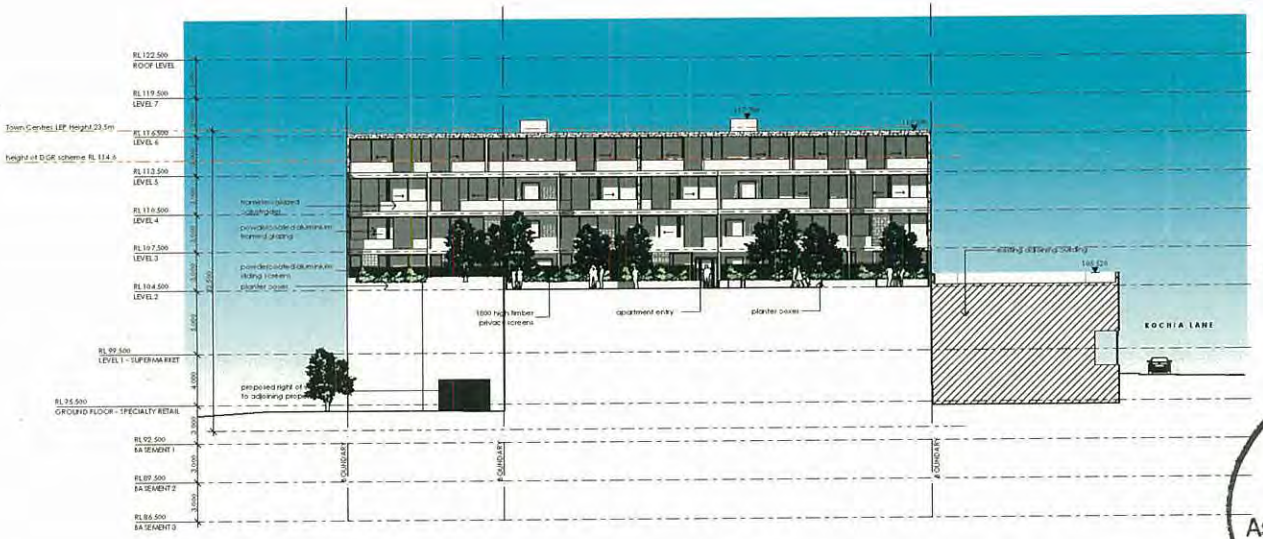

1 SOUTH- WEST ELEVATION (BUILDING A)
1:200

2 NORTH- EAST ELEVATION (BUILDING B)
1:200

NOTE
1. Contractors to verify all dimensions on site before any shop drawings or work is commenced.
2. Figured dimensions to be taken in preference to scaled drawings.
3. This drawing is to be read in conjunction with the specification and engineers drawings.

This drawing is the copyright of Project Tourism International Architecture Pty Ltd and may not be altered, reproduced or transmitted in any form or by any means, in part or in whole without the written permission of Project Tourism International Architecture Pty Ltd. ABN 90 050 071 022

REVISIONS

REV	DESCRIPTION	BY	CHK	DATE
A	DEVELOPMENT APPLICATION	VD		22.07.10
B	UPDATED SUBMISSION WITH SURVEY INFORMATION	TN		06.10.10
C	FLOOR LEVELS AMENDED, FACADE REVISED	VD		13.04.11

ABSA
Assr # 20776
Sign
Date 14/04/2011

ARCHITECTURE
Project Tourism International Architecture Pty Ltd Level 10, 263 Clarence St Sydney 2000
T (02) 9283 0900 F (02) 9283 0800 www.ptigroup.com.au ABN 90 050 071 022
Nominated Registered Architect: Peter Wood (Reg no. 5144)
COMMERCIAL & DESIGN ARCHITECTS
INTERIOR DESIGNERS
PROPERTY DEVELOPMENT ANALYSTS & ADVISORS
NEW YORK SHANGHAI SYDNEY

CLIENT:
ANKA PROPERTY GROUP

PROJECT:
LINDFIELD RETAIL & RESIDENTIAL DEVELOPMENT

DRAWING TITLE:
ELEVATIONS SHEET 3

SCALE: 1:200 @ A1, 1:400 @ A3
PRINT DATE: 13/04/2011
DRAWN BY: VD
CHECKED BY: VD
PROJECT No: P194.2
TRUE NORTH:

A DA 16 C
dsc stage dwg no revision