

NORTH POINT

REV	DESCRIPTION OF CHANGE	DRAWN	CHECK	DATE
A	DA DRAFT	EC	RB	26.03.12
B	FINAL DRAFT	EC	RB	13.04.12
C	PART 3A SUBMISSION	VZ	RB	20.04.12
D	ENVIRONMENTAL ASSESSMENT ISSUE	SA/SM	PR	22.06.12
E	PPR ISSUE	RT	PR	15.02.13
F	PPR UPDATE ISSUE	RT	PR	07.05.13
G	B2 CONDITIONS UPDATE ISSUE	RKW	JC	30.04.15
H	B2 CONDITIONS - REVISED SCHEDULE	RKW	JC	28.07.15
I	AMENDMENTS TO PLANNING SUBMISSION	RKW	PR	19.08.15
J	AMENDMENTS TO PLANNING SUBMISSION	LK	PR	19.10.15

CLIENT
CROWN PROSHA JOINT VENTURE

BKK

66 ALFRED STREET
MILSONS POINT, NSW 2061
P: 02 9925 0088
eastlakesinfo@crowngroup.com.au


ARCHITECTS
HDR | RICE DAUBNEY


Level 1, 110 Walker Street, North Sydney NSW 2060, Australia
+61 2 9956 2666 | hdricedaubney.com | hdrinc.com
The Rice Daubney Group (NSW) P/L as trustee for The Rice Daubney Trading Trust
ABN 56 880 304 993

PROJECT:
EASTLAKES TOWN CENTRE
SYDNEY, NSW, 2018

DRAWING TITLE:
SITE PLAN

SCALE:		CHECKED:
1:500 @ A1		PR
PROJECT NUMBER:	DRAWING NUMBER:	ISSUE:
11001	DA 02	J

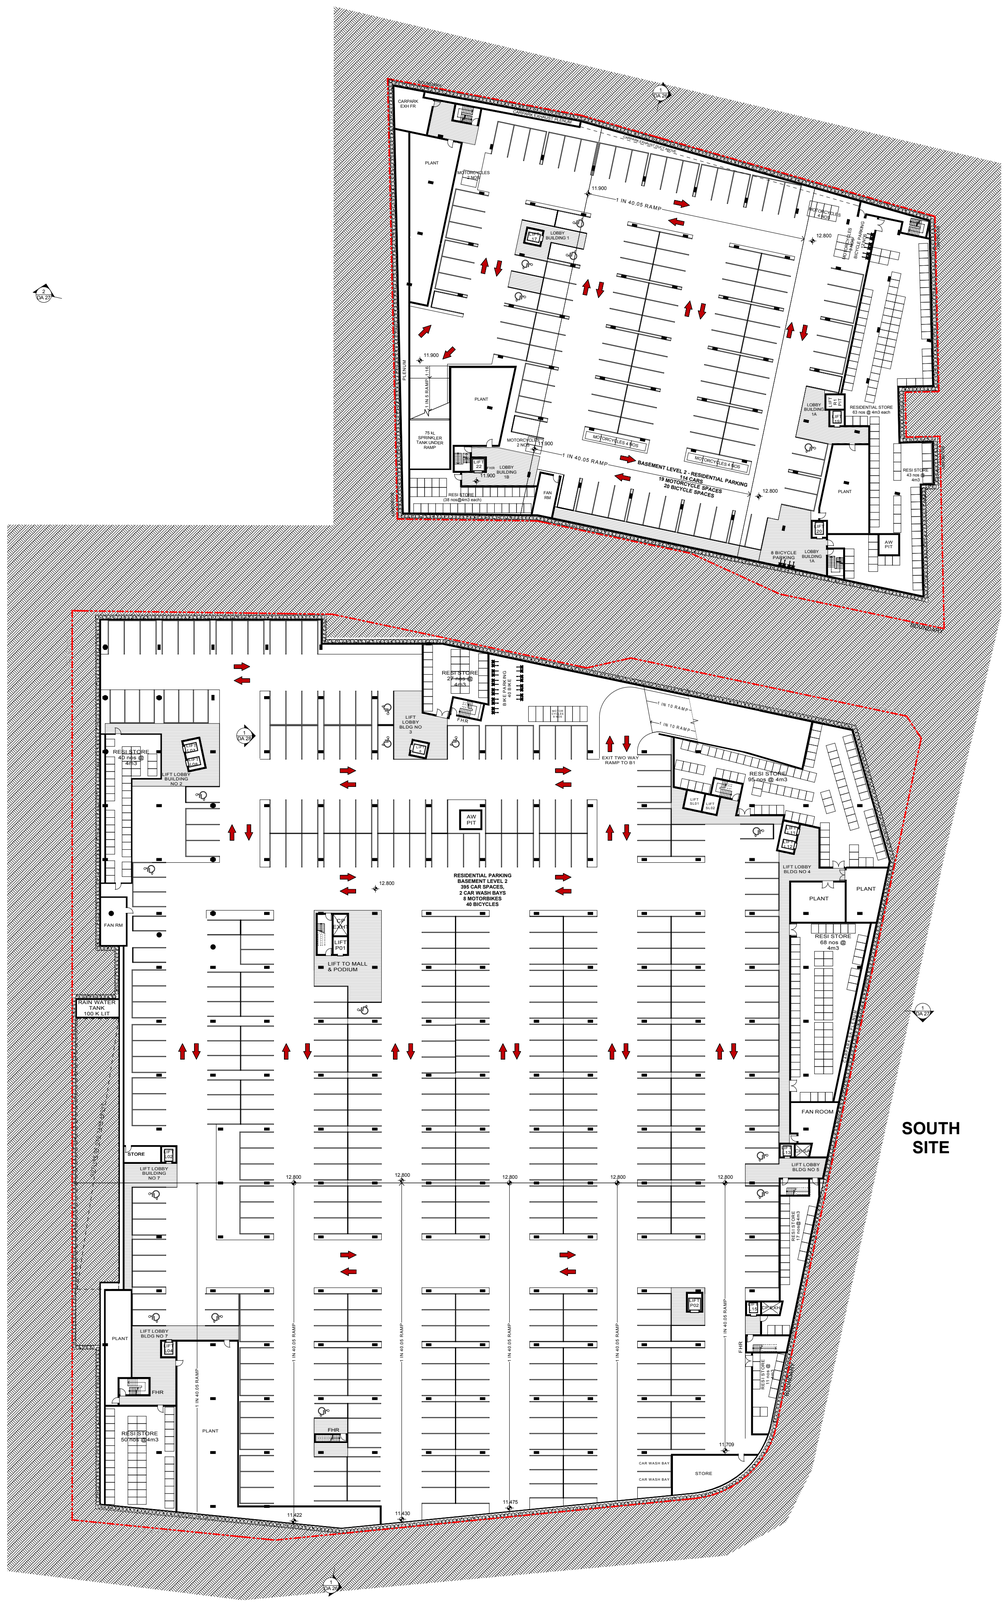
NORTH SITE
SOUTH SITE
BASEMENT LEVEL 2 - RESIDENTIAL PARKING
124 CARS
10 MOTORCYCLE SPACES
20 BICYCLE SPACES
RESIDENTIAL PARKING
BASEMENT LEVEL 2
355 CAR SPACES.
2 CAR WASH BAYS
8 MOTORBIKES
40 BICYCLES
IN 42.05 RAMP
IN 40.05 RAMP
IN 12 RAMP
OUT 12 RAMP
EXIT TWO WAY RAMP TO B1
LIFT TO MALL & PODIUM
MAIN WATER TANK 470 KL LIFT
RESIDENTIAL STORE 27 nos @ 4m3
RESIDENTIAL STORE 68 nos @ 4m3
RESIDENTIAL STORE 60 nos @ 4m3
RESIDENTIAL STORE 43 nos @ 4m3
RESIDENTIAL STORE 43 nos @ 4m3
RESIDENTIAL STORE 43

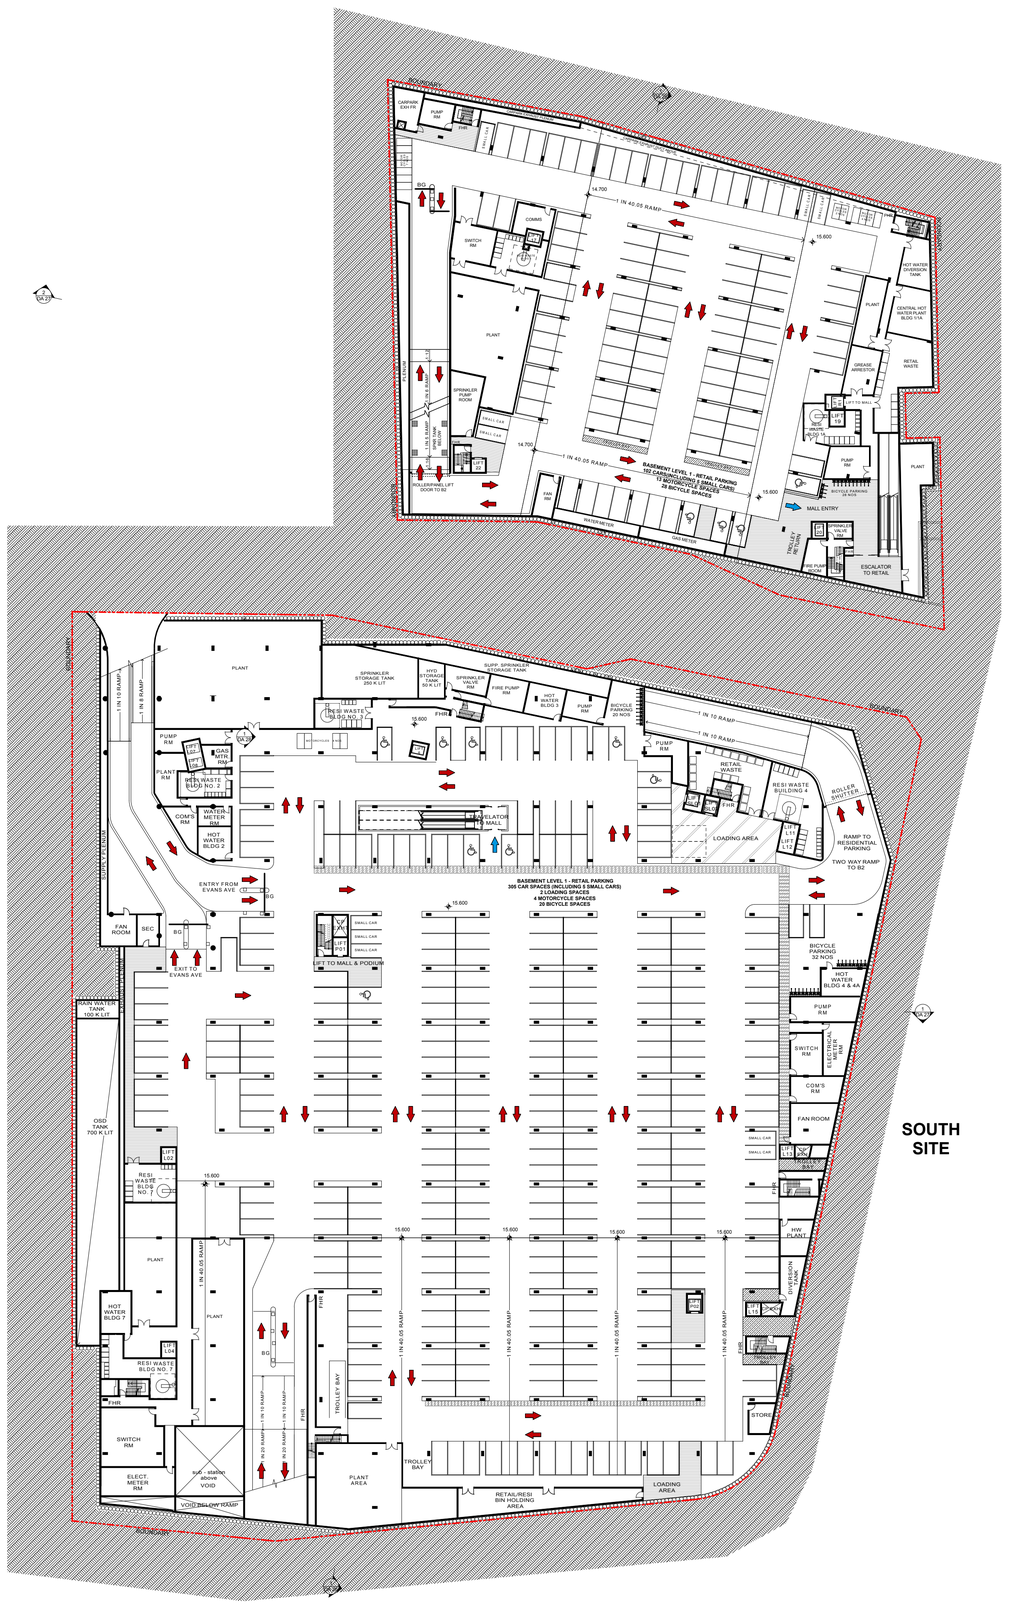
NORTH SITE
SOUTH SITE
BASEMENT LEVEL 1 - RETAIL PARKING
305 CAR SPACES (INCLUDING 5 SMALL CARS)
2 LOADING SPACES
4 MOTORCYCLE SPACES
20 BICYCLE SPACES
BOUNDARY
1 IN 40.05 RAMP
1 IN 10 RAMP
1 IN 20 RAMP
1 IN 15 RAMP
14.700
15.600
CARWASH EXHAUST
PUMP RM
FHR
SWITCH RM
COMMS
PLANT
SPRINKLER PUMP ROOM
SMALL CAR
LIFT 1 & 2 TO LEVEL 1
LIFT 3 & 4 TO LEVEL 1
WASTE
WATER METER
LIFT TO B2
LIFT TO LEVEL 1
LIFT 5 & 6
LIFT 7 & 8
LIFT 9 & 10
LIFT 11 & 12
LIFT 13 & 14
LIFT 15 & 16
LIFT 17 & 18
LIFT 19 & 20
LIFT 21 & 22
LIFT 23 & 24
LIFT

NORTH POINT

REV	DESCRIPTION OF CHANGE	DRAWN	CHECK	DATE
A	DA DRAFT			25.03.12
B	DRAFT FOR COMMENT			12.04.12
C	FINAL DRAFT	VZ	RB	17.04.12
D	PART 3A SUBMISSION	VZ	RB	20.04.12
E	ENVIRONMENTAL ASSESSMENT ISSUE	SA/SM	PR	22.06.12
F	ENVIRONMENTAL ASSESSMENT ISSUE	SA	PR	26.06.12
G	FOR TRAFFIC AND CIVIL COMMENT	RT	PR	13.12.12
H	PPR ISSUE	RT	PR	15.02.13
I	PPR UPDATE ISSUE	RT	PR	07.05.13
J	PAC UPDATE ISSUE	RT	PR	12.09.13
K	COMPLIANCE FOR CONDITION B2	RT	PR	18.12.13
L	B2 CONDITIONS UPDATE ISSUE	RKW	JC	30.04.15
M	B2 CONDITIONS UPDATE ISSUE - DIMENSION ADDED	RKW	JC	28.07.15
N	AMENDMENTS TO PLANNING SUBMISSION	RKW	PR	19.08.15
O	AMENDMENTS TO PLANNING SUBMISSION	LK	PR	19.10.15

CLIENT
CROWN PROSHA JOINT VENTURE

BKK

66 ALFRED STREET
MILSONS POINT, NSW 2061
P: 02 9925 0088
eastlakesinfo@crowngroup.com.au

ARCHITECTS
HDR | RICE DAUBNEY

Level 1, 110 Walker Street, North Sydney NSW 2060, Australia
+61 2 9956 2666 | hdrricedaubney.com | hdrinc.com
The Rice Daubney Group (NSW) P/L as trustee for The Rice Daubney Trading Trust
ABN 56 880 304 993

PROJECT:
EASTLAKES TOWN CENTRE
SYDNEY, NSW, 2018

DRAWING TITLE:
GROUND FLOOR PLAN

SCALE:		CHECKED:
1:500@ A1		PR
PROJECT NUMBER:	DRAWING NUMBER:	ISSUE:
11001	DA 05	O

teamwork:\AUSNSYD-BIM01\11001 MASTER Eastlakes

A1 A2 A3 A4



NORTH POINT

REV	DESCRIPTION OF CHANGE	DRAWN	CHECK	DATE
A	DA DRAFT	EC	RB	26.03.12
B	FINAL DRAFT	VZ	RB	17.04.12
C	PART 3A SUBMISSION	VZ	RB	20.04.12
D	ENVIRONMENTAL ASSESSMENT ISSUE	SA/SM	PR	22.06.12
E	ENVIRONMENTAL ASSESSMENT ISSUE	SA/SM	PR	02.07.12
F	PPR ISSUE	RT	PR	15.02.13
G	PPR UPDATE ISSUE	RT	PR	07.05.13
H	PAC UPDATE ISSUE	RT	PR	12.09.13
I	COMPLIANCE FOR CONDITION B2	RT	PR	18.12.13
J	B2 CONDITIONS UPDATE ISSUE	RKW	JC	30.04.15
K	B2 CONDITIONS UPDATE ISSUE - DIMENSION ADDED	RKW	JC	28.07.15
L	AMENDMENTS TO PLANNING SUBMISSION	RKW	PR	19.08.15
M	AMENDMENTS FOR PLANNING SUBMISSION	LK	PR	19.10.15
N	AMENDMENTS FOR PLANNING SUBMISSION	LK	PR	12.11.15

CLIENT
CROWN PROSHA JOINT VENTURE

BKK
66 ALFRED STREET
MILSONS POINT, NSW 2061
P: 02 9025 0088
eastlakesinfo@crowngroup.com.au

ARCHITECTS
HDR | RICE DAUBNEY
Level 1, 110 Walker Street, North Sydney NSW 2060, Australia
+61 2 9956 2666 | hdricedaubney.com | hdrinc.com
The Rice Daubney Group (NSW) P/L as trustee for The Rice Daubney Trading Trust
ABN 56 880 304 993

PROJECT:
EASTLAKES TOWN CENTRE
SYDNEY, NSW, 2018

DRAWING TITLE:
LEVEL 1 PLAN

SCALE:		CHECKED:
1:500 @ A1		PR
PROJECT NUMBER:	DRAWING NUMBER:	ISSUE:
11001	DA 06	N



NORTH POINT

REV	DESCRIPTION OF CHANGE	DRAWN	CHECK	DATE
A	DA DRAFT	EC	RB	26.03.12
B	FINAL DRAFT	VZ	RB	17.04.12
C	PART 3A SUBMISSION	VZ	RB	20.04.12
D	ENVIRONMENTAL ASSESSMENT ISSUE	SA/SM	PR	22.06.12
E	ENVIRONMENTAL ASSESSMENT ISSUE	SA/SM	PR	02.07.12
F	PPR ISSUE	RT	PR	15.02.13
G	PPR UPDATE ISSUE	RT	PR	07.05.13
H	PAC UPDATE ISSUE	RT	PR	12.09.13
I	COMPLIANCE FOR CONDITION B2	RT	PR	18.12.13
J	B2 CONDITIONS UPDATE ISSUE	RKW	JC	30.04.15
K	AMENDMENTS TO PLANNING SUBMISSION	RKW	PR	19.08.15
L	AMENDMENTS TO PLANNING SUBMISSION	LK	PR	19.10.15
M	AMENDMENTS TO PLANNING SUBMISSION	LK	PR	12.11.15

CLIENT
CROWN PROSHA JOINT VENTURE

BKK
66 ALFRED STREET
MILSONS POINT, NSW 2061
P: 02 9925 0088
eastlakesinfo@crowngroup.com.au


ARCHITECTS
HDR | RICE DAUBNEY
Level 1, 110 Walker Street, North Sydney NSW 2060, Australia
+61 2 9956 2666 | hdricedaubney.com | hdrinc.com
The Rice Daubney Group (NSW) P/L as trustee for The Rice Daubney Trading Trust
ABN 56 880 304 993

PROJECT:
EASTLAKES TOWN CENTRE
SYDNEY, NSW, 2018

DRAWING TITLE:
LEVEL 2 PLAN

SCALE:		CHECKED:
1:500 @ A1		PR
PROJECT NUMBER:	DRAWING NUMBER:	ISSUE:
11001	DA 07	M

M:\Projects\2011\11001 Eastlakes\11.0 CAD\11.21 Archive\1- DA\150109_for DoP approval_B2 condition\11001 MASTER Eastlakes_[AUSNSYD-BIM01-I.Krasnowski]_151030.pla

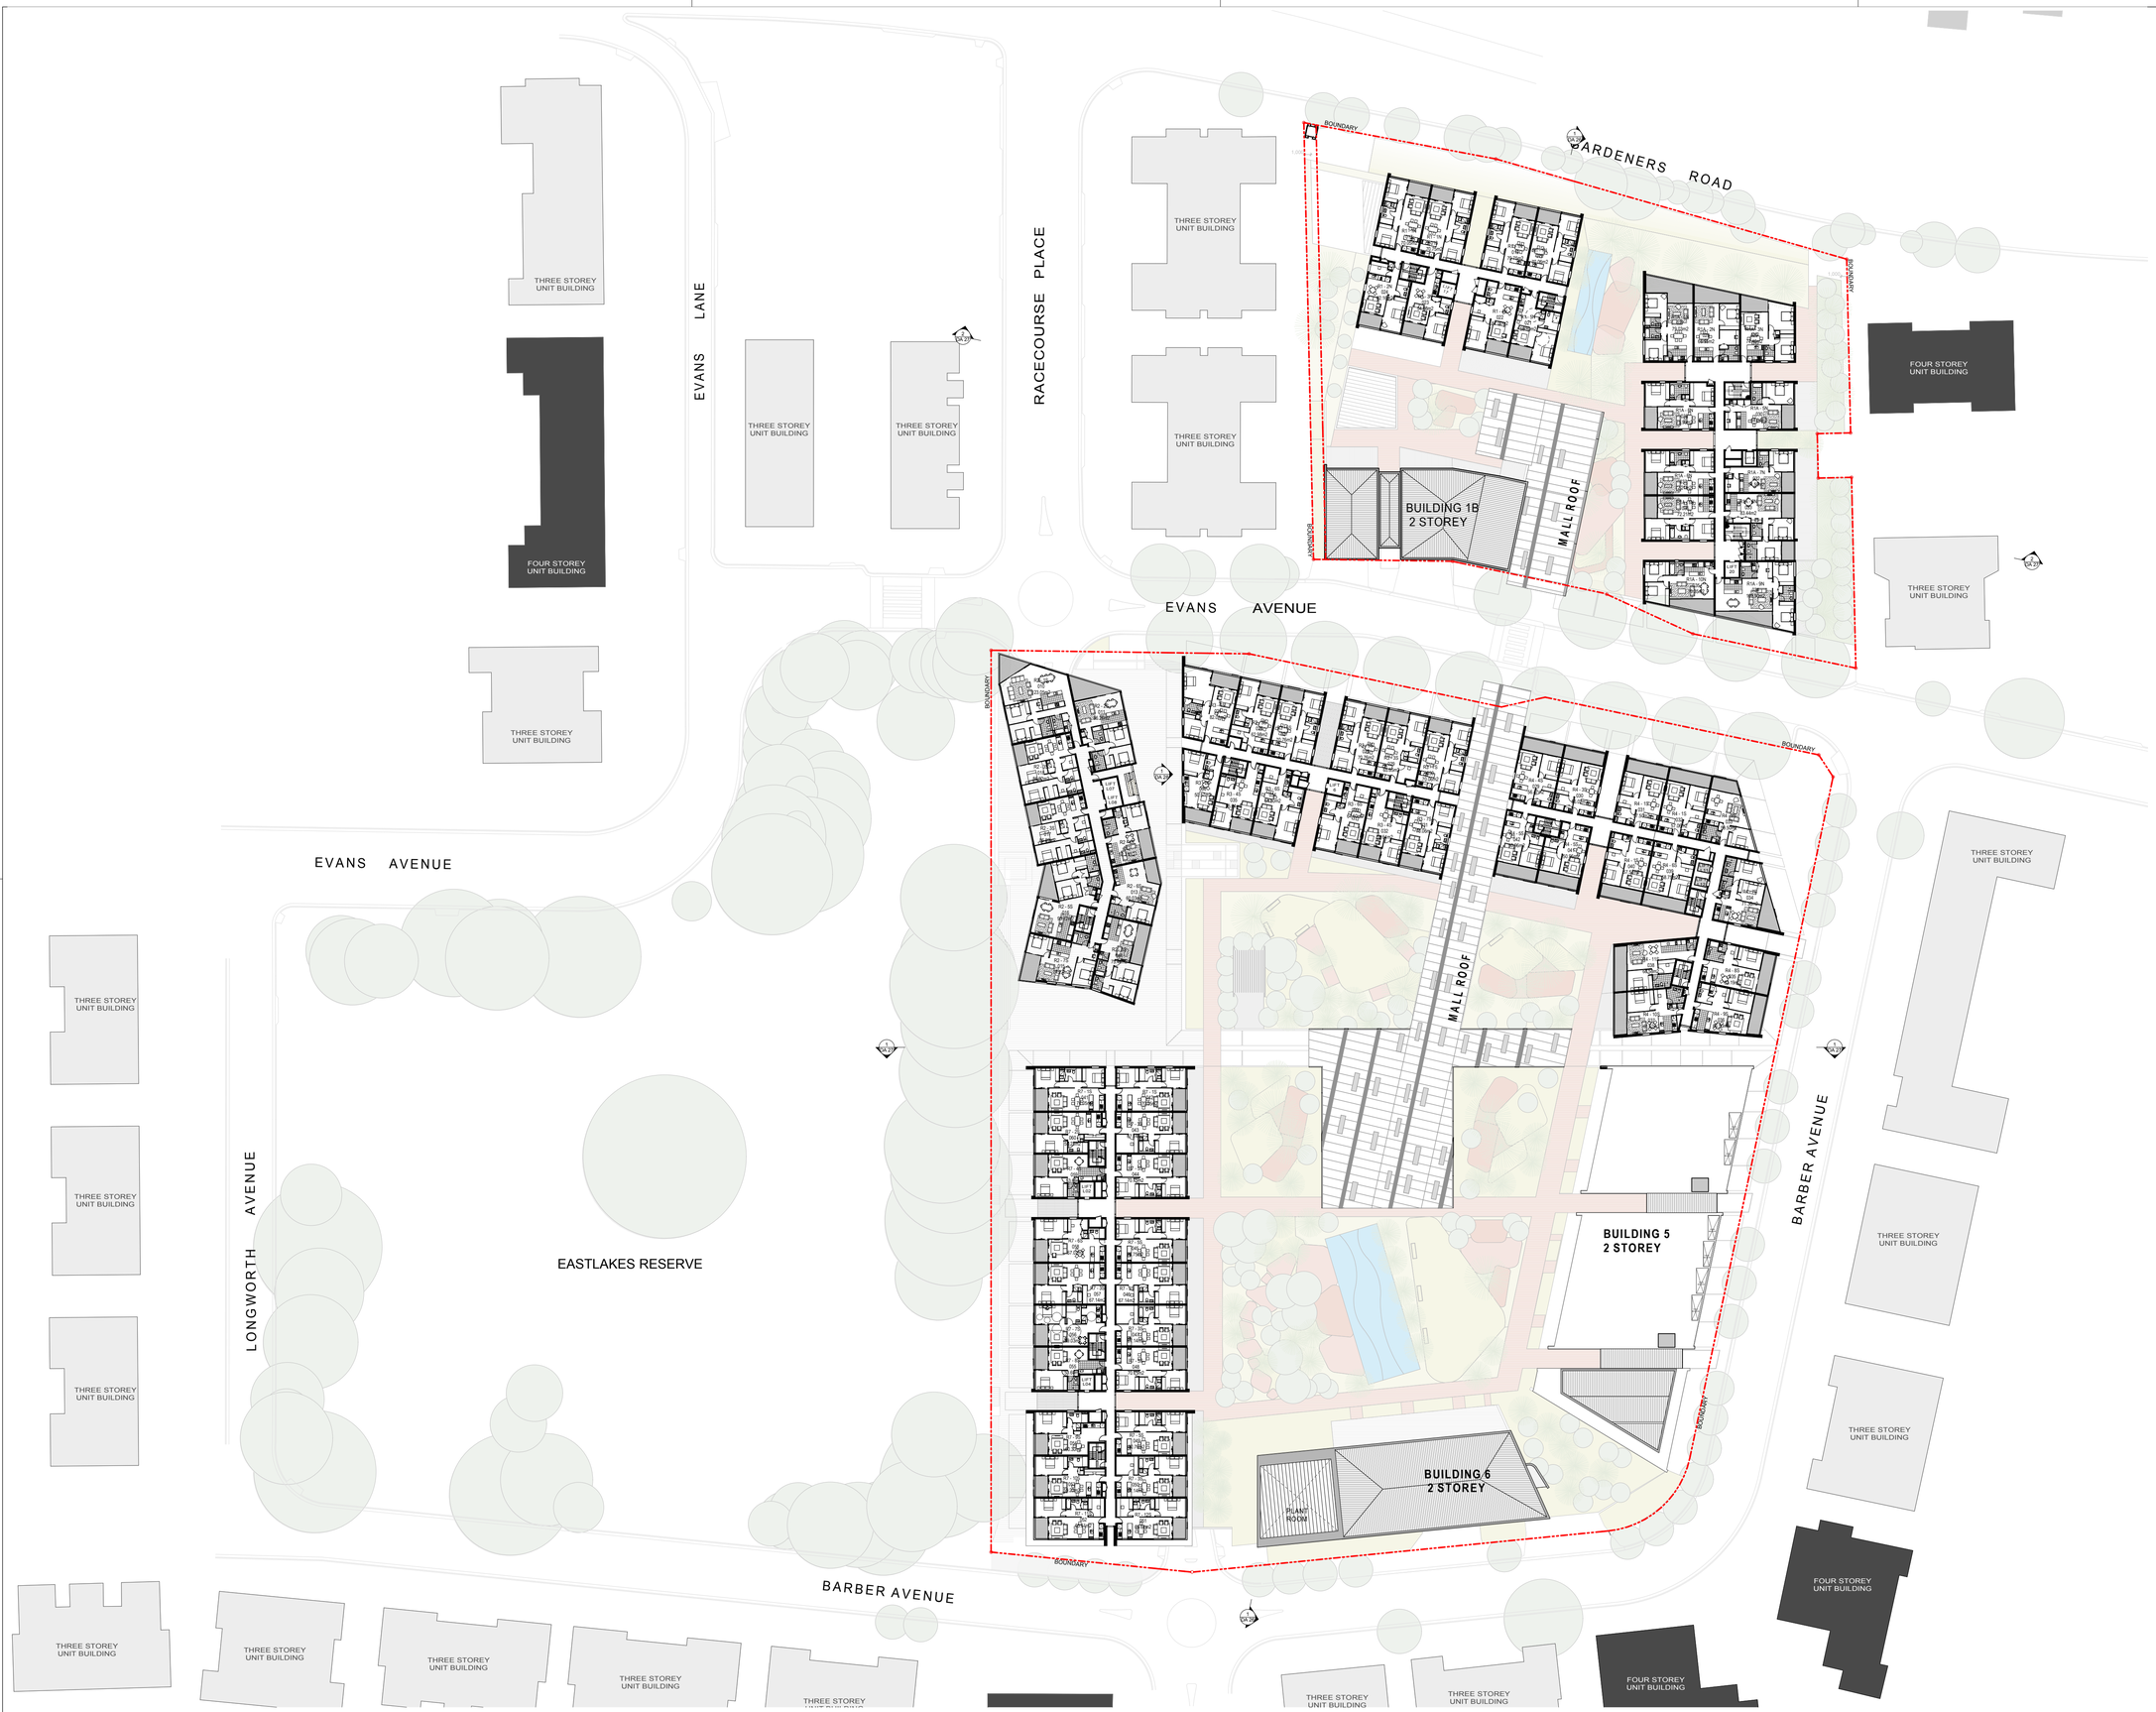

NORTH POINT

A1

REV	DESCRIPTION OF CHANGE	DRAWN	CHECK	DATE
A	DA DRAFT	EC	RB	26.03.12
B	FINAL DRAFT	VZ	RB	17.04.12
C	PART 3A SUBMISSION	VZ	RB	20.04.12
D	ENVIRONMENTAL ASSESSMENT ISSUE	SA/SM	PR	22.06.12
E	ENVIRONMENTAL ASSESSMENT ISSUE	SA/SM	PR	02.07.12
F	PPR ISSUE	RT	PR	15.02.13
G	PPR UPDATE ISSUE	RT	PR	07.05.13
H	PAC UPDATE ISSUE	RT	PR	12.09.13
I	COMPLIANCE FOR CONDITION B2	RT	PR	18.12.13
J	B2 CONDITIONS UPDATE ISSUE	RKW	JC	30.04.15
K	AMENDMENTS TO PLANNING SUBMISSION	RKW	PR	19.08.15
L	AMENDMENTS TO PLANNING SUBMISSION	LK	PR	19.10.15
M	AMENDMENTS TO PLANNING SUBMISSION	LK	PR	12.11.15

A4

CLIENT
CROWN PROSHA JOINT VENTURE

BKK
66 ALFRED STREET
MILSONS POINT, NSW 2061
P: 02 9925 0088
eastlakesinfo@crowngroup.com.au

ARCHITECTS
HDR | RICE DAUBNEY
Level 1, 110 Walker Street, North Sydney NSW 2060, Australia
+61 2 9956 2666 | hdrricedaubney.com | hdrinc.com
The Rice Daubney Group (NSW) P/L as trustee for The Rice Daubney Trading Trust
ABN 56 880 304 993

PROJECT:
EASTLAKES TOWN CENTRE
SYDNEY, NSW, 2018

DRAWING TITLE:
LEVEL 3 PLAN

SCALE:		CHECKED:
1:500 @ A1		PR
PROJECT NUMBER:	DRAWING NUMBER:	ISSUE:
11001	DA 08	M

A1 A2 A3 A4

M:\Projects\2011\11001 Eastlakes\11.0 CAD\11.21 Archive\1- DA\151019_for DoP approval_B2 condition\11001 MASTER Eastlakes_[AUSNSYD-BIM01-LKrasnowski]_151030.pla



NORTH POINT

REV	DESCRIPTION OF CHANGE	DRAWN	CHECK	DATE
A	DA DRAFT	EC	RB	26.03.12
B	FINAL DRAFT	VZ	RB	17.04.12
C	PART 3A SUBMISSION	VZ	RB	20.04.12
D	ENVIRONMENTAL ASSESSMENT ISSUE	SA/SM	PR	22.06.12
E	ENVIRONMENTAL ASSESSMENT ISSUE	SA/SM	PR	02.07.12
F	PPR ISSUE	RT	PR	15.02.13
G	PPR UPDATE ISSUE	RT	PR	07.05.13
H	PAC UPDATE ISSUE	RT	PR	12.09.13
I	COMPLIANCE FOR CONDITION B2	RT	PR	18.12.13
J	B2 CONDITIONS UPDATE ISSUE	RKW	JC	30.04.15
K	AMENDMENTS TO PLANNING SUBMISSION	RKW	PR	19.08.15
L	AMENDMENTS TO PLANNING SUBMISSION	LK	PR	19.10.15
M	AMENDMENTS TO PLANNING SUBMISSION	LK	PR	12.11.15

CLIENT
CROWN PROSHA JOINT VENTURE

BKK
66 ALFRED STREET
MILSONS POINT, NSW 2061
P: 02 9925 0088
eastlakesinfo@crowngroup.com.au

ARCHITECTS
HDR | RICE DAUBNEY
Level 1, 110 Walker Street, North Sydney NSW 2060, Australia
+61 2 9956 2666 | hdricedaubney.com | hdrinc.com
The Rice Daubney Group (NSW) P/L as trustee for The Rice Daubney Trading Trust
ABN 56 880 304 993

PROJECT:
EASTLAKES TOWN CENTRE
SYDNEY, NSW, 2018

DRAWING TITLE:
LEVEL 4 PLAN

SCALE:		CHECKED:
1:500 @ A1		PR
PROJECT NUMBER:	DRAWING NUMBER:	ISSUE:
11001	DA 09	M



NORTH POINT

REV	DESCRIPTION OF CHANGE	DRAWN	CHECK	DATE
A	DA DRAFT	EC	RB	26.03.12
B	FINAL DRAFT	VZ	RB	17.04.12
C	PART 3A SUBMISSION	VZ	RB	20.04.12
D	ENVIRONMENTAL ASSESSMENT ISSUE	SA/SM	PR	22.06.12
E	ENVIRONMENTAL ASSESSMENT ISSUE	SA/SM	PR	02.07.12
F	PPR ISSUE	RT	PR	15.02.13
G	PPR UPDATE ISSUE	RT	PR	07.05.13
H	PAC UPDATE ISSUE	RT	PR	12.09.13
I	COMPLIANCE FOR CONDITION B2	RT	PR	18.12.13
J	B2 CONDITIONS UPDATE ISSUE	RKW	JC	30.04.15
K	AMENDMENTS TO PLANNING SUBMISSION	RKW	PR	19.08.15
L	AMENDMENTS TO PLANNING SUBMISSION	LK	PR	19.10.15

CLIENT
CROWN PROSHA JOINT VENTURE

BKK
66 ALFRED STREET
MILSONS POINT, NSW 2061
P: 02 9025 0088
eastlakesinfo@crowngroup.com.au

ARCHITECTS
RICE DAUBNEY
Level 1, 110 Walker Street, North Sydney NSW 2060, Australia
+61 2 9956 2666 | hdriceadubney.com | hdrinc.com
The Rice Daubney Group (NSW) P/L as trustee for The Rice Daubney Trading Trust
ABN 56 880 304 993

PROJECT:
EASTLAKES TOWN CENTRE
SYDNEY, NSW, 2018

DRAWING TITLE:
LEVEL 5 PLAN

SCALE:		CHECKED:
1:500 @ A1		PR
PROJECT NUMBER:	DRAWING NUMBER:	ISSUE:
11001	DA 10	L

teamwork://AUSNSYD-BIM01/11001 MASTER Eastlakes



NORTH POINT

A1

REV	DESCRIPTION OF CHANGE	DRAWN	CHECK	DATE
A	DA DRAFT	EC	RB	26.03.12
B	FINAL DRAFT	VZ	RB	17.04.12
C	PART 3A SUBMISSION	VZ	RB	20.04.12
D	ENVIRONMENTAL ASSESSMENT ISSUE	SA/SM	PR	22.06.12
E	ENVIRONMENTAL ASSESSMENT ISSUE	SA/SM	PR	02.07.12
F	PPR ISSUE	RT	PR	15.02.13
G	PPR UPDATE ISSUE	RT	PR	07.05.13
H	PAC UPDATE ISSUE	RT	PR	12.09.13
I	COMPLIANCE FOR CONDITION B2	RT	PR	18.12.13
J	B2 CONDITIONS UPDATE ISSUE	RKW	JC	30.04.15
K	AMENDMENTS TO PLANNING SUBMISSION	RKW	PR	19.08.15
L	AMENDMENTS TO PLANNING SUBMISSION	LK	PR	19.10.15

A4

CLIENT
CROWN PROSHA JOINT VENTURE

BKK

66 ALFRED STREET
MILSONS POINT, NSW 2061
P: 02 9925 0088
eastlakesinfo@crowngroup.com.au

ARCHITECTS
HDR | RICE DAUBNEY

Level 1, 110 Walker Street, North Sydney NSW 2060, Australia
+61 2 9956 2666 | hdrricedaubney.com | hdrinc.com
The Rice Daubney Group (NSW) P/ L as trustee for The Rice Daubney Trading Trust
ABN 56 880 304 993

PROJECT:
EASTLAKES TOWN CENTRE
SYDNEY, NSW, 2018

DRAWING TITLE:
LEVEL 6 PLAN

SCALE:		CHECKED:
1:500 @ A1		LK
PROJECT NUMBER:	DRAWING NUMBER:	ISSUE:
11001	DA 11	L

A1 A2 A3 A4

teamwork://AUSNSYD-BIM01/11001 MASTER Eastlakes



NORTH POINT

REV	DESCRIPTION OF CHANGE	DRAWN	CHECK	DATE
A	DA DRAFT	EC	RB	26.03.12
B	FINAL DRAFT	VZ	RB	17.04.12
C	PART 3A SUBMISSION	VZ	RB	20.04.12
D	ENVIRONMENTAL ASSESSMENT ISSUE	SA/SM	PR	22.06.12
E	ENVIRONMENTAL ASSESSMENT ISSUE	SA/SM	PR	02.07.12
F	PPR ISSUE	RT	PR	15.02.13
G	PPR UPDATE ISSUE	RT	PR	07.05.13
H	PAC UPDATE ISSUE	RT	PR	12.09.13
I	COMPLIANCE FOR CONDITION B2	RT	PR	18.12.13
J	B2 CONDITIONS UPDATE ISSUE	RKW	JC	30.04.15
K	AMENDMENTS TO PLANNING SUBMISSION	RKW	PR	19.08.15
L	AMENDMENTS TO PLANNING SUBMISSION	LK	PR	19.10.15

CLIENT
CROWN PROSHA JOINT VENTURE

BKK

66 ALFRED STREET
MILSONS POINT, NSW 2061
P: 02 9925 0088
eastlakesinfo@crowngroup.com.au

ARCHITECTS
RICE DAUBNEY

Level 1, 110 Walker Street, North Sydney NSW 2060, Australia
+61 2 9956 2666 | hdriredaubney.com | hdrinc.com
The Rice Daubney Group (NSW) P/ Ls trustee for The Rice Daubney Trading Trust
ABN 56 880 304 993

PROJECT:
EASTLAKES TOWN CENTRE
SYDNEY, NSW, 2018

DRAWING TITLE:
LEVEL 7 PLAN

SCALE:		CHECKED:
1:500 @ A1		PR
PROJECT NUMBER:	DRAWING NUMBER:	ISSUE:
11001	DA 12	L



NORTH POINT

REV	DESCRIPTION OF CHANGE	DRAWN	CHECK	DATE
A	DA DRAFT	EC	RB	26.03.12
B	FINAL DRAFT	VZ	RB	17.04.12
C	PART 3A SUBMISSION	VZ	RB	20.04.12
D	ENVIRONMENTAL ASSESSMENT ISSUE	SA/SM	PR	22.06.12
E	ENVIRONMENTAL ASSESSMENT ISSUE	SA/SM	PR	02.07.12
F	PPR ISSUE	RT	PR	15.02.13
G	PPR UPDATE ISSUE	RT	PR	07.05.13
H	PAC UPDATE ISSUE	RT	PR	12.09.13
I	COMPLIANCE FOR CONDITION B2	RT	PR	18.12.13
J	B2 CONDITIONS UPDATE ISSUE	RKW	JC	30.04.15
K	AMENDMENTS TO PLANNING SUBMISSION	RKW	PR	19.08.15
L	AMENDMENTS TO PLANNING SUBMISSION	LK	PR	19.10.15

CLIENT
CROWN PROSHA JOINT VENTURE

BKK

66 ALFRED STREET
MILSONS POINT, NSW 2061
P: 02 9925 0088
eastlakesinfo@crowngroup.com.au

ARCHITECTS
HDR | RICE DAUBNEY

Level 1, 110 Walker Street, North Sydney NSW 2060, Australia
+61 2 9956 2666 | hdrricedaubney.com | hdrinc.com
The Rice Daubney Group (NSW) P/L as trustee for The Rice Daubney Trading Trust
ABN 56 880 304 993

PROJECT:
EASTLAKES TOWN CENTRE
SYDNEY, NSW, 2018

DRAWING TITLE:
LEVEL 8 PLAN

SCALE:		CHECKED:
1:500 @ A1		PR
PROJECT NUMBER:	DRAWING NUMBER:	ISSUE:
11001	DA 13	L



NORTH POINT

REV	DESCRIPTION OF CHANGE	DRAWN	CHECK	DATE
A	DA DRAFT	EC	RB	26.03.12
B	FINAL DRAFT	VZ	RB	17.04.12
C	PART 3A SUBMISSION	VZ	RB	20.04.12
D	ENVIRONMENTAL ASSESSMENT ISSUE	SA/SM	PR	22.06.12
E	PPR ISSUE	RT	PR	15.02.13
F	PPR UPDATE ISSUE	RT	PR	07.05.13
G	PAC UPDATE ISSUE	RT	PR	12.09.13
H	COMPLIANCE FOR CONDITION B2	RT	PR	18.12.13
I	B2 CONDITIONS UPDATE ISSUE	RKW	JC	30.04.15
J	AMENDMENTS TO PLANNING SUBMISSION	RKW	PR	19.08.15
K	AMENDMENTS TO PLANNING SUBMISSION	LK	PR	19.10.15

CLIENT
CROWN PROSHA JOINT VENTURE

BKK

66 ALFRED STREET
MILSONS POINT, NSW 2061
P: 02 9925 0088
eastlakesinfo@crowngroup.com.au

ARCHITECTS
HDR | RICE DAUBNEY

Level 1, 110 Walker Street, North Sydney NSW 2060, Australia
+61 2 9956 2666 | hdrricedaubney.com | hdrinc.com
The Rice Daubney Group (NSW) P/L as trustee for The Rice Daubney Trading Trust
ABN 56 880 304 993

PROJECT:
EASTLAKES TOWN CENTRE
SYDNEY, NSW, 2018

DRAWING TITLE:
ROOF PLAN


SCALE:		CHECKED:
1:500@ A1		PR
PROJECT NUMBER:	DRAWING NUMBER:	ISSUE:
11001	DA 14	K

teamwork://AUSNSYD-BIM01/11001 MASTER Eastlakes

A1 A2 A3 A4




1 PLAN
BLD1 - LEVEL 3 (TYPICAL) 1:200

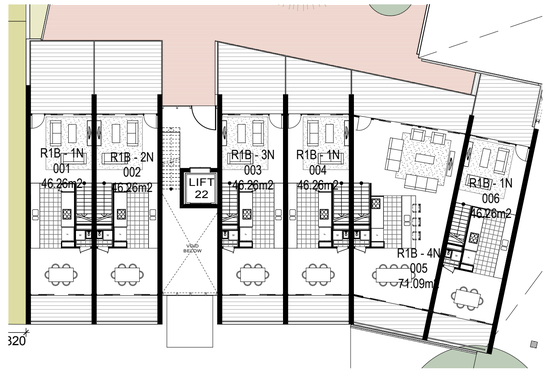

3 PLAN
BLD1B - LEVEL 1 1:200



2 PLAN
BLD1 - LEVEL 6 (PENTHOUSE) 1:200

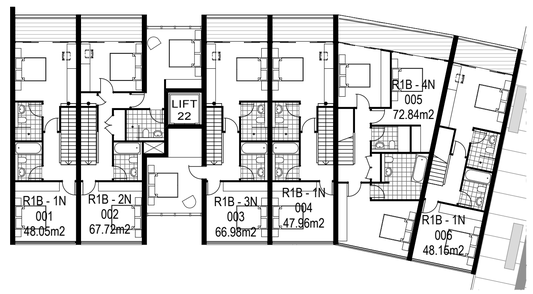

4 PLAN
BLD1B - LEVEL 2 1:200

NORTH POINT

REV	DESCRIPTION OF CHANGE	DRAWN	CHECK	DATE
A	FINAL DRAFT	VZ	RB	17.04.12
B	PART 3A SUBMISSION	VZ	RB	20.04.12
C	ENVIRONMENTAL ASSESSMENT ISSUE	SA/SM	PR	22.06.12
D	ENVIRONMENTAL ASSESSMENT ISSUE	SA/SM	PR	02.07.12
E	PPR ISSUE	RT	PR	15.02.13
F	B2 CONDITIONS UPDATE ISSUE	RKW	JC	30.04.15
G	AMENDMENTS TO PLANNING SUBMISSION	RKW	PR	19.08.15
H	AMENDMENTS TO PLANNING SUBMISSION	LK	PR	19.10.15



CLIENT
CROWN PROSHA JOINT VENTURE

BKK
66 ALFRED STREET
MILSONS POINT, NSW 2061
P: 02 9925 0088
eastlakesinfo@crowngroup.com.au

ARCHITECTS
HDR | RICE DAUBNEY
Level 1, 110 Walker Street, North Sydney NSW 2060, Australia
+61 2 9956 2666 | hdricedaubney.com | hdrinc.com
The Rice Daubney Group (NSW) P/L as trustee for The Rice Daubney Trading Trust
ABN 56 880 304 993

PROJECT:
EASTLAKES TOWN CENTRE
SYDNEY, NSW, 2018


DRAWING TITLE:
BUILDING 1 & 1B LAYOUTS

SCALE:		CHECKED:
1:200 @ A1		PR
PROJECT NUMBER:	DRAWING NUMBER:	ISSUE:
11001	DA 15	H


teamwork://AUSNSYD-BIM01/11001 MASTER Eastlakes



1 PLAN
BLD1A - LEVEL 3 (TYPICAL) 1:200

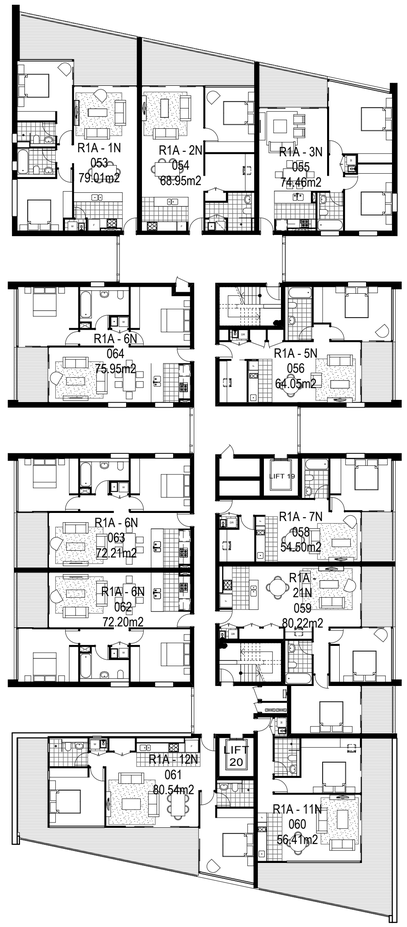


2 PLAN
BLD1A - LEVEL 5 1:200

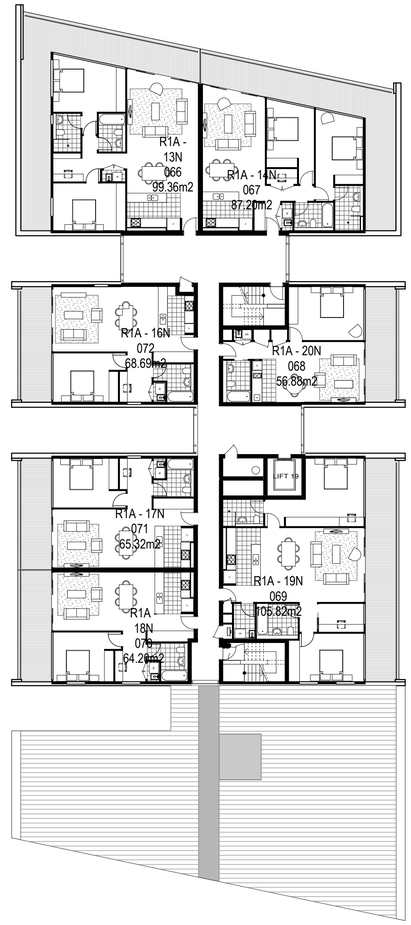

3 PLAN
BLD1A - LEVEL 6 (PENTHOUSE) 1:200

NORTH POINT

REV	DESCRIPTION OF CHANGE	DRAWN	CHECK	DATE
A	FINAL DRAFT	VZ	RB	17.04.12
B	PART 3A SUBMISSION	VZ	RB	20.04.12
C	ENVIRONMENTAL ASSESSMENT ISSUE	SA/SM	PR	22.06.12
D	ENVIRONMENTAL ASSESSMENT ISSUE	SA/SM	PR	02.07.12
E	PPR ISSUE	RT	PR	15.02.13
F	B2 CONDITIONS UPDATE ISSUE	RKW	JC	30.04.15
G	AMENDMENTS TO PLANNING SUBMISSION	RKW	PR	19.08.15
H	AMENDMENTS TO PLANNING SUBMISSION	LK	PR	19.10.15
I	AMENDMENTS TO PLANNING SUBMISSION	LK	PR	12.11.15

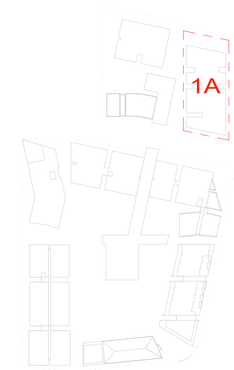

CLIENT
CROWN PROSHA JOINT VENTURE

BKK

66 ALFRED STREET
MILSONS POINT, NSW 2061
P: 02 9925 0088
eastlakesinfo@crowngroup.com.au

ARCHITECTS
HDR | RICE DAUBNEY

Level 1, 110 Walker Street, North Sydney NSW 2060, Australia
+61 2 9956 2666 | hdricedaubney.com | hdrinc.com
The Rice Daubney Group (NSW) P/L as trustee for The Rice Daubney Trading Trust
ABN 56 880 304 993

PROJECT:
EASTLAKES TOWN CENTRE
SYDNEY, NSW, 2018

DRAWING TITLE:
BUILDING 1A LAYOUTS

SCALE:	CHECKED:
1:200 @ A1	PR


PROJECT NUMBER:	DRAWING NUMBER:	ISSUE:
11001	DA 16	I



1 PLAN
BLD2 - LEVEL 6 (TYPICAL) 1:200



2 PLAN
BLD2 - LEVEL7 1:200

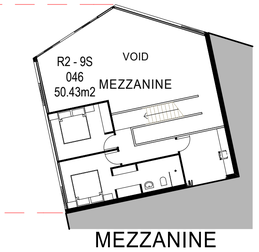

MEZZANINE




3 PLAN
BLD3 - LEVEL 3 (TYPICAL) 1:200



4 PLAN
BLD3 - LEVEL 5 (PENTHOUSE) 1:200

NORTH POINT

REV	DESCRIPTION OF CHANGE	DRAWN	CHECK	DATE
A	FINAL DRAFT	VZ	RB	17.04.12
B	PART 3A SUBMISSION	VZ	RB	20.04.12
C	ENVIRONMENTAL ASSESSMENT ISSUE	SA/SM	PR	22.06.12
D	ENVIRONMENTAL ASSESSMENT ISSUE	SA/SM	PR	02.07.12
E	PPR ISSUE	RT	PR	15.02.13
F	PPR UPDATE ISSUE	RT	PR	07.05.13
G	B2 CONDITIONS UPDATE ISSUE	RKW	JC	30.04.15
H	AMENDMENTS TO PLANNING SUBMISSION	RKW	PR	19.08.15
I	AMENDMENTS TO PLANNING SUBMISSION	LK	PR	19.10.15

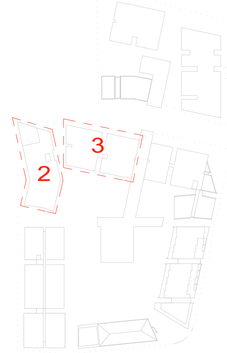

CLIENT
CROWN PROSHA JOINT VENTURE

BKK
66 ALFRED STREET
MILSONS POINT, NSW 2061
P: 02 9925 0088
eastlakesinfo@crowngroup.com.au

ARCHITECTS
HDR RICE DAUBNEY
Level 1, 110 Walker Street, North Sydney NSW 2060, Australia
+61 2 9956 2666 | hdrricedaubney.com | hdrinc.com
The Rice Daubney Group (NSW) P/L as trustee for The Rice Daubney Trading Trust
ABN 56 880 304 993

PROJECT:
EASTLAKES TOWN CENTRE
SYDNEY, NSW, 2018

DRAWING TITLE:
BUILDING 2 & 3 LAYOUTS

SCALE:		CHECKED:
1:200 @ A1		PR
PROJECT NUMBER:	DRAWING NUMBER:	ISSUE:
11001	DA 17	I



1 PLAN
BLD4 & 4A - LEVEL 1 1:200



2 PLAN
BLD4 & 4A - LEVEL 2-3 (TYPICAL) 1:200




3 PLAN
BLD4 & 4A - LEVEL 4 1:200



4 PLAN
BLD4 & 4A - LEVEL 5 (PENTHOUSE) 1:200

NORTH POINT

REV	DESCRIPTION OF CHANGE	DRAWN	CHECK	DATE
A	FINAL DRAFT	VZ	RB	17.04.12
B	PART 3A SUBMISSION	VZ	RB	20.04.12
C	ENVIRONMENTAL ASSESSMENT ISSUE	SA/SM	PR	22.06.12
D	ENVIRONMENTAL ASSESSMENT ISSUE	SA/SM	PR	02.07.12
E	PPR ISSUE	RT	PR	15.02.13
F	PPR UPDATE ISSUE	RT	PR	07.05.13
G	B2 CONDITIONS UPDATE ISSUE	RKW	JC	30.04.15
H	AMENDMENTS TO PLANNING SUBMISSION	LK	PR	19.10.15

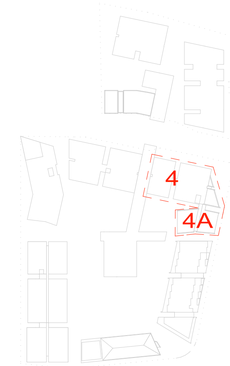

CLIENT
CROWN PROSHA JOINT VENTURE

66 ALFRED STREET
MILSONS POINT, NSW 2061
P: 02 9025 0088
eastlakesinfo@crowngroup.com.au

ARCHITECTS
RICE DAUBNEY

Level 1, 110 Walker Street, North Sydney NSW 2060, Australia
+61 2 9956 2666 | hdrricedaubney.com | hdrinc.com
The Rice Daubney Group (NSW) P/L as trustee for The Rice Daubney Trading Trust
ABN 56 880 304 952

PROJECT:
EASTLAKES TOWN CENTRE
SYDNEY, NSW, 2018


DRAWING TITLE:
BUILDING 4 & 4A LAYOUTS

SCALE:		CHECKED:
1:200 @ A1		PR
PROJECT NUMBER:	DRAWING NUMBER:	ISSUE:
11001	DA 18	H


teamwork:\\AUSNSYD-BIM01\11001 MASTER Eastlakes



1 PLAN
BLD5 - LEVEL 1 1:200

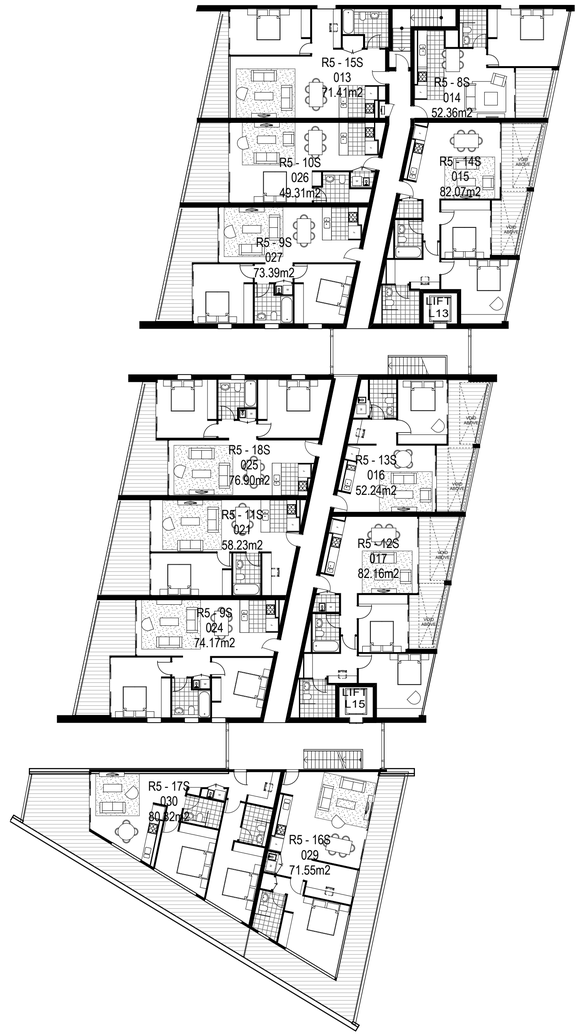


2 PLAN
BLD5 - LEVEL 2 1:200

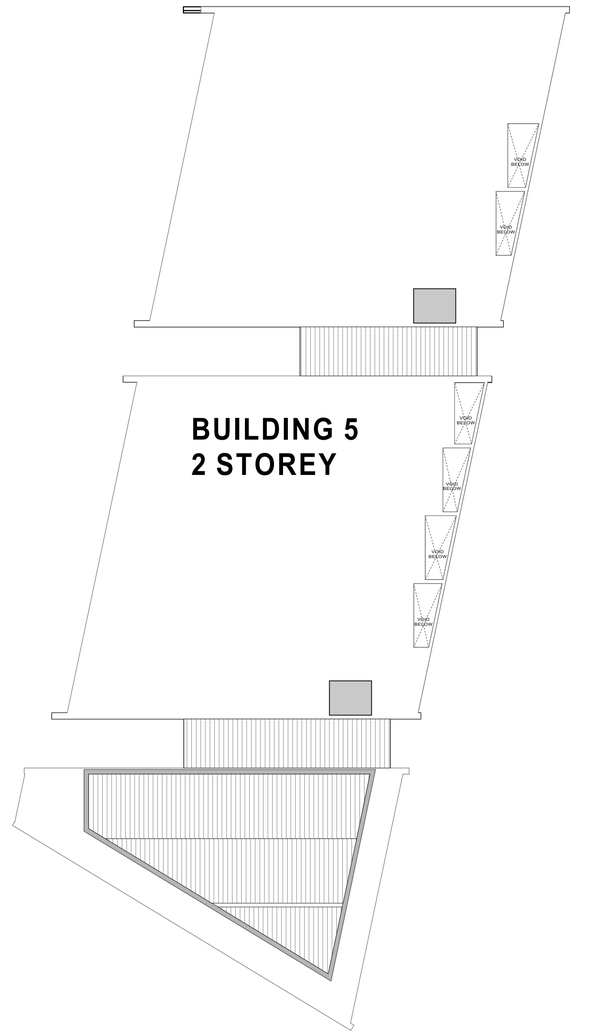

4 PLAN
BLD5 - LEVEL 3 1:200

NORTH POINT

REV	DESCRIPTION OF CHANGE	DRAWN	CHECK	DATE
A	FINAL DRAFT	VZ	RB	17.04.12
B	PART 3A SUBMISSION	VZ	RB	20.04.12
C	ENVIRONMENTAL ASSESSMENT ISSUE	SA/SM	PR	22.06.12
D	ENVIRONMENTAL ASSESSMENT ISSUE	SA/SM	PR	02.07.12
E	PPR ISSUE	RT	PR	15.02.13
F	B2 CONDITIONS UPDATE ISSUE	RK/W	JC	30.04.15
G	AMENDMENTS TO PLANNING SUBMISSION	LK	PR	19.10.15

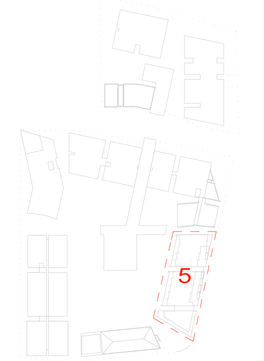


CLIENT
CROWN PROSHA JOINT VENTURE
BKK
66 ALFRED STREET
MILSONS POINT, NSW 2061
P: 02 9025 0088
eastlakesinfo@crowngroup.com.au

ARCHITECTS
HDR RICE DAUBNEY
Level 1, 110 Walker Street, North Sydney NSW 2060, Australia
+61 2 9956 2666 | hdrricedaubney.com | hdrinc.com
The Rice Daubney Group (NSW) P/L as trustee for The Rice Daubney Trading Trust
ABN 56 880 304 993

PROJECT:
EASTLAKES TOWN CENTRE
SYDNEY, NSW, 2018

DRAWING TITLE:
BUILDING 5 LAYOUTS

SCALE: 1:200 @ A1
CHECKED: PR
PROJECT NUMBER: 11001
DRAWING NUMBER: DA 19
ISSUE: G

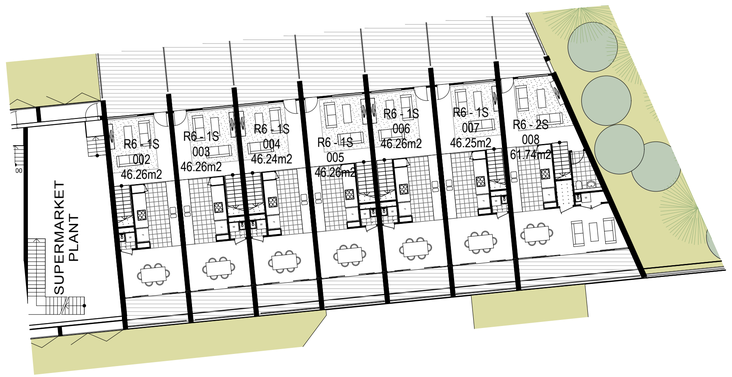

2 PLAN
BLD6 - LEVEL 1 1:200




1 PLAN
BLD6 - LEVEL 2 1:200

NORTH POINT

A1

REV	DESCRIPTION OF CHANGE	DRAWN	CHECK	DATE
A	FINAL DRAFT	VZ	RB	17.04.12
B	PART 3A SUBMISSION	VZ	RB	20.04.12
C	ENVIRONMENTAL ASSESSMENT ISSUE	SA/SM	PR	22.06.12
D	ENVIRONMENTAL ASSESSMENT ISSUE	SA/SM	PR	02.07.12
E	PPR ISSUE	RT	PR	15.02.13
F	S2 CONDITIONS UPDATE ISSUE	RK/W	JC	30.04.15
G	AMENDMENTS TO PLANNING SUBMISSION	LK	PR	19.10.15

A4

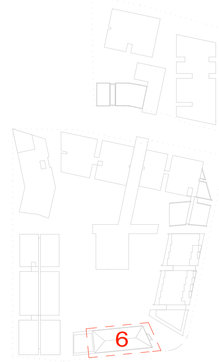

CLIENT
CROWN PROSHA JOINT VENTURE

BKK

66 ALFRED STREET
MILSONS POINT, NSW 2061
P: 02 9925 0088
eastlakesinfo@crowngroup.com.au

ARCHITECTS

HDR | RICE DAUBNEY

Level 1, 110 Walker Street, North Sydney NSW 2060, Australia
+61 2 9956 2666 | hdricedaubney.com | hdrinc.com
The Rice Daubney Group (NSW) P/L as trustee for The Rice Daubney Trading Trust
ABN 56 880 304 993

PROJECT:
EASTLAKES TOWN CENTRE
SYDNEY, NSW, 2018

DRAWING TITLE:
BUILDING 6 & 6A & 6B LAYOUTS


SCALE:		CHECKED:
1:200 @ A1		PR
PROJECT NUMBER:	DRAWING NUMBER:	ISSUE:
11001	DA 20	G

A1 A2 A3 A4

teamwork://AUSNSYD-BIM01/11001 MASTER Eastlakes




1 PLAN
BLD7 - LEVEL 3 (TYPICAL) 1:200

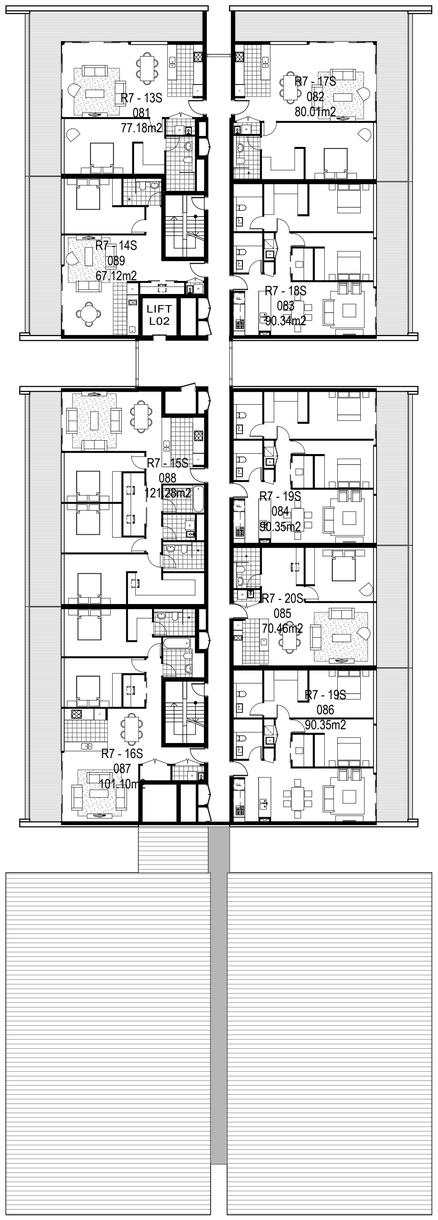

2 PLAN
BLD7 - LEVEL 5 (PENTHOUSE) 1:200

NORTH POINT

REV	DESCRIPTION OF CHANGE	DRAWN	CHECK	DATE
A	FINAL DRAFT	VZ	RB	17.04.12
B	PART 3A SUBMISSION	VZ	RB	20.04.12
C	ENVIRONMENTAL ASSESSMENT ISSUE	SA/SM	PR	22.06.12
D	ENVIRONMENTAL ASSESSMENT ISSUE	SA/SM	PR	02.07.12
E	PPR ISSUE	RT	PR	15.02.13
F	PPR UPDATE ISSUE	RT	PR	07.05.13
G	B2 CONDITIONS UPDATE ISSUE	RKW	JC	30.04.15
H	AMENDMENTS TO PLANNING SUBMISSION	RKW	PR	19.08.15
I	AMENDMENTS TO PLANNING SUBMISSION	LK	PR	19.10.15

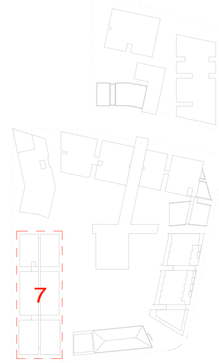

CLIENT
CROWN PROSHA JOINT VENTURE

BKK

66 ALFRED STREET
MILSONS POINT, NSW 2061
P: 02 9925 0088
eastlakesinfo@crowngroup.com.au

ARCHITECTS
HDR | RICE DAUBNEY

Level 1, 110 Walker Street, North Sydney NSW 2060, Australia
+61 2 9956 2666 | hdrricedaubney.com | hdrinc.com
The Rice Daubney Group (NSW) P/L as trustee for The Rice Daubney Trading Trust
ABN 56 880 304 993

PROJECT:
EASTLAKES TOWN CENTRE
SYDNEY, NSW, 2018

DRAWING TITLE:
BUILDING 7 LAYOUTS

SCALE:		CHECKED:
1:200 @ A1		PR
PROJECT NUMBER:	DRAWING NUMBER:	ISSUE:
11001	DA 21	I

teamwork://AUSNSYD-BIM01/11001 MASTER Eastlakes



1 ELEVATION

SOUTH SITE WEST ELEVATION (EASTLAKES RESERVE) 1:200



2 ELEVATION

SOUTH SITE NORTH ELEVATION (EVANS AVENUE) 1:200

REV	DESCRIPTION OF CHANGE	DRAWN	CHECK	DATE
H	B2 CONDITIONS UPDATE ISSUE	RKW	JC	30.04.15
G	COMPLIANCE FOR CONDITION B2	RT	PR	18.12.13
F	PPR UPDATE ISSUE	RT	PR	07.05.13
E	DA AMENDMENT	RT	PR	15.02.13
D	ENVIRONMENTAL ASSESSMENT ISSUE	SA/SM	PR	22.06.12
C	PART 3A SUBMISSION	RT	RB	20.04.12
B	FINAL DRAFT	RT	RB	19.04.12
A	FINAL DRAFT	RT	RB	17.04.12
I	B2 CONDITIONS UPDATE ISSUE	LK	PR	19.10.15

MATERIAL KEY

(a) GLAZED TILE PANEL
(b) FOLDED PERFORATED METAL SCREEN
(c) RENDER
(d) COLOURBACK GLASS
(e) TIMBER BATTEN SCREEN
(f) METAL CLADDING OR SIMILAR
(g) GREEN WALL
(h) METAL ROOFING
(i) PERFORATED METAL SCREEN
(j) PAINTED STEEL FRAME
(k) CLEAR SEALED & DRESSED PLY
(l) CLEAR GLASS
(m) LOUVRED CLEAR GLASS
(n) TIMBER COLUMN
(o) ALUMINIUM LOUVRE
(p) ZINC ROLLER SHUTTER
(q) ALUMINIUM COMPOSITE PANEL

CLIENT
CROWN PROSHA JOINT VENTURE
BKK
66 ALFRED STREET
MILSON POINT , NSW 2061
P: 02 9925 0088
eastlakesinfo@crowngroup.com.au

ARCHITECTS
HDR RICE DAUBNEY
Level 1, 110 Walker Street, North Sydney NSW 2060, Australia
+61 2 9956 2666 | hdrricedaubney.com | hdrinc.com
The Rice Daubney Group (NSW) P/L as trustee for The Rice Daubney Trading Trust
ABN 56 880 304 993

PROJECT:
EASTLAKES TOWN CENTRE


SYDNEY, NSW, 2018

DRAWING TITLE:
ELEVATIONS


ELEVATIONS - SHEET 1
SOUTH SITE: NORTH & WEST
ELEVATIONS

SCALE: AS SHOWN
CHECKED: JC
PROJECT NUMBER: 11001
DRAWING NUMBER: DA 22
ISSUE: I

THIS DOCUMENT IS THE COPYRIGHT OF THE RICE DAUBNEY GROUP (NSW) Pty. Ltd.
ALL INFORMATION ILLUSTRATED ON THIS DOCUMENT IS TO BE CHECKED AND VERIFIED ON SITE.
IN THE EVENT OF DISCREPANCIES REFER TO ARCHITECT PRIOR TO COMMENCEMENT OF THE WORK.
DO NOT SCALE DRAWINGS MANUALLY OR ELECTRONICALLY.

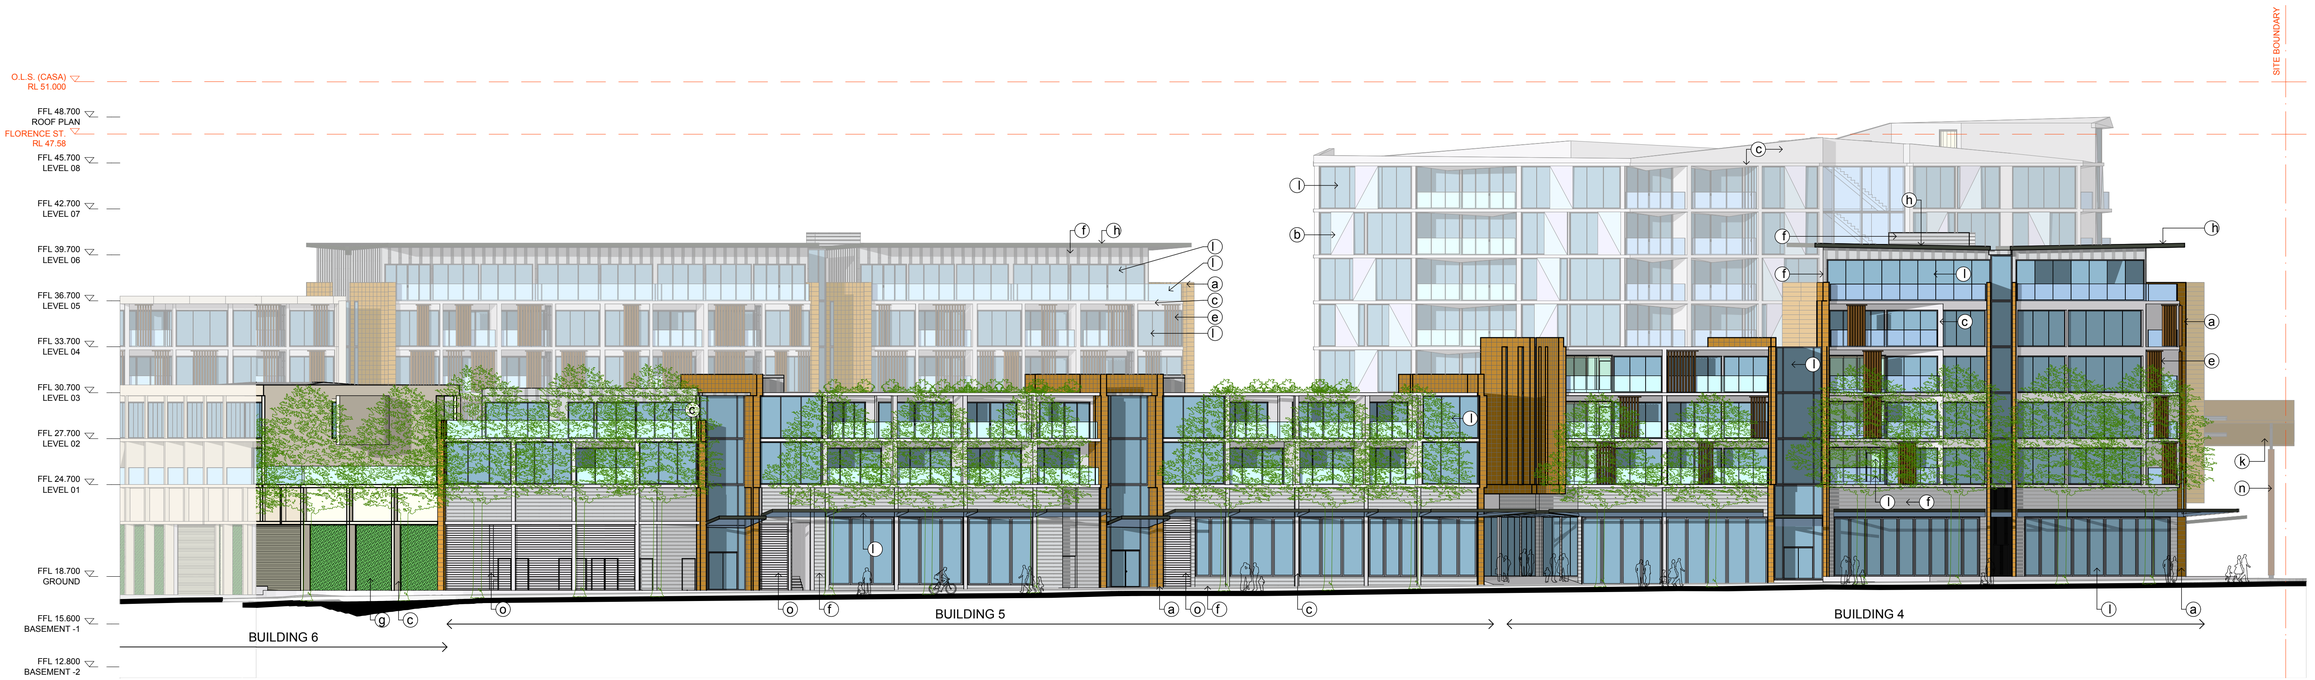

1 ELEVATION
SOUTH SITE EAST ELEVATION (BARBER AVENUE) 1:200

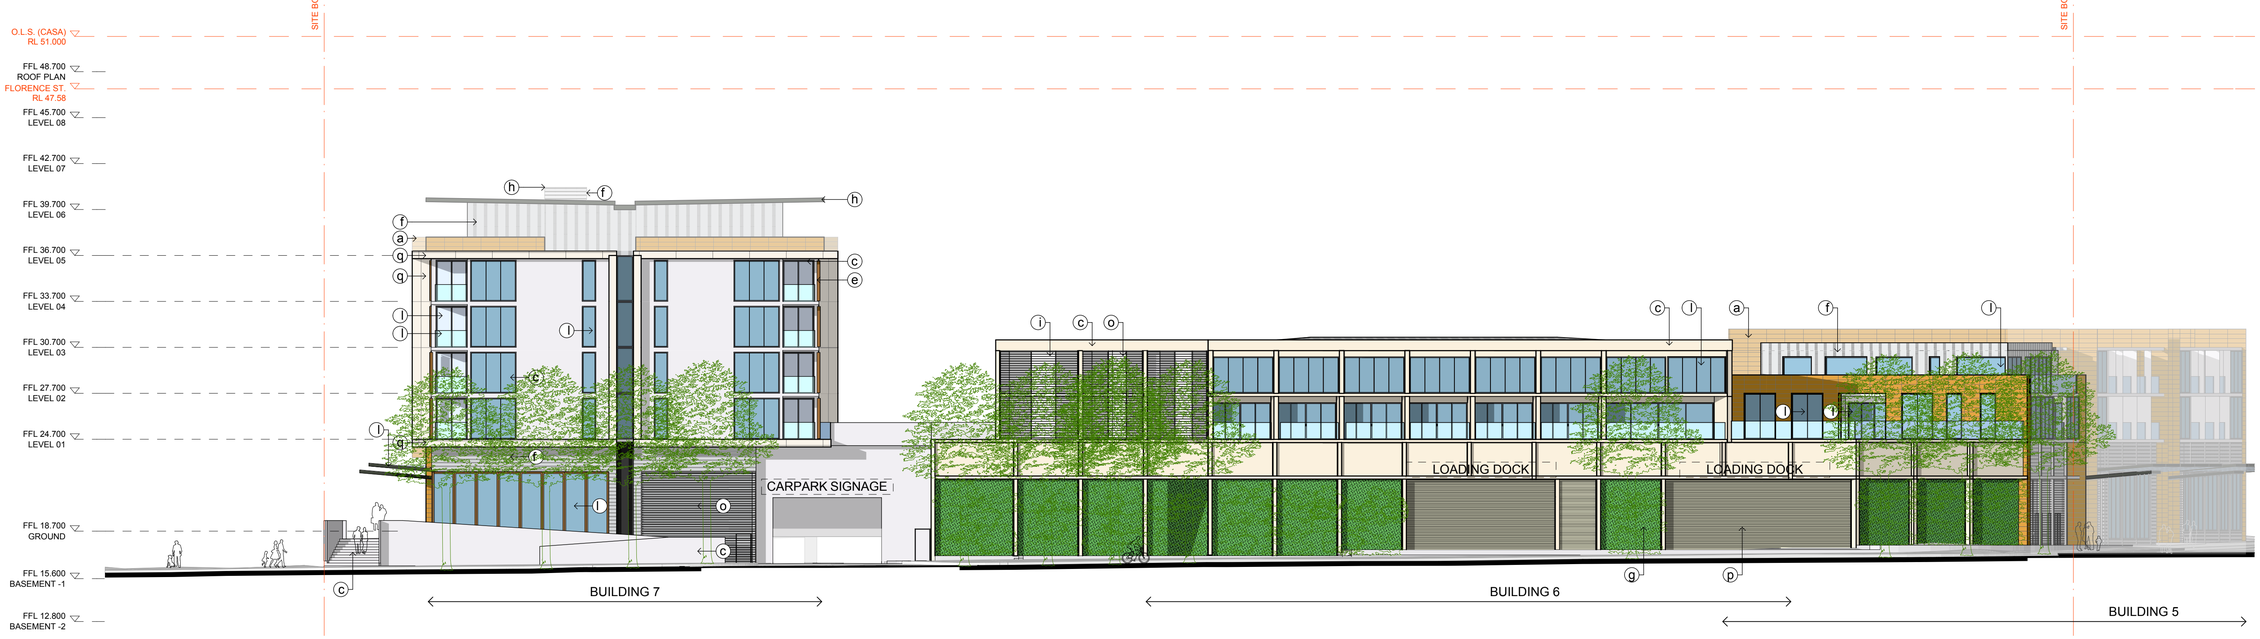

2 ELEVATION
SOUTH SITE SOUTH ELEVATION (BARBER AVENUE) 1:200

REV	DESCRIPTION OF CHANGE	DRAWN	CHECK	DATE
H	AMENDMENTS TO PLANNING SUBMISSION	RKW	PR	19.08.15
G	B2 CONDITIONS UPDATE ISSUE	RKW	JC	30.04.15
F	COMPLIANCE FOR CONDITION B2	RT	PR	18.12.13
E	DA AMENDMENT	RT	PR	15.02.13
D	ENVIRONMENTAL ASSESSMENT ISSUE	SA/SM	PR	22.06.12
C	PART 3A SUBMISSION	RT	RB	20.04.12
B	FINAL DRAFT	RT	RB	19.04.12
A	FINAL DRAFT	RT	RB	17.04.12
I	B2 CONDITIONS UPDATE ISSUE	LK	PR	19.10.15

MATERIAL KEY

- (a) GLAZED TILE PANEL
- (b) FOLDED PERFORATED METAL SCREEN
- (c) RENDER
- (d) COLOURBACK GLASS
- (e) TIMBER BATTEN SCREEN
- (f) METAL CLADDING OR SIMILAR
- (g) GREEN WALL
- (h) METAL ROOFING
- (i) PERFORATED METAL SCREEN
- (j) PAINTED STEEL FRAME
- (k) CLEAR SEALED & DRESSED PLY
- (l) CLEAR GLASS
- (m) LOUVRED CLEAR GLASS
- (n) TIMBER COLUMN
- (o) ALUMINIUM LOUVRE
- (p) ZINC ROLLER SHUTTER
- (q) ALUMINIUM COMPOSITE PANEL

CLIENT
CROWN PROSHA JOINT VENTURE
BKK
66 ALFRED STREET
MILSON POINT , NSW 2061
P: 02 9925 0088
eastlakesinfo@crowngroup.com.au

ARCHITECTS
HDR RICE DAUBNEY
Level 1, 110 Walker Street, North Sydney NSW 2060, Australia
+61 2 9956 2666 | hdrvice@daubney.com | hdrinc.com
The Rice Daubney Group (NSW) P/L as trustee for The Rice Daubney Trading Trust
ABN 56 880 304 993


PROJECT:
EASTLAKES TOWN CENTRE
SYDNEY, NSW, 2018

DRAWING TITLE:
ELEVATIONS
ELEVATIONS - SHEET 2
SOUTH SITE: SOUTH & EAST ELEVATIONS

SCALE: AS SHOWN
CHECKED: JC
PROJECT NUMBER: 11001
DRAWING NUMBER: DA 23
ISSUE: I

THIS DOCUMENT IS THE COPYRIGHT OF THE RICE DAUBNEY GROUP (NSW) Pty. Ltd.
ALL INFORMATION ILLUSTRATED ON THIS DOCUMENT IS TO BE CHECKED AND VERIFIED ON SITE.
IN THE EVENT OF DISCREPANCIES REFER TO ARCHITECT PRIOR TO COMMENCEMENT OF THE WORK.
DO NOT SCALE DRAWINGS MANUALLY OR ELECTRONICALLY.

teamwork://AUSNSYD-BIM01/11001 MASTER Eastlakes

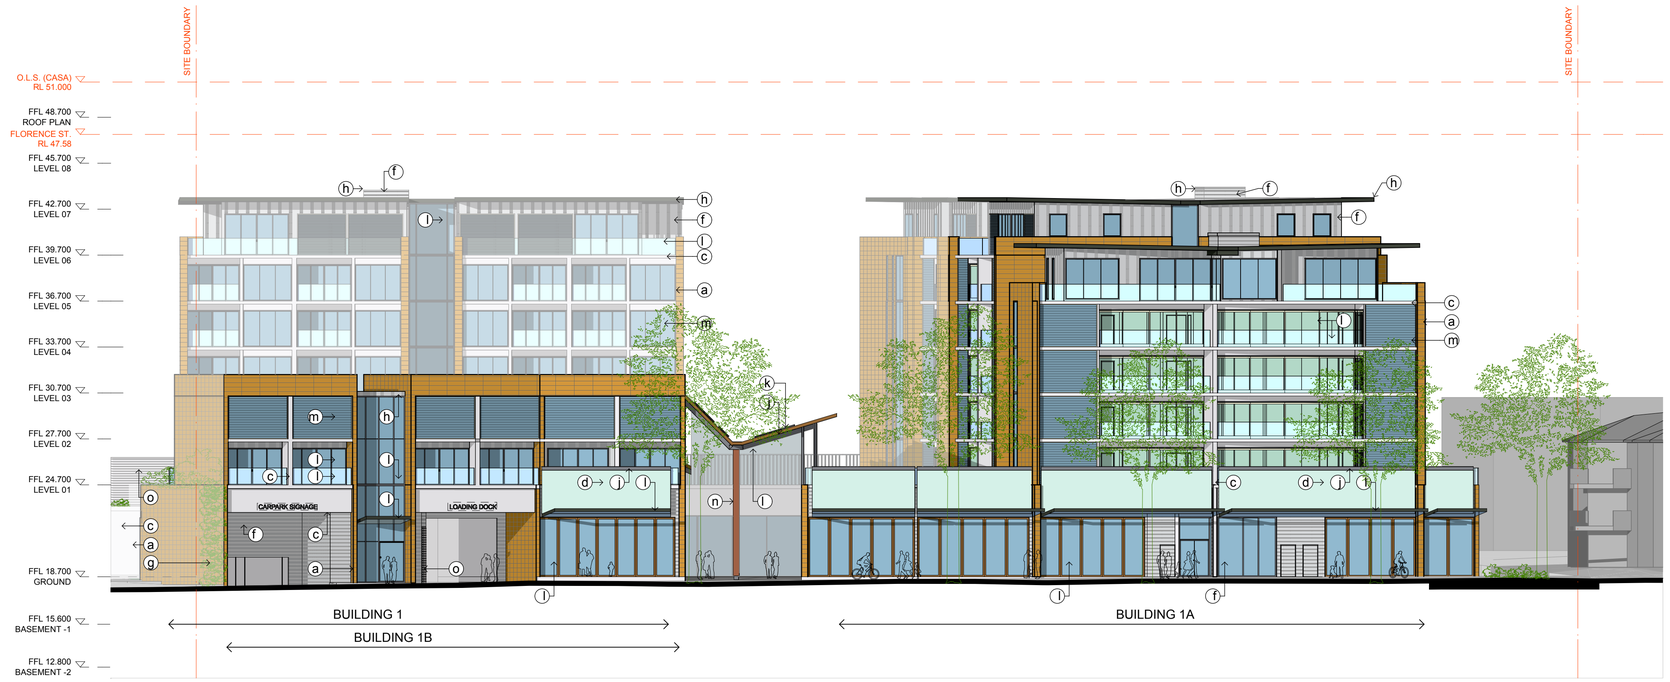

1 ELEVATION
NORTH SITE SOUTH ELEVATION (EVANS AVENUE) 1:200



2 ELEVATION
NORTH SITE EAST ELEVATION 1:200

REV	DESCRIPTION OF CHANGE	DRAWN	CHECK	DATE
H	AMENDMENTS TO PLANNING SUBMISSION	RKW	PR	19.08.15
G	B2 CONDITIONS UPDATE ISSUE	RKW	JC	30.04.15
F	COMPLIANCE FOR CONDITION B2	RT	PR	18.12.13
E	DA AMENDMENT	RT	PR	15.02.13
D	ENVIRONMENTAL ASSESSMENT ISSUE	SA/SM	PR	22.06.12
C	PART 3A SUBMISSION	RT	RB	20.04.12
B	FINAL DRAFT	RT	RB	19.04.12
A	FINAL DRAFT	RT	RB	17.04.12

REV	DESCRIPTION OF CHANGE	DRAWN	CHECK	DATE
J	B2 CONDITIONS UPDATE ISSUE	LK	PR	12.11.15
I	B2 CONDITIONS UPDATE ISSUE	LK	PR	19.10.15

MATERIAL KEY

- (a) GLAZED TILE PANEL
- (b) FOLDED PERFORATED METAL SCREEN
- (c) RENDER
- (d) COLOURBACK GLASS
- (e) TIMBER BATTEN SCREEN
- (f) METAL CLADDING OR SIMILAR
- (g) GREEN WALL
- (h) METAL ROOFING
- (i) PERFORATED METAL SCREEN
- (j) PAINTED STEEL FRAME
- (k) CLEAR SEALED & DRESSED PLY
- (l) CLEAR GLASS
- (m) LOUVRED CLEAR GLASS
- (n) TIMBER COLUMN
- (o) ALUMINIUM LOUVRE
- (p) ZINC ROLLER SHUTTER
- (q) ALUMINIUM COMPOSITE PANEL

CLIENT
CROWN PROSHA JOINT VENTURE
BKK
66 ALFRED STREET
MILSON POINT , NSW 2061
P: 02 9925 0088
eastlakesinfo@crowngroup.com.au

ARCHITECTS
HDR RICE DAUBNEY
Level 1, 110 Walker Street, North Sydney NSW 2060, Australia
+61 2 9956 2666 | hdrinc@daubney.com | hdrinc.com
The Rice Daubney Group (NSW) P/L as trustee for The Rice Daubney Trading Trust
ABN 56 880 304 993

PROJECT:
EASTLAKES TOWN CENTRE
SYDNEY, NSW, 2018

DRAWING TITLE:
ELEVATIONS
ELEVATIONS - SHEET 3
NORTH SITE: EAST & SOUTH ELEVATIONS

SCALE: AS SHOWN
CHECKED: JC
PROJECT NUMBER: 11001
DRAWING NUMBER: DA 24
ISSUE: J

THIS DOCUMENT IS THE COPYRIGHT OF THE RICE DAUBNEY GROUP (NSW) Pty. Ltd.
ALL INFORMATION ILLUSTRATED ON THIS DOCUMENT IS TO BE CHECKED AND VERIFIED ON SITE.
IN THE EVENT OF DISCREPANCIES REFER TO ARCHITECT PRIOR TO COMMENCEMENT OF THE WORK.
DO NOT SCALE DRAWINGS MANUALLY OR ELECTRONICALLY.

M:\Projects\2011\11001 Eastlakes\11.0 CAD\11.21 Archivers\1- DA\151019_for DoP approval_B2 condition\11001 MASTER Eastlakes [AUSNSYD-BIM01-LKransowski]_151030.pla



1 ELEVATION
NORTH SITE NORTH ELEVATION (GARDENERS ROAD) 1:200



2 ELEVATION
NORTH SITE WEST ELEVATION 1:200

REV	DESCRIPTION OF CHANGE	DRAWN	CHECK	DATE
H	AMENDMENTS TO PLANNING SUBMISSION	RKW	PR	19.08.15
G	B2 CONDITIONS UPDATE ISSUE	RKW	JC	30.04.15
F	COMPLIANCE FOR CONDITION B2	RT	PR	18.12.13
E	DA AMENDMENT	RT	PR	15.02.13
D	ENVIRONMENTAL ASSESSMENT ISSUE	SA/SM	PR	22.06.12
C	PART 3A SUBMISSION	RT	RB	20.04.12
B	FINAL DRAFT	RT	RB	19.04.12
A	FINAL DRAFT	RT	RB	17.04.12
I	B2 CONDITIONS UPDATE ISSUE	LK	PR	19.10.15

MATERIAL KEY

- (a) GLAZED TILE PANEL
- (b) FOLDED PERFORATED METAL SCREEN
- (c) RENDER
- (d) COLOURBACK GLASS
- (e) TIMBER BATTEN SCREEN
- (f) METAL CLADDING OR SIMILAR
- (g) GREEN WALL
- (h) METAL ROOFING
- (i) PERFORATED METAL SCREEN
- (j) PAINTED STEEL FRAME
- (k) CLEAR SEALED & DRESSED PLY
- (l) CLEAR GLASS
- (m) LOUVRED CLEAR GLASS
- (n) TIMBER COLUMN
- (o) ALUMINIUM LOUVRE
- (p) ZINC ROLLER SHUTTER
- (q) ALUMINIUM COMPOSITE PANEL

CLIENT
CROWN PROSHA JOINT VENTURE
BKK
66 ALFRED STREET
MILSON POINT , NSW 2061
P: 02 9925 0088
eastlakesinfo@crowngroup.com.au


ARCHITECTS
HDR RICE DAUBNEY
Level 1, 110 Walker Street, North Sydney NSW 2060, Australia
+61 2 9956 2666 | hdrricedaubney.com | hdrinc.com
The Rice Daubney Group (NSW) P/ Ltd trustee for The Rice Daubney Trading Trust
ABN 56 880 304 993

PROJECT:
EASTLAKES TOWN CENTRE
SYDNEY, NSW, 2018


DRAWING TITLE:
ELEVATIONS
ELEVATIONS - SHEET 4
NORTH SITE: NORTH & WEST ELEVATIONS

SCALE:	CHECKED:
AS SHOWN	JC
PROJECT NUMBER:	DRAWING NUMBER: / ISSUE:
11001	DA 25 / I

THIS DOCUMENT IS THE COPYRIGHT OF THE RICE DAUBNEY GROUP (NSW) Pty. Ltd.
ALL INFORMATION ILLUSTRATED ON THIS DOCUMENT IS TO BE CHECKED AND VERIFIED ON SITE.
IN THE EVENT OF DISCREPANCIES REFER TO ARCHITECT PRIOR TO COMMENCEMENT OF THE WORK.
DO NOT SCALE DRAWINGS MANUALLY OR ELECTRONICALLY.

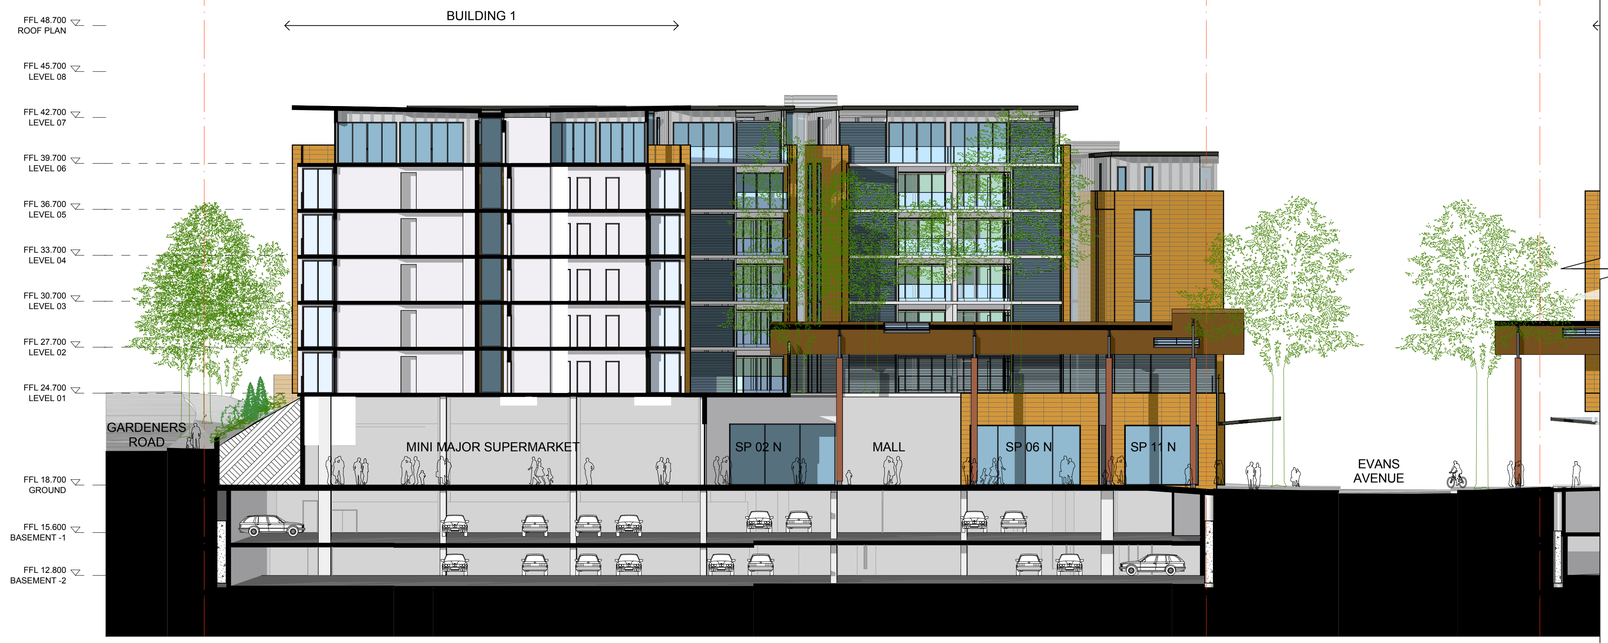

1 SECTION
MALL SECTION (NORTH SIDE) 1:200

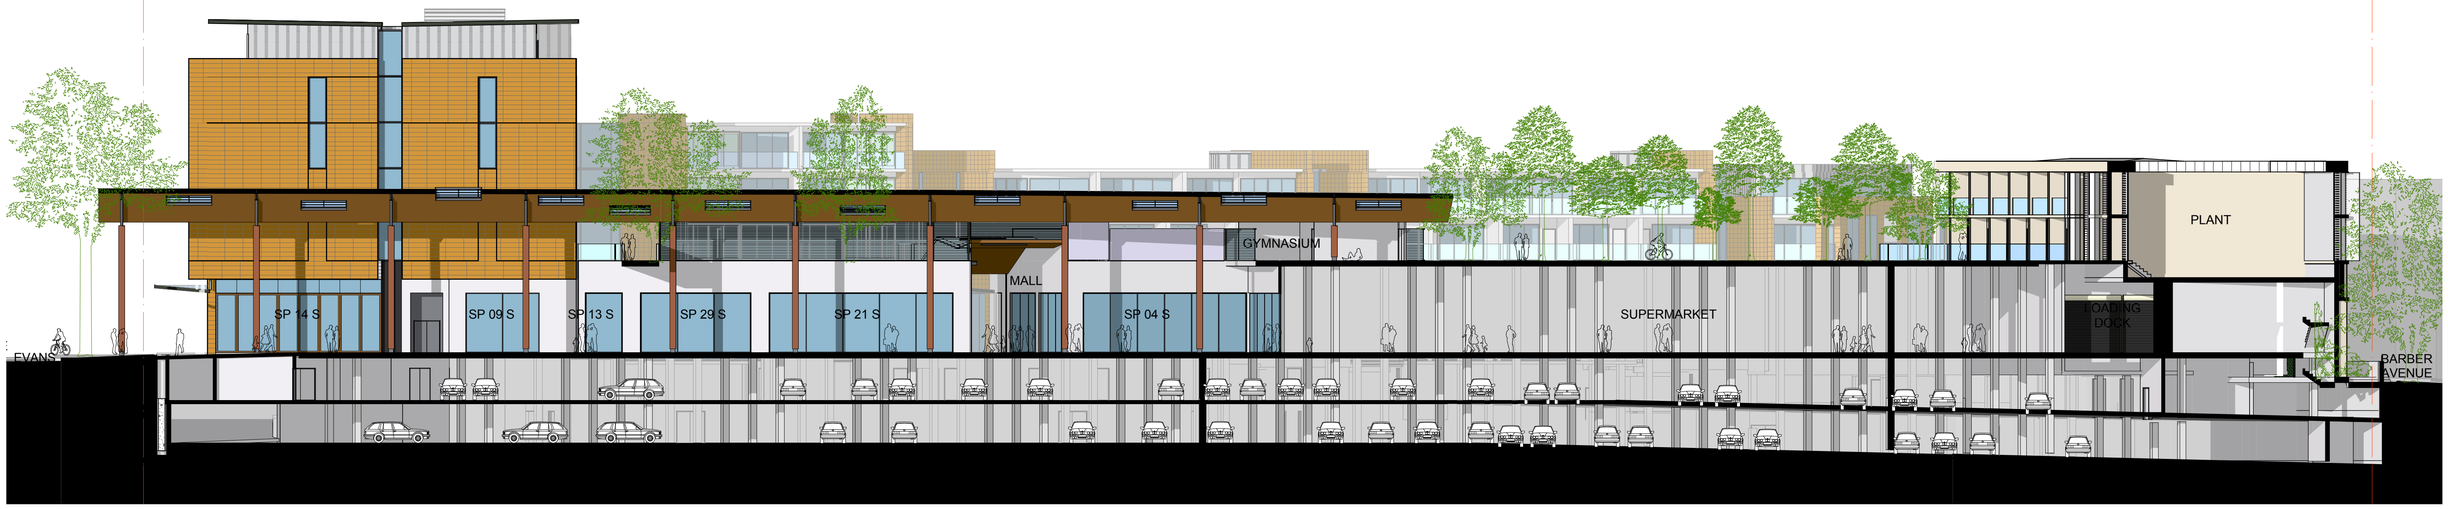

2 SECTION
(MALL SECTION SOUTH SIDE) 1:200

REV	DESCRIPTION OF CHANGE	DRAWN	CHECK	DATE
H	B2 CONDITIONS UPDATE ISSUE	LK	PR	19.10.15
G	B2 CONDITIONS UPDATE ISSUE	RKW	JC	30.04.15
F	COMPLIANCE FOR CONDITION B2	RT	PR	18.12.13
E	DA AMENDMENT	RT	PR	15.02.13
D	ENVIRONMENTAL ASSESSMENT ISSUE	SA/SM	PR	22.06.12
C	PART 3A SUBMISSION	RT	RB	20.04.12
B	FINAL DRAFT	RT	RB	19.04.12
A	FINAL DRAFT	RT	RB	17.04.12

MATERIAL KEY
- (a) GLAZED TILE PANEL
- (b) FOLDED PERFORATED METAL SCREEN
- (c) RENDER
- (d) COLOURBACK GLASS
- (e) TIMBER BATTEN SCREEN
- (f) METAL CLADDING OR SIMILAR
- (g) GREEN WALL
- (h) METAL ROOFING
- (i) PERFORATED METAL SCREEN
- (j) PAINTED STEEL FRAME
- (k) CLEAR SEALED & DRESSED PLY
- (l) CLEAR GLASS
- (m) LOUVRED CLEAR GLASS
- (n) TIMBER COLUMN
- (o) ALUMINIUM LOUVRE
- (p) ZINC ROLLER SHUTTER
- (q) ALUMINIUM COMPOSITE PANEL

CLIENT
CROWN PROSHA JOINT VENTURE
BKK
66 ALFRED STREET
MILSON POINT , NSW 2061
P: 02 9925 0088
eastlakesinfo@crowngroup.com.au

ARCHITECTS
HDR RICE DAUBNEY
Level 1, 110 Walker Street, North Sydney NSW 2060, Australia
+61 2 9956 2666 | hdricedaubney.com | hdrinc.com
The Rice Daubney Group (NSW) P/L as trustee for The Rice Daubney Trading Trust
ABN 56 880 304 993


PROJECT:
EASTLAKES TOWN CENTRE
SYDNEY, NSW, 2018

DRAWING TITLE:
SECTIONS


SCALE: AS SHOWN
CHECKED: JC
PROJECT NUMBER: 11001
DRAWING NUMBER: DA 26
ISSUE: H

THIS DOCUMENT IS THE COPYRIGHT OF THE RICE DAUBNEY GROUP (NSW) Pty. Ltd.
ALL INFORMATION ILLUSTRATED ON THIS DOCUMENT IS TO BE CHECKED AND VERIFIED ON SITE.
IN THE EVENT OF DISCREPANCIES REFER TO ARCHITECT PRIOR TO COMMENCEMENT OF THE WORK.
DO NOT SCALE DRAWINGS MANUALLY OR ELECTRONICALLY.

teamwork:\\AUSNSYD-BIM01\11001 MASTER Eastlakes

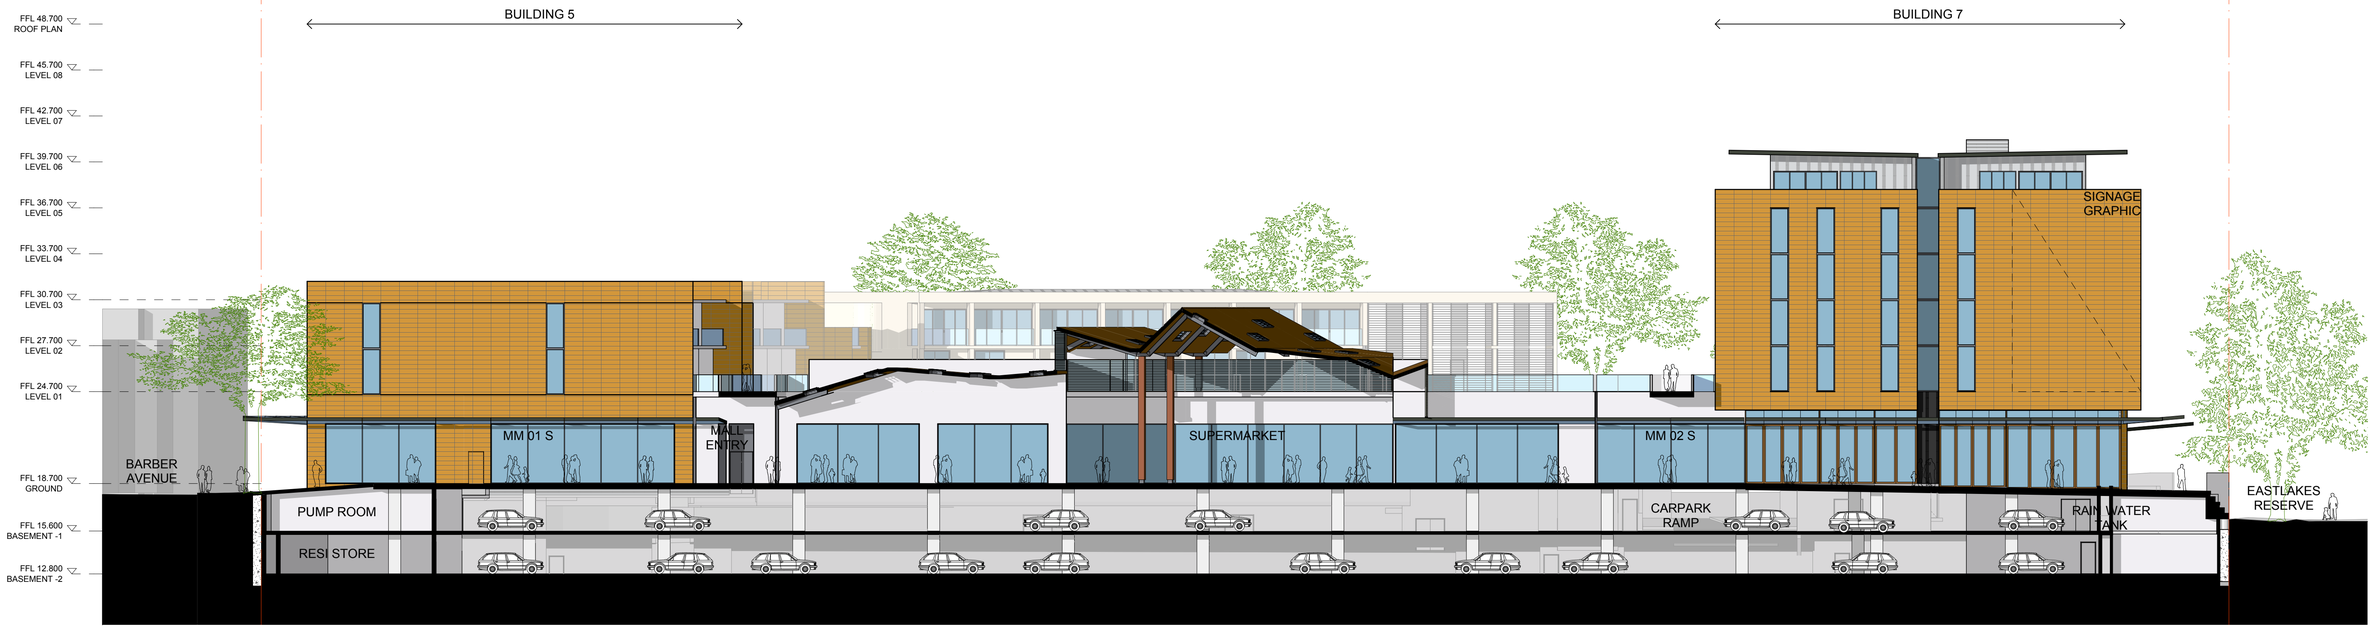

1 SECTION
SHORT SOUTH MALL SECTION (EAST WEST) 1:200

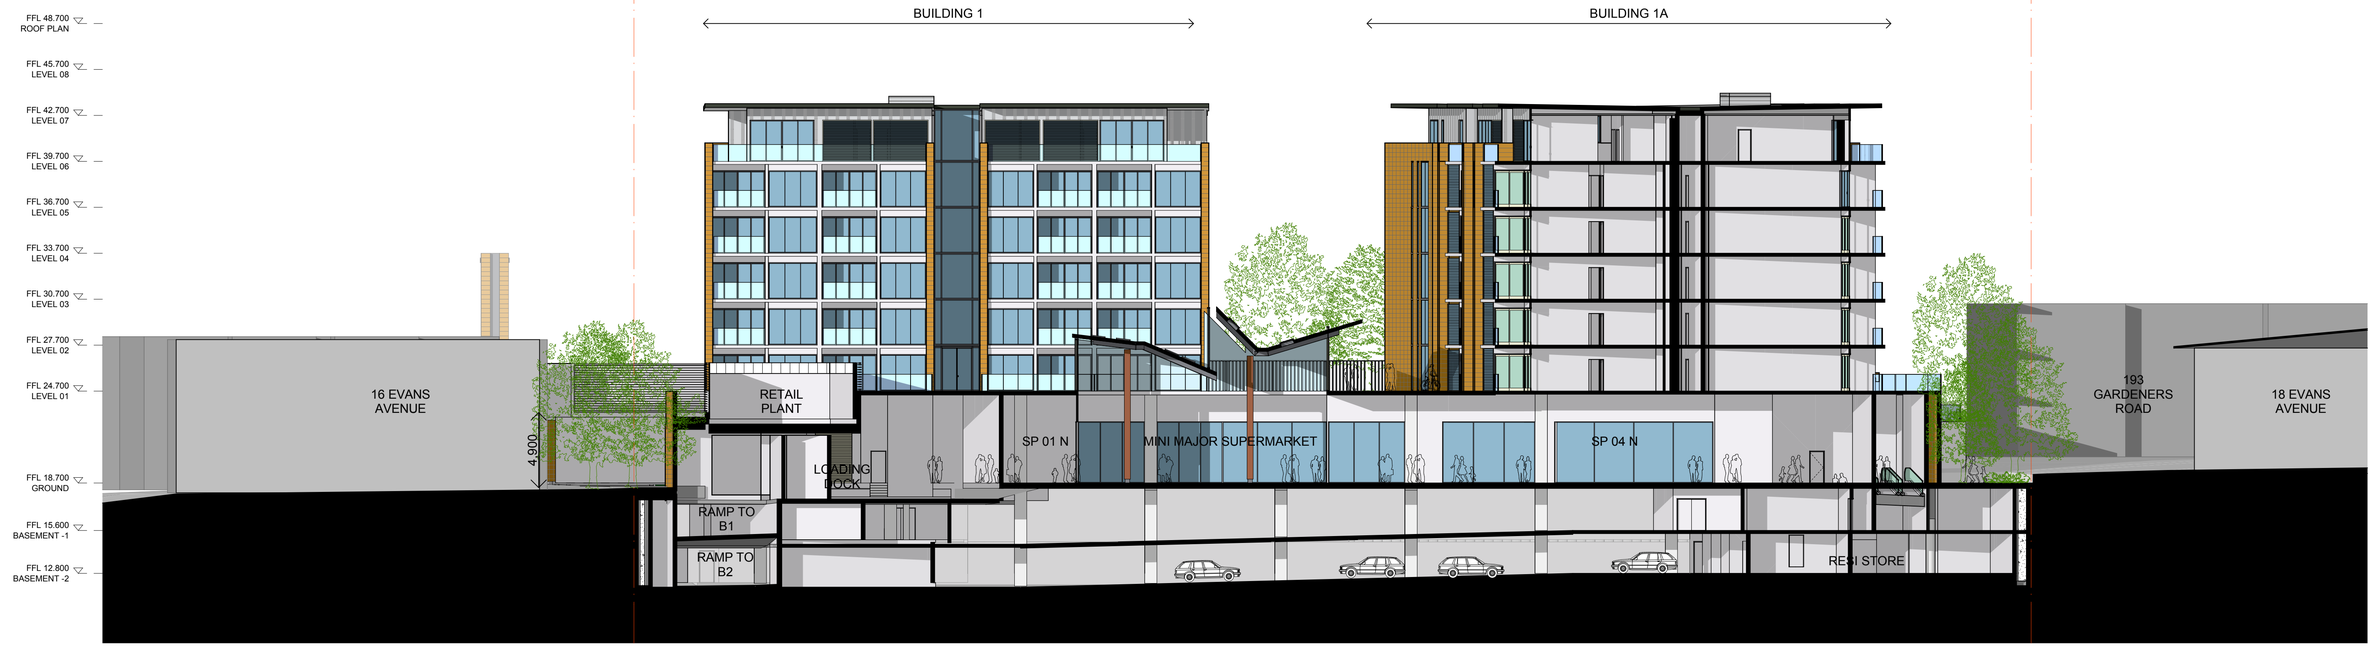

2 SECTION
SHORT NORTH MALL SECTION (WEST EAST) 1:200

REV	DESCRIPTION OF CHANGE	DRAWN	CHECK	DATE
H	B2 CONDITIONS UPDATE ISSUE	LK	PR	19.10.15
G	B2 CONDITIONS UPDATE ISSUE	RKW	JC	30.04.15
F	COMPLIANCE FOR CONDITION B2	RT	PR	18.12.13
E	DA AMENDMENT	RT	PR	15.02.13
D	ENVIRONMENTAL ASSESSMENT ISSUE	SA/SM	PR	22.06.12
C	PART 3A SUBMISSION	RT	RB	20.04.12
B	FINAL DRAFT	RT	RB	19.04.12
A	FINAL DRAFT	RT	RB	17.04.12

MATERIAL KEY

- (a) GLAZED TILE PANEL
- (b) FOLDED PERFORATED METAL SCREEN
- (c) RENDER
- (d) COLOURBACK GLASS
- (e) TIMBER BATTEN SCREEN
- (f) METAL CLADDING OR SIMILAR
- (g) GREEN WALL
- (h) METAL ROOFING
- (i) PERFORATED METAL SCREEN
- (j) PAINTED STEEL FRAME
- (k) CLEAR SEALED & DRESSED PLY
- (l) CLEAR GLASS
- (m) LOUVRED CLEAR GLASS
- (n) TIMBER COLUMN
- (o) ALUMINIUM LOUVRE
- (p) ZINC ROLLER SHUTTER
- (q) ALUMINIUM COMPOSITE PANEL

CLIENT
CROWN PROSHA JOINT VENTURE
BKK
66 ALFRED STREET
MILSON POINT , NSW 2061
P: 02 9925 0088
eastlakesinfo@crowngroup.com.au


ARCHITECTS
HDR RICE DAUBNEY
Level 1, 110 Walker Street, North Sydney NSW 2060, Australia
+61 2 9956 2666 | hdriceadaubney.com | hdrinc.com
The Rice Daubney Group (NSW) P/L as trustee for The Rice Daubney Trading Trust
ABN 56 880 304 993

PROJECT:
EASTLAKES TOWN CENTRE
SYDNEY, NSW, 2018

DRAWING TITLE:
SECTIONS

SCALE: AS SHOWN
CHECKED: JC
PROJECT NUMBER: 11001
DRAWING NUMBER: DA 27
ISSUE: H

THIS DOCUMENT IS THE COPYRIGHT OF THE RICE DAUBNEY GROUP (NSW) Pty. Ltd.
ALL INFORMATION ILLUSTRATED ON THIS DOCUMENT IS TO BE CHECKED AND VERIFIED ON SITE.
IN THE EVENT OF DISCREPANCIES REFER TO ARCHITECT PRIOR TO COMMENCEMENT OF THE WORK.
DO NOT SCALE DRAWINGS MANUALLY OR ELECTRONICALLY.

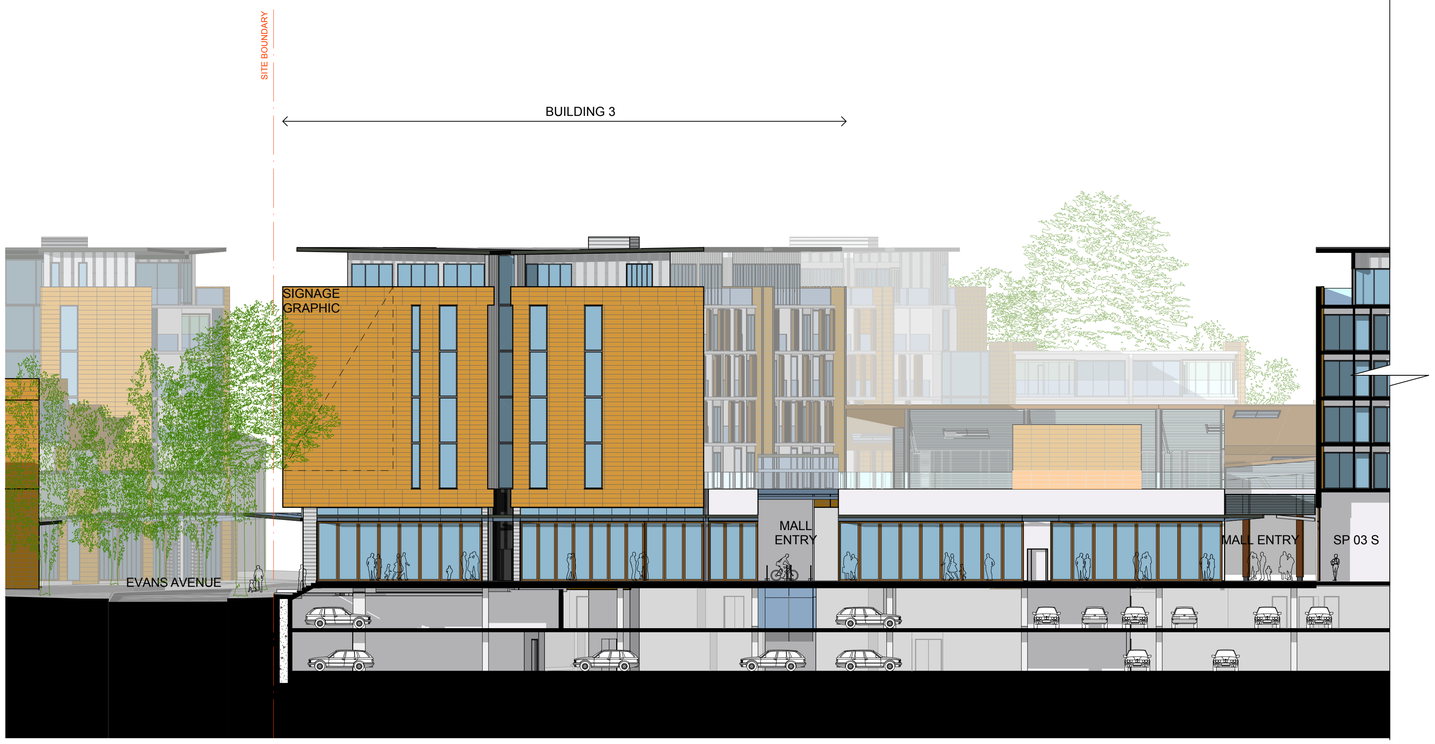

1 PART SECTION
BUILDING 3 WEST ELEVATION / SECTION THROUGH PLAZA 1:200

REV	DESCRIPTION OF CHANGE	DRAWN	CHECK	DATE
H	AMENDMENTS TO PLANNING SUBMISSION	RKW	PR	19.08.15
G	B2 CONDITIONS UPDATE ISSUE	RKW	JC	30.04.15
F	COMPLIANCE FOR CONDITION B2	RT	PR	18.12.13
E	DA AMENDMENT	RT	PR	15.02.13
D	ENVIRONMENTAL ASSESSMENT ISSUE	SA/SM	PR	22.06.12
C	PART 3A SUBMISSION	RT	RB	20.04.12
B	FINAL DRAFT	RT	RB	19.04.12
A	FINAL DRAFT	RT	RB	17.04.12
I	B2 CONDITIONS UPDATE ISSUE	LK	PR	19.10.15

MATERIAL KEY

- (a) GLAZED TILE PANEL
- (b) FOLDED PERFORATED METAL SCREEN
- (c) RENDER
- (d) COLOURBACK GLASS
- (e) TIMBER BATTEN SCREEN
- (f) METAL CLADDING OR SIMILAR
- (g) GREEN WALL
- (h) METAL ROOFING
- (i) PERFORATED METAL SCREEN
- (j) PAINTED STEEL FRAME
- (k) CLEAR SEALED & DRESSED PLY
- (l) CLEAR GLASS
- (m) LOUVRED CLEAR GLASS
- (n) TIMBER COLUMN
- (o) ALUMINIUM LOUVRE
- (p) ZINC ROLLER SHUTTER
- (q) ALUMINIUM COMPOSITE PANEL

CLIENT
CROWN PROSHA JOINT VENTURE
BKK
66 ALFRED STREET
MILSON POINT , NSW 2061
P: 02 9925 0088
eastlakesinfo@crowngroup.com.au

ARCHITECTS
HDR RICE DAUBNEY
Level 1, 110 Walker Street, North Sydney NSW 2060, Australia
+61 2 9956 2666 | hdrricedaubney.com | hdrinc.com
The Rice Daubney Group (NSW) P/L as trustee for The Rice Daubney Trading Trust
ABN 56 880 304 993

PROJECT:
EASTLAKES TOWN CENTRE
SYDNEY, NSW, 2018

DRAWING TITLE:
SECTIONS

SCALE: AS SHOWN
CHECKED: JC
PROJECT NUMBER: 11001
DRAWING NUMBER: DA 28
ISSUE: I

THIS DOCUMENT IS THE COPYRIGHT OF THE RICE DAUBNEY GROUP (NSW) Pty. Ltd.
ALL INFORMATION ILLUSTRATED ON THIS DOCUMENT IS TO BE CHECKED AND VERIFIED ON SITE.
IN THE EVENT OF DISCREPANCIES REFER TO ARCHITECT PRIOR TO COMMENCEMENT OF THE WORK.
DO NOT SCALE DRAWINGS MANUALLY OR ELECTRONICALLY.