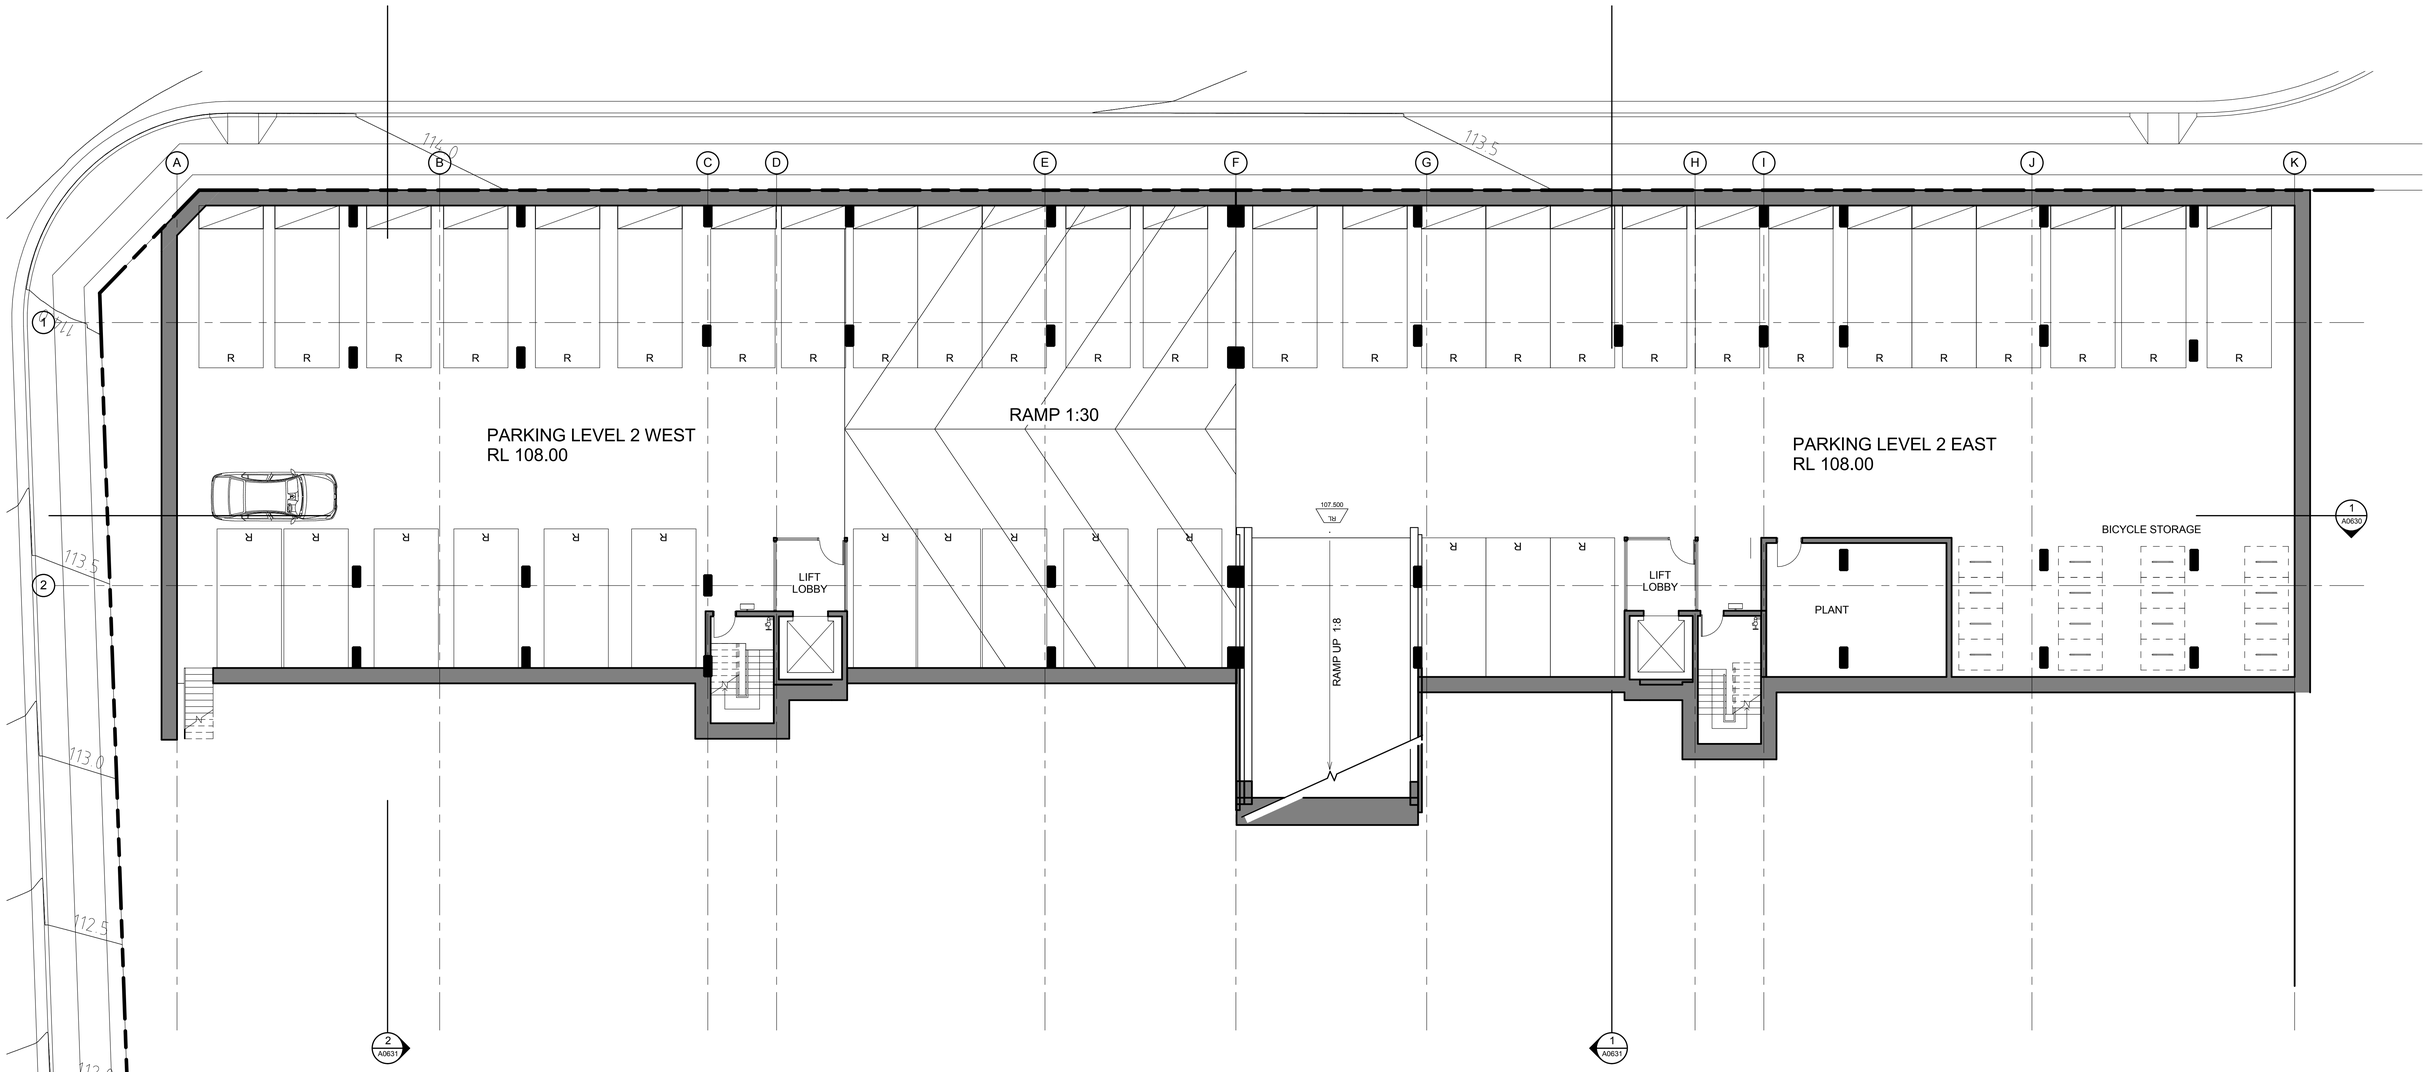

PARKING KEY	
RESIDENTIAL BAYS	41
VISITOR BAYS	0
CAR WASH BAYS	0
ADAPTABLE BAYS	0

KEY

FHR	FIRE HOSE REEL
FH	FIRE HYDRANT
TLC	TELECOM CUPBOARD
ELEC	ELECTRICAL CUPBOARD
LB	LETTERBOXES

Do not scale from drawings.

Verify all dimensions on site before commencing work.

Copying or reproduction of this drawing is strictly prohibited without the consent of Peddle Thorp & Walker Pty.

The Architect shall not be liable for any loss or claims howsoever arising out of the use of the electronic data existing or resulting from data howsoever transferred from the computer system of the Architect to systems of any other party or person.
The recipient of the data shall be responsible for checking accuracy and completeness of data received. Any use of the electronic data in part or whole shall be at the user's risk.
The CAD files and their contents are solely representations of the project information and cannot be relied upon beyond the representation shown on PDF versions of the drawings as provided by the Architect.

ISSUE	DATE	AMENDMENT
A	11.03.2011	PRELIMINARY ISSUE FOR COORDINATION
B	18.03.2011	FINAL DRAFT FOR PA ISSUE
C	08.04.2011	FINAL DRAFT FOR PA ISSUE
D	19.04.2011	REVISED FINAL DRAFT ISSUE
E	08.06.2011	FINAL ISSUE FOR PA APPLICATION
F	11.01.2012	REVISED APPLICATION
G	13.03.2012	REVISED APPLICATION

Consultants:

Landscape Arch	Sturt Associates	Suite 91, Level 5, 330 Wattle Street, Ultimo NSW 2007	Tel : 9211 3744
Solar Access	Heggies	2 Lincon Street, Lane Cove NSW 2066	Tel: 9427 8100
Traffic	TTP	Suite 603, Level 6, 282 Victoria Ave, Chatswood NSW 2067	Tel: 9411 5660
Nathers/Basix	Efficient Living	24B/176 South Creek Road, Cromer NSW 2099	Tel: 9944 0332
Acoustic	Acoustic Logic	9 Sarah Street, Mascot NSW 2020	Tel: 8338 9888

Client:

Meriton Apartments Pty. Ltd.
Builders & Developers
Level 11, 528 Kent Street, Sydney NSW 2000 Email: rtl@design.meriton.com.au
Tel: (02) 9287 2888 Fax: (02) 9287 2777 Internet: http://www.meriton.com.au

PTW Architects
PTW
Level 17, 9 Castlereagh St
Sydney NSW Australia 2000
T +612 9232 5877
F +612 9221 4139

NSW Nominated Architects:
A Andersons AO Architects No. 2822
J Stinson Architects No. 3916
D Jones Architects No. 4778
A Rossi Architects No. 5057
S Stinton Architects No. 6599
A Thorp Architects No. 6047

Key Plan:

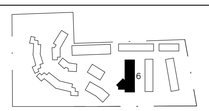

Project:
EPPING PARK - STAGE 2
BUILDING 6
61 MUDIES LANE, EPPING
BUILDINGS 6

Title:
B6 - PARKING LEVEL 2 PLAN

0 1 2 5 8m

Scale: 1 : 100 @B1	Plot Date: 3/14/2012 3:46:45 PM	Job No: 211.006	
Dwg No: A0611	Drawn By: Author	Checked By: Checker	Revision: G
Status: PRELIMINARY			

2 A0631

1 A0631

A 10200 B 10410 C 2670 D 10420 E 7410 F 7410 G 10420 H 2670 I 10410 J 10200 K

1 A0630

PROPERTY LINE

Parking Level 1 - West
RL 110.80

RAMP 1:30

Parking Level 1 - East
RL 110.30

WASH BAY

RAMP 1:16

GARBAGE ROOM

LIFT LOBBY

LIFT 2

BUILDING ENVELOPE OVER SHOWN DASHED

RAMP 1:8

LIFT LOBBY

LIFT 1

GARBAGE ROOM

ROOF

IRRIGATION TANK
64 M3

LANDSCAPING

Entry Level - West
RL 110.10

RAMP 1:30

Entry Level - East
RL 109.60

LOUVRES

CARPARK ENTRY

EGRESS

GARBAGE ENCLOSURE 28x240L AREA 30m2

1:20 RAMP

PROPERTY LINE

LANDSCAPING

SEATS

TENNIS COURT

PARKING KEY	
RESIDENTIAL BAYS (ADAPTABLE INCLUDED)	37
VISITOR BAYS	19
CAR WASH BAYS	1

ROOF OVER GYMNASIUM AND POOL

RL 107.200

KEY

FHR	FIRE HOSE REEL
FH	FIRE HYDRANT
TLC	TELECOM CUPBOARD
ELEC	ELECTRICAL CUPBOARD
LB	LETTERBOXES

1 PARKING LEVEL1
1 : 100

Do not scale from drawings.

Verify all dimensions on site before commencing work.

Copying or reproduction of this drawing is strictly prohibited without the consent of Peddle Thorp & Walker P/

The Architect shall not be liable for any loss or claims whatsoever arising from or in respect of any errors existing or resulting from data howsoever transferred from the Architect's drawings by the Architect to systems of the Client or other Consultants.

The recipient of the data shall be responsible for checking accuracy and completeness of data received. Any use of the electronic data in part or whole shall be at the risk of the user.

The CAD files and their contents are solely representations of the project information and cannot be relied upon beyond the representation shown on PDF versions of the drawings as provided by the Architect.

ISSUE	DATE	AMENDMENT
A	11.03.2011	PRELIMINARY ISSUE FOR COORDINATION
B	18.03.2011	FINAL DRAFT FOR PA ISSUE
C	08.04.2011	FINAL DRAFT FOR PA ISSUE
D	19.04.2011	REVISED FINAL DRAFT ISSUE
E	08.06.2011	FINAL ISSUE FOR P.A APPLICATION
F	11.01.2012	REVISED APPLICATION
G	13.03.2012	REVISED APPLICATION

Consultants:

Landscape Arch	Sturt Associates	Suite 91, Level 5, 330 Wattle Street, Ultimo NSW 2007	Tel : 9211 3744
Solar Access	Heggies	2 Lincon Street, Lane Cove NSW 2066	Tel: 9427 8100
Traffic	TTP	Suite 603, Level 6, 282 Victoria Ave, Chatswood NSW 2067	Tel: 9411 5660
Nathers/Basix	Efficient Living	248/176 South Creek Road, Cromer NSW 2099	Tel: 9944 0332
Acoustic	Acoustic Logic	9 Sarah Street, Mascot NSW 2020	Tel: 8338 9888

Client:

Meriton Apartments Pty. Ltd.
Builders & Developers
Level 11, 528 Kent Street, Sydney NSW 2000 Email: rtl@design.meriton.com.au
Tel: (02) 9287 2888 Fax: (02) 9287 2777 Internet: http://www.meriton.com.au

PTW Architects
PTW
Level 17, 9 Castlereagh St
Sydney NSW Australia 2000
T +612 9232 5877
F +612 9221 4139

NSW Nominated Architects:
A Andersons AO Architects No. 2822
J Birmon Architects No. 3916
D Jones Architects No. 4778
A Ross Architects No. 5057
S Stinton Architects No. 6999
A Thorp Architects No. 5047

Key Plan:

Project:
EPPING PARK - STAGE 2
BUILDING 6
61 MOSS LANE, EPPING
BUILDING 6

Title:
B6 - PARKING LEVEL 1 PLAN

0 1 2 5 8m

Scale:	Plot Date:	Job No:
1 : 100 @B1	3/14/2012 3:46:47 PM	211.006

Dwg No:	Drawn By:	Checked By:	Revision:
A0612	Author	Checker	G

Status: PRELIMINARY

E:\REVIT\A_BLD-06_DA CURRENT_Will.RVT

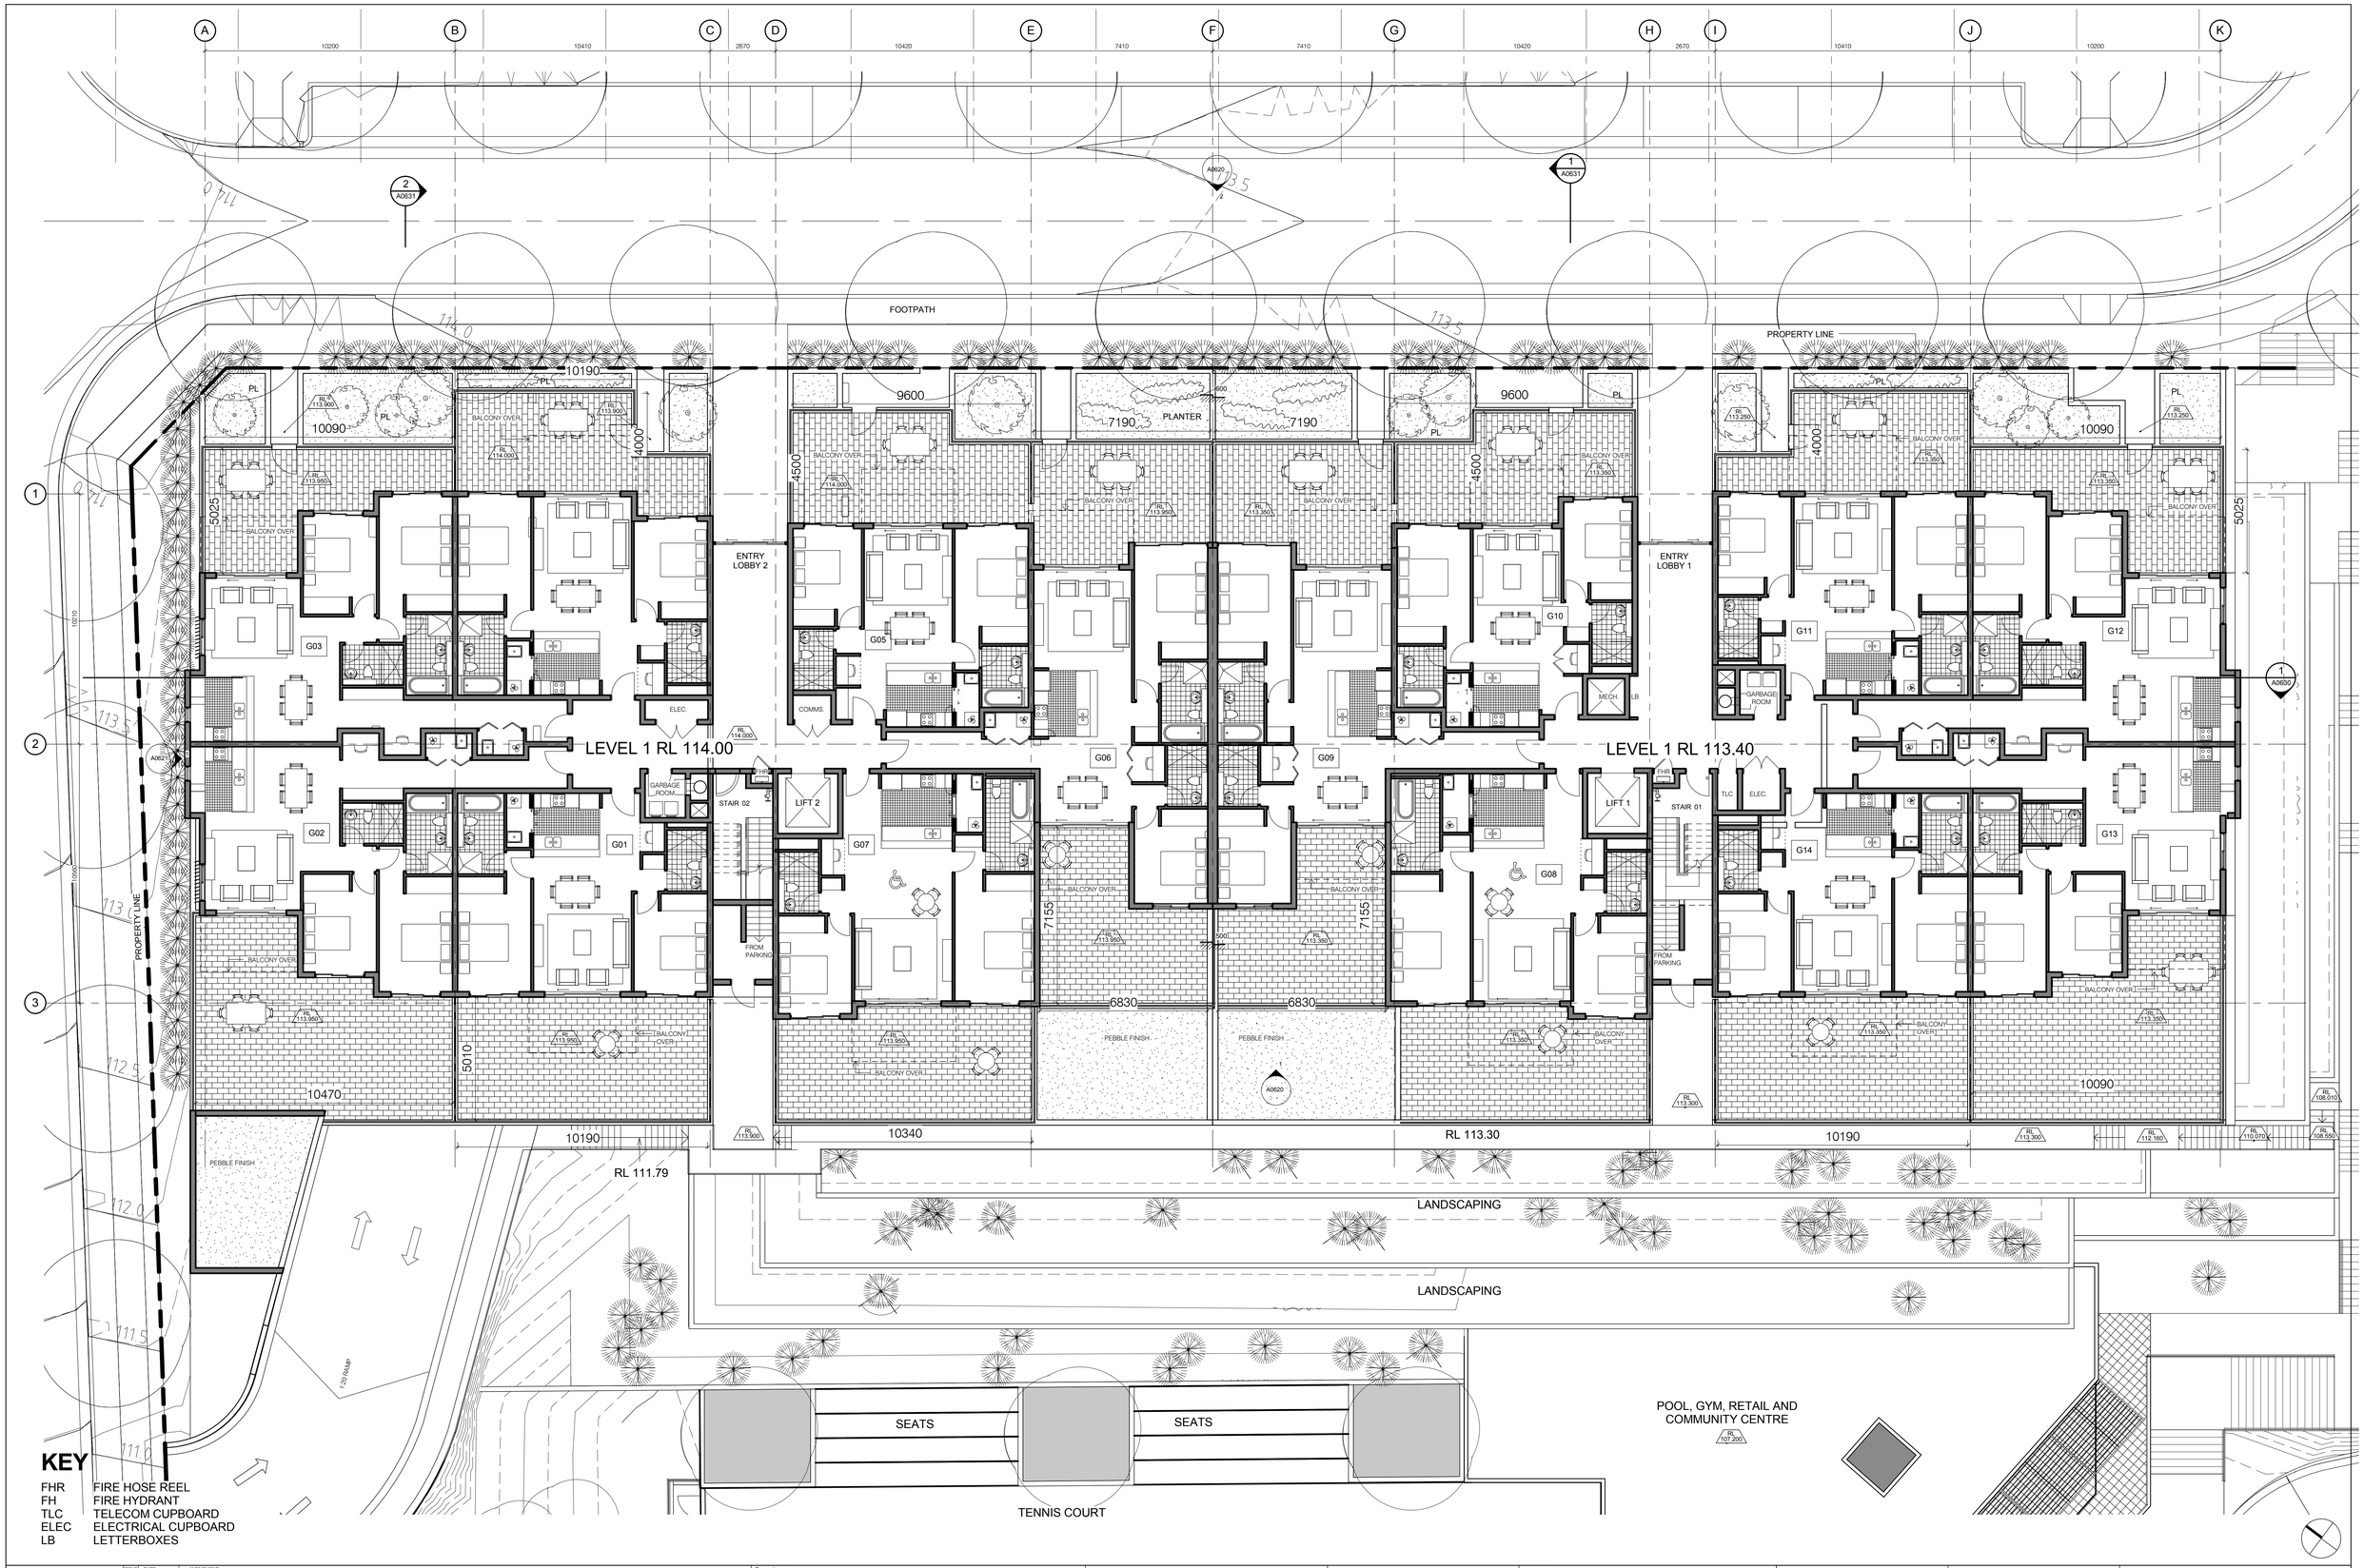

Do not scale from drawings.

Verify all dimensions on site before commencing work.

Copying or reproduction of this drawing is strictly prohibited without the consent of Peddle Thorp & Walker PTY.

The Architect shall not be liable for any loss or claims whatsoever arising from or in respect of any errors existing or resulting from data howsoever transferred from the Architect's computer, Architect to systems of the Client or other Consultants.

The recipient of the data shall be responsible for checking accuracy and completeness of data received. Any use of the electronic data in part or whole shall be at their risk.

The CAD files and their contents are solely representations of the project information and cannot be relied upon beyond the representation shown on PDF versions of the drawings as provided by the Architect.

ISSUE	DATE	AMENDMENT
A	11.03.2011	PRELIMINARY ISSUE FOR COORDINATION
B	18.03.2011	FINAL DRAFT FOR PA ISSUE
C	08.04.2011	FINAL DRAFT FOR PA ISSUE
D	19.04.2011	REVISED FINAL DRAFT ISSUE
E	08.06.2011	FINAL ISSUE FOR P.A APPLICATION
F	11.01.2012	REVISED APPLICATION
G	13.03.2012	REVISED APPLICATION

Consultants:

Landscape Arch	Sturt Associates	Suite 91, Level 5, 330 Wattle Street, Ultimo NSW 2007	Tel : 9211 3744
Solar Access	Heggies	2 Lincon Street, Lane Cove NSW 2066	Tel: 9427 8100
Traffic	TTP	Suite 603, Level 6, 282 Victoria Ave, Chatswood NSW 2067	Tel: 9411 5660
Nathers/Basix	Efficient Living	24B/176 South Creek Road, Cromer NSW 2099	Tel: 9944 0332
Acoustic	Acoustic Logic	9 Sarah Street, Mascot NSW 2020	Tel: 8338 9888

Client:

Meriton Apartments Pty. Ltd.
Builders & Developers
Level 11, 528 Kent Street, Sydney NSW 2000
Tel: (02) 9287 2888 Fax: (02) 9287 2777
Email: rtl@design.meriton.com.au
Internet: http://www.meriton.com.au

PTW Architects
Level 17, 9 Castlereagh St
Sydney NSW Australia 2000
T +612 9232 5877
F +612 9221 4139
PTW

NSW Nominated Architects
A Andersons AO Architects No. 2822
J Bimson Architects No. 3916
D Jones Architects No. 4779
A Ross Architects No. 5057
S Sinton Architects No. 6599
A Thorp Architects No. 5047

Key Plan:

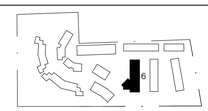

Project:
EPPING PARK - STAGE 2
BUILDING 6
61 MUSGRS LANE, EPPING
BUILDINGS 6

Title:
B6 - GROUND FLOOR PLAN

0 1 2 5 8m

Scale: 1 : 100 @B1
Plot Date: 3/14/2012 3:46:54 PM
Job No: 211.006
Dwg No: A0613
Drawn By: Author
Checked By: Checker
Revision: G
Status: PRELIMINARY

E:\REVIT\A_BLD-06_DA CURRENT_Wil.RVT

1 LEVEL 1 to LEVEL 3 FLOOR PLAN
1 : 100

2 LEVEL 4 FLOOR PLAN
1 : 100

KEY

FHR	FIRE HOSE REEL
FH	FIRE HYDRANT
TLC	TELECOM CUPBOARD
ELEC	ELECTRICAL CUPBOARD
LB	LETTERBOXES

Do not scale from drawings.

Verify all dimensions on site before commencing work.

Copying or reproduction of this drawing is strictly prohibited without the consent of Peddle Thorp & Walker PTY.

The Architect shall not be liable for any loss or claims whatsoever arising from or in respect of any errors existing or resulting from data howsoever transferred from the Architect's drawings by the Architect to systems of the Client or other Consultants.

The recipient of the data shall be responsible for checking accuracy and completeness of data received. Any use of the electronic data in part or whole shall be at their risk.

The CAD files and their contents are solely representations of the project information and cannot be relied upon beyond the representation shown on PDF versions of the drawings as provided by the Architect.

ISSUE	DATE	AMENDMENT
A	11.03.2011	PRELIMINARY ISSUE FOR COORDINATION
B	18.03.2011	FINAL DRAFT FOR PA ISSUE
C	08.04.2011	FINAL DRAFT FOR PA ISSUE
D	19.04.2011	REVISED FINAL DRAFT ISSUE
E	08.06.2011	FINAL ISSUE FOR P.A APPLICATION
F	11.01.2012	REVISED APPLICATION
G	13.03.2012	REVISED APPLICATION

Consultants:

Landscape Arch	Sturt Associates	Suite 91, Level 5, 330 Wattle Street, Ultimo NSW 2007	Tel : 9211 3744
Solar Access	Heggies	2 Lincon Street, Lane Cove NSW 2066	Tel: 9427 8100
Traffic	TTP	Suite 603, Level 6, 282 Victoria Ave, Chatswood NSW 2067	Tel: 9411 5660
Nathers/Basix	Efficient Living	248/176 South Creek Road, Cromer NSW 2099	Tel: 9944 0332
Acoustic	Acoustic Logic	9 Sarah Street, Mascot NSW 2020	Tel: 8338 9888

Client:

Meriton Apartments Pty. Ltd.
Builders & Developers
Level 11, 528 Kent Street, Sydney NSW 2000 Email: rit@design.meriton.com.au
Tel: (02) 9287 2888 Fax: (02) 9287 2777 Internet: http://www.meriton.com.au

PTW Architects
Level 17, 9 Castlereagh St
Sydney NSW Australia 2000
T +612 9232 5877
F +612 9221 4139

NSW Nominated Architects:
A Andersons AO Architects No. 2822
J Birmon Architects No. 3916
D Jones Architects No. 4778
A Ross Architects No. 5057
S Stinton Architects No. 6999
A Thorp Architects No. 6047

PTW

Key Plan:

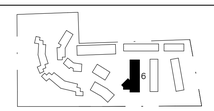

Project:
EPPING PARK - STAGE 2
BUILDING 6
61 MCBRIS LANE, EPPING
BUILDINGS 6

Title:
B6 - LEVEL 1 to LEVEL 4 PLAN

0 1 2 5 8m

Scale: 1 : 100 @B1
Plot Date: 3/14/2012 3:46:58 PM
Job No: 211.006
Dwg No: A0614
Drawn By: Author
Checked By: Checker
Revision: G
Status: PRELIMINARY

1 LEVEL 5 FLOOR PLAN
1 : 100

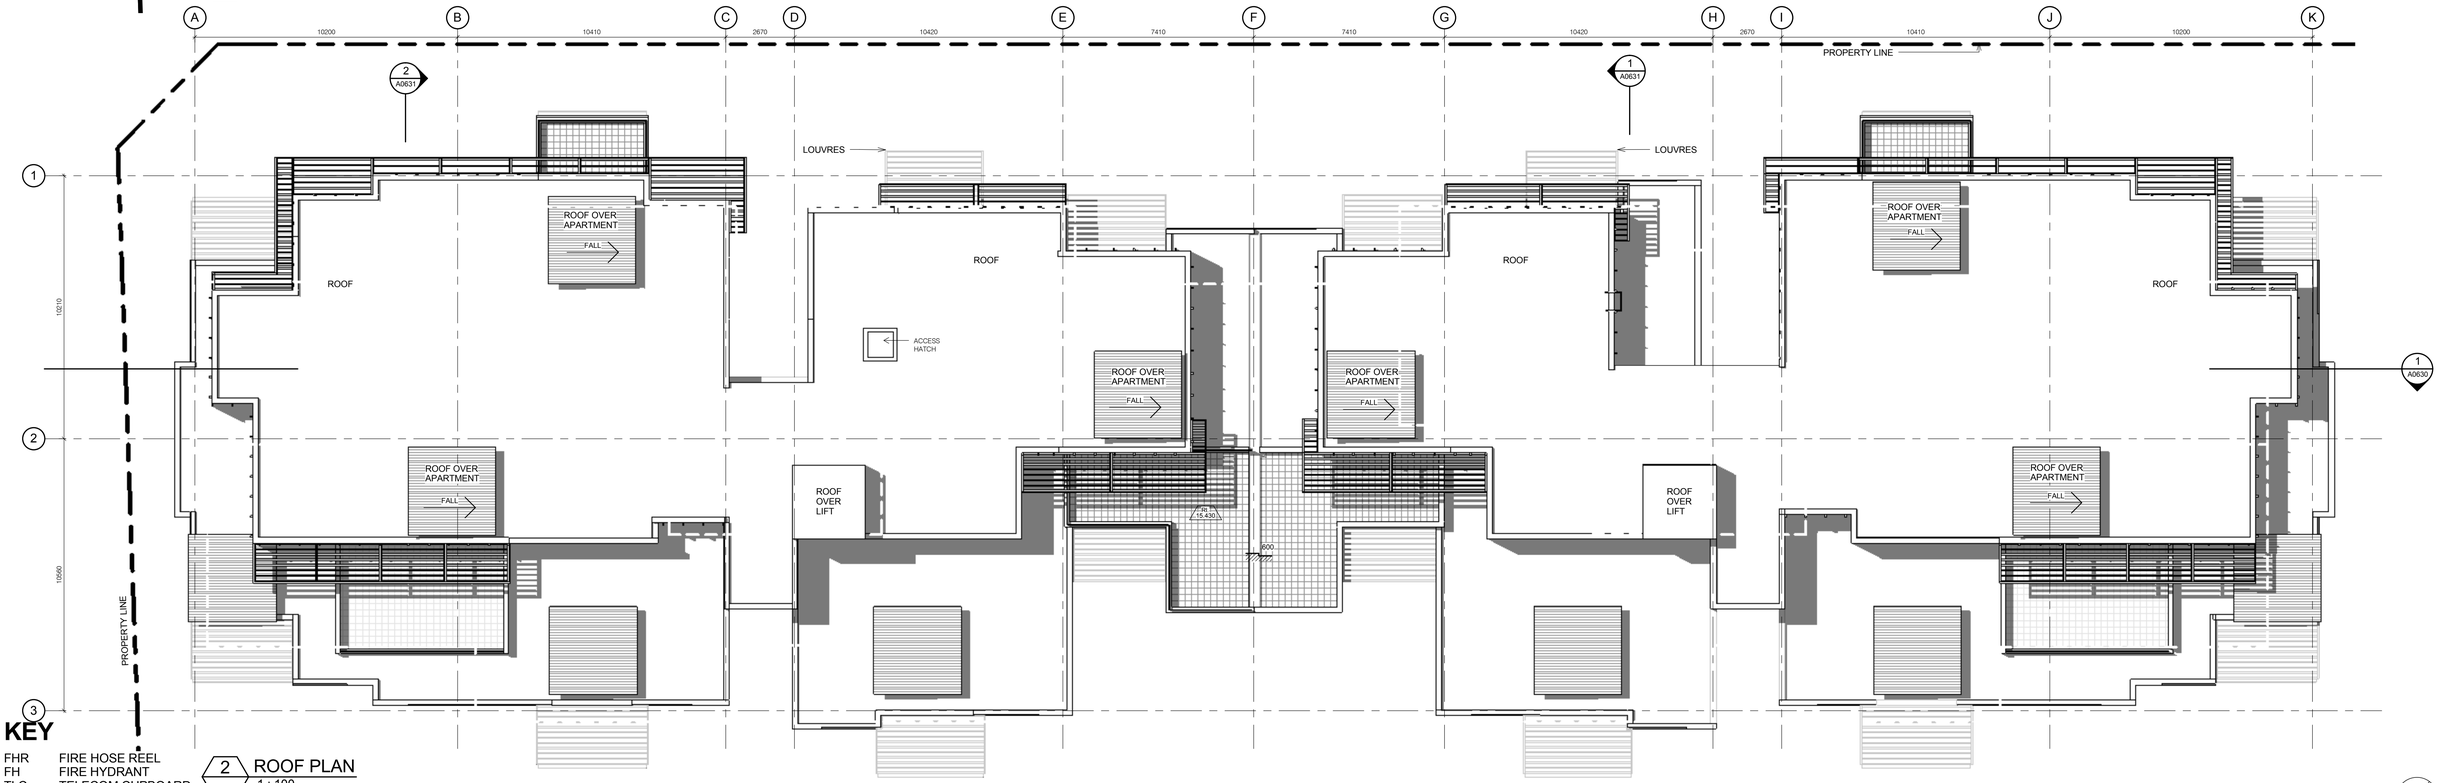

KEY

FHR	FIRE HOSE REEL
FH	FIRE HYDRANT
TLC	TELECOM CUPBOARD
ELEC	ELECTRICAL CUPBOARD
LB	LETTERBOXES

2 ROOF PLAN
1 : 100

Do not scale from drawings.

Verify all dimensions on site before commencing work.

Copyright and reproduction of this drawing is strictly prohibited by the Copyright Act 1968 (as amended).

The Architect shall not be liable for any loss or claims whatsoever arising from or in respect of any errors existing or resulting from data howsoever transferred from the computer system of the Architect to systems of any other party or person.

The recipient of the data shall be responsible for checking accuracy and completeness of data received. Any use of the electronic data in part or whole shall be at the user's risk.

The CAD files and their contents are solely representations of the project information and cannot be relied upon beyond the representation shown on PDF versions of the drawings as provided by the Architect.

ISSUE	DATE	AMENDMENT
A	11.03.2011	PRELIMINARY ISSUE FOR COORDINATION
B	18.03.2011	FINAL DRAFT FOR PA ISSUE
C	08.04.2011	FINAL DRAFT FOR PA ISSUE
D	19.04.2011	REVISED FINAL DRAFT ISSUE
E	08.06.2011	FINAL ISSUE FOR PA APPLICATION
F	11.01.2012	REVISED APPLICATION
G	13.03.2012	REVISED APPLICATION

Consultants:

Landscape Arch	Sturt Associates	Suite 91, Level 5, 330 Wattle Street, Ultimo NSW 2007	Tel : 9211 3744
Solar Access	Heggies	2 Lincon Street, Lane Cove NSW 2066	Tel: 9427 8100
Traffic	TTP	Suite 603, Level 6, 282 Victoria Ave, Chatswood NSW 2067	Tel: 9411 5660
Nathers/Basix	Efficient Living	24B/176 South Creek Road, Cromer NSW 2099	Tel: 9944 0332
Acoustic	Acoustic Logic	9 Sarah Street, Mascot NSW 2020	Tel: 8338 9888

Client:

Meriton Apartments Pty. Ltd.
Builders & Developers
Level 11, 528 Kent Street, Sydney NSW 2000 Email: rlt@design.meriton.com.au
Tel: (02) 9287 2888 Fax: (02) 9287 2777 Internet: http://www.meriton.com.au

PTW Architects
PTW
Level 17, 9 Castlereagh St Sydney NSW Australia 2000
T +612 9232 5877 F +612 9221 4139
NSW Nominated Architects:
A Andersons AO Architects No. 2822
J Bilmon Architects No. 3916
D Jones Architects No. 4778
A Rossi Architects No. 5057
S Skriton Architects No. 6599
A Thorp Architects No. 5047

Key Plan:

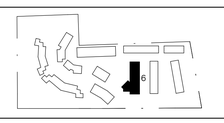

Project:
EPPING PARK - STAGE 2
BUILDING 6
61 MAJORS LANE, EPPING
BUILDING 6

Title:
B6 - LEVEL 5 to ROOF PLAN

Scale: 1 : 100 @B1	Plot Date: 3/14/2012 3:47:01 PM		Job No: 211.006
Dwg No: A0615	Drawn By: Author	Checked By: Checker	Revision: G
Status: PRELIMINARY			

0 1 2 5 8m