D:\REVIT\EPPING PARK-STAGE 2\A_BLD-09_TJ.rvt

Do not scale from drawings.

Verify all dimensions on site before commencing work.

Copying or reproduction of this drawing is strictly prohibited without the consent of Peddle Thorp & Walker PTI.

The Architect shall not be liable for any loss or claims howsoever arising out of the use of the drawing existing or resulting from data howsoever transferred from the computer system of the Architect to systems of the Client or other Consultants.

The recipient of the data shall be responsible for checking the data immediately after receipt received. Any use of the electronic data in part or whole shall be at the user's risk.

The CAD files and their contents are solely representations of the project information and cannot be relied upon to be identical to the corresponding hard copy versions of the drawings as provided by the Architect.

ISSUE	DATE	AMENDMENT
A	11.03.2011	PRELIMINARY ISSUE FOR COORDINATION
B	18.03.2011	FINAL DRAFT FOR PA ISSUE
C	08.04.2011	FINAL DRAFT FOR PA ISSUE
D	19.04.2011	REVISED FINAL DRAFT ISSUE
E	08.06.2011	FINAL ISSUE FOR PA APPLICATION
F	13.12.2011	REVISED APPLICATION
G	13.03.2012	S96 APPLICATION

Consultants:

Landscape Arch	Sturt Associates	Suite 91, Level 5, 330 Wattle Street, Ultimo NSW 2007	Tel : 9211 3744
Solar Access	Heggies	2 Lincon Street, Lane Cove NSW 2066	Tel: 9427 8100
Traffic	TTP	Suite 603, Level 6, 282 Victoria Ave, Chatswood NSW 2067	Tel: 9411 5660
Nathers/Basix	Efficient Living	24B/176 South Creek Road, Cromer NSW 2099	Tel: 9944 0332
Acoustic	Acoustic Logic	9 Sarah Street, Mascot NSW 2020	Tel: 8338 9888

Client:

Meriton Apartments Pty. Ltd.
Builders & Developers
Level 11, 528 Kent Street, Sydney NSW 2000 Email: rtf@design.meriton.com.au
Tel: (02) 9287 2888 Fax: (02) 9287 2777 Internet: http://www.meriton.com.au

PTW Architects **PTW**
Level 17, 9 Castlereagh St Sydney NSW Australia 2000
T +612 9232 5877 F +612 9221 4139

NSW Nominated Architects:
A Andersons AO Architects No. 2822
G Deane Architects No. 4776
D Jones Architects No. 4778
A Rossi Architects No. 5057
S Stinton Architects No. 6599
A Thorp Architects No. 5047

Key Plan:

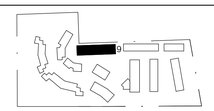

Project:
EPPING PARK - STAGE 2
BUILDING 9
61 MOSS LANE, EPPING
BUILDINGS 6,9,10,17

Title:
BUILDING 9 PARKING LEVEL 1 PLAN

Scale: 1 : 100 @B1	Plot Date: 15/3/12 1:12:06 PM	Job No: 211.006	
Dwg No: A0910	Drawn By: Author	Checked By: Checker	Revision: G
Status: PROJECT APPLICATION			

D:\REVIT\EPPING PARK-STAGE 2\A_BLD-09_TJ.rvt

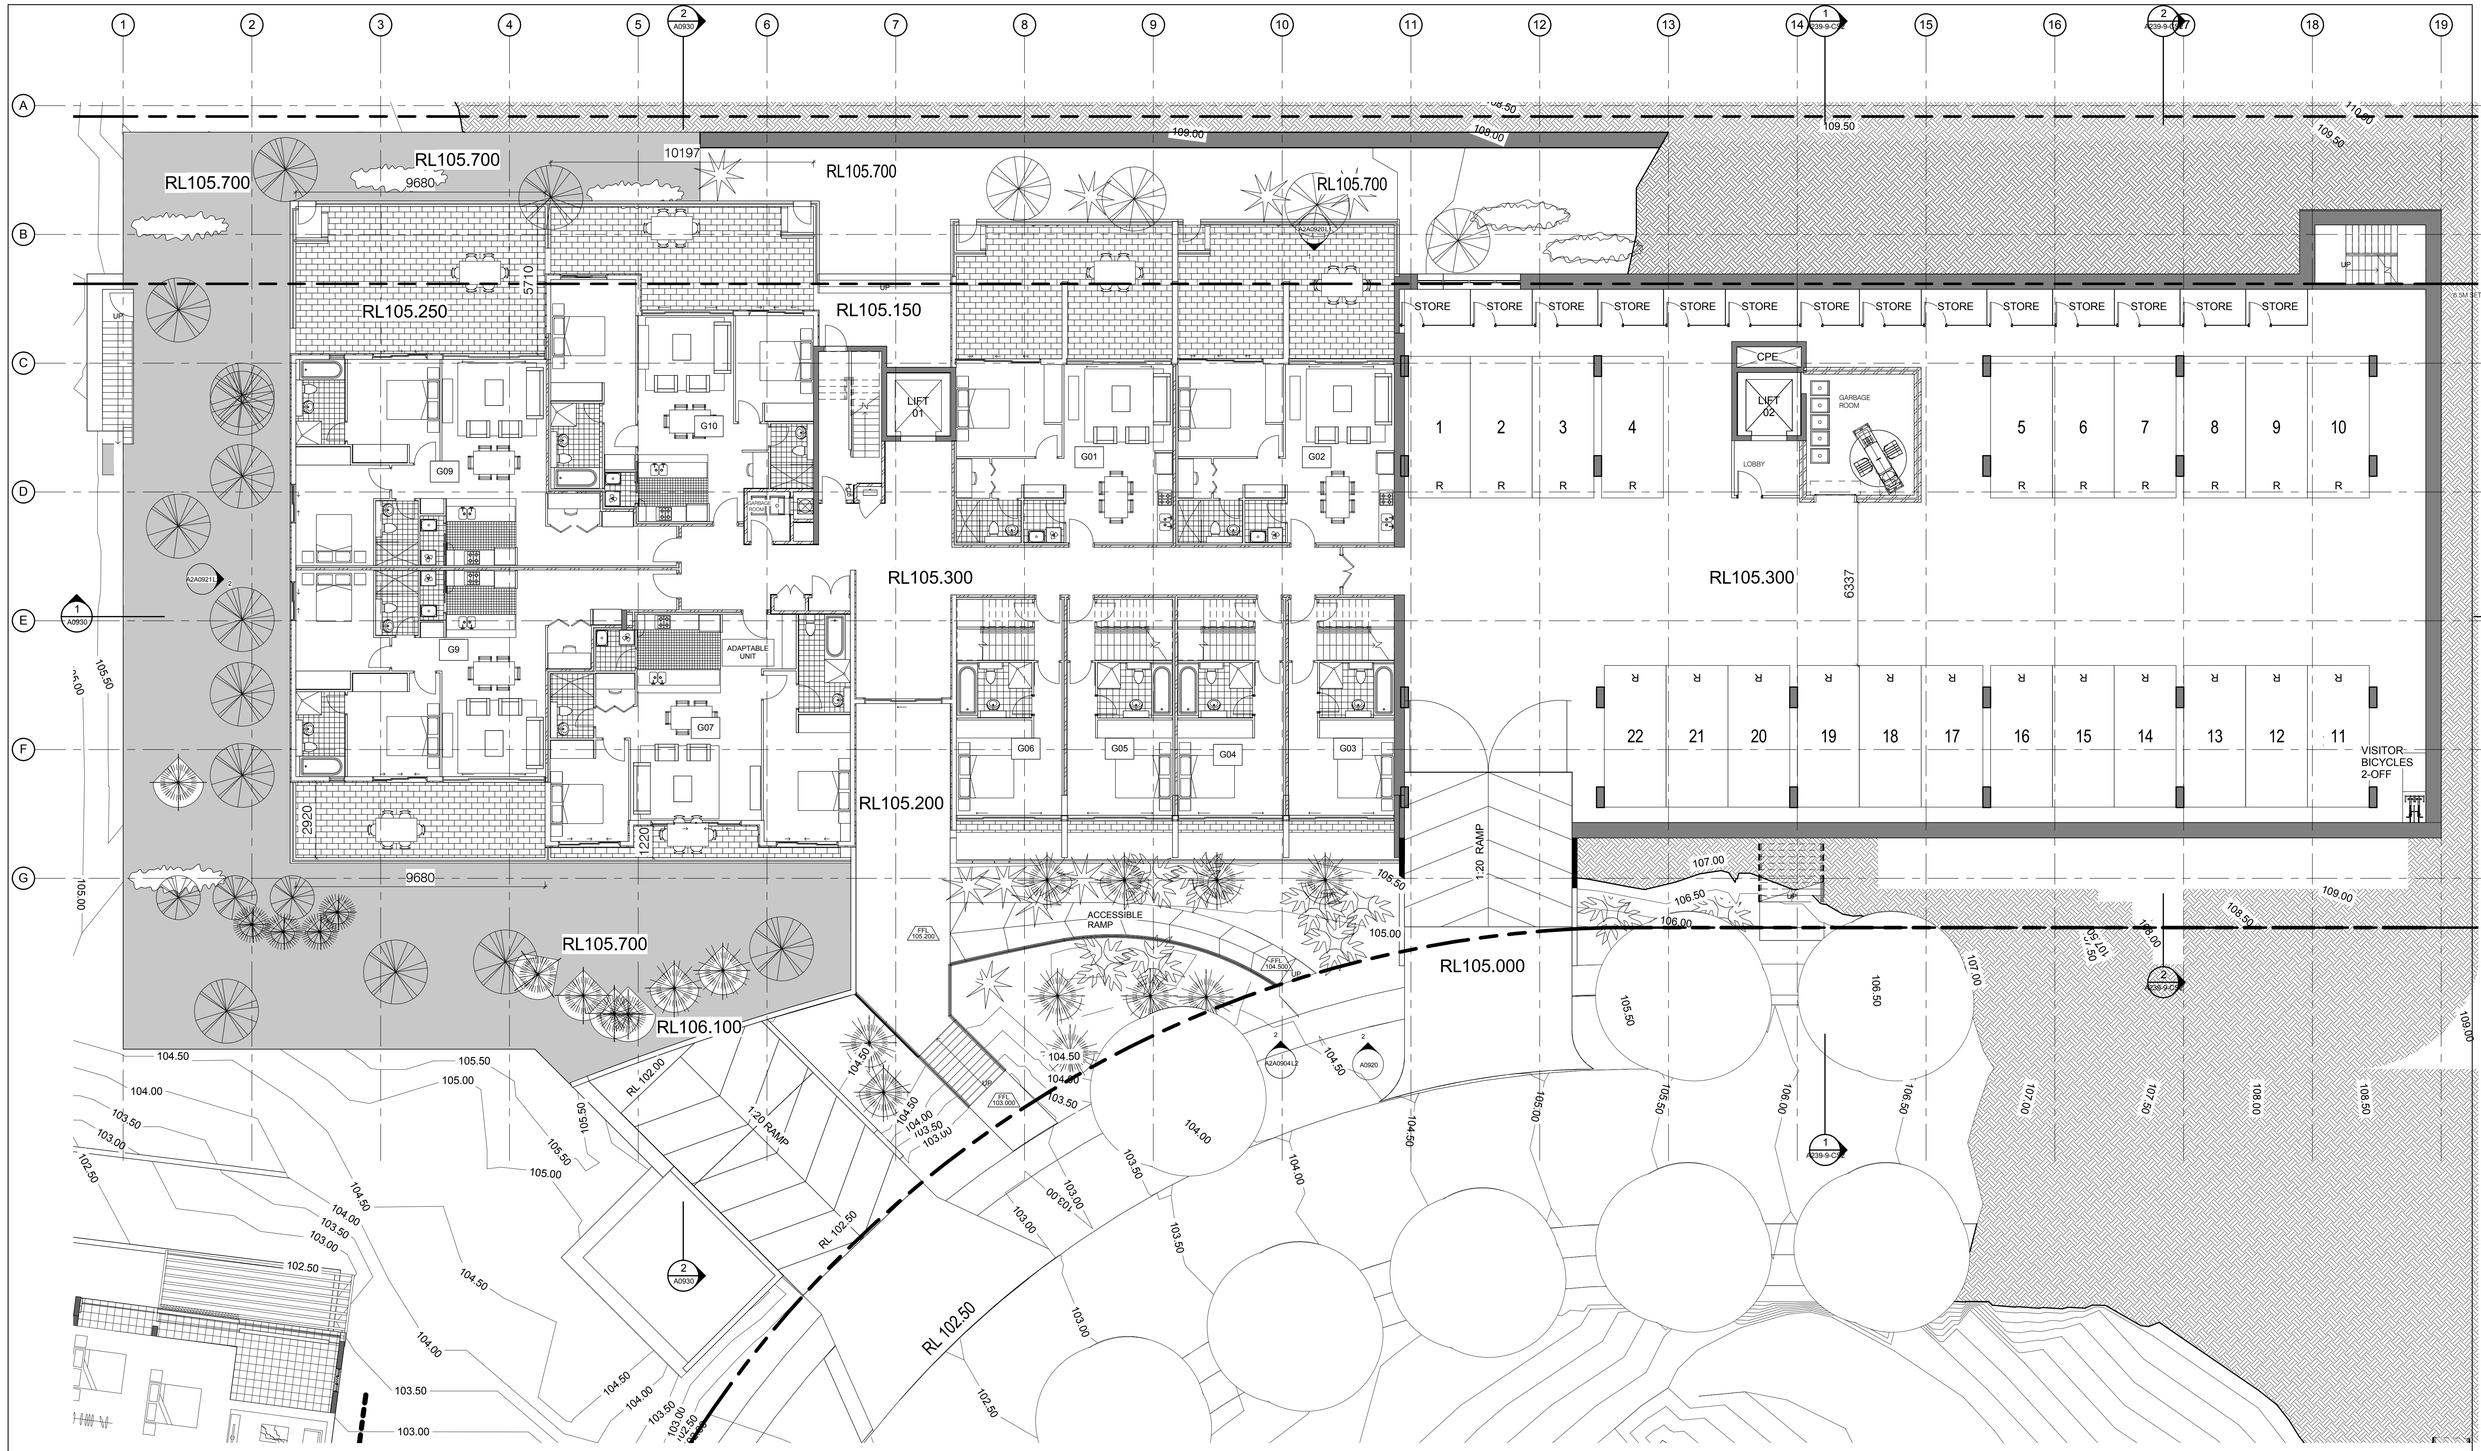

1 Ground Floor(DA)
1 : 100

Do not scale from drawings.

Verify all dimensions on site before commencing work.

Copying or reproduction of this drawing is strictly prohibited without the consent of Peddle Thorp & Walker PTI.

The Architect shall not be liable for any loss or claims howsoever arising out of the use of the data or data existing or resulting from data howsoever transferred from the computer system of the Architect to systems of the Client or other Consultants.

The recipient of the data shall be responsible for checking the data against the hard copy as approved. Any use of the electronic data in part or whole shall be at the user's risk.

The CAD files and their contents are solely representations of the project information and cannot be relied upon to be identical in every respect to the hard versions of the drawings as provided by the Architect.

ISSUE	DATE	AMENDMENT
A	11.03.2011	PRELIMINARY ISSUE FOR COORDINATION
B	18.03.2011	FINAL DRAFT FOR PA ISSUE
C	08.04.2011	FINAL DRAFT FOR PA ISSUE
D	19.04.2011	REVISED FINAL DRAFT ISSUE
E	08.06.2011	FINAL ISSUE FOR PA APPLICATION
F	13.12.2011	REVISED APPLICATION
G	13.03.2012	S96 APPLICATION

Consultants:

Landscape Arch	Sturt Associates	Suite 91, Level 5, 330 Wattle Street, Ultimo NSW 2007	Tel : 9211 3744
Solar Access	Heggies	2 Lincon Street, Lane Cove NSW 2066	Tel: 9427 8100
Traffic	TTP	Suite 603, Level 6, 282 Victoria Ave, Chatswood NSW 2067	Tel: 9411 5660
Nathers/Basix	Efficient Living	24B/176 South Creek Road, Cromer NSW 2099	Tel: 9944 0332
Acoustic	Acoustic Logic	9 Sarah Street, Mascot NSW 2020	Tel: 8338 9888

Client:

Meriton Apartments Pty. Ltd.
Builders & Developers
Level 11, 528 Kent Street, Sydney NSW 2000 Email: mlf@design.meriton.com.au
Tel: (02) 9287 2888 Fax: (02) 9287 2777 Internet: http://www.meriton.com.au

PTW Architects
Level 17, 9 Castlereagh St
Sydney NSW Australia 2000
T +612 9232 5877
F +612 9221 4139

PTW

NSW Nominated Architects:
A Andronos AO Architects No. 2822
D Johnson Architects No. 4778
G Jones Architects No. 4778
A Rossi Architects No. 5057
S Stinton Architects No. 6599
A Thorp Architects No. 5047

Key Plan:

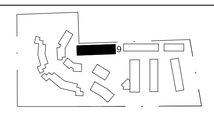

Project:
EPPING PARK - STAGE 2
BUILDING 9
61 MOSES LANE, EPPING
BUILDINGS 8,9,10,17

Title:
BUILDING 9 GROUND FLOOR PLAN

Scale:	Plot Date:	Job No:
1 : 100 @B1	15/3/12 1:12:16 PM	211.006
Dwg No:	Drawn By:	Checked By:	Revision:
A0912	Author	Checker	G

Status: PROJECT APPLICATION

D:\REVIT\EPPING PARK-STAGE 2\A_BLD-09_TJ.rvt

BOUNDARY

RL105.700

RL105.150

RL108.400

RL109.400

RL105.700

RL105.700

RL108.95

RL108.350

RL108.250

RL108.350

RL108.400

RL108.250

RL108.350

RL108.350

RL110.40

6.0M SET BACK

CPE

LIFT 01

LIFT 02

GARBAGE ROOM

ADAPTABLE UNIT

COMM

ELEC

ROOF ABOVE ENTRY LOBBY

ACCESIBLE RAMP

PROPERTY LINE

103 104 102 101 G06 G05 G04 G03 117 118 116 112 113 114 115

105.50 105.00 106.50 107.00 109.00

1 Level 1(DA)
1 : 100

RL111.500

RL111.500

RL112.490

209 210 208 207 206 205 204 203 201 202 219 218 217 216 213 214 215

2 Level 2(DA)
1 : 100

ISSUE	DATE	AMENDMENT
A	11.03.2011	PRELIMINARY ISSUE FOR COORDINATION
B	18.03.2011	FINAL DRAFT FOR PA ISSUE
C	08.04.2011	FINAL DRAFT FOR PA ISSUE
D	19.04.2011	REVISED FINAL DRAFT ISSUE
E	08.06.2011	FINAL ISSUE FOR PA APPLICATION
F	13.12.2011	REVISED APPLICATION
G	13.03.2012	S96 APPLICATION

Do not scale from drawings.

Verify all dimensions on site before commencing work.

Copying or reproduction of this drawing is strictly prohibited without the consent of Peddle Thorp & Walker PL

The Architect shall not be liable for any loss or claims whatsoever arising from or in respect of any errors existing or resulting from data howsoever transferred from the Architect's computer to the Architect to systems of the Client or other Consultants.

The recipient of the data shall be responsible for checking the data for errors after receipt of data received. Any use of the electronic data in part or whole shall be at the user's risk.

The CAD files and their contents are solely representations of the project information and cannot be relied upon the only the representation shown on PDF versions of the drawings as provided by the Architect.

Consultants:

Landscape Arch	Sturt Associates	Suite 91, Level 5, 330 Wattle Street, Ultimo NSW 2007	Tel : 9211 3744
Solar Access	Heggies	2 Lincon Street, Lane Cove NSW 2066	Tel: 9427 8100
Traffic	TTP	Suite 603, Level 6, 282 Victoria Ave, Chatswood NSW 2067	Tel: 9411 5660
Nathers/Basix	Efficient Living	24B/176 South Creek Road, Cromer NSW 2099	Tel: 9944 0332
Acoustic	Acoustic Logic	9 Sarah Street, Mascot NSW 2020	Tel: 8338 9888

Client:

Meriton Apartments Pty. Ltd.
Builders & Developers
Level 11, 528 Kent Street, Sydney NSW 2000 Email: rlf@design.meriton.com.au
Tel: (02) 9287 2888 Fax: (02) 9287 2777 Internet: http://www.meriton.com.au

PTW Architects
Level 17, 9 Castlereagh St
Sydney NSW Australia 2000
T +612 9232 5877
F +612 9221 4139

NSW Nominated Architects:
A Andersonis AD Architects No. 2822
J.Bilmon Architects No. 3916
D. Jones Architects No. 4779
A Ross Architects No. 5857
S. Brown Architects No. 6359
A Thorp Architects No. 5047

Key Plan:

Project:
EPPING PARK - STAGE 2
BUILDING 9
61 MUIRS LANE, EPPING
BUILDINGS 6,9,10,17

Title:
BUILDING 9 LEVEL 1 TO LEVEL 2 PLAN

Scale:	Plot Date:	Job No:
1 : 100 @B1	15/3/12 1:12:30 PM	211.006
Dwg No: A0913	Drawn By: Author	Checked By: Checker
Revision: G		
Status: PROJECT APPLICATION		

D:\REVIT\EPPING PARK-STAGE 2\A_BLD-09_TJ.rvt

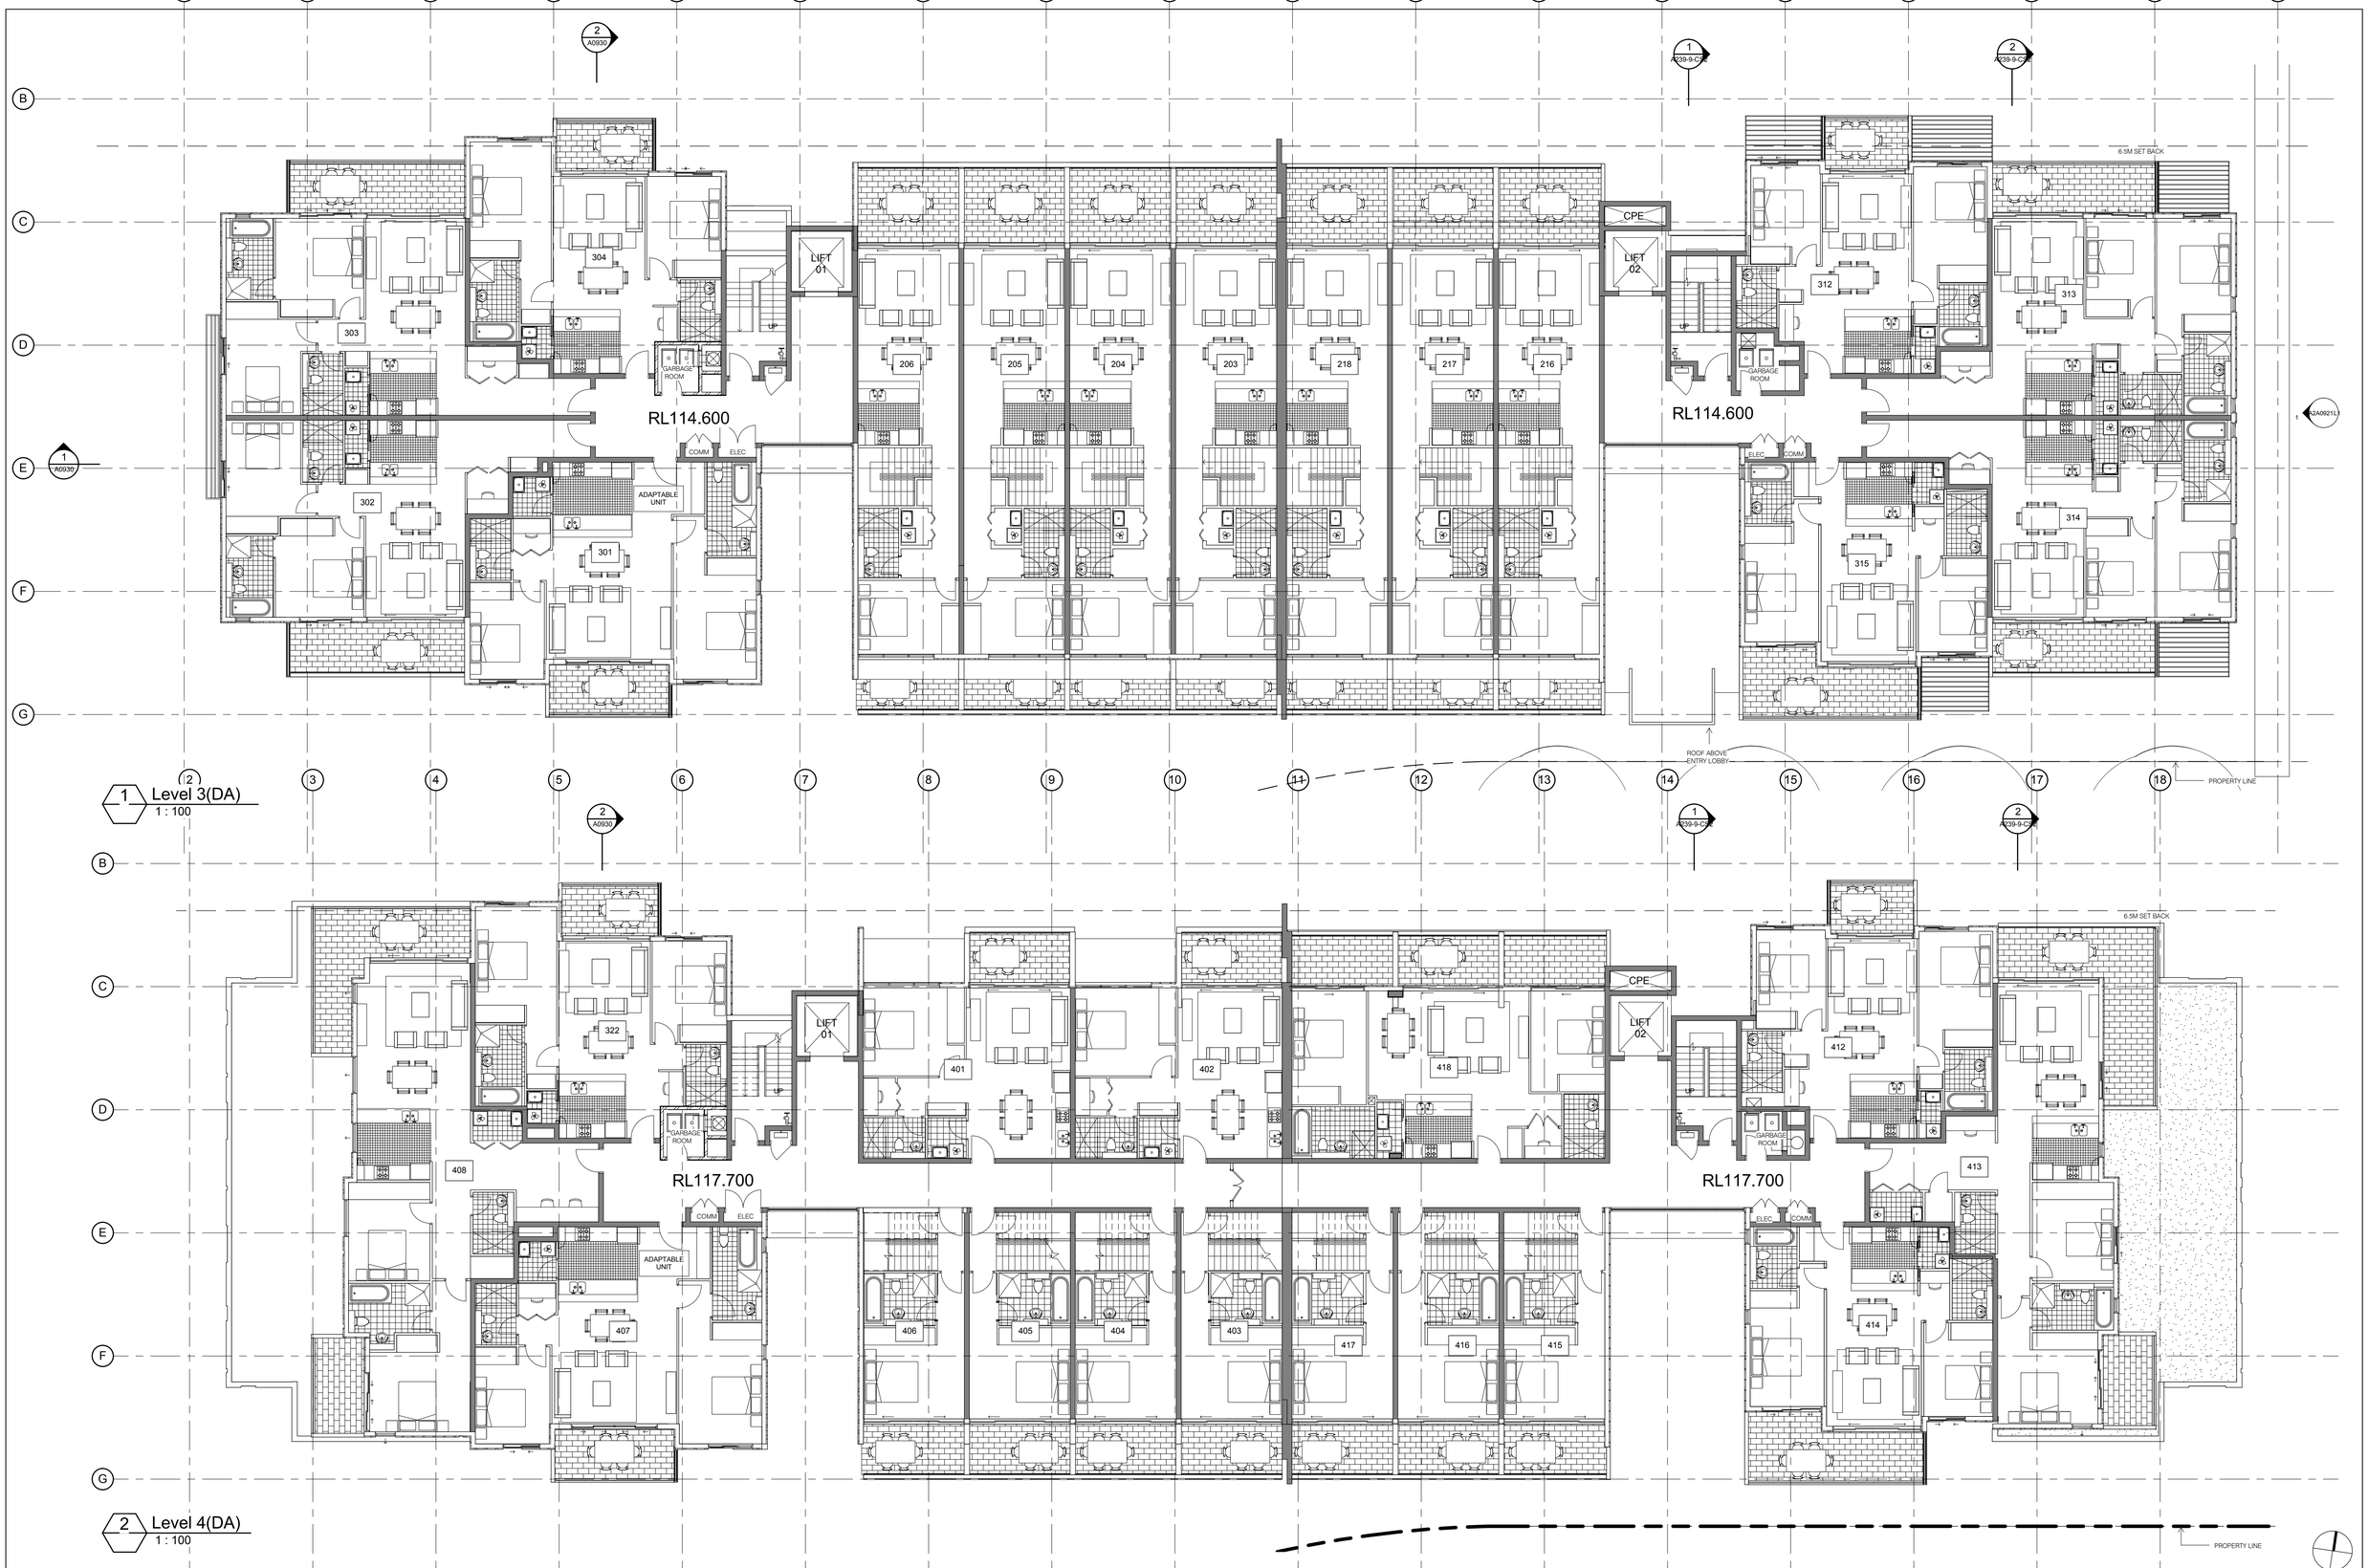

1 Level 3(DA)
1 : 100

2 Level 4(DA)
1 : 100

Do not scale from drawings.

Verify all dimensions on site before commencing work.

Copying or reproduction of this drawing is strictly prohibited without the consent of Peddle Thorp & Walker P/L

The Architect shall not be liable for any loss or claims whatsoever arising from or in respect of any errors or omissions in the drawing or other information received from the computer system of the Architect to systems of the Client or other Consultants.
The recipient of the data shall be responsible for checking accuracy and completeness of data received. The Architect's electronic data in part or whole shall be at the user's risk.
The CAD files and their contents are solely representations of the project information and cannot be relied upon beyond the representations shown on PDF plotted versions of the drawings as provided by the Architect.

ISSUE	DATE	AMENDMENT
A	11.03.2011	PRELIMINARY ISSUE FOR COORDINATION
B	18.03.2011	FINAL DRAFT FOR PA ISSUE
C	08.04.2011	FINAL DRAFT FOR PA ISSUE
D	19.04.2011	REVISED FINAL DRAFT ISSUE
E	08.06.2011	FINAL ISSUE FOR PA APPLICATION
F	13.12.2011	REVISED APPLICATION
G	13.03.2012	S96 APPLICATION

Consultants:

Landscape Arch	Sturt Associates	Suite 91, Level 5, 330 Wattle Street, Ultimo NSW 2007	Tel: 9211 3744
Solar Access	Heggies	2 Lincon Street, Lane Cove NSW 2066	Tel: 9427 8100
Traffic	TTP	Suite 603, Level 6, 282 Victoria Ave, Chatswood NSW 2067	Tel: 9411 5660
Nathers/Basix	Efficient Living	24B/176 South Creek Road, Cromer NSW 2099	Tel: 9944 0332
Acoustic	Acoustic Logic	9 Sarah Street, Mascot NSW 2020	Tel: 8338 9888

Client:

Meriton Apartments Pty. Ltd.
Builders & Developers
Level 11, 528 Kent Street, Sydney NSW 2000 Email: mlt@design.meriton.com.au
Tel: (02) 9287 2888 Fax: (02) 9287 2777 Internet: http://www.meriton.com.au

PTW Architects **PTW**
Level 17, 9 Castlereagh St T +612 9232 5877
Sydney NSW Australia 2000 F +612 9221 4139

NSW Nominated Architects:
A Andersons AO Architects No. 2822
J Bilmon Architects No. 3916
D Jones Architects No. 5577
G Moorhead Architects No. 6031
S Stinkin Architects No. 6599
A Thorp Architects No. 5047

Key Plan:

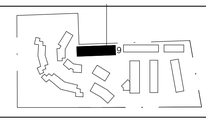

Project:
EPPING PARK - STAGE 2
BUILDING 9
91 MUBBS LANE, EPPING
BUILDINGS 6,9,10,17

Title:
BUILDING 9 LEVEL 3 TO 4 PLAN

Scale:	Plot Date:	Job No:
1 : 100 @B1	15/3/12 1:12:43 PM	211.006

Dwg No:	Drawn By:	Checked By:	Revision:
A0914	Author	Checker	G

Status: PROJECT APPLICATION

D:\REVIT\EPPING PARK-STAGE 2\A_BLD-09_TJ.rvt

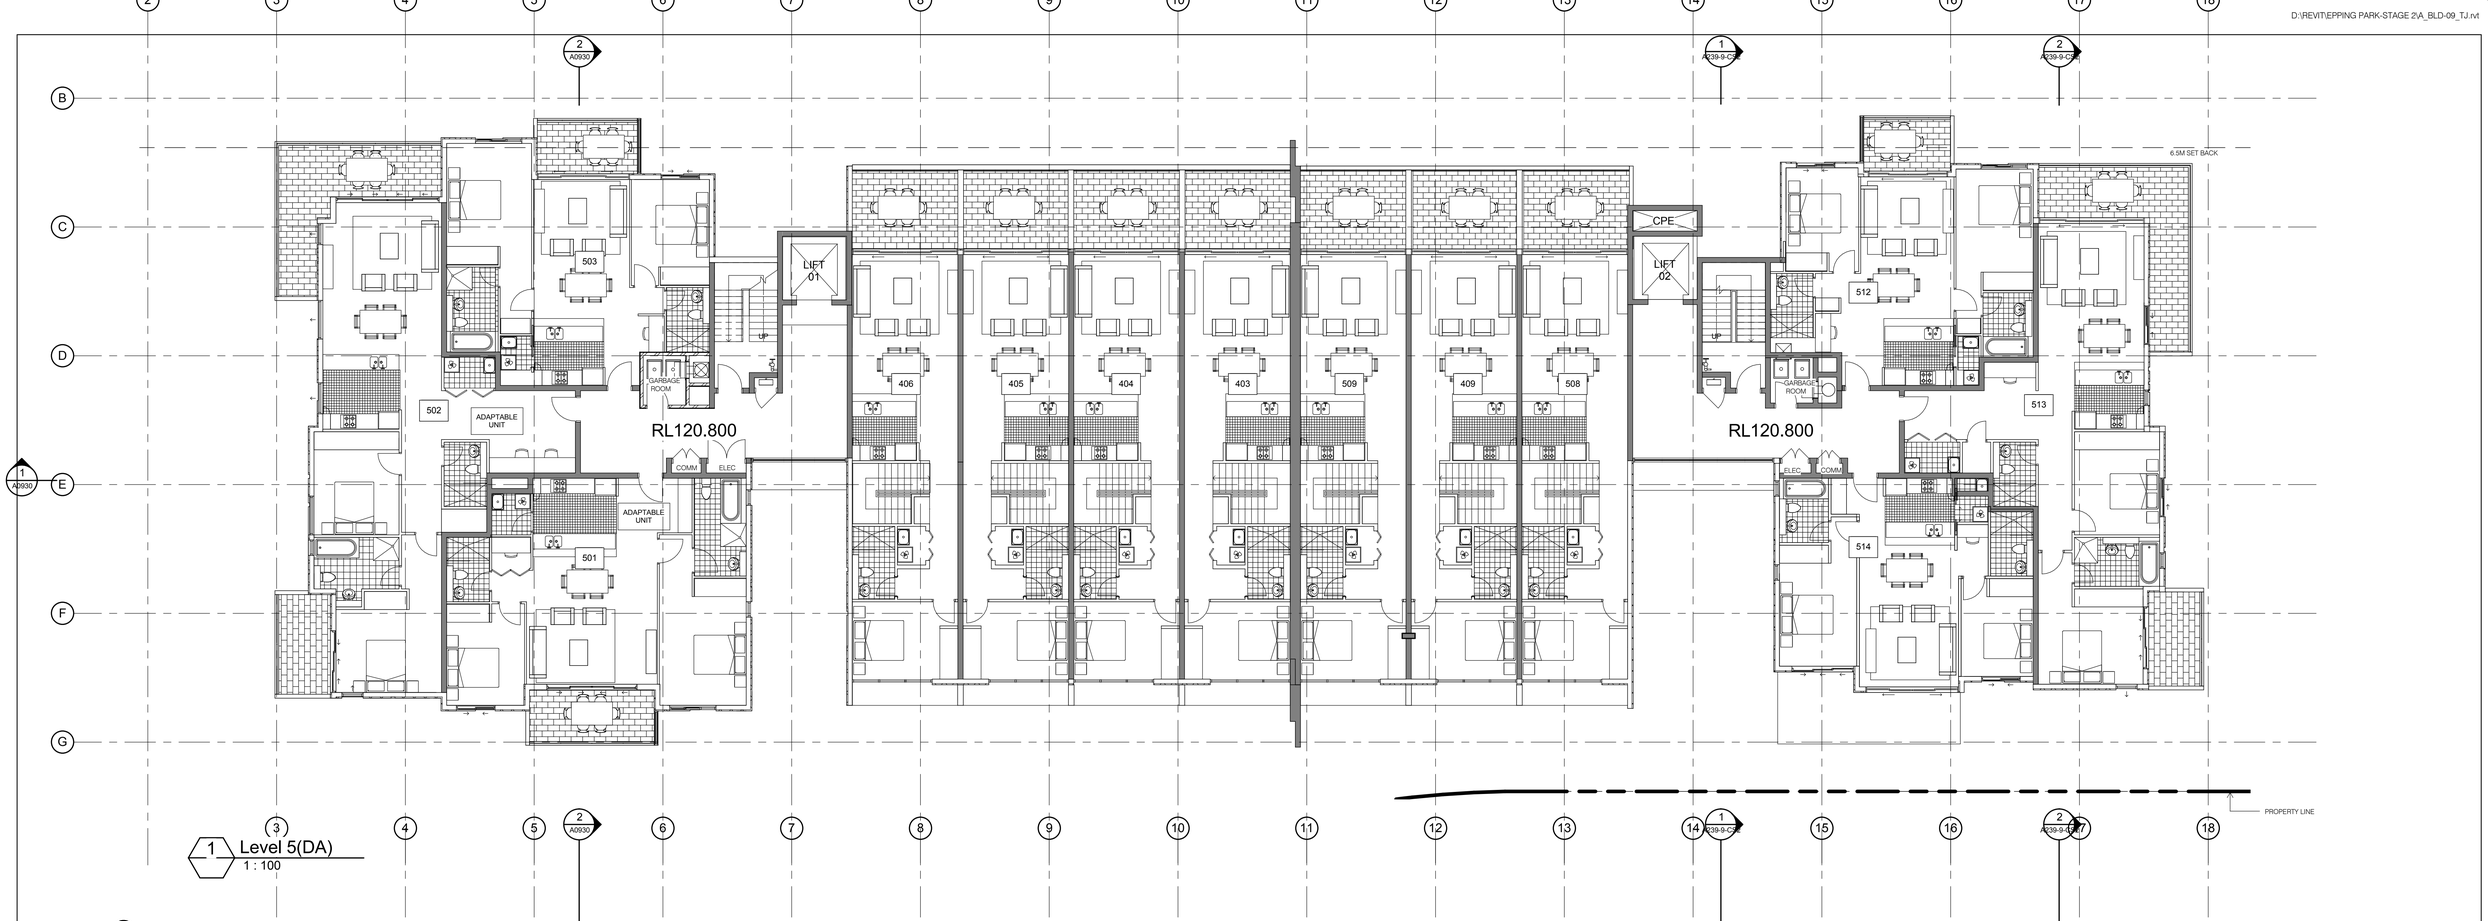

1 Level 5(DA)
1 : 100

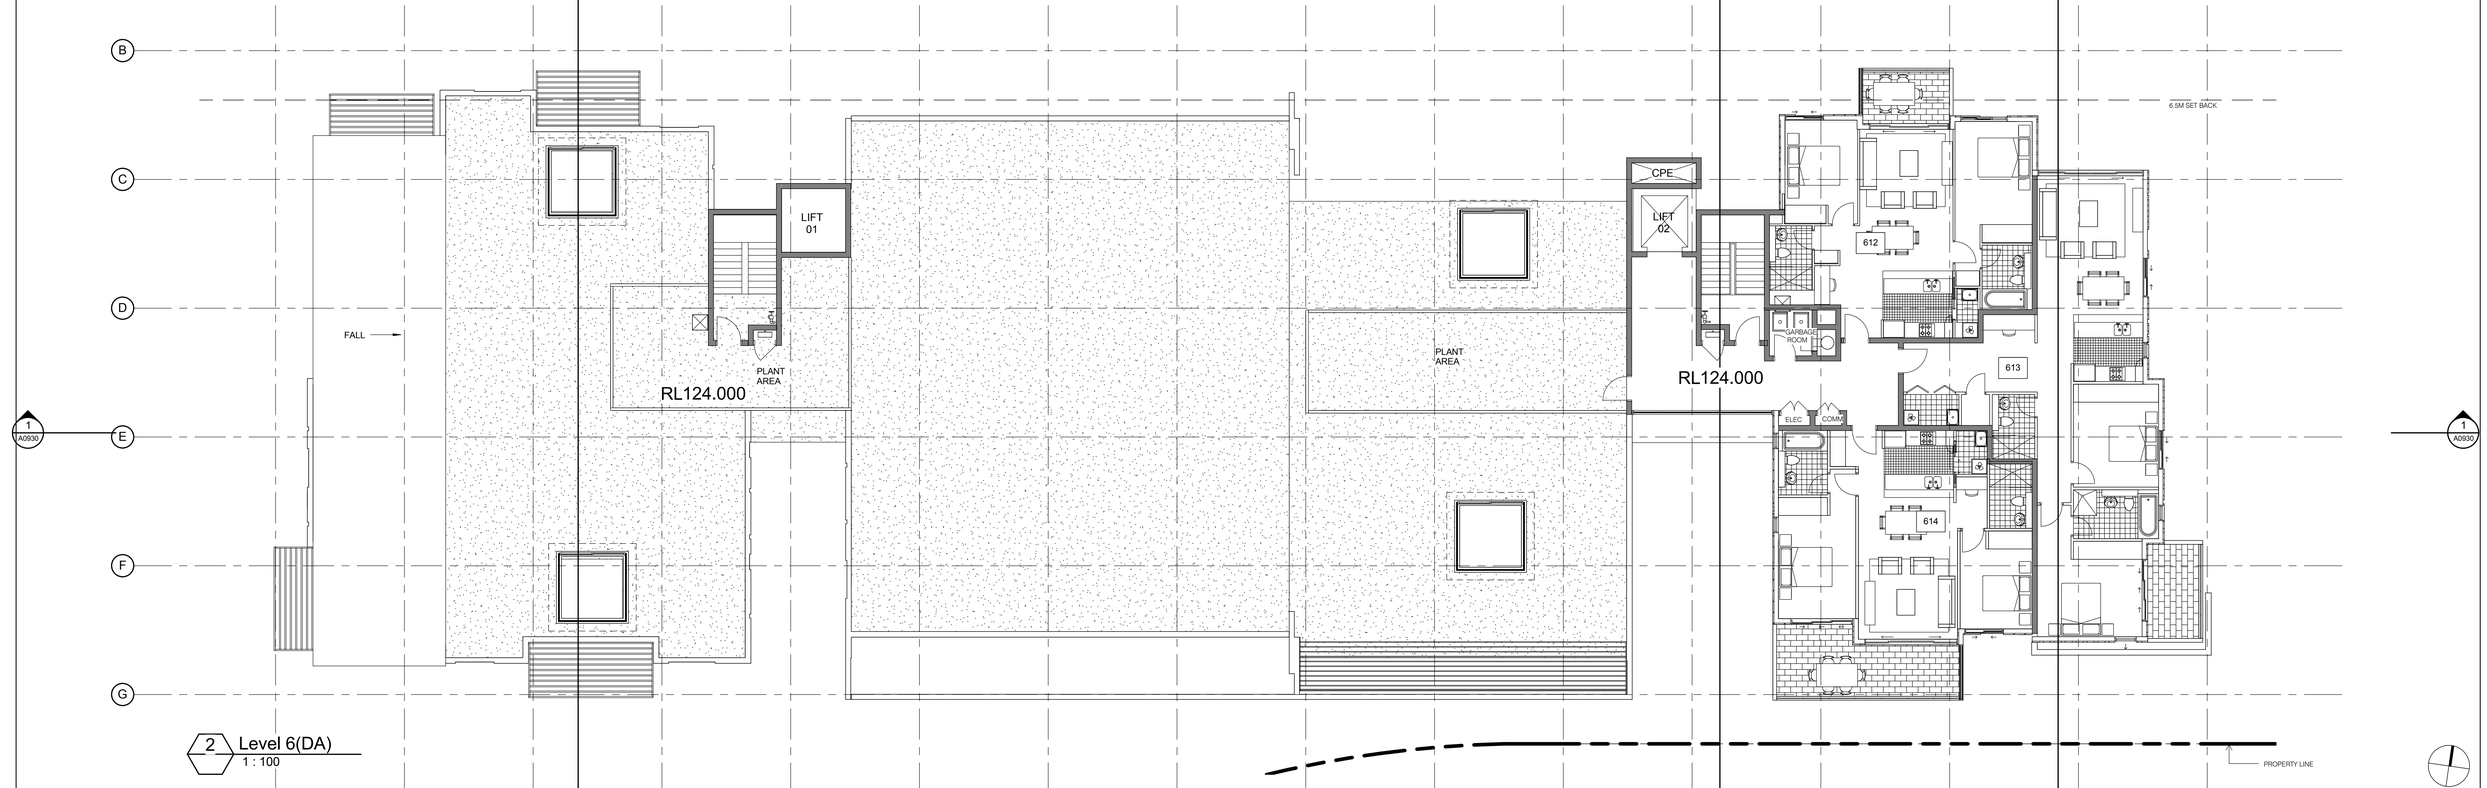

2 Level 6(DA)
1 : 100

Do not scale from drawings.

Verify all dimensions on site before commencing work.

Copying or reproduction of this drawing is strictly prohibited without the consent of Peddle Thorp & Walker PD

The Architect shall not be liable for any loss or claims whatsoever arising from or in respect of any errors existing or resulting from data howsoever transferred electronically by the Architect to systems of the Client or other Consultants.
The recipient of the data shall be responsible for checking accuracy and completeness of data received. Any use of the electronic data in part or whole shall be at the risk of the recipient.
The CAD files and their contents are solely representations of the project information and cannot be relied upon beyond the representation shown on PDF versions of the drawings as provided by the Architect.

ISSUE	DATE	AMENDMENT
A	11.03.2011	PRELIMINARY ISSUE FOR COORDINATION
B	18.03.2011	FINAL DRAFT FOR PA ISSUE
C	08.04.2011	FINAL DRAFT FOR PA ISSUE
D	19.04.2011	REVISED FINAL DRAFT ISSUE
E	08.06.2011	FINAL ISSUE FOR P.A APPLICATION
F	13.12.2011	REVISED APPLICATION
G	13.03.2012	S96 APPLICATION

Consultants:

Landscape Arch	Sturt Associates	Suite 91, Level 5, 330 Wattle Street, Ultimo NSW 2007	Tel : 9211 3744
Solar Access	Heggies	2 Lincon Street, Lane Cove NSW 2066	Tel: 9427 8100
Traffic	TTP	Suite 603, Level 6, 282 Victoria Ave, Chatswood NSW 2067	Tel: 9411 5660
Nathens/Basix	Efficient Living	24B/176 South Creek Road, Cromer NSW 2099	Tel: 9944 0332
Acoustic	Acoustic Logic	9 Sarah Street, Mascot NSW 2020	Tel: 8338 9888

Client:

Meriton Apartments Pty. Ltd.
Builders & Developers
Level 11, 528 Kent Street, Sydney NSW 2000 Email: rit@design.meriton.com.au
Tel: (02) 9287 2888 Fax: (02) 9287 2777 Internet: http://www.meriton.com.au

PTW Architects
Level 17, 9 Castlereagh St
Sydney NSW Australia 2000
T +612 9232 5877
F +612 9221 4139

NSW Nominated Architects:
A Andersons AO Architects No. 2822
J Bilmon Architects No. 3916
D Jones Architects No. 4778
A Ross Architects No. 5057
S Stinton Architects No. 6999
A Thorp Architects No. 6047

PTW

Key Plan:

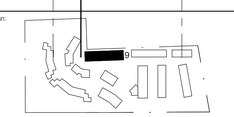

Project:
EPPING PARK - STAGE 2
BUILDING 9
61 MOBBS LANE, EPPING
BUILDINGS 6,9,10,17

Title:
BUILDING 9 LEVEL 5 TO LEVEL 6

Scale:	Plot Date:	Job No:
1 : 100 @B1	15/3/12 1:12:54 PM	211.006

Dwg No:	Drawn By:	Checked By:	Revision:
A0915	Author	Checker	G

Status: PROJECT APPLICATION

D:\REVIT\EPPING PARK-STAGE 2\A_BLD-09_TJ.rvt

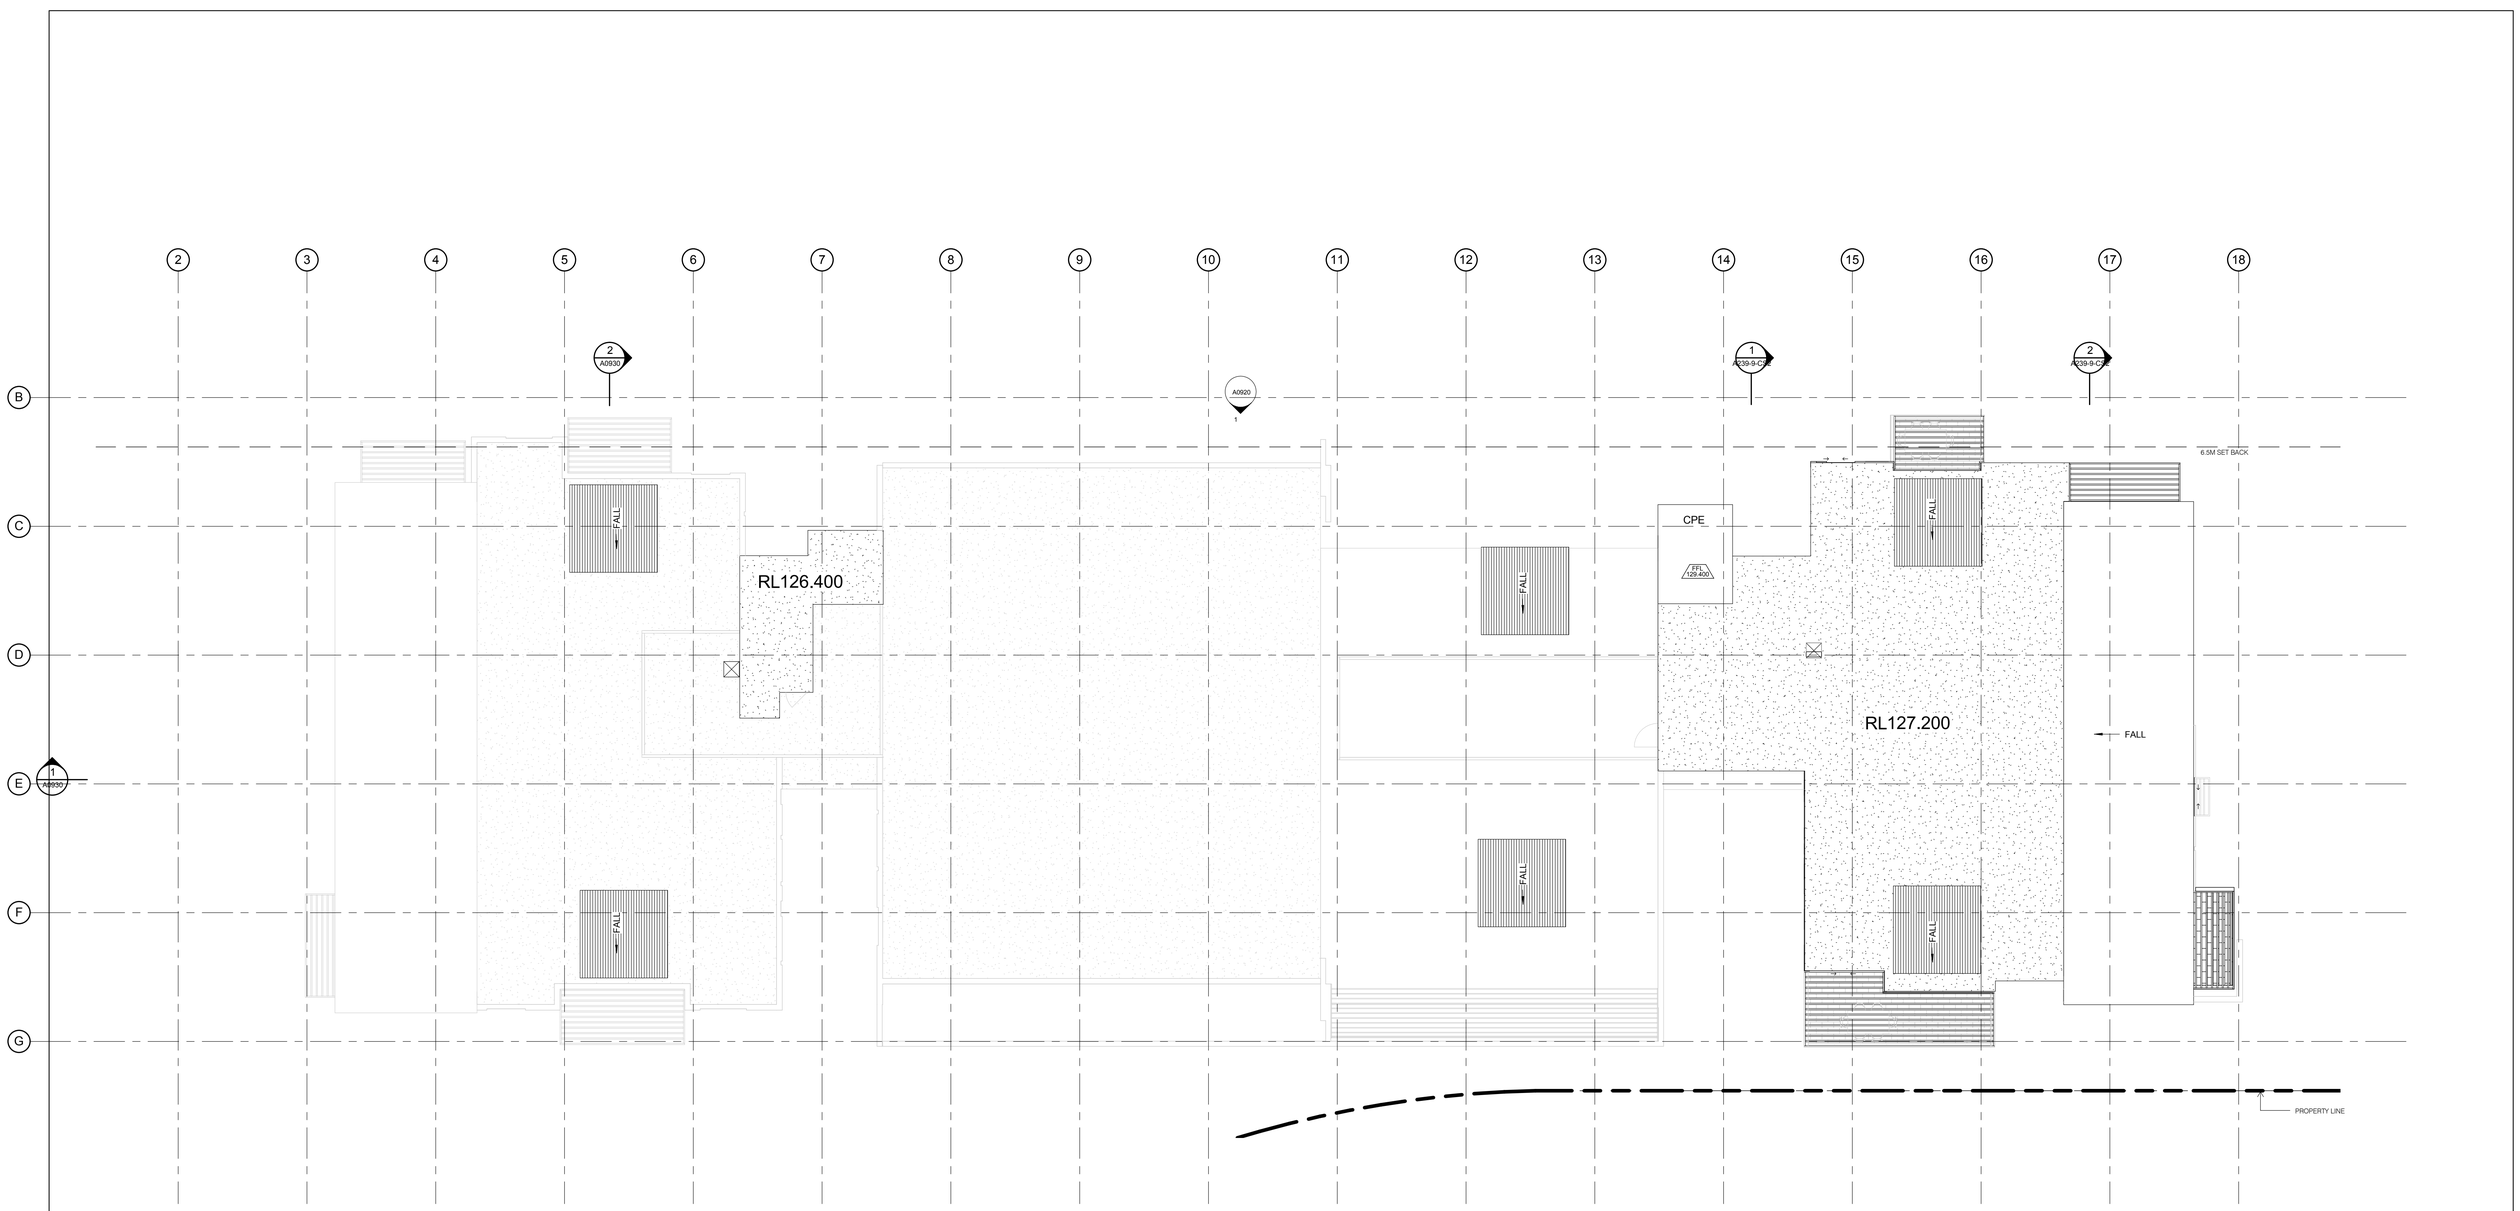

1 Level 7(DA)
1 : 100

Do not scale from drawings.

Verify all dimensions on site before commencing work.

Copying or reproduction of this drawing is strictly prohibited without the consent of Peddle Thorp & Walker P/L

The Architect shall not be liable for any loss or claims whatsoever arising from or in respect of any errors or omissions in the drawings which may be caused from the computer system of the Architect to systems of the Client or other Consultants.

The Client and other Consultants to be responsible for checking accuracy and completeness of data received. Any use of the electronic data in part or whole shall be at the user's risk.

The CAD files and their contents are solely representational of the Architect's design and cannot be relied upon beyond the representation shown on PDF versions of the drawings as provided by the Architect.

ISSUE	DATE	AMENDMENT
A	11.03.2011	PRELIMINARY ISSUE FOR COORDINATION
B	18.03.2011	FINAL DRAFT FOR PA ISSUE
C	08.04.2011	FINAL DRAFT FOR PA ISSUE
D	19.04.2011	REVISED FINAL DRAFT ISSUE
E	08.06.2011	FINAL ISSUE FOR PA APPLICATION
F	13.12.2011	REVISED APPLICATION
G	13.03.2012	S96 APPLICATION

Consultants:

Landscape Arch	Sturt Associates	Suite 91, Level 5, 330 Wattle Street, Ultimo NSW 2007	Tel : 9211 3744
Solar Access	Heggies	2 Lincon Street, Lane Cove NSW 2066	Tel: 9427 8100
Traffic	TTP	Suite 603, Level 6, 282 Victoria Ave, Chatswood NSW 2067	Tel: 9411 5660
Nathers/Basix	Efficient Living	24B/176 South Creek Road, Cromer NSW 2099	Tel: 9944 0332
Acoustic	Acoustic Logic	9 Sarah Street, Mascot NSW 2020	Tel: 8338 9888

Client:

Meriton Apartments Pty. Ltd.
Builders & Developers
Level 11, 528 Kent Street, Sydney NSW 2000 Email: mlj@design.meriton.com.au
Tel: (02) 9287 2888 Fax: (02) 9287 2777 Internet: http://www.meriton.com.au

PTW Architects

Level 17, 9 Castlereagh St
Sydney NSW Australia 2000

T +612 9232 5877
F +612 9221 4139

PTW

NSW Nominated Architects:
A Andersonis AO Architects No. 2822
J Bilmon Architects No. 3916
D Jones Architects No. 4778
A Ross Architects No. 5057
S Stinton Architects No. 6599
A Thorp Architects No. 5047

Key Plan:

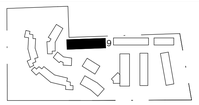

Project:
EPPING PARK - STAGE 2
BUILDING 9
61 MUSEO LANE, EPPING
BUILDINGS 6,9,10,17

Title:
BUILDING 9 LEVEL ROOF PLAN

Scale: 1 : 100 @B1	Plot Date: 15/3/12 1:18:25 PM		Job No: 211.006
Dwg No: A0916	Drawn By: Author	Checked By: Checker	Revision: G
Status: PROJECT APPLICATION			