6.4 Average star rating
NATIONWIDE HOUSE ENERGY RATING
www.nathers.gov.au
0006184460 30 May 2022
Assessor Tracey Cools
Accreditation No. HERA10033
Address
Midtown MacPark C3 ,
Macquarie Park , NSW , 2113
hstar.com.au

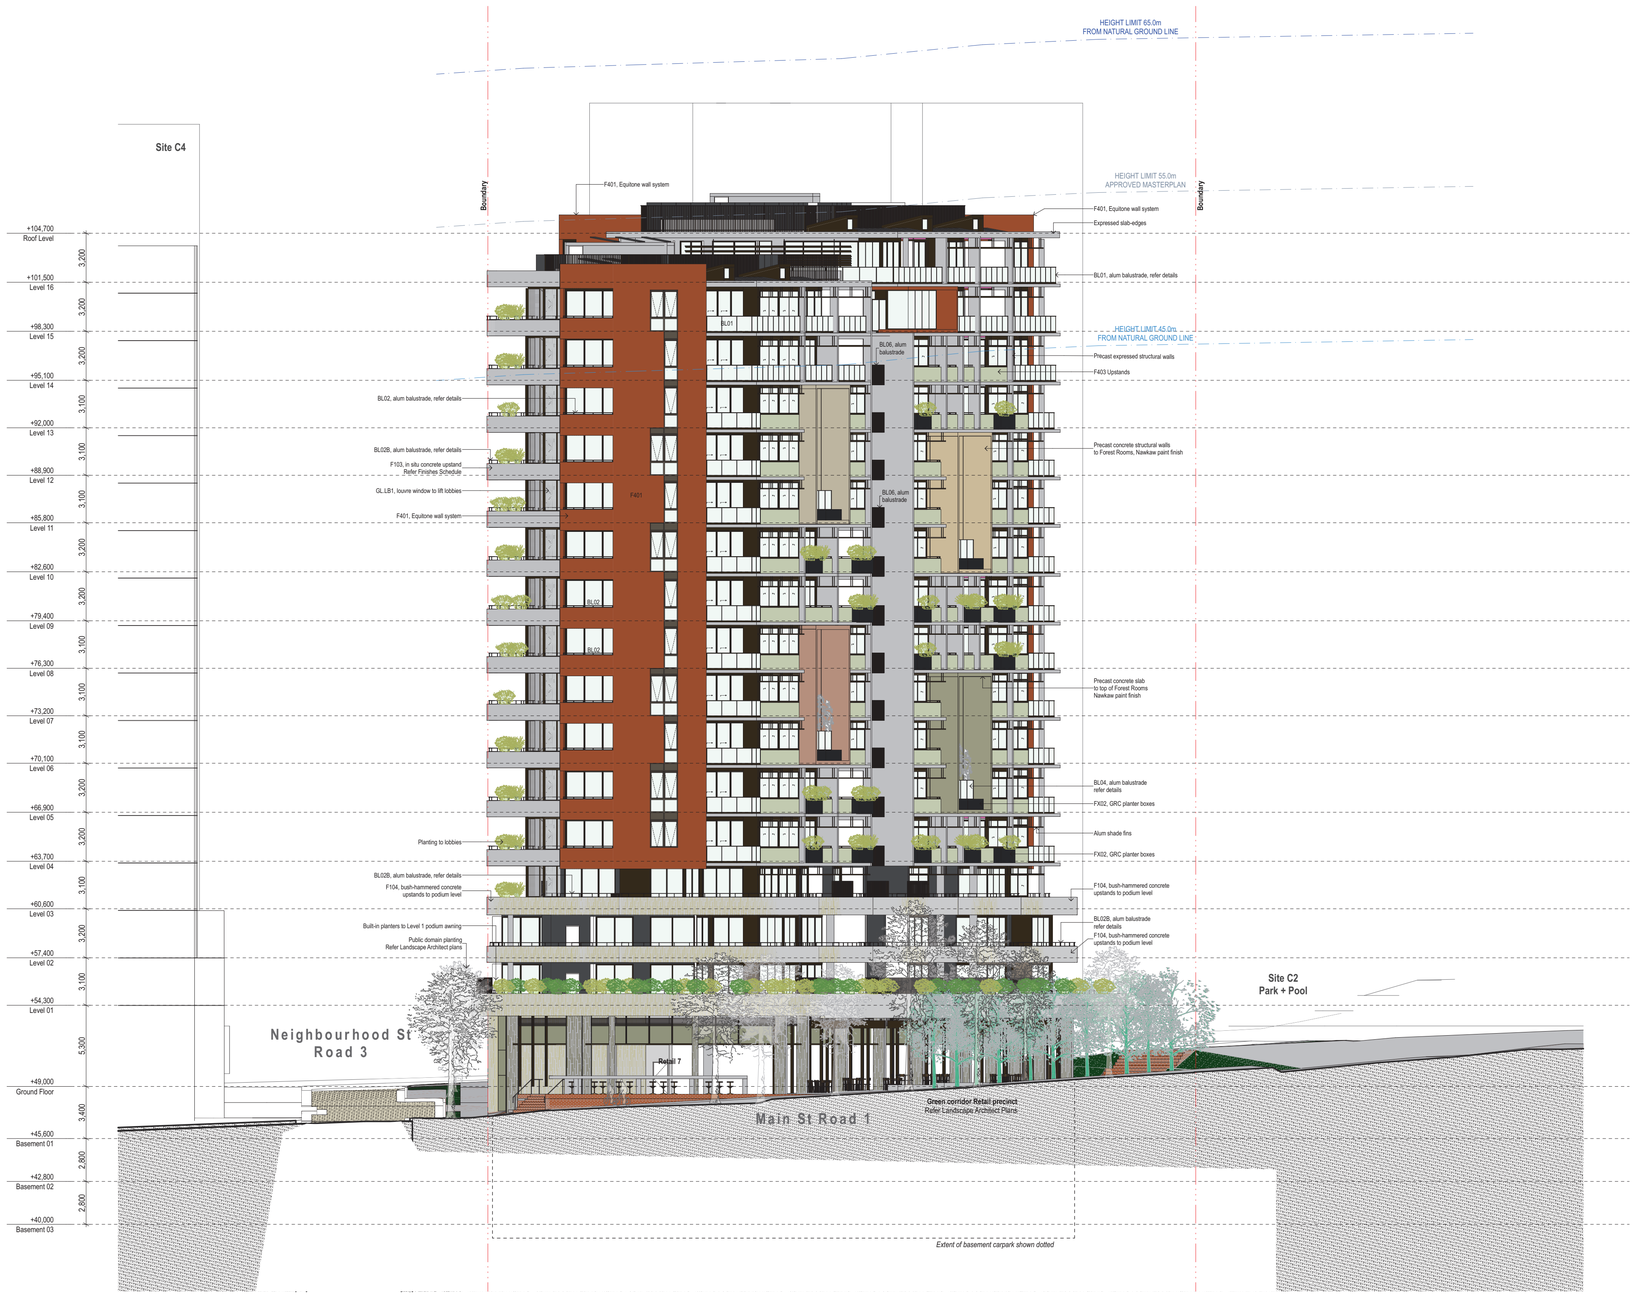

External Finishes

F-300
Powder-coated steel/aluminium
Doors/windows, handrails
L1-L16

F-104
Bush-hammered concrete
in situ masonry upstands
Balcony/landscape upstands
L1-L3

F-103
Off-form concrete
Slab overhang's & external walls
GF-L16

F-401
Lightweight Rainscreen Panel Cladding
External walls, forest rooms
Equitone TE-40 or similar
L1-L16

F-403
Lightweight Balcony Upstand
Murabond Greengrass or similar
L4-L16

NOT FOR CONSTRUCTION

STUDIO JOHNSTON
L1/268A DEVONSHIRE ST
SURRY HILLS NSW 2010
PH: 02 9211 2700
ABN: 63111324353

Client
Frasers Property Australia

REV	DESCRIPTION	DRAWN	DATE
DA-2	DA Documentation	PL/AP	7/2/22

ALL LEVELS TO AUSTRALIAN HEIGHT DATUM.

IT IS THE CONTRACTORS RESPONSIBILITY TO CONFIRM ALL MEASUREMENTS ON SITE PRIOR TO COMMENCEMENT OF WORK. DRAWINGS SHOULD NOT BE SCALED. WRITTEN DIMENSIONS ONLY SHOULD BE TAKEN FROM DRAWINGS. ALL DIMENSIONING IS TO SUBSTRATE BRICKWORK / BLOCKWORK UNLESS OTHERWISE NOTED.

DESIGN AND DRAWINGS REMAIN COPYRIGHT OF STUDIO JOHNSTON
NOT TO BE USED FOR CONSTRUCTION

Project
C3 Midtown MacPark

Title
East Elevation

Job No.	2101
Scale	1:200 @ A1
Date	7/2/22
Drawn/Checked	PL/AP/ CJ

Dwg No. **A-210-003** Rev. **DA-2**

0006184460 30 May 2022
Assessor Tracey Cools
Accreditation No. HERA10033
Address
Midtown MacPark C3
Macquarie Park , NSW , 2113
6.4 Average star rating
NATIONWIDE HOUSE ENERGY RATING
www.nathers.gov.au
hstar.com.au

External Finishes

F-300
Powder-coated steel/aluminium
Doors/windows, handrails
L1-L16

F-104
Bush-hammered concrete
in situ masonry upstands
Balcony/landscape upstands
L1-L3

F-103
Off-form concrete
Slab overhang's & external walls
GF-L16

F-401
Lightweight Rainscreen Panel Cladding
External walls, forest rooms
Equitone TE-40 or similar
L1-L16

F-403
Lightweight Balcony Upstand
Murabond Greengrass or similar
L4-L16

NOT FOR CONSTRUCTION

STUDIO JOHNSTON

L1/268A DEVONSHIRE ST
SURRY HILLS NSW 2010
PH: 02 9211 2700
ABN: 63111324353

Client
Frasers Property Australia

REV	DESCRIPTION	DRAWN	DATE
DA-2	DA Documentation	PUAP	7/2/22

ALL LEVELS TO AUSTRALIAN HEIGHT DATUM.

IT IS THE CONTRACTORS RESPONSIBILITY TO CONFIRM ALL MEASUREMENTS ON SITE PRIOR TO COMMENCEMENT OF WORK. DRAWINGS SHOULD NOT BE SCALED. WRITTEN DIMENSIONS ONLY SHOULD BE TAKEN FROM DRAWINGS. ALL DIMENSIONING IS TO SUBSTRATE BRICKWORK / BLOCKWORK UNLESS OTHERWISE NOTED.

DESIGN AND DRAWINGS REMAIN COPYRIGHT OF STUDIO JOHNSTON
NOT TO BE USED FOR CONSTRUCTION

Project
C3 Midtown MacPark

Title
West Elevation

Job No.	2101
Scale	1:200 @ A1
Date	7/2/22
Drawn/Checked	PUAP/ CJ

Dwg No. **A-210-004** Rev. **DA-2**