Australian Turf Club®

Racing NSW

RANDWICK RACECOURSE- WINX STAND

DRAWING LIST - SSDA		
SHEET No.	SHEET NAME	Current Revision
SSDA-001	COVER PAGE	D
SSDA-100	LOCATION PLAN	A
SSDA-101	BOUNDARIES & SCOPE OF WORKS	A
SSDA-102	SITE PLAN	D
SSDA-103	SITE ANALYSIS	A
SSDA-140	DEMOLITION PLAN	A
SSDA-201	GROUND FLOOR PLAN	E
SSDA-202	MEZZANINE FLOOR PLAN	D
SSDA-203	LEVEL 1 FLOOR PLAN	D
SSDA-204	PLANT LEVEL FLOOR PLAN	D
SSDA-205	ROOF PLAN	E
SSDA-301	ELEVATIONS	D
SSDA-302	ELEVATIONS	D
SSDA-401	SECTIONS	D
SSDA-701	SOLAR STUDIES - 21 MARCH 9AM	D
SSDA-702	SOLAR STUDIES - 21 MARCH 12PM	D
SSDA-703	SOLAR STUDIES - 21 MARCH 3PM	D
SSDA-711	SOLAR STUDIES - 21 JUNE 9AM	D
SSDA-712	SOLAR STUDIES - 21 JUNE 12PM	D
SSDA-713	SOLAR STUDIES - 21 JUNE 3PM	D
SSDA-721	SOLAR STUDIES - 22 DEC 9AM	D
SSDA-722	SOLAR STUDIES - 22 DEC 12PM	D
SSDA-723	SOLAR STUDIES - 22 DEC 3PM	D
SSDA-801	SCHEDULE OF FINISHES	C
SSDA-811	GFA	D
SSDA-900	PHOTOMONTAGE	A
SSDA-901	PHOTOMONTAGE	A
SSDA-902	PHOTOMONTAGE	B
SSDA-903	PHOTOMONTAGE	A



NSW GOVERNMENT Planning, Industry & Environment

Issued under the Environmental Planning and Assessment Act 1979

Approved Application No.....SSD 10285

Granted on the.....13/07/2020

Signed.....MW

Sheet No.....1..... of.....27

Project:
ATC RNSW Public Infrastructure

Drawing Title:
COVER PAGE

Drawing Number:
SSDA-001


Revision:
D

Date:
16/06/20

Scale:
@ A1

Cox Architecture
Level 6, 155 Clarence Street,
Sydney, NSW 2000, Australia
T + 61 2 9267 9599
F + 61 2 9264 5844
www.coxarchitecture.com.au

Nominated Architects
Joe Agius no. 6491
Russell Lee no. 6367

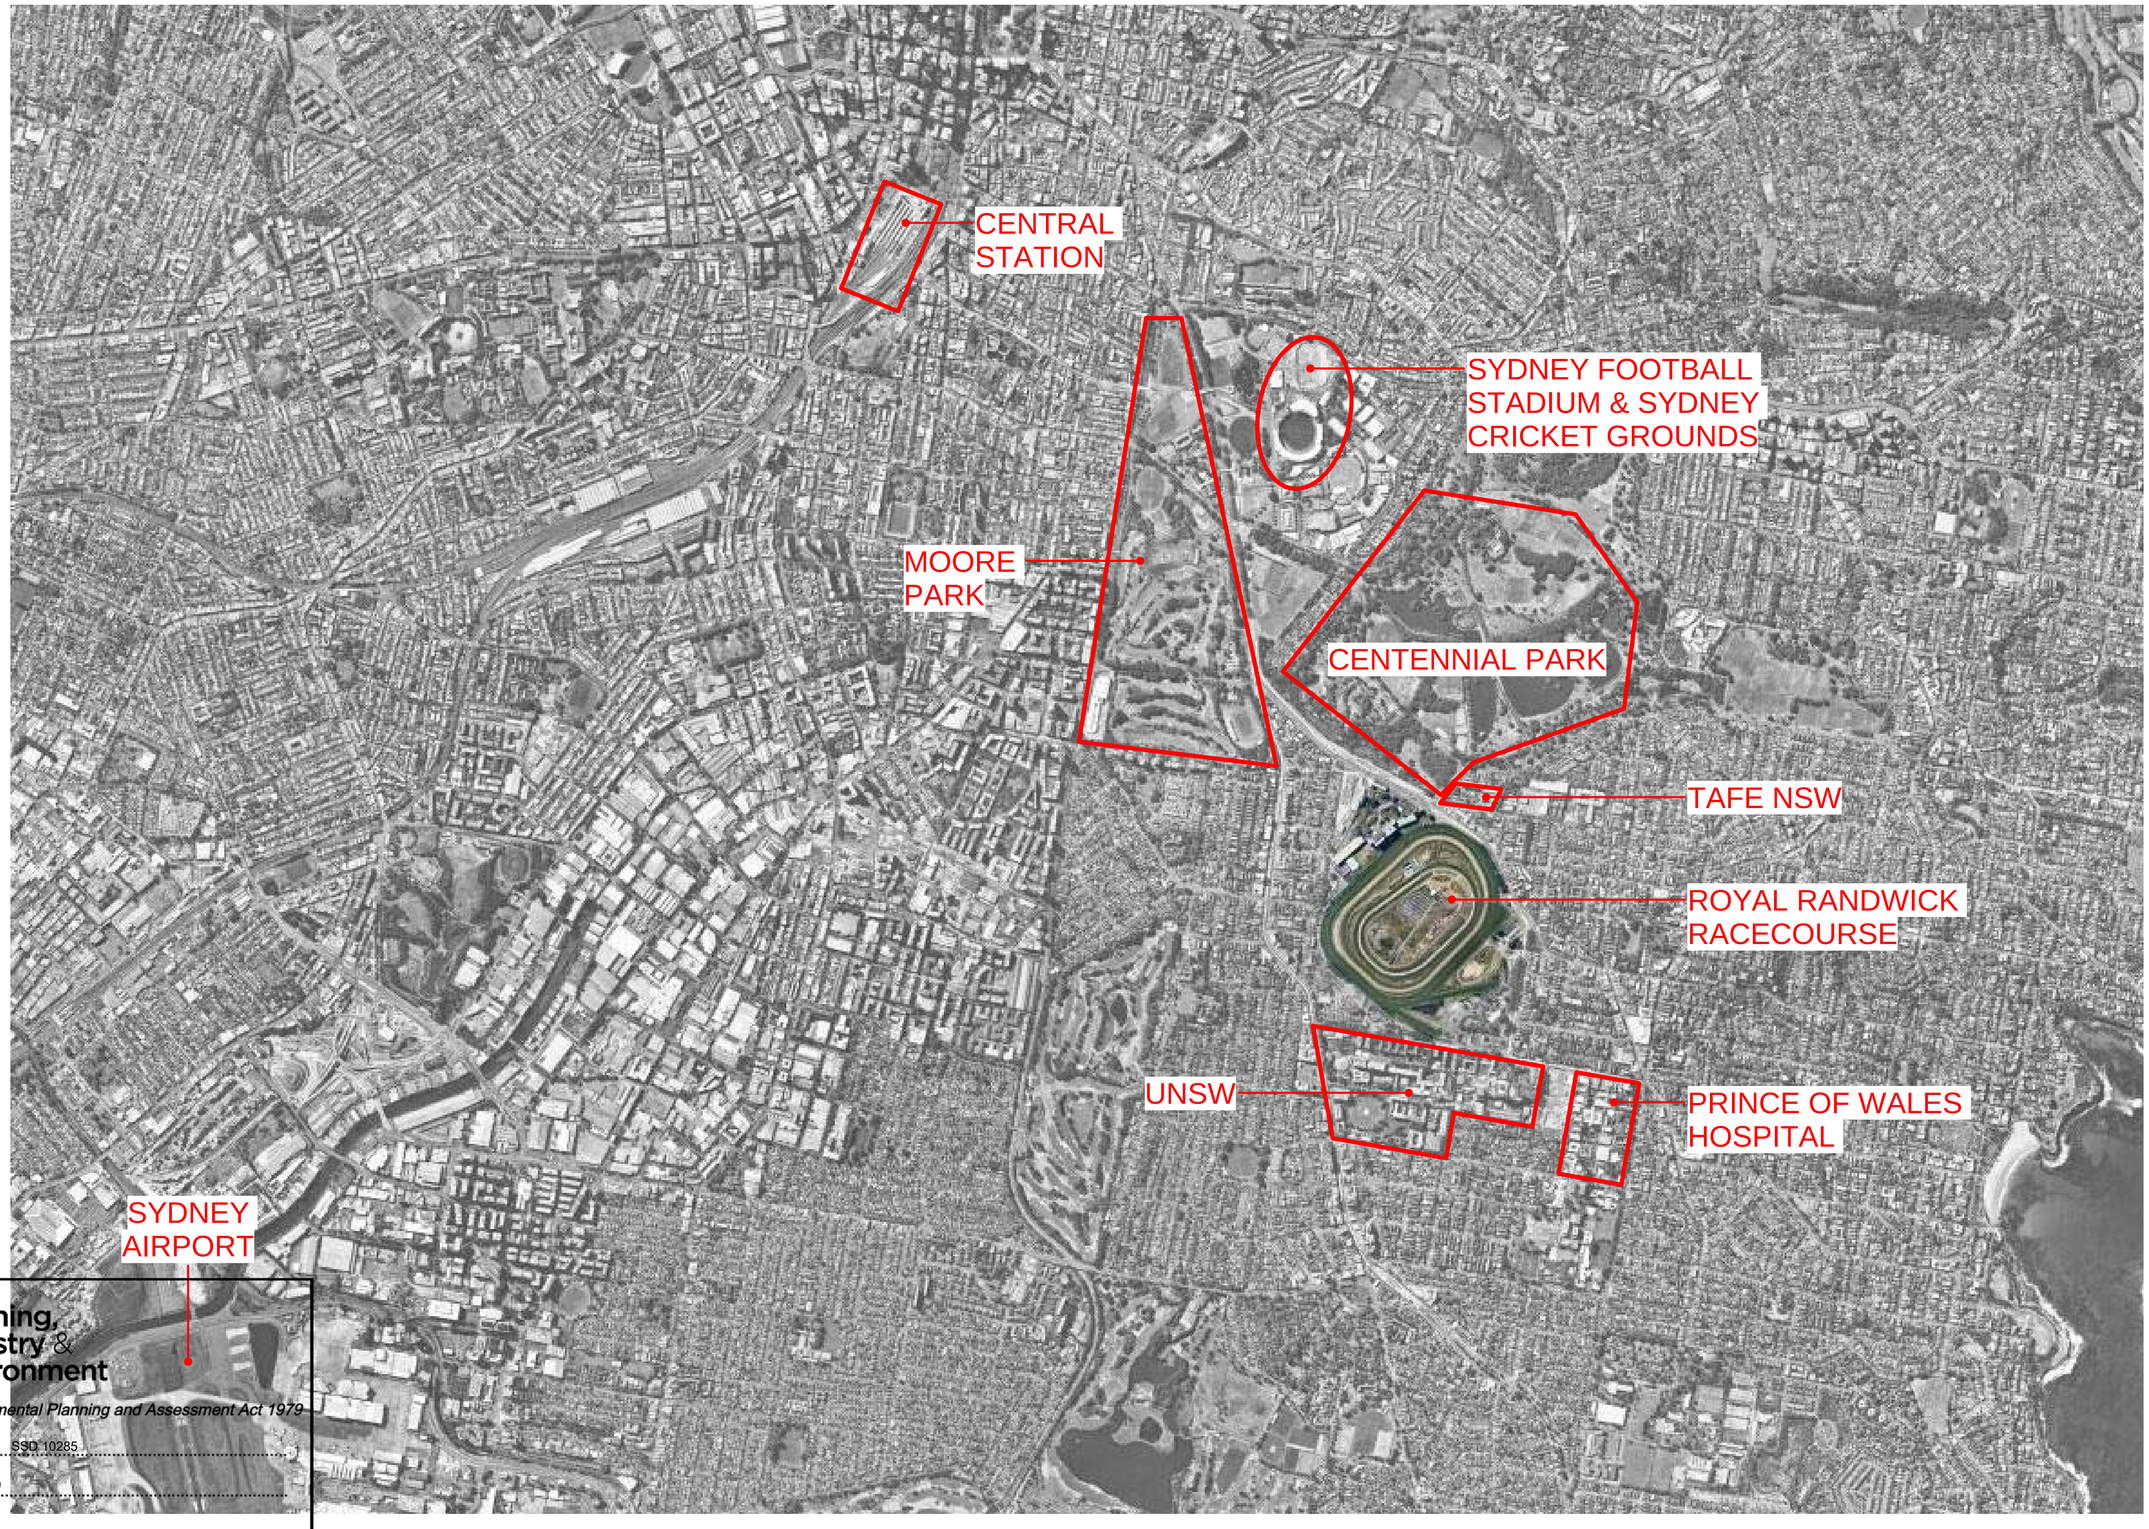

NSW GOVERNMENT | Planning, Industry & Environment

Issued under the Environmental Planning and Assessment Act 1979

Approved Application No. SSD 10285

Granted on the 13/07/2020

Signed MW

Sheet No. 2 of 27

Project:

ATC RNSW Public Infrastructure

Drawing Title:

LOCATION PLAN

Drawing Number: **SSDA-100**

Revision: **A**

Date: **31/10/19**

Scale:

Cox Architecture
Level 6, 155 Clarence Street,
Sydney, NSW 2000, Australia
T + 61 2 9267 9599
F + 61 2 9264 5844
www.coxarchitecture.com.au

Nominated Architects
Joe Agius no. 6491
Russell Lee no. 6367

COX

LEGEND

SITE BOUNDARY

SCOPE OF WORKS



NSW GOVERNMENT | Planning, Industry & Environment

Issued under the Environmental Planning and Assessment Act 1979

Approved Application No. SSD 10295

Granted on the 13/07/2020

Signed MW

Sheet No. 3 of 27

Project:

ATC RNSW Public Infrastructure

Drawing Title:

BOUNDARIES & SCOPE OF WORKS

Drawing Number: **SSDA-101**

Revision: **A**

Date: **31/10/19**

Scale: **@ A1**

Cox Architecture
Level 6, 155 Clarence Street,
Sydney, NSW 2000, Australia
T + 61 2 9267 9599
F + 61 2 9264 5844
www.coxarchitecture.com.au

Nominated Architects
Joe Agius no. 6491
Russell Lee no. 6367



NSW GOVERNMENT | Planning, Industry & Environment

Issued under the Environmental Planning and Assessment Act 1979

Approved Application No.... SSD 10285

Granted on the... 13/07/2020

Signed.... MW

Sheet No.... 4 ... of... 27

Project:

ATC RNSW Public Infrastructure

Drawing Title:

SITE PLAN

Drawing Number: **SSDA-102**

Revision: **D**

Date: **16/06/20**

Scale: **1 : 500 @ A1**

Cox Architecture
Level 6, 155 Clarence Street,
Sydney, NSW 2000, Australia
T + 61 2 9267 9599
F + 61 2 9264 5844
www.coxarchitecture.com.au

Nominated Architects
Joe Agius no. 6491
Russell Lee no. 6367

LEGEND

PREVAILING WINDS

VEHICLE ACCESS

MAIN PEDESTRIAN ACCESS

SOLAR PATH

NSW GOVERNMENT | Planning, Industry & Environment

Issued under the Environmental Planning and Assessment Act 1979

Approved Application No.... SSD 10285

Granted on the... 13/07/2020

Signed... MW

Sheet No... 5 ... of... 27

0 0.125 0.25 0.5 Kilometers

Project:

ATC RNSW Public Infrastructure

Drawing Title:

SITE ANALYSIS

Drawing Number: **SSDA-103**


Revision: **A**

Date: **31/10/19**

Scale: **@ A1**

Cox Architecture
Level 6, 155 Clarence Street,
Sydney, NSW 2000, Australia
T + 61 2 9267 9599
F + 61 2 9264 5844
www.coxarchitecture.com.au

Nominated Architects
Joe Agius no. 6491
Russell Lee no. 6367

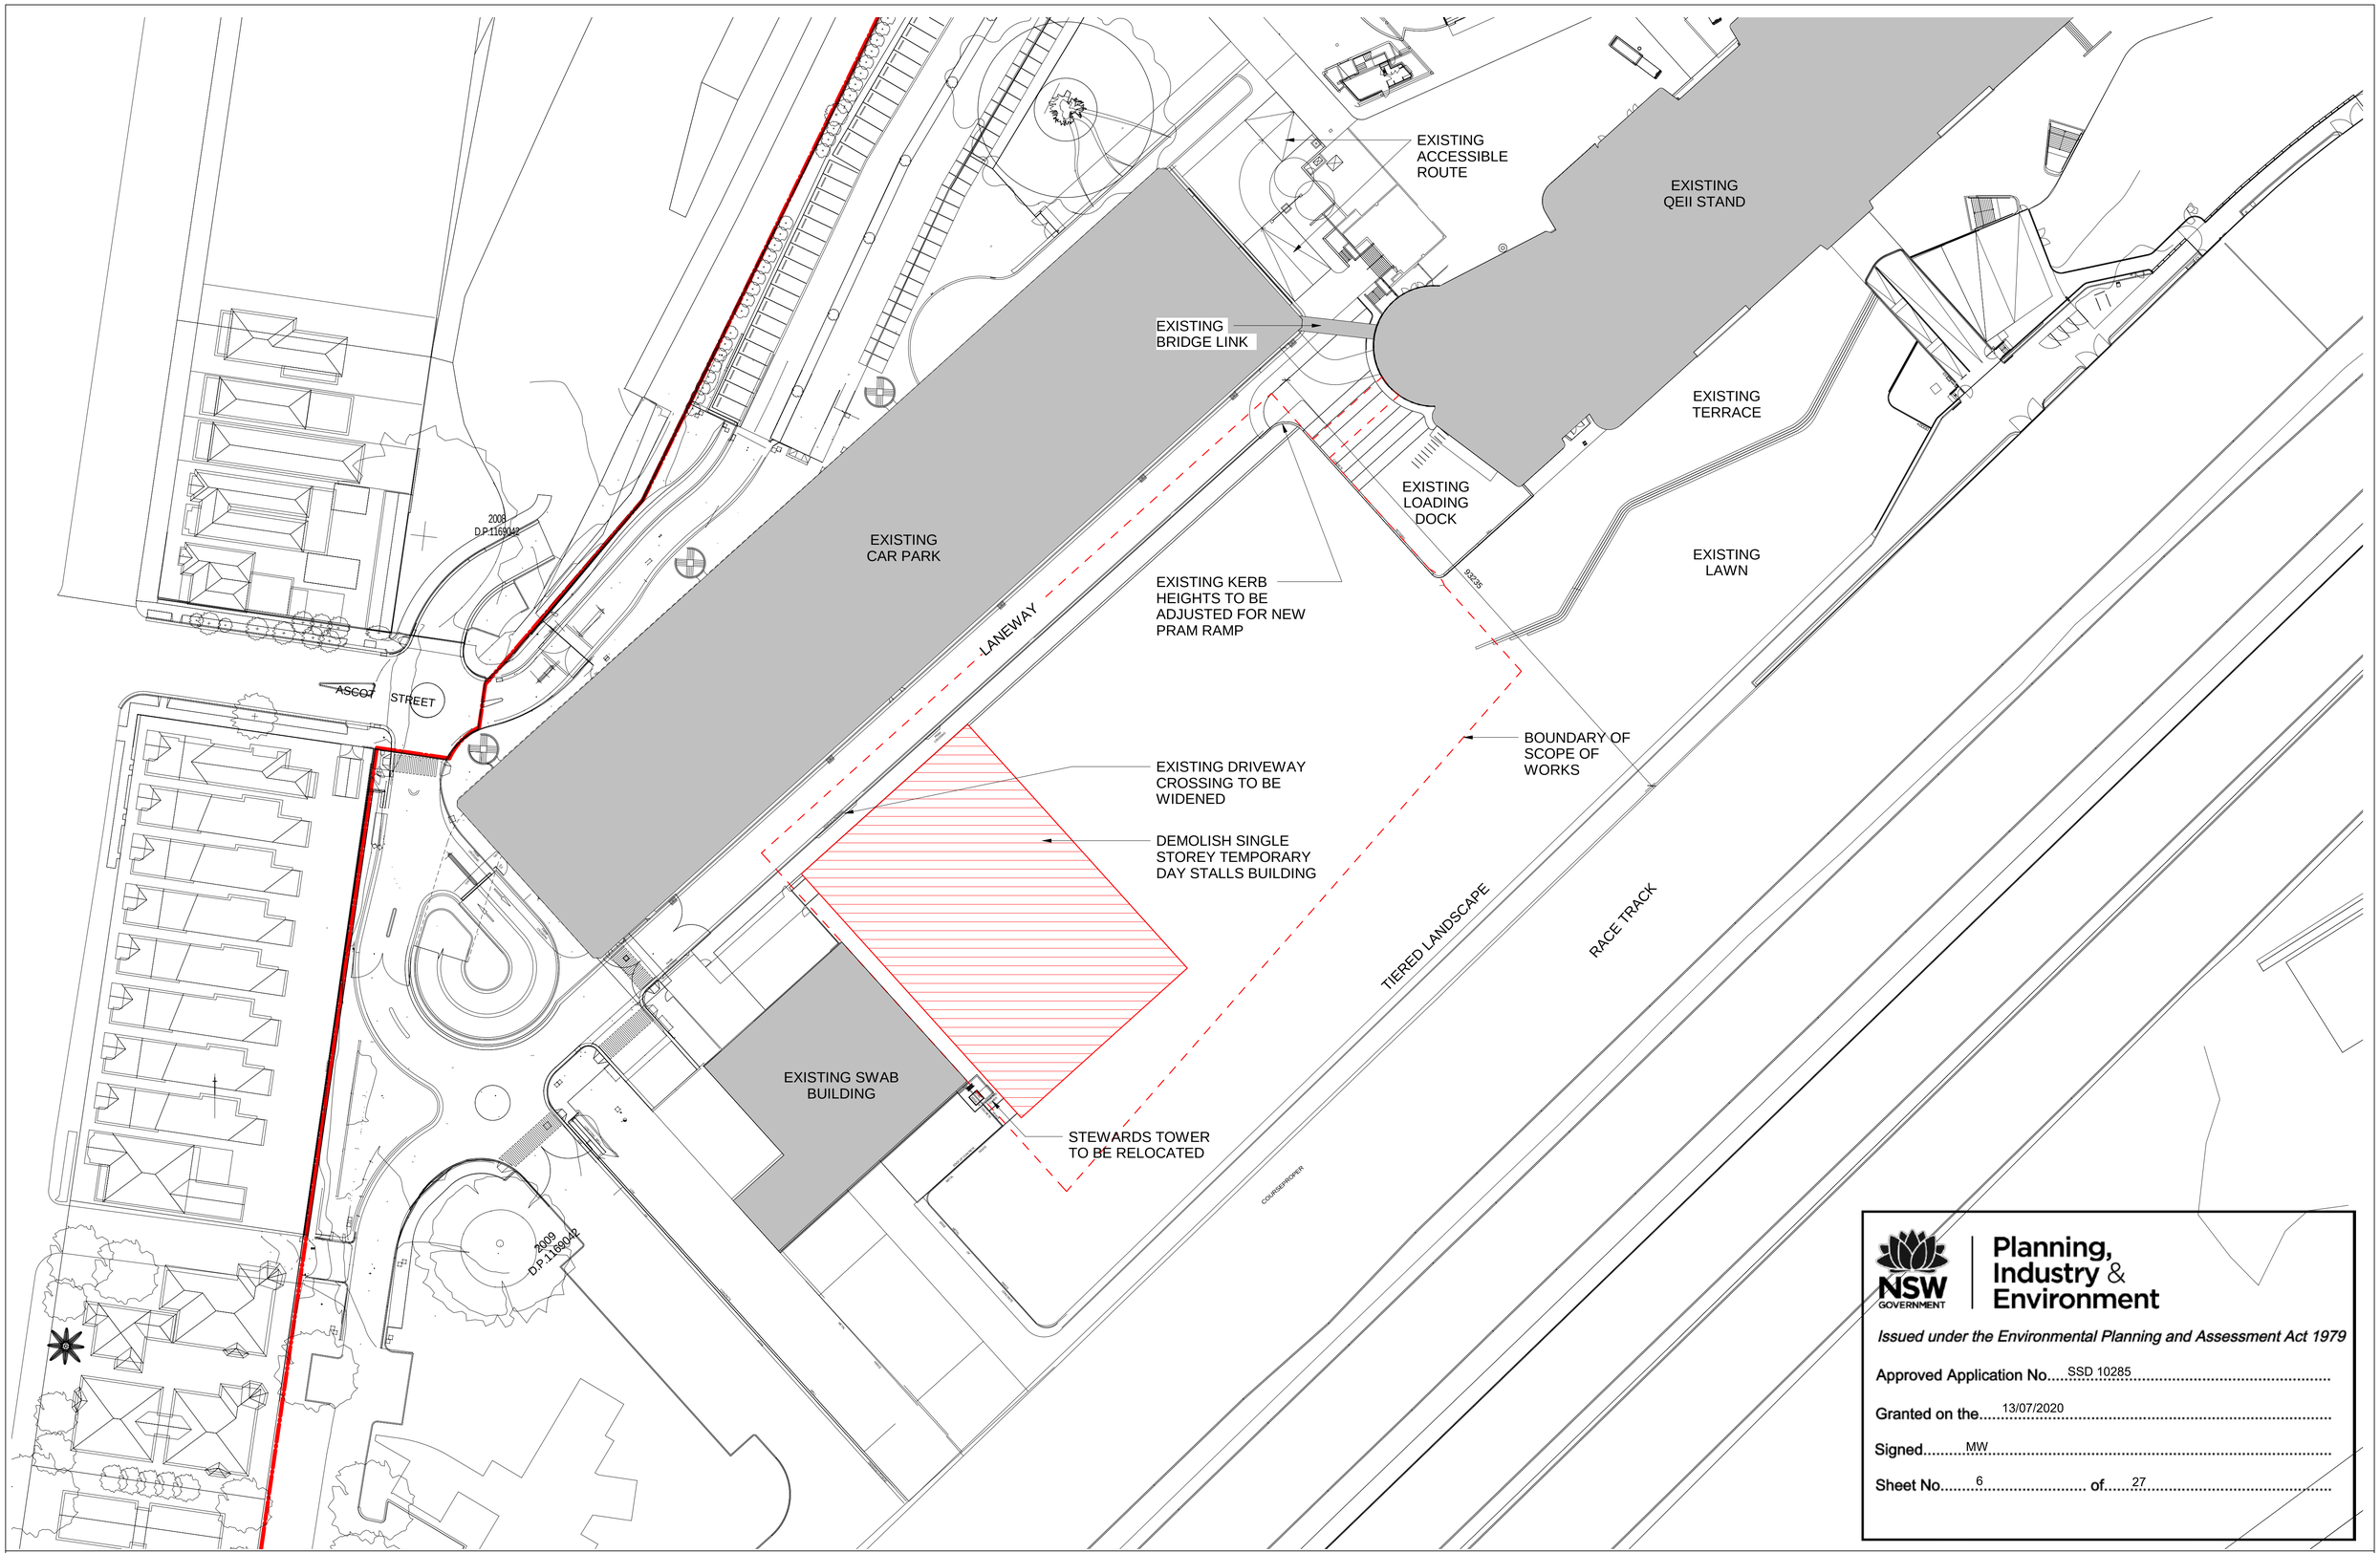

NSW GOVERNMENT | Planning, Industry & Environment

Issued under the Environmental Planning and Assessment Act 1979

Approved Application No. SSD 10285

Granted on the 13/07/2020

Signed MW

Sheet No. 6 of 27

Project:

ATC RNSW Public Infrastructure

Drawing Title:

DEMOLITION PLAN

Drawing Number: **SSDA-140**

Revision: **A**

Date: **31/10/19**

Scale: **1 : 500 @ A1**

Cox Architecture
Level 6, 155 Clarence Street,
Sydney, NSW 2000, Australia
T + 61 2 9267 9599
F + 61 2 9264 5844
www.coxarchitecture.com.au

Nominated Architects
Joe Agius no. 6491
Russell Lee no. 6367

EXISTING CAR PARK

SSDA-301 1

EXISTING PARADE RING (CAR PARK OVER)

AA BB CC DD EE FF GG HH JJ KK LL MM NN PP QQ RR SS TT

7447

A B C D E F

3 SSDA-401

EXISTING SWAB BUILDING

OUTSIDE BROADCASTING VAN

SUBSTATION 16 m²

FIRE PUMP ROOM 33 m²

RL 29.980

01 A-54-10

FEMALE WC 54 m²

CLEANERS 8 m²

MAIN SWITCH ROOM 14 m²

CC. WC 6 m²

MALE WC 42 m²

LIFT 02 7 m²

ELEC/COMMS 12 m²

EXISTING KERB TO BE MODIFIED AS REQUIRED

EXISTING BRIDGE OVER

RL 30.125 UP

RL 29.500

RL 28.950

LOADING ZONE

RL 32.000

BOH CORRIDOR 51 m²

LIFT 01 - GOODS 11 m²

FOOD & BEVERAGE 143 m²

FOOD & BEVERAGE 271 m²

ENTRY TERRACE (PV1)

RL 30.600

RL 30.000

EXISTING QEII

NEW BRIDGE LINK OVER

SSDA-302 2

OUTSIDE BROADCASTING VAN STORE BELOW LOADING ZONE

OPERABLE WALL SYSTEM

UP

HALL 1
2271 m²

FFL 32.000

FIP

RL 28.450

RL 31.350

1:21

EXISTING LOADING DOCK AND WASTE STORAGE (BELOW)

RL 31.900

2 SSDA-301

SCOPE OF WORKS ZONE

EXISTING TERRACE

TERRACE TERRACE TERRACE

1 SSDA-401

1:20

RL 31.850

2 SSDA-401

1:14

1:20

7500

15 14 13 12 11 10 09 08 07 06 05 04 03 02 01

RL 31.050

1:40

RL 31.100

2 SSDA-201

1 SSDA-302

REFER TO LANDSCAPE DRAWINGS FOR FURTHER DETAIL

LAWN

1 GROUND FLOOR PLAN

SCALE 1 : 200

GROUND FLOOR
FFL 32.000 m

TOW 32.000

RL 31.850

RL 31.050 1:40 RL 31.050 1:20

2 TRACKSIDE RAMP

SCALE 1 : 100

NSW GOVERNMENT Planning, Industry & Environment

Issued under the Environmental Planning and Assessment Act 1979

Approved Application No. SSD 10285

Granted on the 13/07/2020

Signed MW

Sheet No. 7 of 27

Project:

ATC RNSW Public Infrastructure

Drawing Title:

GROUND FLOOR PLAN

Drawing Number:

SSDA-201

Revision:

E

Date:


16/06/20

Scale:

As indicated @ A1

Cox Architecture
Level 6, 155 Clarence Street,
Sydney, NSW 2000, Australia
T + 61 2 9267 9599
F + 61 2 9264 5844
www.coxarchitecture.com.au

Nominated Architects
Joe Agius no. 6491
Russell Lee no. 6367

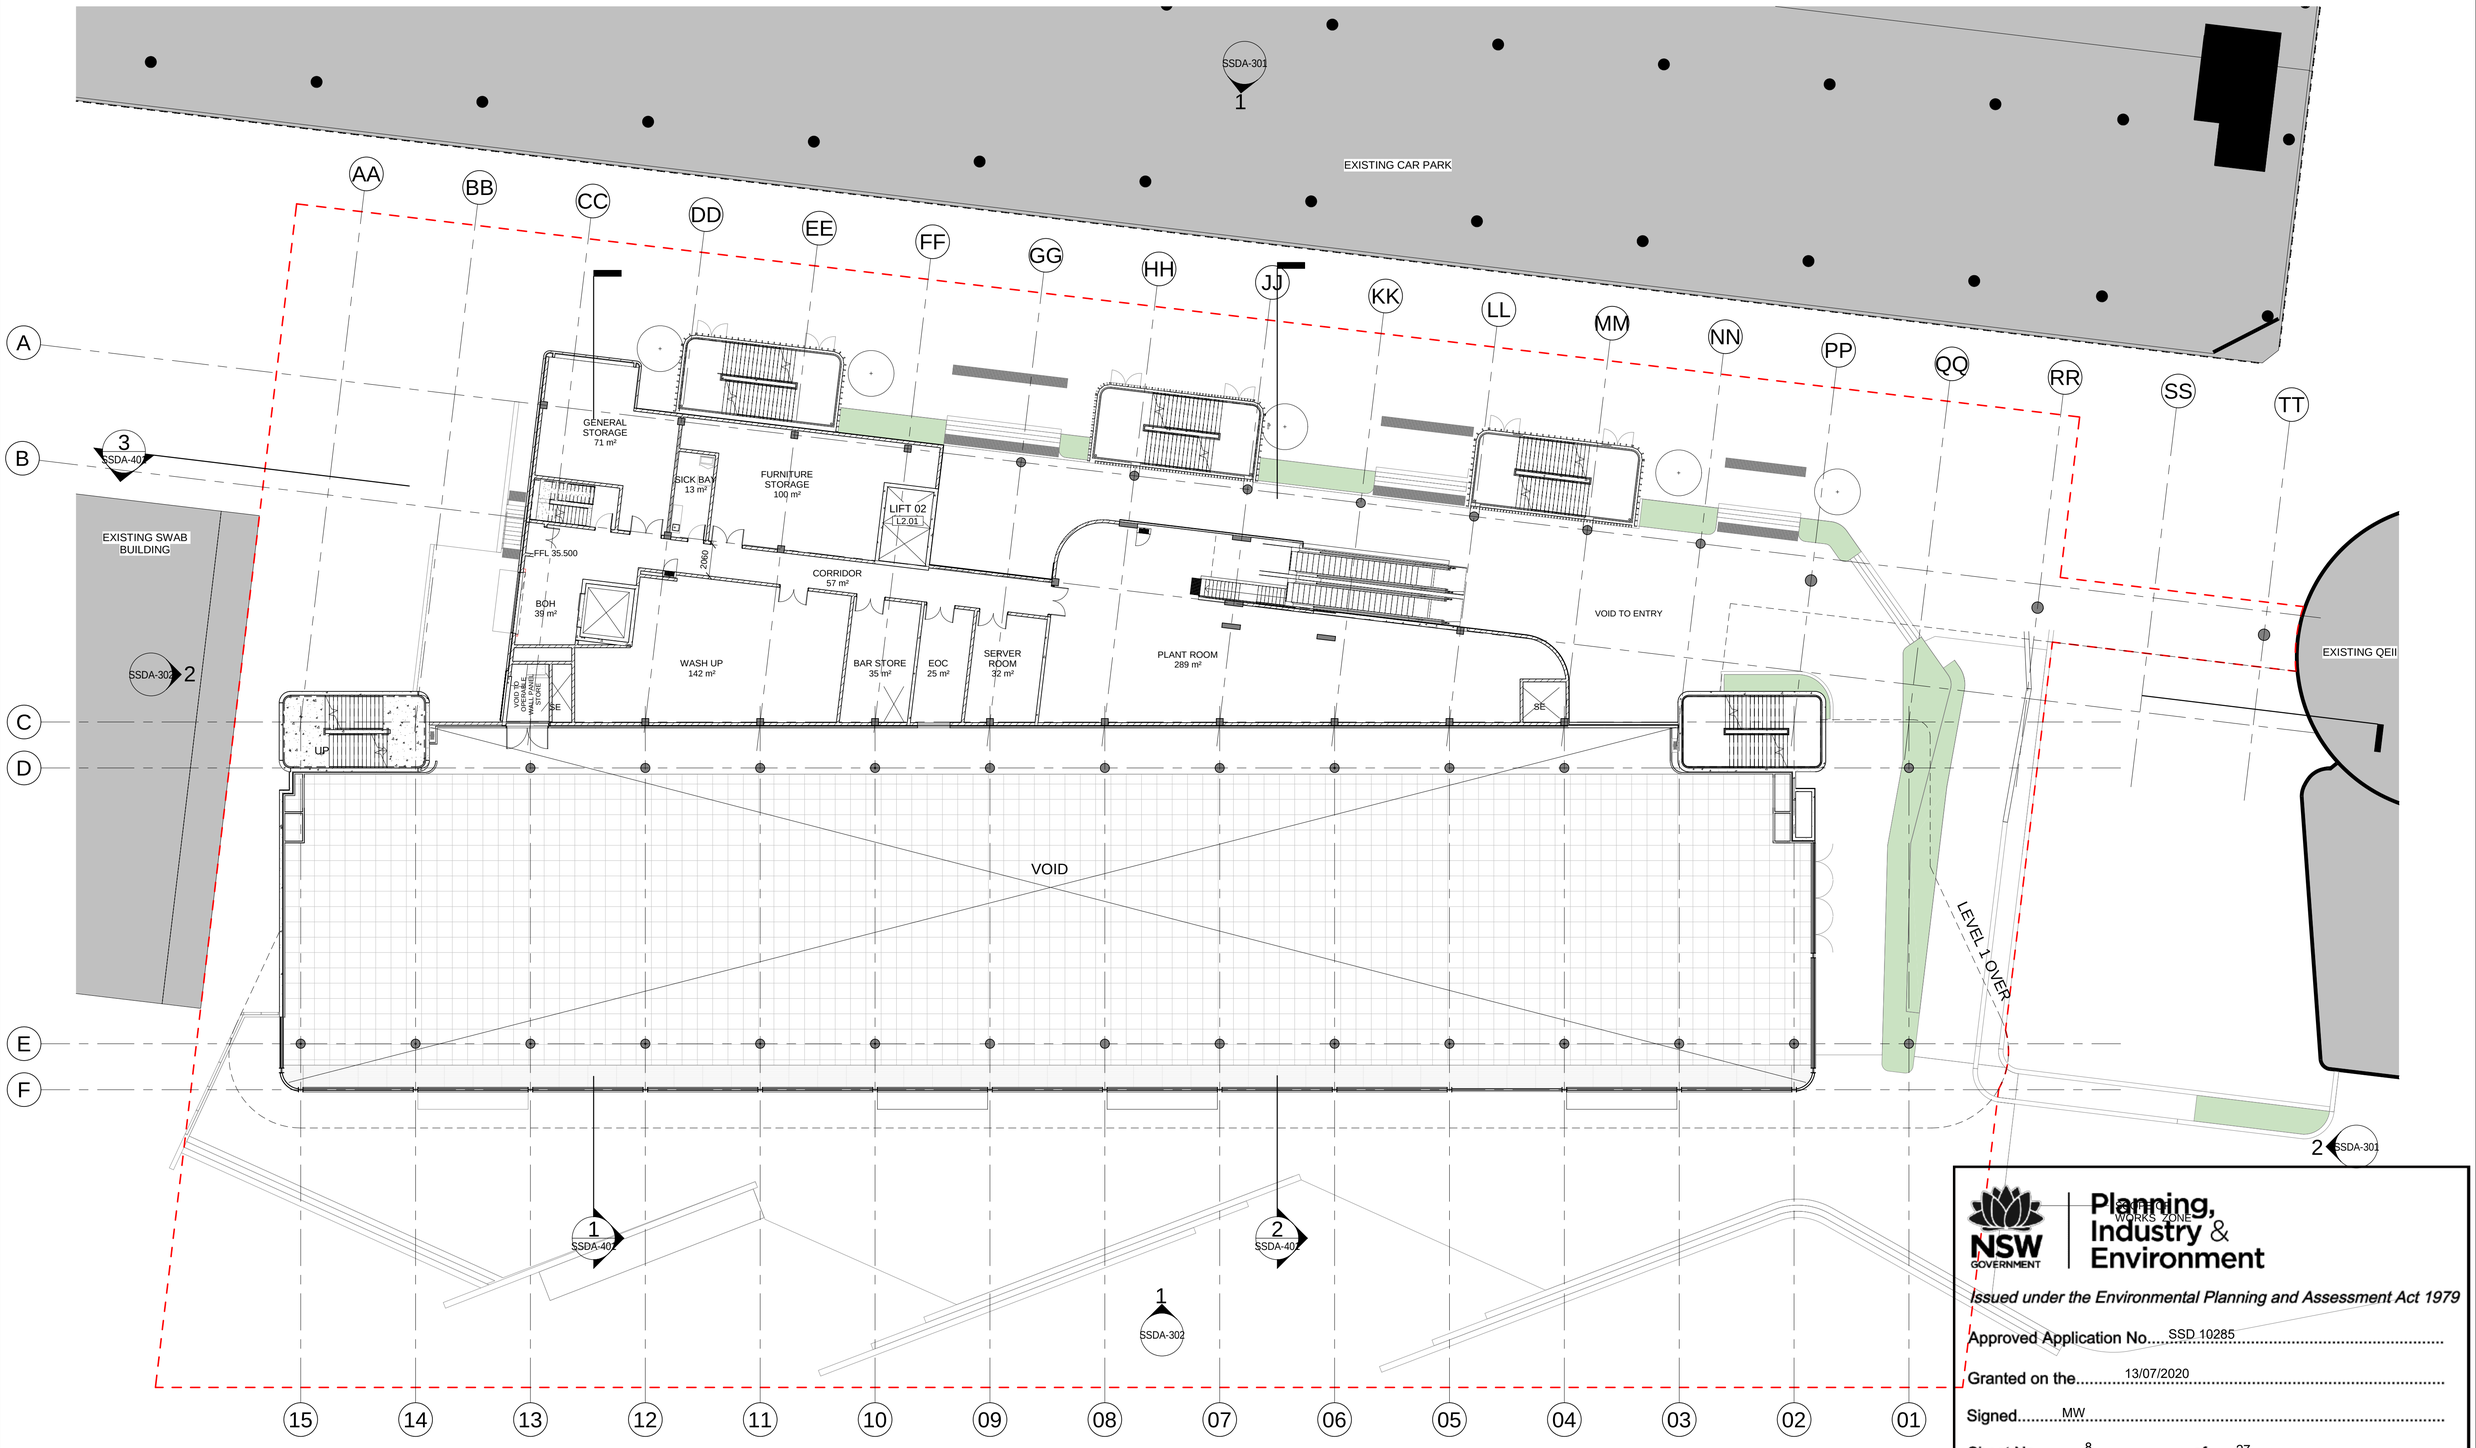

WORKS ZONE

NSW GOVERNMENT Planning, Industry & Environment

Issued under the Environmental Planning and Assessment Act 1979

Approved Application No.... SSD 10285

Granted on the.... 13/07/2020

Signed.... MW

Sheet No.... 8 .... of.... 27

Project:

ATC RNSW Public Infrastructure

Drawing Title:

MEZZANINE FLOOR PLAN

Drawing Number: **SSDA-202**

Revision: **D**

Date: **16/06/20**

Scale: **1 : 200 @ A1**

Cox Architecture
Level 6, 155 Clarence Street,
Sydney, NSW 2000, Australia
T + 61 2 9267 9599
F + 61 2 9264 5844
www.coxarchitecture.com.au

Nominated Architects
Joe Agius no. 6491
Russell Lee no. 6367

EXISTING CAR PARK

SSDA-301 1

AA BB CC DD EE FF GG HH JJ KK LL MM NN PP QQ RR SS TT

7447 14894 7447 7447 7447 7447 7447 7447 7447 7447 7447 7447 7447 7447 7447 7447 7447

A B C D E F

7500 3000 18000 3000

COOL ROOM
59 m²

ACC. WC
6 m²

FEMALE WC
43 m²

MALE WC
38 m²

LIFT 02

LIFT 01

BOH
71 m²

FFL 39.500

ENTRY TERRACE
FFL 39.500

FOOD & BEVERAGE
158 m²

FOOD & BEVERAGE
218 m²

PLANT
45 m²

FFL 39.500

NEW OPENING TO QEII CIRCULATION STAIRS

(RAMP UP TO EXIST FLOOR LEVEL)

EXISTING QEII BUILDING
RL 40.510

3 SSDA-402

SSDA-302 2

SE

ROOF OVER

HALL 2 TERRACE

HALL 2
681 m²
FFL 39.510

TERRACE
FFL 39.500

ROOF OVER

HALL 3
661 m²
FFL 39.510

HALL 1 TERRACE

FFL 39.050

FFL 38.750

1 SSDA-402

2 SSDA-402

1 SSDA-302

2 SSDA-301

7500 7500 7500 7500 7500 7500 7500 7500 7500 7500 7500 7500 7500 7500 7500 7500

15 14 13 12 11 10 09 08 07 06 05 04 03 02 01

SCOPE OF WORKS

NSW GOVERNMENT Planning, Industry & Environment

Issued under the Environmental Planning and Assessment Act 1979

Approved Application No. SSD 10285

Granted on the 13/07/2020

Signed MW

Sheet No. 9 of 27

Project:
ATC RNSW Public Infrastructure

Drawing Title:
LEVEL 1 FLOOR PLAN

Drawing Number: **SSDA-203**


Revision: **D**

Date: **16/06/20**

Scale: **1 : 200 @ A1**

Cox Architecture
Level 6, 155 Clarence Street,
Sydney, NSW 2000, Australia
T + 61 2 9267 9599
F + 61 2 9264 5844
www.coxarchitecture.com.au

Nominated Architects
Joe Agius no. 6491
Russell Lee no. 6367

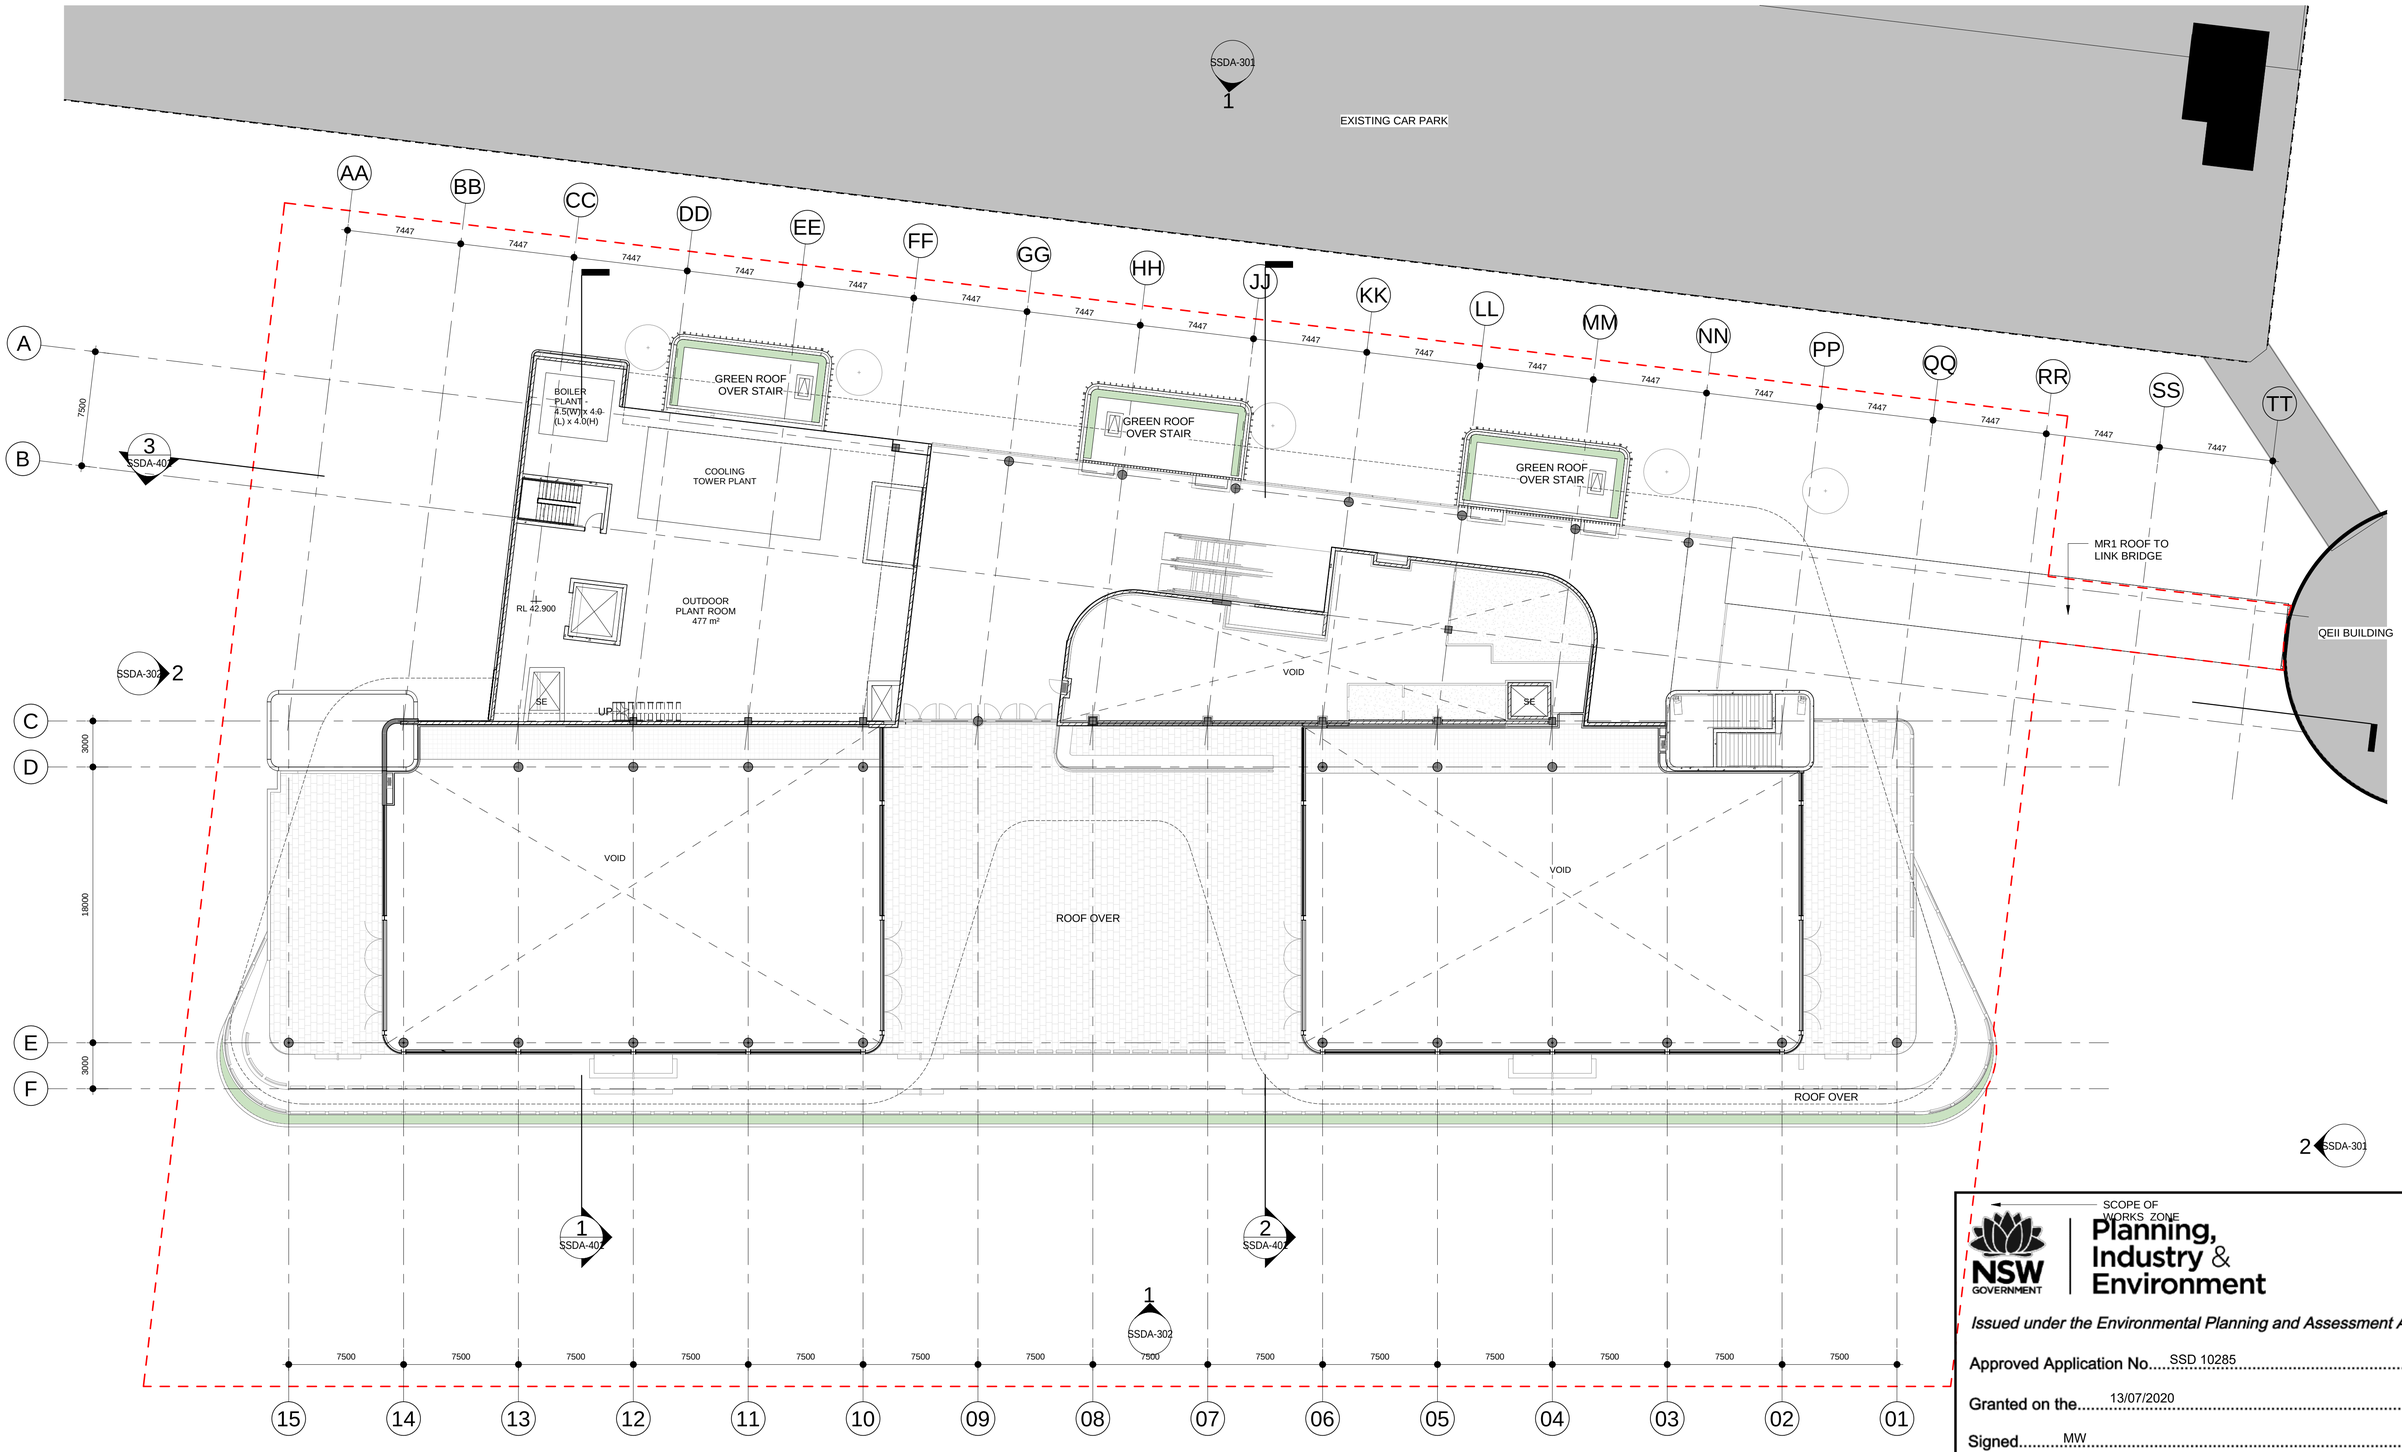

SCOPE OF WORKS ZONE

NSW GOVERNMENT Planning, Industry & Environment

Issued under the Environmental Planning and Assessment Act 1979

Approved Application No. SSD 10285

Granted on the 13/07/2020

Signed MW

Sheet No. 10 of 27

Project:

ATC RNSW Public Infrastructure

Drawing Title:

PLANT LEVEL FLOOR PLAN

Drawing Number: **SSDA-204**

Revision: **D**

Date: **16/06/20**

Scale: **1 : 200 @ A1**

Cox Architecture
Level 6, 155 Clarence Street,
Sydney, NSW 2000, Australia
T + 61 2 9267 9599
F + 61 2 9264 5844
www.coxarchitecture.com.au

Nominated Architects
Joe Agius no. 6491
Russell Lee no. 6367

EXISTING CAR PARK

SSDA-301 1

AA BB CC DD EE FF GG HH JJ KK LL MM NN PP QQ RR SS TT

7447

A B C D E F

7500 3000 18000 3000

TOW 45.900

STAIR OVERRUN

RL 45.100

OUTDOOR PLANT BELOW

RL 46.900

LIFT OVERRUN

3 SSDA-401

SSDA-302 2

3° FALL

256 PHOTOVOLTAIC MODULES

EXISTING QEII BUILDING

UP

INDICATIVE ROOF PLANT

RL 46.460

METAL DECK ROOF

1 SSDA-401

2 SSDA-401

1 SSDA-302

2 SSDA-301

7500

15 14 13 12 11 10 09 08 07 06 05 04 03 02 01

WORKS ZONE

NSW GOVERNMENT Planning, Industry & Environment

Issued under the Environmental Planning and Assessment Act 1979

Approved Application No. SSD 10285

Granted on the 13/07/2020

Signed MW

Sheet No. 11 of 27

Project:

ATC RNSW Public Infrastructure

Drawing Title:

ROOF PLAN

Drawing Number: **SSDA-205**


Revision: **E**

Date: **16/06/20**


Scale: **1 : 200 @ A1**

Cox Architecture
Level 6, 155 Clarence Street,
Sydney, NSW 2000, Australia
T + 61 2 9267 9599
F + 61 2 9264 5844
www.coxarchitecture.com.au

Nominated Architects
Joe Agius no. 6491
Russell Lee no. 6367

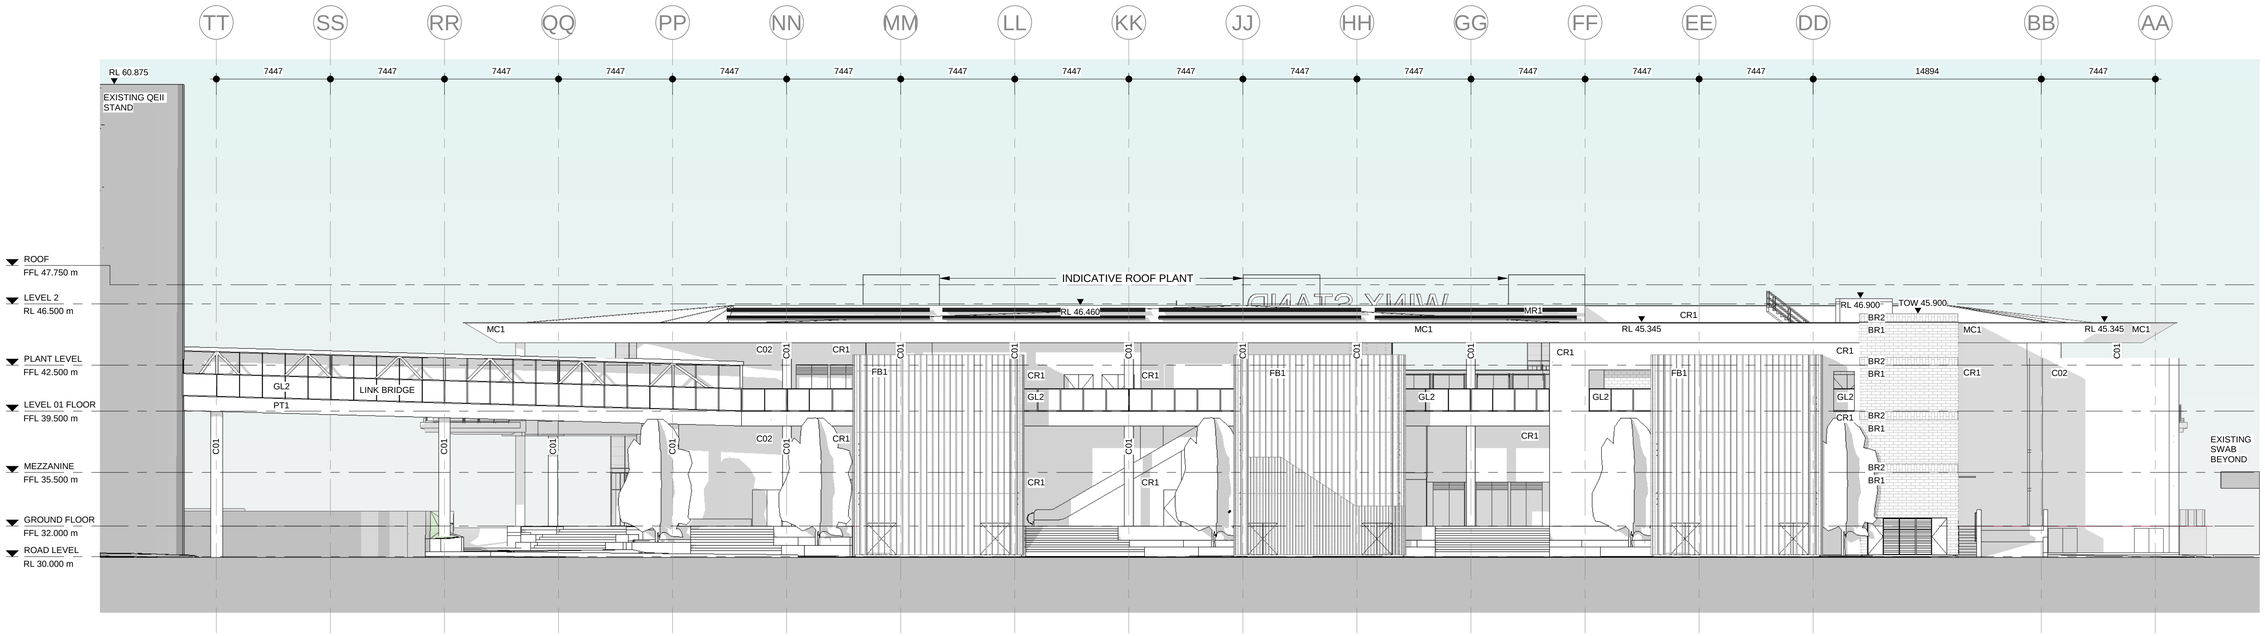

1 SK-01 NORTH ELEVATION (LANEWAY)
SCALE 1 : 200

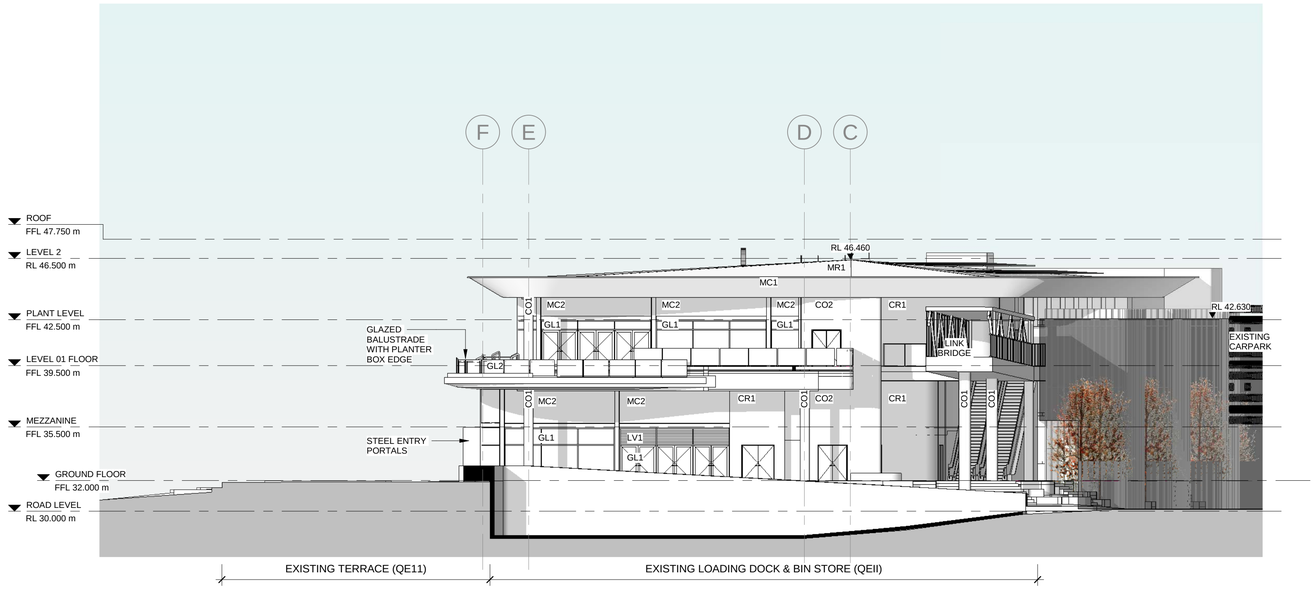

2 SK-01 EAST ELEVATION
SCALE 1 : 200

NSW GOVERNMENT | Planning, Industry & Environment

Issued under the Environmental Planning and Assessment Act 1979

Approved Application No.....SSD 10285.....

Granted on the.....13/07/2020.....

Signed.....MW.....

Sheet No.....12..... of.....27.....

MATERIALS LEGEND:

CODE:	DESCRIPTION:	COLOUR:
MR1	METAL DECK ROOF	WINDSPRAY
FB1	VERTICAL ALUMINIUM FACADE BLADES	DOESKIN POWDERCOAT
FB2	VERTICAL ALUMINIUM FACADE BLADES	MONUMENT POWDERCOAT
CR1	CEMENT RENDER	LIGHT GREY
CR2	CEMENT RENDER	MONUMENT
MC1	SOLID METAL CLADDING TO SOFFITS	SILVER POWDERCOAT
MC2	SOLID METAL CLADDING TO FACADE	MONUMENT POWDERCOAT
CO1	OFF-FORM CONCRETE	CLEAR SEALER
C02	OFF-FORM CONCRETE	BOARD-MARKED FINISH
GL1	ALUMINIUM FRAMED GLAZING	CLEAR GLASS / MONUMENT FRAMES
GL2	GLAZED BALUSTRADE ON STEEL FRAME	CLEAR GLASS / MONUMENT FRAMES
LV1	GLASS VENTILATION LOUVRES	CLEAR GLASS / MONUMENT FRAMES
PT1	MASONRY PAINT FINISH	MONUMENT
PV1	OFF-FORM CONCRETE	HONED WITH EXPOSED AGGREGATE
BR1	FACE BRICKWORK	SIMILAR TO CONTEXT BUILDINGS
BR2	FACE BRICKWORK	SIMILAR TO CONTEXT BUILDINGS

Project:
ATC RNSW Public Infrastructure

Drawing Title:
ELEVATIONS

Drawing Number:
SSDA-301


Revision:
D

Date:
16/06/20

Scale:
1 : 200 @ A1

Cox Architecture
Level 6, 155 Clarence Street,
Sydney, NSW 2000, Australia
T + 61 2 9267 9599
F + 61 2 9264 5844
www.coxarchitecture.com.au

Nominated Architects
Joe Agius no. 6491
Russell Lee no. 6367

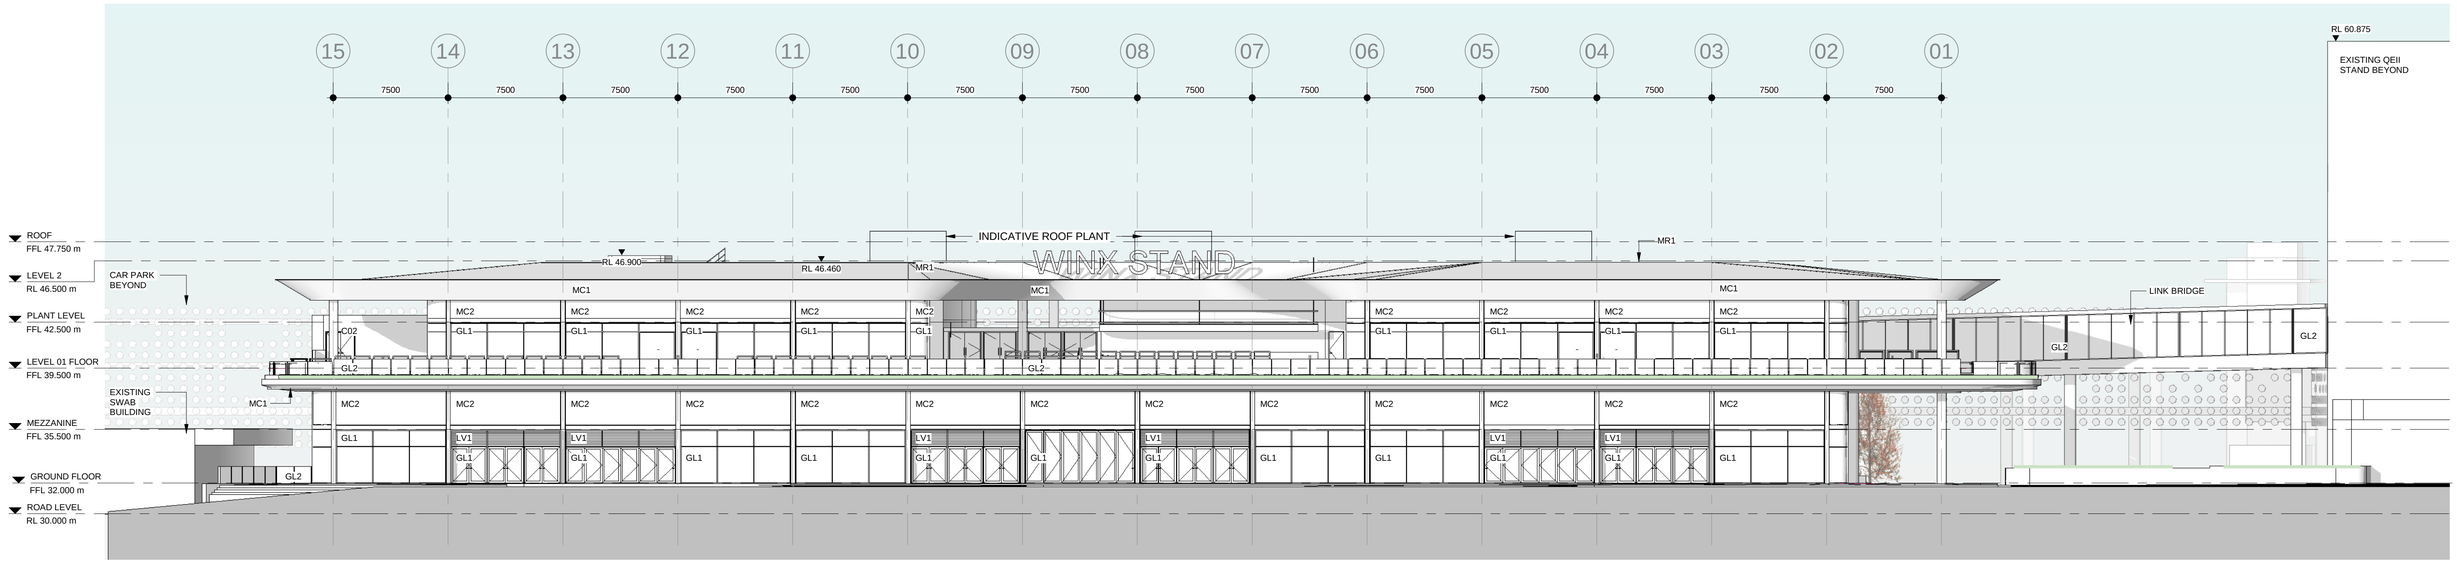

1 SK-01 SOUTH ELEVATION (TRACKSIDE)
SCALE 1 : 200

2 SK-01 WEST ELEVATION
SCALE 1 : 200

Planning, Industry & Environment

Issued under the Environmental Planning and Assessment Act 1979

Approved Application No. SSD 10285

Granted on the 13/07/2020

Signed MW

Sheet No. 13 of 27

MATERIALS LEGEND:

CODE:	DESCRIPTION:	COLOUR:
MR1	METAL DECK ROOF	WINDSPRAY
FB1	VERTICAL ALUMINIUM FACADE BLADES	DOESKIN POWDERCOAT
FB2	VERTICAL ALUMINIUM FACADE BLADES	MONUMENT POWDERCOAT
CR1	CEMENT RENDER	LIGHT GREY
CR2	CEMENT RENDER	MONUMENT
MC1	SOLID METAL CLADDING TO SOFFITS	SILVER POWDERCOAT
MC2	SOLID METAL CLADDING TO FACADE	MONUMENT POWDERCOAT
CO1	OFF-FORM CONCRETE	CLEAR SEALER
C02	OFF-FORM CONCRETE	BOARD-MARKED FINISH
GL1	ALUMINIUM FRAMED GLAZING	CLEAR GLASS / MONUMENT FRAMES
GL2	GLAZED BALUSTRADE ON STEEL FRAME	CLEAR GLASS / MONUMENT FRAMES
LV1	GLASS VENTILATION LOUVRES	CLEAR GLASS / MONUMENT FRAMES
PT1	MASONRY PAINT FINISH	MONUMENT
PV1	OFF-FORM CONCRETE	HONED WITH EXPOSED AGGREGATE
BR1	FACE BRICKWORK	SIMILAR TO CONTEXT BUILDINGS
BR2	FACE BRICKWORK	SIMILAR TO CONTEXT BUILDINGS

Project:
ATC RNSW Public Infrastructure

Drawing Title:
ELEVATIONS

Drawing Number:
SSDA-302


Revision:
D

Date:
16/06/20


Scale:
1 : 200 @ A1

Cox Architecture
Level 6, 155 Clarence Street,
Sydney, NSW 2000, Australia
T + 61 2 9267 9599
F + 61 2 9264 5844
www.coxarchitecture.com.au


Nominated Architects
Joe Agius no. 6491
Russell Lee no. 6367

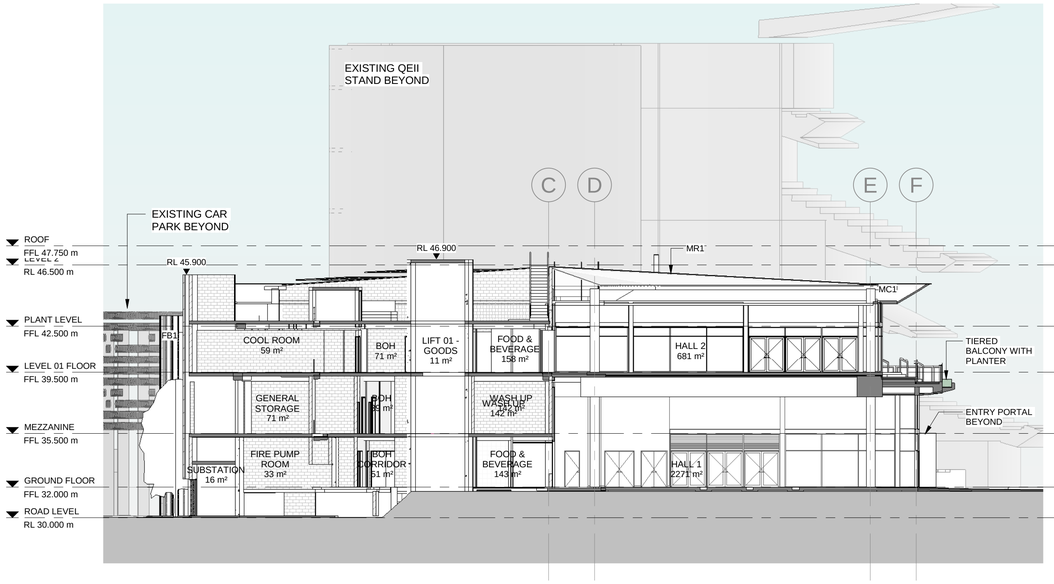

1 SECTION A
A-26-13 SCALE 1 : 200

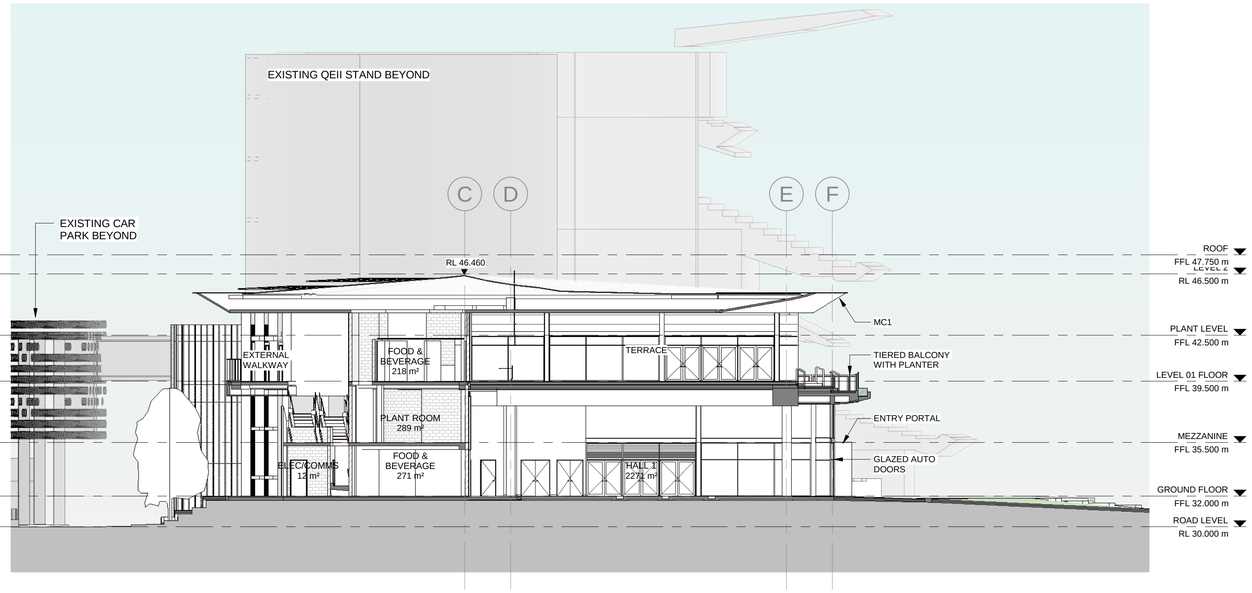

2 SECTION B
A-26-13 SCALE 1 : 200

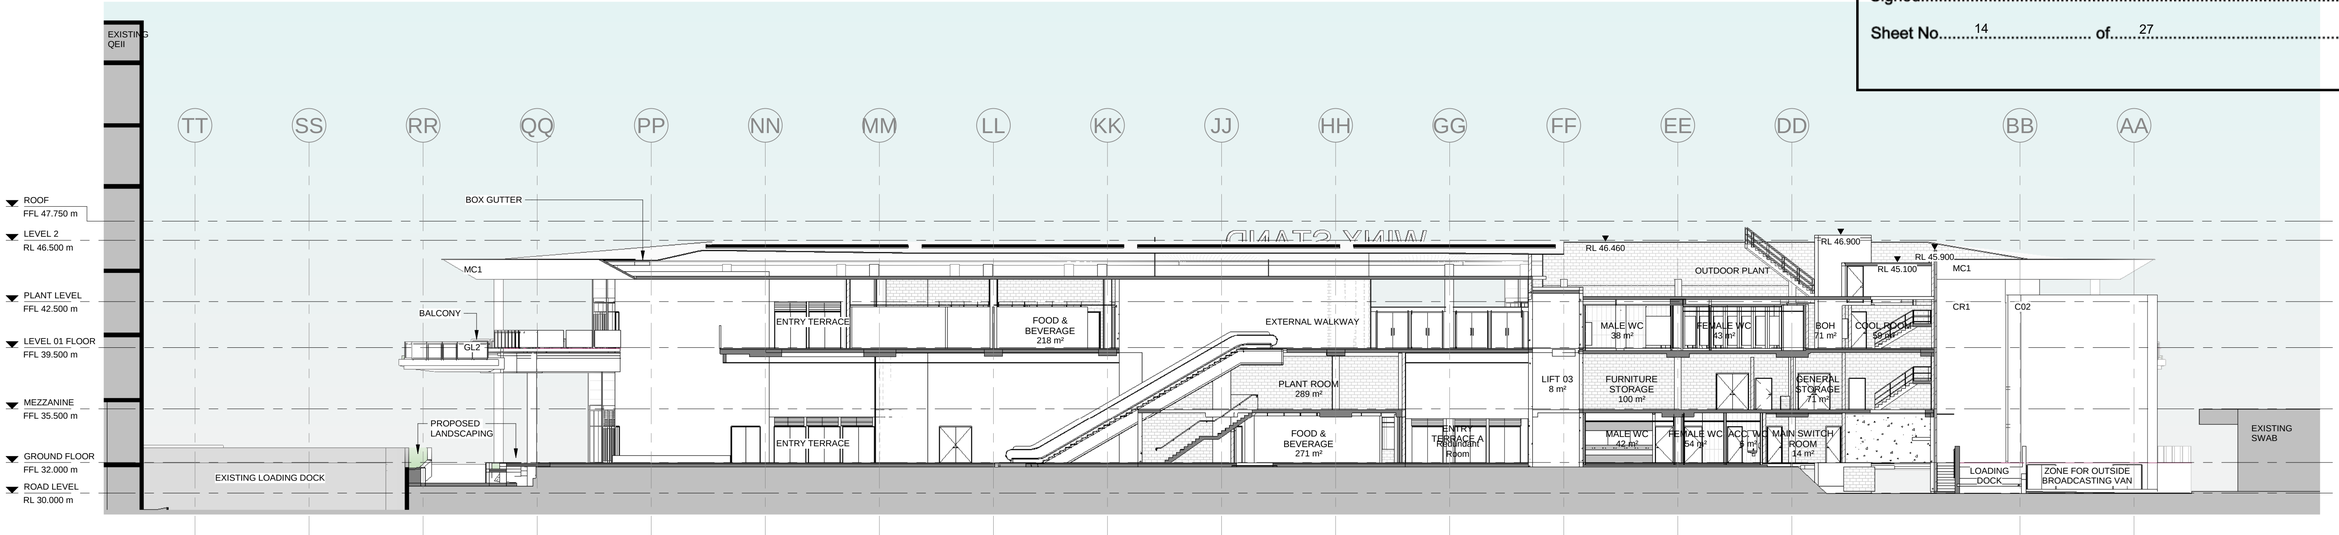

3 SECTION C
A-26-14 SCALE 1 : 200

NSW GOVERNMENT | Planning, Industry & Environment

Issued under the Environmental Planning and Assessment Act 1979

Approved Application No. SSD 10285

Granted on the 13/07/2020

Signed MW

Sheet No. 14 of 27

Project:
ATC RNSW Public Infrastructure

Drawing Title:
SECTIONS

Drawing Number:
SSDA-401


Revision:
D

Date:
16/06/20

Scale:
1 : 200 @ A1

Cox Architecture
Level 6, 155 Clarence Street,
Sydney, NSW 2000, Australia
T + 61 2 9267 9599
F + 61 2 9264 5844
www.coxarchitecture.com.au

Nominated Architects
Joe Agius no. 6491
Russell Lee no. 6367

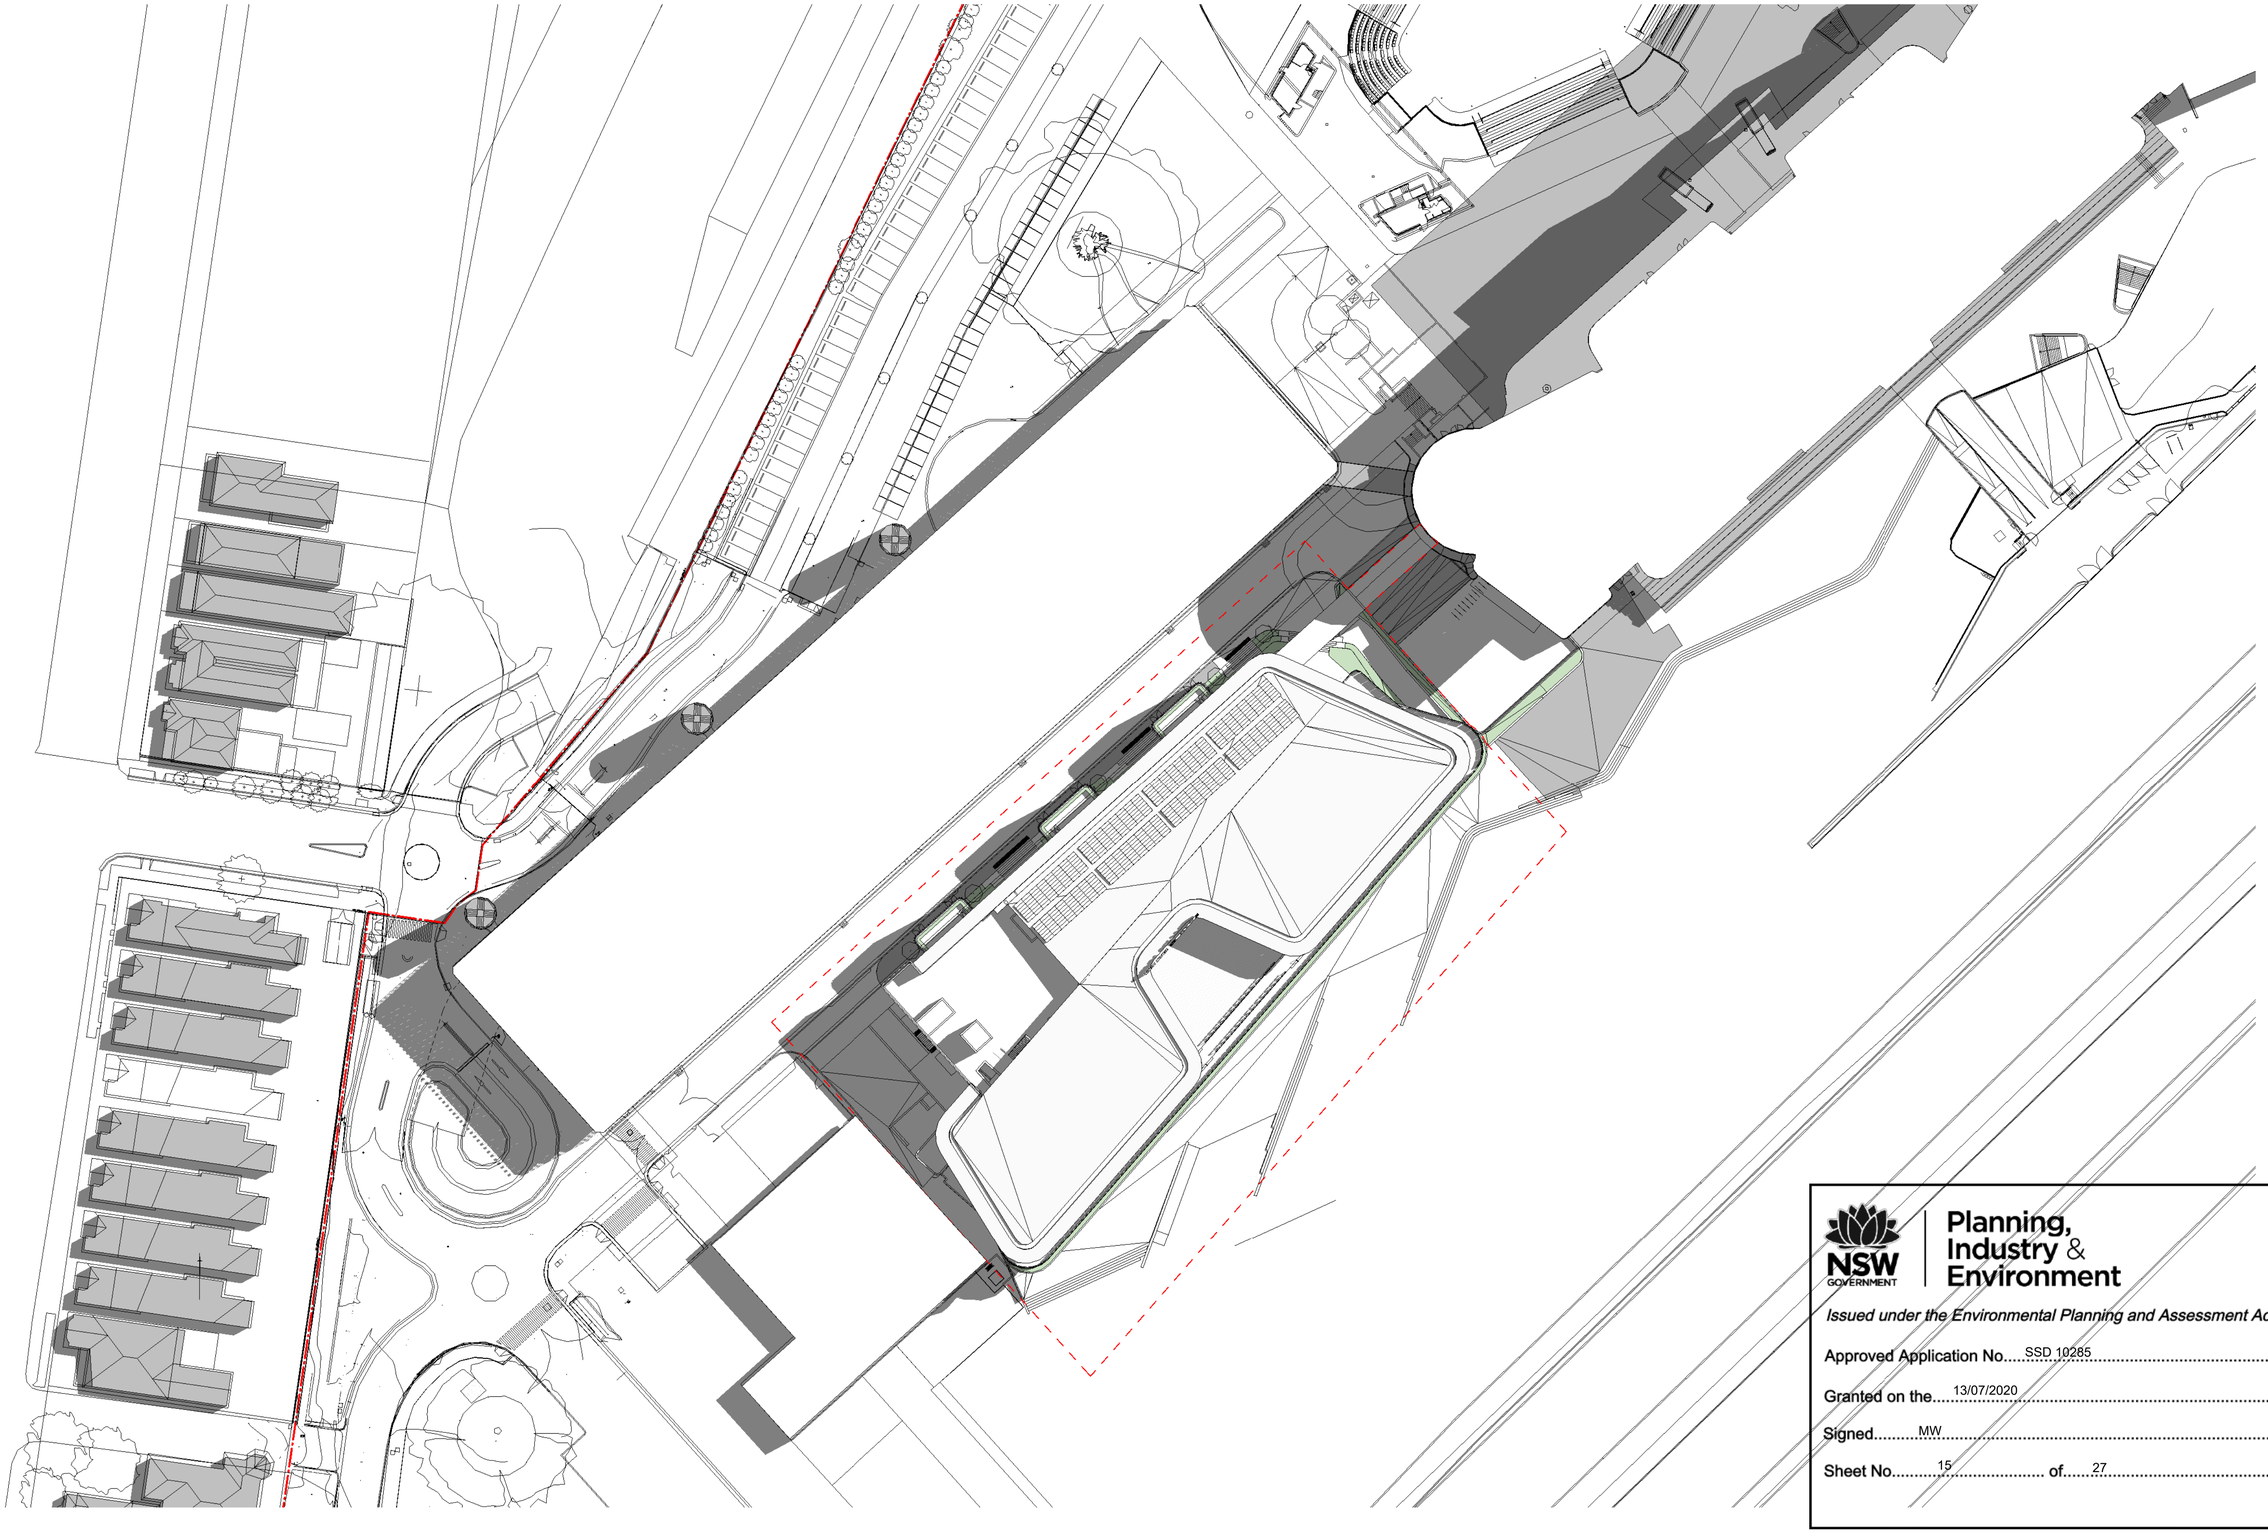

Planning, Industry & Environment

Issued under the Environmental Planning and Assessment Act 1979

Approved Application No. SSD 10285

Granted on the 13/07/2020

Signed MW

Sheet No. 15 of 27

Project:

ATC RNSW Public Infrastructure

Drawing Title:

SOLAR STUDIES - 21 MARCH 9AM

Drawing Number: **SSDA-701**


Revision: **D**

Date: **16/06/20**

Scale: **1 : 500 @ A1**

Cox Architecture
Level 6, 155 Clarence Street,
Sydney, NSW 2000, Australia
T + 61 2 9267 9599
F + 61 2 9264 5844
www.coxarchitecture.com.au

Nominated Architects
Joe Agius no. 6491
Russell Lee no. 6367

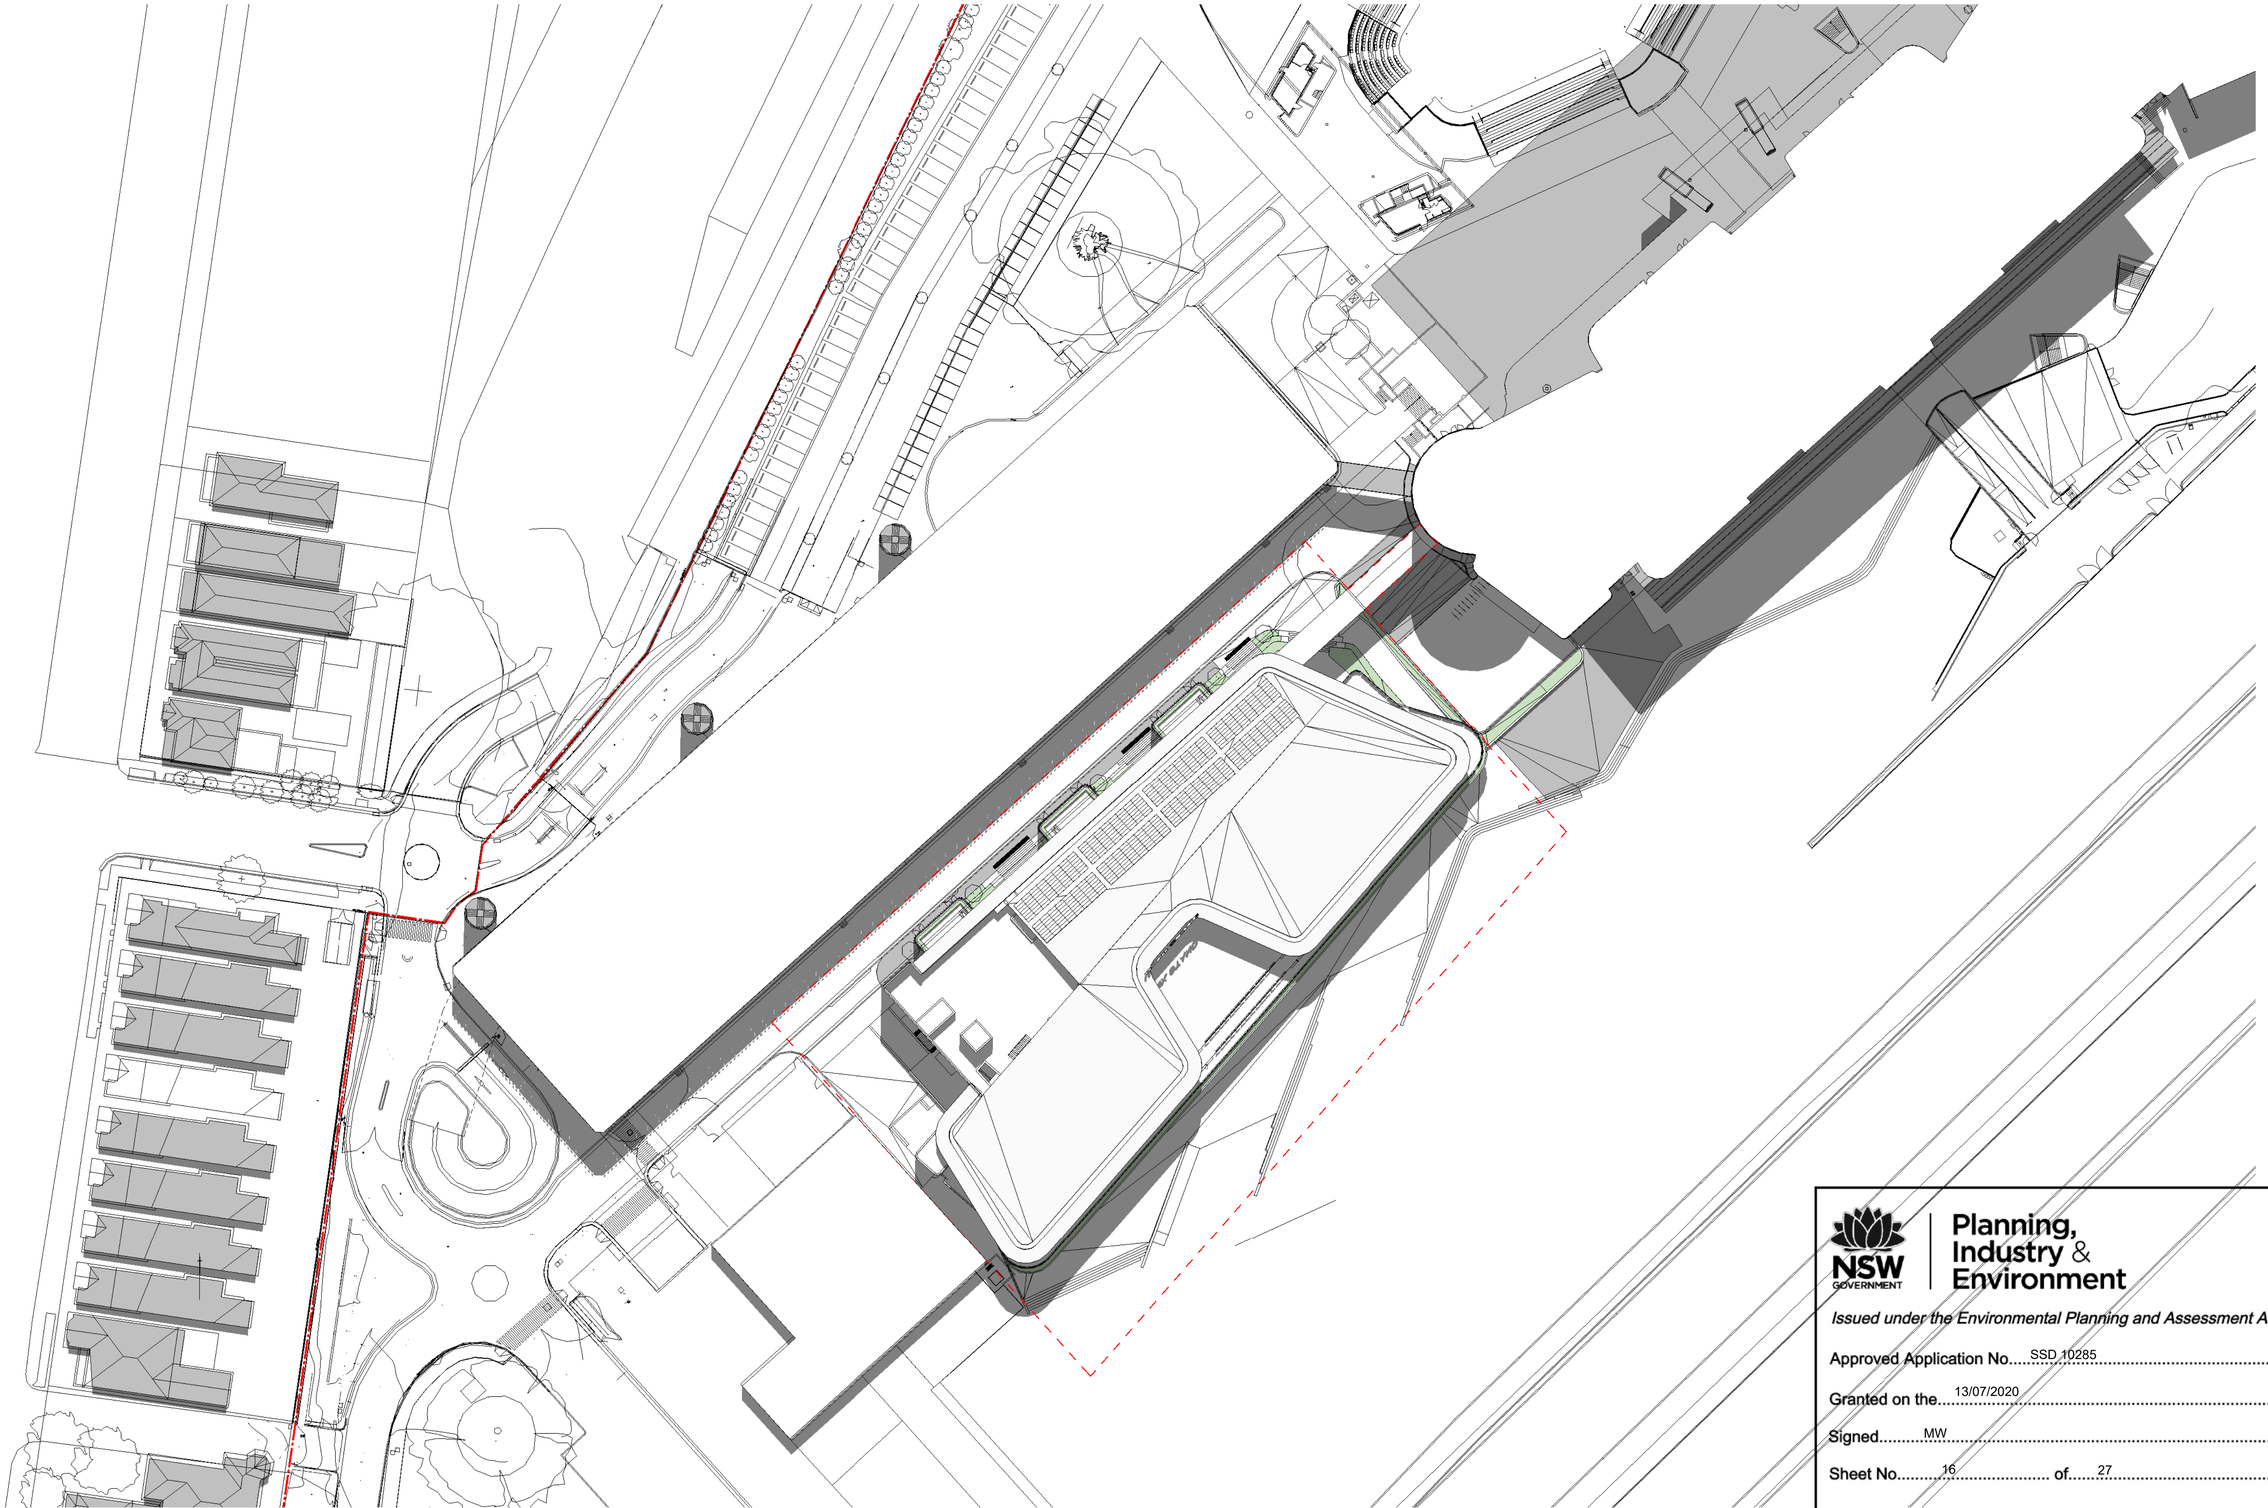

Planning, Industry & Environment

Issued under the Environmental Planning and Assessment Act 1979

Approved Application No. SSD 10285

Granted on the 13/07/2020

Signed MW

Sheet No. 16 of 27

Project:

ATC RNSW Public Infrastructure

Drawing Title:

SOLAR STUDIES - 21 MARCH 12PM

Drawing Number: **SSDA-702**


Revision: **D**

Date: **16/06/20**

Scale: **1 : 500 @ A1**

Cox Architecture
Level 6, 155 Clarence Street,
Sydney, NSW 2000, Australia
T + 61 2 9267 9599
F + 61 2 9264 5844
www.coxarchitecture.com.au

Nominated Architects
Joe Agius no. 6491
Russell Lee no. 6367

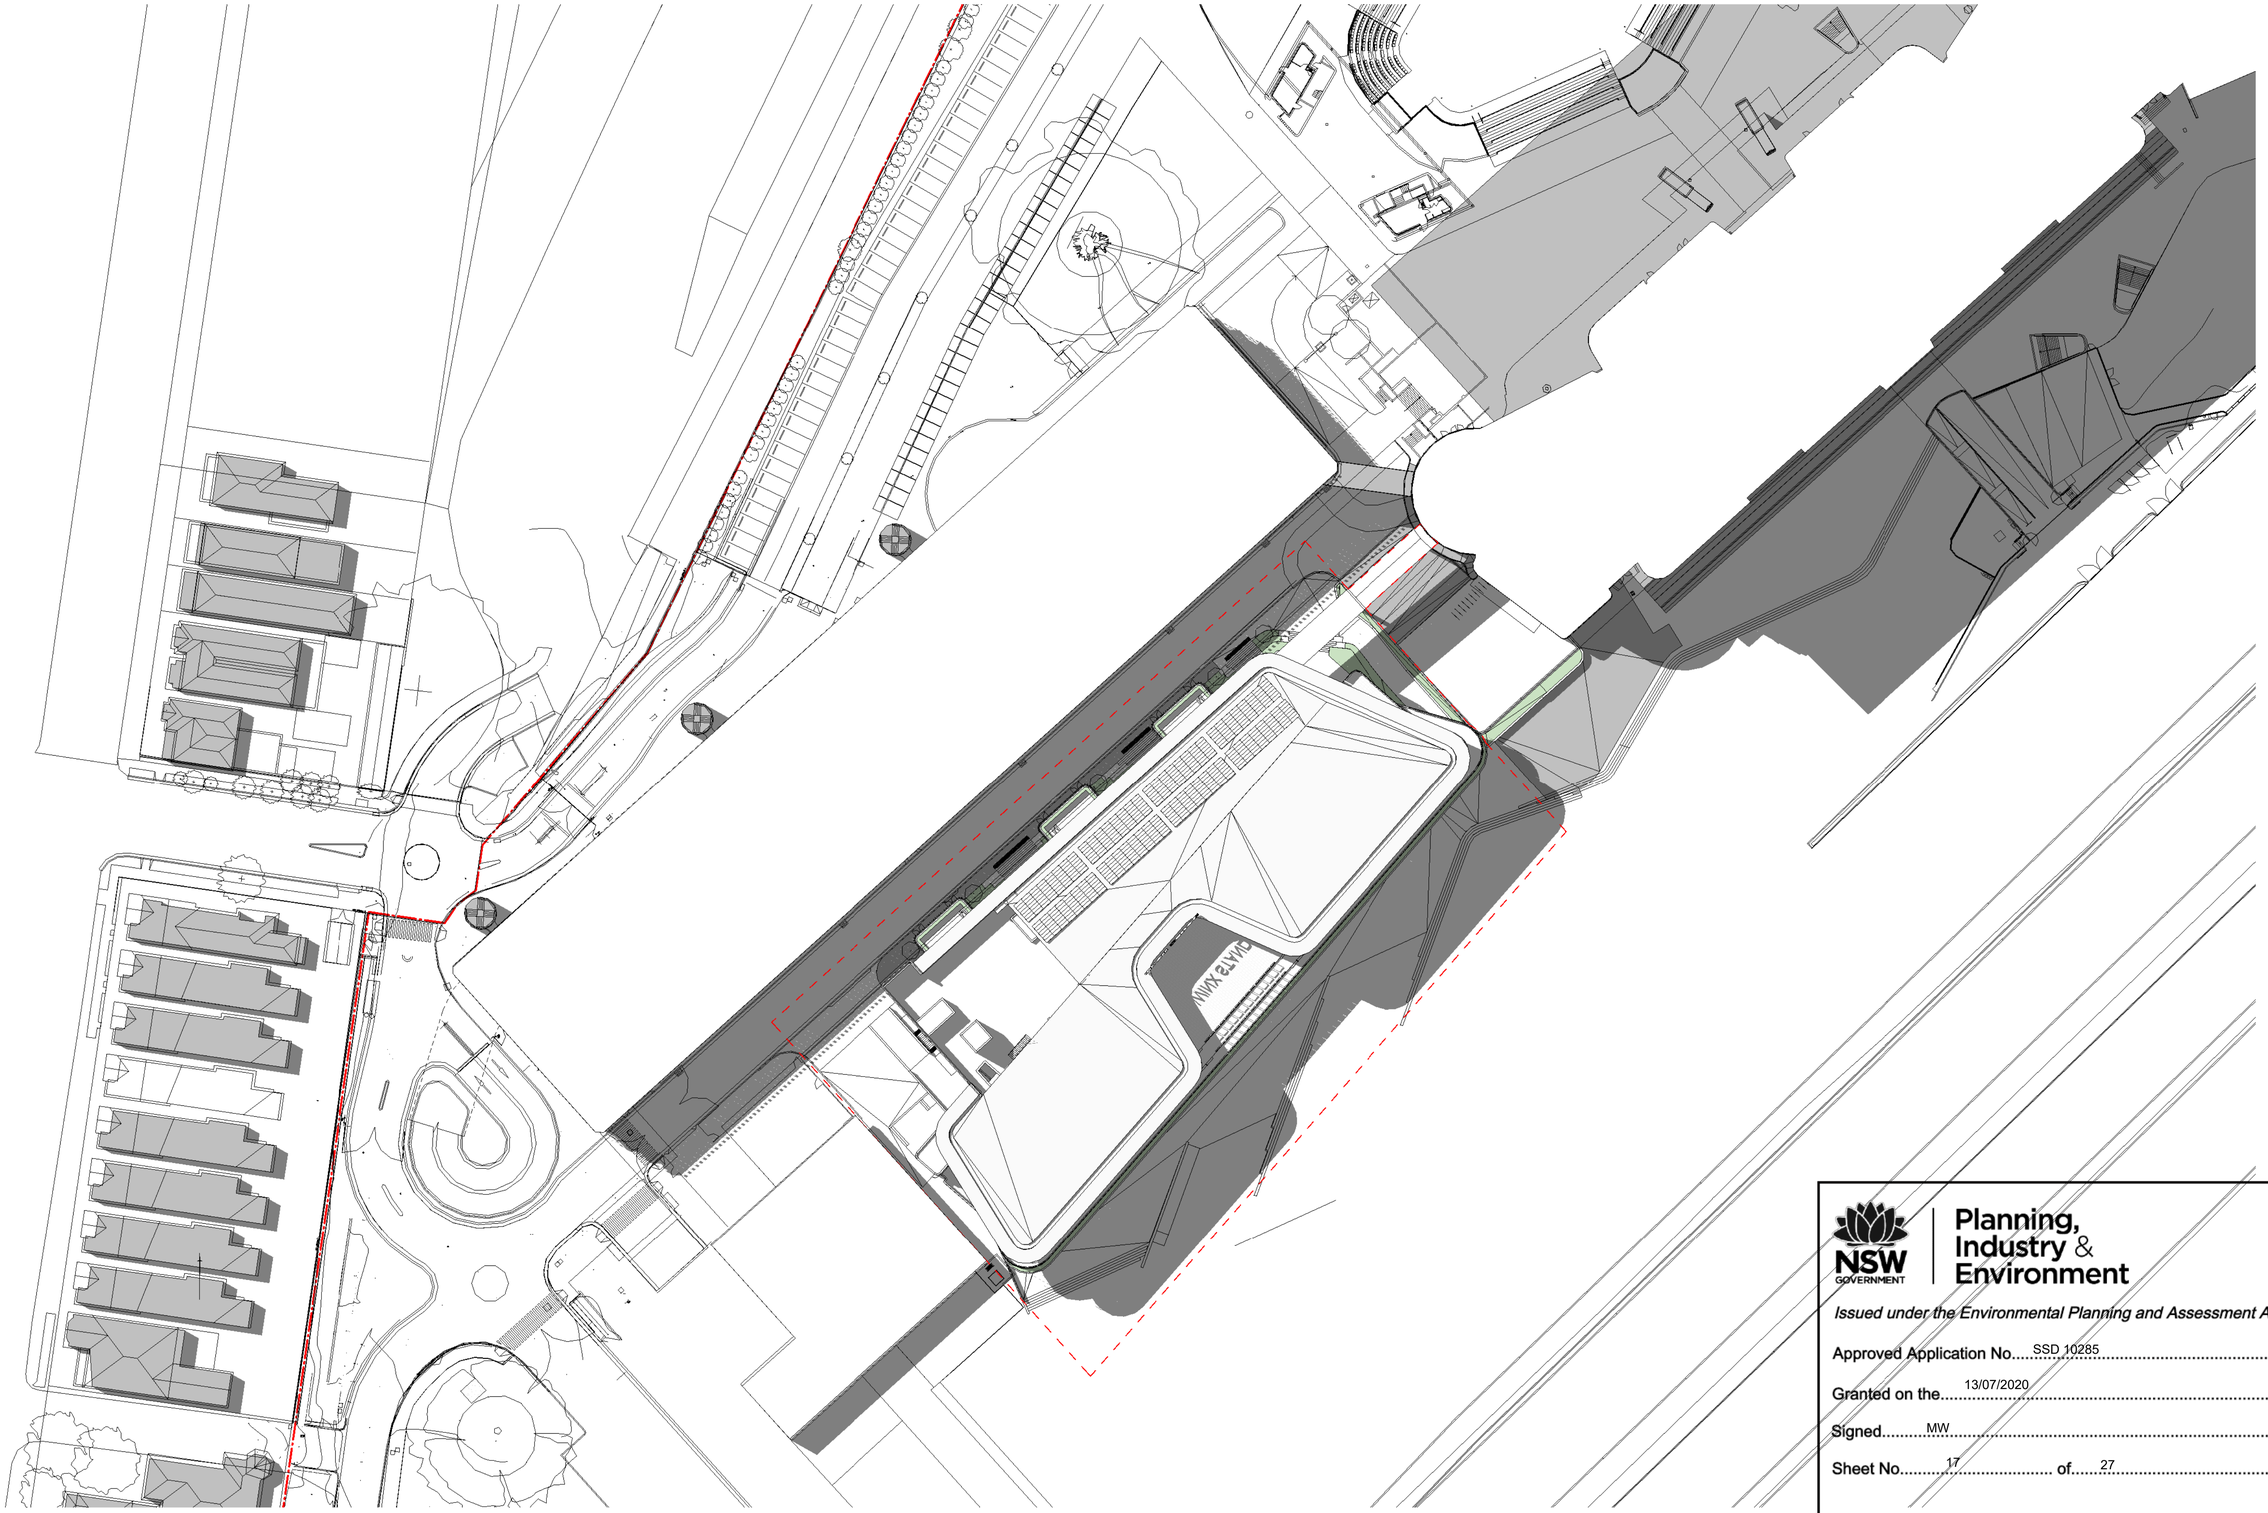

NSW GOVERNMENT | Planning, Industry & Environment

Issued under the Environmental Planning and Assessment Act 1979

Approved Application No.... SSD 10285

Granted on the.... 13/07/2020

Signed.... MW

Sheet No.... 17 .... of.... 27

Project:

ATC RNSW Public Infrastructure

Drawing Title:

SOLAR STUDIES - 21 MARCH 3PM

Drawing Number: **SSDA-703**


Revision: **D**

Date: **16/06/20**

Scale: **1 : 500 @ A1**

Cox Architecture
Level 6, 155 Clarence Street,
Sydney, NSW 2000, Australia
T + 61 2 9267 9599
F + 61 2 9264 5844
www.coxarchitecture.com.au

Nominated Architects
Joe Agius no. 6491
Russell Lee no. 6367

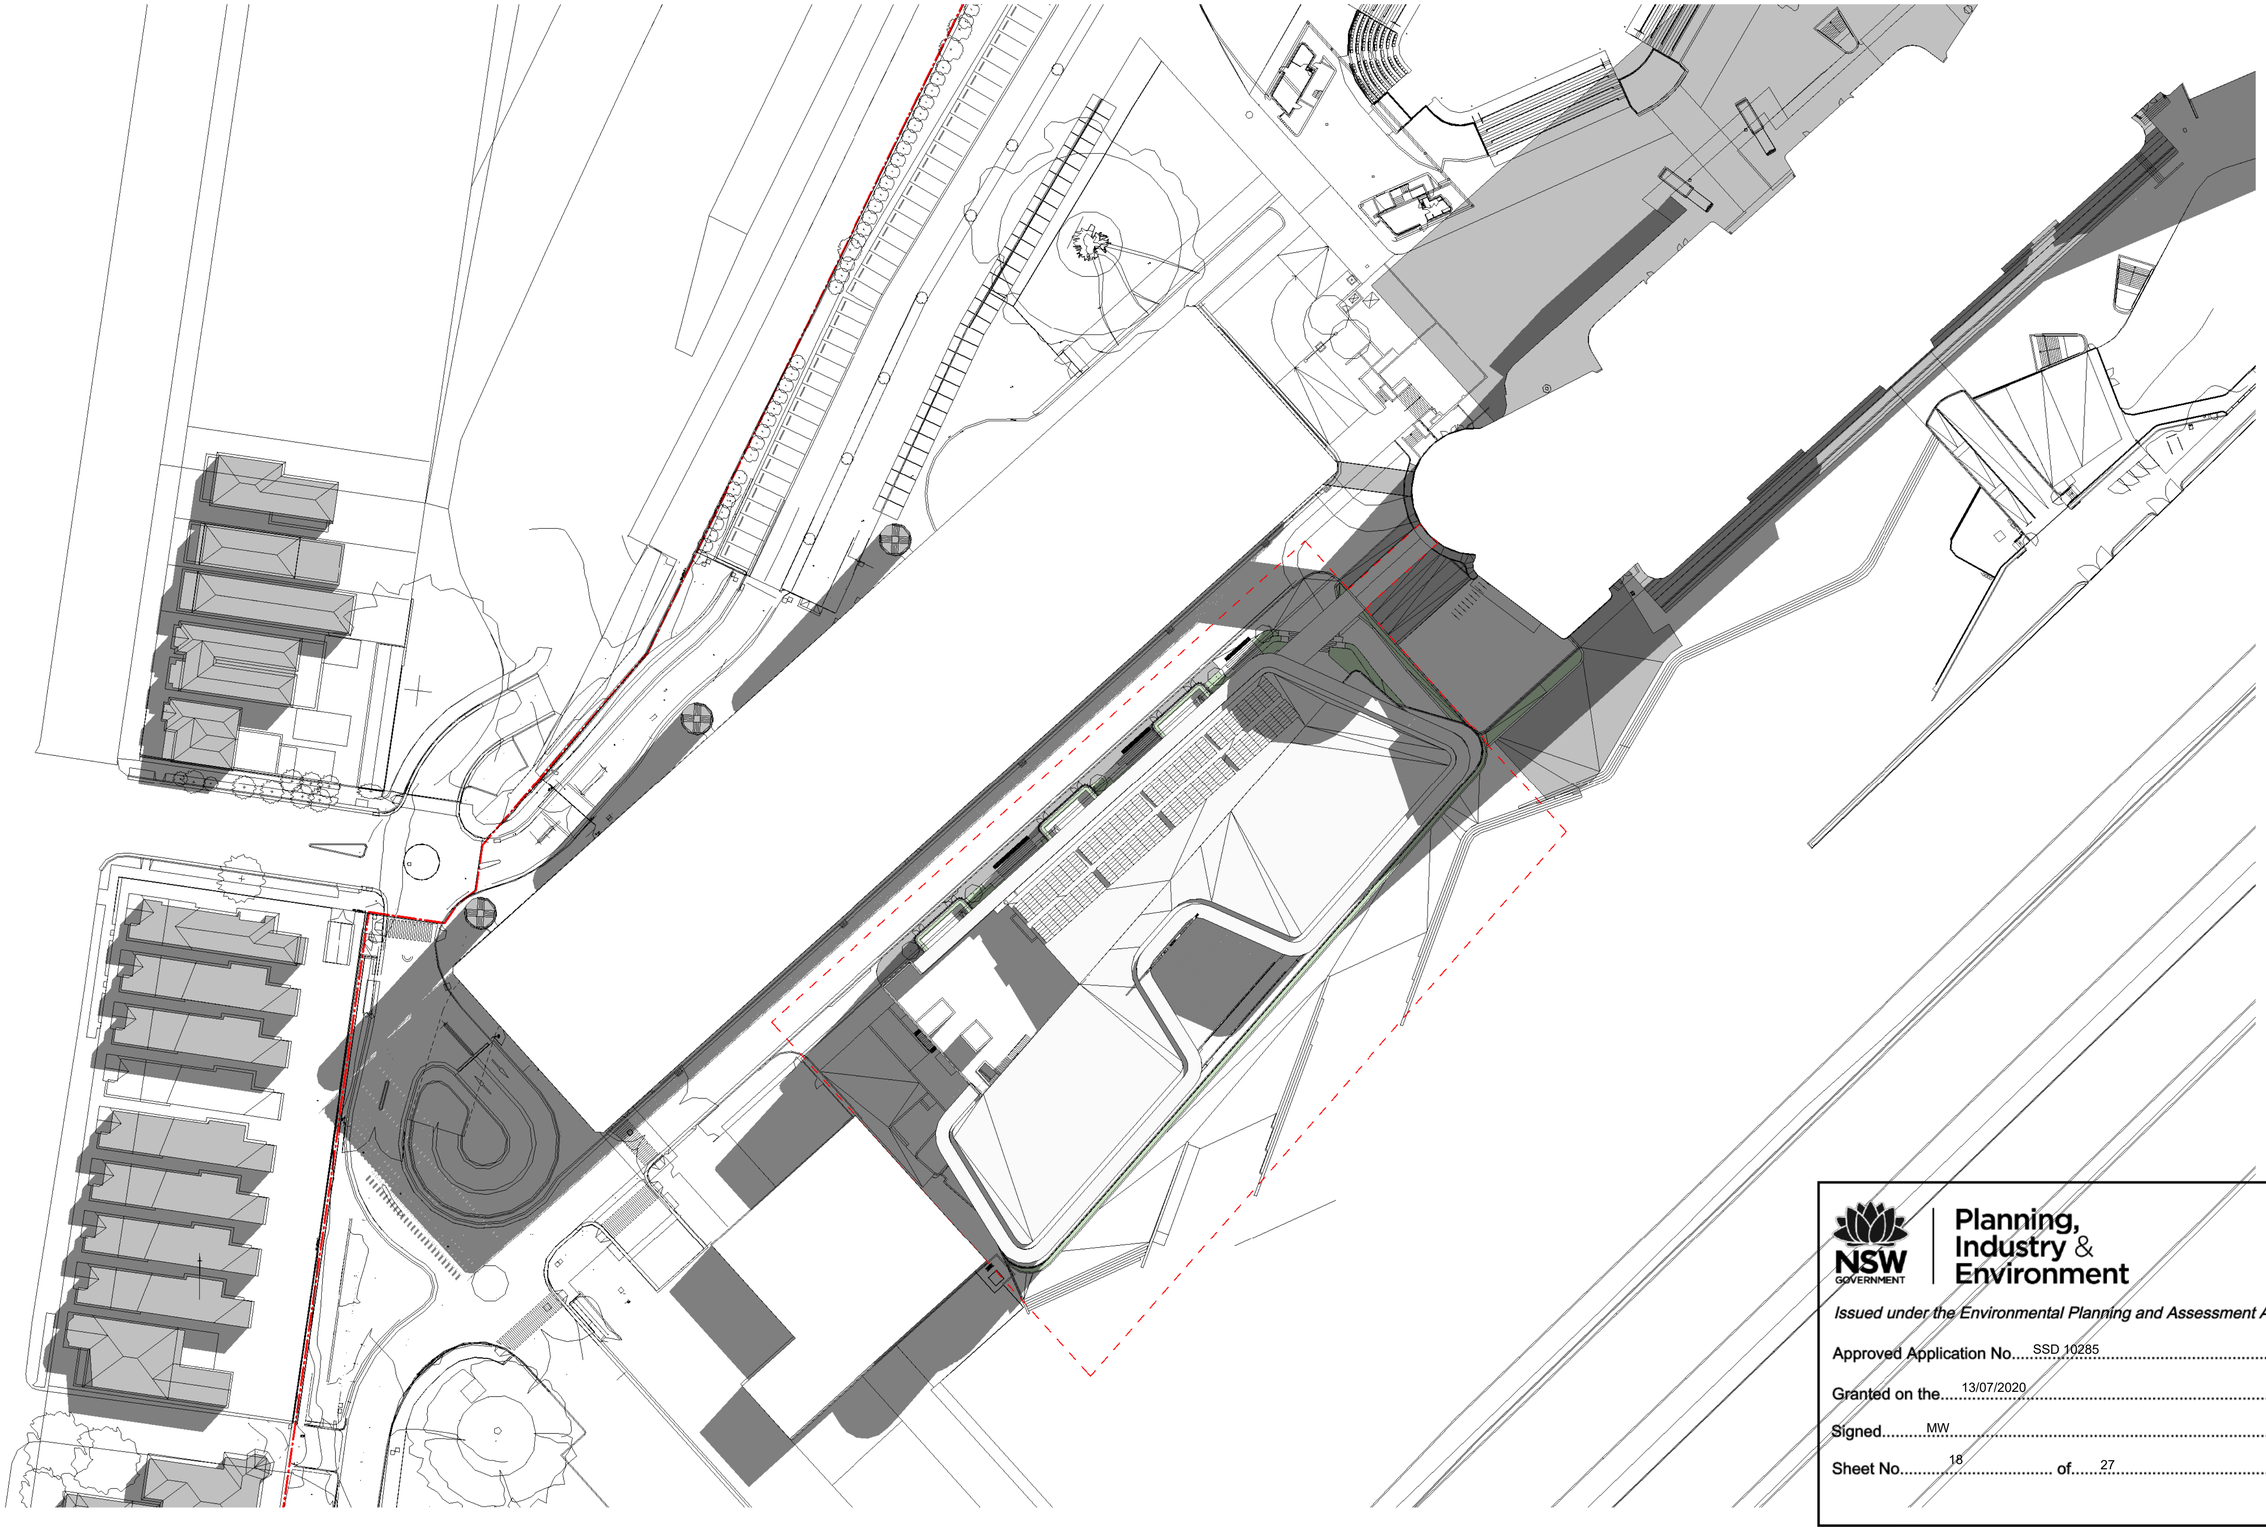

Planning, Industry & Environment

Issued under the Environmental Planning and Assessment Act 1979

Approved Application No. SSD 10285

Granted on the 13/07/2020

Signed MW

Sheet No. 18 of 27

Project:
ATC RNSW Public Infrastructure

Drawing Title:
SOLAR STUDIES - 21 JUNE 9AM

Drawing Number:
SSDA-711


Revision:
D

Date:
16/06/20

Scale:
1 : 500 @ A1

Cox Architecture
Level 6, 155 Clarence Street,
Sydney, NSW 2000, Australia
T + 61 2 9267 9599
F + 61 2 9264 5844
www.coxarchitecture.com.au

Nominated Architects
Joe Agius no. 6491
Russell Lee no. 6367

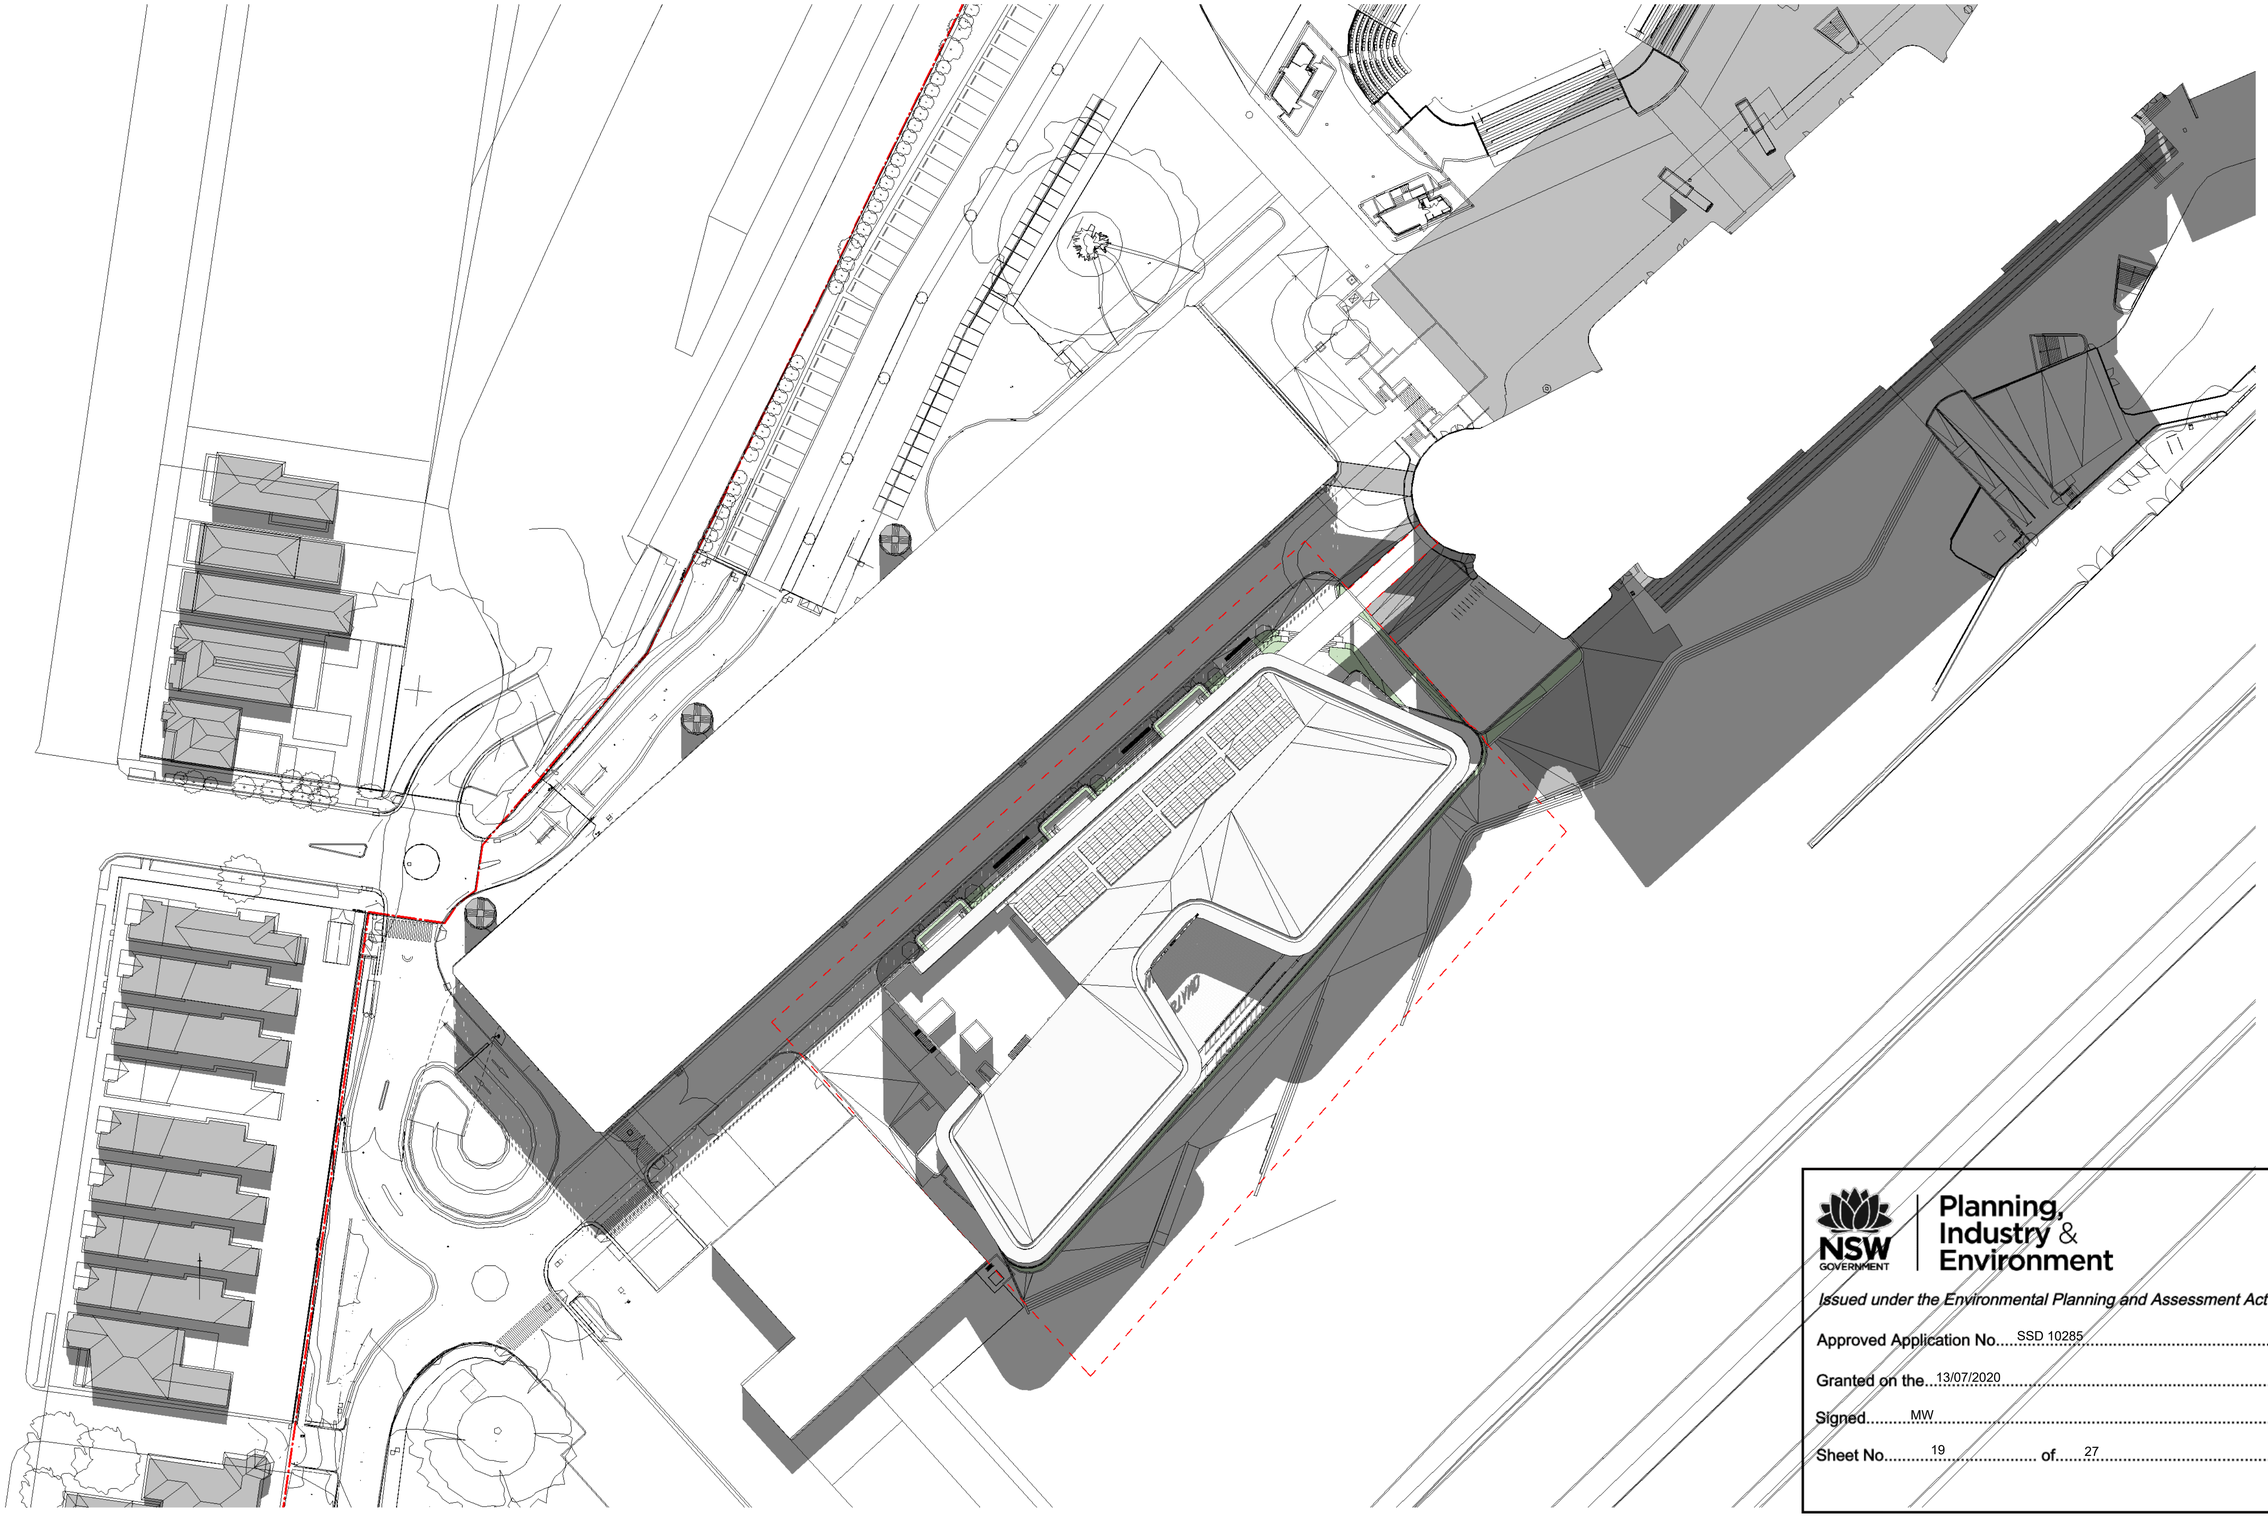

Planning, Industry & Environment

Issued under the Environmental Planning and Assessment Act 1979

Approved Application No. SSD 10285

Granted on the 13/07/2020

Signed MW

Sheet No. 19 of 27

Project:

ATC RNSW Public Infrastructure

Drawing Title:

SOLAR STUDIES - 21 JUNE 12PM

Drawing Number: **SSDA-712**


Revision: **D**

Date: **16/06/20**

Scale: **1 : 500 @ A1**

Cox Architecture
Level 6, 155 Clarence Street,
Sydney, NSW 2000, Australia
T + 61 2 9267 9599
F + 61 2 9264 5844
www.coxarchitecture.com.au

Nominated Architects
Joe Agius no. 6491
Russell Lee no. 6367

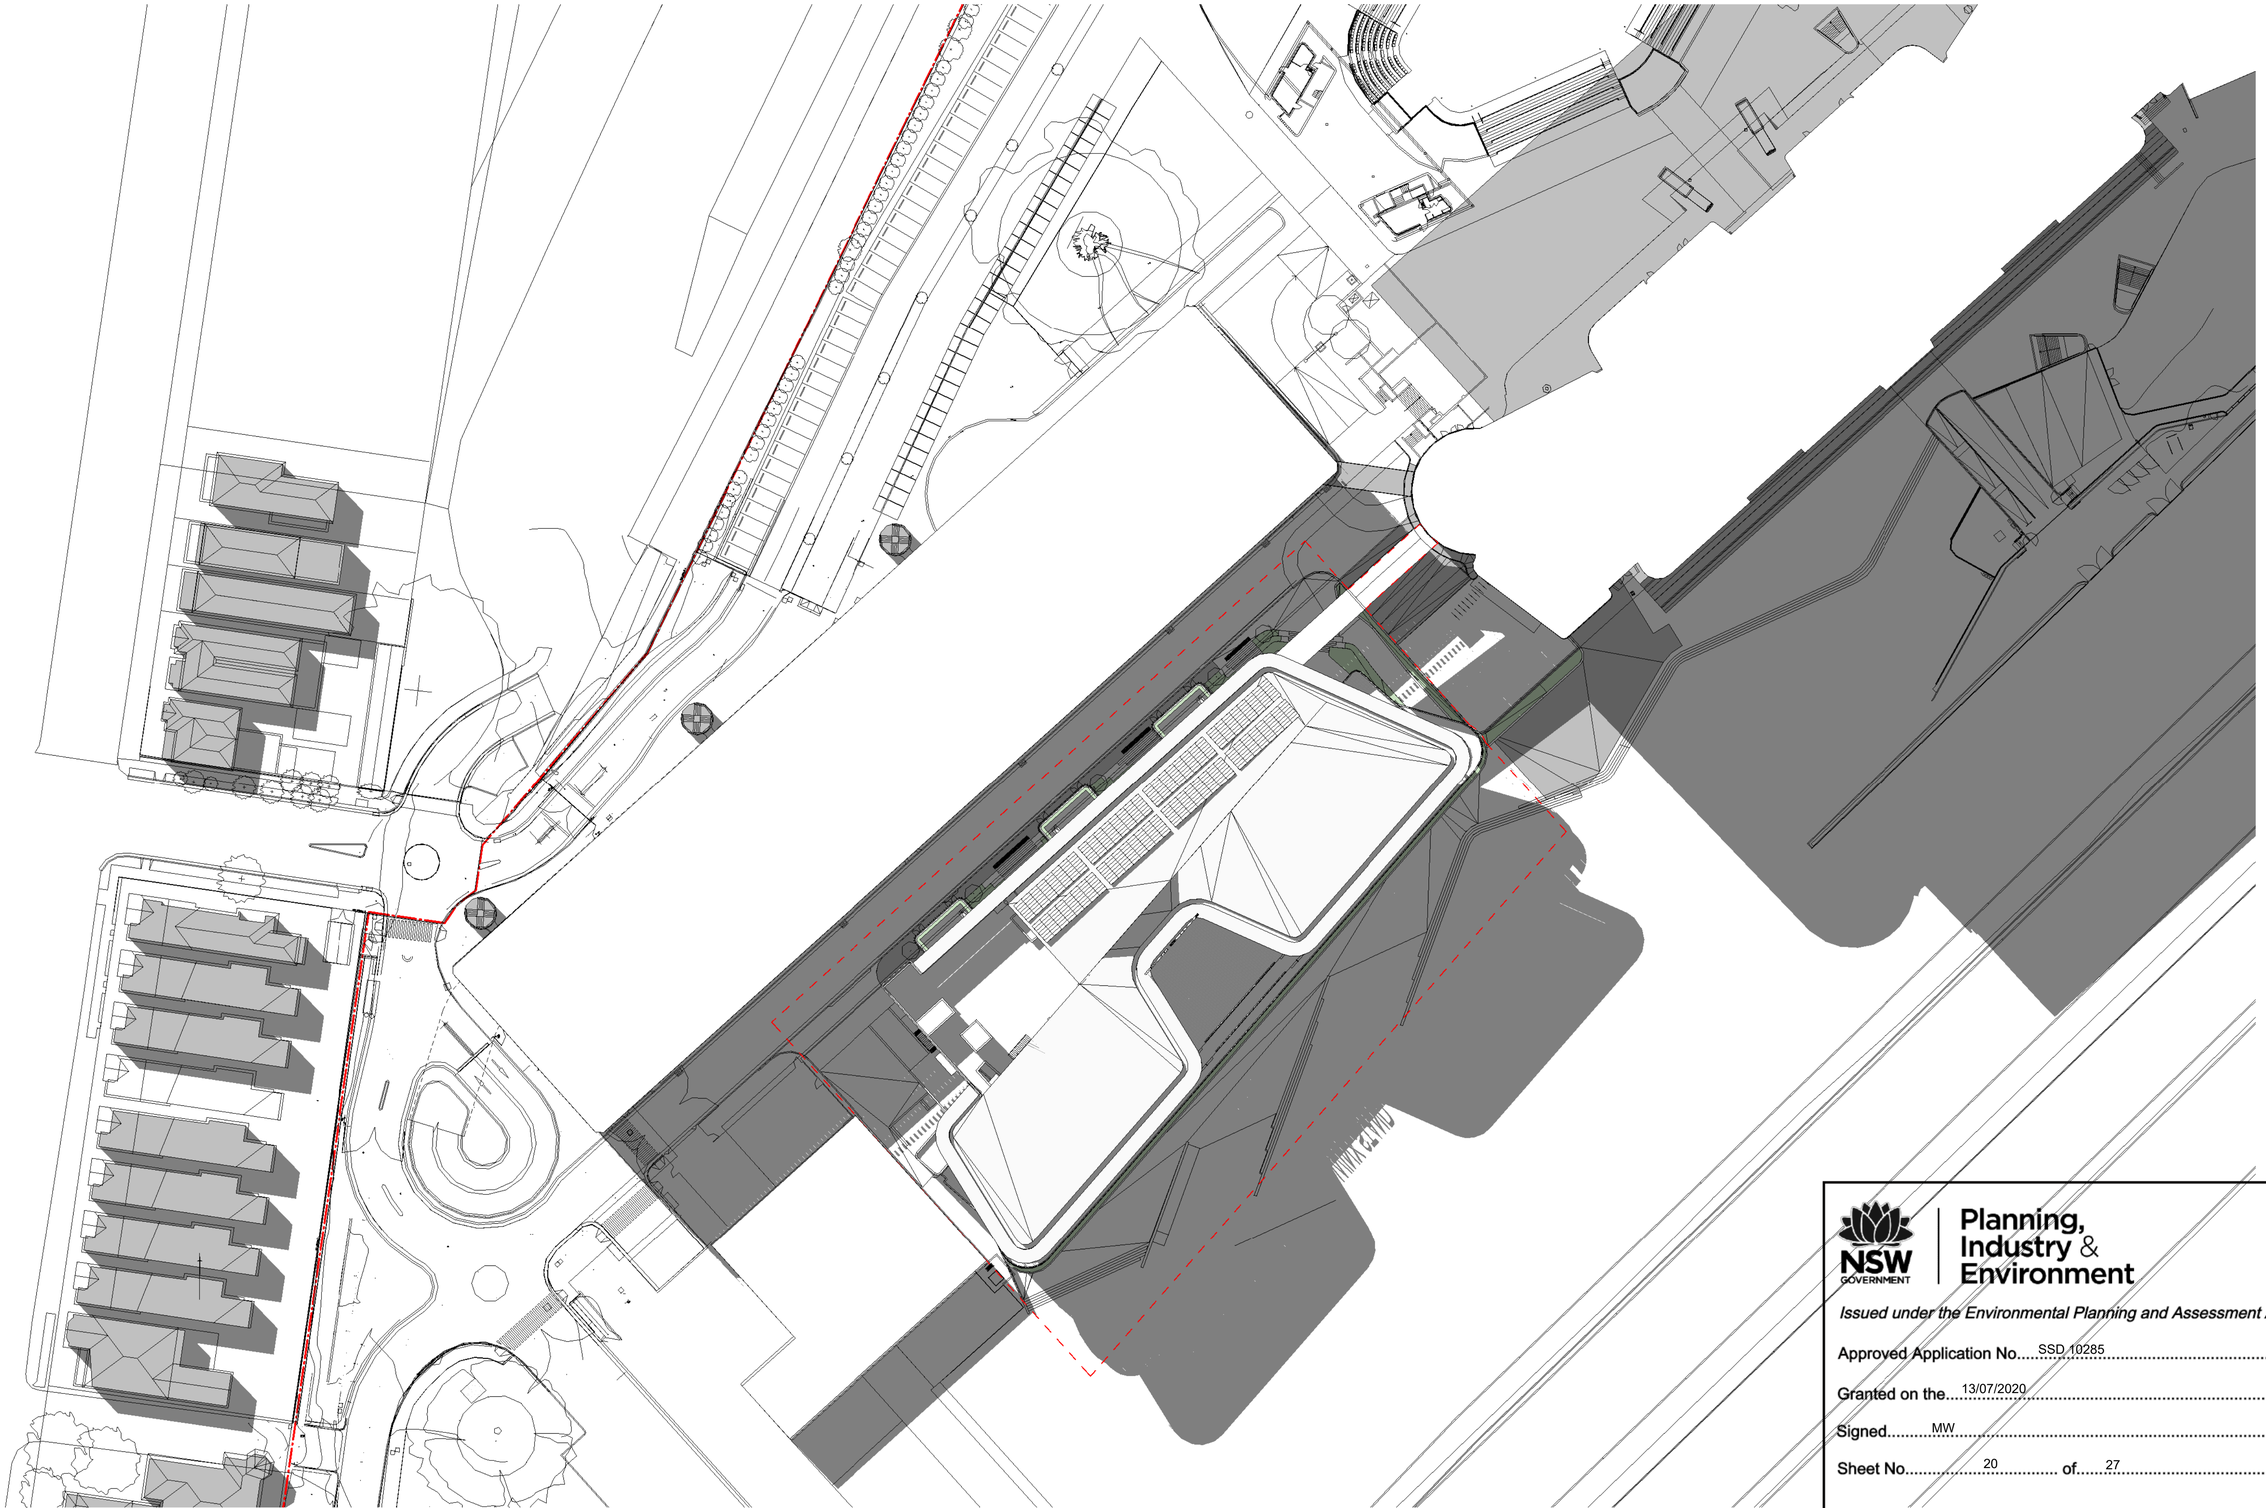

Planning, Industry & Environment

NSW GOVERNMENT

Issued under the Environmental Planning and Assessment Act 1979

Approved Application No. SSD 10285

Granted on the 13/07/2020


Signed MW

Sheet No. 20 of 27

Project:	Drawing Title:	Drawing Number:	Revision:	Date:	Scale:
ATC RNSW Public Infrastructure	**SOLAR STUDIES - 21 JUNE 3PM**	**SSDA-713**	**D**	**16/06/20**	**1 : 500 @ A1**

Cox Architecture
Level 6, 155 Clarence Street,
Sydney, NSW 2000, Australia
T + 61 2 9267 9599
F + 61 2 9264 5844
www.coxarchitecture.com.au

Nominated Architects
Joe Agius no. 6491
Russell Lee no. 6367

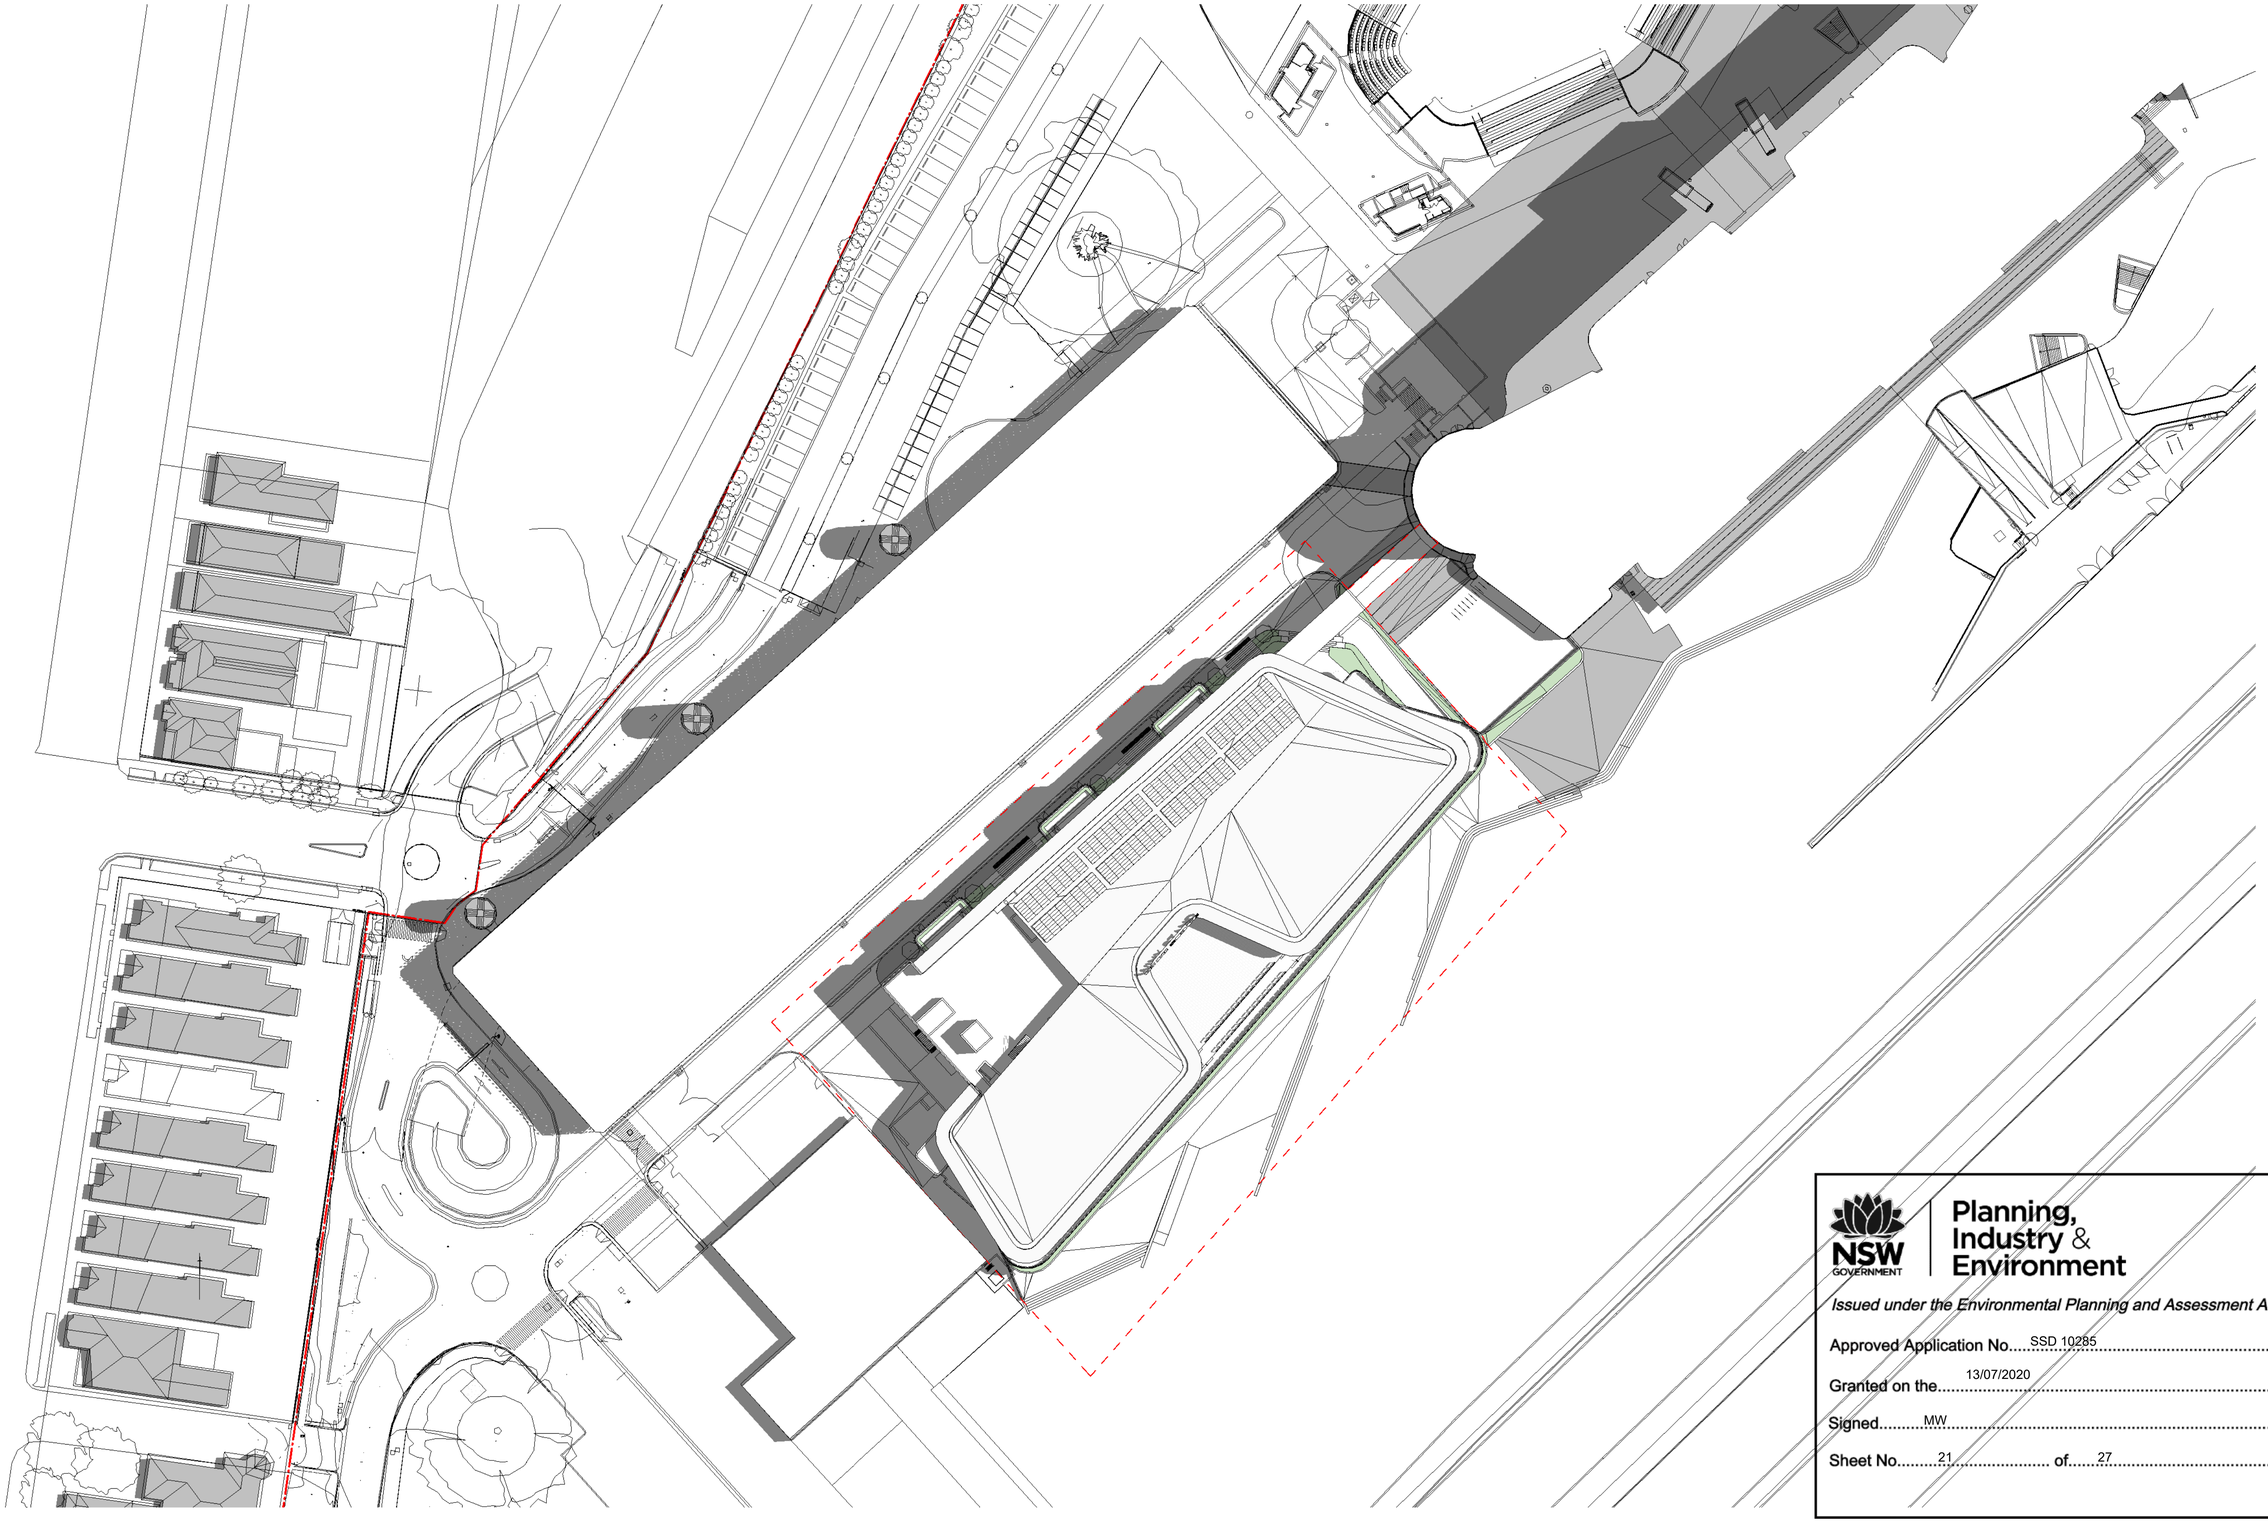

NSW GOVERNMENT | Planning, Industry & Environment

Issued under the Environmental Planning and Assessment Act 1979

Approved Application No.....SSD 10285

Granted on the.....13/07/2020

Signed.....MW

Sheet No.....21..... of.....27

Project:

ATC RNSW Public Infrastructure

Drawing Title:

SOLAR STUDIES - 22 DEC 9AM

Drawing Number: **SSDA-721**


Revision: **D**

Date: **16/06/20**

Scale: **1 : 500 @ A1**

Cox Architecture
Level 6, 155 Clarence Street,
Sydney, NSW 2000, Australia
T + 61 2 9267 9599
F + 61 2 9264 5844
www.coxarchitecture.com.au

Nominated Architects
Joe Agius no. 6491
Russell Lee no. 6367

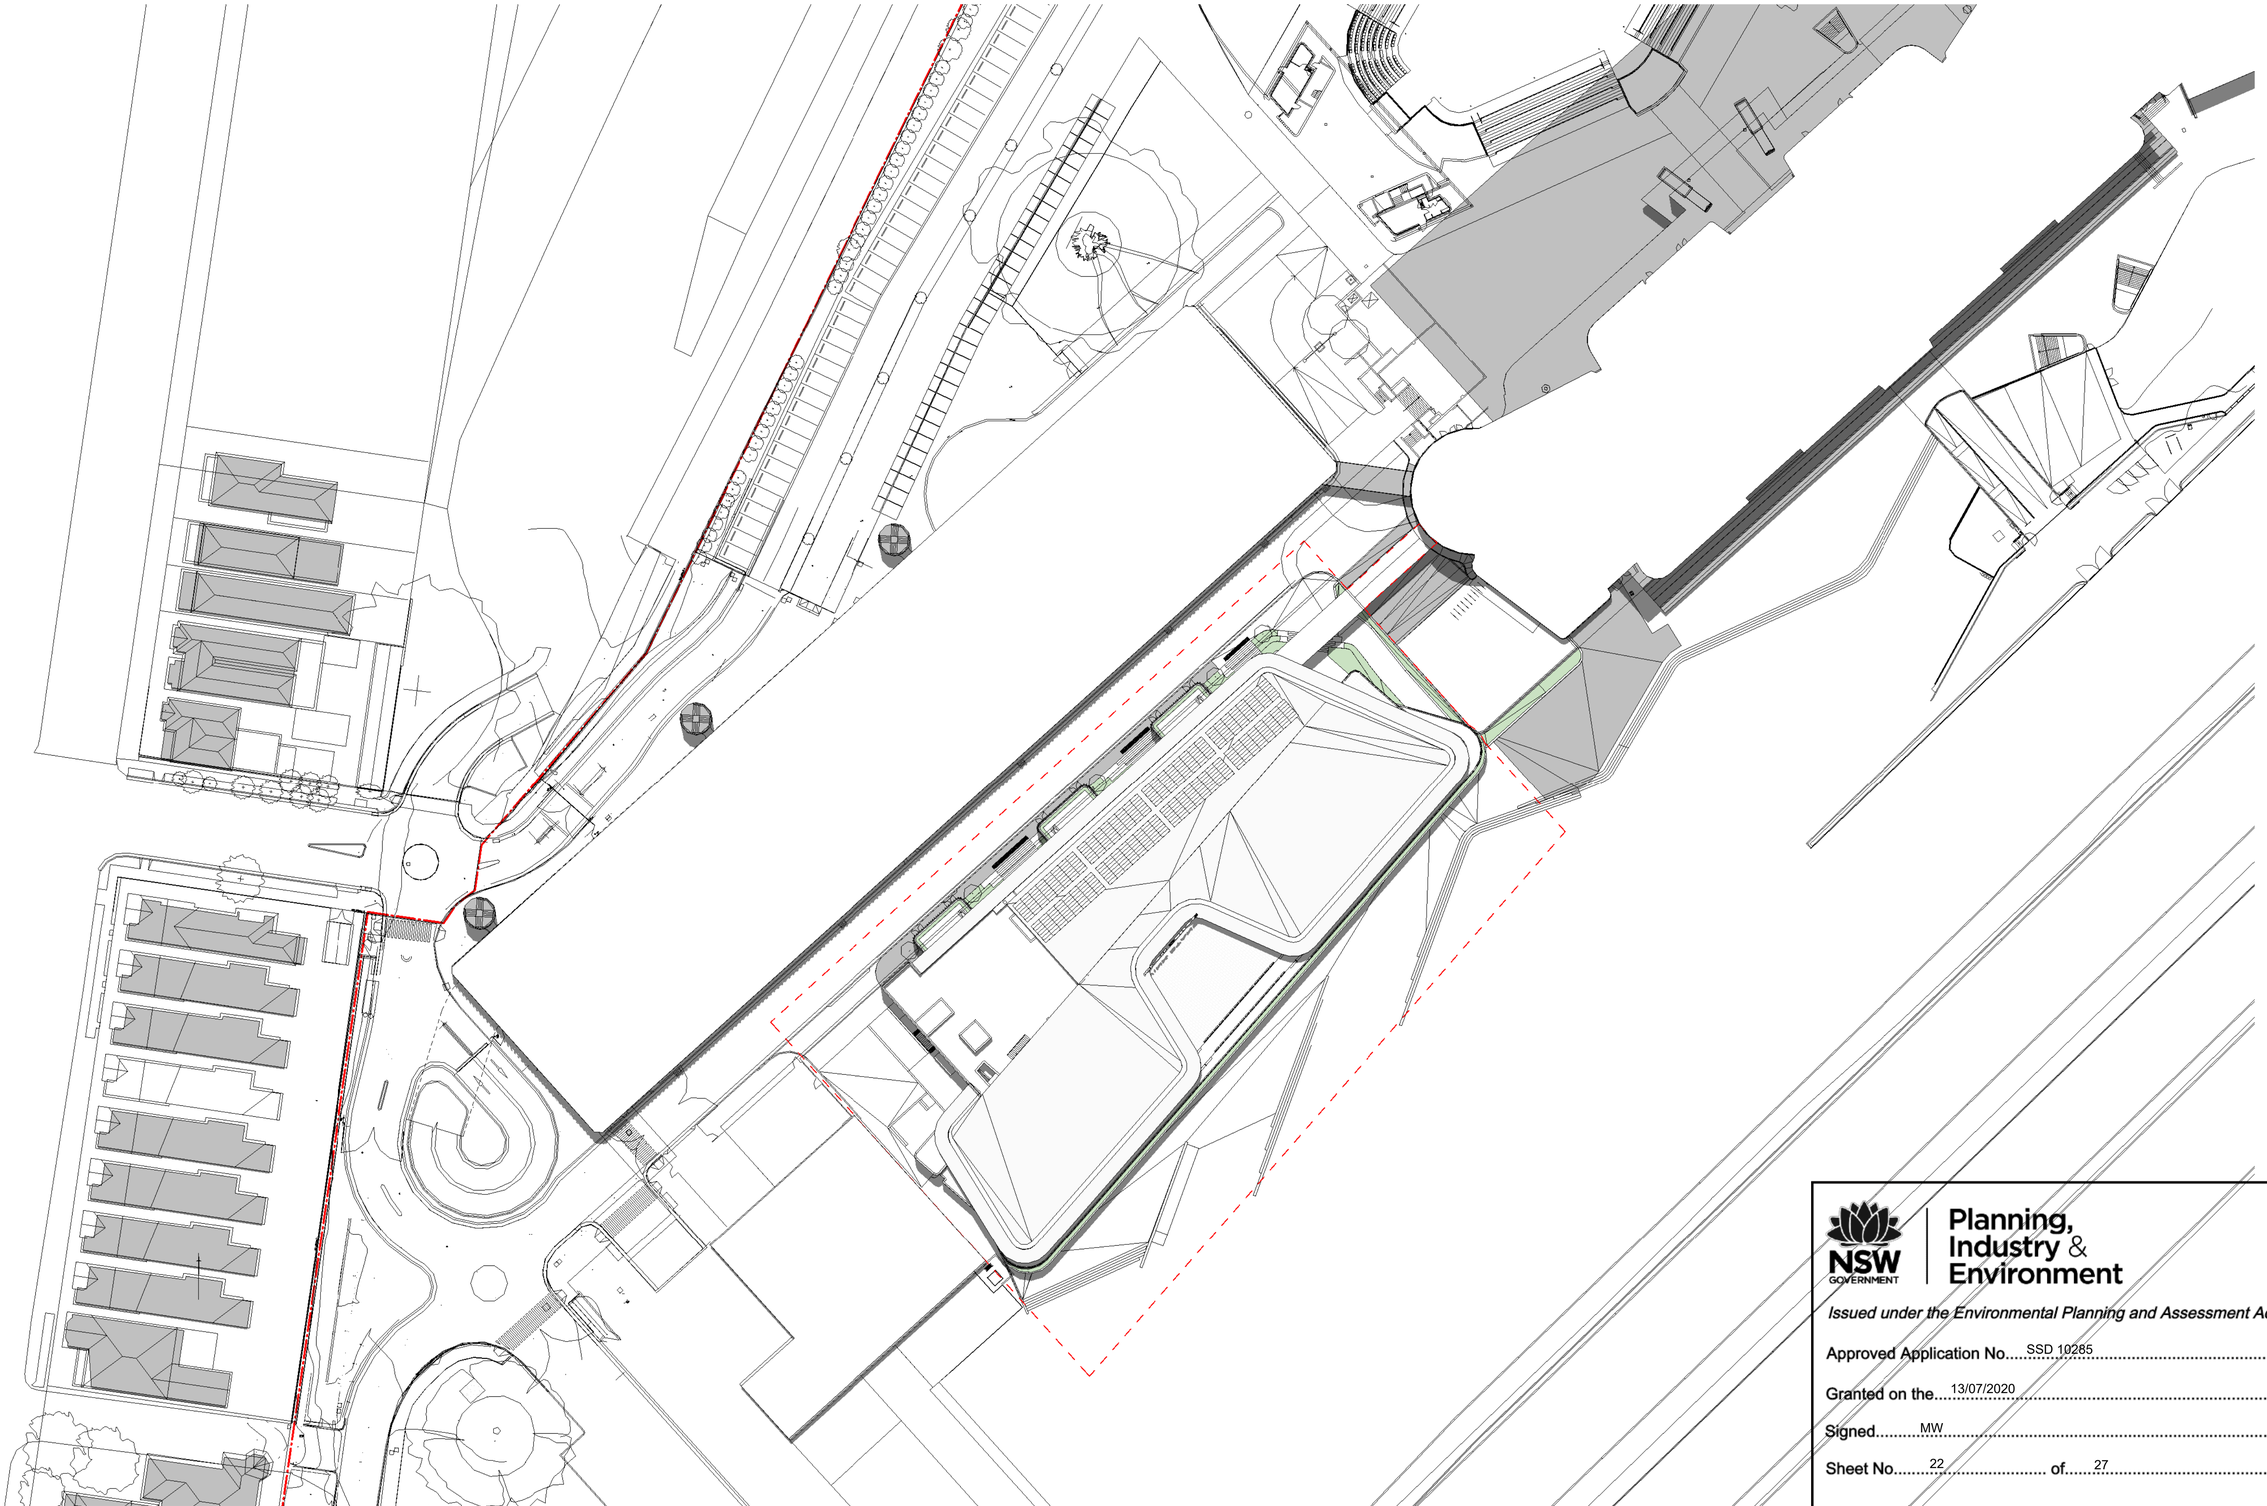

NSW GOVERNMENT | Planning, Industry & Environment

Issued under the Environmental Planning and Assessment Act 1979

Approved Application No. SSD 10285

Granted on the 13/07/2020

Signed MW

Sheet No. 22 of 27

Project:

ATC RNSW Public Infrastructure

Drawing Title:

SOLAR STUDIES - 22 DEC 12PM

Drawing Number: **SSDA-722**


Revision: **D**

Date: **16/06/20**

Scale: **1 : 500 @ A1**

Cox Architecture
Level 6, 155 Clarence Street,
Sydney, NSW 2000, Australia
T + 61 2 9267 9599
F + 61 2 9264 5844
www.coxarchitecture.com.au

Nominated Architects
Joe Agius no. 6491
Russell Lee no. 6367

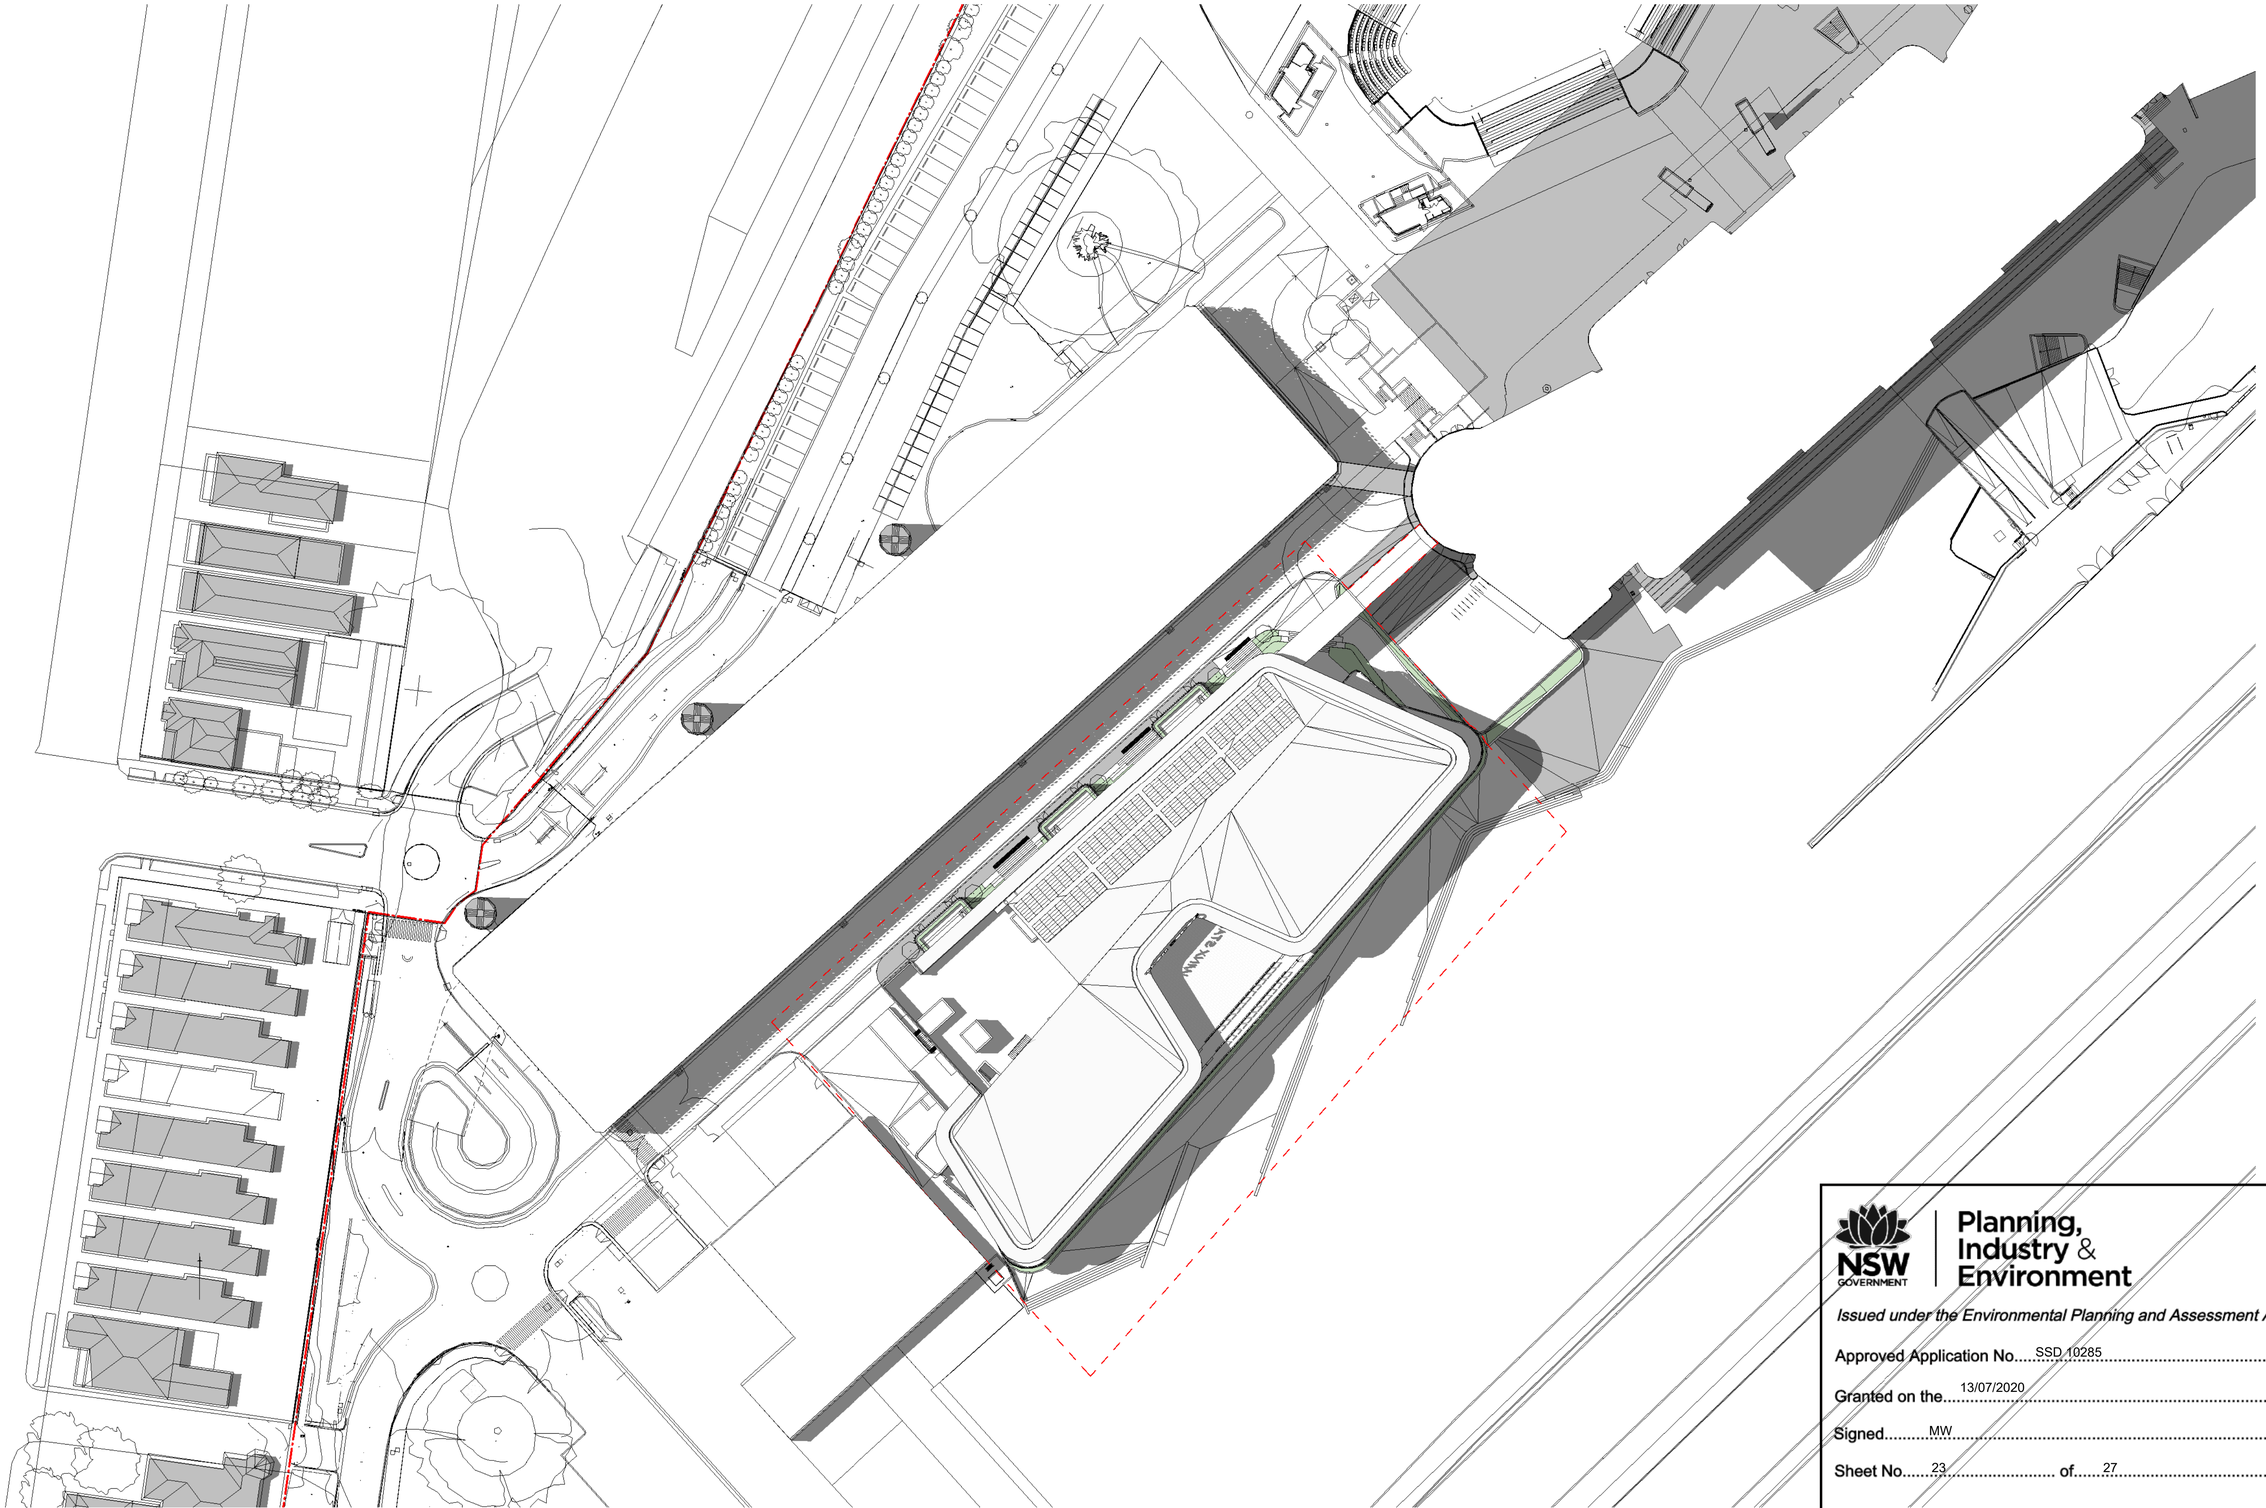

Planning, Industry & Environment

Issued under the Environmental Planning and Assessment Act 1979

Approved Application No.... SSD 10285

Granted on the... 13/07/2020

Signed... MW

Sheet No.... 23 ... of.... 27

Project:

ATC RNSW Public Infrastructure

Drawing Title:

SOLAR STUDIES - 22 DEC 3PM

Drawing Number: **SSDA-723**

Revision: **D**

Date: **16/06/20**


Scale: **1 : 500 @ A1**

Cox Architecture
Level 6, 155 Clarence Street,
Sydney, NSW 2000, Australia
T + 61 2 9267 9599
F + 61 2 9264 5844
www.coxarchitecture.com.au

Nominated Architects
Joe Agius no. 6491
Russell Lee no. 6367




CLEAR GLASS
(GL1 / GL2)

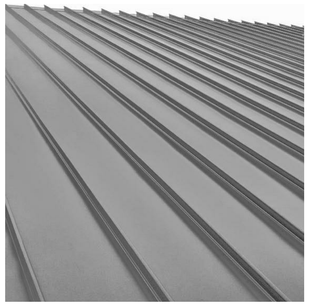

PROFILED METAL ROOF
(MR1)




PROFILED METAL CLADDING
(MC2)

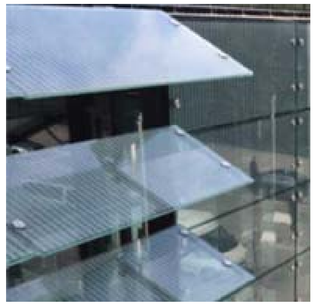

GLASS VENTILATION
LOUVRES
(LV1)

MATERIALS LEGEND:

CODE:	DESCRIPTION:	COLOUR:
MR1	METAL DECK ROOF	WINDSPRAY
FB1	VERTICAL ALUMINIUM FACADE BLADES	DOESKIN POWDERCOAT
FB2	VERTICAL ALUMINIUM FACADE BLADES	MONUMENT POWDERCOAT
CR1	CEMENT RENDER	LIGHT GREY
CR2	CEMENT RENDER	MONUMENT
MC1	SOLID METAL CLADDING TO SOFFITS	SILVER POWDERCOAT
MC2	SOLID METAL CLADDING TO FACADE	MONUMENT POWDERCOAT
CO1	OFF-FORM CONCRETE	CLEAR SEALER
C02	OFF-FORM CONCRETE	BOARD-MARKED FINISH
GL1	ALUMINIUM FRAMED GLAZING	CLEAR GLASS / MONUMENT FRAMES
GL2	GLAZED BALUSTRADE ON STEEL FRAME	CLEAR GLASS / MONUMENT FRAMES
LV1	GLASS VENTILATION LOUVRES	CLEAR GLASS / MONUMENT FRAMES
PT1	MASONRY PAINT FINISH	MONUMENT
PV1	OFF-FORM CONCRETE	HONED WITH EXPOSED AGGREGATE
BR1	FACE BRICKWORK	SIMILAR TO CONTEXT BUILDINGS
BR2	FACE BRICKWORK	SIMILAR TO CONTEXT BUILDINGS

 

CEMENT RENDER
(CR1)



CEMENT RENDER
(CR2)




POWDERCOAT ALUMINIUM
FACADE BLADES
(FB1)



CONCRETE PAVERS
(PV1)



PLANTING

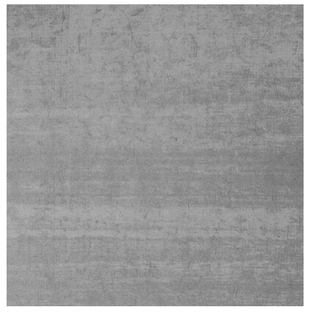

OFF-FORM CONCRETE
(CO1)




OFF-FORM CONCRETE
(C02)



MONUMENT GREY PAINT / POWDER COAT
(PT1, LV1 & GLAZING FRAMES)



SILVER GREY POWDER COAT
(MC1 & LV2)

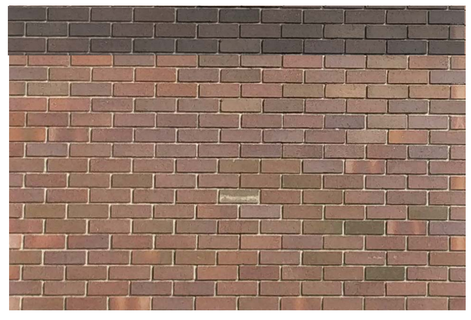

FACE BRICKWORK
(BR1/BR2)

NSW GOVERNMENT
Planning, Industry & Environment

Issued under the Environmental Planning and Assessment Act 1979

Approved Application No....SSD 10285.....

Granted on the....13/07/2020.....

Signed.....MW.....

Sheet No.....24..... of.....27.....

Project:
ATC RNSW Public Infrastructure

Drawing Title:
SCHEDULE OF FINISHES

Drawing Number:
SSDA-801


Revision:
C

Date:
16/06/20


Scale:

Cox Architecture
Level 6, 155 Clarence Street,
Sydney, NSW 2000, Australia
T + 61 2 9267 9599
F + 61 2 9264 5844
www.coxarchitecture.com.au

Nominated Architects
Joe Agius no. 6491
Russell Lee no. 6367

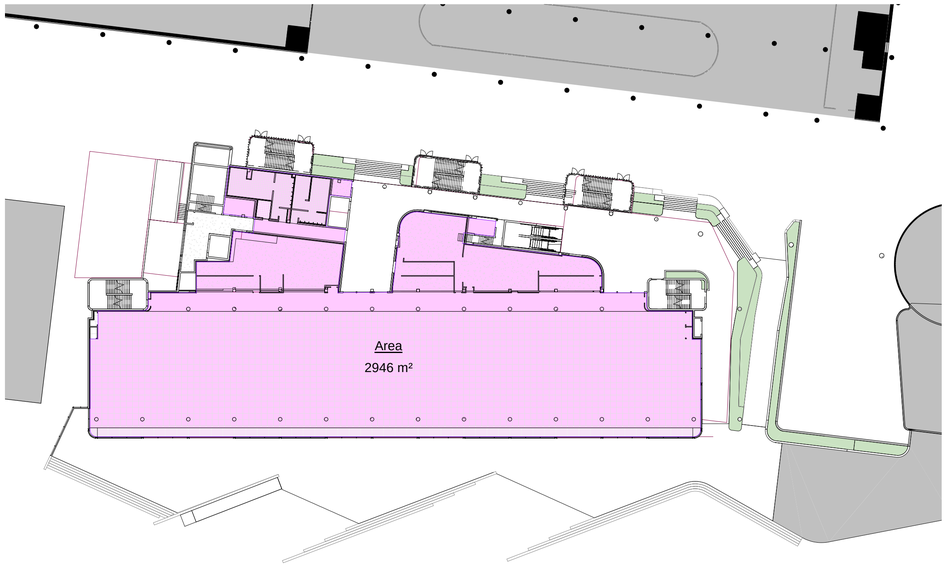

1 A-30-01 GROUND FLOOR
SCALE 1 : 500

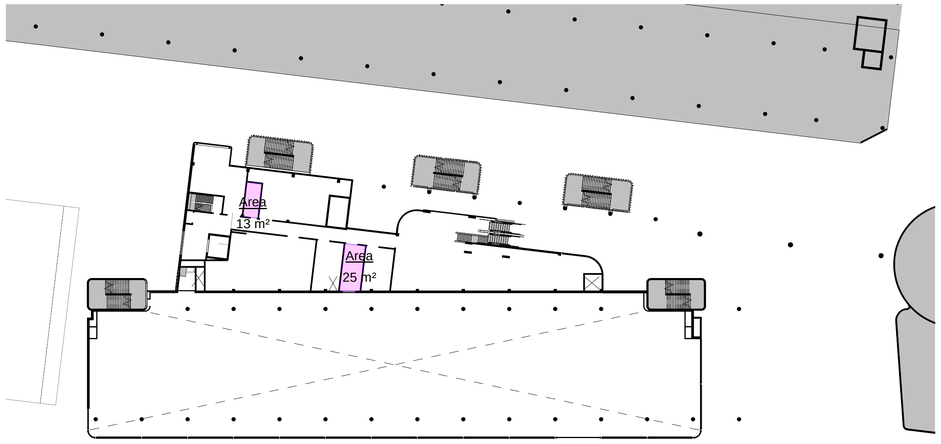


3 A-30-01 MEZZANINE
SCALE 1 : 500

GROSS FLOOR AREA:

GROUND FLOOR GFA:	2946m²
MEZZANINE FLOOR GFA:	38m²
LEVEL 1 GFA:	1898m²
PLANT LEVEL GFA:	0m²
TOTAL GFA:	**4882m²**



2 A-30-01 LEVEL 01 FLOOR
SCALE 1 : 500

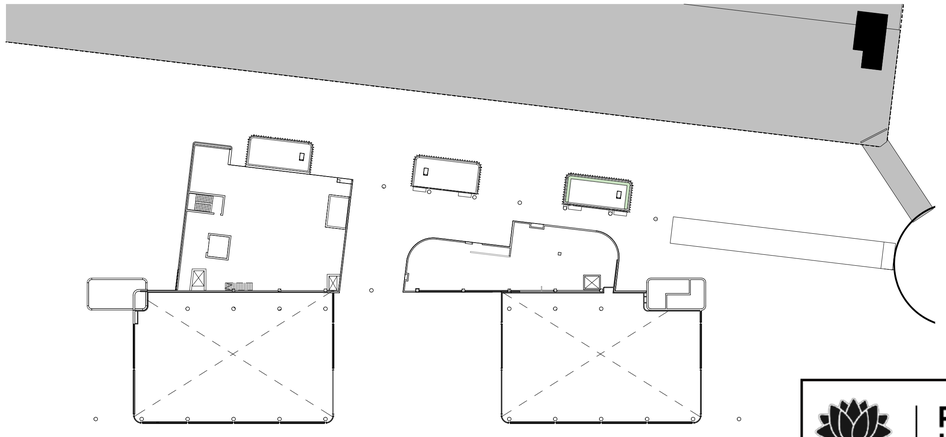

4 A-30-01 PLANT LEVEL
SCALE 1 : 500

NSW GOVERNMENT | Planning, Industry & Environment

Issued under the Environmental Planning and Assessment Act 1979

Approved Application No....SSD 10285

Granted on the.....13/07/2020

Signed.....MW

Sheet No.....25..... of.....27

Project:
ATC RNSW Public Infrastructure

Drawing Title:
GFA

Drawing Number:
SSDA-811

Revision:
D


Date:
16/06/20

Scale:
1 : 500 @ A1

Cox Architecture
Level 6, 155 Clarence Street,
Sydney, NSW 2000, Australia
T + 61 2 9267 9599
F + 61 2 9264 5844
www.coxarchitecture.com.au


Nominated Architects
Joe Agius no. 6491
Russell Lee no. 6367

COX

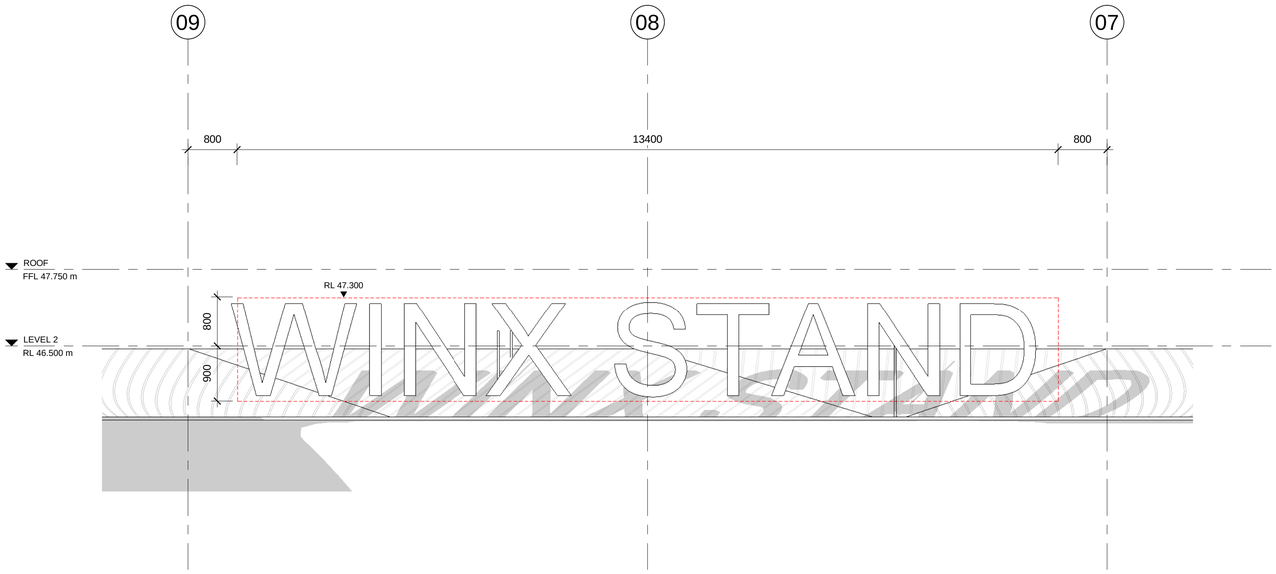

1 SSDA-850 SOUTH ELEVATION (TRACKSIDE) SIGNAGE DETAIL

SCALE 1 : 50

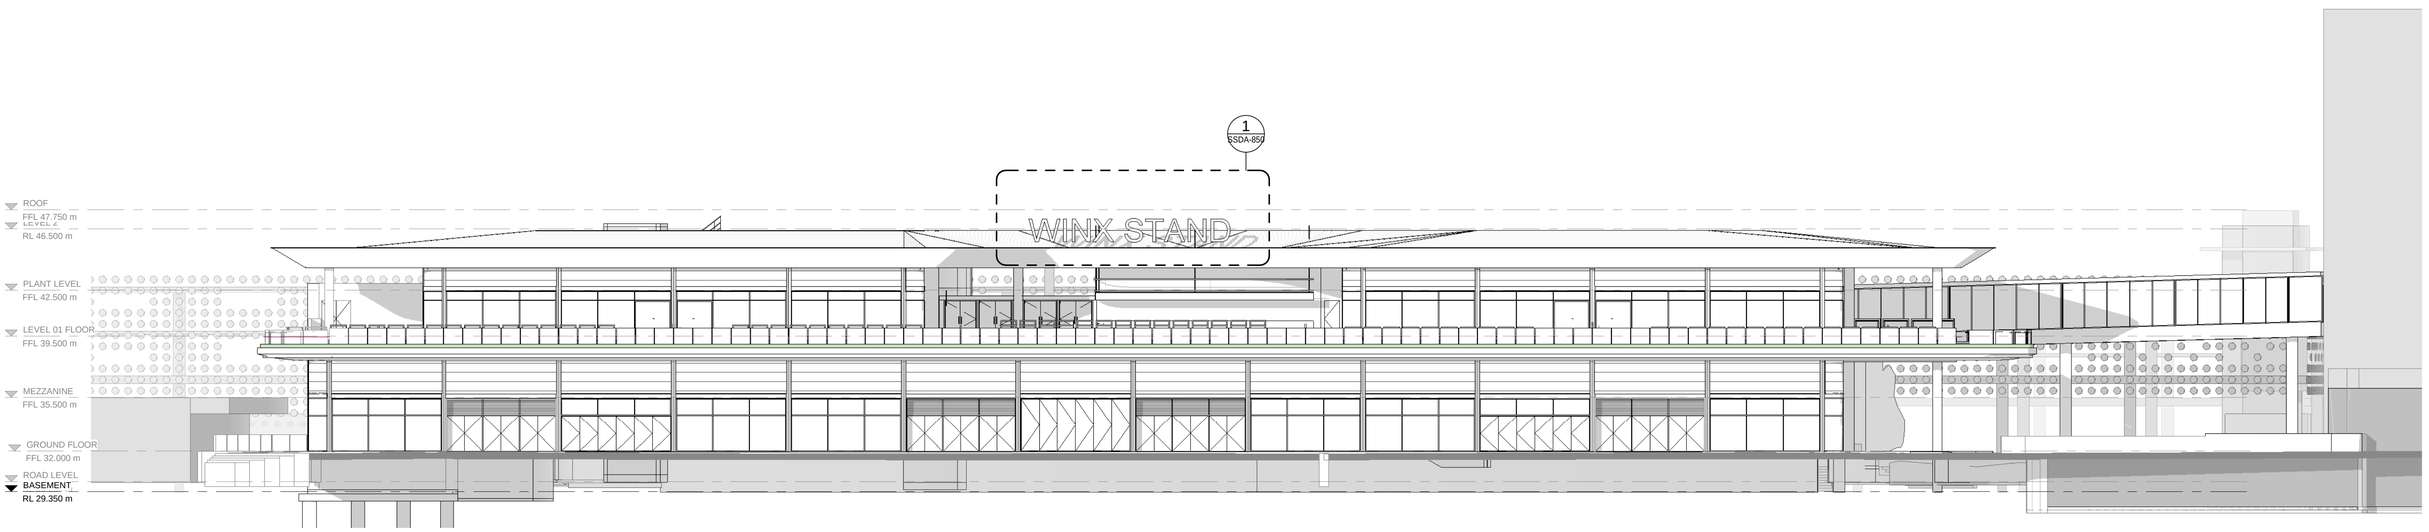

2 A-21-33 SOUTH ELEVATION (TRACKSIDE) SIGNAGE

SCALE 1 : 200

NSW GOVERNMENT | Planning, Industry & Environment

Issued under the Environmental Planning and Assessment Act 1979

Approved Application No. SSD 10285

Granted on the 13/07/2020

Signed MW

Sheet No. 26 of 27

Project:

ATC RNSW Public Infrastructure

Drawing Title:

SIGNAGE

Drawing Number:

SSDA-850

Revision:

B

Date:

06/04/20

Scale:

As indicated @ A1

Cox Architecture
Level 6, 155 Clarence Street,
Sydney, NSW 2000, Australia
T + 61 2 9267 9599
F + 61 2 9264 5844
www.coxarchitecture.com.au

Nominated Architects
Joe Agius no. 6491
Russell Lee no. 6367



NSW GOVERNMENT | Planning, Industry & Environment

Issued under the Environmental Planning and Assessment Act 1979

Approved Application No. SSD 10285

Granted on the 13/07/2020

Signed MW

Sheet No. 27 of 27

Project:	Drawing Title:	Drawing Number:	Revision:	Date:	Scale:
ATC RNSW Public Infrastructure	**PHOTOMONTAGE**	**SSDA-902**	**B**	**06/04/20**	

Cox Architecture
Level 6, 155 Clarence Street,
Sydney, NSW 2000, Australia
T + 61 2 9267 9599
F + 61 2 9264 5844
www.coxarchitecture.com.au

Nominated Architects
Joe Agius no. 6491
Russell Lee no. 6367