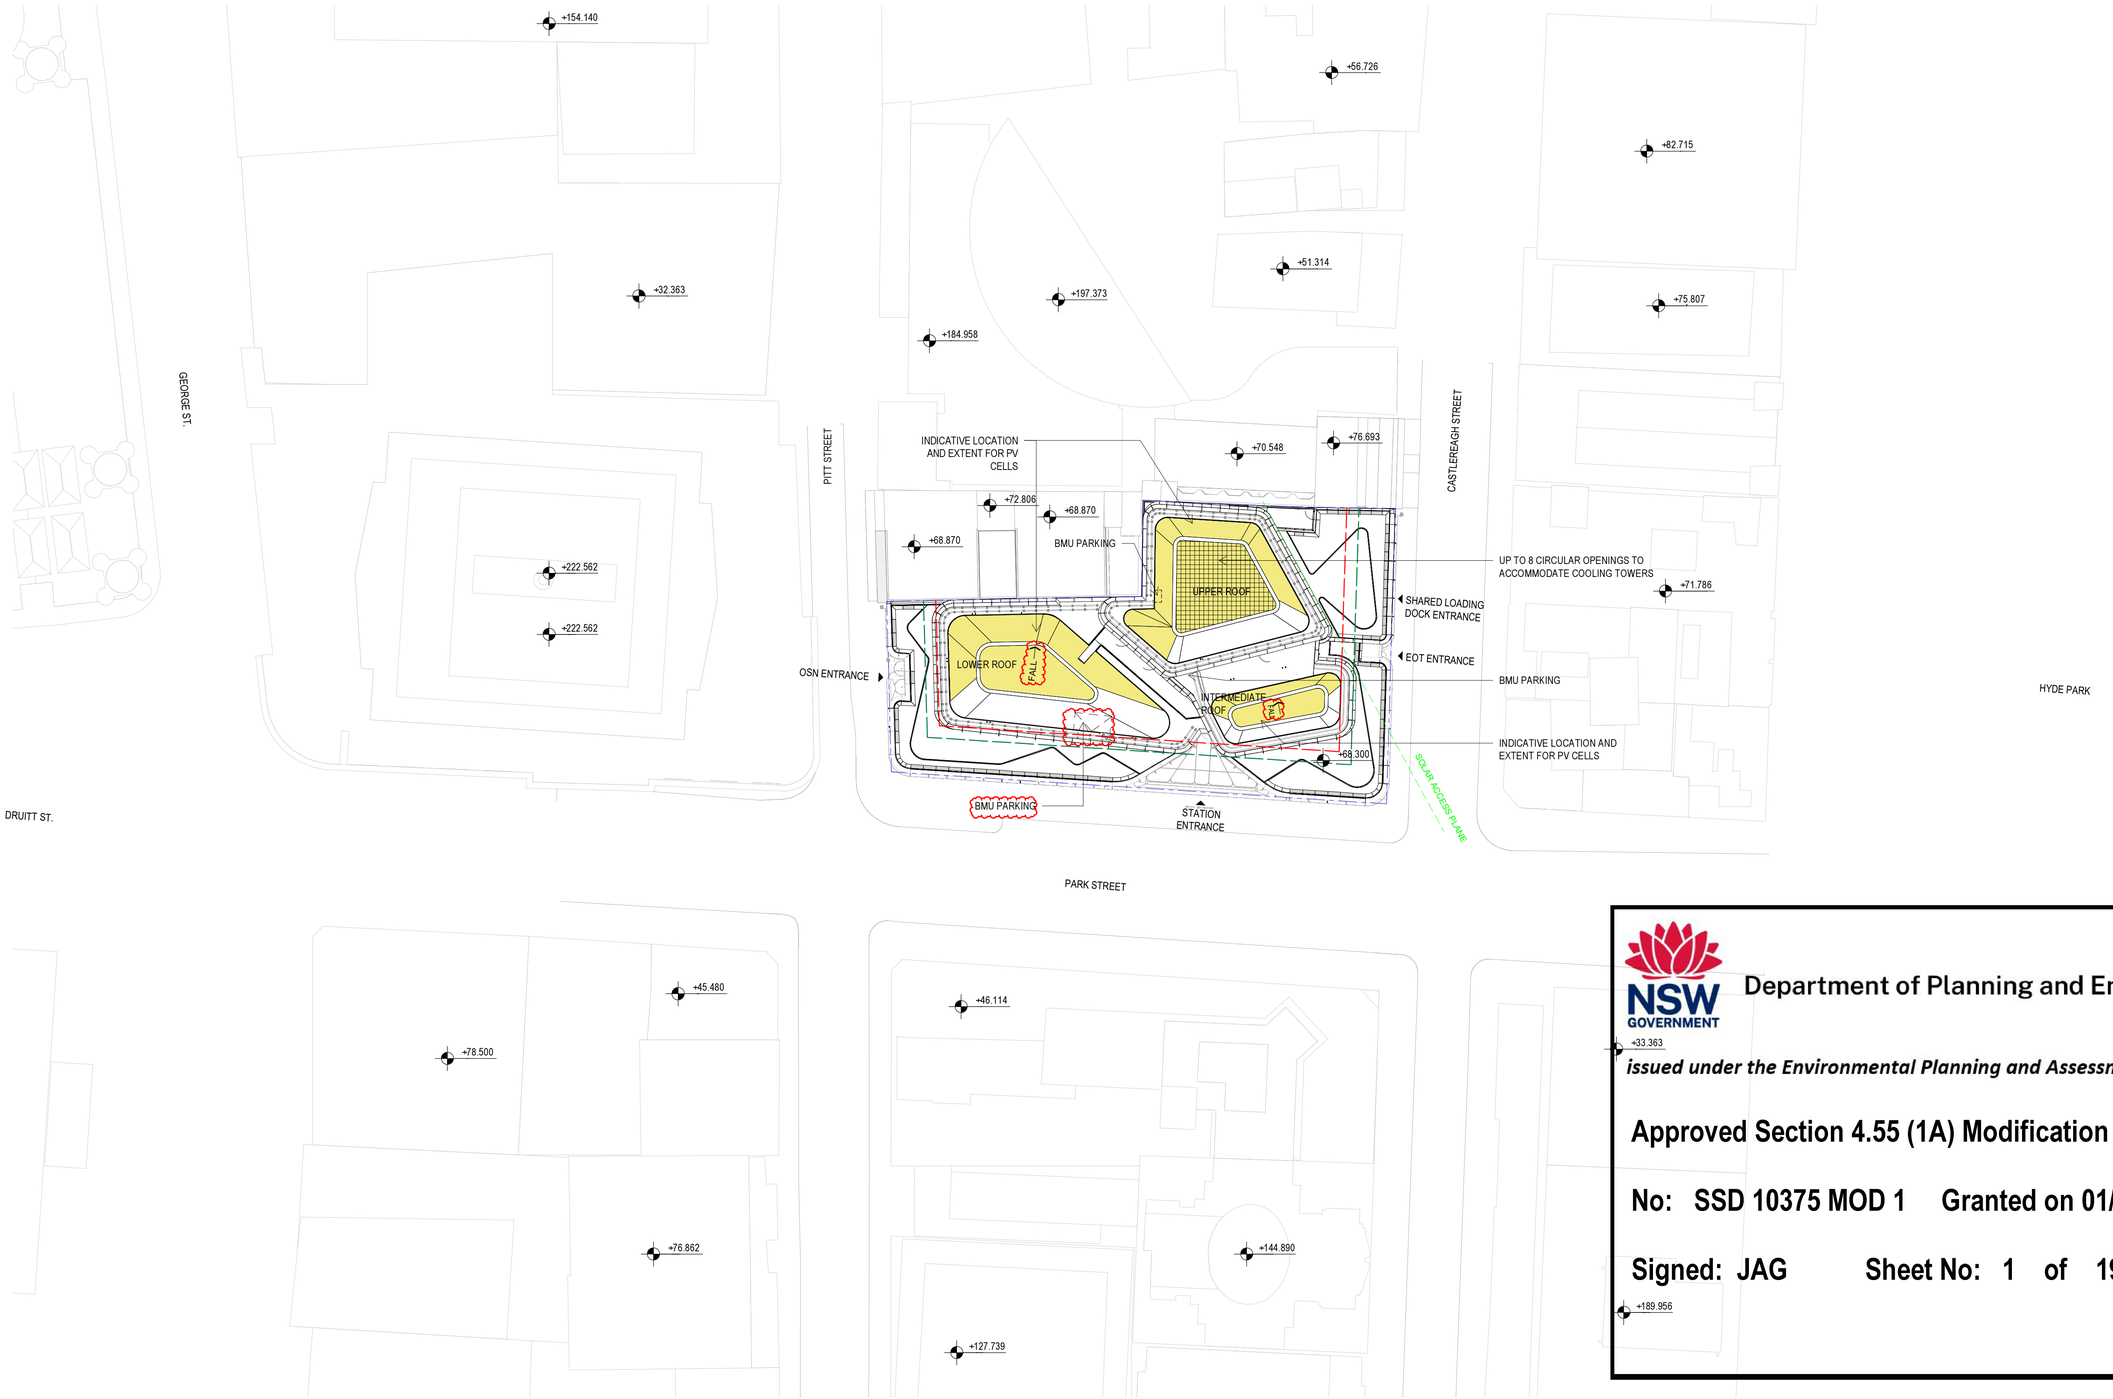


LEGEND

- SITE BOUNDARY
- WEIGHTED AVERAGE SETBACK
- ENVELOPE LINE

NOTE:

01. SITE SURVEY FILE NWRLSRT-RPS-OPN-SR-DWG-000003 A.01.INF.DWG, RECEIVED ON 15/11/2019.

02. FINAL SETOUT OF NORTH BOUNDARY WALLS SUBJECT TO FEDERATED SURVEY INFORMATION AND COORDINATION.

NSW GOVERNMENT

Department of Planning and Environment

issued under the Environmental Planning and Assessment Act 1979

Approved Section 4.55 (1A) Modification Application

No: SSD 10375 MOD 1 Granted on 01/07/2022

Signed: JAG Sheet No: 1 of 19

REV.	BY	DATE	DESCRIPTION	APPD.
F	COX	13/05/22	SSDA MOD SUBMISSION	NT
E	COX	30/09/21	SSDA MOD SUBMISSION	NT
D	F+P	29/10/20	SSDA RTS SUBMISSION TO DPIE	
C	F+P	08/10/20	SSDA RTS SUBMISSION TO (INTERNAL REVIEW)	
B	F+P	25/05/20	SSDA SUBMISSION TO DPIE	
A	F+P	20/03/20	SSDA SUBMISSION	

1:500 @ A1 0 5 10 15 20 25 m

A1 Original | Co-ordinate System: MGA Zone 56 | Height Datum: A.H.D. | This sheet may be prepared using colour and may be incomplete if copied

NOTE: Do not scale from this drawing.

CLIENT: NSW GOVERNMENT | sydney METRO

ISDP: OXFORD | CPB CONTRACTORS

The information shown on this drawing is for the purposes of the Sydney Metro Project only. No warranty is given or implied as to its suitability for any other purpose. The Service Providers accept no liability arising from the use of this drawing and the information shown thereon for any purpose other than the Sydney Metro Project.

SERVICE PROVIDERS: Foster + Partners | COX | CJ ARMS | BATESSMART. | LCI | aurecon | TTW

DRAWN COX | DESIGNED F+P | DRG CHECK SW / ML | DESIGN CHECK ML | APPROVED NT

DRG No. SMCSWSPS-COX-OSN-AT-DWG-910013

PITT STREET INTEGRATED STATION DEVELOPMENT - OSN

SSDA


GENERAL ARRANGEMENT PLAN

SITE PLAN

STATUS: TENDER DOCUMENTATION | SHEET 1 OF 1 | G

METRO DRG No. | REV. F

100mm AT FULL SIZE Plot Date & Time 20/05/2022 4:29:08 PM

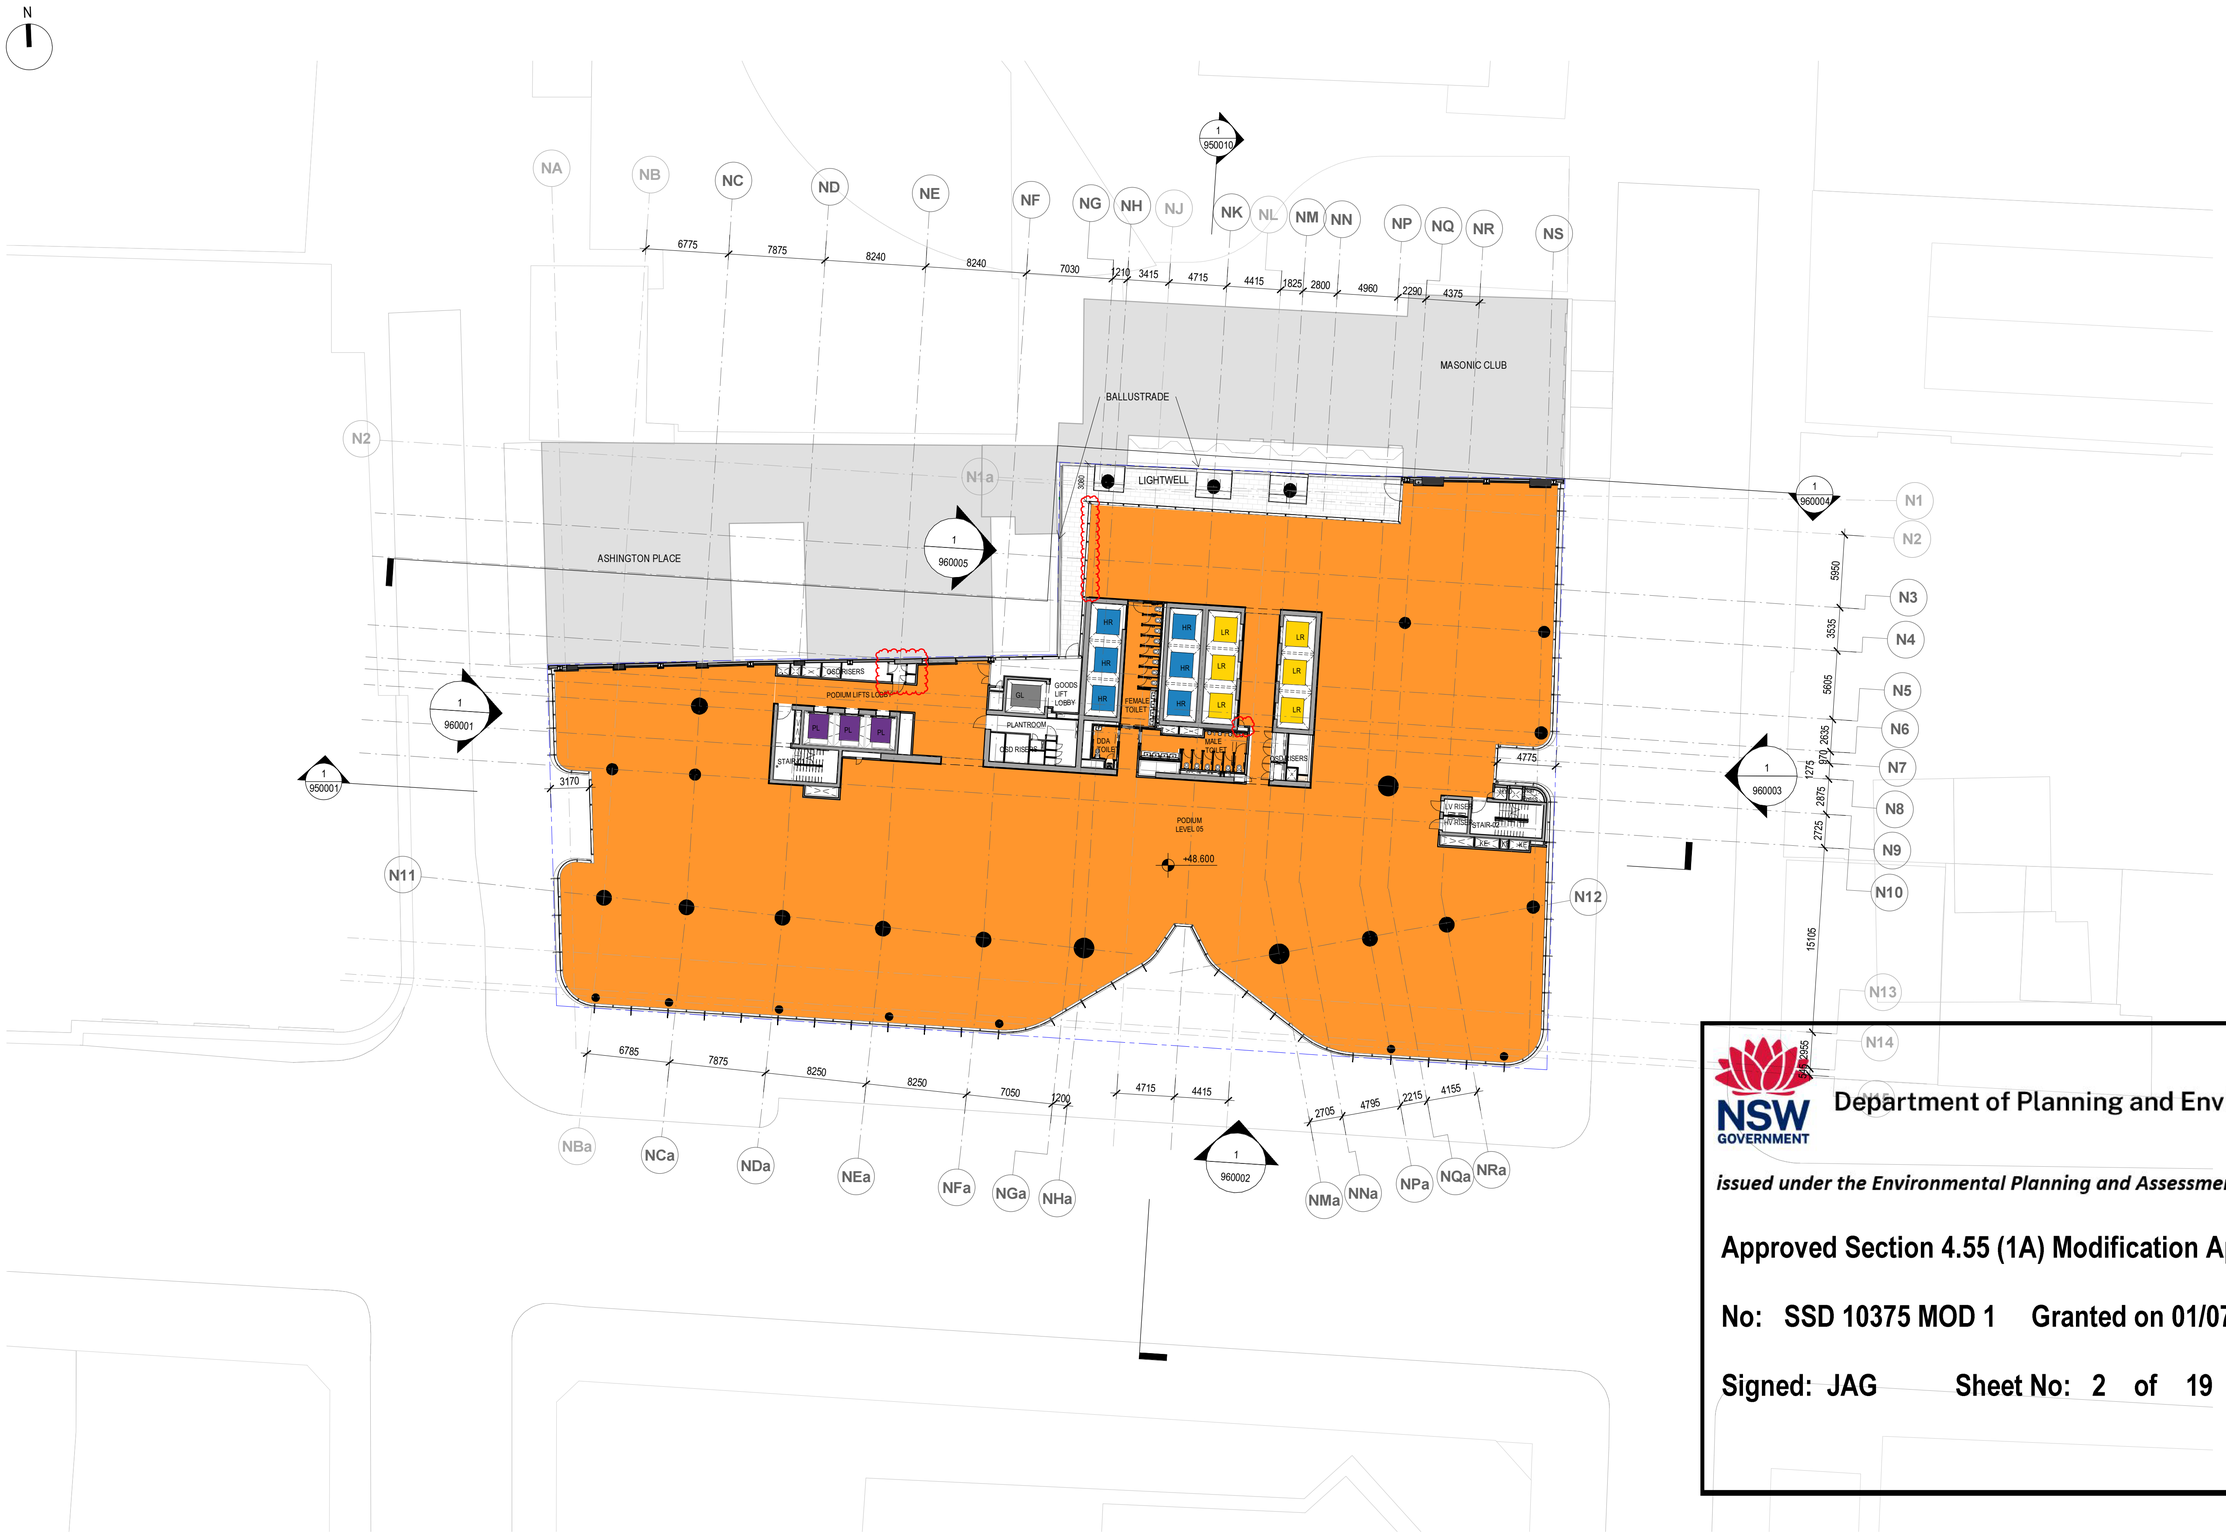

KEY

- PODIUM COMMERCIAL
- LOW RISE COMMERCIAL
- HIGH RISE COMMERCIAL

LEGEND

- SITE BOUNDARY
- WEIGHTED AVERAGE SETBACK
- ENVELOPE LINE

NOTE:

01. SITE SURVEY FILE NWRLSRT-RPS-OPN-SR-DWG-000003.A.01.INF.DWG, RECEIVED ON 15/11/2019.

02. FINAL SETOUT OF NORTH BOUNDARY WALLS SUBJECT TO FEDERATED SURVEY INFORMATION AND COORDINATION.

NSW GOVERNMENT

Department of Planning and Environment

issued under the Environmental Planning and Assessment Act 1979

Approved Section 4.55 (1A) Modification Application

No: SSD 10375 MOD 1 Granted on 01/07/2022

Signed: JAG Sheet No: 2 of 19

REV.	BY	DATE	DESCRIPTION	APPD.
F	COX	13/05/22	SSDA MOD SUBMISSION	NT
E	COX	30/09/21	SSDA MOD SUBMISSION	NT
D	F+P	29/10/20	SSDA RTS SUBMISSION TO DPIE	
C	F+P	08/10/20	SSDA RTS SUBMISSION TO (INTERNAL REVIEW)	
B	F+P	25/05/20	SSDA SUBMISSION TO DPIE	
A	F+P	20/03/20	SSDA SUBMISSION	

1:250 @ A1 0 2.5 5 7.5 10 12.5 m

A1 Original | Co-ordinate System: MGA Zone 56 | Height Datum: A.H.D. | This sheet may be prepared using colour and may be incomplete if copied

NOTE: Do not scale from this drawing.

CLIENT: NSW GOVERNMENT | sydney METRO

ISDP: OXFORD | CPB CONTRACTORS

The information shown on this drawing is for the purposes of the Sydney Metro Project only. No warranty is given or implied as to its suitability for any other purpose. The Service Providers accept no liability arising from the use of this drawing and the information shown thereon for any purpose other than the Sydney Metro Project.

SERVICE PROVIDERS: Foster + Partners | COX | C.J ARMS | BATESSMART | LCI | aurecon | TTW

DRAWN COX | DESIGNED F+P | DRG CHECK SW / ML | DESIGN CHECK ML | APPROVED NT

DRG No. SMCSWSPS-COX-OSN-AT-DWG-930513

PITT STREET INTEGRATED STATION DEVELOPMENT - OSN


SSDA

GENERAL ARRANGEMENT PLAN LEVEL 05

STATUS: TENDER DOCUMENTATION | SHEET 1 OF 1 | C

METRO DRG No. | REV. F

100mm AT FULL SIZE Plot Date & Time 20/05/2022 5:12:49 PM

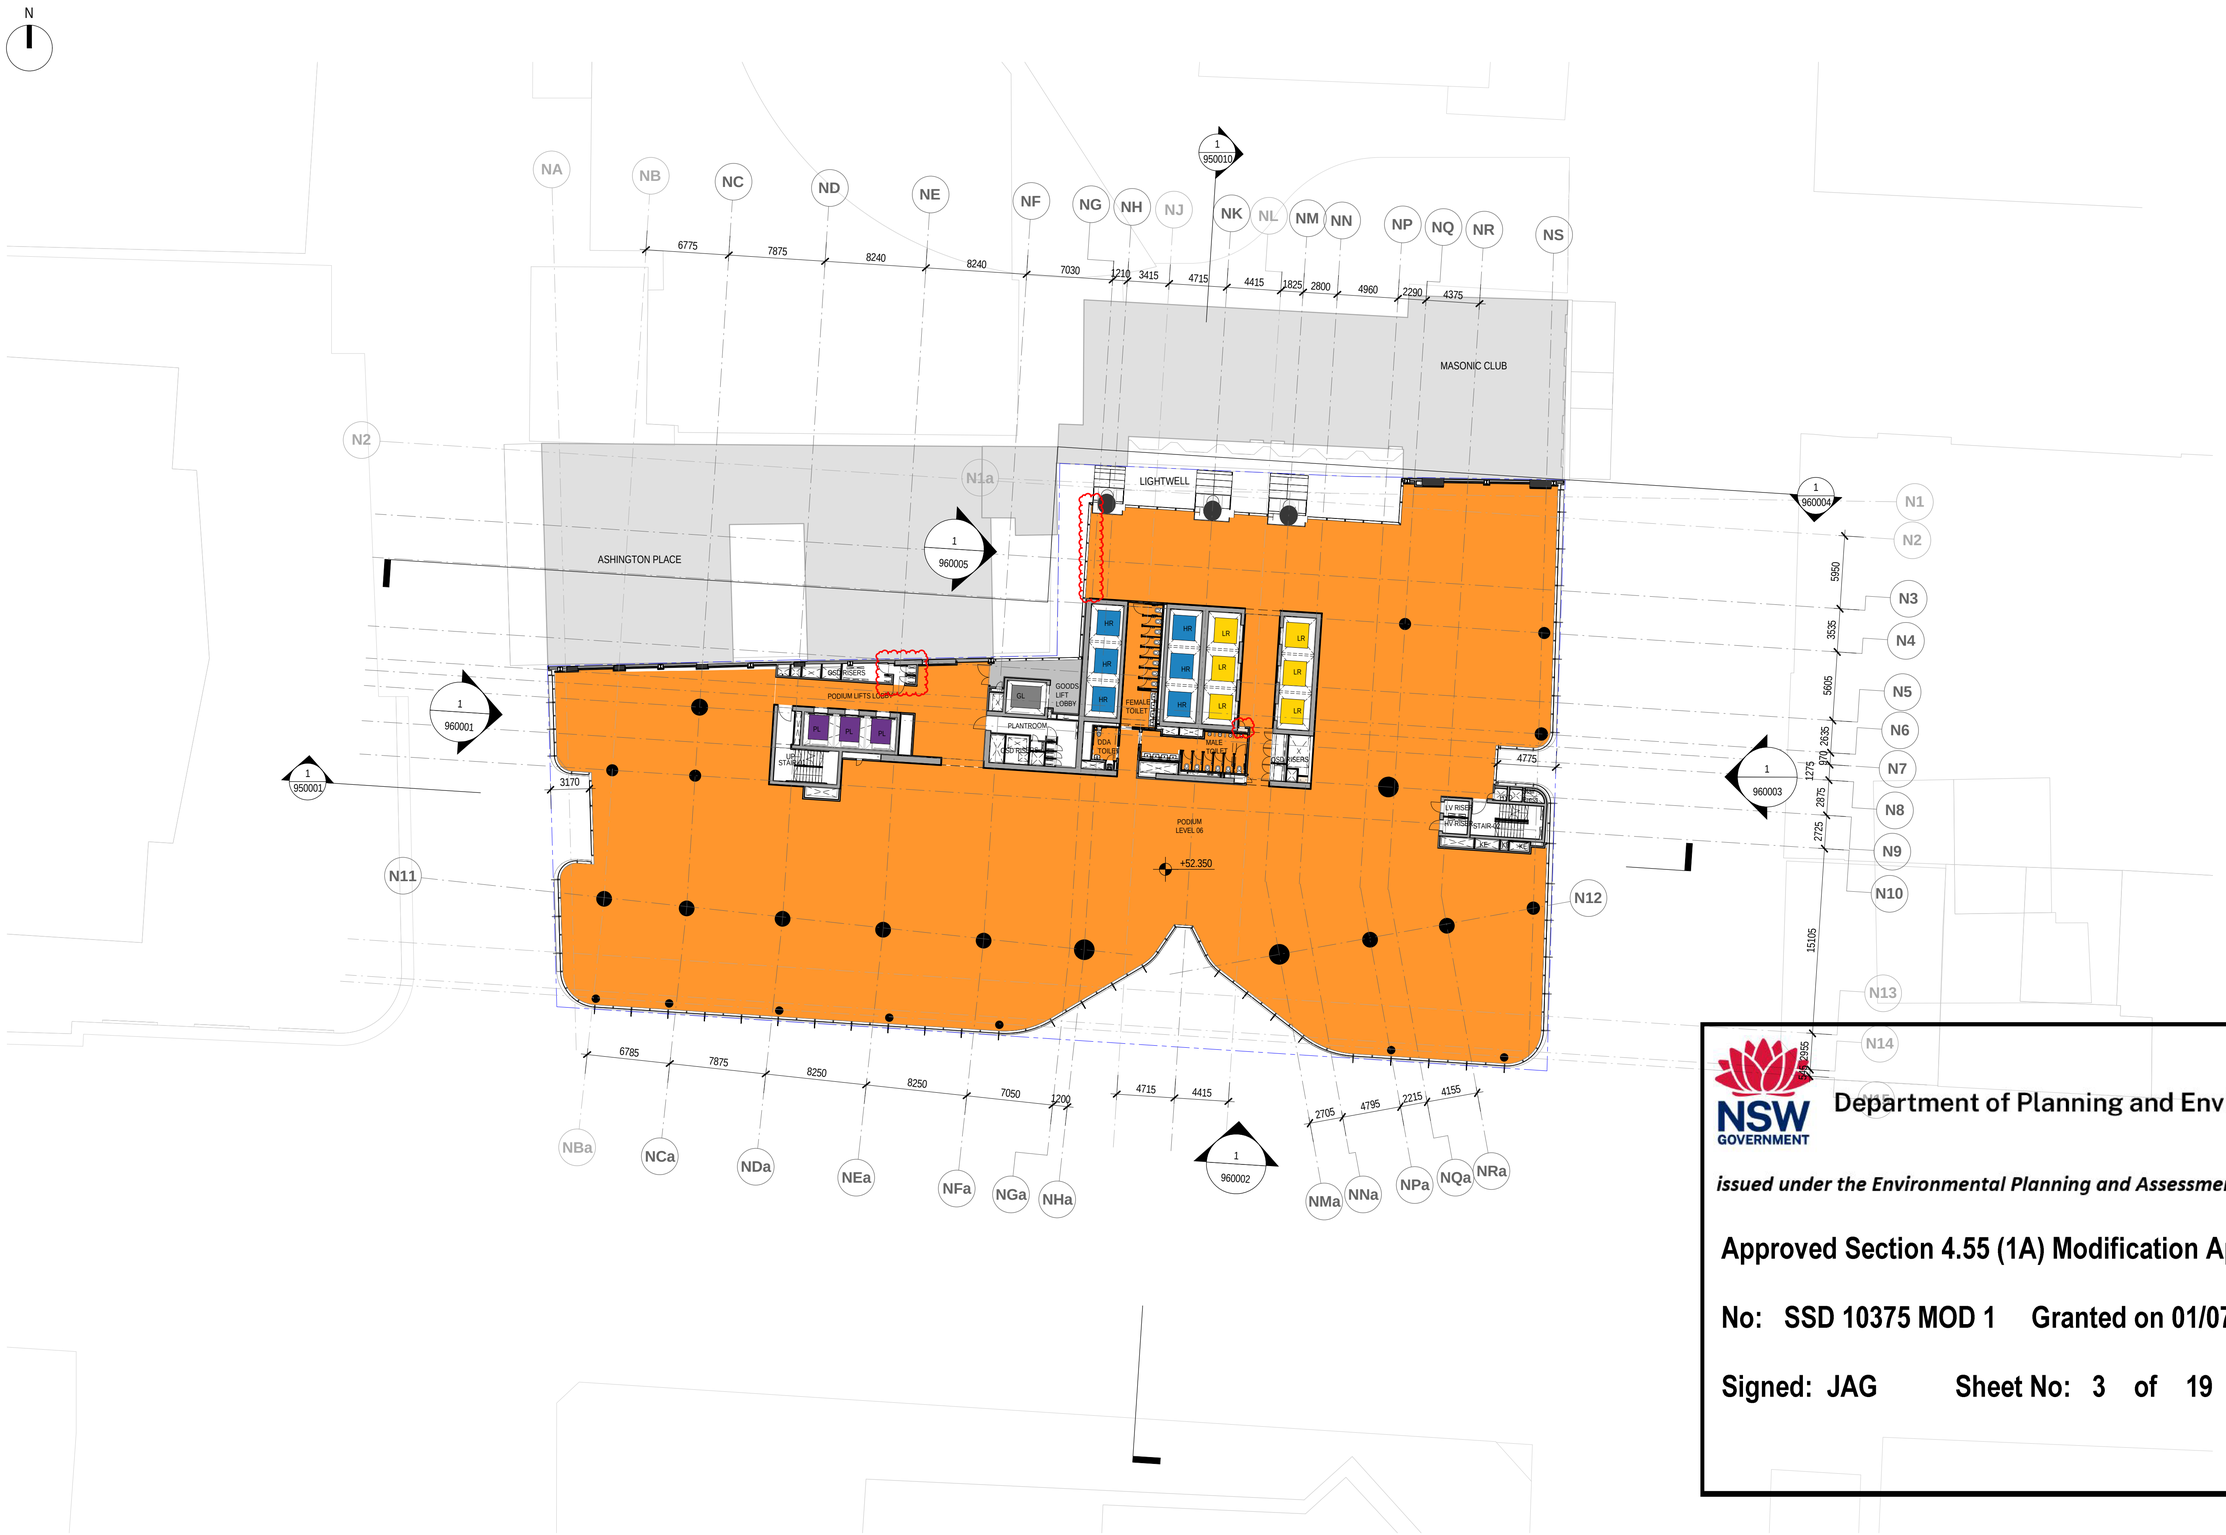

KEY

- PODIUM COMMERCIAL
- LOW RISE COMMERCIAL
- HIGH RISE COMMERCIAL

LEGEND

- SITE BOUNDARY
- WEIGHTED AVERAGE SETBACK
- ENVELOPE LINE

NOTE:

01. SITE SURVEY FILE NWRLSRT-RPS-OPN-SR-DWG-000003.A.01.INF.DWG, RECEIVED ON 15/11/2019.

02. FINAL SETOUT OF NORTH BOUNDARY WALLS SUBJECT TO FEDERATED SURVEY INFORMATION AND COORDINATION.

NSW GOVERNMENT

Department of Planning and Environment

issued under the Environmental Planning and Assessment Act 1979

Approved Section 4.55 (1A) Modification Application

No: SSD 10375 MOD 1 Granted on 01/07/2022

Signed: JAG Sheet No: 3 of 19

REV.	BY	DATE	DESCRIPTION	APPD.
F	COX	13/05/22	SSDA MOD SUBMISSION	NT
E	COX	30/09/21	SSDA MOD SUBMISSION	NT
D	F+P	29/10/20	SSDA RTS SUBMISSION TO DPIE	
C	F+P	08/10/20	SSDA RTS SUBMISSION TO (INTERNAL REVIEW)	
B	F+P	25/05/20	SSDA SUBMISSION TO DPIE	
A	F+P	20/03/20	SSDA SUBMISSION	

1:250 @ A1 0 2.5 5 7.5 10 12.5 m

A1 Original | Co-ordinate System: MGA Zone 56 | Height Datum: A.H.D. | This sheet may be prepared using colour and may be incomplete if copied

NOTE: Do not scale from this drawing.

CLIENT: NSW GOVERNMENT | sydney METRO

ISDP: OXFORD | CPB CONTRACTORS

The information shown on this drawing is for the purposes of the Sydney Metro Project only. No warranty is given or implied as to its suitability for any other purpose. The Service Providers accept no liability arising from the use of this drawing and the information shown thereon for any purpose other than the Sydney Metro Project.

SERVICE PROVIDERS: Foster + Partners | COX | CJ ARMS | BATESSMART | LCI | aurecon | TTW

DRAWN: COX
DESIGNED: F+P
DRG CHECK: SW / ML
DESIGN CHECK: ML
APPROVED: NT

DRG No. SMCSWSPS-COX-OSN-AT-DWG-930613

PITT STREET INTEGRATED STATION DEVELOPMENT - OSN
SSDA
GENERAL ARRANGEMENT PLAN
LEVEL 06

STATUS: TENDER DOCUMENTATION | SHEET 1 OF 1 | C

METRO DRG No. | REV. F

100mm AT FULL SIZE Plot Date & Time 23/05/2022 1:40:51 PM



KEY

- PODIUM COMMERCIAL
- LOW RISE COMMERCIAL
- HIGH RISE COMMERCIAL

LEGEND

- SITE BOUNDARY
- WEIGHTED AVERAGE SETBACK
- ENVELOPE LINE

NOTE:

01. SITE SURVEY FILE NWRLSRT-RPS-OPN-SR-DWG-000003.A.01.INF.DWG, RECEIVED ON 15/11/2019.

02. FINAL SETOUT OF NORTH BOUNDARY WALLS SUBJECT TO FEDERATED SURVEY INFORMATION AND COORDINATION.

NSW GOVERNMENT

Department of Planning and Environment

issued under the Environmental Planning and Assessment Act 1979

Approved Section 4.55 (1A) Modification Application

No: SSD 10375 MOD 1 Granted on 01/07/2022

Signed: JAG Sheet No: 4 of 19

REV.	BY	DATE	DESCRIPTION	APPD.
F	COX	13/05/22	SSDA MOD SUBMISSION	NT
E	COX	30/09/21	SSDA MOD SUBMISSION	NT
D	F+P	29/10/20	SSDA RTS SUBMISSION TO DPIE	
C	F+P	08/10/20	SSDA RTS SUBMISSION TO (INTERNAL REVIEW)	
B	F+P	25/05/20	SSDA SUBMISSION TO DPIE	
A	F+P	20/03/20	SSDA SUBMISSION	

1:250 @ A1 0 2.5 5 7.5 10 12.5 m

A1 Original | Co-ordinate System: MGA Zone 56 | Height Datum: A.H.D. | This sheet may be prepared using colour and may be incomplete if copied

NOTE: Do not scale from this drawing.

CLIENT: NSW GOVERNMENT | sydney METRO

ISDP: OXFORD | CPB CONTRACTORS

The information shown on this drawing is for the purposes of the Sydney Metro Project only. No warranty is given or implied as to its suitability for any other purpose. The Service Providers accept no liability arising from the use of this drawing and the information shown thereon for any purpose other than the Sydney Metro Project.

SERVICE PROVIDERS: Foster + Partners | COX | CJ ARMS | BATESSMART | LCI | aurecon | TTW

DRAWN: COX
DESIGNED: F+P
DRG CHECK: SW / ML
DESIGN CHECK: ML
APPROVED: NT

DRG No. SMCSWSPS-COX-OSN-AT-DWG-930713

PITT STREET INTEGRATED STATION DEVELOPMENT - OSN
SSDA
GENERAL ARRANGEMENT PLAN
LEVEL 07 - 08

STATUS: TENDER DOCUMENTATION | SHEET 1 OF 1 | C

METRO DRG No. | REV. F

100mm AT FULL SIZE Plot Date & Time 23/05/2022 4:12:20 PM



KEY

- PODIUM COMMERCIAL
- LOW RISE COMMERCIAL
- HIGH RISE COMMERCIAL

LEGEND

- SITE BOUNDARY
- WEIGHTED AVERAGE SETBACK
- ENVELOPE LINE

NOTE:

01. SITE SURVEY FILE NWRLSRT-RPS-OPN-SR-DWG-000003.A.01.INF.DWG, RECEIVED ON 15/11/2019.

02. FINAL SETOUT OF NORTH BOUNDARY WALLS SUBJECT TO FEDERATED SURVEY INFORMATION AND COORDINATION.

NSW GOVERNMENT Department of Planning and Environment

issued under the Environmental Planning and Assessment Act 1979

Approved Section 4.55 (1A) Modification Application

No: SSD 10375 MOD 1 Granted on 01/07/2022

Signed: JAG Sheet No: 5 of 19

GENERAL NOTES:

CONTRACTOR AND SUBCONTRACTOR SHALL VERIFY ALL DIMENSIONS OF THIS DRAWING AND SITE CONDITIONS PRIOR TO ANY WORK COMMENCING.
ALL SHOP DRAWINGS SHALL BE SUBMITTED TO THE ARCHITECT(s). THE MANUFACTURER SHALL NOT COMMENCE ANY WORKS PRIOR TO THE RETURN OF APPROVED SHOP DRAWINGS SIGNED BY THE RELEVANT CONSULTANT.
FIGURED DIMENSIONS TAKE PRECEDENCE OVER SCALED DIMENSIONS.
THIS DRAWINGS SHOULD BE READ IN CONJUNCTION WITH ALL RELEVANT CONTRACTS, SPECIFICATIONS AND DRAWINGS.
COPYRIGHT OF THIS DRAWING IS VESTED IN THE PRINCIPAL CONSULTANT.

NOTE: THIS DRAWING ISSUE INCLUDING ALL ADDITIONS ARE FLAGGED ∆. THIS REVISION IS TO BE READ IN CONJUNCTION WITH ALL PREVIOUSLY ISSUED.

01. REFER TO SERVICE ENGINEER'S DRAWINGS FOR LOCATION OF S.D.F BOXES, S.P.O'S AND SKIRTING DUCTS. REFER TO SERVICES ENGINEER'S DRAWINGS FOR CO-ORDINATION OF [illegible] AND COVED'
02. REFER TO STRUCTURAL ENGINEER'S DRAWINGS FOR SLAB SIZES AND DETAILS. REFER TO STRUCTURAL ENGINEER'S SUB-SOIL AND SHORING DETAILS.
03.REFER TO HYDRAULIC ENGINEER'S SERVICE LOCATION OF SUB-FLOOR SERVICES.
04. REFER TO STRUCTURAL ENGINEER'S DRAWINGS FOR COLUMN (STRUCTURAL WALL SIZES & DETAILS.
05.REFER TO DOOR SCHEDULES FOR DOOR DETAILS
06.REFER TO MECHANICAL ENGINEER'S DRAWINGS AND SHOP DRAWINGS FOR SIZES OF ALL DUCT PENETRATIONS AND LOUVRE OPENING SIZES.
07.REFER TO MECHANICAL ENGINEER'S DETAILS FOR PENETRATIONS AND BUILDING IN OF DUCTS, GRILLES, PLANT AND CEILING PLENUMS.
08.BUILD IN HIGH LEVEL OPENINGS FOR PLENUMS IN CEILING SPACES. REFER TO MECHANICAL ENGINEER'S DRAWING.
09.FOR ADDITIONAL SETOUT INFORMATION WHERE NO DIMENSIONING SHOWN, REFER TO REFERENCE TAGS FOR DETAILED ARCHITECTURAL DRAWINGS.
10. REFER TO SCHEDULES FOR FACADE AND FINISHES CODES.

REV.	BY	DATE	DESCRIPTION	APPD.
F	COX	13/05/22	SSDA MOD SUBMISSION	NT
E	COX	30/09/21	SSDA MOD SUBMISSION	NT
D	F+P	29/10/20	SSDA RTS SUBMISSION TO DPIE	
C	F+P	08/10/20	SSDA RTS SUBMISSION TO (INTERNAL REVIEW)	
B	F+P	25/05/20	SSDA SUBMISSION TO DPIE	
A	F+P	20/03/20	SSDA SUBMISSION	

1:250 @ A1 0 2.5 5 7.5 10 12.5 m

A1 Original | Co-ordinate System: MGA Zone 56 | Height Datum: A.H.D. | This sheet may be prepared using colour and may be incomplete if copied

NOTE: Do not scale from this drawing.

CLIENT: NSW GOVERNMENT | sydney METRO

ISDP: OXFORD | CPB CONTRACTORS

The information shown on this drawing is for the purposes of the Sydney Metro Project only. No warranty is given or implied as to its suitability for any other purpose. The Service Providers accept no liability arising from the use of this drawing and the information shown thereon for any purpose other than the Sydney Metro Project.

SERVICE PROVIDERS: Foster + Partners | COX | CJ ARMS | BATESSMART. | LCI | aurecon | TTW | Taylor Thomson Whitting

DRAWN COX | DESIGNED F+P | DRG CHECK SW / LB | DESIGN CHECK ML | APPROVED NT


DRG No. SMCSWSPS-FOS-OSN-AT-DWG-930913

PITT STREET INTEGRATED STATION DEVELOPMENT - OSN
SSDA
GENERAL ARRANGEMENT PLAN
LEVEL 09

STATUS: TENDER DOCUMENTATION | SHEET 1 OF 1

METRO DRG No. | REV. F

100mm AT FULL SIZE Plot Date & Time 30/09/2021 9:40:34 AM

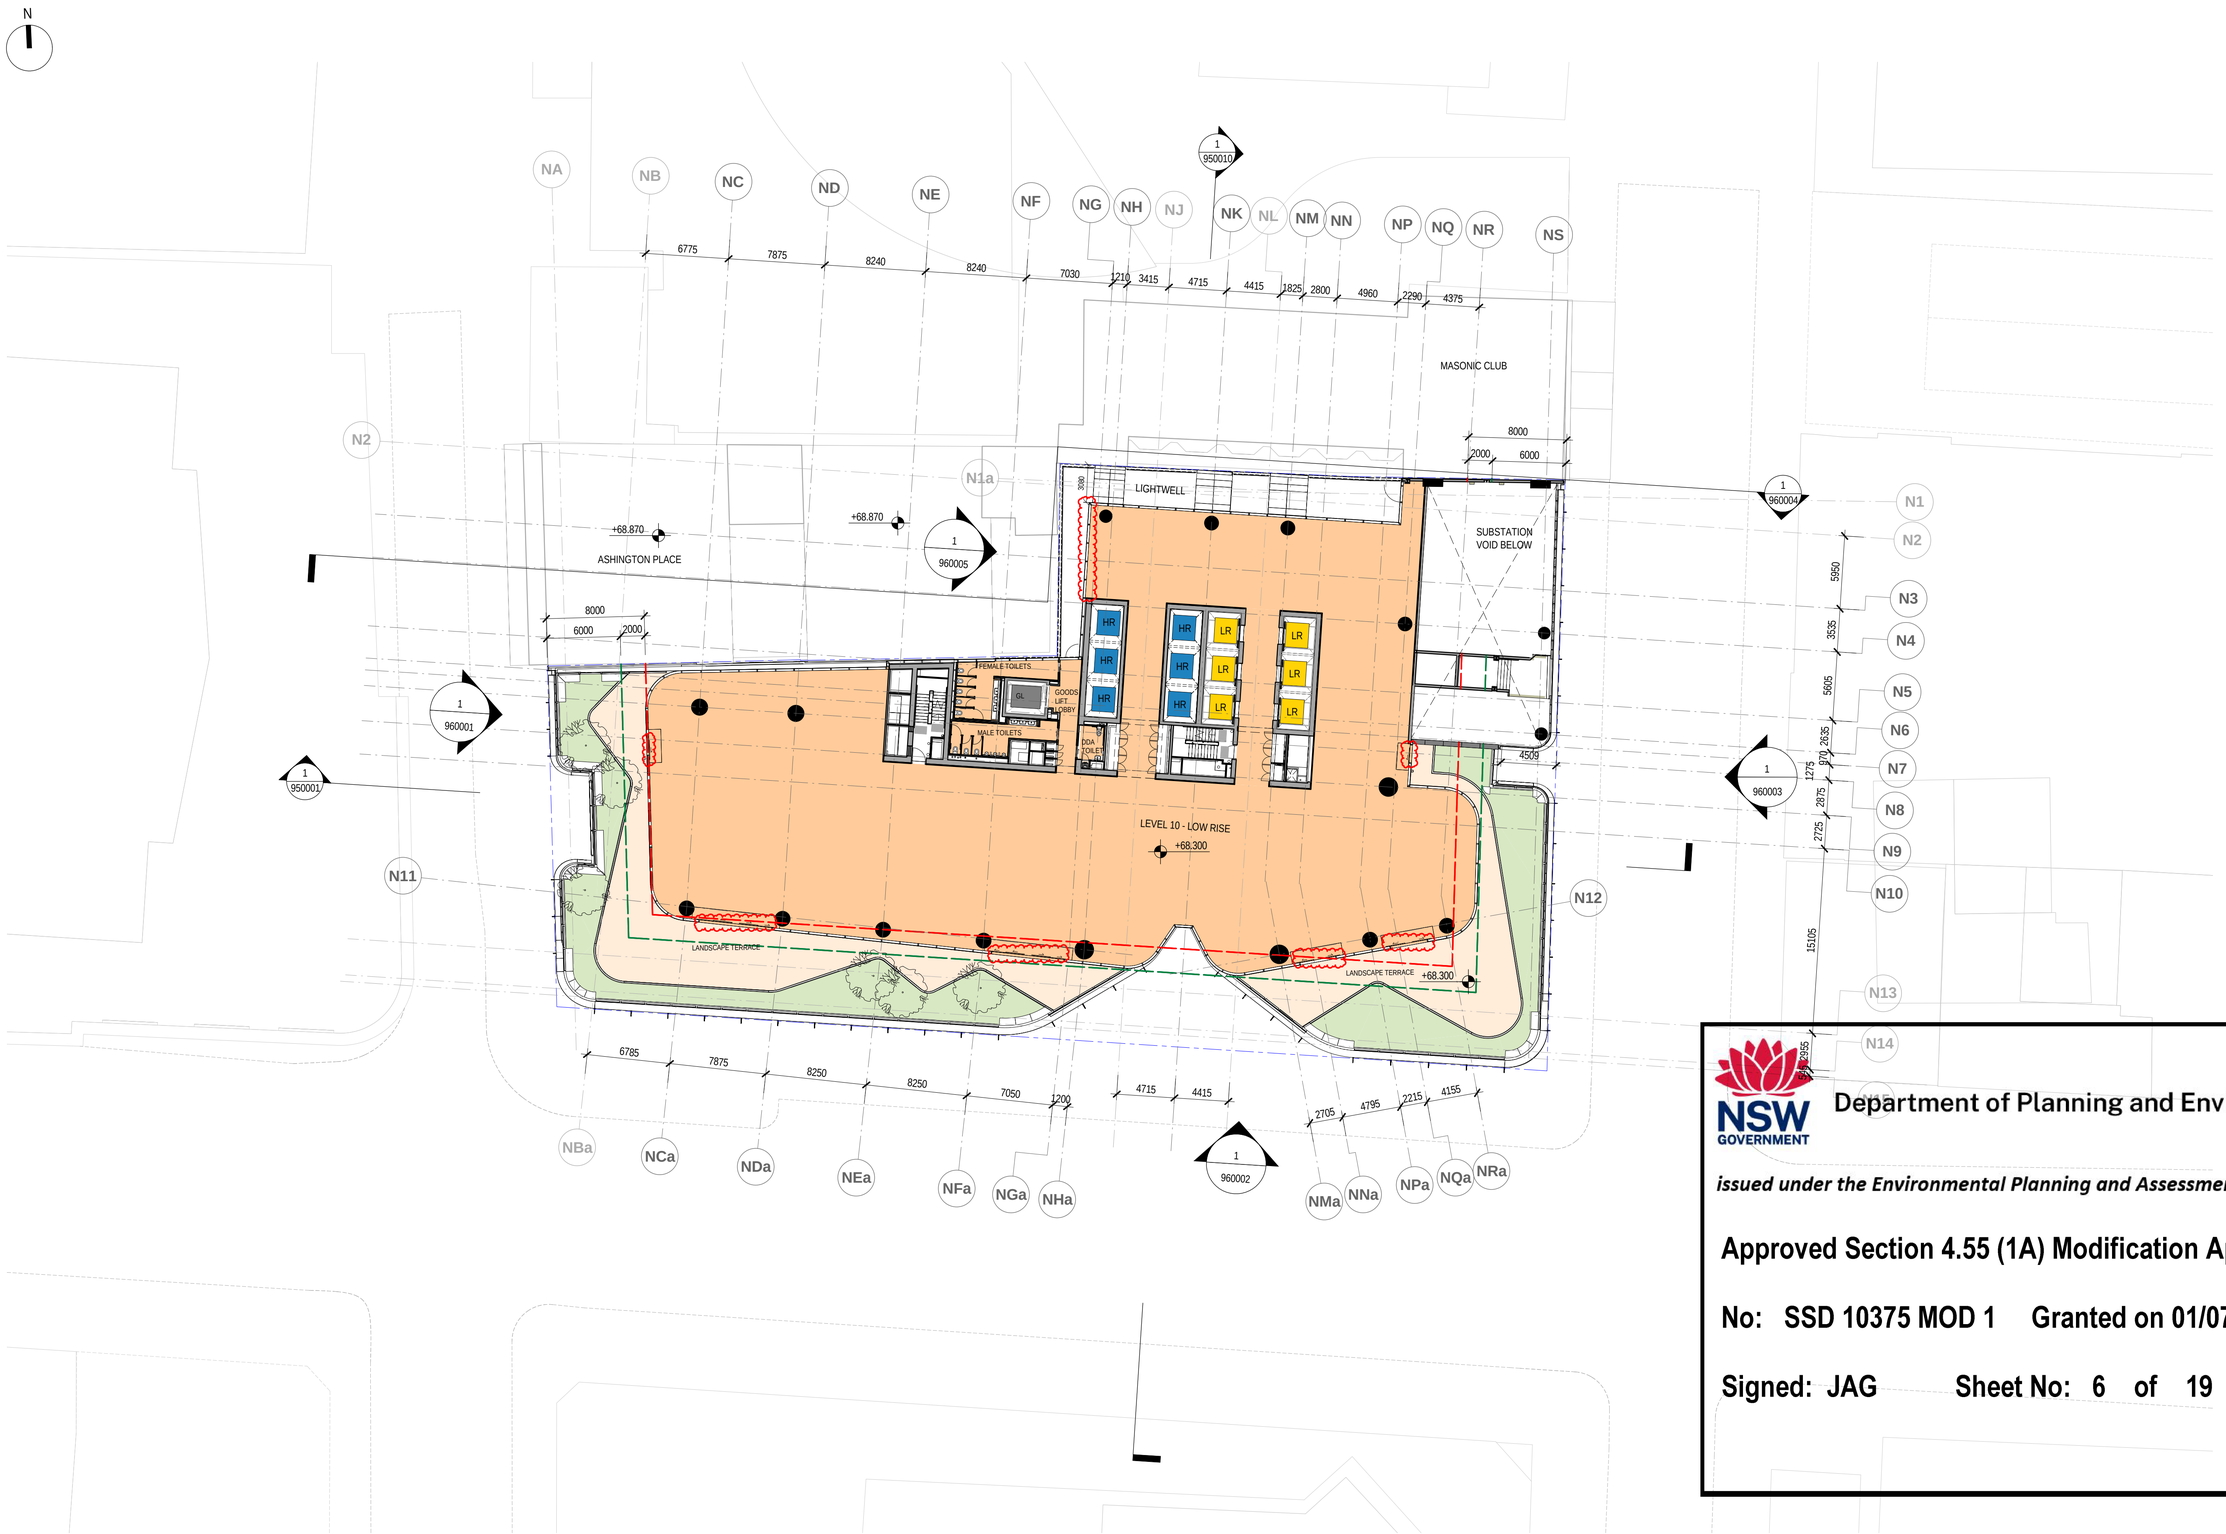

KEY

- PODIUM COMMERCIAL
- LOW RISE COMMERCIAL
- HIGH RISE COMMERCIAL

LEGEND

- SITE BOUNDARY
- WEIGHTED AVERAGE SETBACK
- ENVELOPE LINE

NOTE:

01. SITE SURVEY FILE NWRLSRT-RPS-OPN-SR-DWG-000003.A.01.INF.DWG, RECEIVED ON 15/11/2019.

02. FINAL SETOUT OF NORTH BOUNDARY WALLS SUBJECT TO FEDERATED SURVEY INFORMATION AND COORDINATION.

NOTE:

LANDSCAPE DESIGN UNDER REVIEW WITH SUE BARNSLEY

NSW GOVERNMENT

Department of Planning and Environment

issued under the Environmental Planning and Assessment Act 1979

Approved Section 4.55 (1A) Modification Application

No: SSD 10375 MOD 1 Granted on 01/07/2022

Signed: JAG Sheet No: 6 of 19

100mm AT FULL SIZE Plot Date & Time 23/05/2022 2:12:30 PM

REV.	BY	DATE	DESCRIPTION	APPD.
F	COX	13/05/22	SSDA MOD SUBMISSION	NT
E	COX	30/09/21	SSDA MOD SUBMISSION	NT
D	F+P	29/10/20	SSDA RTS SUBMISSION TO DPIE	
C	F+P	08/10/20	SSDA RTS SUBMISSION TO (INTERNAL REVIEW)	
B	F+P	25/05/20	SSDA SUBMISSION TO DPIE	
A	F+P	20/03/20	SSDA SUBMISSION	

1:250 @ A1 0 2.5 5 7.5 10 12.5 m

A1 Original | Co-ordinate System: MGA Zone 56 | Height Datum: A.H.D. | This sheet may be prepared using colour and may be incomplete if copied

NOTE: Do not scale from this drawing.

CLIENT: NSW GOVERNMENT | sydney METRO

ISDP: OXFORD | CPB CONTRACTORS

The information shown on this drawing is for the purposes of the Sydney Metro Project only. No warranty is given or implied as to its suitability for any other purpose. The Service Providers accept no liability arising from the use of this drawing and the information shown thereon for any purpose other than the Sydney Metro Project.

SERVICE PROVIDERS: Foster + Partners | COX | CJ ARMS | BATESSMART. | LCI | aurecon | TTW

DRAWN COX | DESIGNED F+P | DRG CHECK SW / ML | DESIGN CHECK ML | APPROVED NT

DRG No. SMCSWSPS-COX-OSN-AT-DWG-931013

PITT STREET INTEGRATED STATION DEVELOPMENT - OSN


SSDA

GENERAL ARRANGEMENT PLAN

LEVEL 10

STATUS: TENDER DOCUMENTATION | SHEET 1 OF 1 | ©

METRO DRG No. | REV. F

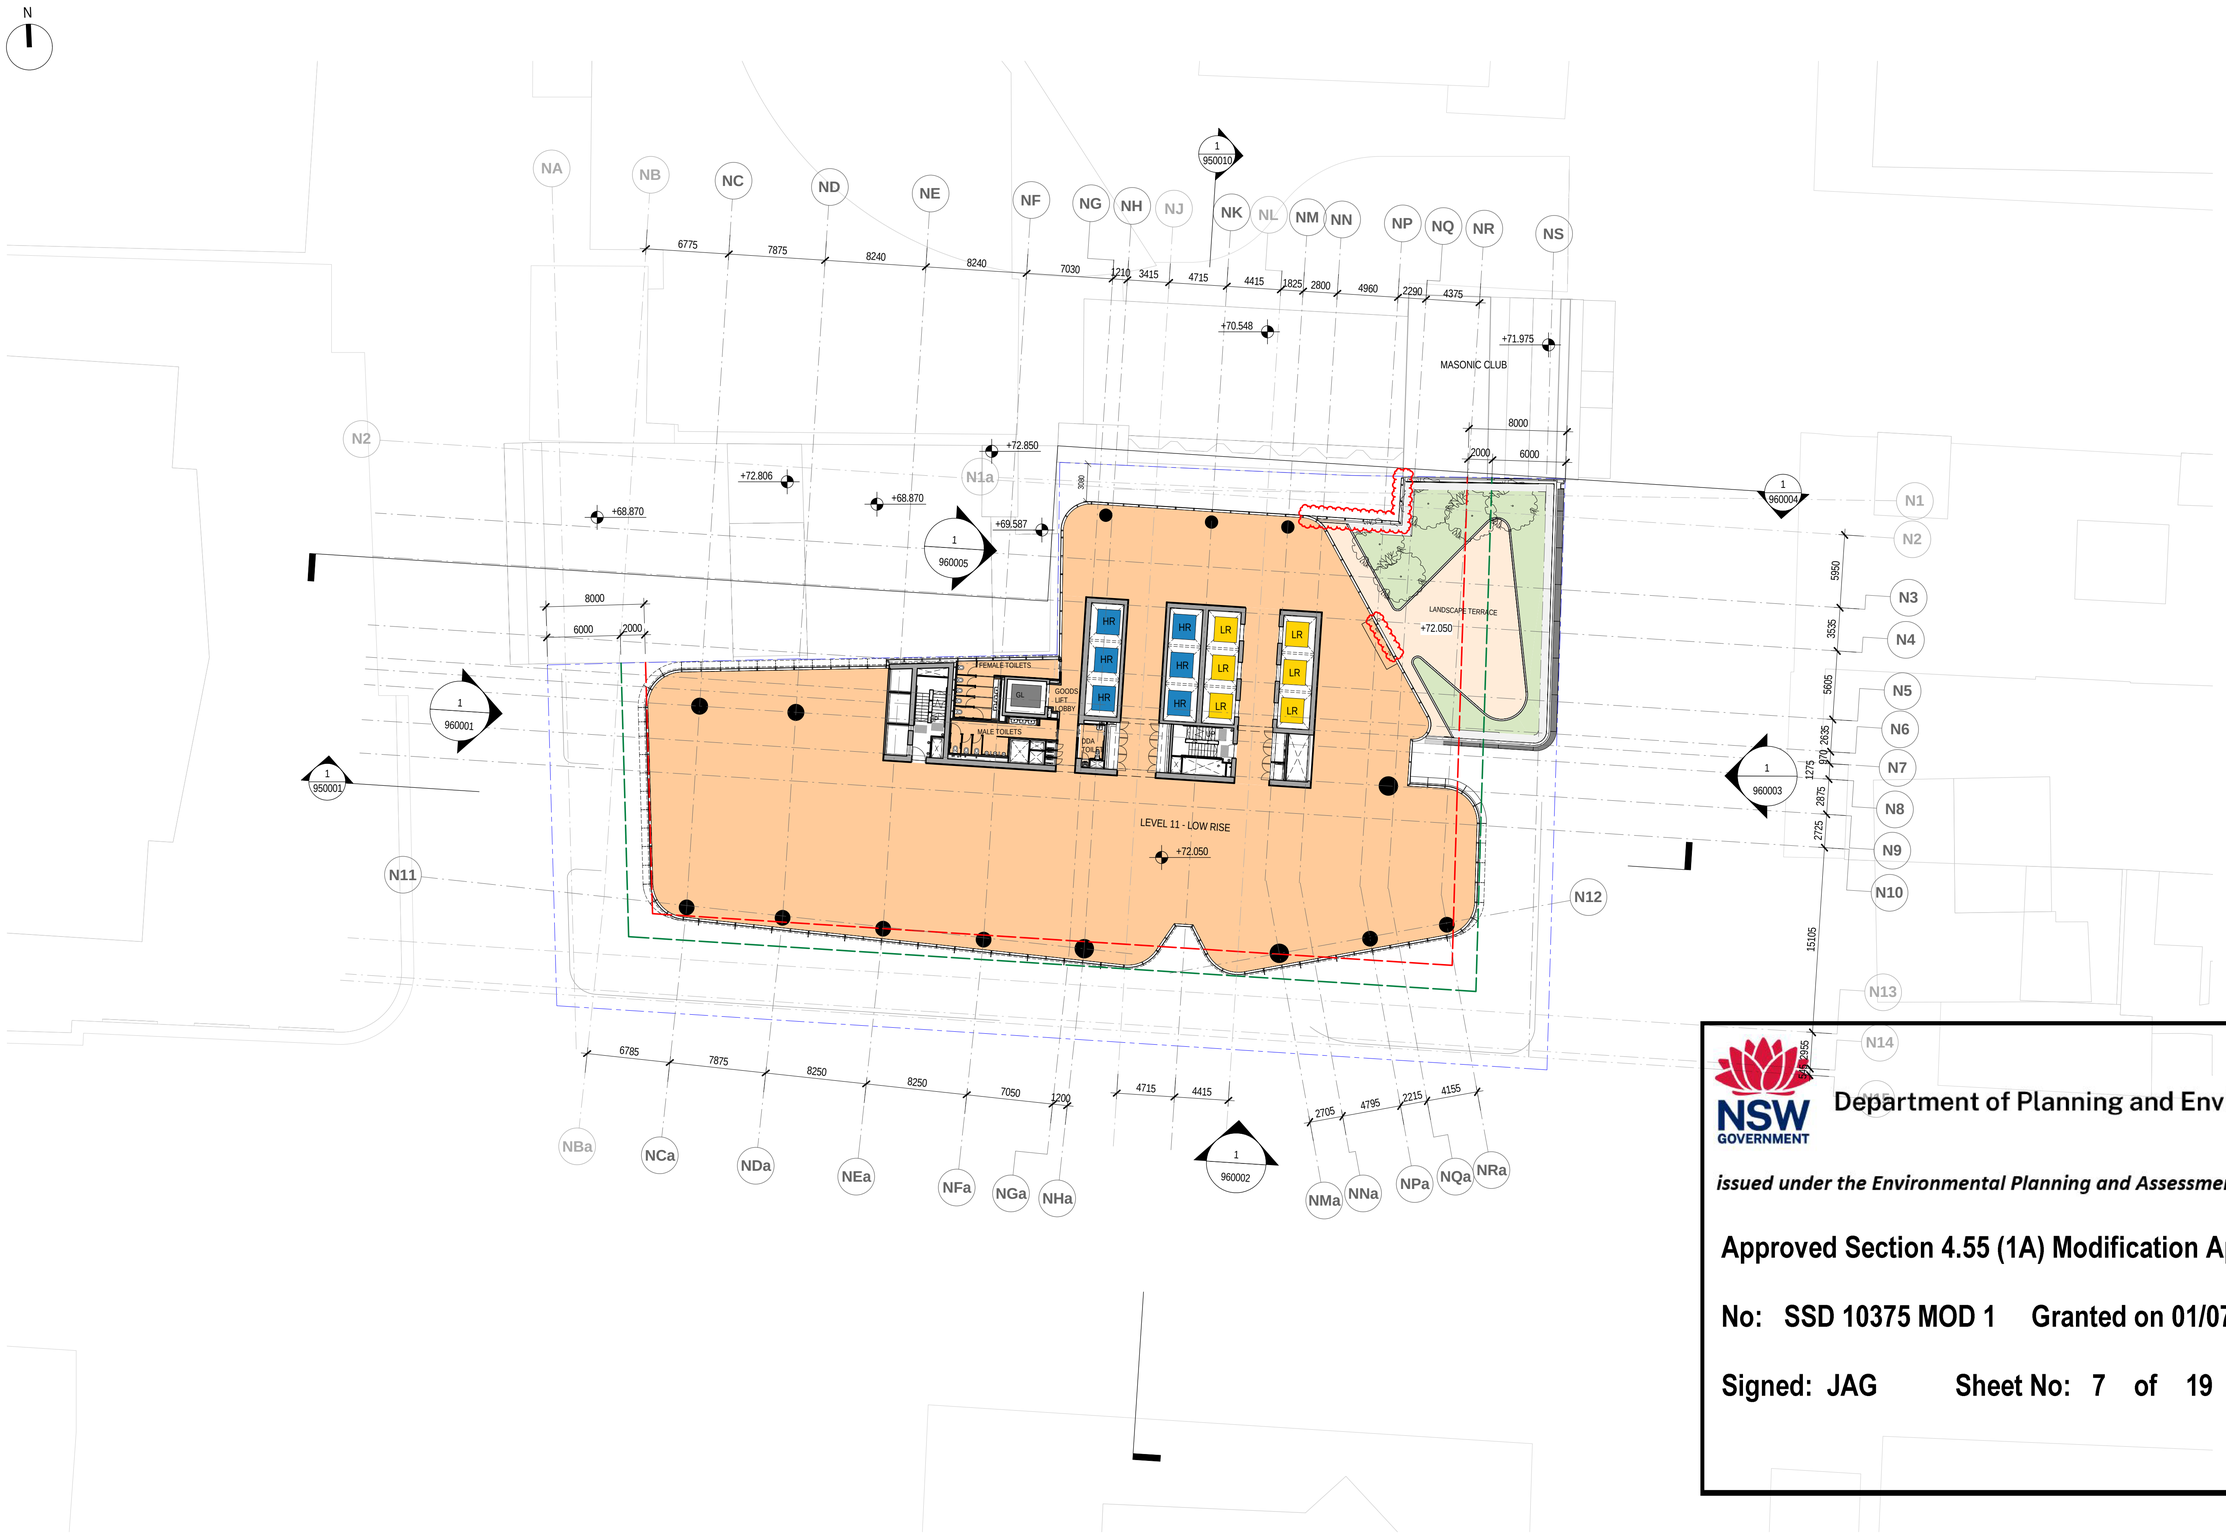

KEY

- PODIUM COMMERCIAL
- LOW RISE COMMERCIAL
- HIGH RISE COMMERCIAL

LEGEND

- SITE BOUNDARY
- WEIGHTED AVERAGE SETBACK
- ENVELOPE LINE

NOTE:

01. SITE SURVEY FILE NWRLSRT-RPS-OPN-SR-DWG-000003.A.01.INF.DWG, RECEIVED ON 15/11/2019.

02. FINAL SETOUT OF NORTH BOUNDARY WALLS SUBJECT TO FEDERATED SURVEY INFORMATION AND COORDINATION.

NOTE:

LANDSCAPE DESIGN UNDER REVIEW WITH SUE BARNSLEY

NSW GOVERNMENT

Department of Planning and Environment

issued under the Environmental Planning and Assessment Act 1979

Approved Section 4.55 (1A) Modification Application

No: SSD 10375 MOD 1 Granted on 01/07/2022

Signed: JAG Sheet No: 7 of 19

REV.	BY	DATE	DESCRIPTION	APPD.
F	COX	13/05/22	SSDA MOD SUBMISSION	NT
E	COX	30/09/21	SSDA MOD SUBMISSION	NT
D	F+P	29/10/20	SSDA RTS SUBMISSION TO DPIE	
C	F+P	08/10/20	SSDA RTS SUBMISSION TO (INTERNAL REVIEW)	
B	F+P	25/05/20	SSDA SUBMISSION TO DPIE	
A	F+P	20/03/20	SSDA SUBMISSION	

1:250 @ A1 0 2.5 5 7.5 10 12.5 m

A1 Original | Co-ordinate System: MGA Zone 56 | Height Datum: A.H.D. | This sheet may be prepared using colour and may be incomplete if copied

NOTE: Do not scale from this drawing.

CLIENT: NSW GOVERNMENT | sydney METRO

ISDP: OXFORD | CPB CONTRACTORS

SERVICE PROVIDERS: Foster + Partners | COX | C.J ARMS | BATESSMART | LCI | aurecon | TTW

The information shown on this drawing is for the purposes of the Sydney Metro Project only. No warranty is given or implied as to its suitability for any other purpose. The Service Providers accept no liability arising from the use of this drawing and the information shown thereon for any purpose other than the Sydney Metro Project.

DRAWN COX | DESIGNED F+P | DRG CHECK SW / ML | DESIGN CHECK ML | APPROVED NT

DRG No. SMCSWSPS-COX-OSN-AT-DWG-931113

PITT STREET INTEGRATED STATION DEVELOPMENT - OSN


SSDA

GENERAL ARRANGEMENT PLAN

LEVEL 11

STATUS: TENDER DOCUMENTATION | SHEET 1 OF 1 | © | METRO DRG No. | REV. F

100mm AT FULL SIZE Plot Date & Time 21/05/2022 1:03:33 PM

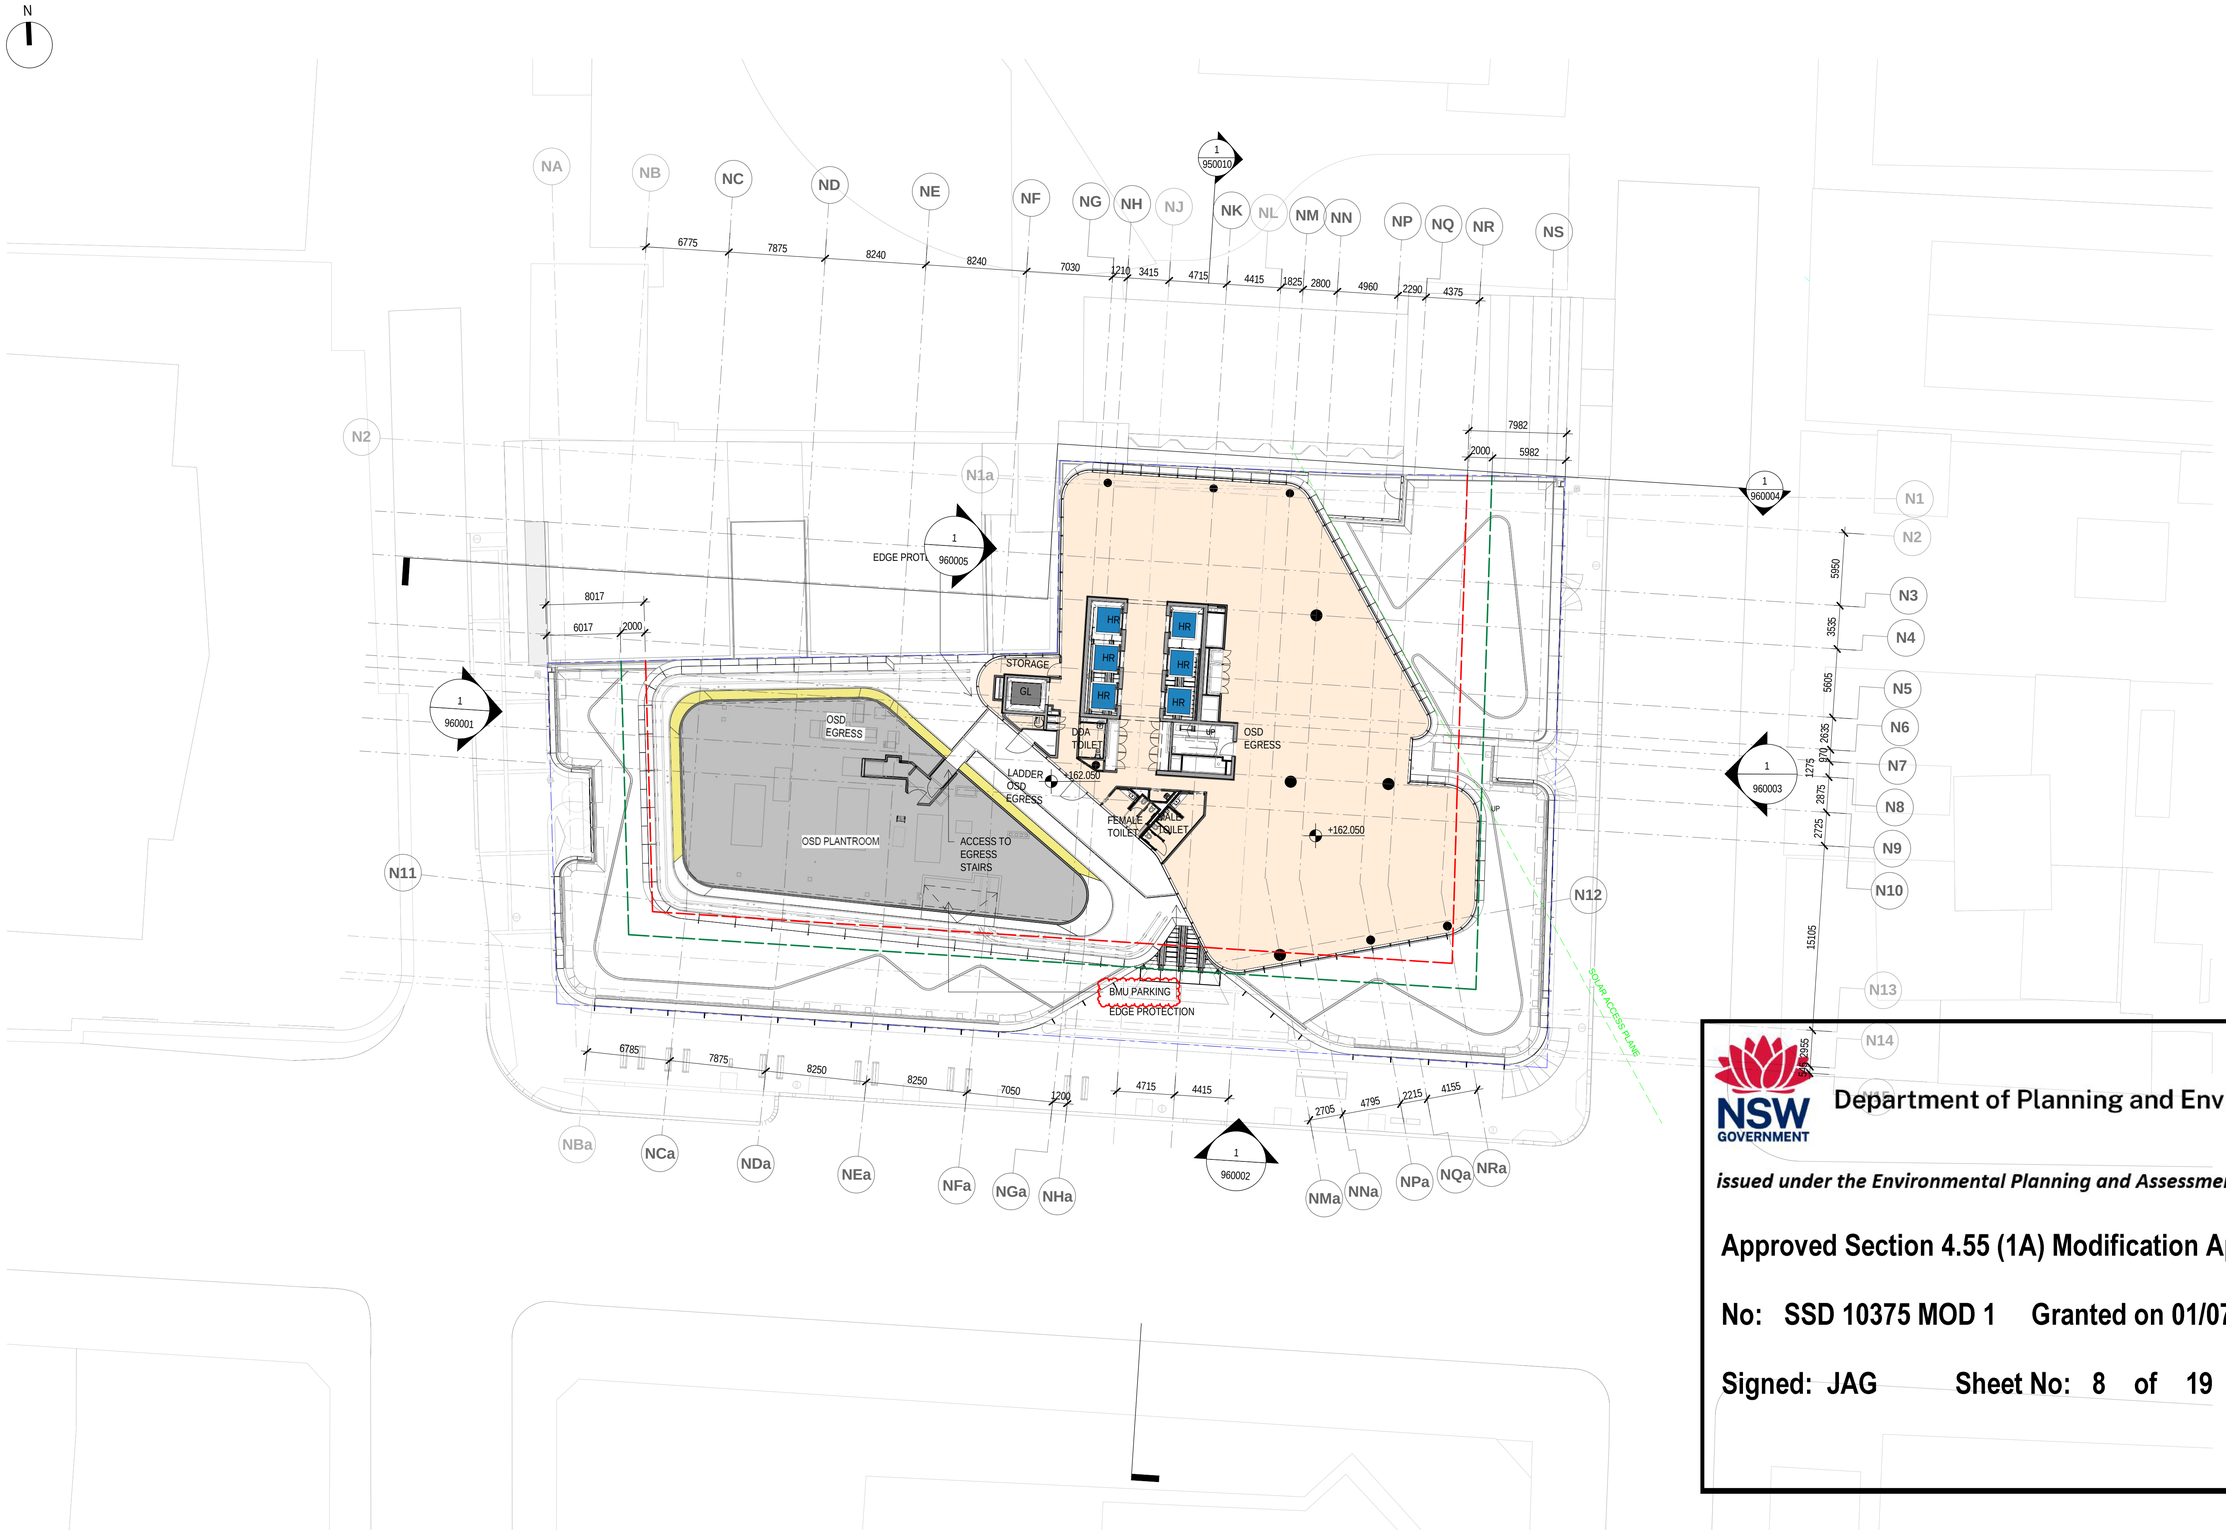

KEY

- PODIUM COMMERCIAL
- LOW RISE COMMERCIAL
- HIGH RISE COMMERCIAL

LEGEND

- SITE BOUNDARY
- WEIGHTED AVERAGE SETBACK
- ENVELOPE LINE

NOTE:

01. SITE SURVEY FILE NWRLSRT-RPS-OPN-SR-DWG-000003.A.01.INF.DWG, RECEIVED ON 15/11/2019.

02. FINAL SETOUT OF NORTH BOUNDARY WALLS SUBJECT TO FEDERATED SURVEY INFORMATION AND COORDINATION.

NSW GOVERNMENT

Department of Planning and Environment

issued under the Environmental Planning and Assessment Act 1979

Approved Section 4.55 (1A) Modification Application

No: SSD 10375 MOD 1 Granted on 01/07/2022

Signed: JAG Sheet No: 8 of 19

REV.	BY	DATE	DESCRIPTION	APPD.
F	COX	13/05/22	SSDA MOD SUBMISSION	NT
E	COX	30/09/21	SSDA MOD SUBMISSION	NT
D	F+P	29/10/20	SSDA RTS SUBMISSION TO DPIE	
C	F+P	08/10/20	SSDA RTS SUBMISSION TO (INTERNAL REVIEW)	
B	F+P	25/05/20	SSDA SUBMISSION TO DPIE	
A	F+P	20/03/20	SSDA SUBMISSION	

1:250 @ A1 0 2.5 5 7.5 10 12.5 m

A1 Original | Co-ordinate System: MGA Zone 56 | Height Datum: A.H.D. | This sheet may be prepared using colour and may be incomplete if copied

NOTE: Do not scale from this drawing.

CLIENT: NSW GOVERNMENT | sydney METRO

ISDP: OXFORD | CPB CONTRACTORS

The information shown on this drawing is for the purposes of the Sydney Metro Project only. No warranty is given or implied as to its suitability for any other purpose. The Service Providers accept no liability arising from the use of this drawing and the information shown thereon for any purpose other than the Sydney Metro Project.

SERVICE PROVIDERS: Foster + Partners | COX | CJ ARMS | BATESSMART. | LCI | aurecon | TTW

DRAWN COX | DESIGNED F+P | DRG CHECK SW / ML | DESIGN CHECK ML | APPROVED NT

DRG No. SMCSWSPS-COX-OSN-AT-DWG-933513

PITT STREET INTEGRATED STATION DEVELOPMENT - OSN


SSDA

GENERAL ARRANGEMENT PLAN LEVEL 35

STATUS: TENDER DOCUMENTATION | SHEET 1 OF 1 | ©

METRO DRG No. | REV. F

100mm AT FULL SIZE Plot Date & Time 21/05/2022 1:06:06 PM

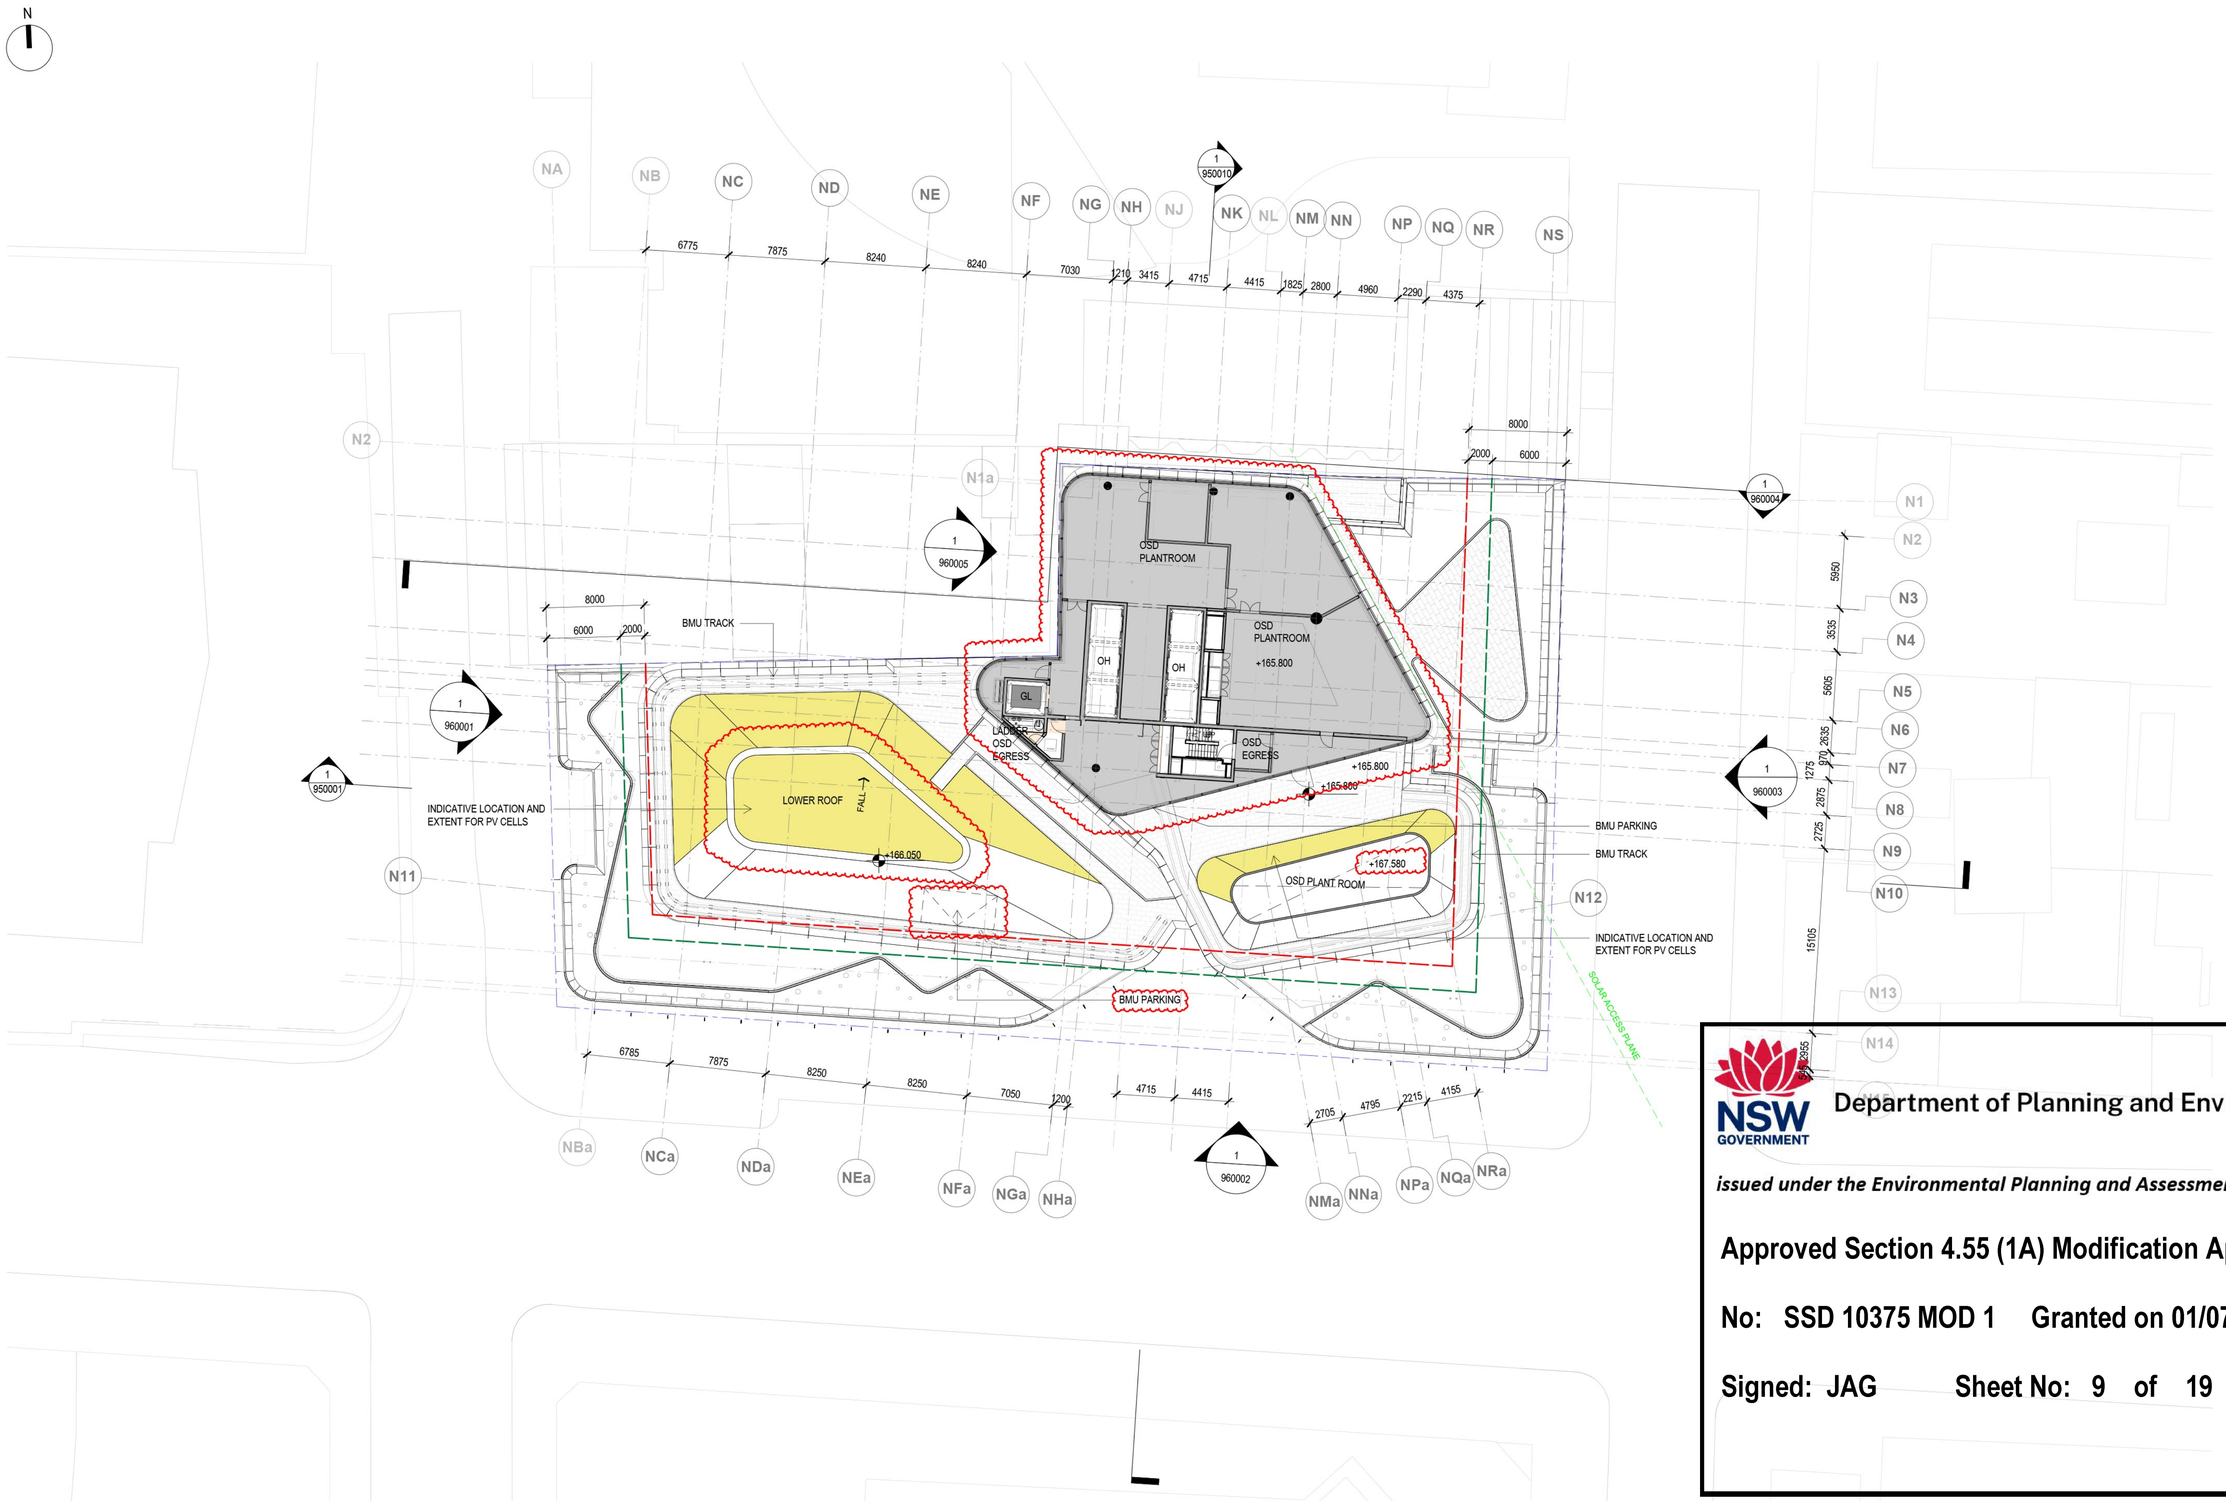

LEGEND

- SITE BOUNDARY
- WEIGHTED AVERAGE SETBACK
- ENVELOPE LINE

NOTE:

01. SITE SURVEY FILE NWRLSRT-RPS-OPN-SR-DWG-000003.A.01.INF.DWG, RECEIVED ON 15/11/2019.

02. FINAL SETOUT OF NORTH BOUNDARY WALLS SUBJECT TO FEDERATED SURVEY INFORMATION AND COORDINATION.

NSW GOVERNMENT

Department of Planning and Environment

issued under the Environmental Planning and Assessment Act 1979

Approved Section 4.55 (1A) Modification Application

No: SSD 10375 MOD 1 Granted on 01/07/2022

Signed: JAG Sheet No: 9 of 19

REV.	BY	DATE	DESCRIPTION	APPD.
F	COX	13/05/22	SSDA MOD SUBMISSION	NT
E	COX	30/09/21	SSDA MOD SUBMISSION	NT
D	F+P	29/10/20	SSDA RTS SUBMISSION TO DPIE	
C	F+P	08/10/20	SSDA RTS SUBMISSION TO (INTERNAL REVIEW)	
B	F+P	25/05/20	SSDA SUBMISSION TO DPIE	
A	F+P	20/03/20	SSDA SUBMISSION	

1:250 @ A1 0 2.5 5 7.5 10 12.5 m

A1 Original | Co-ordinate System: MGA Zone 56 | Height Datum: A.H.D. | This sheet may be prepared using colour and may be incomplete if copied

NOTE: Do not scale from this drawing.

CLIENT: NSW GOVERNMENT | sydney METRO

ISDP: OXFORD | CPB CONTRACTORS

The information shown on this drawing is for the purposes of the Sydney Metro Project only. No warranty is given or implied as to its suitability for any other purpose. The Service Providers accept no liability arising from the use of this drawing and the information thereon for any purpose other than the Sydney Metro Project.

SERVICE PROVIDERS: Foster + Partners | COX | CJ ARMS | BATESSMART. | LCI | aurecon | TTW

DRAWN COX | DESIGNED F+P | DRG CHECK SW / ML | DESIGN CHECK ML | APPROVED NT

DRG No. SMCSWSPS-COX-OSN-AT-DWG-933613

PITT STREET INTEGRATED STATION DEVELOPMENT - OSN

SSDA

GENERAL ARRANGEMENT PLAN LEVEL 36

STATUS: TENDER DOCUMENTATION | SHEET 1 OF 1 | C

METRO DRG No. | REV. F

100mm AT FULL SIZE Plot Date & Time 23/05/2022 2:30:56 PM

N

LEGEND

- SITE BOUNDARY
- WEIGHTED AVERAGE SETBACK
- ENVELOPE LINE

NOTE:

01. SITE SURVEY FILE NWRLSRT-RPS-OPN-SR-DWG-000003.A.01.INF.DWG, RECEIVED ON 15/11/2019.
02. PUBLIC DOMAIN DOES NOT FORM PART OF THE SSDA FOR OVER STATION DEVELOPMENT AND IS SHOWN FOR INFORMATION PURPOSES ONLY. IT WILL BE PART OF CSSI APPROVAL 15_7400.

01 / 950010

NA NB NC ND NE NF NG NH NJ NK NL NM NN NP NQ NR NS

6775 7875 8240 8240 7030 1210 3415 4715 4415 1825 2800 4960 2290 4375

INDICATIVE LOCATION AND EXTENT FOR PV CELLS

N1a N1

8000 2000 6000

01 / 960004

INDICATIVE LOCATION FOR ACCESS LADDER TO TOP OF LIFT MOTOR ROOM

OSD PLANTROOM +169.300

OSD PLANTROOM

OSD PLANTROOM

OSD EGRESS

LADDER OSD EGRESS

DN

+165.800

8000 6000 2000

BMU TRACK

BMU PARKING

1 / 960001

01 / 950001

LOWER ROOF +166.050

INTERMEDIATE ROOF +167.580

BMU PARKING

BMU TRACK

INDICATIVE LOCATION AND EXTENT FOR PV CELLS

SOLAR ACCESS PLANE

1 / 960003

5950 3535 5605 2635 970 1275 2875 2725 15105 2355

N2 N3 N4 N5 N6 N7 N8 N9 N10 N11 N12 N13 N14 N15

6785 7875 8250 8250 7050 1200 4715 4415 2705 4795 2215 4155

NBa NCa NDa NEa NFa NGa NHa NMa NNa NPa NQa NRa

1 / 960002

Level Deleted

Department of Planning and Environment

issued under the Environmental Planning and Assessment Act 1979

Approved Section 4.55 (1A) Modification Application

No: SSD 10375 MOD 1 Granted on 01/07/2022

Signed: JAG Sheet No: 10 of 19

REV.	BY	DATE	DESCRIPTION	APPD.
D	F+P	29/10/20	SSDA RTS SUBMISSION TO DPIE	
C	F+P	08/10/20	SSDA RTS SUBMISSION (INTERNAL REVIEW)	
B	F+P	25/05/20	SSDA SUBMISSION TO DPIE	
A	F+P	20/03/20	SSDA SUBMISSION	

1:250 @ A1 0 2.5 5 7.5 10 12.5 m

A1 Original | Co-ordinate System: MGA Zone 56 | Height Datum: A.H.D. | This sheet may be prepared using colour and may be incomplete if copied

NOTE: Do not scale from this drawing.

CLIENT: NSW GOVERNMENT, sydney METRO

ISDP: OXFORD, CPB CONTRACTORS

The information shown on this drawing is for the purposes of the Sydney Metro Project only. No warranty is given or implied as to its suitability for any other purpose. The Service Providers accept no liability arising from the use of this drawing and the information shown thereon for any purpose other than the Sydney Metro Project.

SERVICE PROVIDERS: Foster + Partners, COX, CJ ARMS, BATESSMART, LCI, aurecon, TTW

DRAWN F+P
DESIGNED F+P
DRG CHECK SW / LB
DESIGN CHECK RP / LB
APPROVED RP/ML

DRG No. SMCSWSPS-FOS-OSN-AT-DWG-933713

PITT STREET INTEGRATED STATION DEVELOPMENT - OSN
SSDA
GENERAL ARRANGEMENT PLAN
LEVEL 37

STATUS: DETAILED DESIGN | SHEET 1 OF 1 | ©

METRO DRG No. | REV. D

100mm AT FULL SIZE Plot Date & Time 28/10/2020 16:30:01

N

LEGEND

- SITE BOUNDARY
- WEIGHTED AVERAGE SETBACK
- ENVELOPE LINE

NOTE:

01. SITE SURVEY FILE NWRLSRT-RPS-OPN-SR-DWG-000003.A.01.INF.DWG, RECEIVED ON 15/11/2019.

02. FINAL SETOUT OF NORTH BOUNDARY WALLS SUBJECT TO FEDERATED SURVEY INFORMATION AND COORDINATION.

NA NB NC ND NE NF NG NH NJ NK NL NM NN NP NQ NR NS

6775 7875 8240 8240 7030 1210 3415 4715 4415 1825 2800 4960 2290 4375

1 950010

N1 N2 N3 N4 N5 N6 N7 N8 N9 N10 N11 N12 N13 N14 N15

5950 3535 5605 2635 970 1275 2875 2725 15105 5955

N1a N2

1 960005

1 960004

1 960003

1 960001

1 950001

8000 2000 6000

BMU TRACK

BMU PARKING

+169.300

VOID BELOW

+171.950

OSD PLANT ROOM

INDICATIVE LOCATION AND EXTENT FOR PV CELLS

LOWER ROOF

+165.800

+166.050

INTERMEDIATE ROOF

+167.580

UP

SOLAR ACCESS PLANE

NBa NCa NDa NEa NFa NGa NHa

6785 7875 8250 8250 7050 1200

4715 4415

1 960002

NMa NNa NPa NQa NRa

2705 4795 2215 4155

NSW GOVERNMENT Department of Planning and Environment

issued under the Environmental Planning and Assessment Act 1979

Approved Section 4.55 (1A) Modification Application

No: SSD 10375 MOD 1 Granted on 01/07/2022

Signed: JAG Sheet No: 11 of 19

REV.	BY	DATE	DESCRIPTION	APPD.
F	COX	13/05/22	SSDA MOD SUBMISSION	NT
E	COX	30/09/21	SSDA MOD SUBMISSION	NT
D	F+P	29/10/20	SSDA RTS SUBMISSION TO DPIE	
C	F+P	08/10/20	SSDA RTS SUBMISSION TO (INTERNAL REVIEW)	
B	F+P	25/05/20	SSDA SUBMISSION TO DPIE	
A	F+P	20/03/20	SSDA SUBMISSION	

1:250 @ A1 0 2.5 5 7.5 10 12.5 m

A1 Original | Co-ordinate System: MGA Zone 56 | Height Datum: A.H.D. | This sheet may be prepared using colour and may be incomplete if copied

NOTE: Do not scale from this drawing.

CLIENT: NSW GOVERNMENT | sydney METRO

ISDP: OXFORD | CPB CONTRACTORS

The information shown on this drawing is for the purposes of the Sydney Metro Project only. No warranty is given or implied as to its suitability for any other purpose. The Service Providers accept no liability arising from the use of this drawing and the information shown thereon for any purpose other than the Sydney Metro Project.

SERVICE PROVIDERS: Foster + Partners | COX | CJ ARMS | BATESSMART. | LCI | aurecon | TTW

DRAWN COX | DESIGNED F+P | DRG CHECK SW / ML | DESIGN CHECK ML | APPROVED NT

DRG No. SMCSWSPS-COX-OSN-AT-DWG-933813

PITT STREET INTEGRATED STATION DEVELOPMENT - OSN

SSDA


GENERAL ARRANGEMENT PLAN

LEVEL 37

STATUS: TENDER DOCUMENTATION | SHEET 1 OF 1 | C

METRO DRG No. | REV. F

100mm AT FULL SIZE Plot Date & Time 23/05/2022 10:20:14 AM

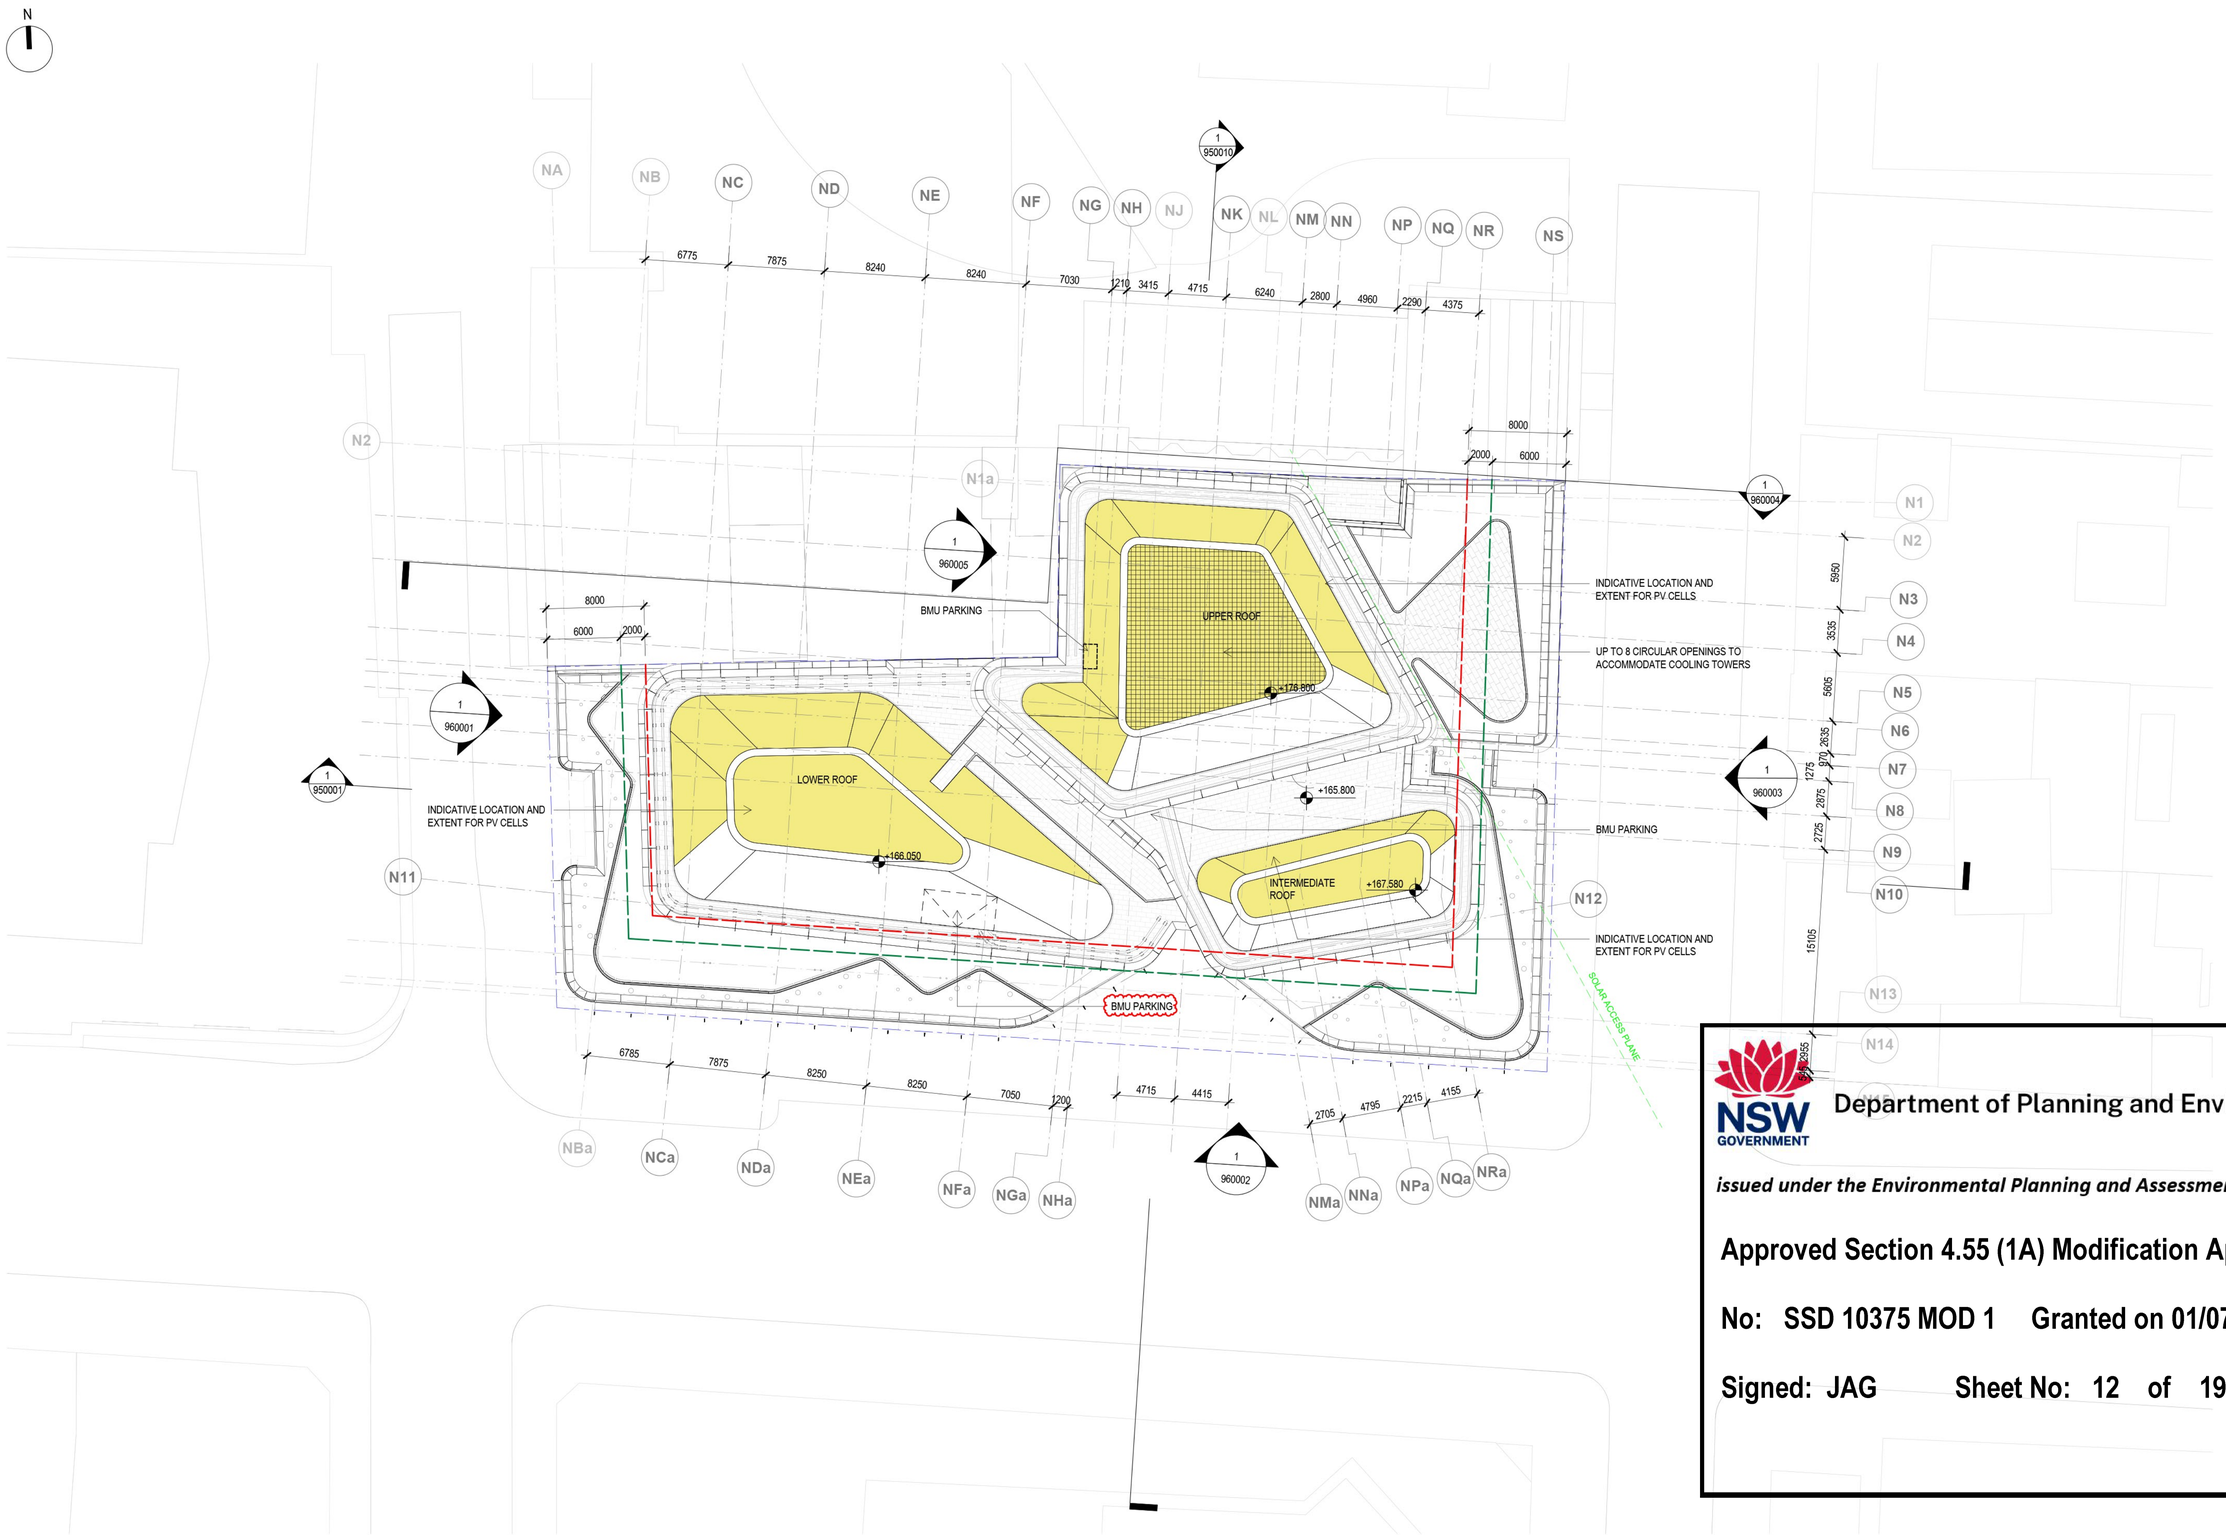

LEGEND

- SITE BOUNDARY
- WEIGHTED AVERAGE SETBACK
- ENVELOPE LINE

NOTE:

01. SITE SURVEY FILE NWRLSRT-RPS-OPN-SR-DWG-000003.A.01.INF.DWG, RECEIVED ON 15/11/2019.

02. FINAL SETOUT OF NORTH BOUNDARY WALLS SUBJECT TO FEDERATED SURVEY INFORMATION AND COORDINATION.

NSW GOVERNMENT

Department of Planning and Environment

issued under the Environmental Planning and Assessment Act 1979

Approved Section 4.55 (1A) Modification Application

No: SSD 10375 MOD 1 Granted on 01/07/2022

Signed: JAG Sheet No: 12 of 19

REV.	BY	DATE	DESCRIPTION	APPD.
F	COX	13/05/22	SSDA MOD SUBMISSION	NT
E	COX	30/09/21	SSDA MOD SUBMISSION	NT
D	F+P	29/10/20	SSDA RTS SUBMISSION TO DPIE	
C	F+P	08/10/20	SSDA RTS SUBMISSION TO (INTERNAL REVIEW)	
B	F+P	25/05/20	SSDA SUBMISSION TO DPIE	
A	F+P	20/03/20	SSDA SUBMISSION	

1:250 @ A1 0 2.5 5 7.5 10 12.5 m

A1 Original | Co-ordinate System: MGA Zone 56 | Height Datum: A.H.D. | This sheet may be prepared using colour and may be incomplete if copied

NOTE: Do not scale from this drawing.

CLIENT: NSW GOVERNMENT | sydney METRO

ISDP: OXFORD | CPB CONTRACTORS

The information shown on this drawing is for the purposes of the Sydney Metro Project only. No warranty is given or implied as to its suitability for any other purpose. The Service Providers accept no liability arising from the use of this drawing and the information shown thereon for any purpose other than the Sydney Metro Project.

SERVICE PROVIDERS: Foster + Partners; COX; CJ ARMS; BATESSMART.; LCI; aurecon; TTW

DRAWN: COX
DESIGNED: F+P
DRG CHECK: SW / ML
DESIGN CHECK: ML
APPROVED: NT

DRG No. SMCSWSPS-COX-OSN-AT-DWG-934013

PITT STREET INTEGRATED STATION DEVELOPMENT - OSN

SSDA


GENERAL ARRANGEMENT PLAN

ROOF LEVEL - LEVEL 38

STATUS: TENDER DOCUMENTATION | SHEET 1 OF 1 | C

METRO DRG No. | REV. F

100mm AT FULL SIZE Plot Date & Time 23/05/2022 2:38:15 PM

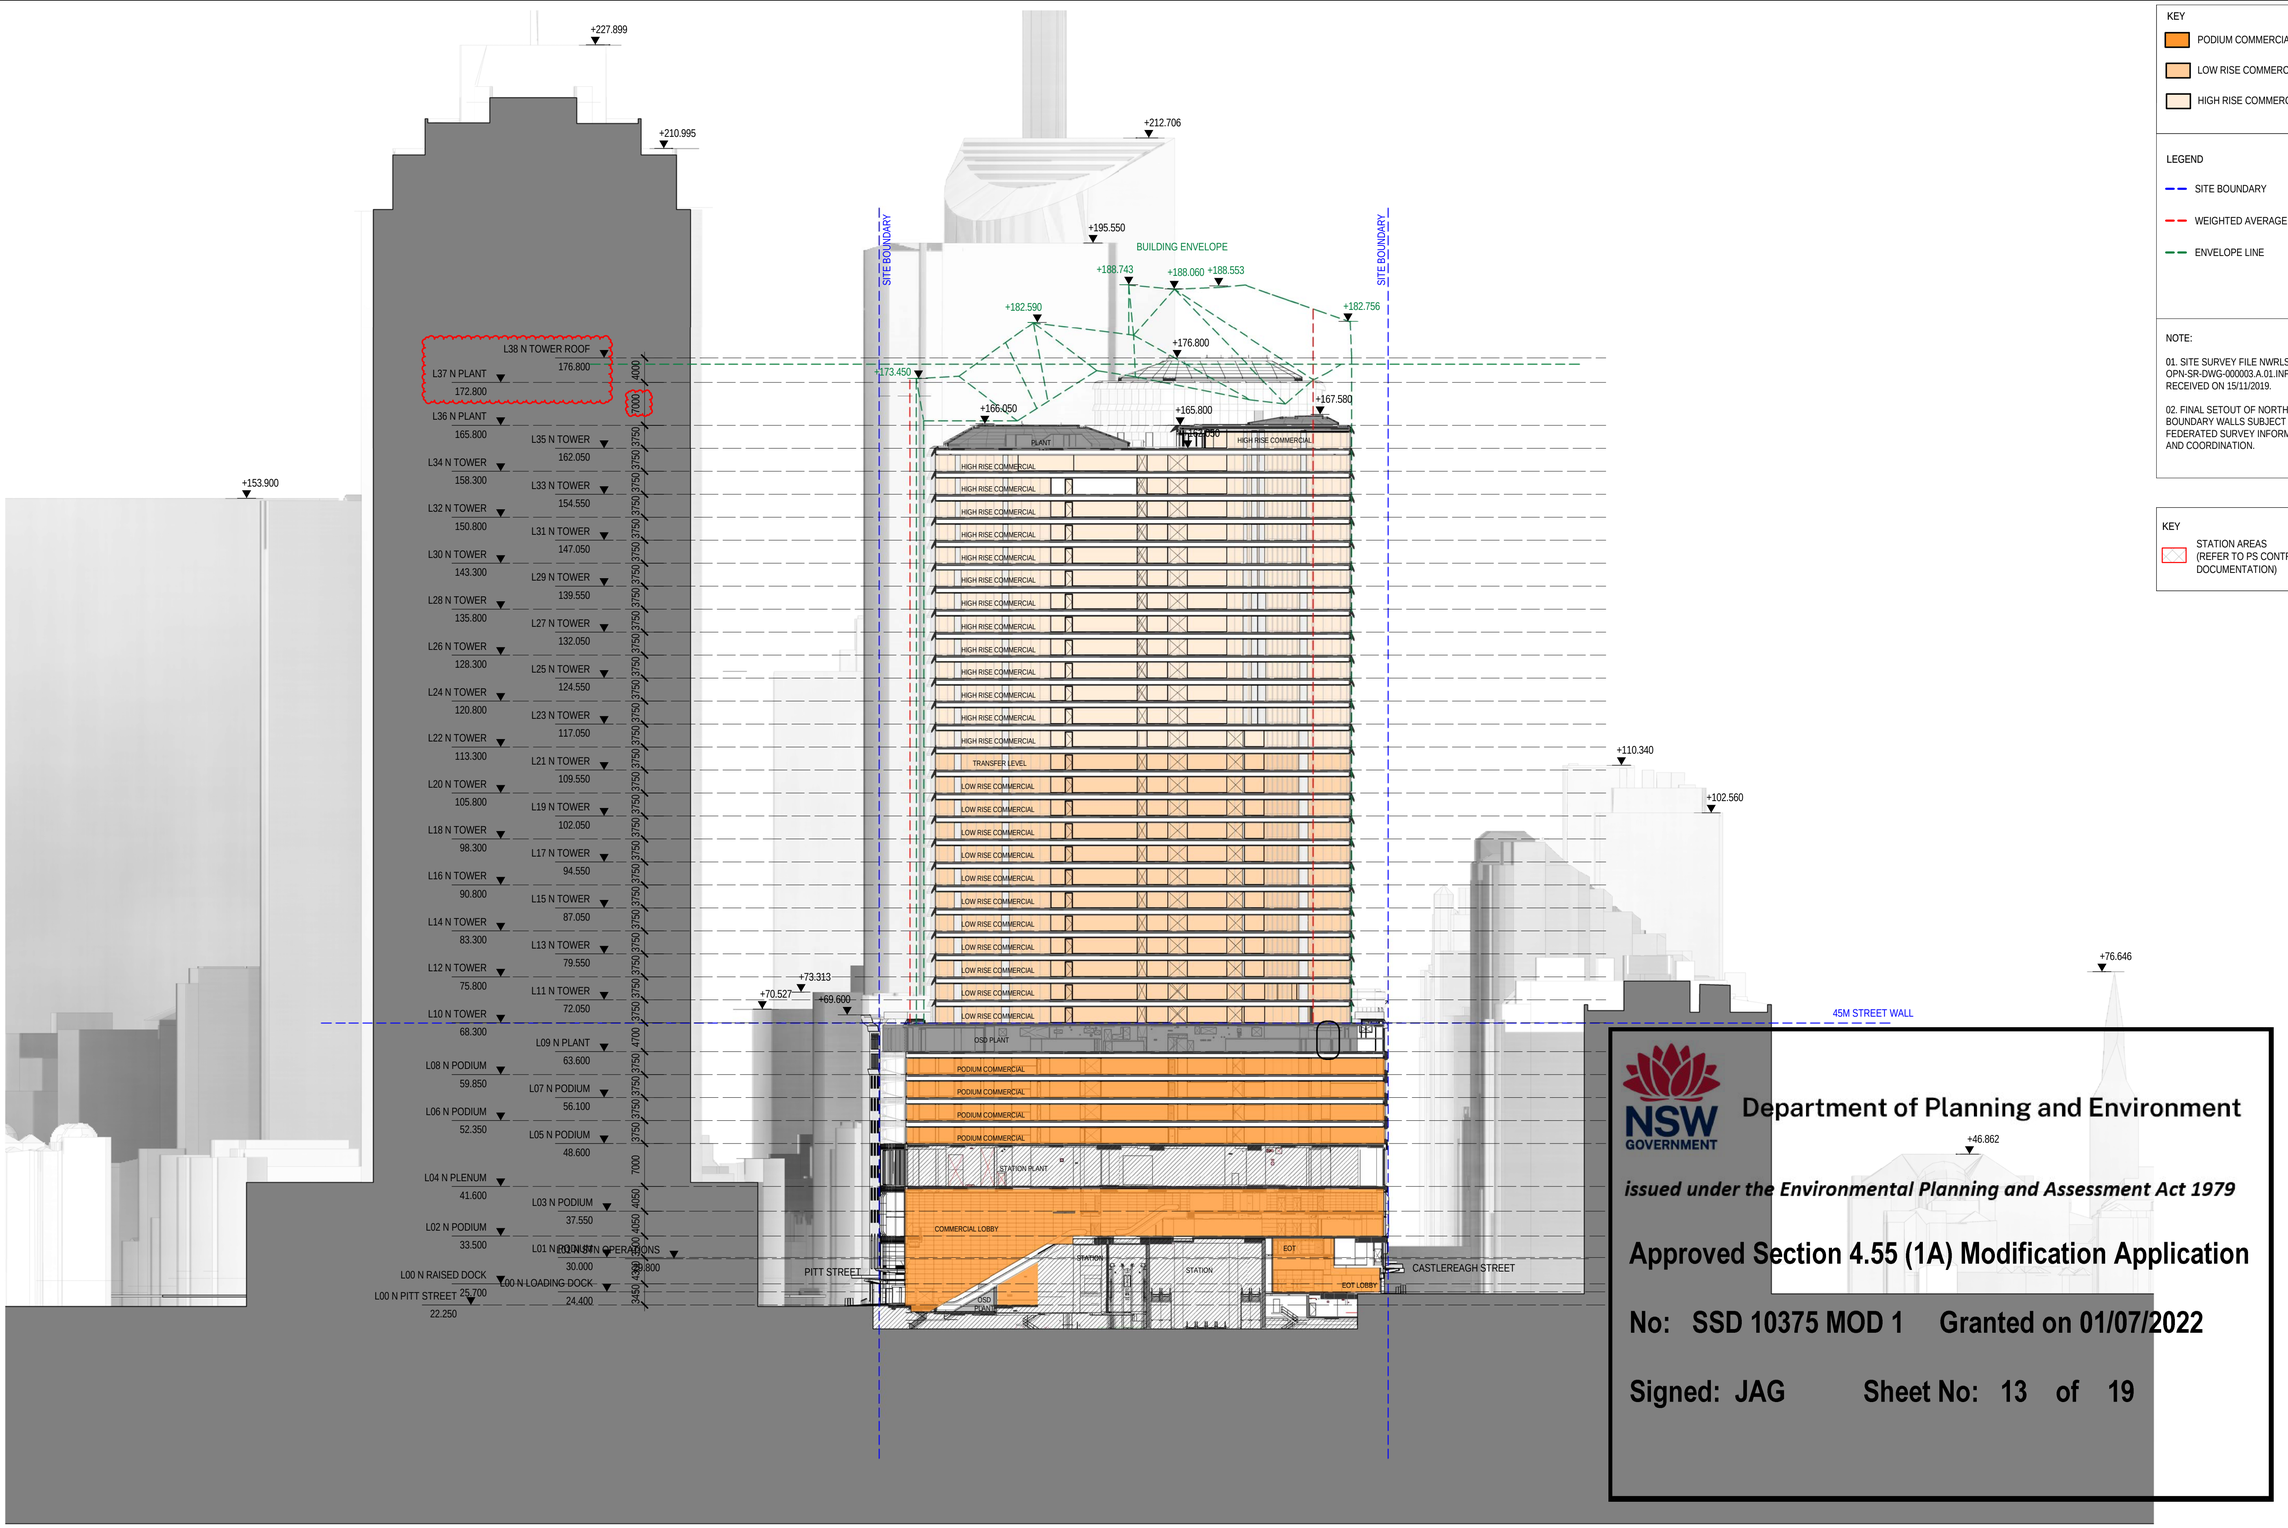

KEY

- PODIUM COMMERCIAL
- LOW RISE COMMERCIAL
- HIGH RISE COMMERCIAL

LEGEND

- SITE BOUNDARY
- WEIGHTED AVERAGE SETBACK
- ENVELOPE LINE

NOTE:

01. SITE SURVEY FILE NWRLSRT-RPS-OPN-SR-DWG-000003.A.01.INF.DWG, RECEIVED ON 15/11/2019.

02. FINAL SETOUT OF NORTH BOUNDARY WALLS SUBJECT TO FEDERATED SURVEY INFORMATION AND COORDINATION.

KEY

- STATION AREAS (REFER TO PS CONTRACTOR DOCUMENTATION)

NSW GOVERNMENT

Department of Planning and Environment

issued under the Environmental Planning and Assessment Act 1979

Approved Section 4.55 (1A) Modification Application

No: SSD 10375 MOD 1 Granted on 01/07/2022

Signed: JAG Sheet No: 13 of 19

Plot Date & Time 23/05/2022 2:55:21 PM

100mm AT FULL SIZE

REV.	BY	DATE	DESCRIPTION	APPD.
F	COX	13/05/22	SSDA MOD SUBMISSION	NT
E	COX	30/09/21	SSDA MOD SUBMISSION	NT
D	F+P	29/10/20	SSDA RTS SUBMISSION TO DPIE	
C	F+P	08/10/20	SSDA RTS SUBMISSION TO (INTERNAL REVIEW)	
B	F+P	25/05/20	SSDA SUBMISSION TO DPIE	
A	F+P	20/03/20	SSDA SUBMISSION	

1:500 @ A1 0 5 10 15 20 25 m

A1 Original | Co-ordinate System: MGA Zone 56 | Height Datum: A.H.D. | This sheet may be prepared using colour and may be incomplete if copied

NOTE: Do not scale from this drawing.

CLIENT: NSW GOVERNMENT | sydney METRO

ISDP: OXFORD | CPB CONTRACTORS

The information shown on this drawing is for the purposes of the Sydney Metro Project only. No warranty is given or implied as to its suitability for any other purpose. The Service Providers accept no liability arising from the use of this drawing and the information shown thereon for any purpose other than the Sydney Metro Project.

SERVICE PROVIDERS: Foster + Partners | COX | C.J ARMS | BATESSMART. | LCI | aurecon | TTW

DRAWN COX
DESIGNED F+P
DRG CHECK SW / ML
DESIGN CHECK ML
APPROVED NT


DRG No. SMCSWSPS-COX-OSN-AT-DWG-950001

PITT STREET INTEGRATED STATION DEVELOPMENT - OSN

SSDA
GENERAL ARRANGEMENT SECTION
SECTION A-A

STATUS: TENDER DOCUMENTATION | SHEET 1 OF 1 | ©

METRO DRG No. | REV. F

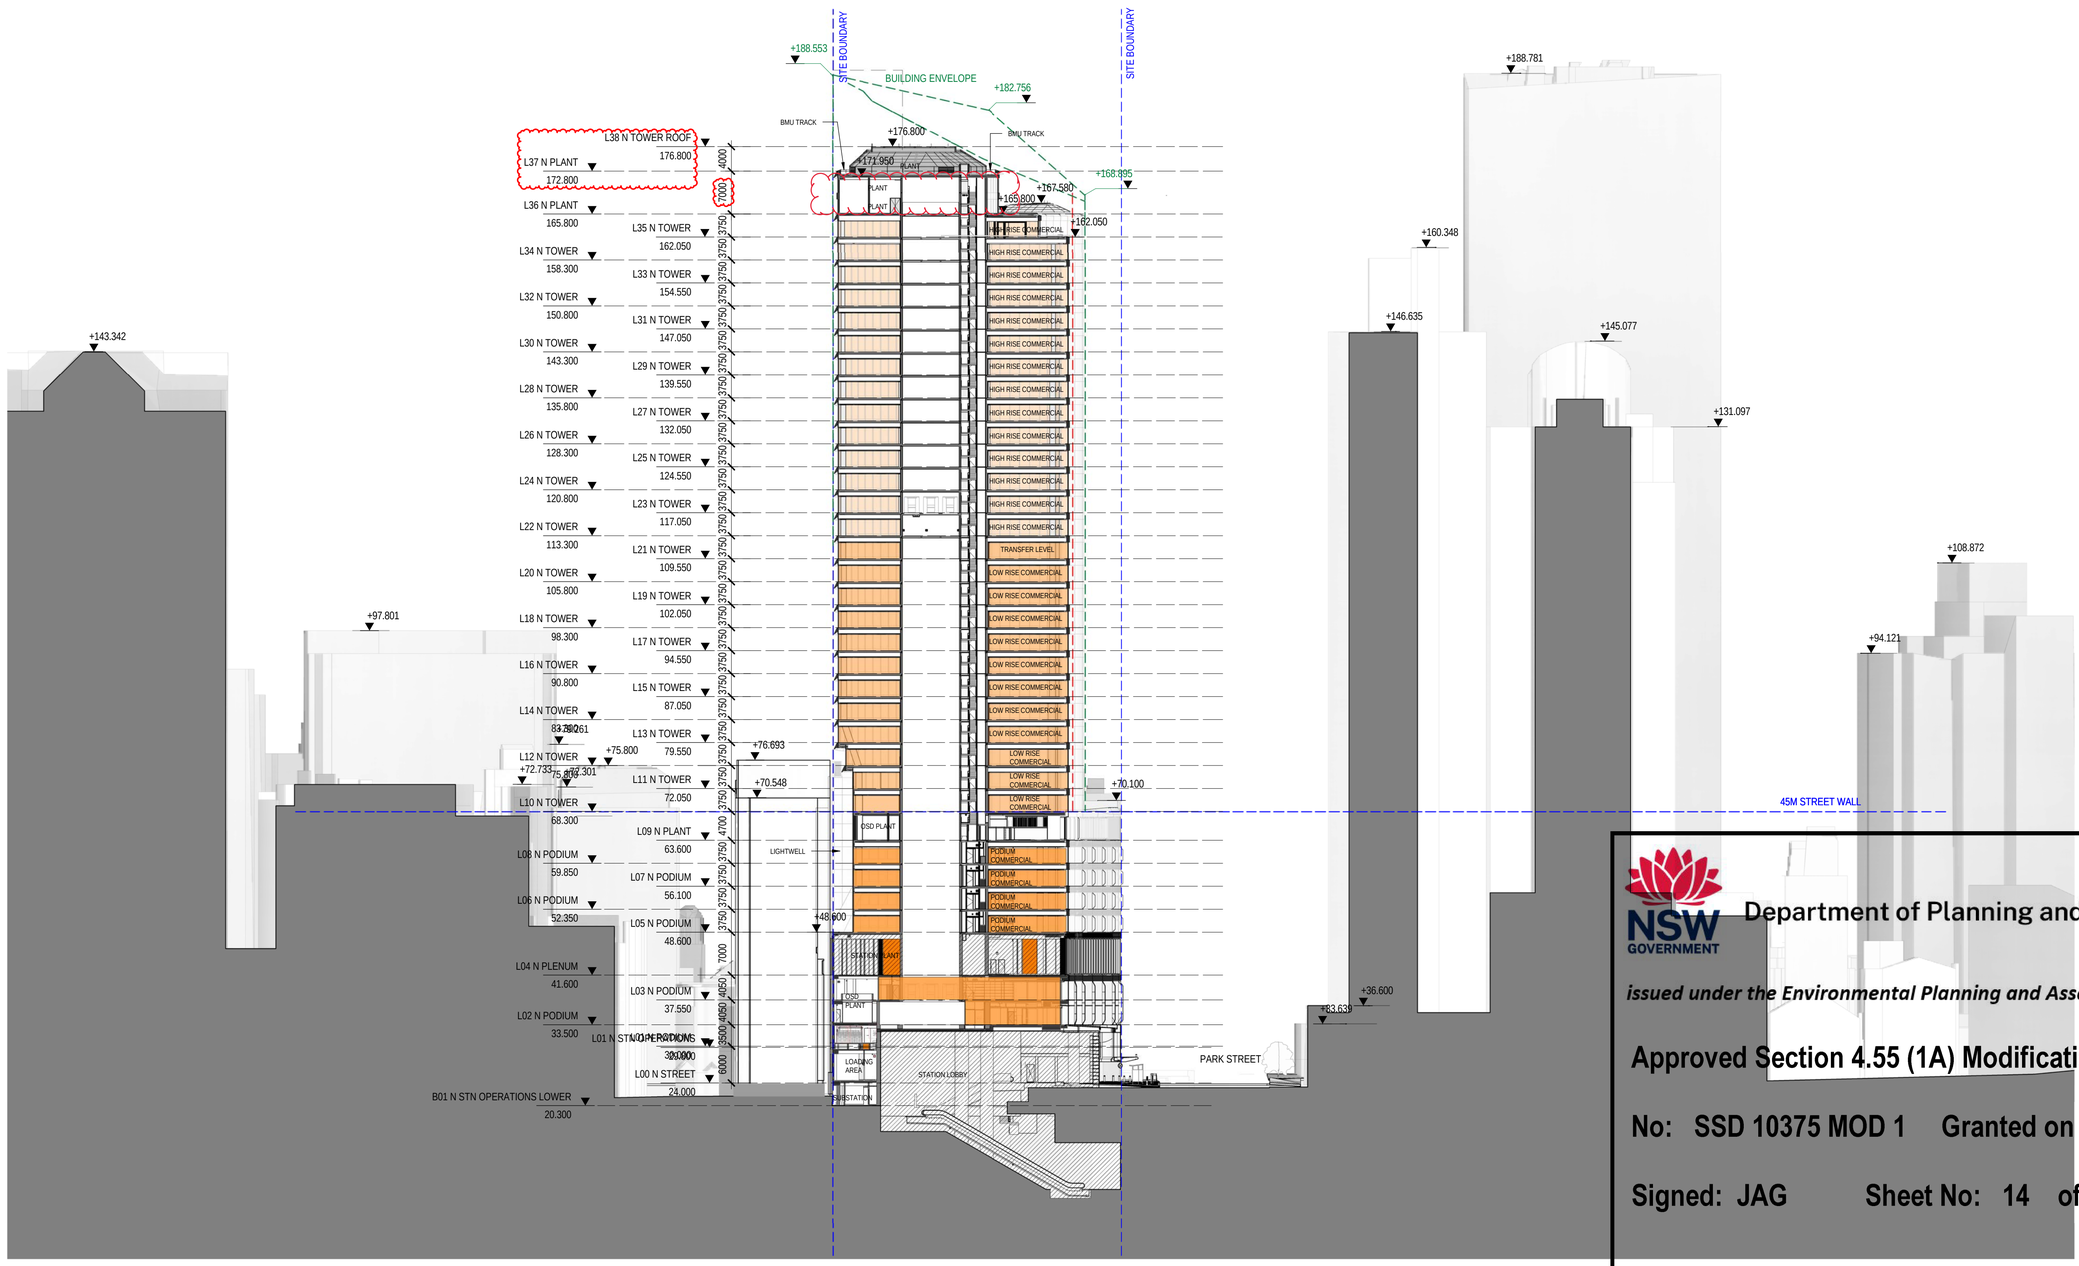

KEY

- PODIUM COMMERCIAL
- LOW RISE COMMERCIAL
- HIGH RISE COMMERCIAL

LEGEND

- SITE BOUNDARY
- WEIGHTED AVERAGE SETBACK
- ENVELOPE LINE

NOTE:

01. SITE SURVEY FILE NWRLSRT-RPS-OPN-SR-DWG-000003.A.01.INF.DWG, RECEIVED ON 15/11/2019.

02. FINAL SETOUT OF NORTH BOUNDARY WALLS SUBJECT TO FEDERATED SURVEY INFORMATION AND COORDINATION.

KEY

- STATION AREAS (REFER TO PS CONTRACTOR DOCUMENTATION)

Department of Planning and Environment

issued under the Environmental Planning and Assessment Act 1979

Approved Section 4.55 (1A) Modification Application

No: SSD 10375 MOD 1 Granted on 01/07/2022

Signed: JAG Sheet No: 14 of 19

100mm AT FULL SIZE Plot Date & Time 23/05/2022 3:09:13 PM

REV.	BY	DATE	DESCRIPTION	APPD.
F	COX	13/05/22	SSDA MOD SUBMISSION	NT
E	COX	30/09/21	SSDA MOD SUBMISSION	NT
D	F+P	29/10/20	SSDA RTS SUBMISSION TO DPIE	
C	F+P	08/10/20	SSDA RTS SUBMISSION TO (INTERNAL REVIEW)	
B	F+P	25/05/20	SSDA SUBMISSION TO DPIE	
A	F+P	20/03/20	SSDA SUBMISSION	

1:500 @ A1 0 5 10 15 20 25 m

A1 Original | Co-ordinate System: MGA Zone 56 | Height Datum: A.H.D. | This sheet may be prepared using colour and may be incomplete if copied

NOTE: Do not scale from this drawing.

CLIENT: NSW GOVERNMENT | sydney METRO

ISDP: OXFORD | CPB CONTRACTORS

The information shown on this drawing is for the purposes of the Sydney Metro Project only. No warranty is given or implied as to its suitability for any other purpose. The Service Providers accept no liability arising from the use of this drawing and the information shown thereon for any purpose other than the Sydney Metro Project.

SERVICE PROVIDERS: Foster + Partners | COX | C.J ARMS | BATESSMART. | LCI | aurecon | TTW


DRAWN COX
DESIGNED F+P
DRG CHECK SW / ML
DESIGN CHECK ML
APPROVED NT

DRG No. SMCSWSPS-COX-OSN-AT-DWG-950010

PITT STREET INTEGRATED STATION DEVELOPMENT - OSN
SSDA
GENERAL ARRANGEMENT SECTION
SECTION B-B

STATUS: TENDER DOCUMENTATION | SHEET 1 OF 1 | ©

METRO DRG No. | REV. F

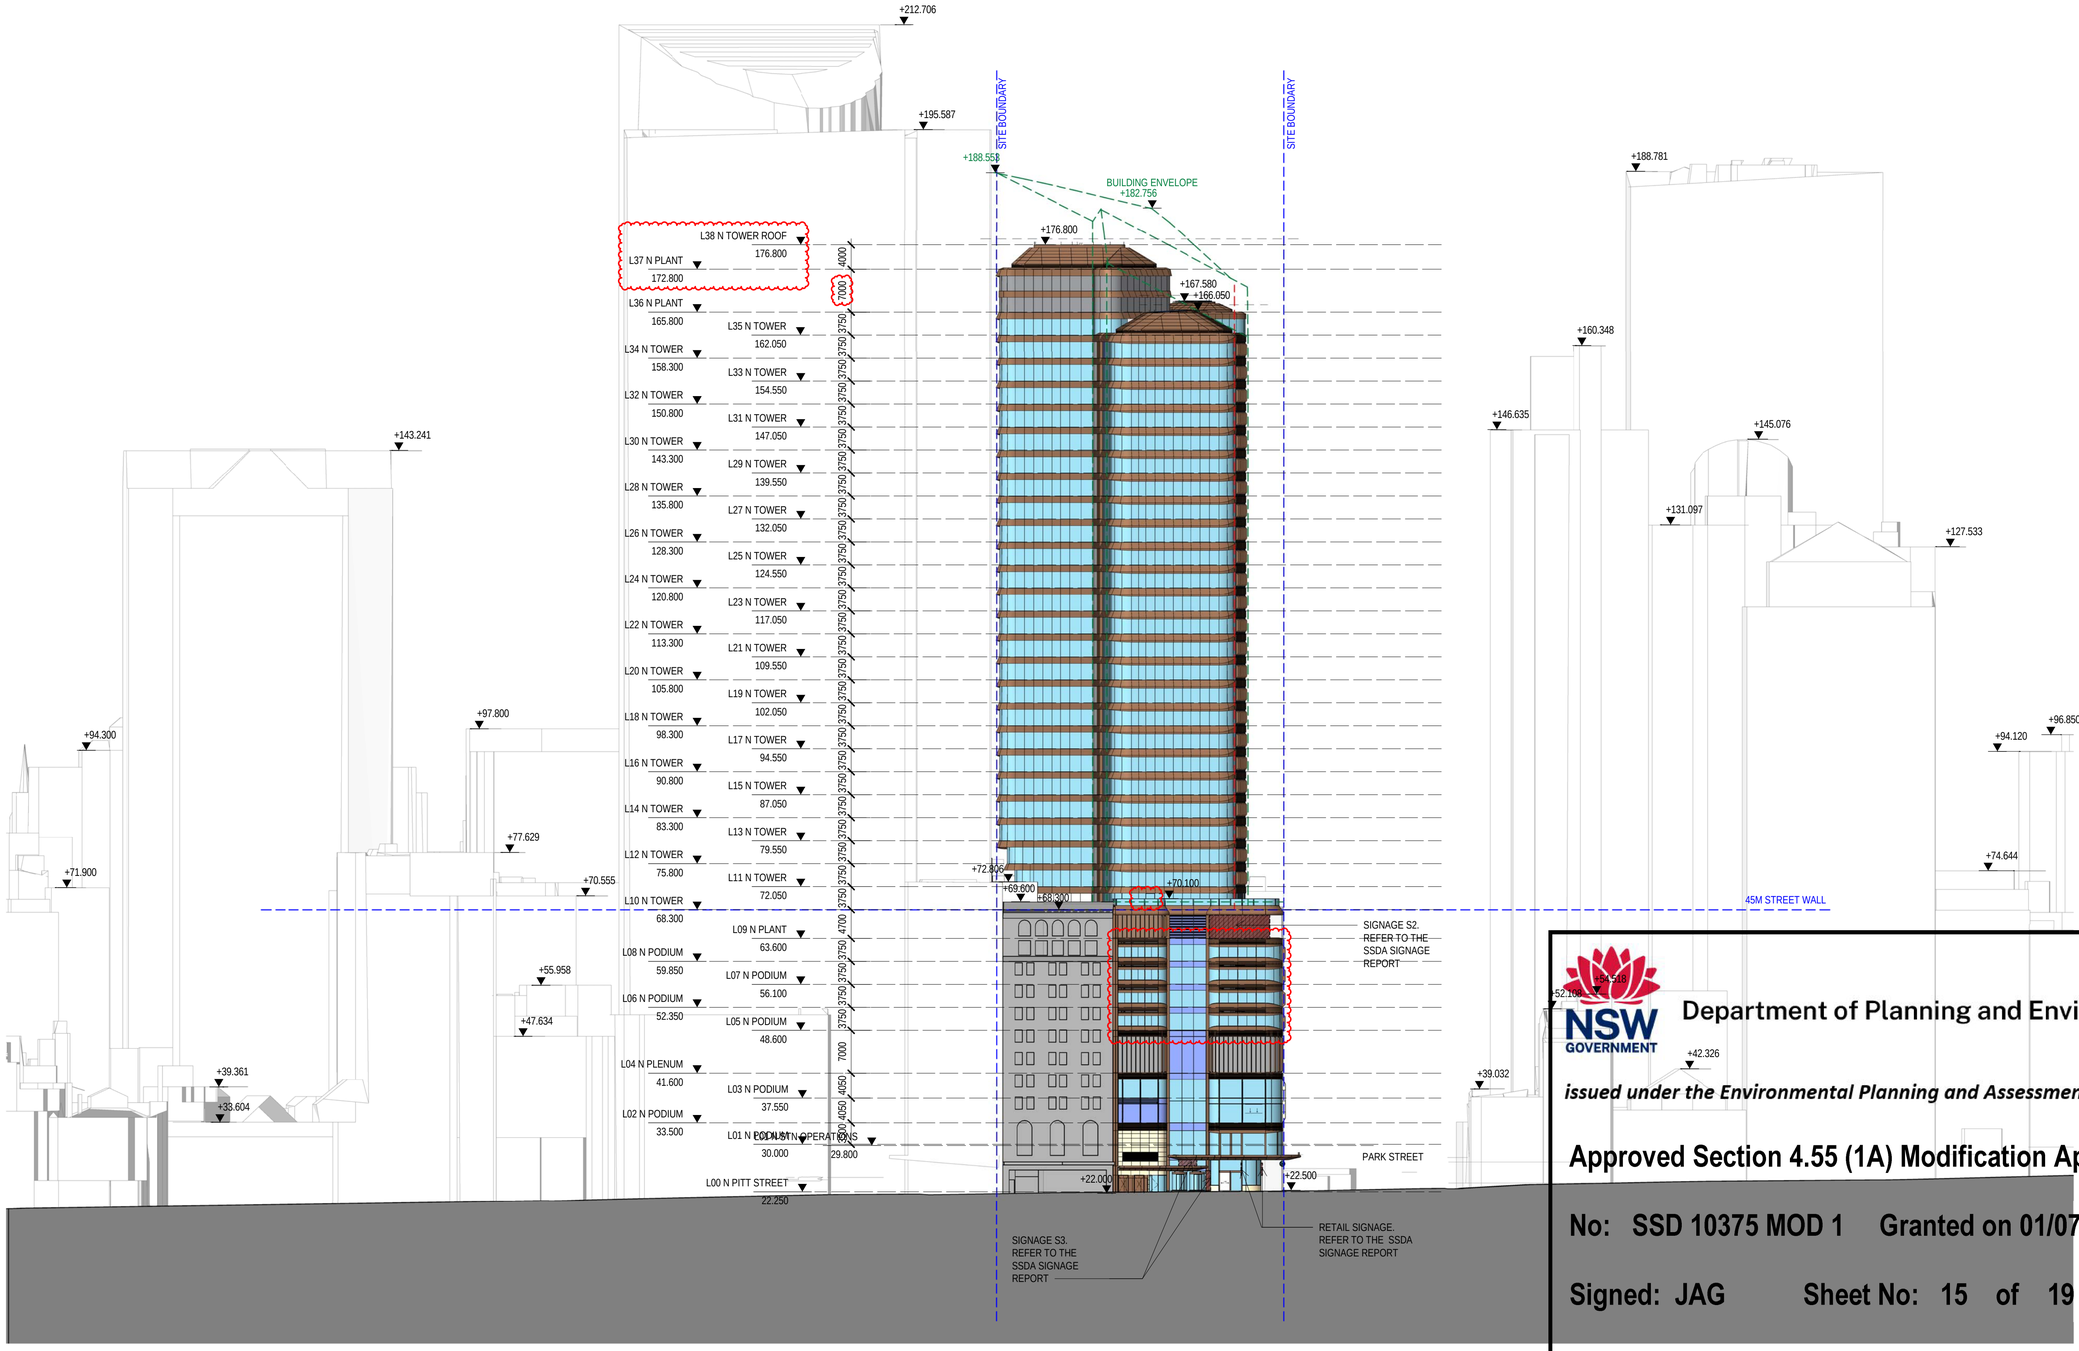

LEGEND

- SITE BOUNDARY
- WEIGHTED AVERAGE SETBACK
- ENVELOPE LINE

NOTE:

01. SITE SURVEY FILE NWRLSRT-RPS-OPN-SR-DWG-000003 A.01.INF.DWG, RECEIVED ON 15/11/2019.

02. FINAL SETOUT OF NORTH BOUNDARY WALLS SUBJECT TO FEDERATED SURVEY INFORMATION AND COORDINATION.

KEY

- GLASS CURTAIN WALL
- BACKPAINTED CLADDING
- METAL CLADDING
- STONE CLADDING
- CONCRETE
- LOUVRE
- TRANSLUCENT CURTAIN WALL
- WHITE SPANDREL GLAZING
- FLUTED GLAZING
- PAINTED RENDER
- SIGNAGE

NOTE:

REFER TO SSDA SIGNAGE REPORT FOR SIGNAGE DETAILS

NSW GOVERNMENT

Department of Planning and Environment

issued under the Environmental Planning and Assessment Act 1979

Approved Section 4.55 (1A) Modification Application

No: SSD 10375 MOD 1 Granted on 01/07/2022

Signed: JAG Sheet No: 15 of 19

100mm AT FULL SIZE Plot Date & Time 23/05/2022 3:10:01 PM

REV.	BY	DATE	DESCRIPTION	APPD.
F	COX	13/05/22	SSDA MOD SUBMISSION	NT
E	COX	30/09/21	SSDA MOD SUBMISSION	NT
D	F+P	29/10/20	SSDA RTS SUBMISSION TO DPIE	
C	F+P	08/10/20	SSDA RTS SUBMISSION TO (INTERNAL REVIEW)	
B	F+P	25/05/20	SSDA SUBMISSION TO DPIE	
A	F+P	20/03/20	SSDA SUBMISSION	

1:500 @ A1 0 5 10 15 20 25 m

A1 Original | Co-ordinate System: MGA Zone 56 | Height Datum: A.H.D. | This sheet may be prepared using colour and may be incomplete if copied

NOTE: Do not scale from this drawing.

CLIENT: NSW GOVERNMENT | sydney METRO

ISDP: OXFORD | CPB CONTRACTORS

The information shown on this drawing is for the purposes of the Sydney Metro Project only. No warranty is given or implied as to its suitability for any other purpose. The Service Providers accept no liability arising from the use of this drawing and the information shown thereon for any purpose other than the Sydney Metro Project.

SERVICE PROVIDERS: Foster + Partners | COX | CJ ARMS | BATESSMART. | LCI | aurecon | TTW

DRAWN COX
DESIGNED F+P
DRG CHECK SW / ML
DESIGN CHECK ML
APPROVED NT

DRG No. SMCSWSPS-COX-OSN-AT-DWG-960001


PITT STREET INTEGRATED STATION DEVELOPMENT - OSN

SSDA

GENERAL ARRANGEMENT ELEVATION
WEST ELEVATION - PITT STREET

STATUS: TENDER DOCUMENTATION | SHEET 1 OF 1 | ©

METRO DRG No. | REV. F

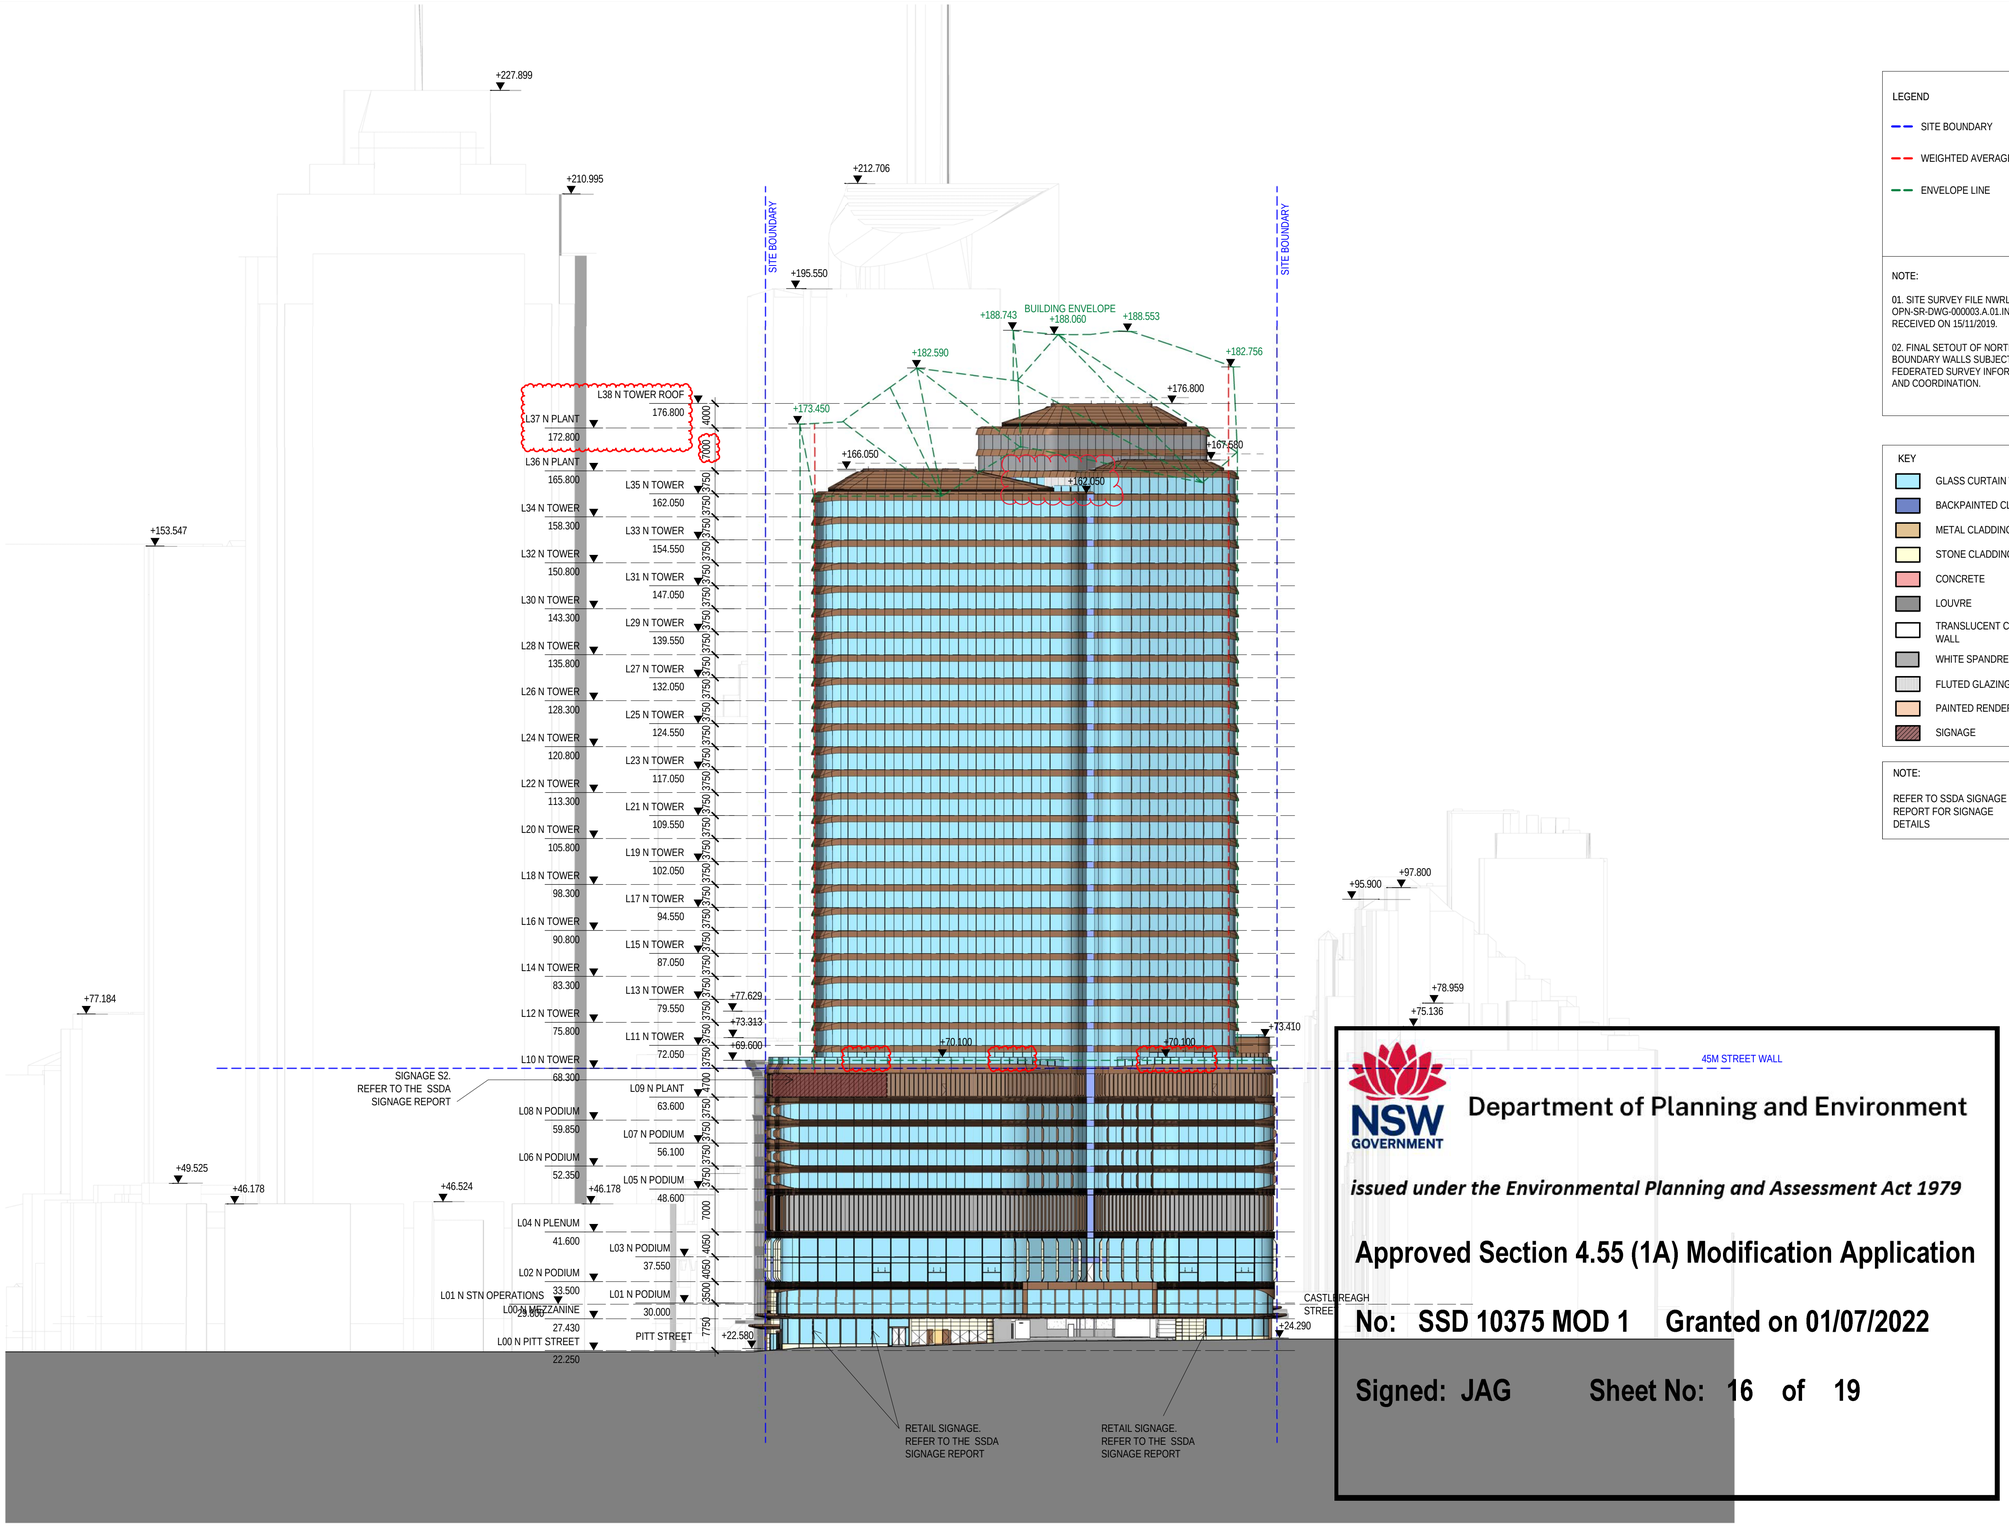

LEGEND

- SITE BOUNDARY
- WEIGHTED AVERAGE SETBACK
- ENVELOPE LINE

NOTE:

01. SITE SURVEY FILE NWRLSRT-RPS-OPN-SR-DWG-000003 A.01.INF.DWG, RECEIVED ON 15/11/2019.

02. FINAL SETOUT OF NORTH BOUNDARY WALLS SUBJECT TO FEDERATED SURVEY INFORMATION AND COORDINATION.

KEY

- GLASS CURTAIN WALL
- BACKPAINTED CLADDING
- METAL CLADDING
- STONE CLADDING
- CONCRETE
- LOUVRE
- TRANSLUCENT CURTAIN WALL
- WHITE SPANDREL GLAZING
- FLUTED GLAZING
- PAINTED RENDER
- SIGNAGE

NOTE:

REFER TO SSDA SIGNAGE REPORT FOR SIGNAGE DETAILS

NSW GOVERNMENT

Department of Planning and Environment

issued under the Environmental Planning and Assessment Act 1979

Approved Section 4.55 (1A) Modification Application

No: SSD 10375 MOD 1 Granted on 01/07/2022

Signed: JAG Sheet No: 16 of 19

100mm AT FULL SIZE Plot Date & Time 23/05/2022 3:10:45 PM

REV.	BY	DATE	DESCRIPTION	APPD.
F	COX	13/05/22	SSDA MOD SUBMISSION	NT
E	COX	30/09/21	SSDA MOD SUBMISSION	NT
D	F+P	29/10/20	SSDA RTS SUBMISSION TO DPIE	
C	F+P	08/10/20	SSDA RTS SUBMISSION TO (INTERNAL REVIEW)	
B	F+P	25/05/20	SSDA SUBMISSION TO DPIE	
A	F+P	20/03/20	SSDA SUBMISSION	

1:500 @ A1 0 5 10 15 20 25 m

A1 Original | Co-ordinate System: MGA Zone 56 | Height Datum: A.H.D. | This sheet may be prepared using colour and may be incomplete if copied

NOTE: Do not scale from this drawing.

CLIENT: NSW GOVERNMENT | sydney METRO

ISDP: OXFORD | CPB CONTRACTORS

The information shown on this drawing is for the purposes of the Sydney Metro Project only. No warranty is given or implied as to its suitability for any other purpose. The Service Providers accept no liability arising from the use of this drawing and the information shown thereon for any purpose other than the Sydney Metro Project.

SERVICE PROVIDERS: Foster + Partners | COX | CJ ARMS | BATESSMART | LCI | aurecon | TTW

DRAWN COX | DESIGNED F+P | DRG CHECK SW / ML | DESIGN CHECK ML | APPROVED NT

DRG No. SMCSWSPS-COX-OSN-AT-DWG-960002

PITT STREET INTEGRATED STATION DEVELOPMENT - OSN


SSDA

GENERAL ARRANGEMENT ELEVATION

SOUTH ELEVATION - PARK STREET

STATUS: TENDER DOCUMENTATION | SHEET 1 OF 1 | ©

METRO DRG No. | REV. F

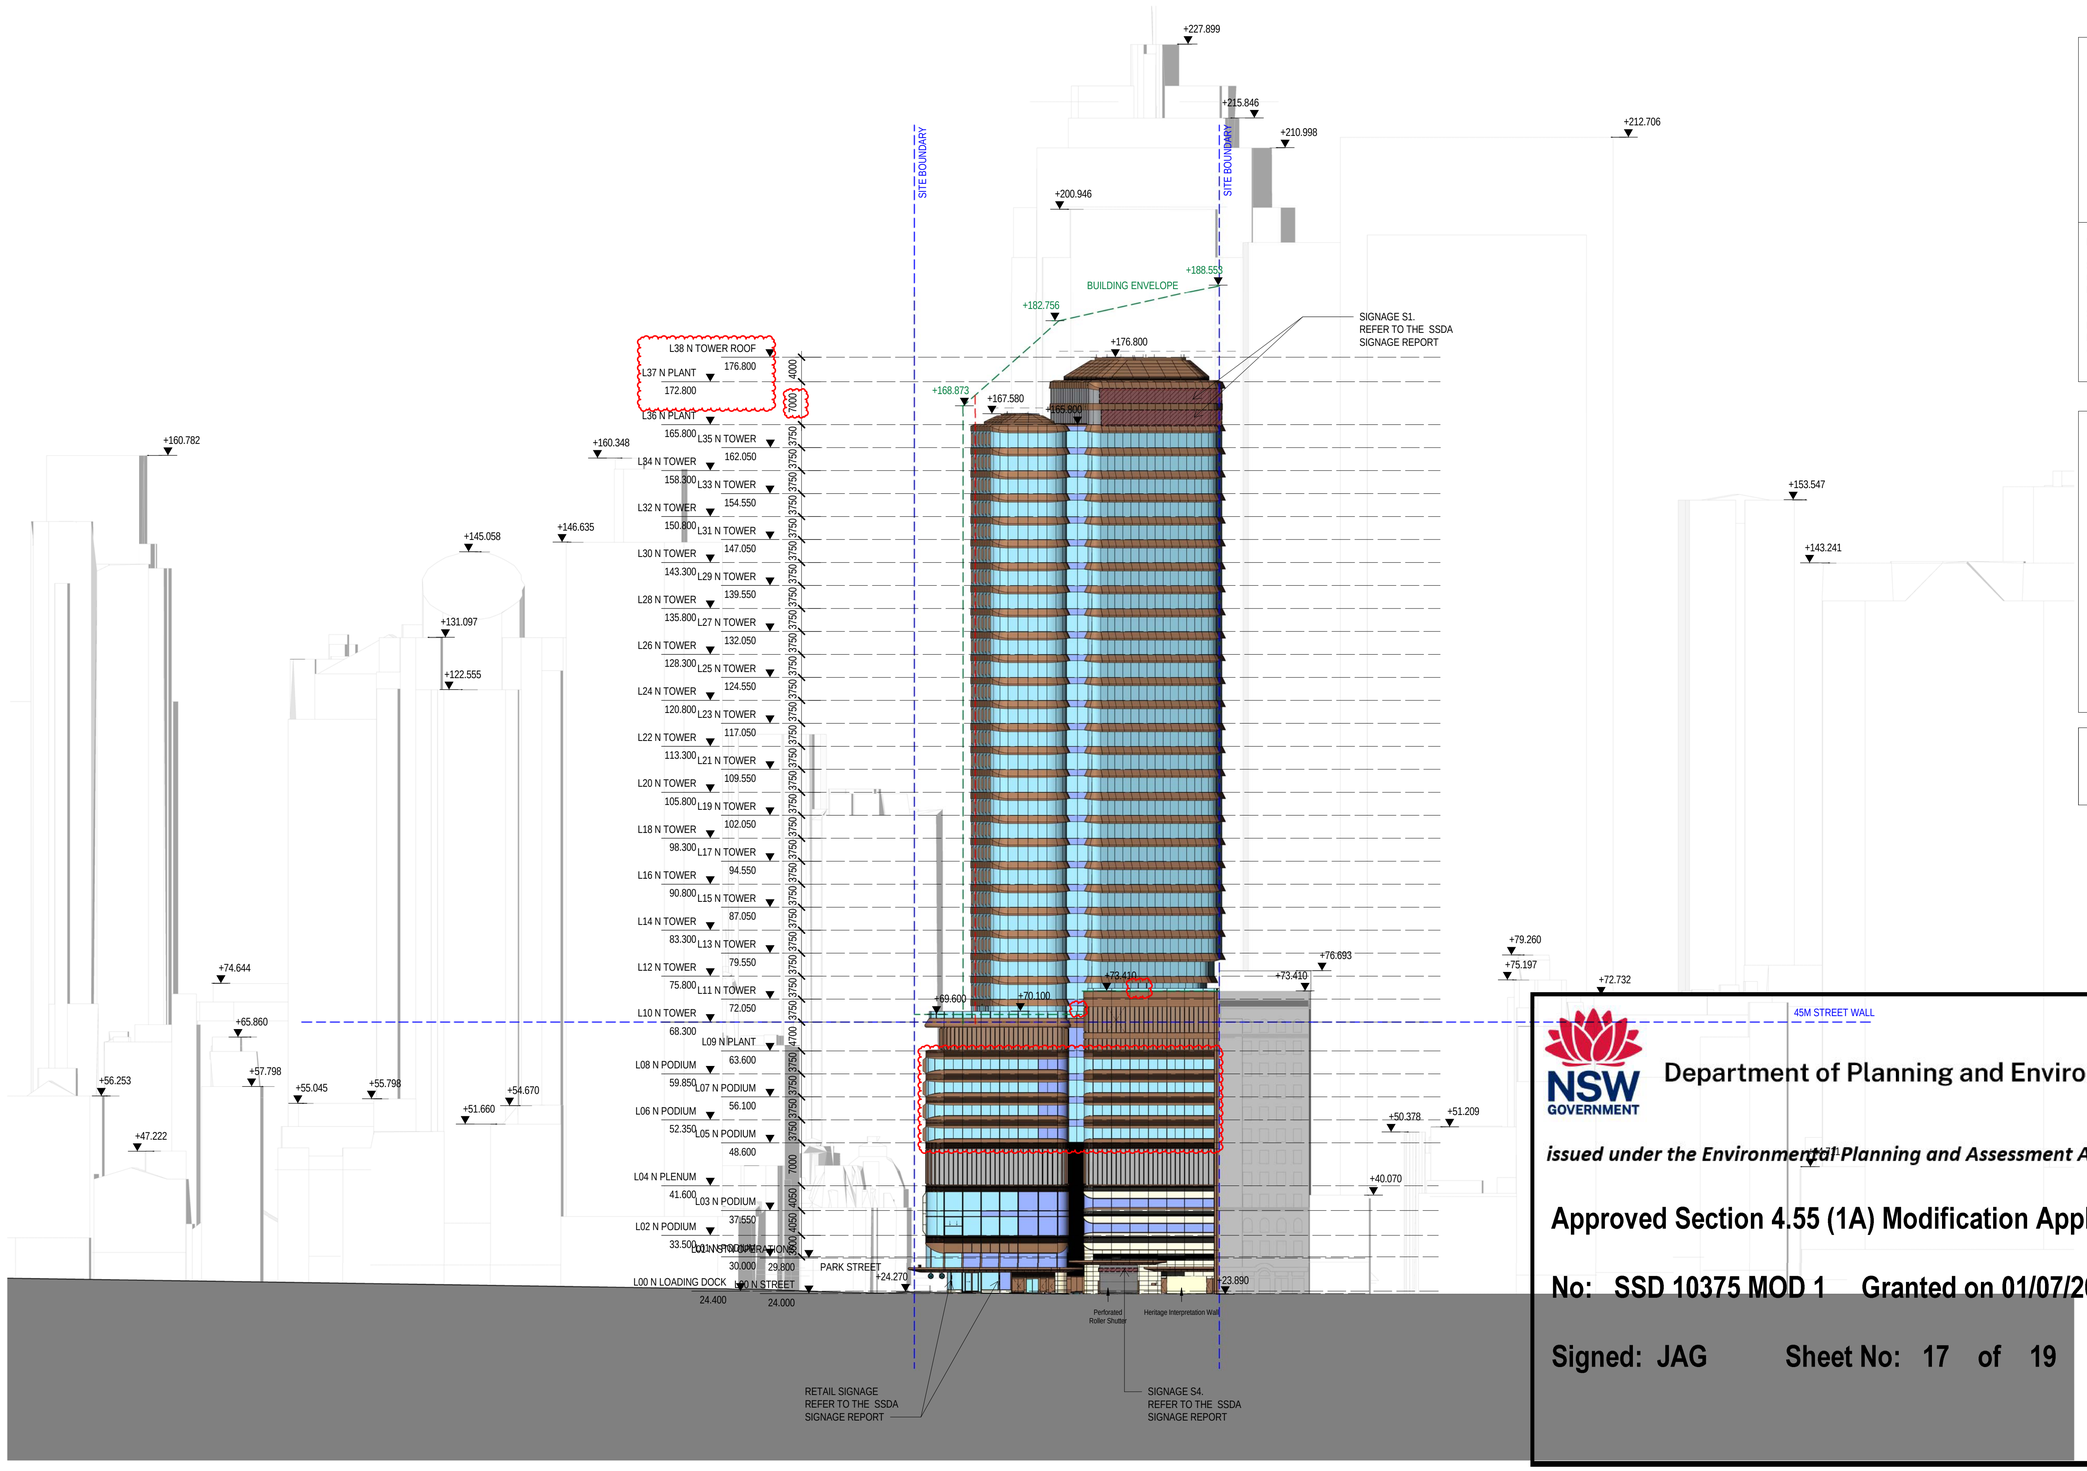

LEGEND

- SITE BOUNDARY
- WEIGHTED AVERAGE SETBACK
- ENVELOPE LINE

NOTE:

01. SITE SURVEY FILE NWRLSRT-RPS-OPN-SR-DWG-000003 A.01.INF.DWG, RECEIVED ON 15/11/2019.

02. FINAL SETOUT OF NORTH BOUNDARY WALLS SUBJECT TO FEDERATED SURVEY INFORMATION AND COORDINATION.

KEY

- GLASS CURTAIN WALL
- BACKPAINTED CLADDING
- METAL CLADDING
- STONE CLADDING
- CONCRETE
- LOUVRE
- TRANSLUCENT CURTAIN WALL
- WHITE SPANDREL GLAZING
- FLUTED GLAZING
- PAINTED RENDER
- SIGNAGE

NOTE:

REFER TO SSDA SIGNAGE REPORT FOR SIGNAGE DETAILS

Department of Planning and Environment

issued under the Environmental Planning and Assessment Act 1979

Approved Section 4.55 (1A) Modification Application

No: SSD 10375 MOD 1 Granted on 01/07/2022

Signed: JAG Sheet No: 17 of 19

100mm AT FULL SIZE Plot Date & Time 23/05/2022 3:11:31 PM

REV.	BY	DATE	DESCRIPTION	APPD.
F	COX	13/05/22	SSDA MOD SUBMISSION	NT
E	COX	30/09/21	SSDA MOD SUBMISSION	NT
D	F+P	29/10/20	SSDA RTS SUBMISSION TO DPIE	
C	F+P	08/10/20	SSDA RTS SUBMISSION TO (INTERNAL REVIEW)	
B	F+P	25/05/20	SSDA SUBMISSION TO DPIE	
A	F+P	20/03/20	SSDA SUBMISSION	

1:500 @ A1 0 5 10 15 20 25 m

A1 Original | Co-ordinate System: MGA Zone 56 | Height Datum: A.H.D. | This sheet may be prepared using colour and may be incomplete if copied

NOTE: Do not scale from this drawing.

CLIENT: NSW GOVERNMENT | sydney METRO

ISDP: OXFORD | CPB CONTRACTORS

The information shown on this drawing is for the purposes of the Sydney Metro Project only. No warranty is given or implied as to its suitability for any other purpose. The Service Providers accept no liability arising from the use of this drawing and the information shown thereon for any purpose other than the Sydney Metro Project.

SERVICE PROVIDERS: Foster + Partners | COX | CJ ARMS | BATESSMART. | LCI | aurecon | TTW

DRAWN COX | DESIGNED F+P | DRG CHECK SW / ML | DESIGN CHECK ML | APPROVED NT

DRG No. SMCSWSPS-COX-OSN-AT-DWG-960003


PITT STREET INTEGRATED STATION DEVELOPMENT - OSN

SSDA

GENERAL ARRANGEMENT ELEVATION

EAST ELEVATION - CASTLEREAGH STREET

STATUS: TENDER DOCUMENTATION | SHEET 1 OF 1 | © | METRO DRG No. | REV. F

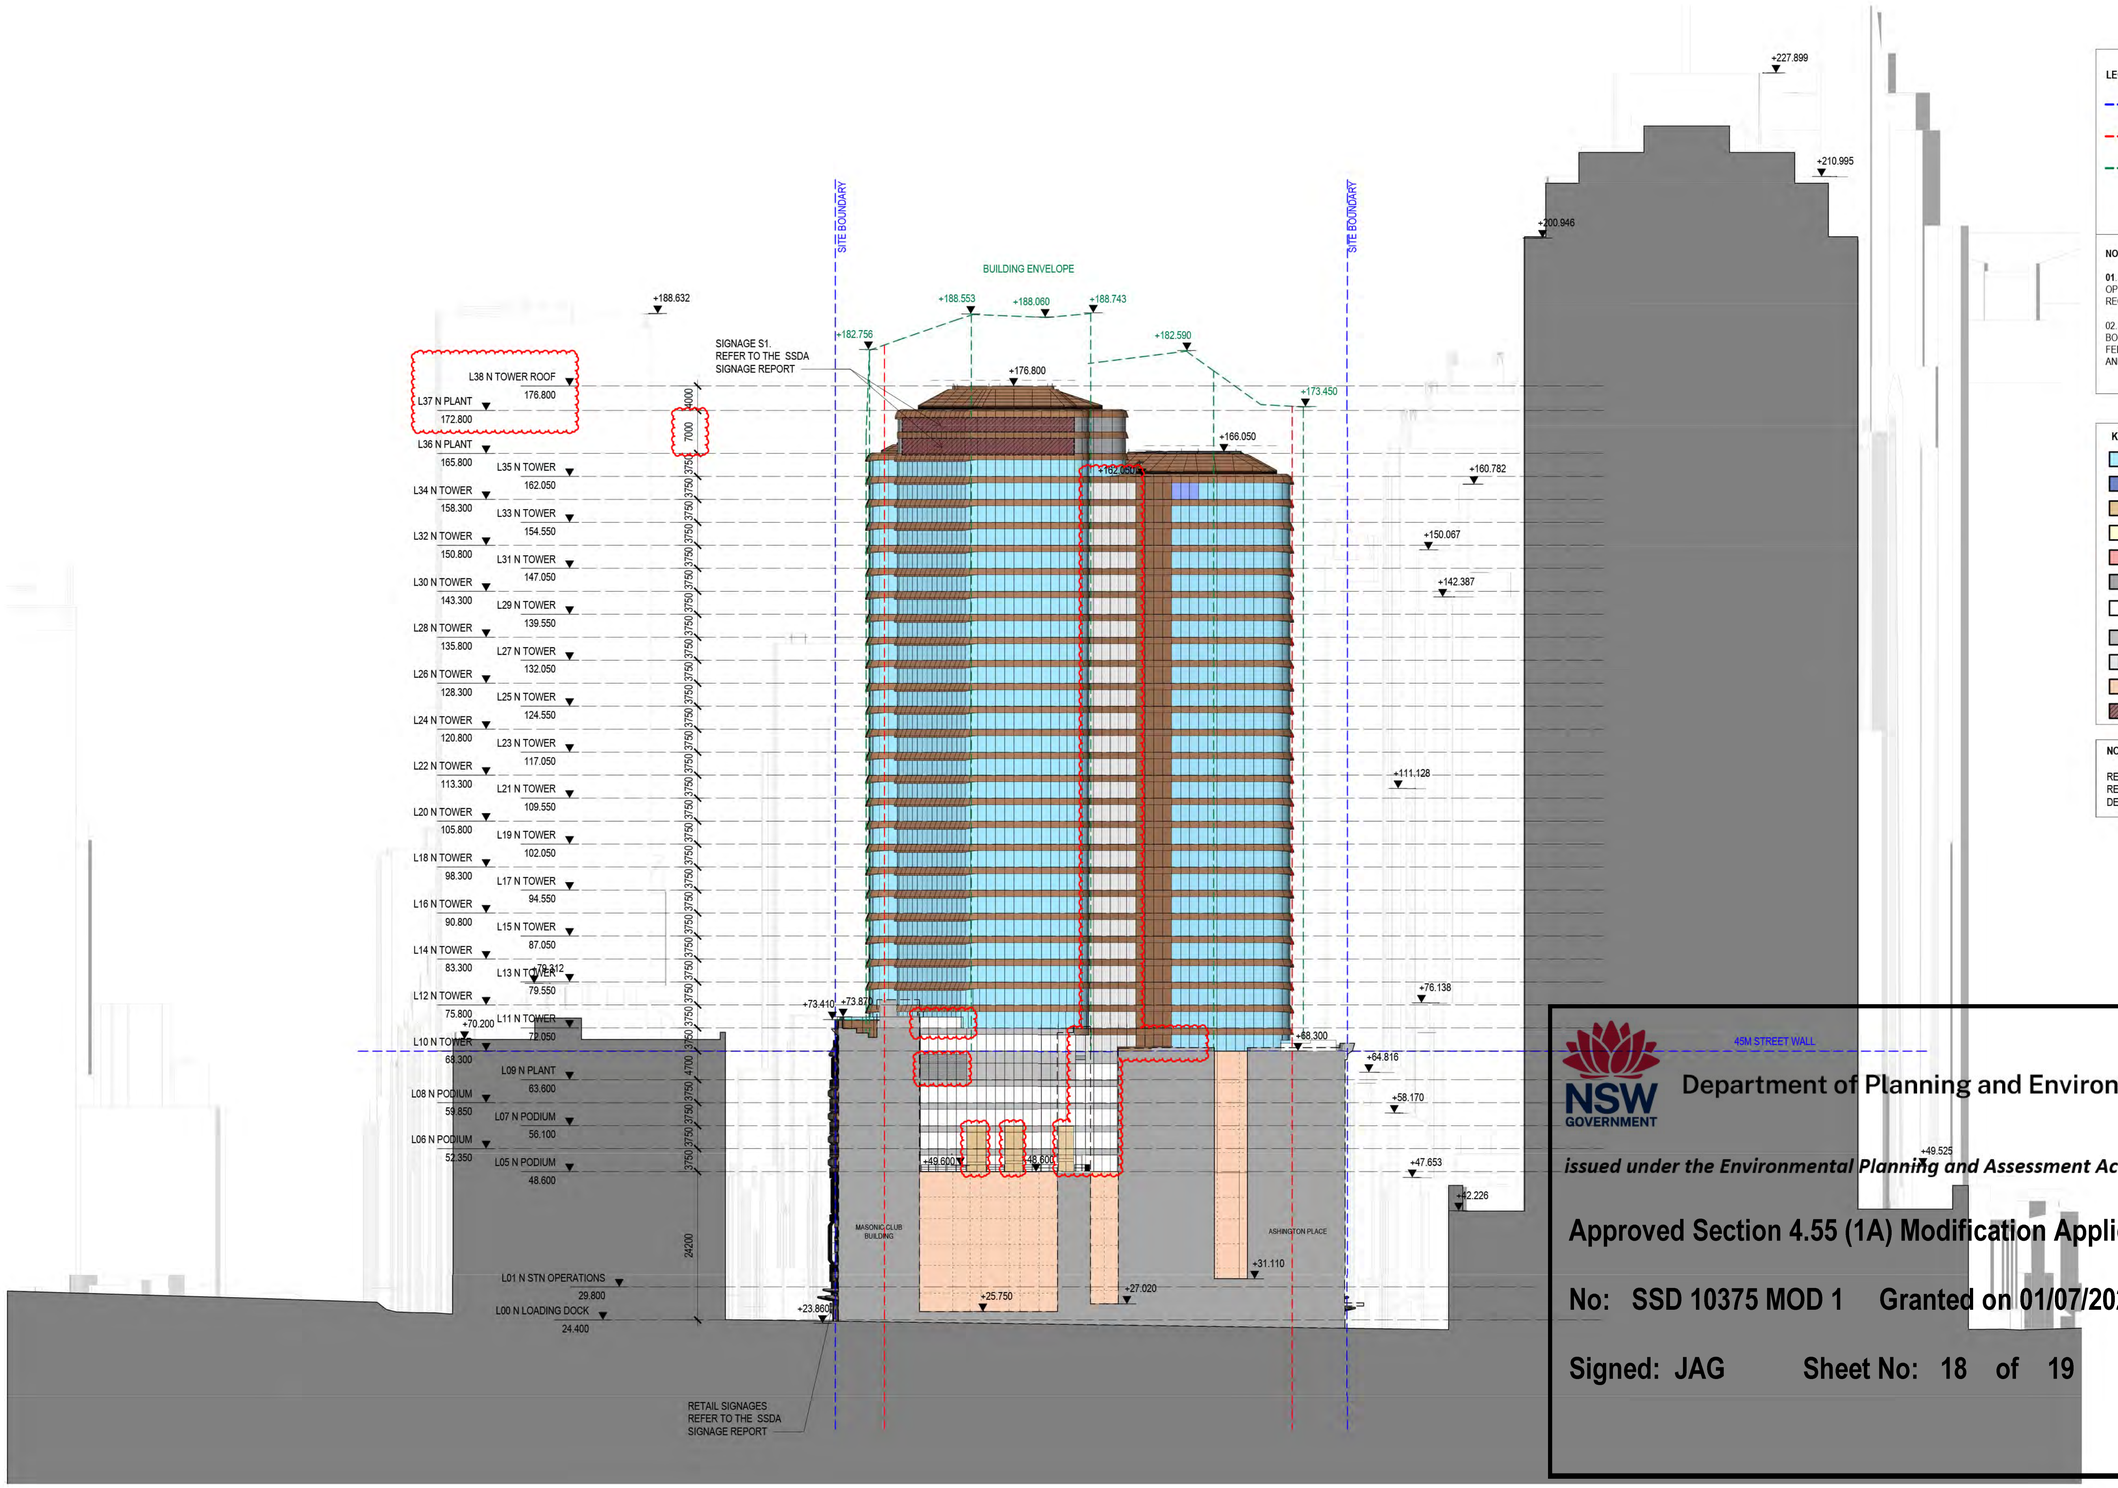

LEGEND

- SITE BOUNDARY
- WEIGHTED AVERAGE SETBACK
- ENVELOPE LINE

NOTE:

01. SITE SURVEY FILE NWRLSRT-RPS-OPN-SR-DWG-000003 A.01.INF DWG, RECEIVED ON 15/11/2019.

02. FINAL SETOUT OF NORTH BOUNDARY WALLS SUBJECT TO FEDERATED SURVEY INFORMATION AND COORDINATION.

KEY

- GLASS CURTAIN WALL
- BACKPAINTED CLADDING
- METAL CLADDING
- STONE CLADDING
- CONCRETE
- LOUVRE
- TRANSLUCENT CURTAIN WALL
- WHITE SPANDREL GLAZING
- FLUTED GLAZING
- PAINTED RENDER
- SIGNAGE

NOTE:

REFER TO SSDA SIGNAGE REPORT FOR SIGNAGE DETAILS

NSW GOVERNMENT

Department of Planning and Environment

issued under the Environmental Planning and Assessment Act 1979

Approved Section 4.55 (1A) Modification Application

No: SSD 10375 MOD 1 Granted on 01/07/2022

Signed: JAG Sheet No: 18 of 19

REV.	BY	DATE	DESCRIPTION	APPD.
F	COX	13/05/22	SSDA MOD SUBMISSION	NT
E	COX	30/09/21	SSDA MOD SUBMISSION	NT
D	F+P	29/10/20	SSDA RTS SUBMISSION TO DPIE	
C	F+P	08/10/20	SSDA RTS SUBMISSION TO (INTERNAL REVIEW)	
B	F+P	25/05/20	SSDA SUBMISSION TO DPIE	
A	F+P	20/03/20	SSDA SUBMISSION	

1:500 @ A1 0 5 10 15 20 25 m

A1 Original | Co-ordinate System: MGA Zone 56 | Height Datum: A.H.D. | This sheet may be prepared using colour and may be incomplete if copied

NOTE: Do not scale from this drawing.

CLIENT: NSW GOVERNMENT | sydney METRO

ISDP: OXFORD | CPB CONTRACTORS

The information shown on this drawing is for the purposes of the Sydney Metro Project only. No warranty is given or implied as to its suitability for any other purpose. The Service Providers accept no liability arising from the use of this drawing and the information shown thereon for any purpose other than the Sydney Metro Project.

SERVICE PROVIDERS: Foster + Partners | COX | CJ ARMS | BATESSMART. | LCI | aurecon | TTW

DRAWN COX | DESIGNED F+P | DRG CHECK SW / ML | DESIGN CHECK ML | APPROVED NT

DRG No. SMCSWSPS-COX-OSN-AT-DWG-960004

PITT STREET INTEGRATED STATION DEVELOPMENT - OSN


SSDA

GENERAL ARRANGEMENT ELEVATION NORTH ELEVATION

STATUS: TENDER DOCUMENTATION | SHEET 1 OF 1 | C

METRO DRG No. | REV. F

100mm AT FULL SIZE Plot Date & Time 23/05/2022 3:12:06 PM

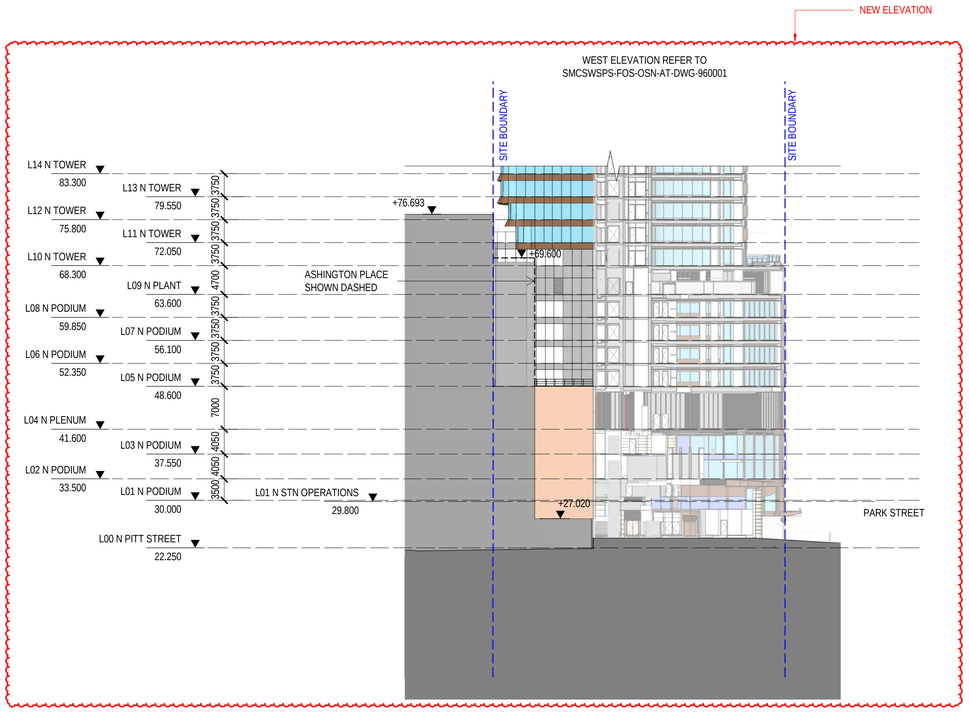

LEGEND

- SITE BOUNDARY
- WEIGHTED AVERAGE SETBACK
- ENVELOPE LINE

NOTE:

01. SITE SURVEY FILE NWRLSRT-RPS-OPN-SR-DWG-000003.A.01.INF.DWG, RECEIVED ON 15/11/2019.

02. FINAL SETOUT OF NORTH BOUNDARY WALLS SUBJECT TO FEDERATED SURVEY INFORMATION AND COORDINATION.

KEY

- GLASS CURTAIN WALL
- BACKPAINTED CLADDING
- METAL CLADDING
- STONE CLADDING
- CONCRETE
- LOUVRE
- TRANSLUCENT CURTAIN WALL
- WHITE SPANDREL GLAZING
- FLUTED GLAZING
- PAINTED RENDER
- SIGNAGE

NOTE:

REFER TO SSDA SIGNAGE REPORT FOR SIGNAGE DETAILS

Department of Planning and Environment

issued under the Environmental Planning and Assessment Act 1979

Approved Section 4.55 (1A) Modification Application

No: SSD 10375 MOD 1 Granted on 01/07/2022

Signed: JAG Sheet No: 19 of 19

REV.	BY	DATE	DESCRIPTION	APPD.
B	COX	13/05/22	SSDA MOD SUBMISSION	NT
A	COX	30/09/21	SSDA MOD SUBMISSION	NT

1:500 @ A1 0 5 10 15 20 25 m

A1 Original | Co-ordinate System: MGA Zone 56 | Height Datum: A.H.D. | This sheet may be prepared using colour and may be incomplete if copied

NOTE: Do not scale from this drawing.

CLIENT

ISDP

The information shown on this drawing is for the purposes of the Sydney Metro Project only. No warranty is given or implied as to its suitability for any other purpose. The Service Providers accept no liability arising from the use of this drawing and the information shown thereon for any purpose other than the Sydney Metro Project.

SERVICE PROVIDERS

Foster + Partners | COX | CJ ARMS | BATESSMART. | LCI | aurecon | TTW

DRAWN COX
DESIGNED F+P
DRG CHECK SW / ML
DESIGN CHECK ML
APPROVED NT

DRG No. SMCSWSPS-COX-OSN-AT-DWG-960005

PITT STREET INTEGRATED STATION DEVELOPMENT - OSN
SSDA
GENERAL ARRANGEMENT ELEVATION
WEST ELEVATION - ASHINGTON PLACE LIGHTWELL

STATUS: TENDER DOCUMENTATION | SHEET 1 OF 1 | ©

METRO DRG No. | REV. B

100mm AT FULL SIZE Plot Date & Time 18/05/2022 7:32:09 PM