0 20 40 60 80 100m
1:2000

N

The Children's Hospital at Westmead Stage 2 Redevelopment

HAWKESBURY ROAD, WESTMEAD, NSW, 2145

FOR INFORMATION

APPLICATION SSD-10434896



LEGEND:

PERSPECTIVE VIEWPOINT LOCATION

SITE OF WORKS

SHEET LIST - DEVELOPMENT APPLICATION	
SHEET NO.	SHEET NAME
CHW-AR-DG-MCP-DA000	COVER SHEET AND DRAWING LIST
CHW-AR-DG-MCP-DA003	SITE ANALYSIS PLAN - EXISTING TOPOGRAPHY
CHW-AR-DG-MCP-DA004	SITE ANALYSIS PLAN - EXISTING TREES
CHW-AR-DG-MCP-DA005	SITE ANALYSIS PLAN - CIRCULATION
CHW-AR-DG-MCP-DA006	SITE ANALYSIS PLAN - SOLAR STUDY
CHW-AR-DG-MCP-DA007	SITE PLAN - EXISTING
CHW-AR-DG-MCP-DA008	SITE PLAN - DEMOLITION
CHW-AR-DG-MCP-DA009	SITE PLAN - PROPOSED ROOF LEVEL
CHW-AR-DG-MCP-DA010	SITE PLAN - SOLAR STUDY - SHEET 01
CHW-AR-DG-MCP-DA011	SITE PLAN - SOLAR STUDY - SHEET 02
CHW-AR-DG-MCP-DA012	SITE SECTIONS AND ELEVATIONS
CHW-AR-DG-MCP-DA031	PROPOSED PARKING LEVEL - P1 PLAN
CHW-AR-DG-MCP-DA032	PROPOSED PARKING LEVEL - TYPICAL PLAN
CHW-AR-DG-MCP-DA039	PROPOSED PARKING LEVEL - ROOF PLAN
CHW-AR-DG-MCP-DA040	PROPOSED ELEVATIONS - SHEET 01
CHW-AR-DG-MCP-DA041	PROPOSED ELEVATIONS - SHEET 02
CHW-AR-DG-MCP-DA050	PROPOSED SECTIONS - SHEET 01
CHW-AR-DG-MCP-DA051	PROPOSED SECTIONS- SHEET 02
CHW-AR-DG-MCP-DA060	FACADE TYPES
CHW-AR-DG-MCP-DA095	PERSPECTIVE VIEWS - SHEET 01
CHW-AR-DG-MCP-DA096	PERSPECTIVE VIEWS - SHEET 02
CHW-AR-DG-MCP-DA097	PERSPECTIVE VIEWS - SHEET 03
CHW-AR-RT-MCP-DA098	ARCHITECTURAL DESIGN REPORT
CHW-AR-SC-MCP-DA092	SCHEDULE - MATERIAL

REV		
E	SSDA For Information	06/04/21
D	SSDA For Information	15/01/21
C	SSDA For Information	21/12/20
B	SSDA For Information	27/11/20
A	Draft SSDA Issue	16/11/20

MECHANICAL / ELECTRICAL
Wood & Grieve Engineers
Level 6, Buildign B, 207 Pacific Highway, St Leonards NSW Australia 2065
T +61 2 8484 7000
enquiries.sdy@stantec.com
https://www.stantec.com

CIVIL / STRUCTURE / HYDRAULIC / FIRE
ARUP
Level 5, 151 Clarence Street Sydney, NSW 2000
T +61 2 9320 9320
sydney@arup.com
www.arup.com

PROJECT MANAGER
PricewaterhouseCoopers
One International Towers Sydney Watermans Quay, Barangaroo NSW 2000
T +61 2 8266 0000
www.pwc.com.au

ARCHITECT
Billard Leece Partnership Pty Ltd
Architects & Urban Planners
Level 6, 72-80 Cooper St Surry Hills NSW 2010
T +61 2 8096 4066
info@blp.com.au
www.blp.com.au

CLIENT
Health Infrastructure NSW
Level 6, 1 Reserve Road St Leonards, NSW 2065
T +61 2 9978 5402
www.hinfra.health.nsw.gov.au

PROJECT
The Children's Hospital at Westmead Stage 2 Redevelopment

Sheet Name
COVER SHEET AND DRAWING LIST


Scale 1:2000@A1		Date 06/04/21
Drawn By PH	Checked By AG	Revision E
Project No		19038
Drawing No.		

CHW-AR-DG-MCP-DA000

FOR INFORMATION

C:\Users\pashi\Documents\CHW-BLP-MDL-ARC-MCP-BLD_Paul.H.BLP.rvt

6/04/2021 2:47:23 PM

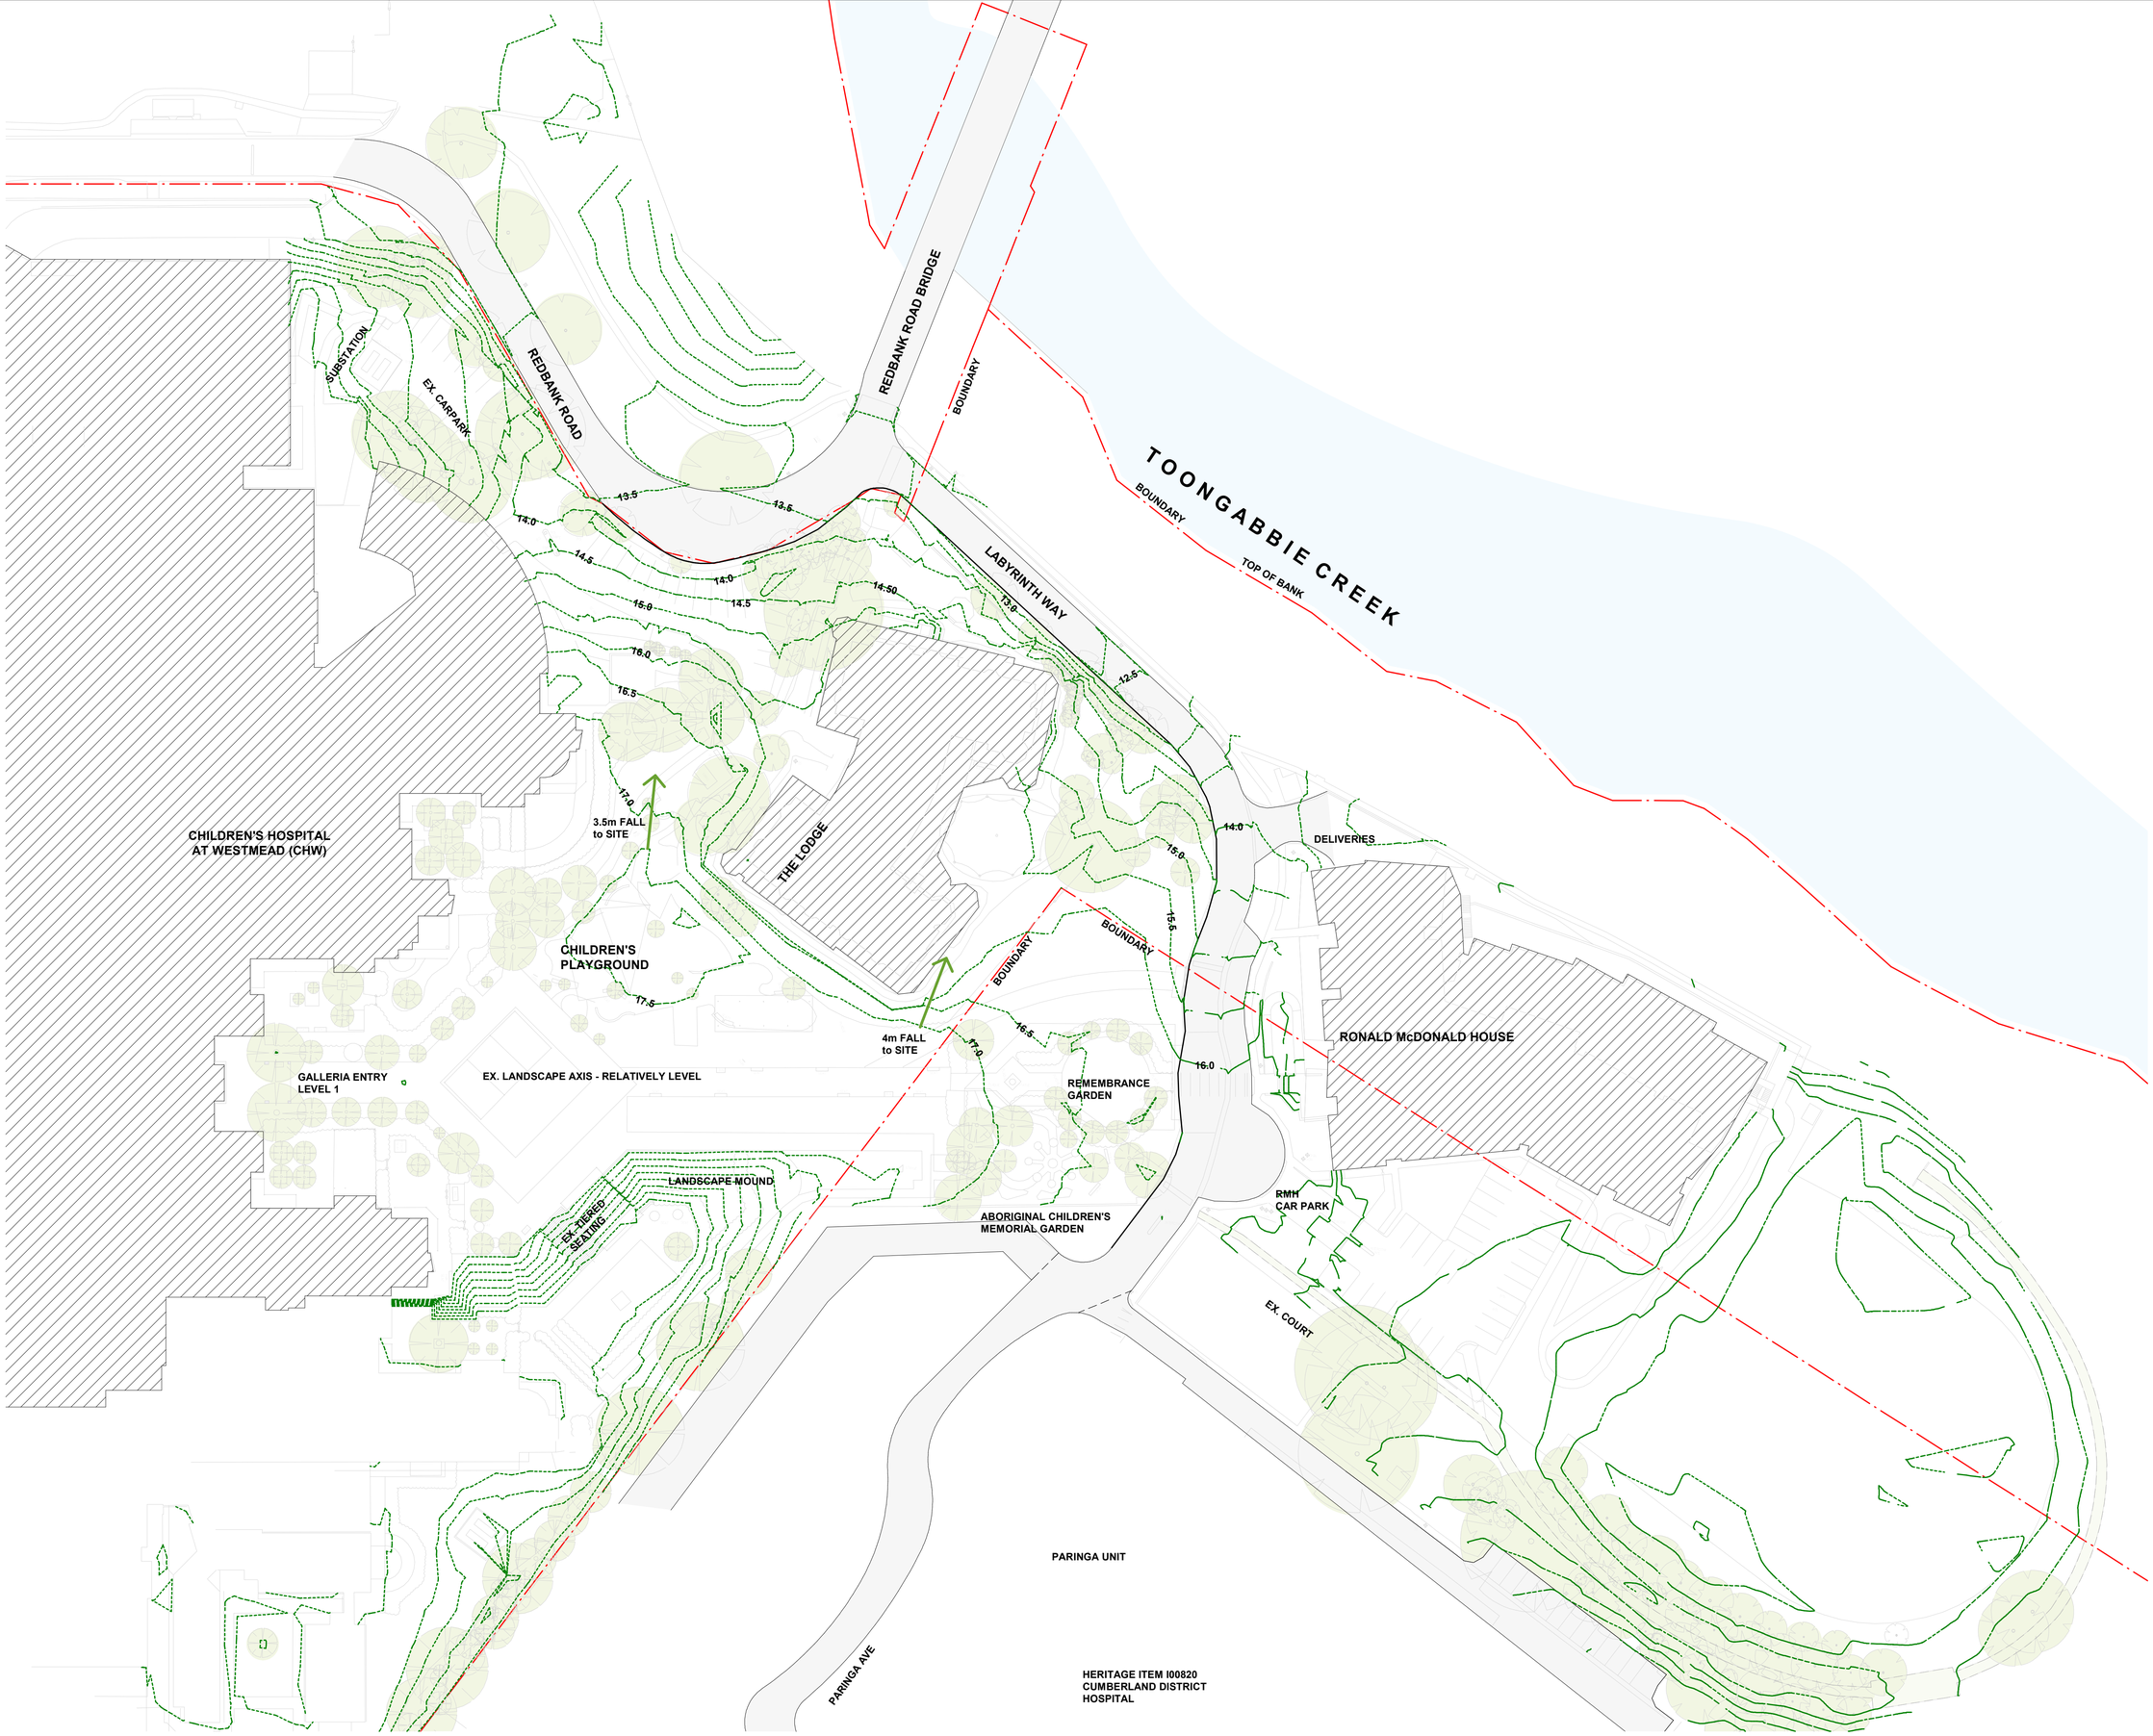

0 5 10 15 20 25m
1:500

N

C	SSDA For Information	21/12/20
B	SSDA For Information	27/11/20
A	Draft SSDA Issue	16/11/20
REV		

MECHANICAL / ELECTRICAL
Wood & Grieve Engineers
Level 6, Buildign B, 207 Pacific Highway, St Leonards
NSW Australia 2065
T +61 2 8484 7000
enquiries.sdy@stantec.com
https://www.stantec.com

CIVIL / STRUCTURE / HYDRAULIC / FIRE
ARUP
Level 5, 151 Clarence Street
Sydney, NSW 2000
T +61 2 9320 9320
sydney@arup.com
www.arup.com

PROJECT MANAGER
PricewaterhouseCoopers
One International Towers Sydney
Watermans Quay,
Barangaroo NSW 2000
T +61 2 8266 0000
www.pwc.com.au

ARCHITECT
Billard Leece Partnership Pty Ltd
Architects & Urban Planners
Level 6, 72-80 Cooper St
Surry Hills NSW 2010
T +61 2 8096 4066
info@blp.com.au
www.blp.com.au

CLIENT
Health Infrastructure NSW
Level 6, 1 Reserve Road
St Leonards, NSW 2065
T +61 2 9978 5402
www.hinfra.health.nsw.gov.au

PROJECT
The Children's Hospital at Westmead Stage 2 Redevelopment

Sheet Name
SITE ANALYSIS PLAN - EXISTING TOPOGRAPHY

Scale		Date
1 : 500@A1		21/12/20
Drawn By	Checked By	Revision
PH	SC	C
Project No		19038
Drawing No		
CHW-AR-DG-MCP-DA003		

FOR INFORMATION

BIM 360://CHW-Stage 2/CHW-BLP-MDL-ARC-MCP-BLD.rvt
16/12/2020 2:42:10 PM



0 5 10 15 20 25m
1:500

N

REV		
C	SSDA For Information	21/12/20
B	SSDA For Information	27/11/20
A	Draft SSDA Issue	16/11/20

MECHANICAL / ELECTRICAL
Wood & Grieve Engineers
Level 6, Buildign B, 207 Pacific Highway, St Leonards NSW Australia 2065
T +61 2 8484 7000
enquiries.sdy@stantec.com
https://www.stantec.com

CIVIL / STRUCTURE / HYDRAULIC / FIRE
ARUP
Level 5, 151 Clarence Street Sydney, NSW 2000
T +61 2 9320 9320
sydney@arup.com
www.arup.com

PROJECT MANAGER
PricewaterhouseCoopers
One International Towers Sydney Watermans Quay, Barangaroo NSW 2000
T +61 2 8266 0000
www.pwc.com.au

ARCHITECT
Billard Leece Partnership Pty Ltd
Architects & Urban Planners
Level 6, 72-80 Cooper St Surry Hills NSW 2010
T +61 2 8096 4066
info@blp.com.au
www.blp.com.au

CLIENT
Health Infrastructure NSW
Level 6, 1 Reserve Road St Leonards, NSW 2065
T +61 2 9978 5402
www.hinfra.health.nsw.gov.au


PROJECT
The Children's Hospital at Westmead Stage 2 Redevelopment

Sheet Name
SITE ANALYSIS PLAN - EXISTING TREES

Scale		Date
1 : 500@A1		21/12/20
Drawn By	Checked By	Revision
PH	SC	C
Project No		19038
Drawing No		
CHW-AR-DG-MCP-DA004		

FOR INFORMATION

BIM 360://CHW-Stage 2/CHW-BLP-MDL-ARC-MCP-BLD.rvt
16/12/2020 3:00:24 PM

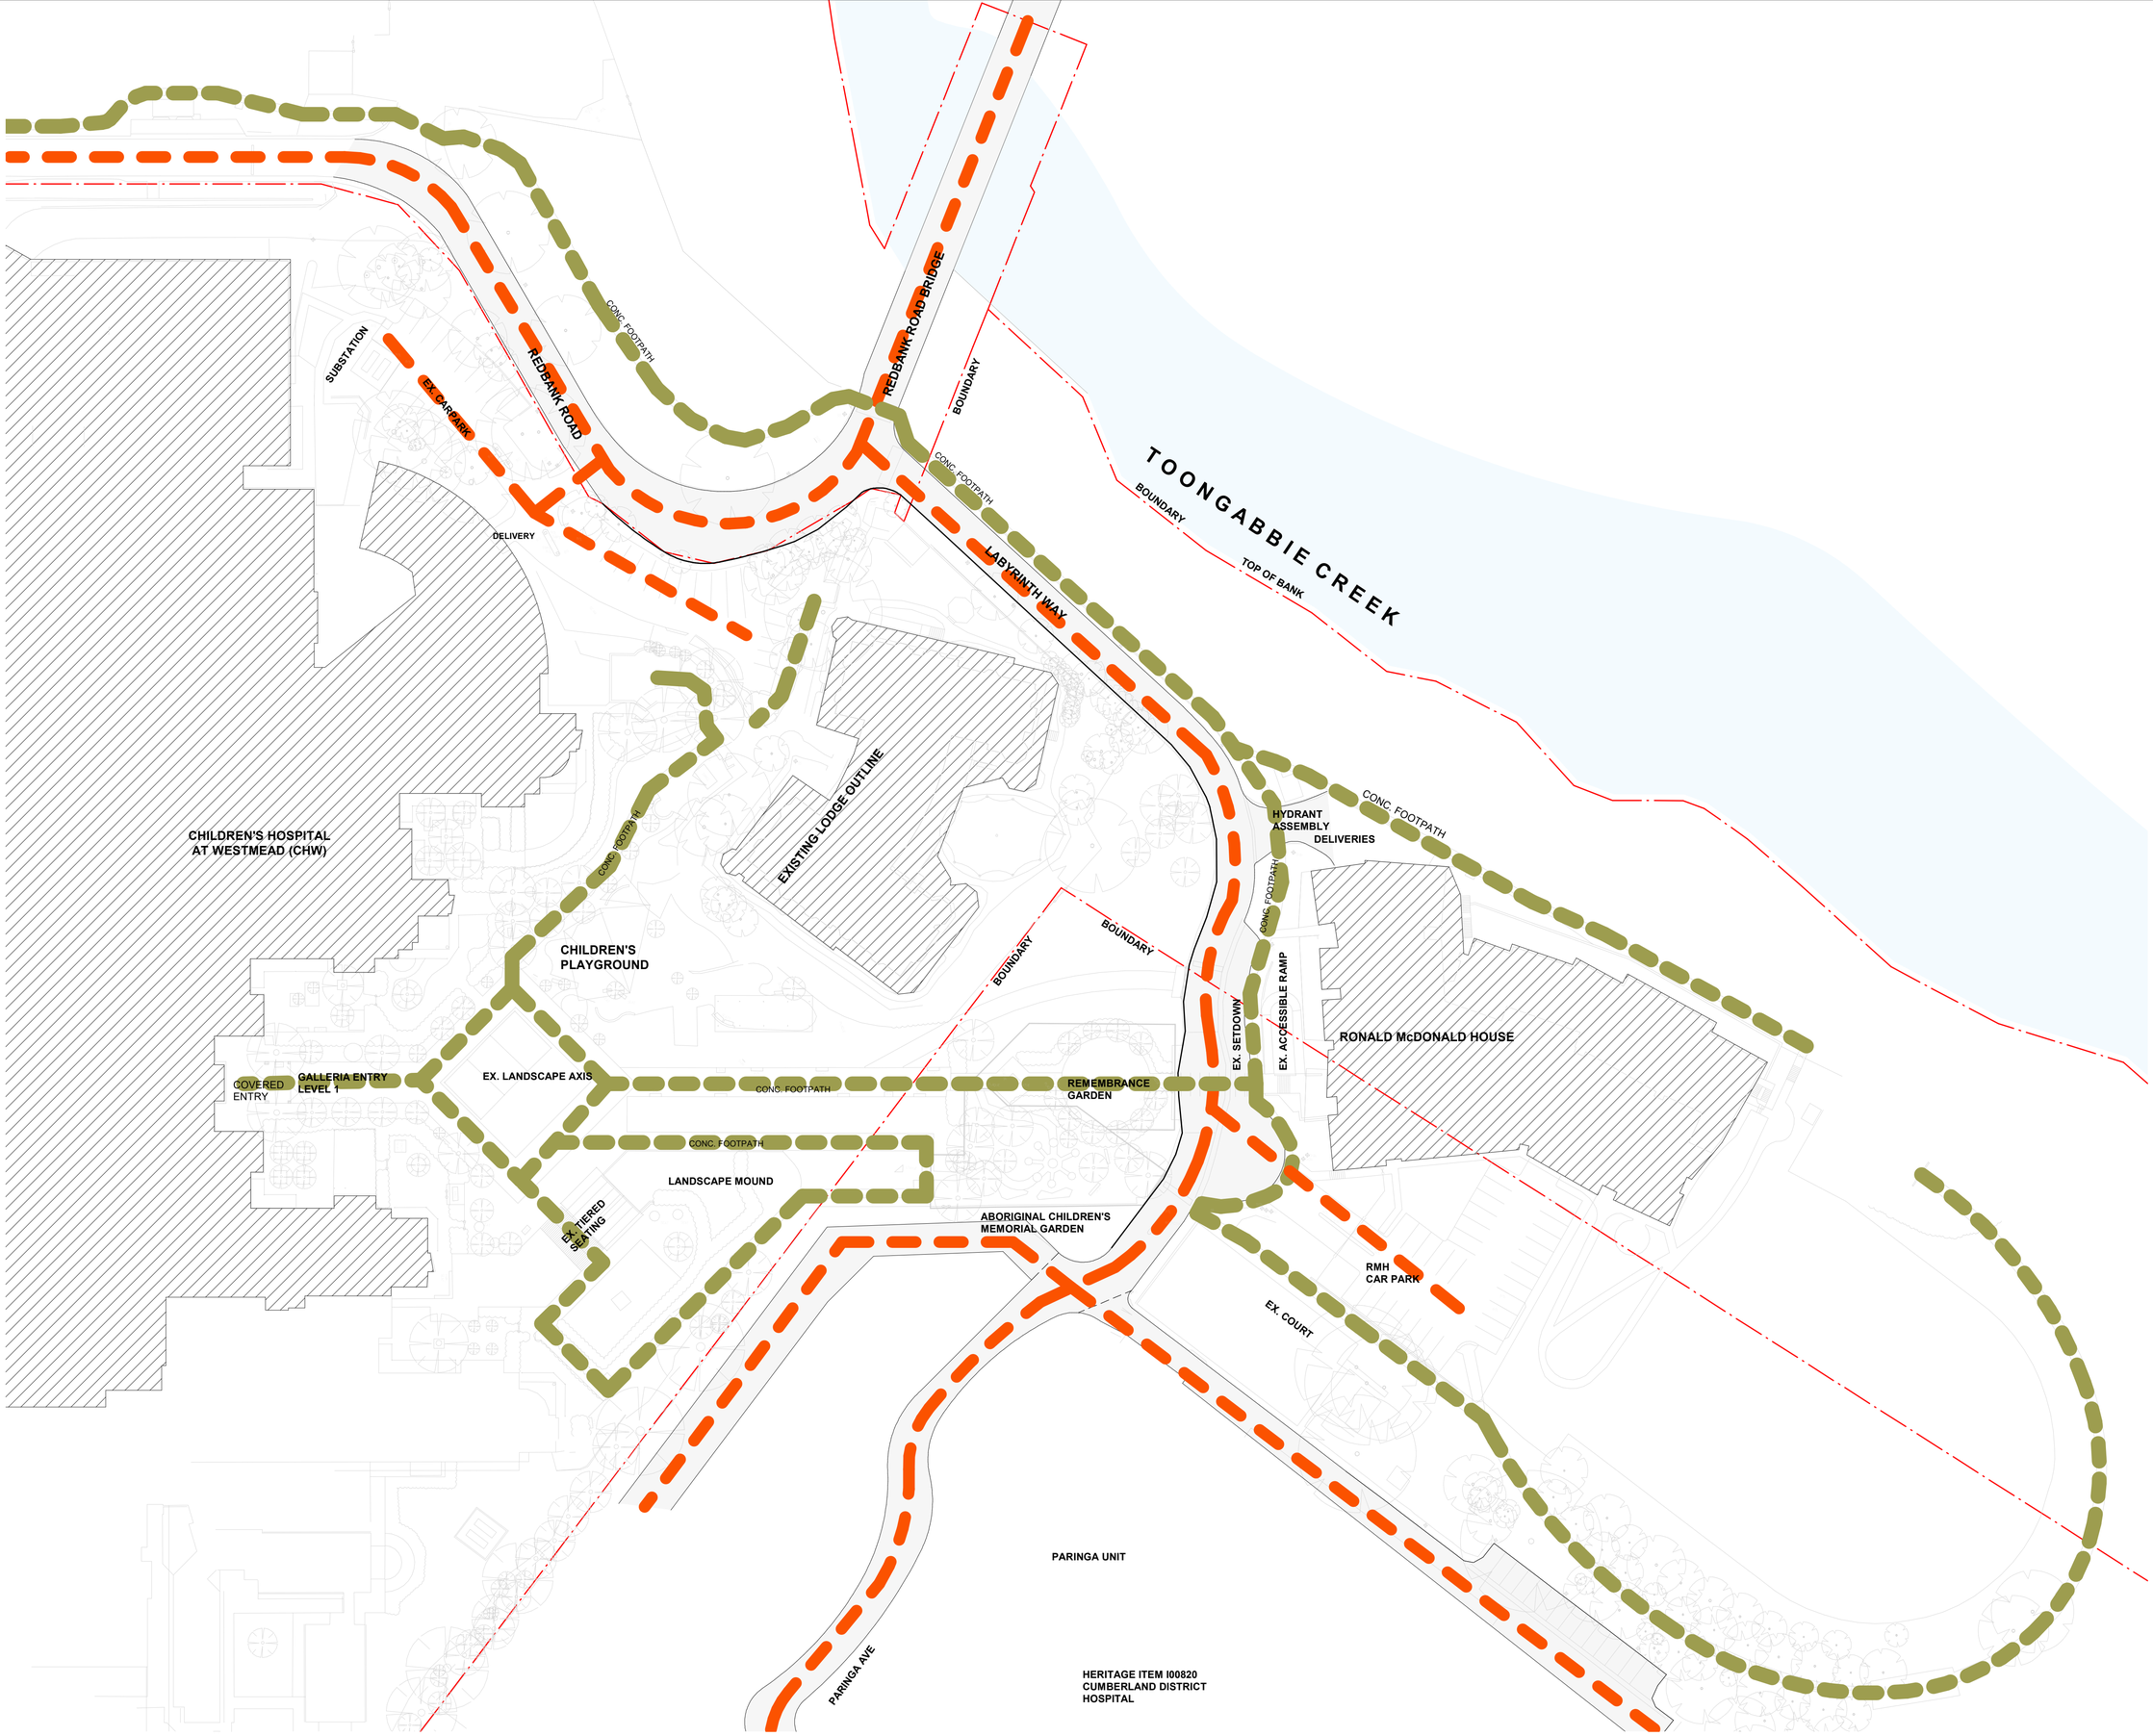

0 5 10 15 20 25m
1:500

LEGEND:

- EXISTING
- PEDESTRIAN CIRCULATION
- VEHICULAR CIRCULATION

REV		
C	SSDA For Information	21/12/20
B	SSDA For Information	27/11/20
A	Draft SSDA Issue	16/11/20

MECHANICAL / ELECTRICAL
Wood & Grieve Engineers
Level 6, Buildign B, 207 Pacific Highway, St Leonards NSW Australia 2065
T +61 2 8484 7000
enquiries.sdy@stantec.com
https://www.stantec.com

CIVIL / STRUCTURE / HYDRAULIC / FIRE
ARUP
Level 5, 151 Clarence Street Sydney, NSW 2000
T +61 2 9320 9320
sydney@arup.com
www.arup.com

PROJECT MANAGER
PricewaterhouseCoopers
One International Towers Sydney Watermans Quay, Barangaroo NSW 2000
T +61 2 8266 0000
www.pwc.com.au

ARCHITECT
Billard Leece Partnership Pty Ltd
Architects & Urban Planners
Level 6, 72-80 Cooper St Surry Hills NSW 2010
T +61 2 8096 4066
info@blp.com.au
www.blp.com.au

CLIENT
Health Infrastructure NSW
Level 6, 1 Reserve Road St Leonards, NSW 2065
T +61 2 9978 5402
www.hinfra.health.nsw.gov.au


PROJECT
The Children's Hospital at Westmead Stage 2 Redevelopment

Sheet Name
SITE ANALYSIS PLAN - CIRCULATION

Scale 1:500@A1		Date 21/12/20
Drawn By PH	Checked By SC	Revision C
Project No		19038
Drawing No		CHW-AR-DG-MCP-DA005

FOR INFORMATION

BIM 360://CHW-Stage 2/CHW-BLP-MDL-ARC-MCP-BLD.rvt
16/12/2020 3:37:27 PM

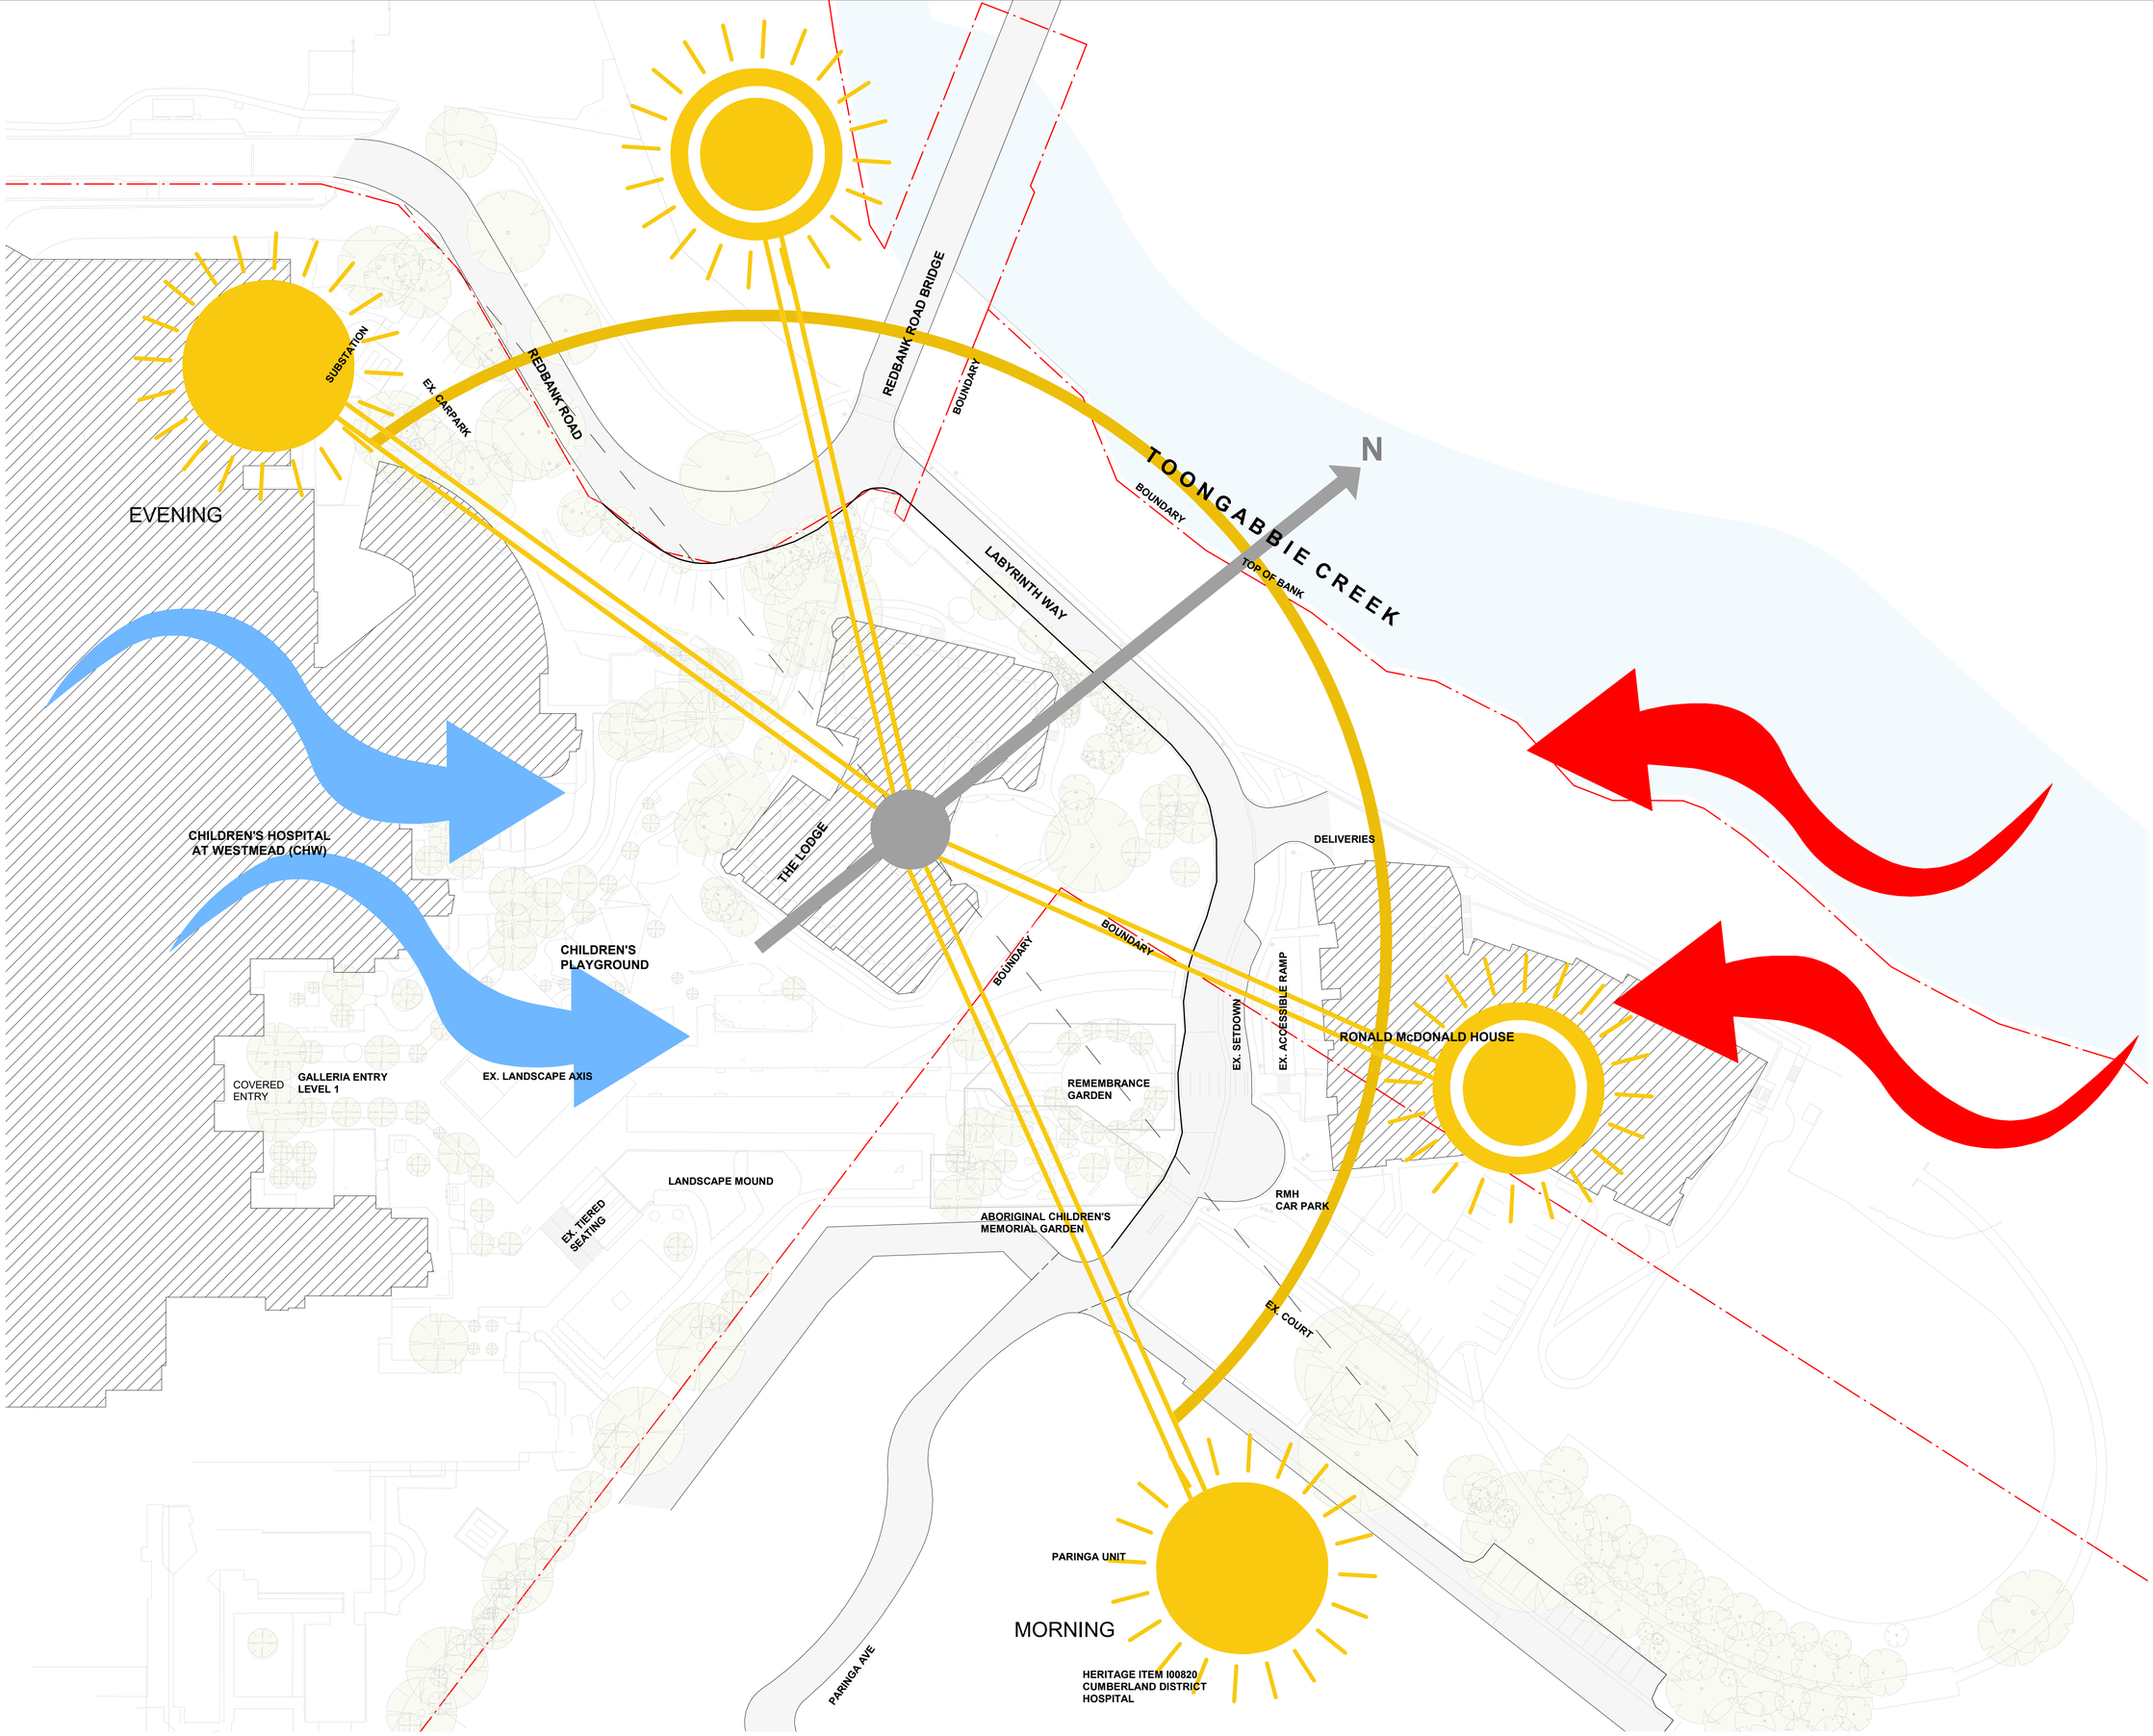

0 5 10 15 20 25m
1:500

LEGEND:

- CAMPUS PRECINCT BOUNDARY
- SUN PATH - SUMMER
- SUN PATH - WINTER
- WARM NORTH-EAST SUMMER WINDS
- COOL SOUTH-WEST WINTER WINDS

C	SSDA For Information	21/12/20
B	SSDA For Information	27/11/20
A	Draft SSDA Issue	16/11/20
REV		

MECHANICAL / ELECTRICAL
Wood & Grieve Engineers
Level 6, Buildign B, 207 Pacific Highway, St Leonards NSW Australia 2065
T +61 2 8484 7000
enquiries.sdy@stantec.com
https://www.stantec.com

CIVIL / STRUCTURE / HYDRAULIC / FIRE
ARUP
Level 5, 151 Clarence Street Sydney, NSW 2000
T +61 2 9320 9320
sydney@arup.com
www.arup.com

PROJECT MANAGER
PricewaterhouseCoopers
One International Towers Sydney Watermans Quay, Barangaroo NSW 2000
T +61 2 8266 0000
www.pwc.com.au

ARCHITECT
Billard Leece Partnership Pty Ltd
Architects & Urban Planners
Level 6, 72-80 Cooper St Surry Hills NSW 2010
T +61 2 8096 4066
info@blp.com.au
www.blp.com.au

CLIENT
Health Infrastructure NSW
Level 6, 1 Reserve Road St Leonards, NSW 2065
T +61 2 9978 5402
www.hinfra.health.nsw.gov.au

PROJECT
The Children's Hospital at Westmead Stage 2 Redevelopment

Sheet Name
SITE ANALYSIS PLAN - SOLAR STUDY

Scale: As indicated@A1		Date: 21/12/20
Drawn By: PH	Checked By: SC	Revision: C
Project No: 19038		

Drawing No
CHW-AR-DG-MCP-DA006

FOR INFORMATION

BIM 360://CHW-Stage-2/CHW-BLP-MDL-ARC-MCP-BLD.rvt
21/12/2020 12:00:14 AM

0 5 10 15 20 25m
1:500

N

LEGEND:

- EXISTING
- EXISTING TO BE PROTECTED
- EXISTING PLAYGROUND

REFER TO THE DETAIL SURVEY PLANS FOR FURTHER EXISTING DETAIL

EXISTING

REV		
C	SSDA For Information	21/12/20
B	SSDA For Information	27/11/20
A	Draft SSDA Issue	16/11/20

MECHANICAL / ELECTRICAL
Wood & Grieve Engineers
Level 6, Buildign B, 207 Pacific Highway, St Leonards NSW Australia 2065
T +61 2 8484 7000
enquiries.sdy@stantec.com
https://www.stantec.com

CIVIL / STRUCTURE / HYDRAULIC / FIRE
ARUP
Level 5, 151 Clarence Street Sydney, NSW 2000
T +61 2 9320 9320
sydney@arup.com
www.arup.com

PROJECT MANAGER
PricewaterhouseCoopers
One International Towers Sydney Watermans Quay, Barangaroo NSW 2000
T +61 2 8266 0000
www.pwc.com.au

ARCHITECT
Billard Leece Partnership Pty Ltd
Architects & Urban Planners
Level 6, 72-80 Cooper St Surry Hills NSW 2010
T +61 2 8096 4066
info@blp.com.au
www.blp.com.au

CLIENT
Health Infrastructure NSW
Level 6, 1 Reserve Road St Leonards, NSW 2065
T +61 2 9978 5402
www.hinfra.health.nsw.gov.au


PROJECT
The Children's Hospital at Westmead Stage 2 Redevelopment

Sheet Name
SITE PLAN - EXISTING

Scale 1:500@A1		Date 21/12/20
Drawn By PH	Checked By SC	Revision C
Project No		19038
Drawing No		CHW-AR-DG-MCP-DA007

FOR INFORMATION

BIM 360://CHWStage 2/CHW-BLP-MDL-ARC-MCP-BLD.rvt
16/12/2020 3:40:32 PM

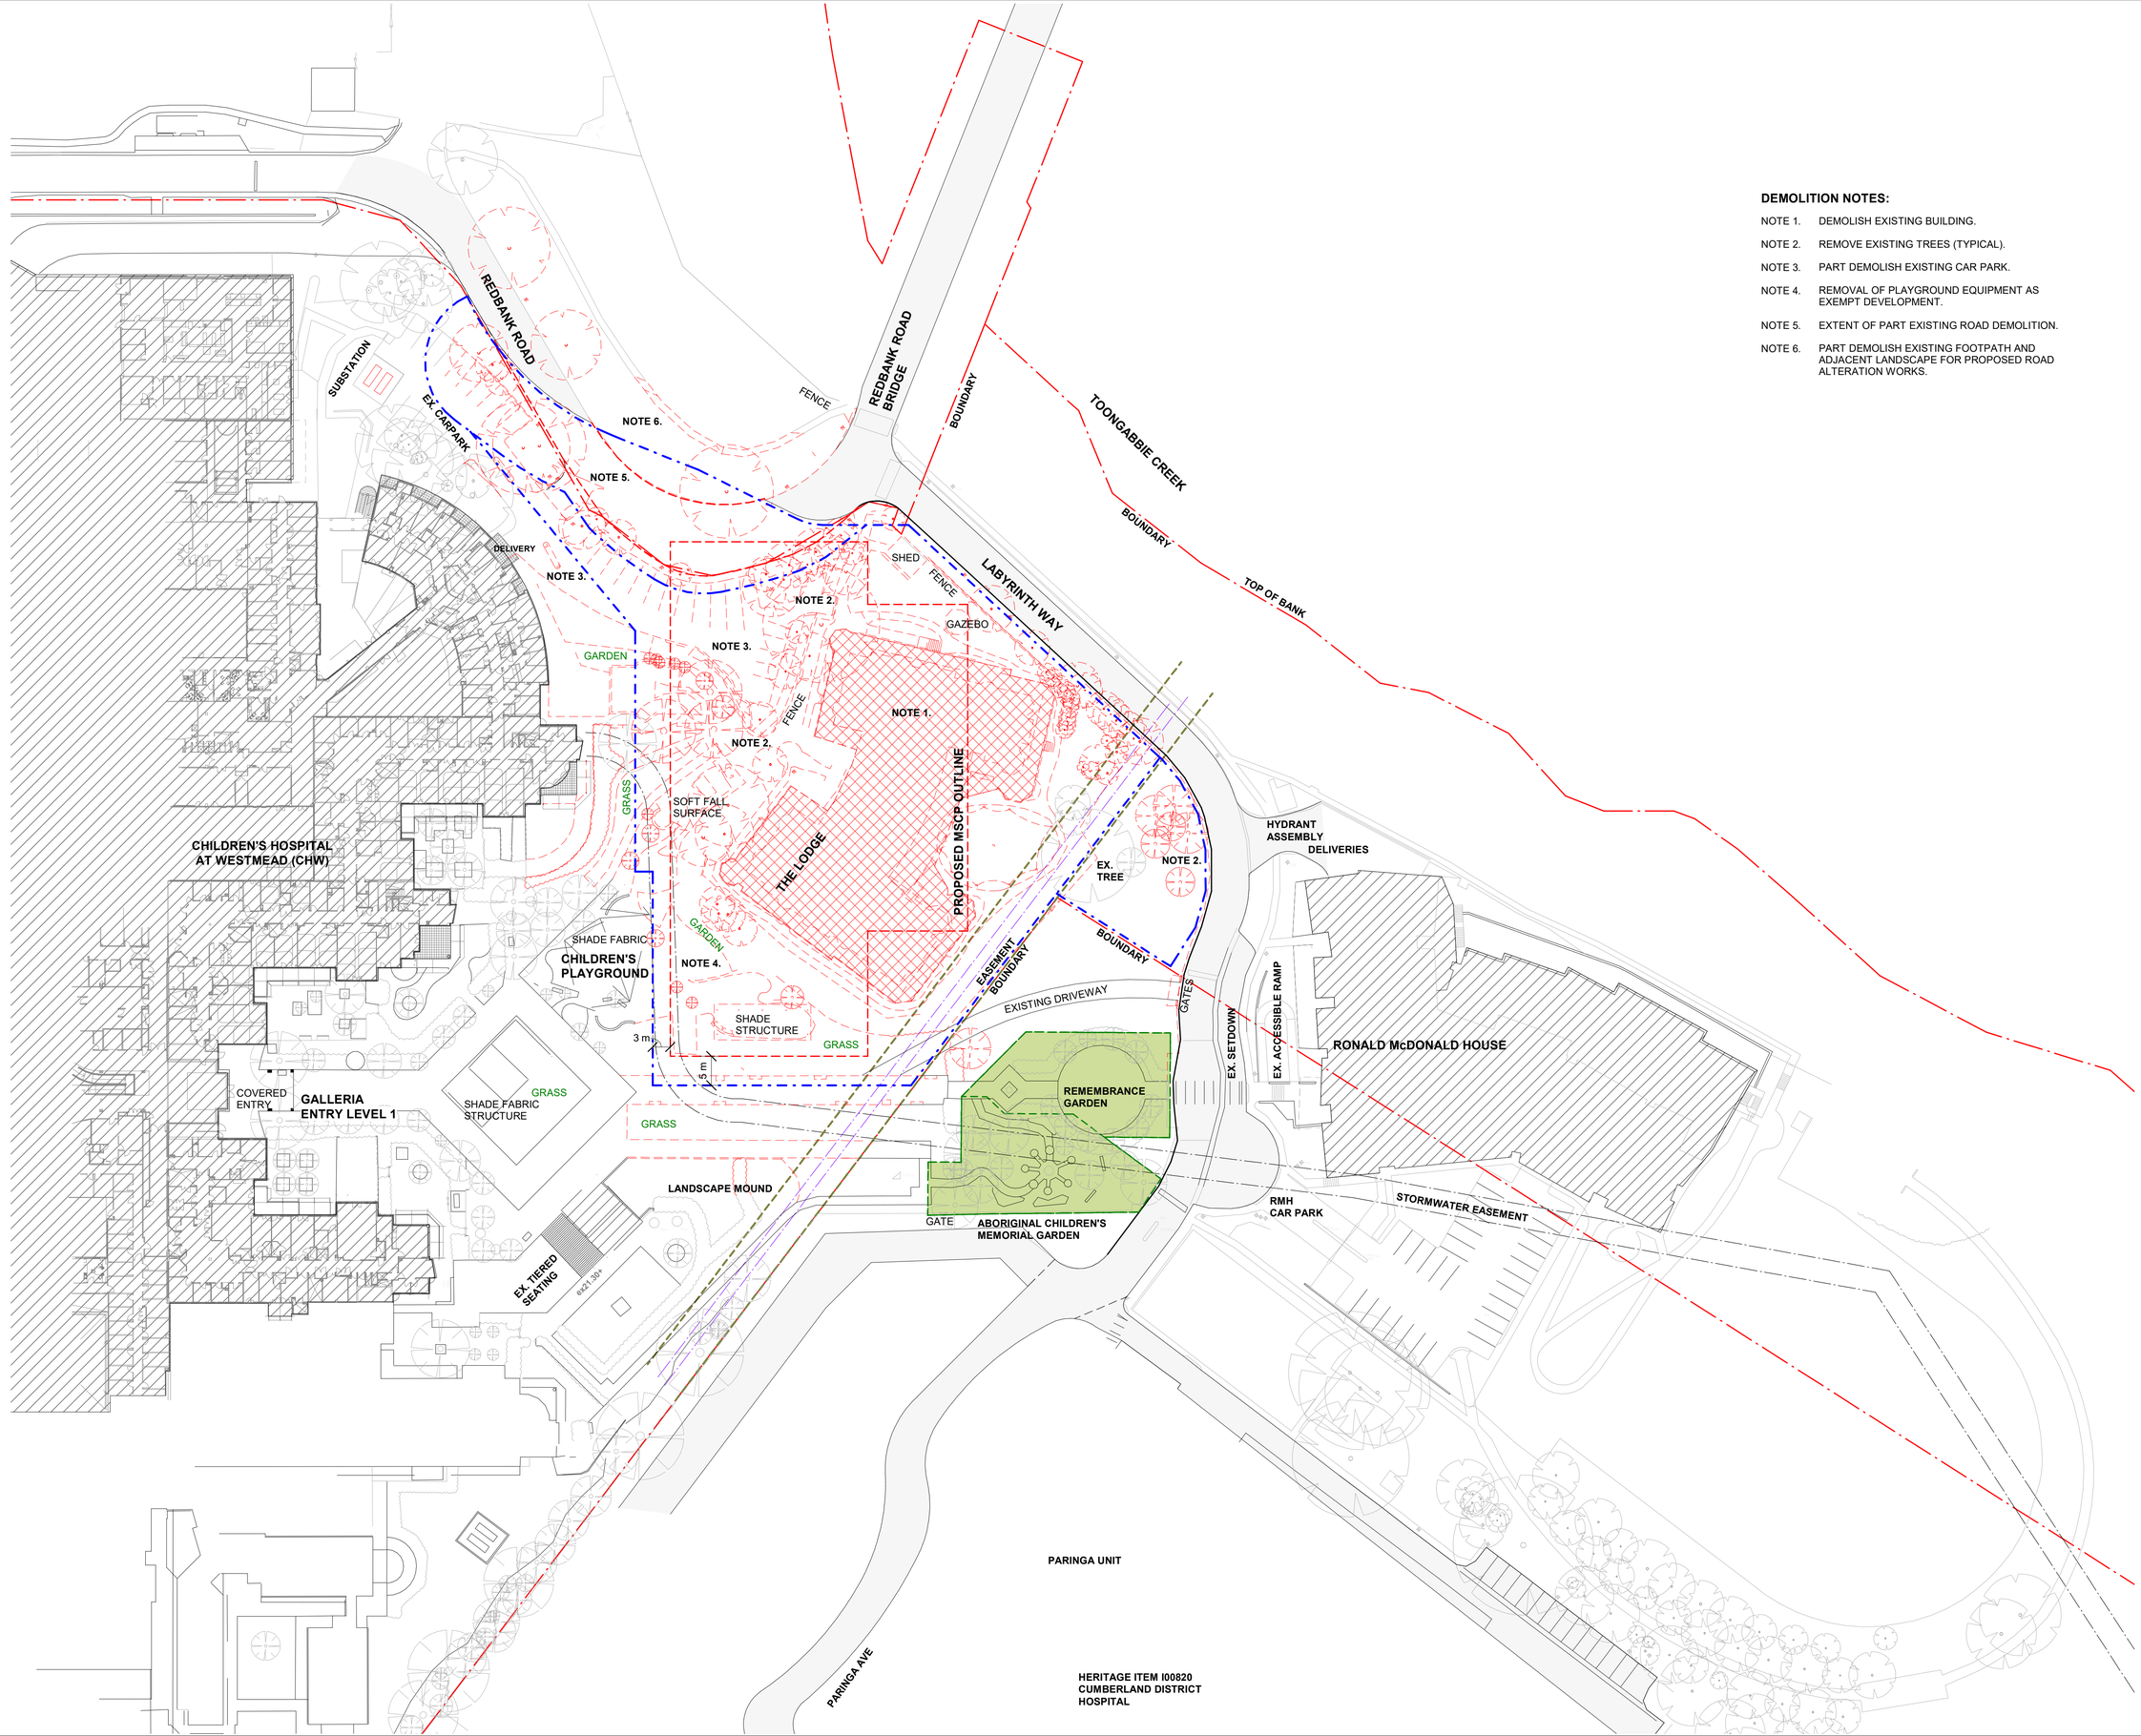

0 5 10 15 20 25m
1:500

N

DEMOLITION NOTES:

NOTE 1. DEMOLISH EXISTING BUILDING.

NOTE 2. REMOVE EXISTING TREES (TYPICAL).

NOTE 3. PART DEMOLISH EXISTING CAR PARK.

NOTE 4. REMOVAL OF PLAYGROUND EQUIPMENT AS EXEMPT DEVELOPMENT.

NOTE 5. EXTENT OF PART EXISTING ROAD DEMOLITION.

NOTE 6. PART DEMOLISH EXISTING FOOTPATH AND ADJACENT LANDSCAPE FOR PROPOSED ROAD ALTERATION WORKS.

LEGEND:

- TO BE DEMOLISHED
- EXISTING / RETAINED
- INDICATIVE HOARDING LINE
- EXISTING TO BE PROTECTED

REFER TO THE DETAIL SURVEY PLANS FOR FURTHER EXISTING DETAIL

DEMOLITION

REV		
C	SSDA For Information	21/12/20
B	SSDA For Information	27/11/20
A	Draft SSDA Issue	16/11/20

MECHANICAL / ELECTRICAL
Wood & Grieve Engineers
Level 6, Buildign B, 207 Pacific Highway, St Leonards NSW Australia 2065
T +61 2 8484 7000
enquiries.sdy@stantec.com
https://www.stantec.com

CIVIL / STRUCTURE / HYDRAULIC / FIRE
ARUP
Level 5, 151 Clarence Street Sydney, NSW 2000
T +61 2 9320 9320
sydney@arup.com
www.arup.com

PROJECT MANAGER
PricewaterhouseCoopers
One International Towers Sydney Watermans Quay, Barangaroo NSW 2000
T +61 2 8266 0000
www.pwc.com.au

ARCHITECT
Billard Leece Partnership Pty Ltd
Architects & Urban Planners
Level 6, 72-80 Cooper St Surry Hills NSW 2010
T +61 2 8096 4066
info@blp.com.au
www.blp.com.au

CLIENT
Health Infrastructure NSW
Level 6, 1 Reserve Road St Leonards, NSW 2065
T +61 2 9978 5402
www.hinfra.health.nsw.gov.au


PROJECT
The Children's Hospital at Westmead Stage 2 Redevelopment

Sheet Name
SITE PLAN - DEMOLITION

Scale 1:500@A1		Date 21/12/20
Drawn By PH	Checked By SC	Revision C
Project No		19038
Drawing No		CHW-AR-DG-MCP-DA008

FOR INFORMATION

BIM 360://CHW-Stage 2/CHW-BLP-MDL-ARC-MCP-BLD.rvt
17/12/2020 3:52:05 PM

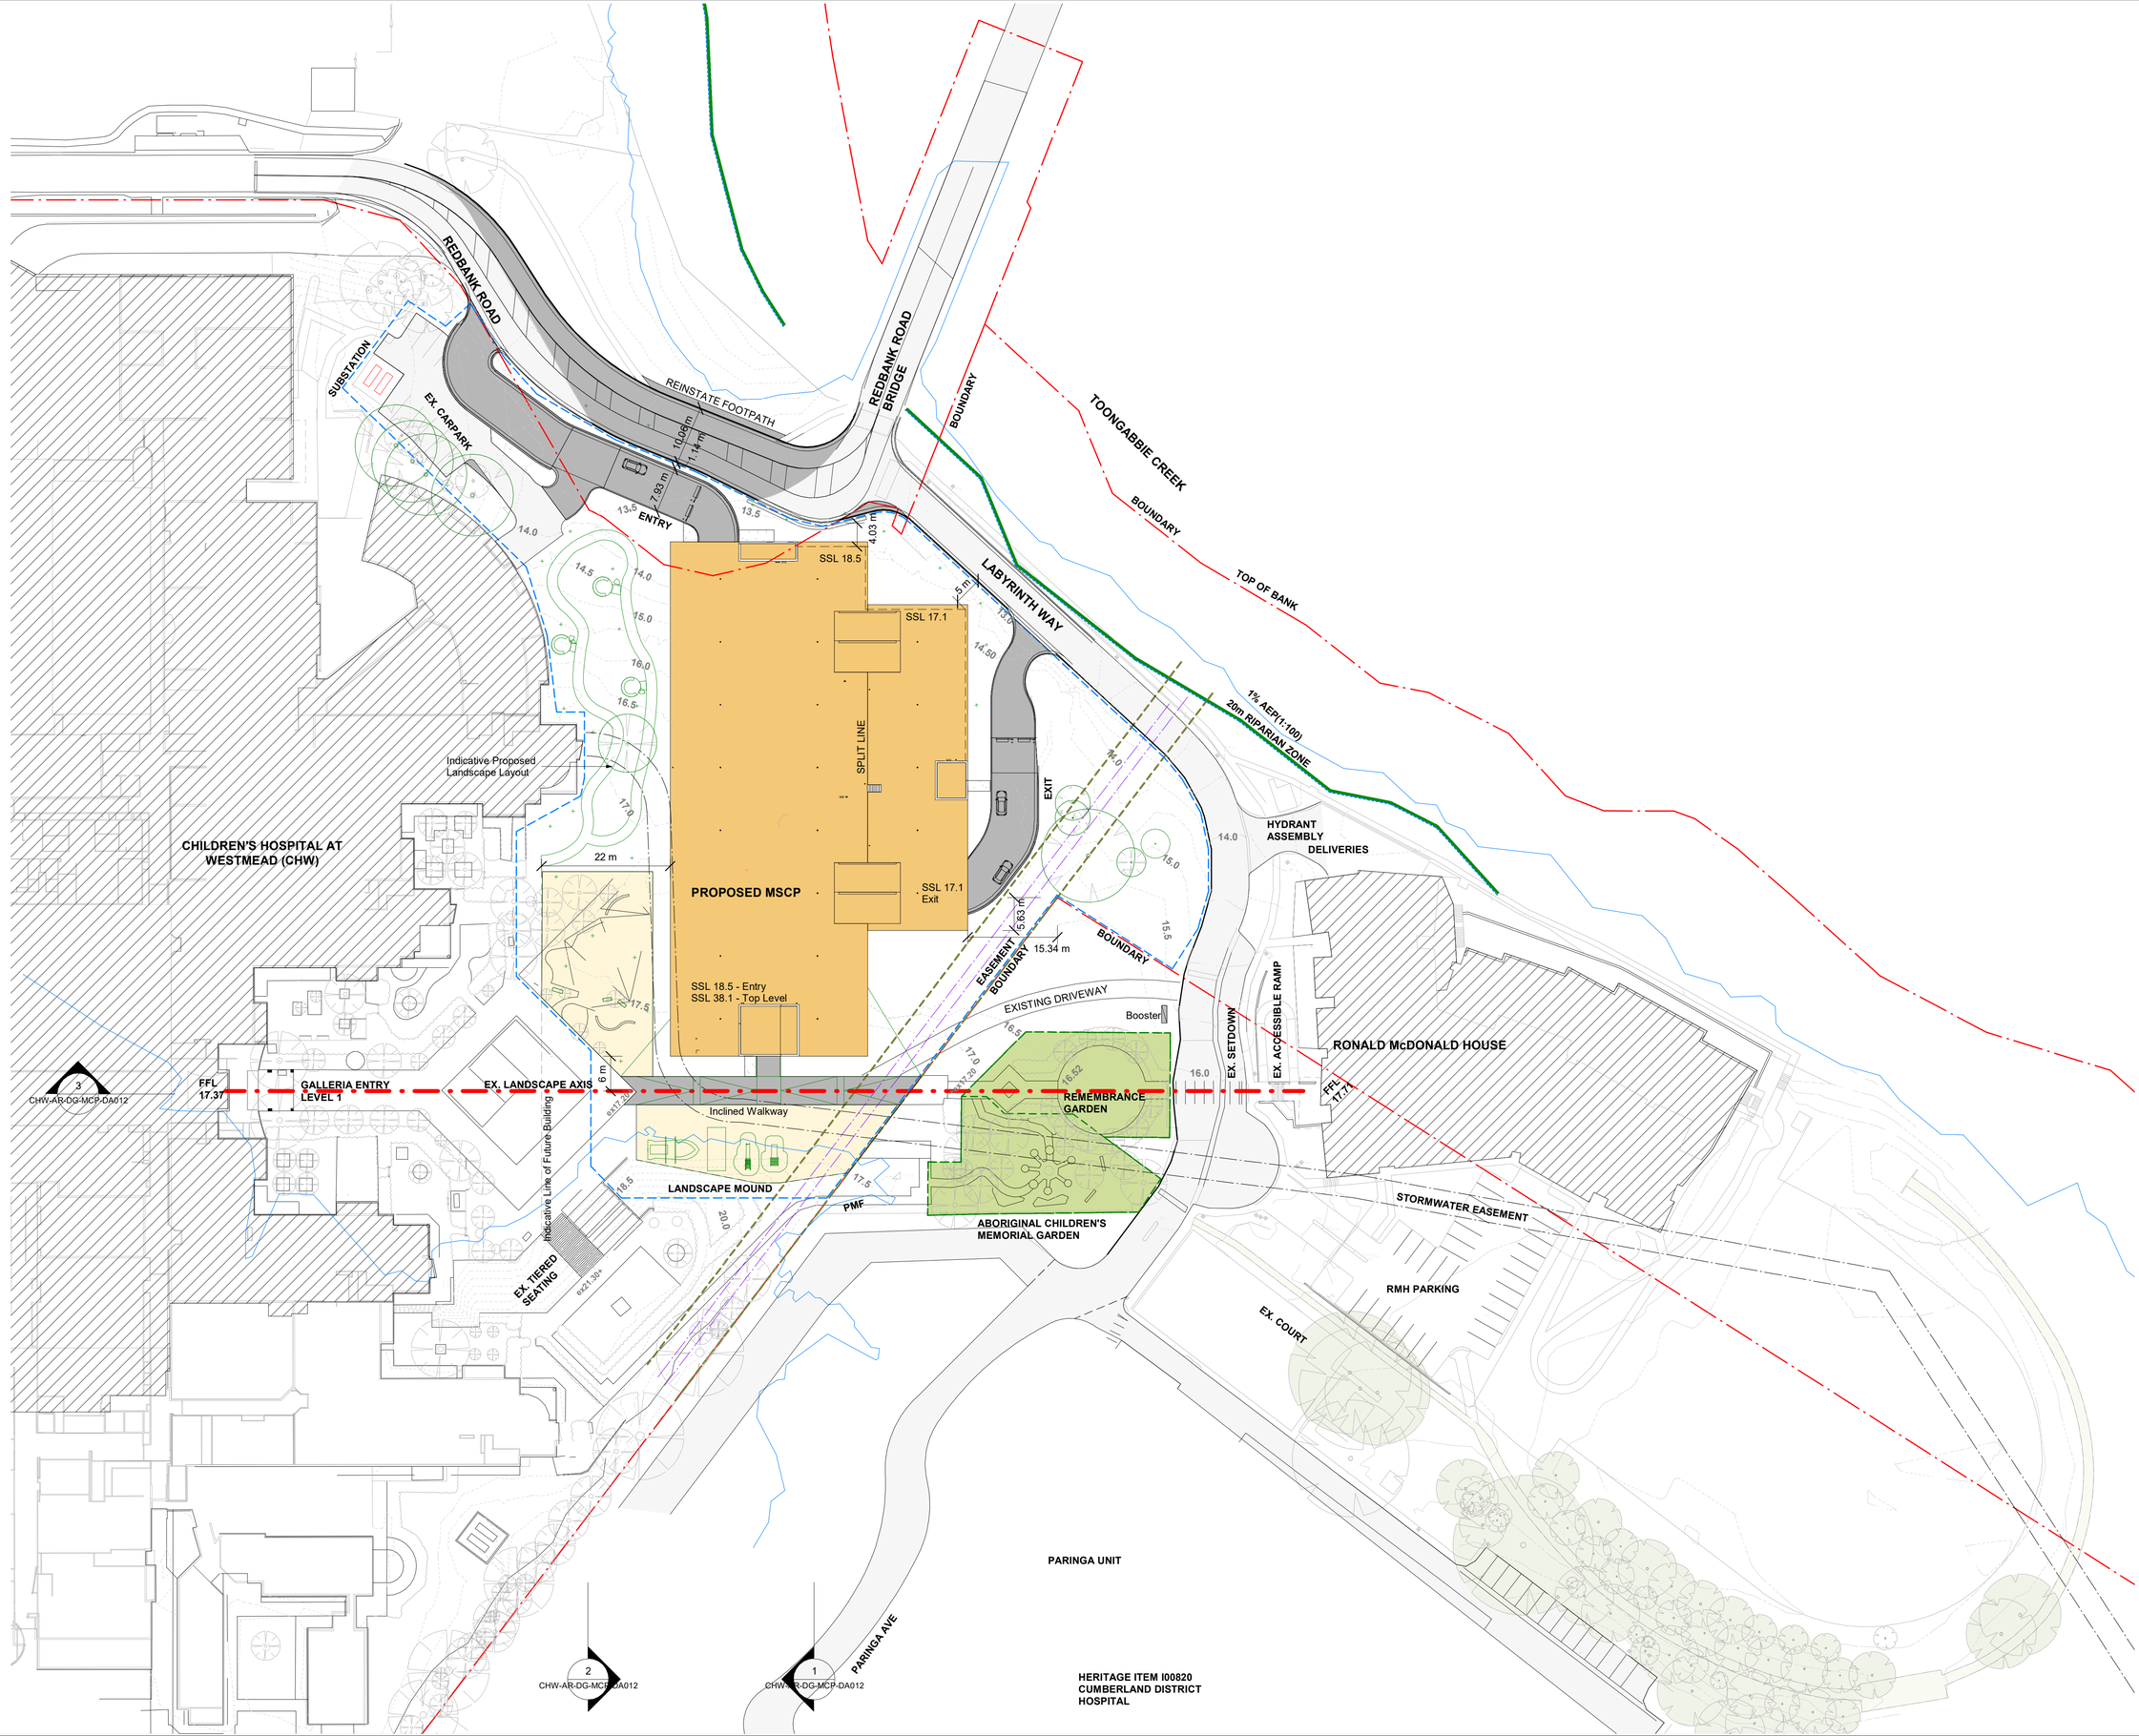

0 5 10 15 20 25m
1:500

N

LEGEND:

- EXISTING / RETAINED
- INDICATIVE LINE OF PROPOSED WORKS
- EXISTING TO BE PROTECTED

REFER TO THE DETAIL SURVEY PLANS FOR FURTHER EXISTING DETAIL

- PROPOSED AND ALTERATION ROAD / RAMP WORKS. REFER TO THE CIVIL ENGINEER'S DRAWINGS.
- PLAYGROUND RELOCATED AS EXEMPT DEVELOPMENT.

PROPOSED

REV		
C	SSDA For Information	21/12/20
B	SSDA For Information	27/11/20
A	Draft SSDA Issue	16/11/20

MECHANICAL / ELECTRICAL
Wood & Grieve Engineers
Level 6, Buildign B, 207 Pacific Highway, St Leonards NSW Australia 2065
T +61 2 8484 7000
enquiries.sdy@stantec.com
https://www.stantec.com

CIVIL / STRUCTURE / HYDRAULIC / FIRE
ARUP
Level 5, 151 Clarence Street Sydney, NSW 2000
T +61 2 9320 9320
sydney@arup.com
www.arup.com

PROJECT MANAGER
PricewaterhouseCoopers
One International Towers Sydney Watermans Quay, Barangaroo NSW 2000
T +61 2 8266 0000
www.pwc.com.au

ARCHITECT
Billard Leece Partnership Pty Ltd
Architects & Urban Planners
Level 6, 72-80 Cooper St Surry Hills NSW 2010
T +61 2 8096 4066
info@blp.com.au
www.blp.com.au

CLIENT
Health Infrastructure NSW
Level 6, 1 Reserve Road St Leonards, NSW 2065
T +61 2 9978 5402
www.hinfra.health.nsw.gov.au


PROJECT
The Children's Hospital at Westmead Stage 2 Redevelopment

Sheet Name
SITE PLAN - PROPOSED ROOF LEVEL


Scale 1:500@A1		Date 21/12/20
Drawn By PH	Checked By SC	Revision C
Project No		19038
Drawing No		CHW-AR-DG-MCP-DA009

FOR INFORMATION


BIM 360://CHW-Stage 2/CHW-BLP-MDL-ARC-MCP-BLD.rvt
17/12/2020 3:22:44 PM

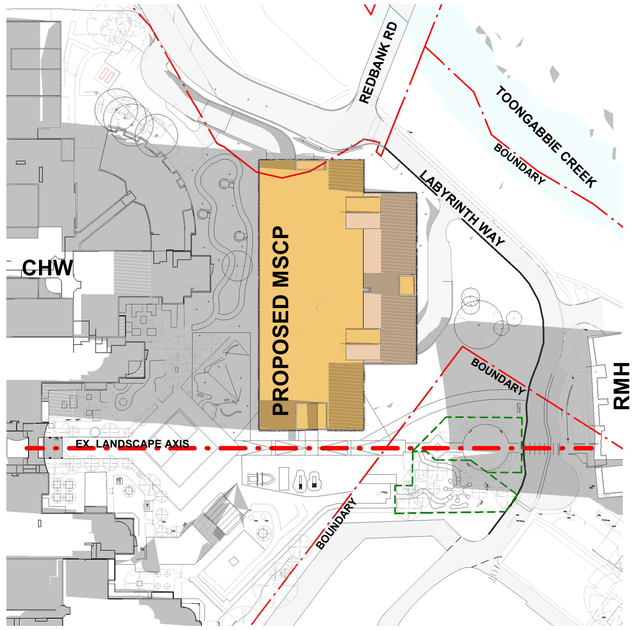

9am

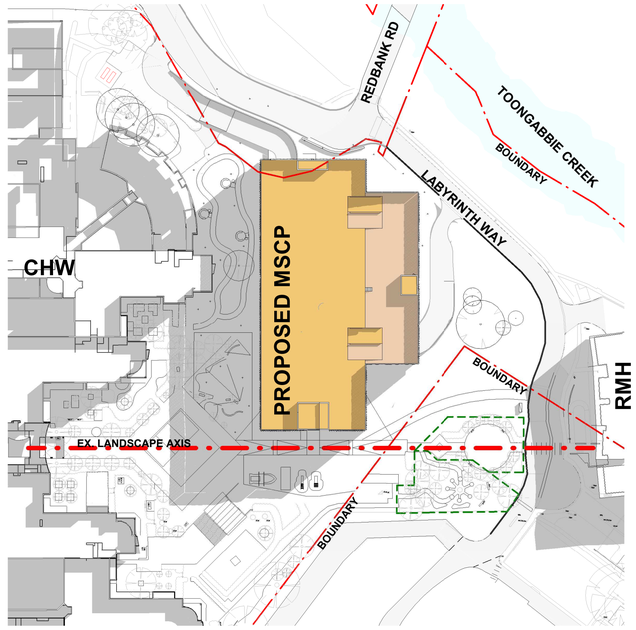

12pm

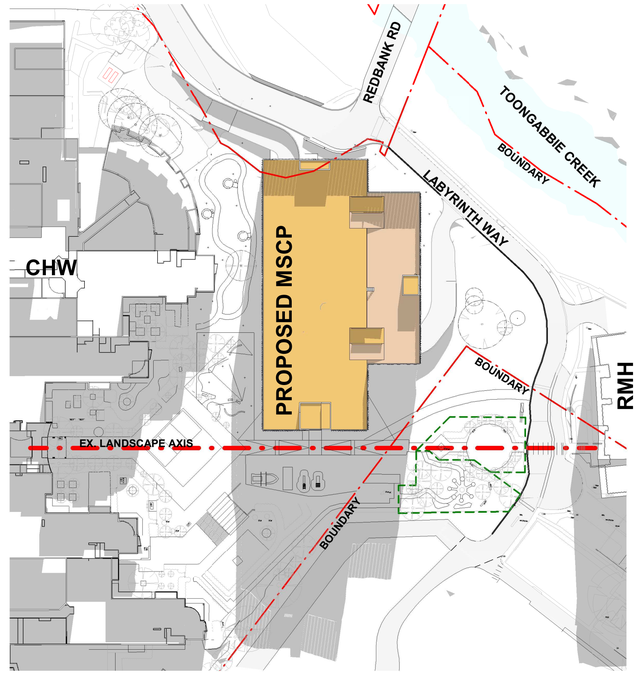

3pm

0 10 20 30 40 50m
1:1000

N

WINTER - JUNE 21

REV		
C	SSDA For Information	21/12/20
B	SSDA For Information	27/11/20
A	Draft SSDA Issue	16/11/20

MECHANICAL / ELECTRICAL
Wood & Grieve Engineers
Level 6, Buildign B, 207 Pacific Highway, St Leonards NSW Australia 2065
T +61 2 8484 7000
enquiries.sdy@stantec.com
https://www.stantec.com

CIVIL / STRUCTURE / HYDRAULIC / FIRE
ARUP
Level 5, 151 Clarence Street Sydney, NSW 2000
T +61 2 9320 9320
sydney@arup.com
www.arup.com

PROJECT MANAGER
PricewaterhouseCoopers
One International Towers Sydney Watermans Quay, Barangaroo NSW 2000
T +61 2 8266 0000
www.pwc.com.au

ARCHITECT
Billard Leece Partnership Pty Ltd
Architects & Urban Planners
Level 6, 72-80 Cooper St Surry Hills NSW 2010
T +61 2 8096 4066
info@blp.com.au
www.blp.com.au

CLIENT
Health Infrastructure NSW
Level 6, 1 Reserve Road St Leonards, NSW 2065
T +61 2 9978 5402
www.hinfra.health.nsw.gov.au

PROJECT
The Children's Hospital at Westmead Stage 2 Redevelopment

Sheet Name
SITE PLAN - SOLAR STUDY - SHEET 01

Scale	Date
1 : 1000@A1	21/12/20


Drawn By	Checked By	Revision
PH	SC	C


Project No 19038


Drawing No
CHW-AR-DG-MCP-DA010

FOR INFORMATION

BIM 360://CHW-Stage 2/CHW-BLP-MDL-ARC-MCP-BLD.rvt
17/12/2020 3:28:38 PM

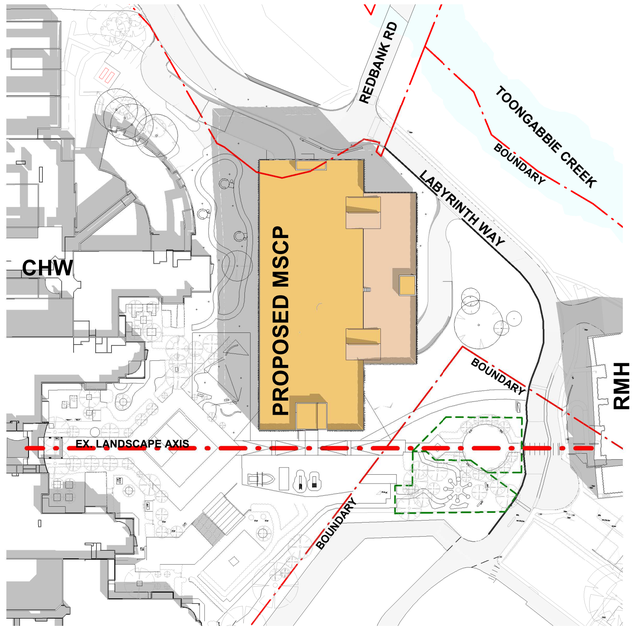

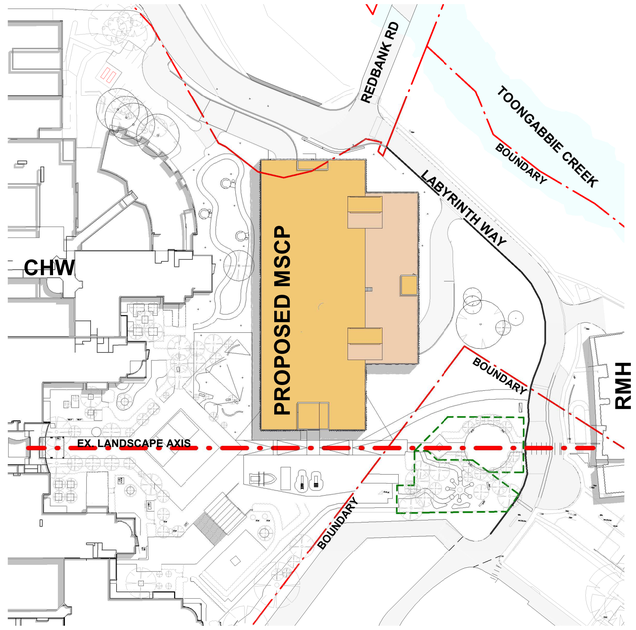


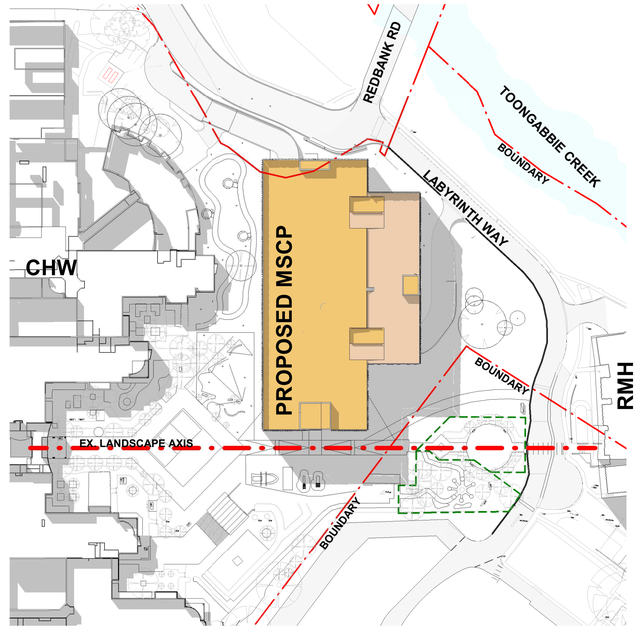

9am

12pm

3pm

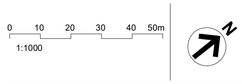

SUMMER - December 21

REV		
C	SSDA For Information	21/12/20
B	SSDA For Information	27/11/20
A	Draft SSDA Issue	16/11/20

MECHANICAL / ELECTRICAL
Wood & Grieve Engineers
Level 6, Buildign B, 207 Pacific Highway, St Leonards NSW Australia 2065
T +61 2 8484 7000
enquiries.sdy@stantec.com
https://www.stantec.com

CIVIL / STRUCTURE / HYDRAULIC / FIRE
ARUP
Level 5, 151 Clarence Street Sydney, NSW 2000
T +61 2 9320 9320
sydney@arup.com
www.arup.com

PROJECT MANAGER
PricewaterhouseCoopers
One International Towers Sydney Watermans Quay, Barangaroo NSW 2000
T +61 2 8266 0000
www.pwc.com.au

ARCHITECT
Billard Leece Partnership Pty Ltd
Architects & Urban Planners
Level 6, 72-80 Cooper St Surry Hills NSW 2010
T +61 2 8096 4066
info@blp.com.au
www.blp.com.au

CLIENT
Health Infrastructure NSW
Level 6, 1 Reserve Road St Leonards, NSW 2065
T +61 2 9978 5402
www.hinfra.health.nsw.gov.au

PROJECT
The Children's Hospital at Westmead Stage 2 Redevelopment


Sheet Name
SITE PLAN - SOLAR STUDY - SHEET 02

Scale		Date
1 : 1000@A1		21/12/20
Drawn By	Checked By	Revision
PH	SC	C
Project No		19038


Drawing No
CHW-AR-DG-MCP-DA011

FOR INFORMATION


BIM 360://CHW-Stage 2/CHW-BLP-MDL-ARC-MCP-BLD.rvt
17/12/2020 3:31:14 PM

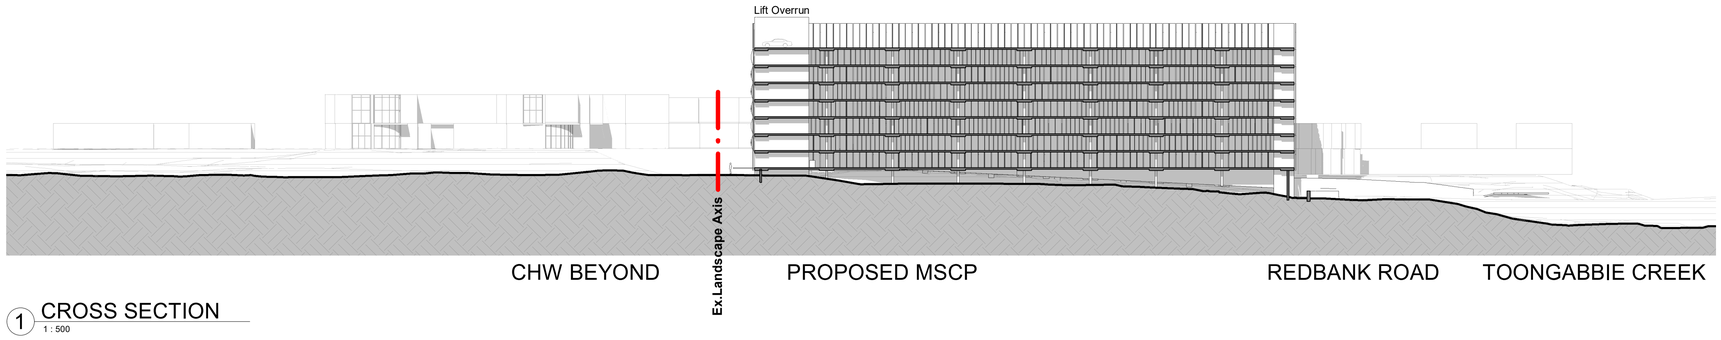


1 CROSS SECTION
1 : 500

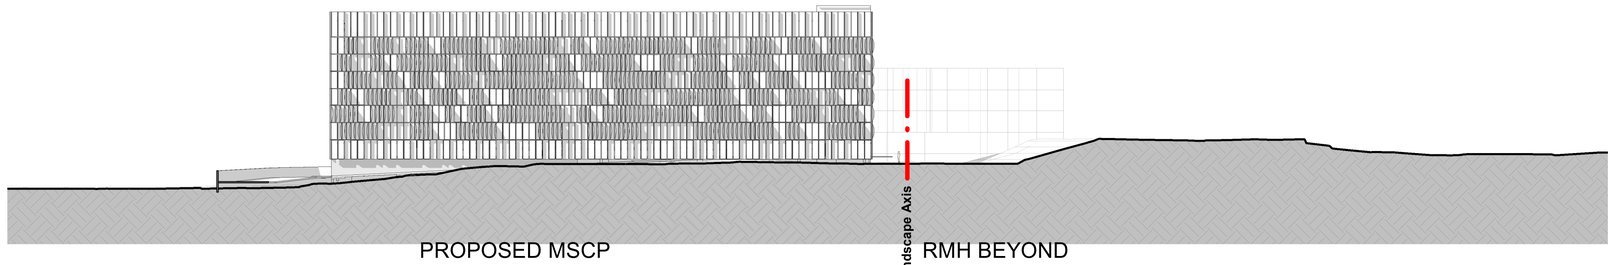


2 CROSS SECTION
1 : 500

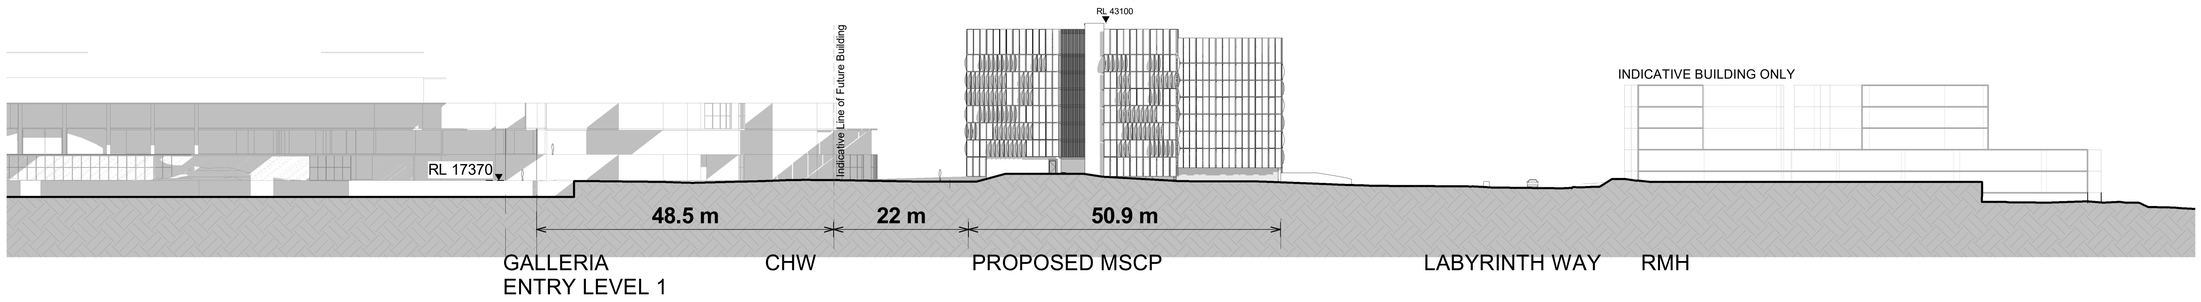

3 SITE SECTION THROUGH LANDSCAPE AXIS
1 : 500

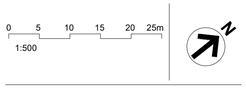

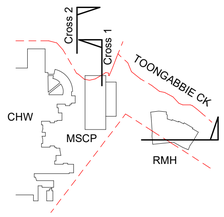

SITE SECTIONS

REV		
C	SSDA For Information	21/12/20
B	SSDA For Information	27/11/20
A	Draft SSDA Issue	16/11/20

MECHANICAL / ELECTRICAL
Wood & Grieve Engineers
Level 6, Buildign B, 207 Pacific Highway, St Leonards NSW Australia 2065
T +61 2 8484 7000
enquiries.sdy@stantec.com
https://www.stantec.com

CIVIL / STRUCTURE / HYDRAULIC / FIRE
ARUP
Level 5, 151 Clarence Street Sydney, NSW 2000
T +61 2 9320 9320
sydney@arup.com
www.arup.com

PROJECT MANAGER
PricewaterhouseCoopers
One International Towers Sydney Watermans Quay, Barangaroo NSW 2000
T +61 2 8266 0000
www.pwc.com.au

ARCHITECT
Billard Leece Partnership Pty Ltd
Architects & Urban Planners
Level 6, 72-80 Cooper St Surry Hills NSW 2010
T +61 2 8096 4066
info@blp.com.au
www.blp.com.au

CLIENT
Health Infrastructure NSW
Level 6, 1 Reserve Road St Leonards, NSW 2065
T +61 2 9978 5402
www.hinfra.health.nsw.gov.au

PROJECT
The Children's Hospital at Westmead Stage 2 Redevelopment


Sheet Name
SITE SECTIONS AND ELEVATIONS

Scale 1:500@A1		Date 21/12/20
Drawn By PH	Checked By SC	Revision C
Project No		19038

Drawing No
CHW-AR-DG-MCP-DA012

FOR INFORMATION

BIM 360://CHW-Stage-2/CHW-BLP-MDL-ARC-MCP-BLD.rvt
17/12/2020 4:26:19 PM

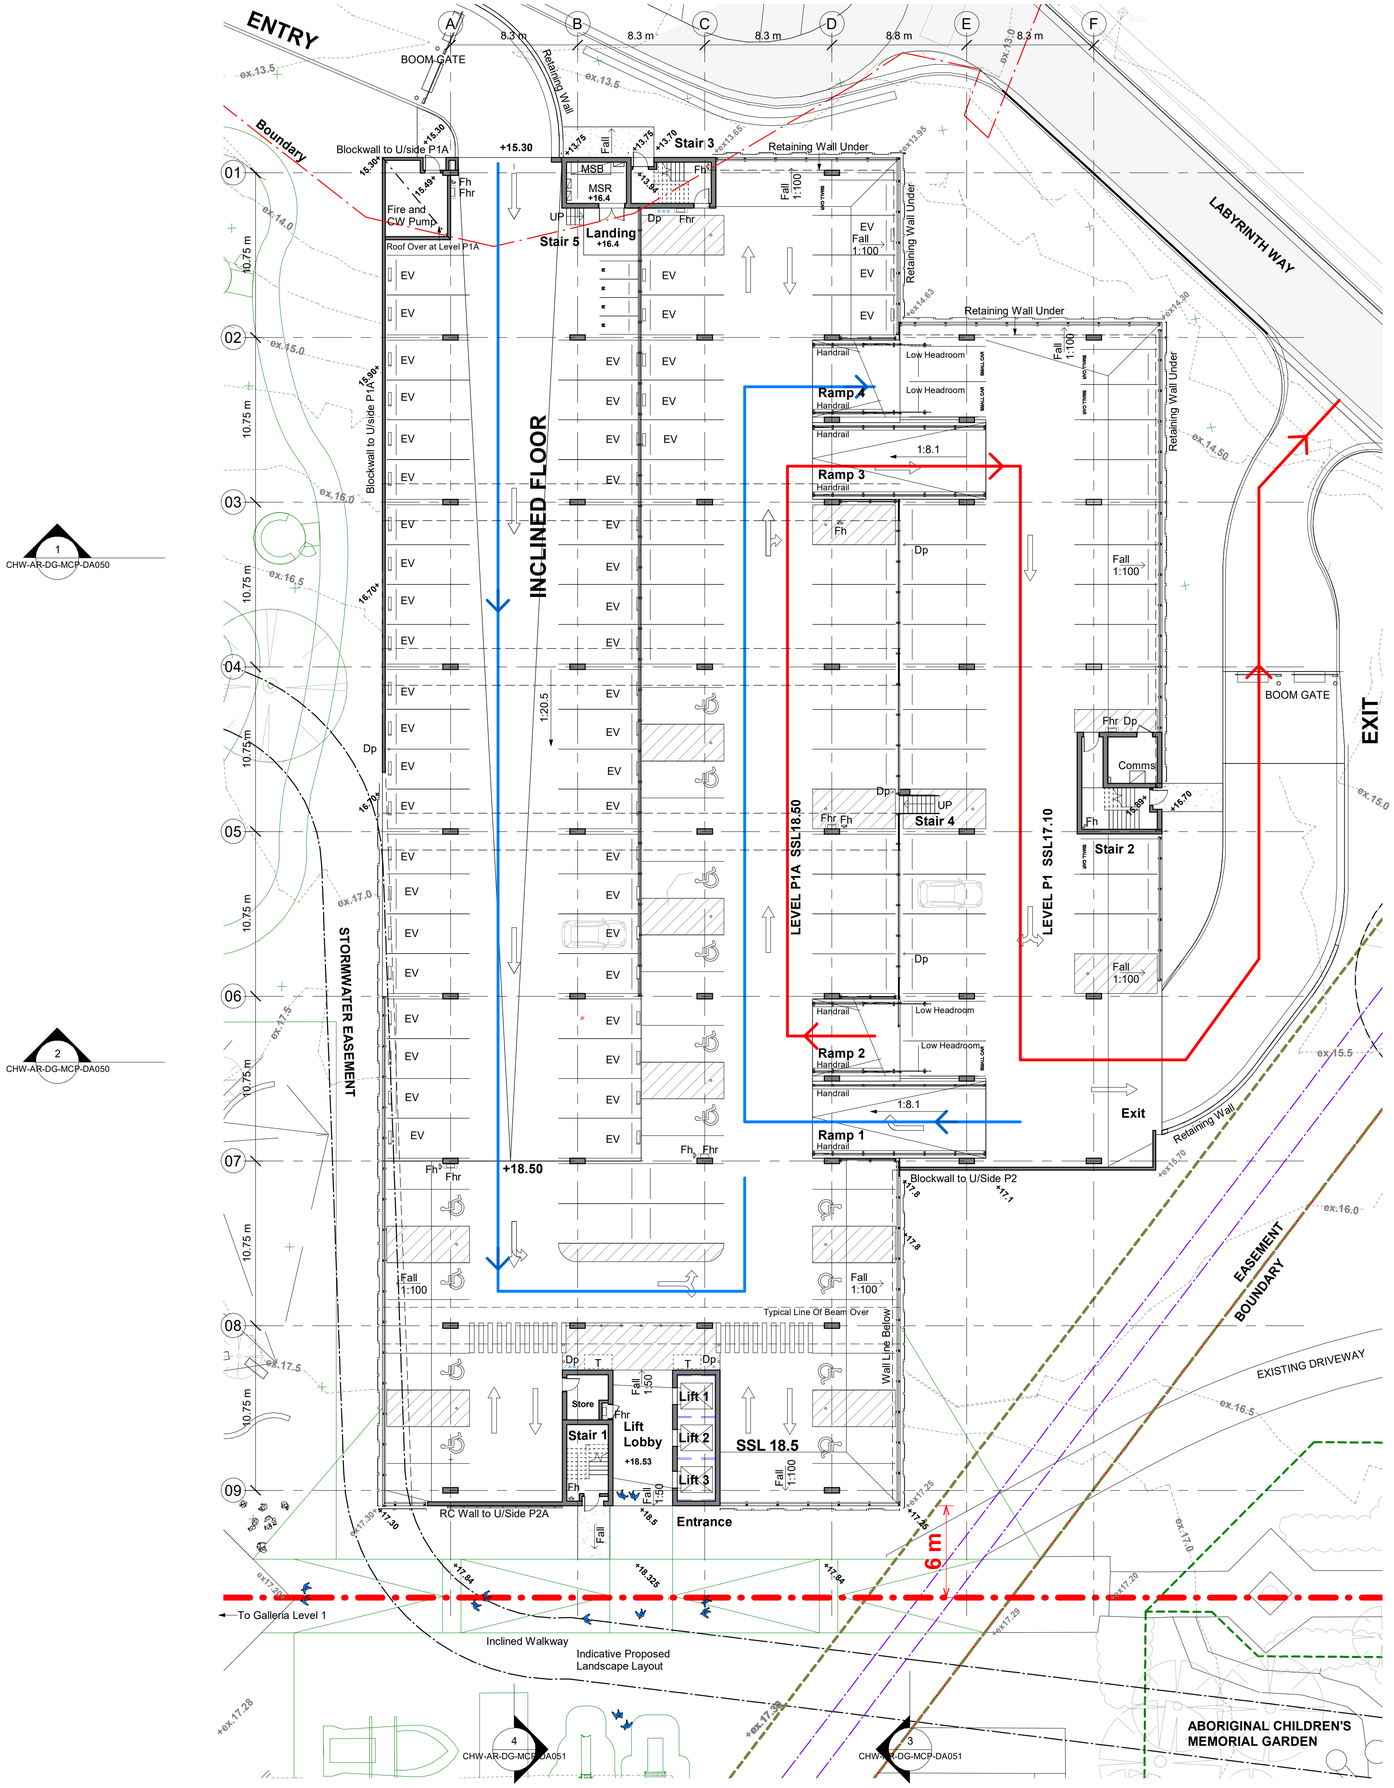

1
CHW-AR-DG-MCP-DA050

2
CHW-AR-DG-MCP-DA050

4
CHW-AR-DG-MCP-DA051

3
CHW-AR-DG-MCP-DA051

0 2 4 6 8 10m
1:200

N

NOTE:

ELECTRICAL VEHICLE CHARGING POINTS ARE FOR FUTURE PROVISION ONLY AND WILL NOT BE INSTALLED. CONDUITS AND ELECTRICAL CAPACITY TO SWITCHBOARD ONLY. ALL CAR BAYS ARE TO BE CONSTRUCTED AND USED AS REGULAR PARKING.

PARKING KEY LEGEND:

REGULAR PARKING

ACCESSIBLE PARKING

SMALL CAR SPACE

ACCESSIBLE PARKING SHARED ZONE

MOTORCYCLE PARKING SPACE

EV CHARGING SPACE

PARKING.SCHEDULE	
Level	Count
P8A	102
P8	28
P7A	99
P7	28
P6A	99
P6	28
P5A	99
P5	28
P4A	99
P4	28
P3A	99
P3	28
P2A	99
P2	28
P1A	84
P1	27
TOTAL: 1003	

LEVEL P1

REV		
E	SSDA For Information	21/12/20
D	SSDA For Information	27/11/20
C	Draft SSDA Issue	16/11/20
B	FOR INFORMATION	23/10/20
A	FOR INFORMATION	11/09/20

MECHANICAL / ELECTRICAL
Wood & Grieve Engineers
Level 6, Buildign B, 207 Pacific Highway, St Leonards NSW Australia 2065
T +61 2 8484 7000
enquiries.sdy@stantec.com
https://www.stantec.com

CIVIL / STRUCTURE / HYDRAULIC / FIRE
ARUP
Level 5, 151 Clarence Street Sydney, NSW 2000
T +61 2 9320 9320
sydney@arup.com
www.arup.com

PROJECT MANAGER
PricewaterhouseCoopers
One International Towers Sydney Watermarns Quay, Barangaroo NSW 2000
T +61 2 8266 0000
www.pwc.com.au

ARCHITECT
Billard Leece Partnership Pty Ltd
Architects & Urban Planners
Level 6, 72-80 Cooper St Surry Hills NSW 2010
T +61 2 8096 4066
info@blp.com.au
www.blp.com.au

CLIENT
Health Infrastructure NSW
Level 6, 1 Reserve Road St Leonards, NSW 2065
T +61 2 9978 5402
www.hinfra.health.nsw.gov.au


PROJECT
The Children's Hospital at Westmead Stage 2 Redevelopment

Sheet Name
PROPOSED PARKING LEVEL - P1 PLAN

Scale	Date
1 : 200@A1	21/12/20
Drawn By: PH	Checked By: SC
	Revision: E
Project No	19038
Drawing No	CHW-AR-DG-MCP-DA031

FOR INFORMATION

BIM 360://CHW-Stage 2/CHW-BLP-MDL-ARC-MCP-BLD.rvt
16/12/2020 11:46:41 AM

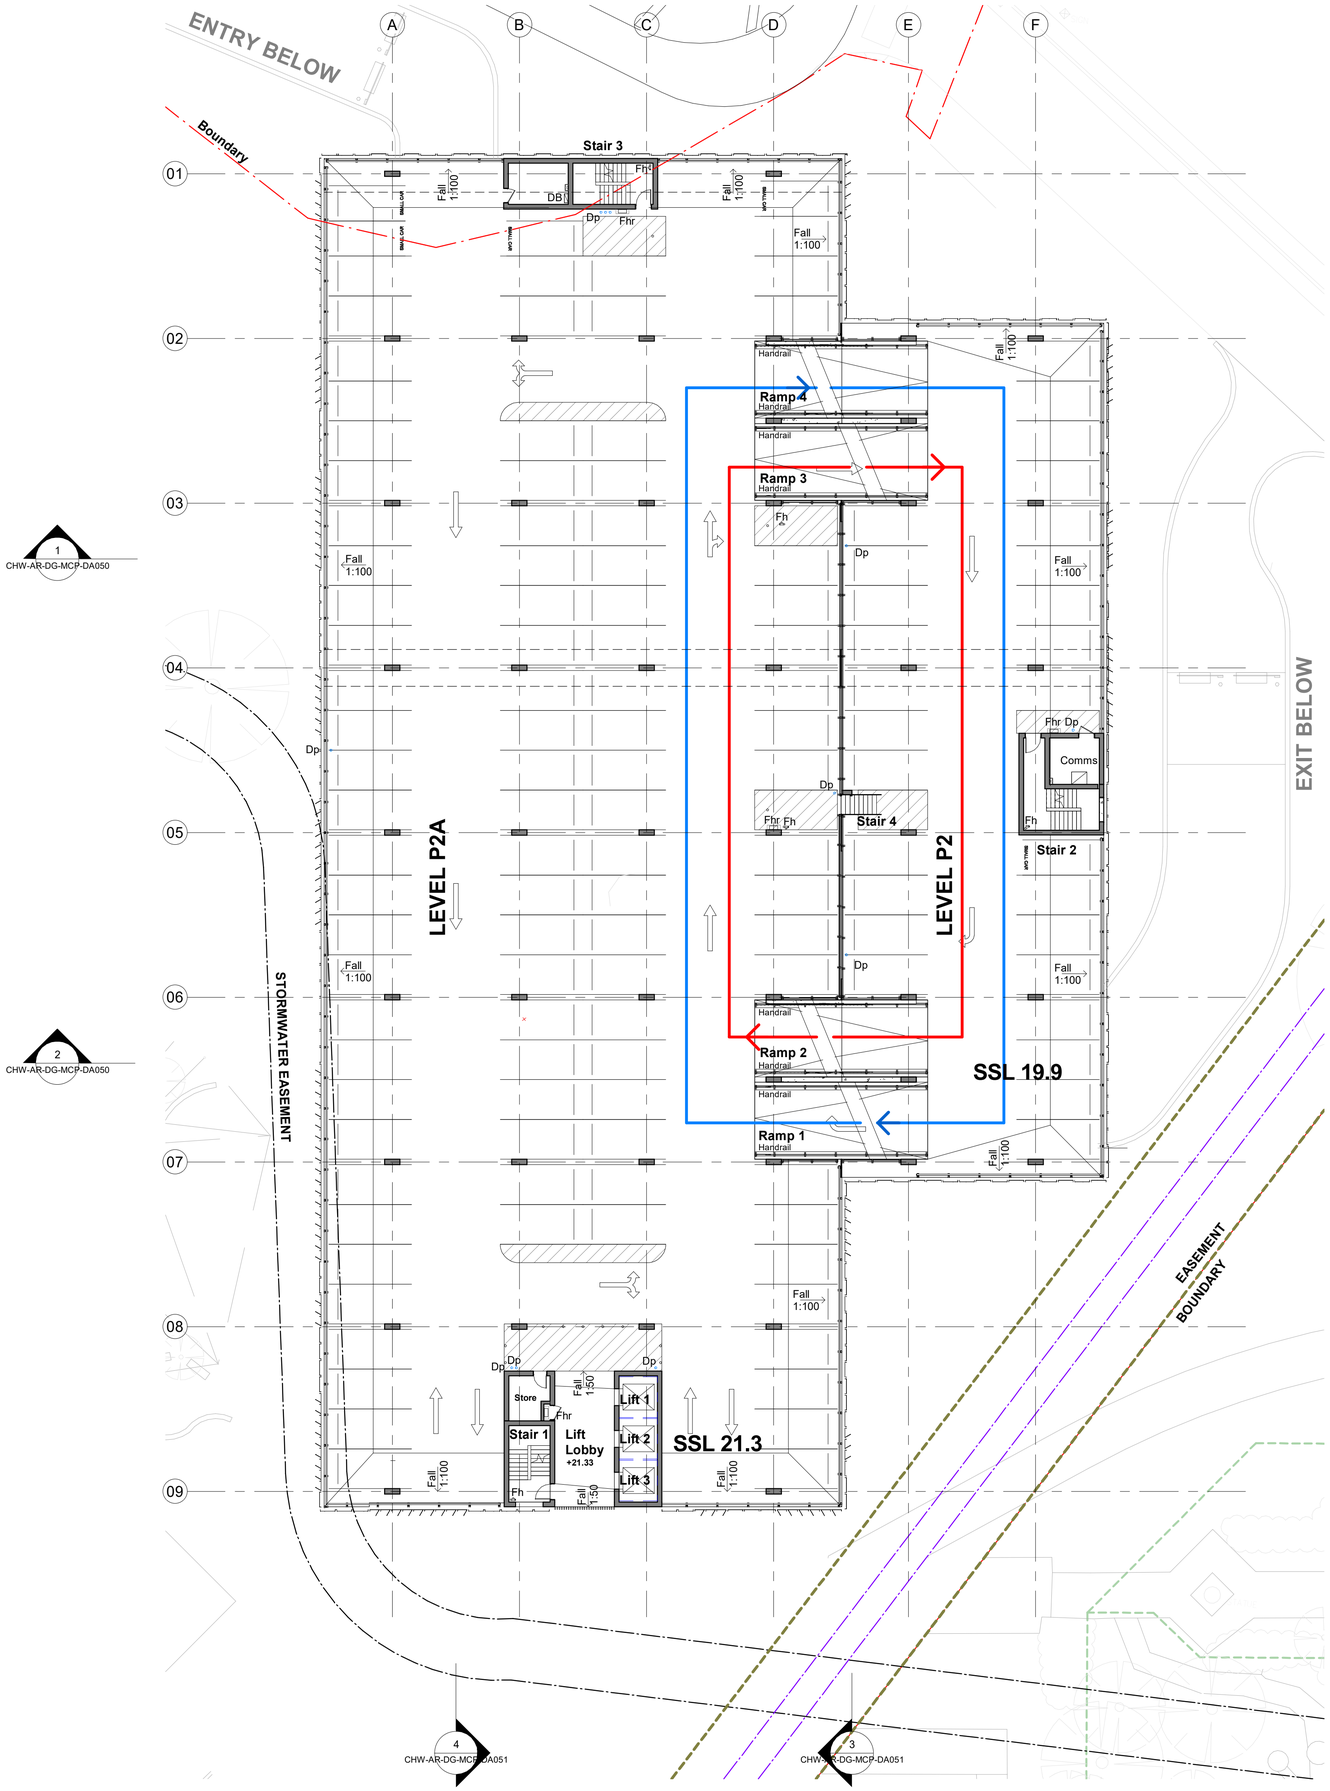

0 2 4 6 8 10m
1:200

TYPICAL LEVEL

NOTE:

ELECTRICAL VEHICLE CHARGING POINTS ARE FOR FUTURE PROVISION ONLY AND WILL NOT BE INSTALLED. CONDUITS AND ELECTRICAL CAPACITY TO SWITCHBOARD ONLY. ALL CAR BAYS ARE TO BE CONSTRUCTED AND USED AS REGULAR PARKING.

PARKING KEY LEGEND:

REGULAR PARKING

ACCESSIBLE PARKING

SMALL CAR SPACE

ACCESSIBLE PARKING SHARED ZONE

MOTORCYCLE PARKING SPACE

EV CHARGING SPACE

REV		
E	SSDA For Information	21/12/20
D	SSDA For Information	27/11/20
C	Draft SSDA Issue	16/11/20
B	FOR INFORMATION	23/10/20
A	FOR INFORMATION	11/09/20

MECHANICAL / ELECTRICAL
Wood & Grieve Engineers
Level 6, Buildign B, 207 Pacific Highway, St Leonards NSW Australia 2065
T +61 2 8484 7000
enquiries.sdy@stantec.com
https://www.stantec.com

CIVIL / STRUCTURE / HYDRAULIC / FIRE
ARUP
Level 5, 151 Clarence Street Sydney, NSW 2000
T +61 2 9320 9320
sydney@arup.com
www.arup.com

PROJECT MANAGER
PricewaterhouseCoopers
One International Towers Sydney Watermans Quay, Barangaroo NSW 2000
T +61 2 8266 0000
www.pwc.com.au

ARCHITECT
Billard Leece Partnership Pty Ltd
Architects & Urban Planners
Level 6, 72-80 Cooper St Surry Hills NSW 2010
T +61 2 8096 4066
info@blp.com.au
www.blp.com.au

CLIENT
Health Infrastructure NSW
Level 6, 1 Reserve Road St Leonards, NSW 2065
T +61 2 9978 5402
www.hinfra.health.nsw.gov.au


PROJECT
The Children's Hospital at Westmead Stage 2 Redevelopment

Sheet Name
PROPOSED PARKING LEVEL - TYPICAL PLAN

Scale		Date
1 : 200@A1		21/12/20
Drawn By	Checked By	Revision
PH	SC	E
Project No		19038
Drawing No		
CHW-AR-DG-MCP-DA032		

FOR INFORMATION

BIM 360://CHW-Stage 2/CHW-BLP-MDL-ARC-MCP-BLD.rvt
16/12/2020 10:55:22 AM

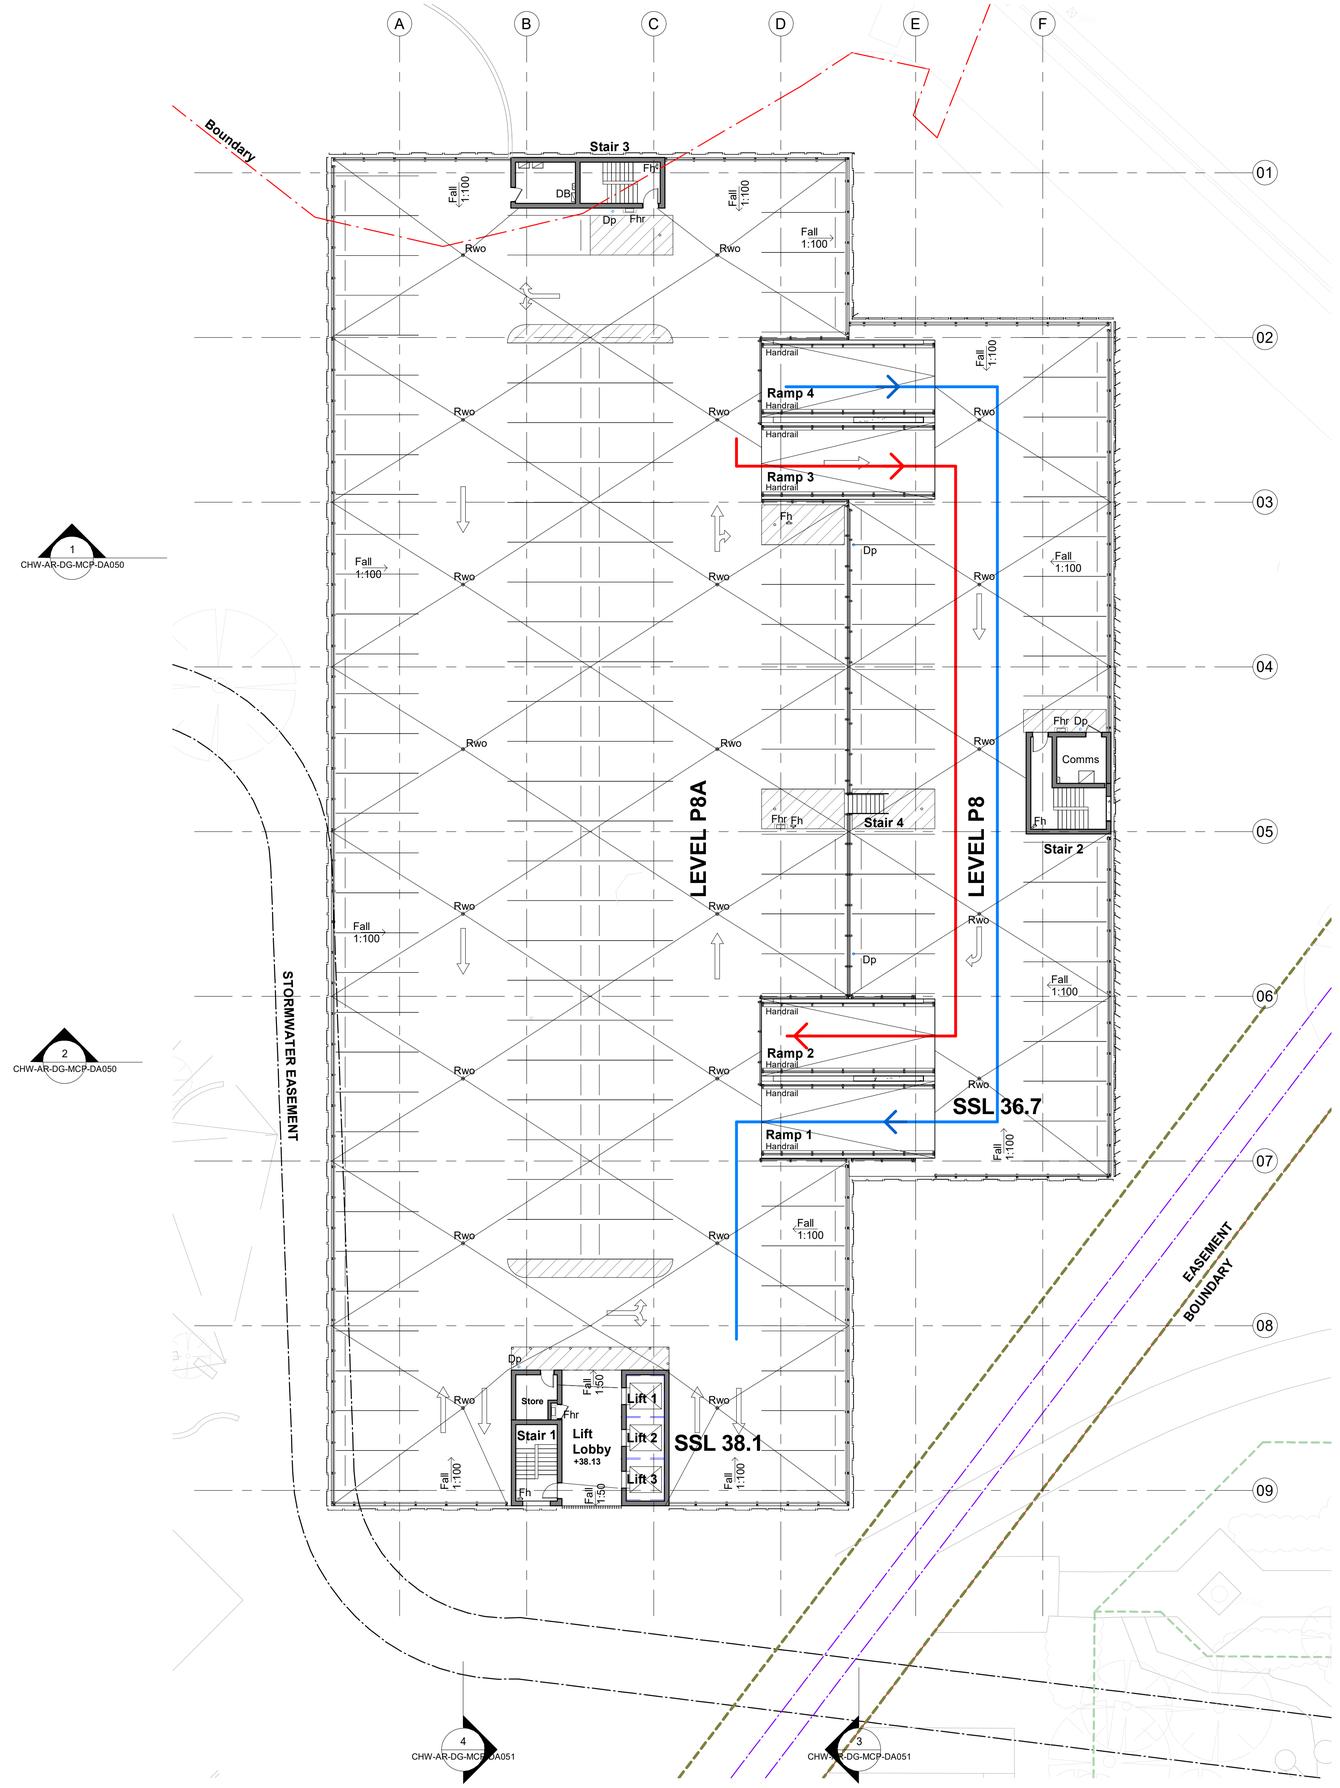

0 2 4 6 8 10m
1:200

N

NOTE:

ELECTRICAL VEHICLE CHARGING POINTS ARE FOR FUTURE PROVISION ONLY AND WILL NOT BE INSTALLED. CONDUITS AND ELECTRICAL CAPACITY TO SWITCHBOARD ONLY. ALL CAR BAYS ARE TO BE CONSTRUCTED AND USED AS REGULAR PARKING.

PARKING KEY LEGEND:

REGULAR PARKING

ACCESSIBLE PARKING

SMALL CAR SPACE

ACCESSIBLE PARKING SHARED ZONE

MOTORCYCLE PARKING SPACE

EV CHARGING SPACE

LEVEL P8

REV		
D	SSDA For Information	21/12/20
C	SSDA For Information	27/11/20
B	Draft SSDA Issue	16/11/20
A	FOR INFORMATION	23/10/20

MECHANICAL / ELECTRICAL
Wood & Grieve Engineers
Level 6, Buildign B, 207 Pacific Highway, St Leonards NSW Australia 2065
T +61 2 8484 7000
enquiries.sdy@stantec.com
https://www.stantec.com

CIVIL / STRUCTURE / HYDRAULIC / FIRE
ARUP
Level 5, 151 Clarence Street Sydney, NSW 2000
T +61 2 9320 9320
sydney@arup.com
www.arup.com

PROJECT MANAGER
PricewaterhouseCoopers
One International Towers Sydney Watermans Quay, Barangaroo NSW 2000
T +61 2 8266 0000
www.pwc.com.au

ARCHITECT
Billard Leece Partnership Pty Ltd
Architects & Urban Planners
Level 6, 72-80 Cooper St Surry Hills NSW 2010
T +61 2 8096 4066
info@blp.com.au
www.blp.com.au

CLIENT
Health Infrastructure NSW
Level 6, 1 Reserve Road St Leonards, NSW 2065
T +61 2 9978 5402
www.hinfra.health.nsw.gov.au

PROJECT
The Children's Hospital at Westmead Stage 2 Redevelopment


Sheet Name
PROPOSED PARKING LEVEL - P8 PLAN

Scale		Date
1 : 200@A1		21/12/20
Drawn By	Checked By	Revision
PH	SC	D
Project No		19038

Drawing No
CHW-AR-DG-MCP-DA038

FOR INFORMATION

BIM 360://CHW-Stage-2/CHW-BLP-MDL-ARC-MCP-BLD.rvt
17/12/2020 5:25:31 PM

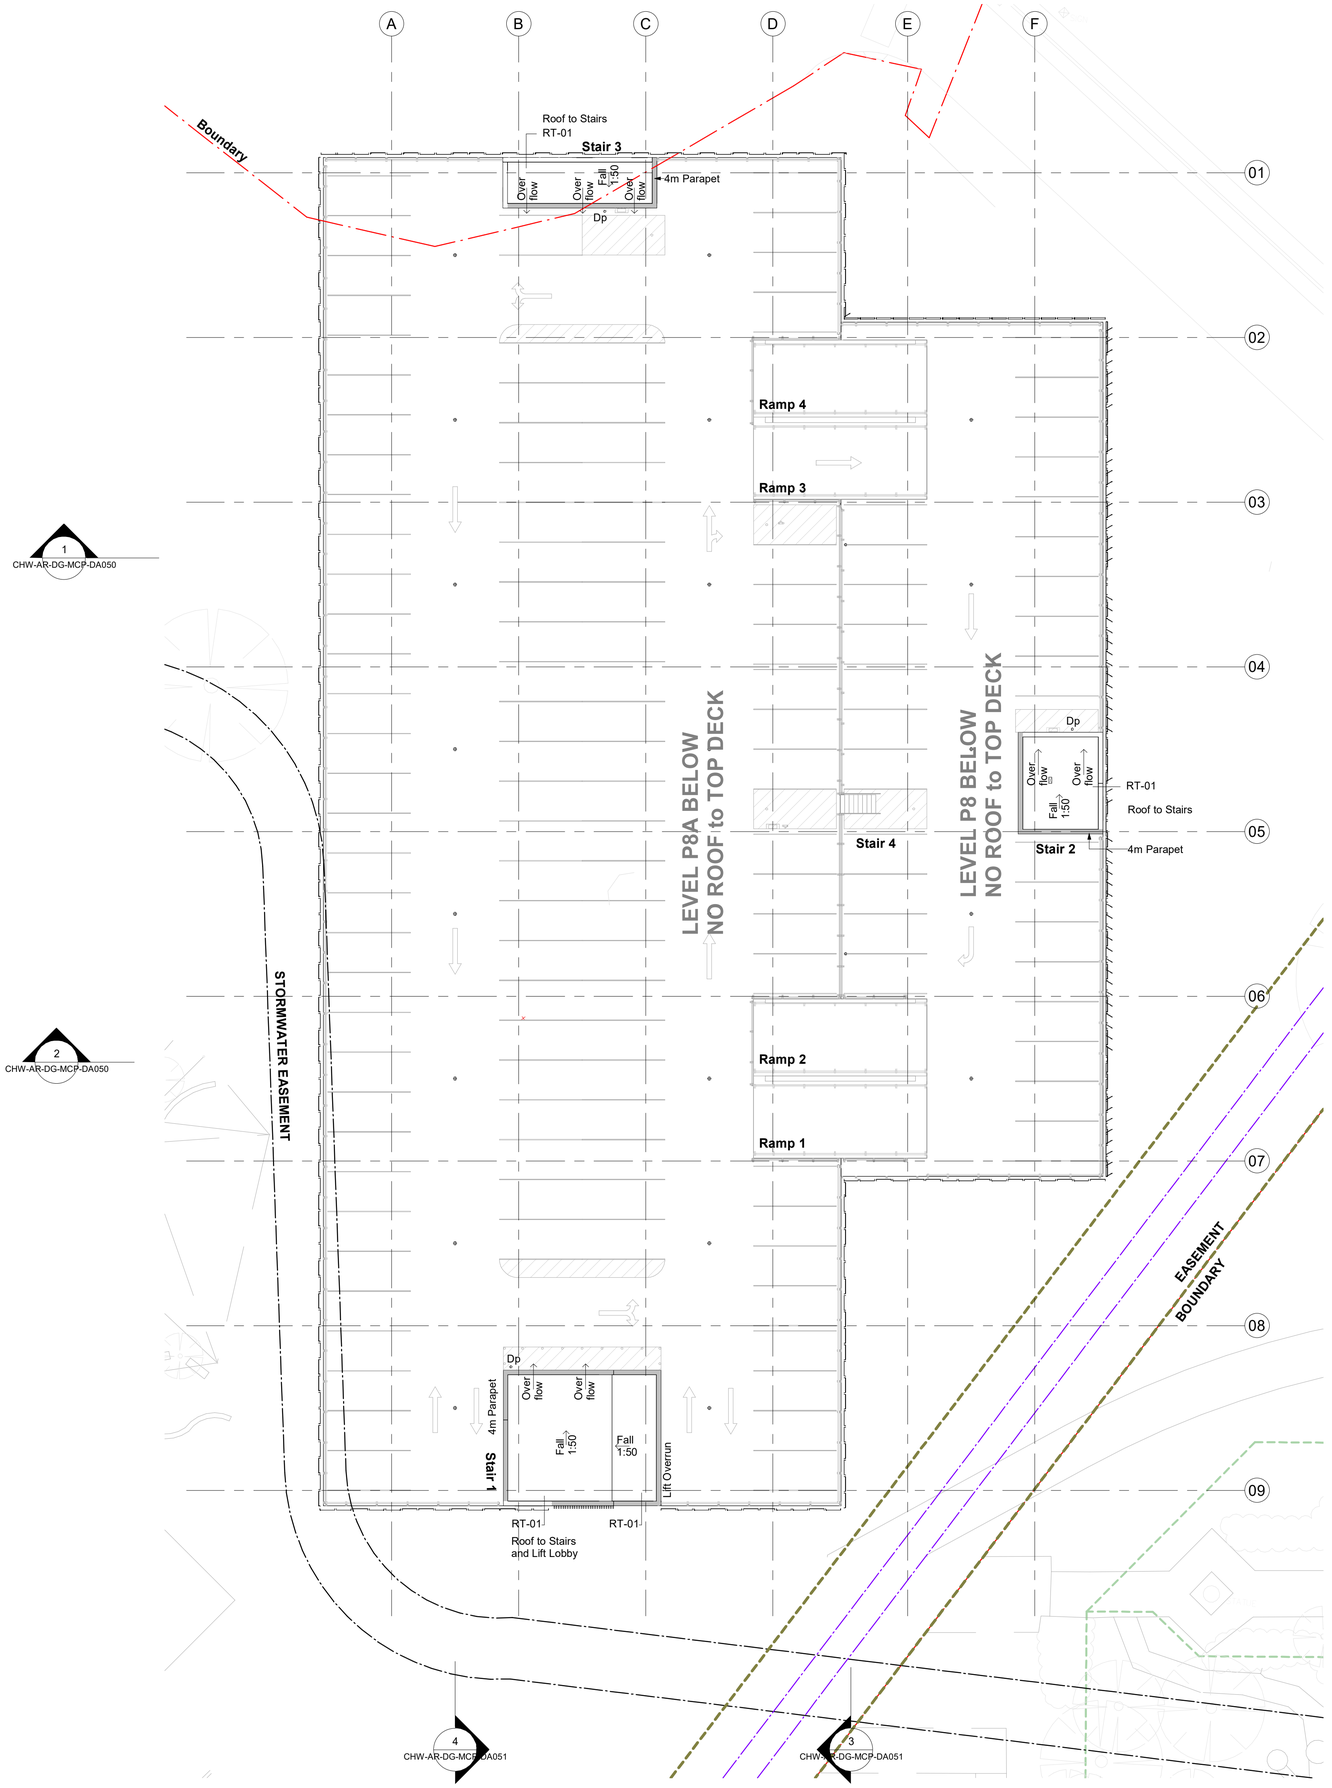

0 2 4 6 8 10m
1:200

N

ROOF

REV		
C	SSDA For Information	21/12/20
B	SSDA For Information	27/11/20
A	Draft SSDA Issue	16/11/20

MECHANICAL / ELECTRICAL
Wood & Grieve Engineers
Level 6, Buildign B, 207 Pacific Highway, St Leonards NSW Australia 2065
T +61 2 8484 7000
enquiries.sdy@stantec.com
https://www.stantec.com

CIVIL / STRUCTURE / HYDRAULIC / FIRE
ARUP
Level 5, 151 Clarence Street Sydney, NSW 2000
T +61 2 9320 9320
sydney@arup.com
www.arup.com

PROJECT MANAGER
PricewaterhouseCoopers
One International Towers Sydney Watermans Quay, Barangaroo NSW 2000
T +61 2 8266 0000
www.pwc.com.au

ARCHITECT
Billard Leece Partnership Pty Ltd
Architects & Urban Planners
Level 6, 72-80 Cooper St Surry Hills NSW 2010
T +61 2 8096 4066
info@blp.com.au
www.blp.com.au

CLIENT
Health Infrastructure NSW
Level 6, 1 Reserve Road St Leonards, NSW 2065
T +61 2 9978 5402
www.hinfra.health.nsw.gov.au

PROJECT
The Children's Hospital at Westmead Stage 2 Redevelopment


Sheet Name
PROPOSED PARKING LEVEL - ROOF PLAN

Scale		Date
1 : 200@A1		21/12/20
Drawn By	Checked By	Revision
Author	Checker	C
Project No		19038

Drawing No
CHW-AR-DG-MCP-DA039


FOR INFORMATION

BIM 360://CHW-Stage 2/CHW-BLP-MDL-ARC-MCP-BLD.rvt
18/12/2020 9:55:17 AM

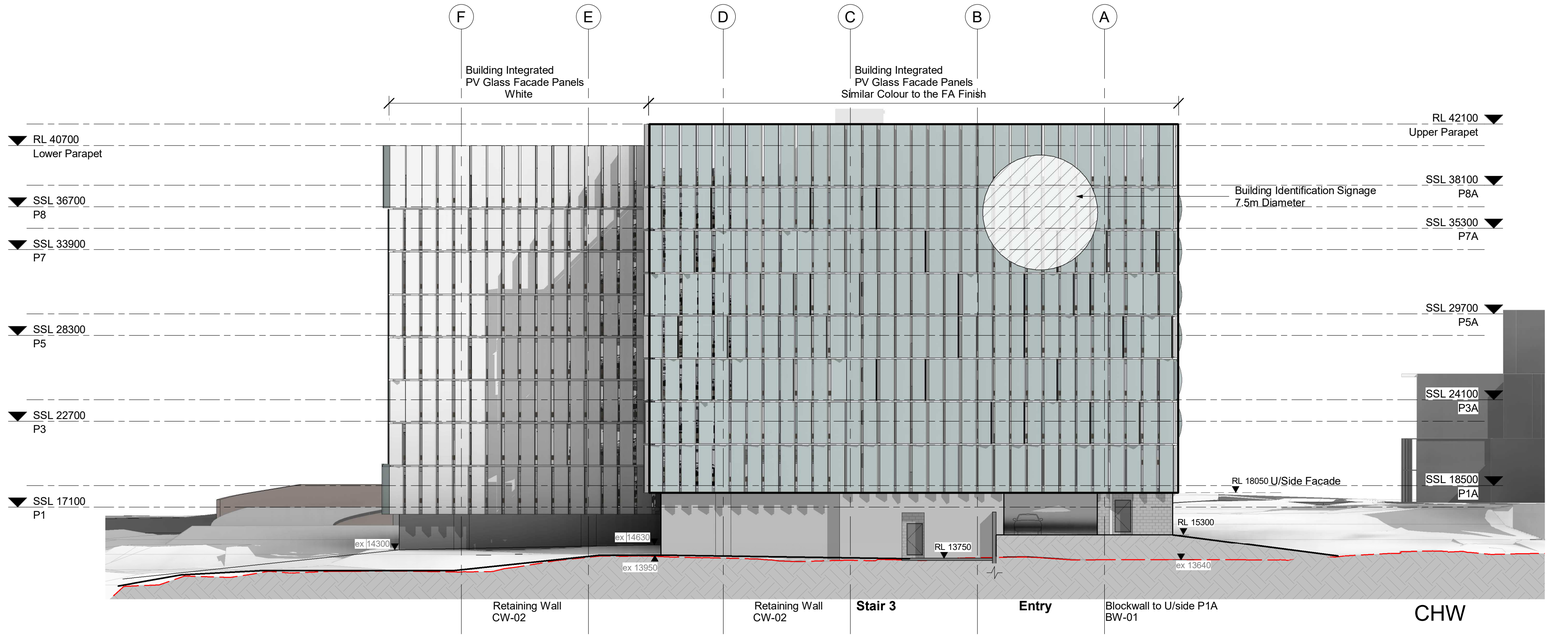

1 PROPOSED ELEVATION - NORTH


North

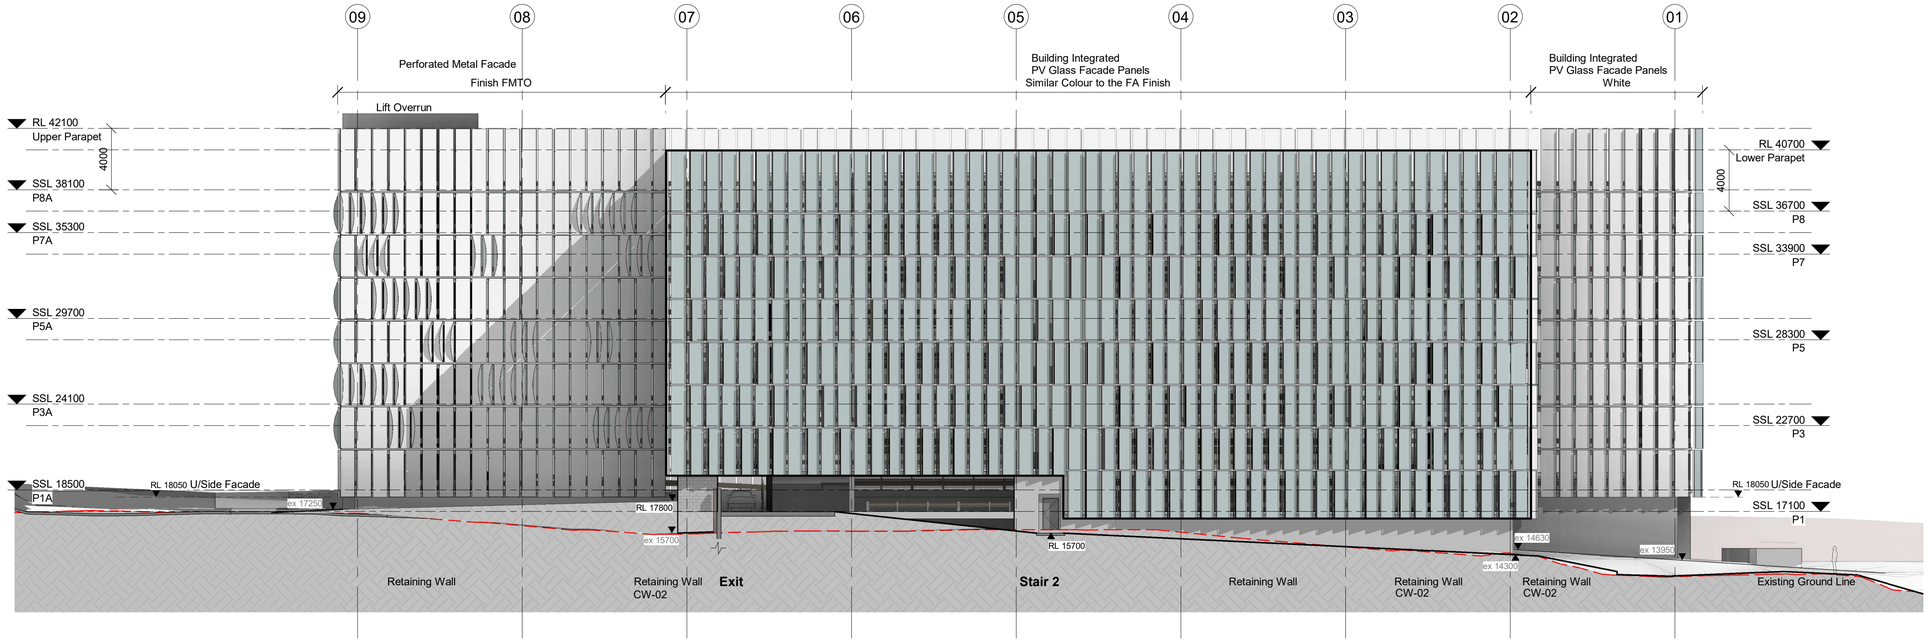

2 PROPOSED ELEVATION - EAST

East

0 2 4 6 8 10m
1:200

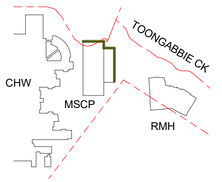

GENERAL NOTE:

TO BE READ IN CONJUNCTION WITH FACADE TYPES DRAWING DA060. SCHEDULE - MATERIAL DA092.

KEY:

AS MARKED IN GREEN ON THE KEY PLAN ABOVE, BIPV GLASS FACADE APPLIED TO THE NORTH AND EAST ELEVATIONS.

REV		
G	SSDA For Information	06/04/21
F	SSDA For Information	15/01/21
E	SSDA For Information	21/12/20
D	SSDA For Information	27/11/20
C	Draft SSDA Issue	16/11/20
B	FOR INFORMATION	23/10/20
A	FOR INFORMATION	11/09/20

MECHANICAL / ELECTRICAL
Wood & Grieve Engineers
Level 6, Buildign B, 207 Pacific Highway, St Leonards NSW Australia 2065
T +61 2 8484 7000
enquiries.sdy@stantec.com
https://www.stantec.com

CIVIL / STRUCTURE / HYDRAULIC / FIRE
ARUP
Level 5, 151 Clarence Street Sydney, NSW 2000
T +61 2 9320 9320
sydney@arup.com
www.arup.com

PROJECT MANAGER
PricewaterhouseCoopers
One International Towers Sydney Watermans Quay Barangaroo NSW 2000
T +61 2 8266 0000
www.pwc.com.au

ARCHITECT
Billard Leece Partnership Pty Ltd
Architects & Urban Planners
Level 6, 72-80 Cooper St Surry Hills NSW 2010
T +61 2 8096 4066
info@blp.com.au
www.blp.com.au

CLIENT
Health Infrastructure NSW
Level 6, 1 Reserve Road St Leonards, NSW 2065
T +61 2 9978 5402
www.hinfra.health.nsw.gov.au


PROJECT
The Children's Hospital at Westmead Stage 2 Redevelopment

Sheet Name
PROPOSED ELEVATIONS - SHEET 01

Scale	Date
1 : 200@A1	06/04/21
Drawn By: PH	Checked By: AG
Revision: G	
Project No: 19038	
Drawing No: **CHW-AR-DG-MCP-DA040**	


FOR INFORMATION

C:\Users\pahl\Documents\CHW-BLP-MDL-ARC-MCP-BLD_Paul.H.BLP.rvt
6/04/2021 4:37:56 PM

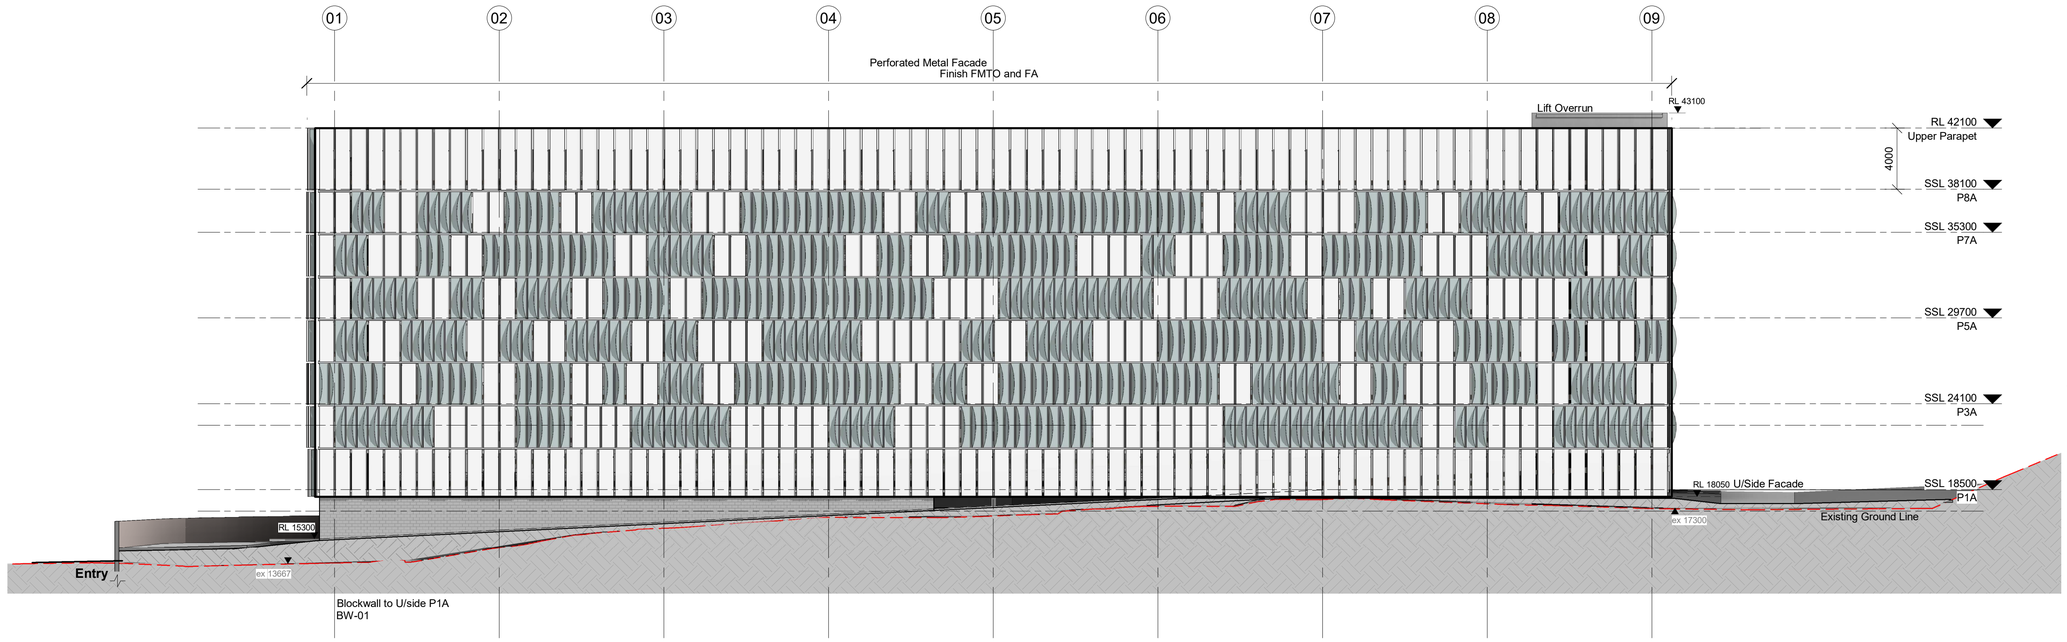

1 PROPOSED ELEVATION - WEST2


West

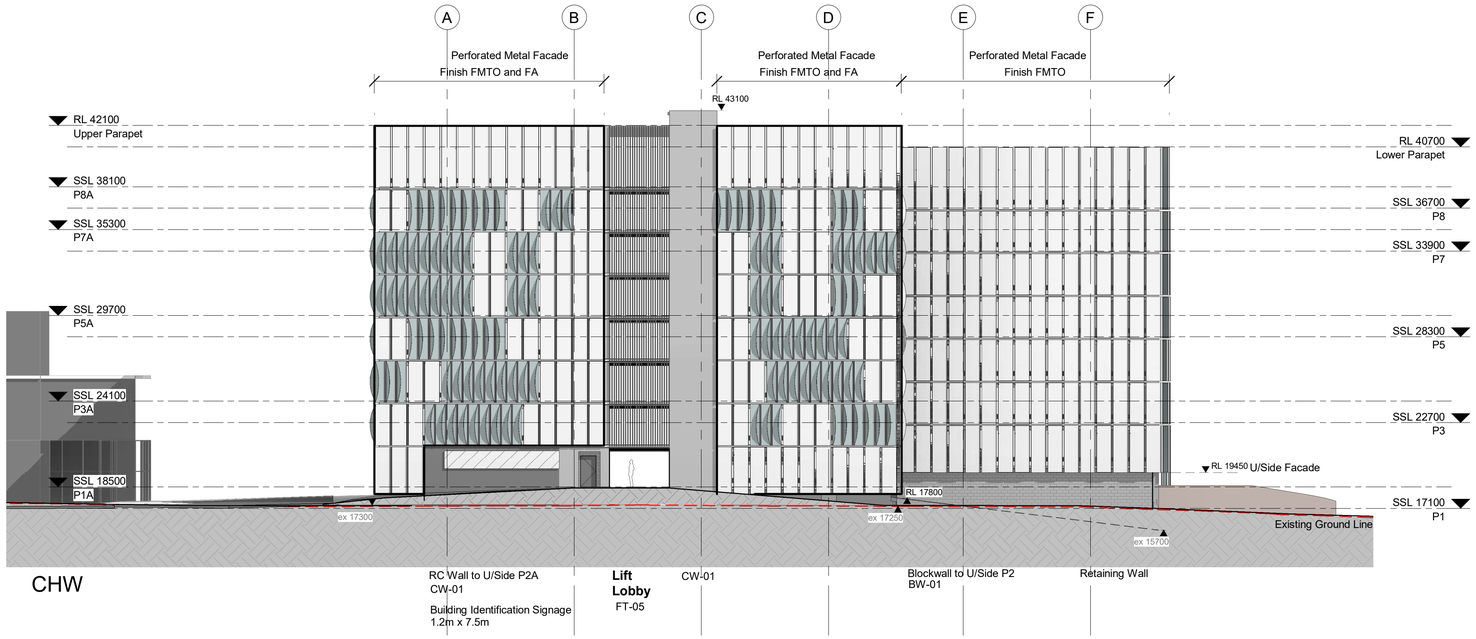

2 PROPOSED ELEVATION - SOUTH2

South

0 2 4 6 8 10m
1:200

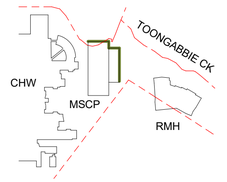

GENERAL NOTE:

TO BE READ IN CONJUNCTION WITH FACADE TYPES DRAWING DA060. SCHEDULE - MATERIAL DA092.

KEY:

AS MARKED IN GREEN ON THE KEY PLAN ABOVE, BIPV GLASS FACADE APPLIED TO THE NORTH AND EAST ELEVATIONS.

REV		
F	SSDA For Information	06/04/21
E	SSDA For Information	21/12/20
D	SSDA For Information	27/11/20
C	Draft SSDA Issue	16/11/20
B	FOR INFORMATION	23/10/20
A	FOR INFORMATION	11/09/20

MECHANICAL / ELECTRICAL
Wood & Grieve Engineers
Level 6, Buildign B, 207 Pacific Highway, St Leonards NSW Australia 2065
T +61 2 8484 7000
enquiries.sdy@stantec.com
https://www.stantec.com

CIVIL / STRUCTURE / HYDRAULIC / FIRE
ARUP
Level 5, 151 Clarence Street Sydney, NSW 2000
T +61 2 9320 9320
sydney@arup.com
www.arup.com

PROJECT MANAGER
PricewaterhouseCoopers
One International Towers Sydney Watermans Quay, Barangaroo NSW 2000
T +61 2 8266 0000
www.pwc.com.au

ARCHITECT
Billard Leece Partnership Pty Ltd
Architects & Urban Planners
Level 6, 72-80 Cooper St Surry Hills NSW 2010
T +61 2 8096 4066
info@blp.com.au
www.blp.com.au

CLIENT
Health Infrastructure NSW
Level 6, 1 Reserve Road St Leonards, NSW 2065
T +61 2 9978 5402
www.hinfra.health.nsw.gov.au

PROJECT
The Children's Hospital at Westmead Stage 2 Redevelopment


Sheet Name
PROPOSED ELEVATIONS - SHEET 02

Scale	Date
1 : 200@A1	06/04/21
Drawn By: PH	Checked By: AG
Revision: F	
Project No: 19038	

Drawing No
CHW-AR-DG-MCP-DA041


FOR INFORMATION

C:\Users\pauh\Documents\CHW-BLP-MDL-ARC-MCP-BLD_Paul H BLP.rvt
6/04/2021 4:39:08 PM

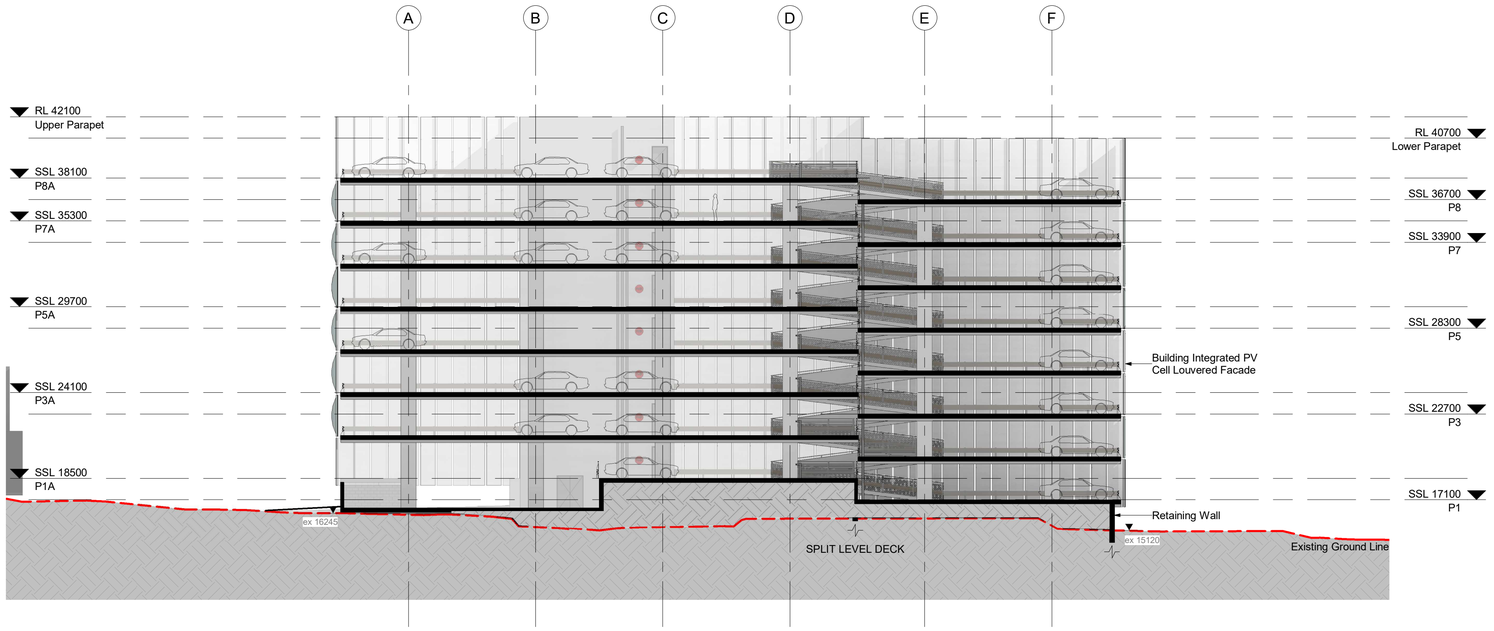

1 SECTION


Section 1

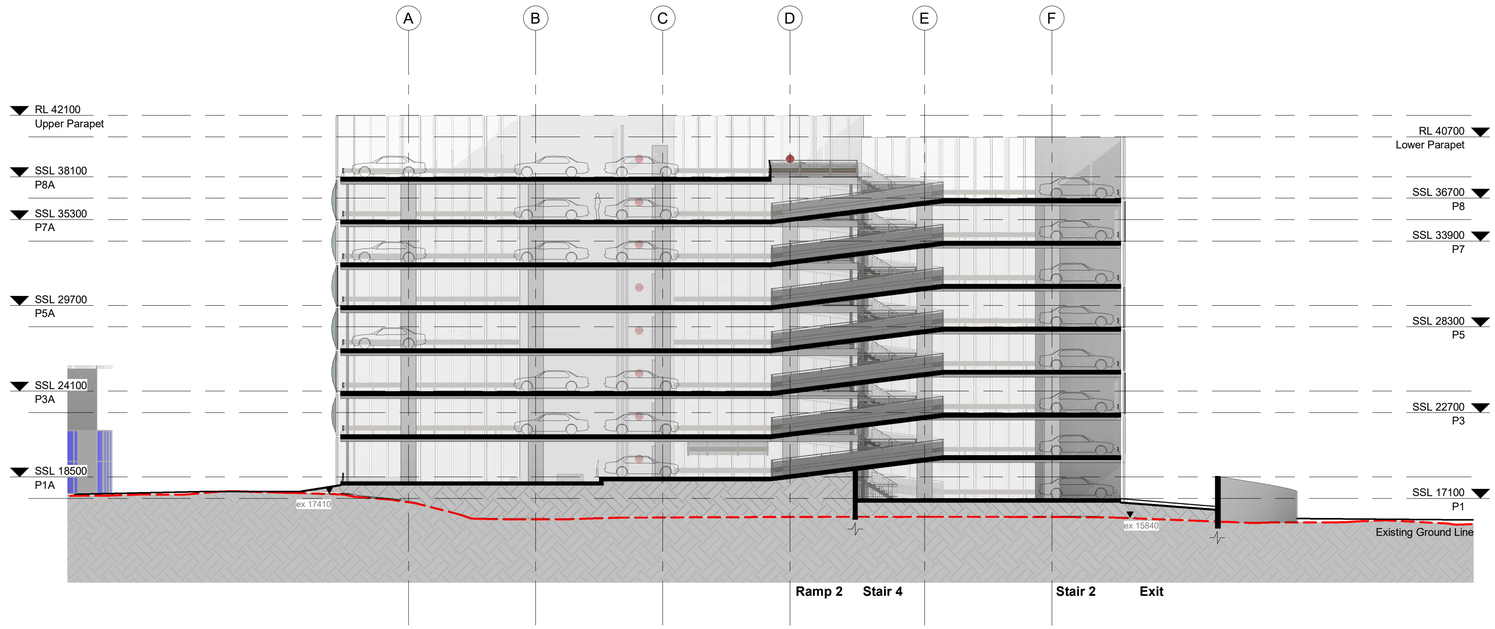

2 SECTION

Section 2

0 2 4 6 8 10m
1:200

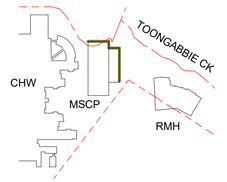

GENERAL NOTE:

TO BE READ IN CONJUNCTION WITH FACADE TYPES DRAWING DA060. SCHEDULE - MATERIAL DA092.

KEY:

AS MARKED IN GREEN ON THE KEY PLAN ABOVE, BIPV CELL LOUVRED FACADE APPLIED TO THE NORTH AND EAST ELEVATIONS.

REV		
F	SSDA For Information	15/01/21
E	SSDA For Information	21/12/20
D	SSDA For Information	27/11/20
C	Draft SSDA Issue	16/11/20
B	FOR INFORMATION	23/10/20
A	FOR INFORMATION	11/09/20

MECHANICAL / ELECTRICAL
Wood & Grieve Engineers
Level 6, Buildign B, 207 Pacific Highway, St Leonards NSW Australia 2065
T +61 2 8484 7000
enquiries.sdy@stantec.com
https://www.stantec.com

CIVIL / STRUCTURE / HYDRAULIC / FIRE
ARUP
Level 5, 151 Clarence Street Sydney, NSW 2000
T +61 2 9320 9320
sydney@arup.com
www.arup.com

PROJECT MANAGER
PricewaterhouseCoopers
One International Towers Sydney Watermans Quay, Barangaroo NSW 2000
T +61 2 8266 0000
www.pwc.com.au

ARCHITECT
Billard Leece Partnership Pty Ltd
Architects & Urban Planners
Level 6, 72-80 Cooper St Surry Hills NSW 2010
T +61 2 8096 4066
info@blp.com.au
www.blp.com.au

CLIENT
Health Infrastructure NSW
Level 6, 1 Reserve Road St Leonards, NSW 2065
T +61 2 9978 5402
www.hinfra.health.nsw.gov.au

PROJECT
The Children's Hospital at Westmead Stage 2 Redevelopment


Sheet Name
PROPOSED SECTIONS - SHEET 01

Scale	Date
1 : 200@A1	15/01/21
Drawn By: PH	Checked By: SC
Revision: F	
Project No: 19038	

Drawing No
CHW-AR-DG-MCP-DA050


FOR INFORMATION

BIM 360://CHW-Stage 2/CHW-BLP-MDL-ARC-MCP-BLD.rvt
15/01/2021 11:47:59 AM

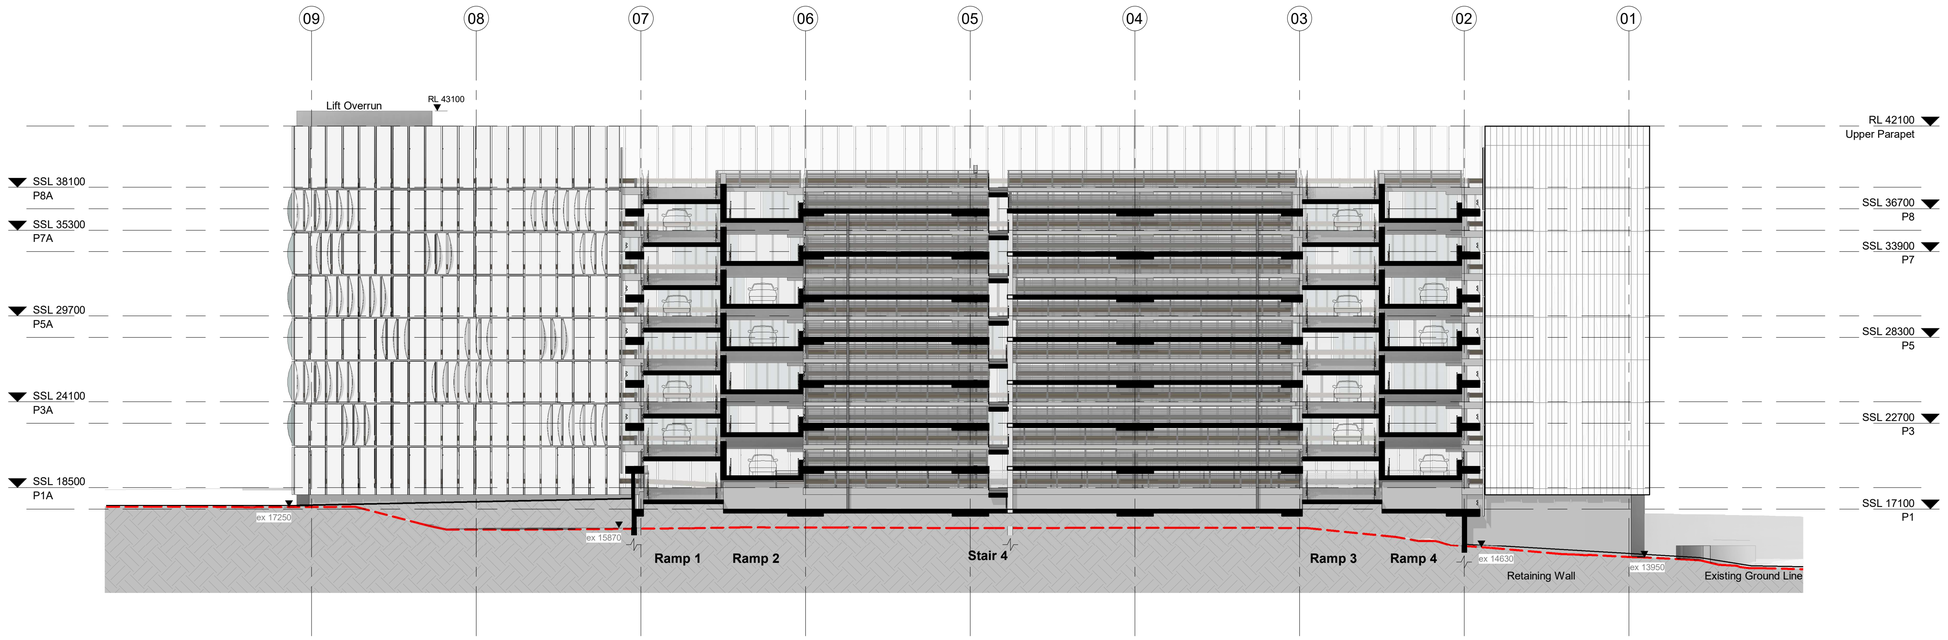

3 SECTION


Section 3

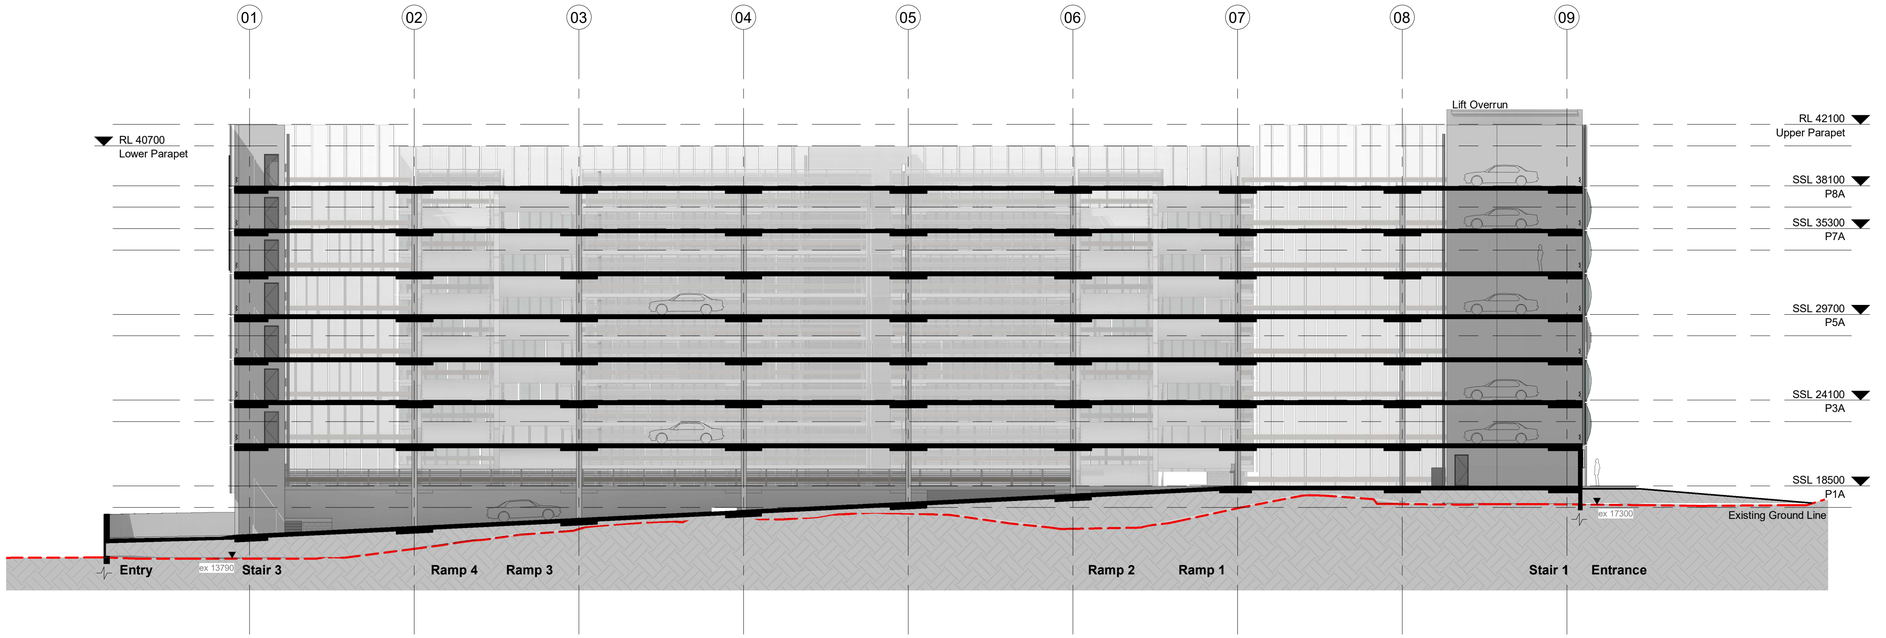

4 SECTION

Section 4

0 2 4 6 8 10m
1:200

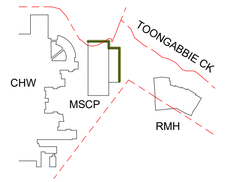

GENERAL NOTE:

TO BE READ IN CONJUNCTION WITH FACADE TYPES DRAWING DA060. SCHEDULE - MATERIAL DA092.

KEY:

AS MARKED IN GREEN ON THE KEY PLAN ABOVE, BIPV CELL LOUVRED FACADE APPLIED TO THE NORTH AND EAST ELEVATIONS.

REV		
F	SSDA For Information	15/01/21
E	SSDA For Information	21/12/20
D	SSDA For Information	27/11/20
C	Draft SSDA Issue	16/11/20
B	FOR INFORMATION	23/10/20
A	FOR INFORMATION	11/09/20

MECHANICAL / ELECTRICAL
Wood & Grieve Engineers
Level 6, Buildign B, 207 Pacific Highway, St Leonards NSW Australia 2065
T +61 2 8484 7000
enquiries.sdy@stantec.com
https://www.stantec.com

CIVIL / STRUCTURE / HYDRAULIC / FIRE
ARUP
Level 5, 151 Clarence Street Sydney, NSW 2000
T +61 2 9320 9320
sydney@arup.com
www.arup.com

PROJECT MANAGER
PricewaterhouseCoopers
One International Towers Sydney Watermans Quay, Barangaroo NSW 2000
T +61 2 8266 0000
www.pwc.com.au

ARCHITECT
Billard Leece Partnership Pty Ltd
Architects & Urban Planners
Level 6, 72-80 Cooper St Surry Hills NSW 2010
T +61 2 8096 4066
info@blp.com.au
www.blp.com.au

CLIENT
Health Infrastructure NSW
Level 6, 1 Reserve Road St Leonards, NSW 2065
T +61 2 9978 5402
www.hinfra.health.nsw.gov.au

PROJECT
The Children's Hospital at Westmead Stage 2 Redevelopment


Sheet Name
PROPOSED SECTIONS- SHEET 02

Scale	Date
1 : 200@A1	15/01/21
Drawn By: PH	Checked By: SC
Revision: F	
Project No: 19038	

Drawing No
CHW-AR-DG-MCP-DA051


FOR INFORMATION

BIM 360://CHW-Stage 2/CHW-BLP-MDL-ARC-MCP-BLD.rvt
15/01/2021 11:49:31 AM

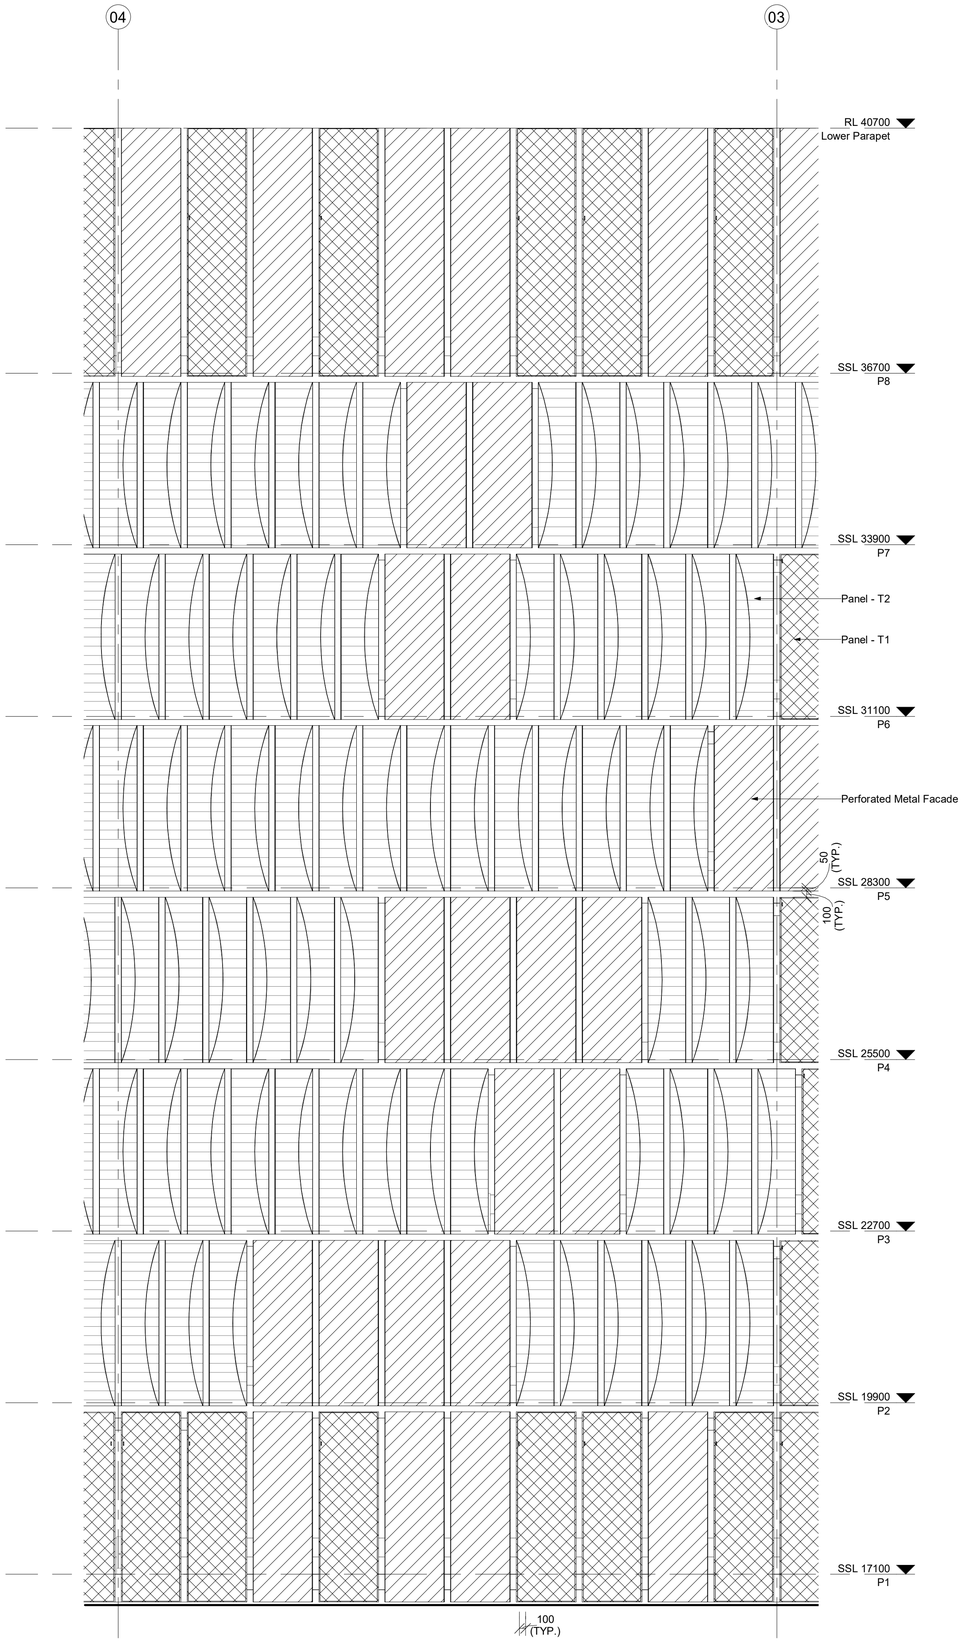

1 ELEVATION - FACADE STUDY
1 : 50

ELEVATION KEY

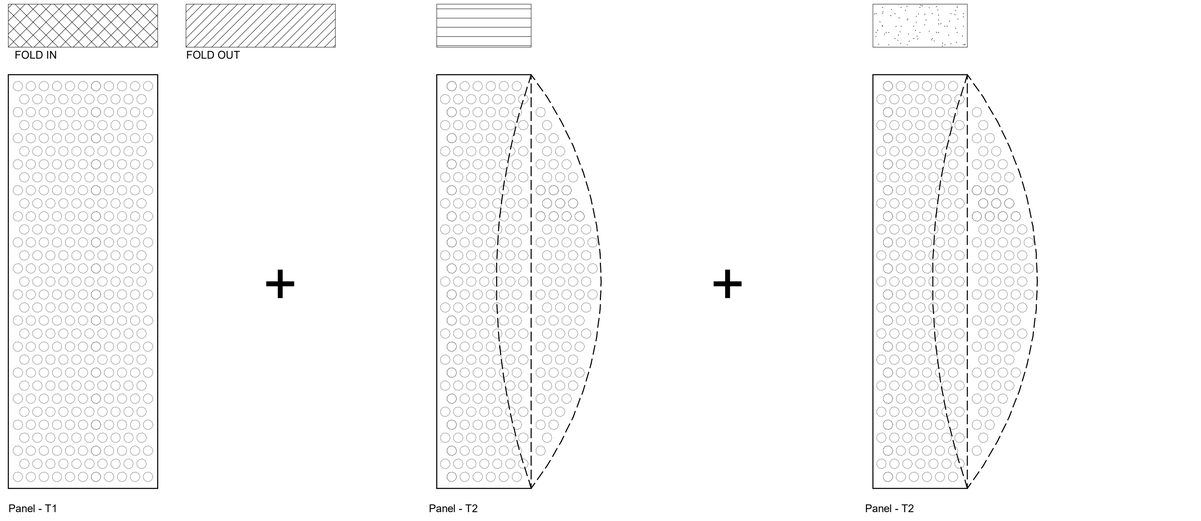

TYPICAL PANELS ACROSS THE FACADE



Finish - FMTO
Interpon White 1
Sable D2525


Finish - FA
Adapta - Heads & Tails
DX-7192-XW

Pattern - S
2D Pattern
Standard

Pattern - D
3D Pattern
Metrix 3D Disks

PANEL FINISH

PANEL PATTERN

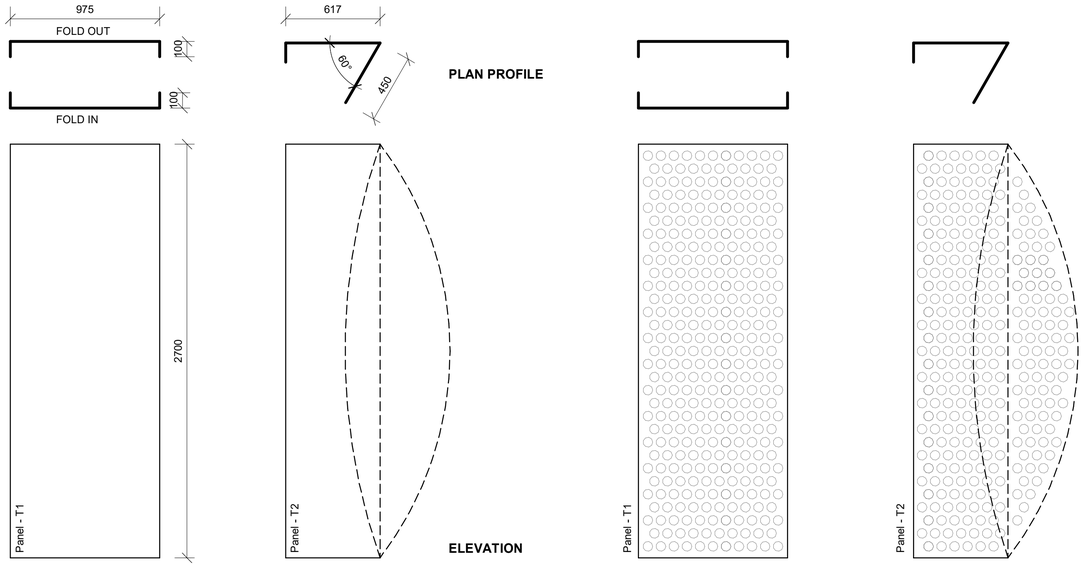

PANEL FOLDS AND PERFORATION PATTERNS

2 FACADE PANEL TYPES DETAIL
1 : 20

0 0.5 1 1.5 2 2.5m
1:50

GENERAL NOTE:

THE FACADE ARRANGEMENT SHOWN TO THE FACADE STUDY ELEVATION IS NOT TYPICAL TO ALL LOCATIONS. REFER TO THE GA ELEVATIONS FOR DETAIL.

REV		
B	SSDA For Information	21/12/20
A	SSDA For Information	27/11/20

HYDRAULIC / FIRE
ARUP

ARUP
Level 5, 151 Clarence Street
Sydney, NSW 2000
T +61 2 9320 9320
sydney@arup.com
www.arup.com

MECHANICAL
LCI Consultants Pty Ltd
Level 4, 73 Walker Street
North Sydney, NSW 2060
T +61 2 9157 0570
info@lciconsultants.com.au
www.lciconsultants.com.au

ELECTRICAL
JHA Consulting Engineers Pty Ltd
Level 23, 101 Miller Street
North Sydney, NSW 2060
T +61 2 9437 1000
enquiries@jhaengineers.com.au
www.jhaservices.com

CIVIL / STRUCTURAL
Meinhardt Bonacci Pty Ltd
Level 4, 66 Clarence Street
Sydney NSW 2000
T +61 2 9699 3088
info@meinhardt-bonacci.com
www.meinhardt-bonacci.com

PROJECT MANAGER
PricewaterhouseCoopers
One International Towers Sydney
Watermans Quay,
Barangaroo NSW 2000
T +61 2 8266 0000
www.pwc.com.au

ARCHITECT
Billard Leece Partnership Pty Ltd
Architects & Urban Planners
Level 6, 72-80 Cooper St
Surry Hills NSW 2010
T +61 2 8096 4066
info@blp.com.au
www.blp.com.au

CLIENT
Health Infrastructure NSW
Level 6, 1 Reserve Road
St Leonards, NSW 2065
T +61 2 9978 5402
www.hinfra.health.nsw.gov.au

PROJECT
The Children's Hospital at Westmead Stage 2 Redevelopment

Sheet Name
FACADE TYPES

Scale		Date
1:50@A1		21/12/20
Drawn By	Checked By	Revision
PH	SC	B
Project No		19038
Drawing No		
CHW-AR-DG-MCP-DA060		

FOR INFORMATION

BIM 360://CHW-Stage 2/CHW-BLP-MDL-ARC-MCP-BLD.rvt
18/12/2020 4:07:35 PM

EXISTING



PROPOSED



01 - VIEW from the BRIDGE on REDBANK ROAD


EXISTING



PROPOSED



02 - VIEW from CUMBERLAND EAST

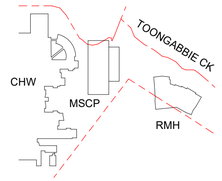

LEGEND:

- - - INDICATIVE OUTLINE OF PROPOSED BUILDING BEYOND SINCE IT WILL BE CONCEALED BY EXISTING LANDSCAPE AND BUILDING CONTEXT.

REFER TO THE COVER SHEET AERIAL IMAGE FOR THE VIEWPOINT KEY PLAN

REV		
B	SSDA For Information	21/12/20
A	FOR INFORMATION	23/11/20

MECHANICAL / ELECTRICAL
Wood & Grieve Engineers
Level 6, Buildign B, 207 Pacific Highway, St Leonards NSW Australia 2065
T +61 2 8484 7000
enquiries.sdy@stantec.com
https://www.stantec.com

CIVIL / STRUCTURE / HYDRAULIC / FIRE
ARUP
Level 5, 151 Clarence Street Sydney, NSW 2000
T +61 2 9320 9320
sydney@arup.com
www.arup.com

PROJECT MANAGER
PricewaterhouseCoopers
One International Towers Sydney Watermans Quay, Barangaroo NSW 2000
T +61 2 8266 0000
www.pwc.com.au

ARCHITECT
Billard Leece Partnership Pty Ltd
Architects & Urban Planners
Level 6, 72-80 Cooper St Surry Hills NSW 2010
T +61 2 8096 4066
info@blp.com.au
www.blp.com.au

CLIENT
Health Infrastructure NSW
Level 6, 1 Reserve Road St Leonards, NSW 2065
T +61 2 9978 5402
www.hinfra.health.nsw.gov.au

PROJECT
The Children's Hospital at Westmead Stage 2 Redevelopment

Sheet Name
PERSPECTIVE VIEWS - SHEET 01

Scale		Date
NTS@A1		21/12/20
Drawn By	Checked By	Revision
HR	PH	B

Project No 19038

Drawing No
CHW-AR-DG-MCP-DA095

FOR INFORMATION

BIM 360://CHW-Stage 2/CHW-BLP-MDL-ARC-MCP-BLD.rvt
18/12/2020 9:53:07 AM

EXISTING



PROPOSED



03 - VIEW from GLENGARIFF HOUSE


EXISTING



PROPOSED



04 - VIEW from HAWKESBURY ROAD

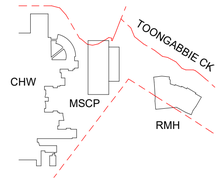

LEGEND:

- - - INDICATIVE OUTLINE OF PROPOSED BUILDING BEYOND SINCE IT WILL BE CONCEALED BY EXISTING LANDSCAPE AND BUILDING CONTEXT.

REFER TO THE COVER SHEET AERIAL IMAGE FOR THE VIEWPOINT KEY PLAN

REV		
B	SSDA For Information	21/12/20
A	FOR INFORMATION	23/11/20

MECHANICAL / ELECTRICAL
Wood & Grieve Engineers
Level 6, Buildign B, 207 Pacific Highway, St Leonards NSW Australia 2065
T +61 2 8484 7000
enquiries.sdy@stantec.com
https://www.stantec.com

CIVIL / STRUCTURE / HYDRAULIC / FIRE
ARUP
Level 5, 151 Clarence Street Sydney, NSW 2000
T +61 2 9320 9320
sydney@arup.com
www.arup.com

PROJECT MANAGER
PricewaterhouseCoopers
One International Towers Sydney Watermans Quay, Barangaroo NSW 2000
T +61 2 8266 0000
www.pwc.com.au

ARCHITECT
Billard Leece Partnership Pty Ltd
Architects & Urban Planners
Level 6, 72-80 Cooper St Surry Hills NSW 2010
T +61 2 8096 4066
info@blp.com.au
www.blp.com.au

CLIENT
Health Infrastructure NSW
Level 6, 1 Reserve Road St Leonards, NSW 2065
T +61 2 9978 5402
www.hinfra.health.nsw.gov.au

PROJECT
The Children's Hospital at Westmead Stage 2 Redevelopment

Sheet Name
PERSPECTIVE VIEWS - SHEET 02

Scale		Date
NTS@A1		21/12/20
Drawn By	Checked By	Revision
HR	PH	B


Project No 19038

Drawing No
CHW-AR-DG-MCP-DA096


FOR INFORMATION

BIM 360://CHW-Stage 2/CHW-BLP-MDL-ARC-MCP-BLD.rvt
18/12/2020 9:53:43 AM

EXISTING

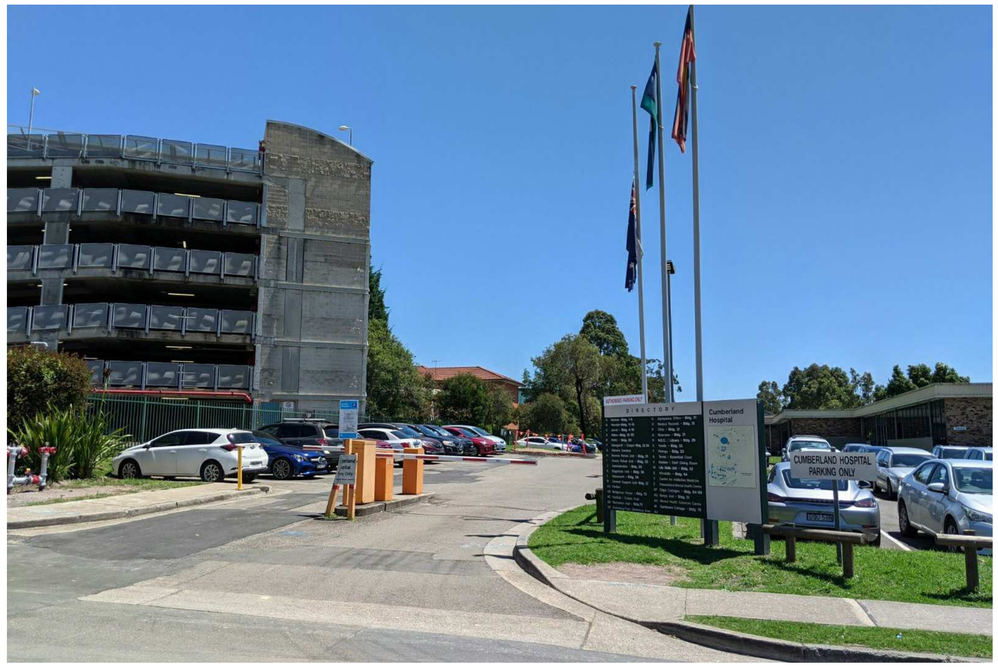

PROPOSED

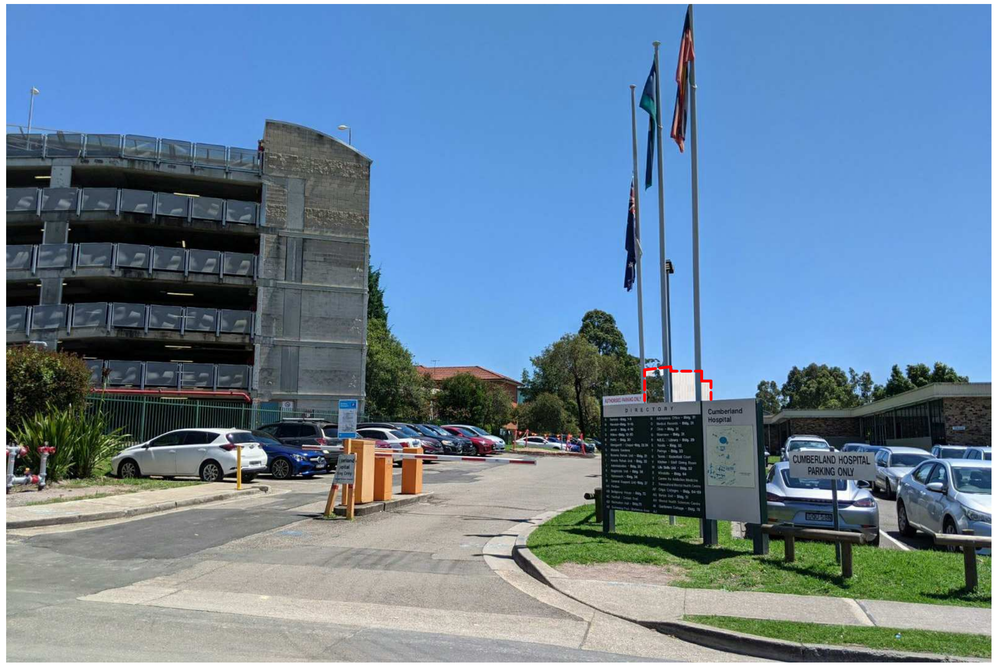

05 - VIEW from BRIDGE ROAD

INDICATIVE PERSPECTIVE IMAGE ONLY




PERSPECTIVE IMAGE Looking towards the MSCP south entrance

INDICATIVE PERSPECTIVE IMAGE ONLY



PERSPECTIVE IMAGE Looking towards the MSCP from Labyrinth Way

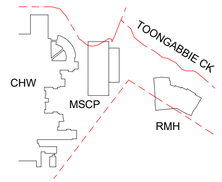

LEGEND:

- - - INDICATIVE OUTLINE OF PROPOSED BUILDING BEYOND SINCE IT WILL BE CONCEALED BY EXISTING LANDSCAPE AND BUILDING CONTEXT.

REFER TO THE COVER SHEET AERIAL IMAGE FOR THE VIEWPOINT KEY PLAN

REV		
C	SSDA For Information	06/04/21
B	SSDA For Information	21/12/20
A	FOR INFORMATION	23/11/20

MECHANICAL / ELECTRICAL
Wood & Grieve Engineers
Level 6, Buildign B, 207 Pacific Highway, St Leonards NSW Australia 2065
T +61 2 8484 7000
enquiries.sdy@stantec.com
https://www.stantec.com

CIVIL / STRUCTURE / HYDRAULIC / FIRE
ARUP
Level 5, 151 Clarence Street Sydney, NSW 2000
T +61 2 9320 9320
sydney@arup.com
www.arup.com

PROJECT MANAGER
PricewaterhouseCoopers
One International Towers Sydney Watermans Quay, Barangaroo NSW 2000
T +61 2 8266 0000
www.pwc.com.au

ARCHITECT
Billard Leece Partnership Pty Ltd
Architects & Urban Planners
Level 6, 72-80 Cooper St Surry Hills NSW 2010
T +61 2 8096 4066
info@blp.com.au
www.blp.com.au

CLIENT
Health Infrastructure NSW
Level 6, 1 Reserve Road St Leonards, NSW 2065
T +61 2 9978 5402
www.hinfra.health.nsw.gov.au

PROJECT
The Children's Hospital at Westmead Stage 2 Redevelopment

Sheet Name
PERSPECTIVE VIEWS - SHEET 03

Scale		Date
NTS@A1		06/04/21
Drawn By	Checked By	Revision
HR	AG	C

Project No 19038

Drawing No
CHW-AR-DG-MCP-DA097

C:\Users\paulh\Documents\CHW-BLP-MDL-ARC-MCP-BLD_Paul H BLP.rvt
6/04/2021 2:58:04 PM

WALL TYPE LEGEND:

[CW-01]	CLASS 2 CONCRETE WALL	DESCRIPTION: OFF FORM CONCRETE FINISH CLASS 2, SMOOTH FINISH.
[CW-02]	CLASS 2 CONCRETE WALL	AS ABOVE.
[BW-01]	BLOCKWORK WALL, 190mm THICK	

ROOF TYPE LEGEND:

[RT-01]	LYSAGHT BONDEK PROFILED STEEL FORMED CONCRETE ROOF LAID TO FALLS

EQUIPMENT TYPE LEGEND:

[FHR]	FIRE HOSE REEL AS PER HYDRAULIC SPECIFICATION
[FH]	FIRE HYDRANT AS PER HYDRAULIC SPECIFICATION

FACADE TYPE LEGEND:

[T1]	REFER TO THE FACADE TYPE DRAWING
[T2]	REFER TO THE FACADE TYPE DRAWING
[FT-05]	PREFINISHED METAL VERTICAL BATTENS 100 x 50, 110 GAPS nom.OPEN FACADE IN FRONT OF THE SLAB / BEAM FACE.

REV		
B	SSDA For Information	21/12/20
A	SSDA For Information	27/11/20

MECHANICAL / ELECTRICAL
Wood & Grieve Engineers
Level 6, Buildign B, 207 Pacific Highway, St Leonards NSW Australia 2065
T +61 2 8484 7000
enquiries.sdy@stantec.com
https://www.stantec.com

CIVIL / STRUCTURE / HYDRAULIC / FIRE
ARUP
Level 5, 151 Clarence Street Sydney, NSW 2000
T +61 2 9320 9320
sydney@arup.com
www.arup.com

PROJECT MANAGER
PricewaterhouseCoopers
One International Towers Sydney Watermans Quay, Barangaroo NSW 2000
T +61 2 8266 0000
www.pwc.com.au

ARCHITECT
Billard Leece Partnership Pty Ltd
Architects & Urban Planners
Level 6, 72-80 Cooper St Surry Hills NSW 2010
T +61 2 8096 4066
info@blp.com.au
www.blp.com.au

CLIENT
Health Infrastructure NSW
Level 6, 1 Reserve Road St Leonards, NSW 2065
T +61 2 9978 5402
www.hinfra.health.nsw.gov.au

PROJECT
The Children's Hospital at Westmead Stage 2 Redevelopment

Sheet Name
SCHEDULE - MATERIAL

Scale NTS@A1		Date 21/12/20
Drawn By PH	Checked By SC	Revision B
Project No		19038

Drawing No
CHW-AR-SC-MCP-DA092

FOR INFORMATION

BIM 360://CHW-Stage 2/CHW-BLP-MDL-ARC-MCP-BLD.rvt
18/12/2020 3:49:11 PM