

APPENDIX A – AMENDED STAGE 1 BUILDING ENVELOPE DRAWINGS

Hassell ©



DRAWING INDEX					
Project_ Code	Building_ Code	Organisation _Code	Discipline_ Code	Sheet Number	Sheet Name
WMQ	SITE	HAS	UD	DA_000	T1 - TITLE 1 - DRAWING INDEX
WMQ	SITE	HAS	UD	DA_001	PROPOSED ENVELOPE DIAGRAM
WMQ	SITE	HAS	UD	DA_002	PROPOSED ENVELOPE DIAGRAM
WMQ	SITE	HAS	UD	DA_003	PROPOSED ENVELOPE DIAGRAM
WMQ	SITE	HAS	UD	DA_004	SHADOW DIAGRAM
WMQ	SITE	HAS	UD	DA_005	SHADOW DIAGRAM
WMQ	SITE	HAS	UD	DA_006	SHADOW DIAGRAM
WMQ	SITE	HAS	UD	DA_007	SHADOW DIAGRAM
WMQ	SITE	HAS	UD	DA_008	SHADOW DIAGRAM
WMQ	SITE	HAS	UD	DA_009	SHADOW DIAGRAM

DRAWING INDEX					
Project_ Code	Building_ Code	Organisation _Code	Discipline_ Code	Sheet Number	Sheet Name
WMQ	SITE	HAS	UD	A_1000	GENERAL ARRANGEMENT FLOOR PLANS - LEVEL P2 & P1
WMQ	SITE	HAS	UD	A_1001	GENERAL ARRANGEMENT FLOOR PLANS - GROUND FLOOR
WMQ	SITE	HAS	UD	A_1002	GENERAL ARRANGEMENT FLOOR PLANS - LEVEL 01 & 02
WMQ	SITE	HAS	UD	A_1003	GENERAL ARRANGEMENT FLOOR PLANS - LEVEL 03 & 04
WMQ	SITE	HAS	UD	A_1004	GENERAL ARRANGEMENT FLOOR PLANS - LEVEL 05 & 06
WMQ	SITE	HAS	UD	A_1005	GENERAL ARRANGEMENT FLOOR PLANS - LEVEL 07 & 08
WMQ	SITE	HAS	UD	A_1006	GENERAL ARRANGEMENT FLOOR PLANS - LEVEL 09 & 10
WMQ	SITE	HAS	UD	A_1007	GENERAL ARRANGEMENT FLOOR PLANS - LEVEL 11 & 12
WMQ	SITE	HAS	UD	A_1008	GENERAL ARRANGEMENT FLOOR PLANS - LEVEL 13 & 14
WMQ	SITE	HAS	UD	A_1009	GENERAL ARRANGEMENT FLOOR PLANS - LEVEL 15 & 16
WMQ	SITE	HAS	UD	A_1010	GENERAL ARRANGEMENT FLOOR PLANS - LEVEL 17 & 18
WMQ	SITE	HAS	UD	A_1011	GENERAL ARRANGEMENT FLOOR PLANS - LEVEL 19 & 20
WMQ	SITE	HAS	UD	A_1012	GENERAL ARRANGEMENT FLOOR PLANS - LEVEL 21 & 22
WMQ	SITE	HAS	UD	A_1013	GENERAL ARRANGEMENT FLOOR PLANS - LEVEL 23
WMQ	SITE	HAS	UD	A_1014	GENERAL ARRANGEMENT FLOOR PLANS - ROOF PLAN
WMQ	SITE	HAS	UD	A_1050	STREET ELEVATIONS - WEST & EAST
WMQ	SITE	HAS	UD	A_1051	STREET ELEVATIONS - NORTH & SOUTH
WMQ	SITE	HAS	UD	A_1052	INTERNAL ELEVATIONS - GRIT LANE
WMQ	SITE	HAS	UD	A_1053	INTERNAL ELEVATIONS - CHURCH SQUARE
WMQ	SITE	HAS	UD	A_1054	SECTIONS - NORTH SOUTH
WMQ	SITE	HAS	UD	A_1055	SECTIONS - EAST WEST

Recent revision history


#	Status	Description	Date
1		Issue For Information	21/05/20
2		Issue for coordination	22/06/20
3		Issue for DA	30/07/20
4		Issue for DA	30/09/20

Notes
No material may be reproduced without prior permission

Contractor must verify all dimensions on site before commencing work or preparing shop drawings.

Do not scale drawings.

Key Plan

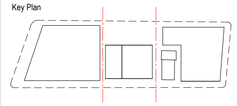

North Point

Client

Waterloo Integrated Station Development
A Joint Venture Project
JOHN HOLLAND
mirvac

NSW GOVERNMENT
sydney METRO

Consultant

Hassell

Project

WATERLOO METRO QUARTER DEVELOPMENT

Project number
014901-61A-P

Size check
25mm

Checked
TH

Approved
DT

Sheet size
A1

Scale

Sheet title

T1 - TITLE 1 - DRAWING INDEX

Status

Sheet number
WMQ-SITE-HAS-UD-DRG-DA_000

Revision
4



1 ROOF PLAN - ENVELOPE
A_1050 1 : 500

Date generated 30/09/2020 10:28:30 AM BIM 360://Sydney Metro - Waterloo Station/WMQ-SITE-HAS-UD-MDL-0001-RVT-R20.rvt

Recent revision history

#	Status	Description	Date
1		Issue For Coordination	30/03/20
2		Issue For Coordination	12/06/20
3		Issue for coordination	22/06/20
4		Issue for DA	30/07/20
5		Issue for DA	01/09/20

Notes

No material may be reproduced without prior permission


Contractor must verify all dimensions on site before commencing work or preparing shop drawings.

Do not scale drawings.

LEGEND

- SITE BOUNDRY
- REDUCED ENVELOPE
- INCREASED ENVELOPE

Key Plan

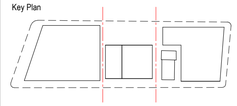

North Point

Client

Waterloo Integrated Station Development
A Joint Venture Project
JOHN HOLLAND mirvac

NSW GOVERNMENT sydney METRO

Consultant

Hassell

Project

WATERLOO METRO QUARTER DEVELOPMENT

Project number
014901-61A-P

Size check
25mm

Checked
TH

Approved
DT

Sheet size
A1

Scale
As indicated


Sheet title

PROPOSED ENVELOPE DIAGRAM


Status

Sheet number
WMQ-SITE-HAS-UD-DRG-DA_001

Revision
5

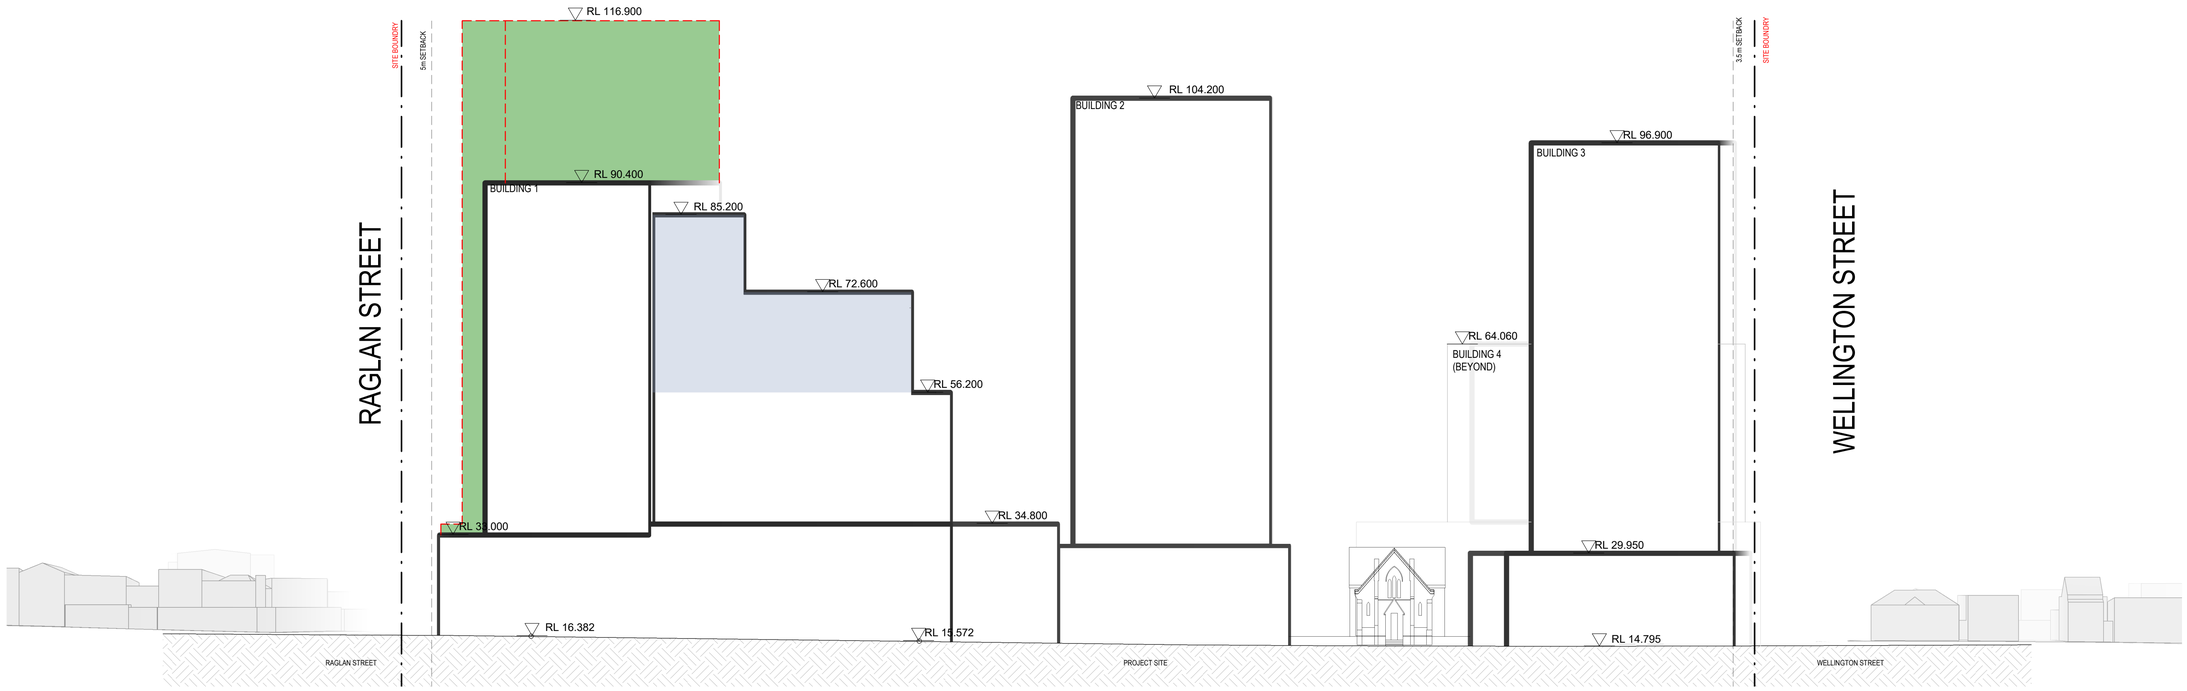

1 BOTANY ROAD ELEVATION - ENVELOPE - WEST
1 : 500

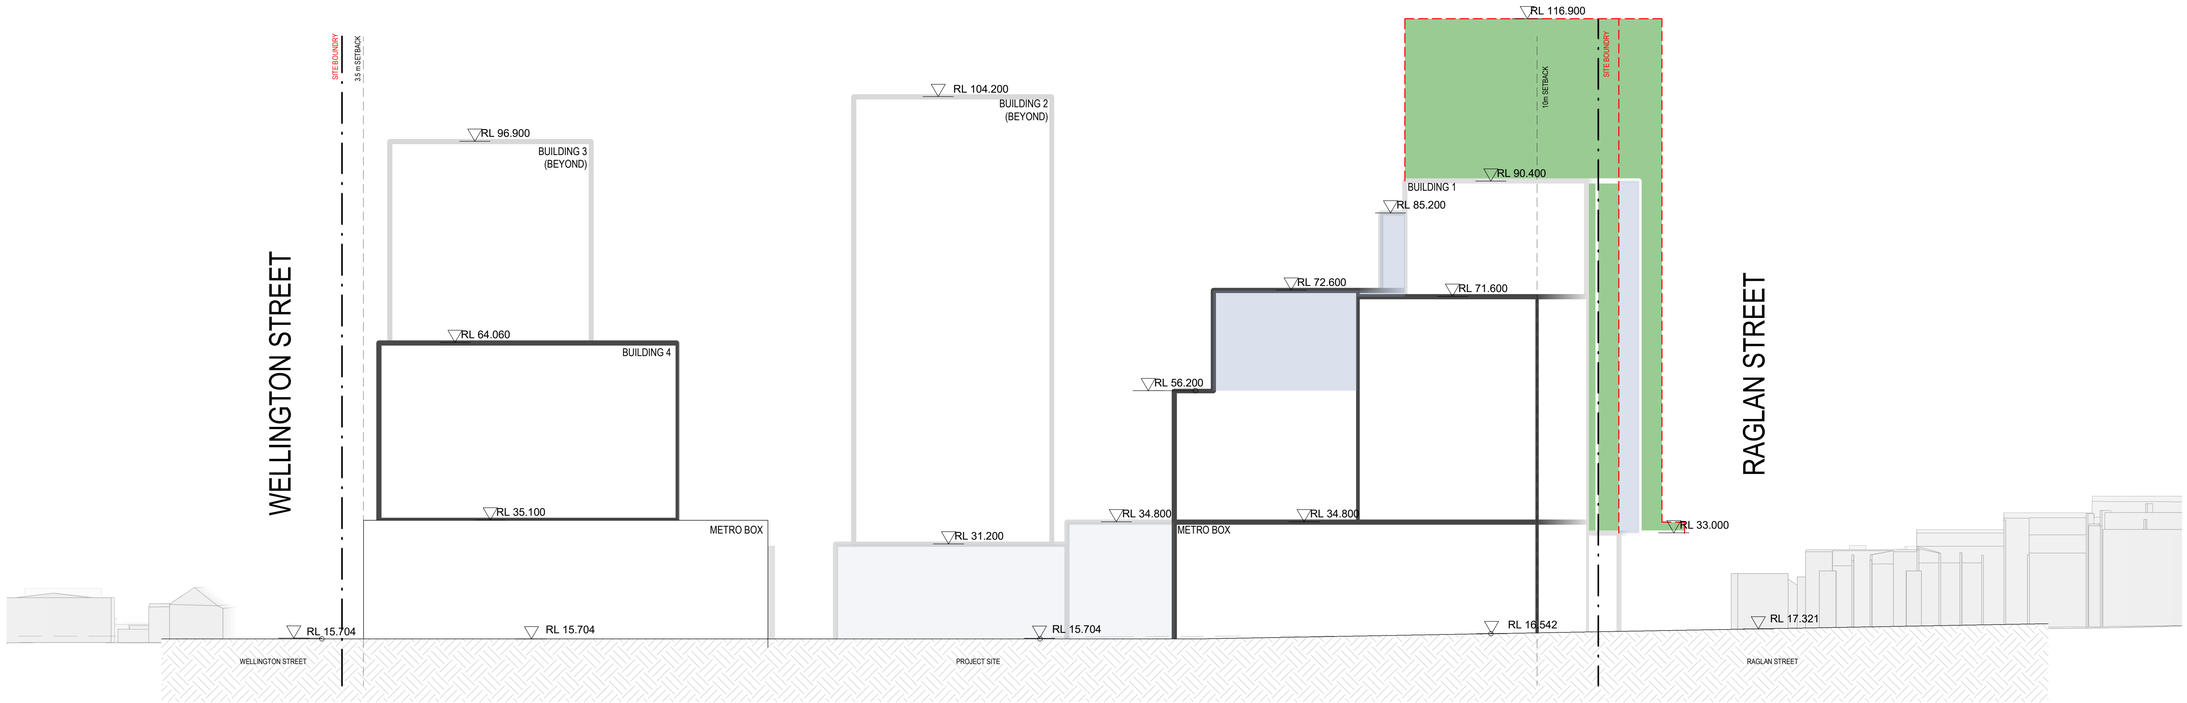

2 COPE STRET ELEVATION - ENVELOPE - EAST
1 : 500

Recent revision history

#	Status	Description	Date
1		Issue For Coordination	30/03/20
2		Issue For Coordination	12/06/20
3		Issue for coordination	22/06/20
4		Issue for DA	30/07/20
5		Issue for DA	01/09/20

Notes
No material may be reproduced without prior permission


Contractor must verify all dimensions on site before commencing work or preparing shop drawings.

Do not scale drawings.

LEGEND

- SITE BOUNDRY
- REDUCED ENVELOPE
- INCREASED ENVELOPE

Key Plan

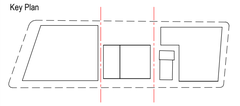

North Point

Client

Waterloo Integrated Station Development
A Joint Venture Project
JOHN HOLLAND mirvac

NSW GOVERNMENT sydney METRO

Consultant

Hassell

Project
WATERLOO METRO QUARTER DEVELOPMENT

Project number	Size check
014901-61A-P	25mm

Checked	Approved	Sheet size	Scale
TH	DT	A1	As indicated

Sheet title

PROPOSED ENVELOPE DIAGRAM


Status

Sheet number **WMQ-SITE-HAS-UD-DRG-DA_002** Revision 5


Date generated 30/09/2020 10:29:13 AM BIM 360://Sydney Metro - Waterloo Station/WMQ-SITE-HAS-UD-MDL-0001-RVT-R20.rvt



1 RAGLAN STREET ELEVATION - ENVELOPE - NORTH
1 : 500

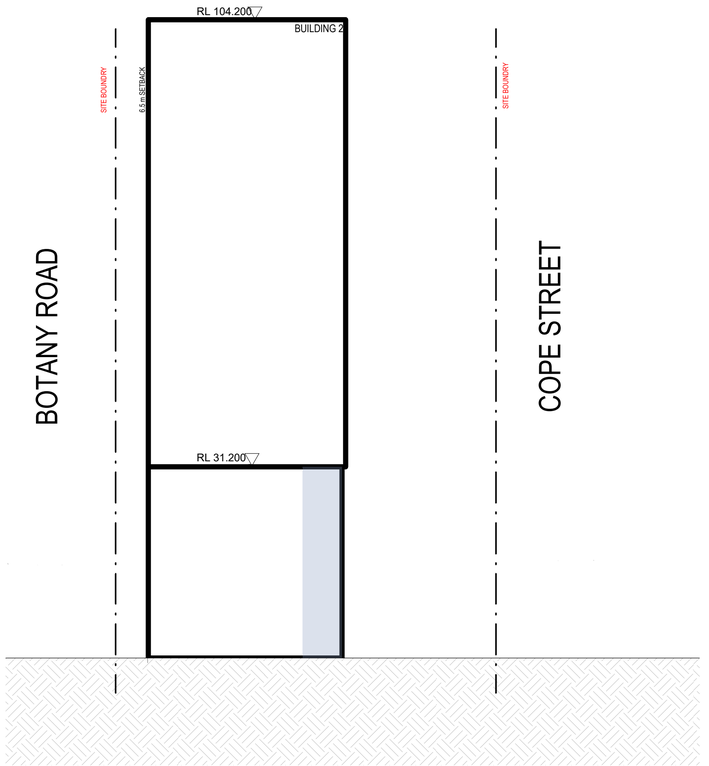

3 SECTION - BUILDING 2 ENVELOPE
1 : 500

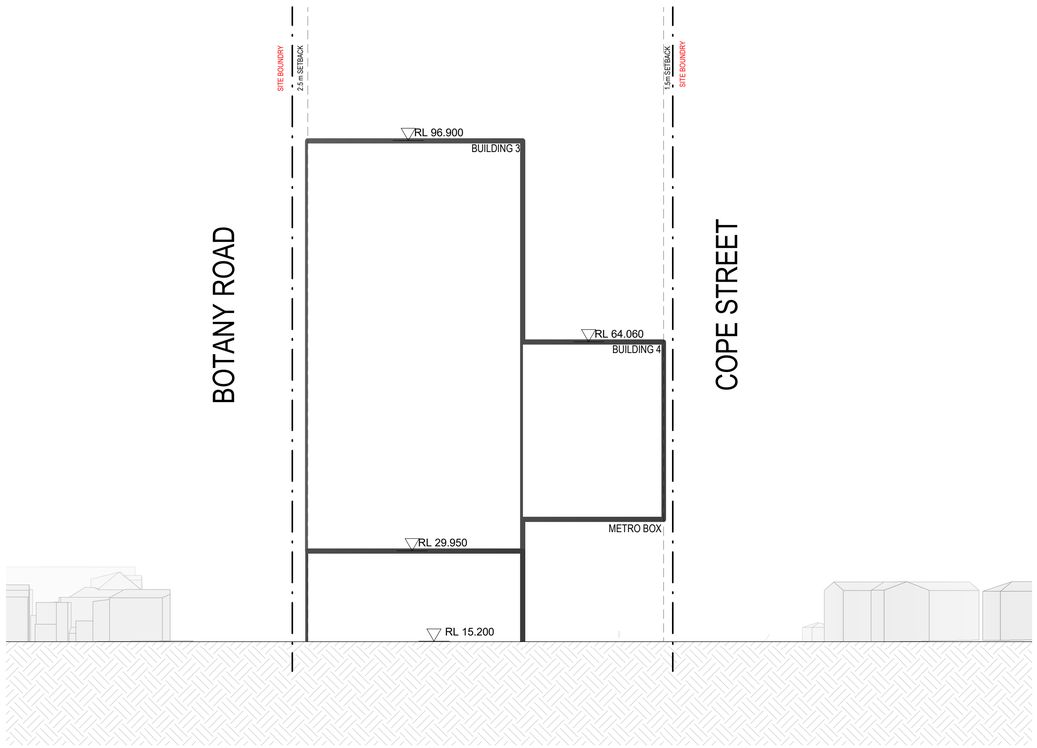

2 WELLINGTON STREET ELEVATION - ENVELOPE - SOUTH
1 : 500

Recent revision history

#	Status	Description	Date
1		Issue For Coordination	30/03/20
2		Issue for coordination	22/06/20
3		Issue for DA	30/07/20
4		Issue for DA	01/09/20

Notes
No material may be reproduced without prior permission


Contractor must verify all dimensions on site before commencing work or preparing shop drawings.

Do not scale drawings.

LEGEND

- SITE BOUNDRY
- REDUCED ENVELOPE
- INCREASED ENVELOPE

Key Plan

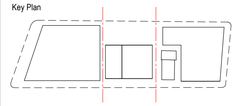

North Point

Client

Waterloo Integrated Station Development
A Joint Venture Project
JOHN HOLLAND
mirvac

NSW GOVERNMENT
sydney METRO

Consultant

Hassell

Project
WATERLOO METRO QUARTER DEVELOPMENT

Project number	Size check
014901-61A-P	25mm


Checked	Approved	Sheet size	Scale
TH	DT	A1	As indicated

Sheet title


PROPOSED ENVELOPE DIAGRAM

Status


Sheet number: WMQ-SITE-HAS-UD-DRG-DA_003
Revision: 4

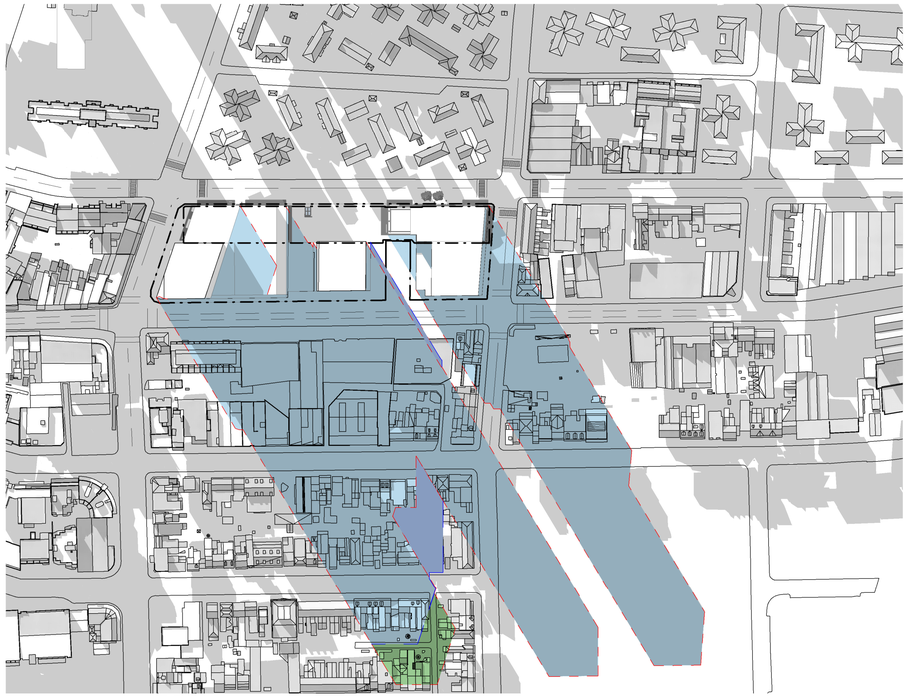


1 A_1050 21 JUNE - 9 AM
1 : 2000

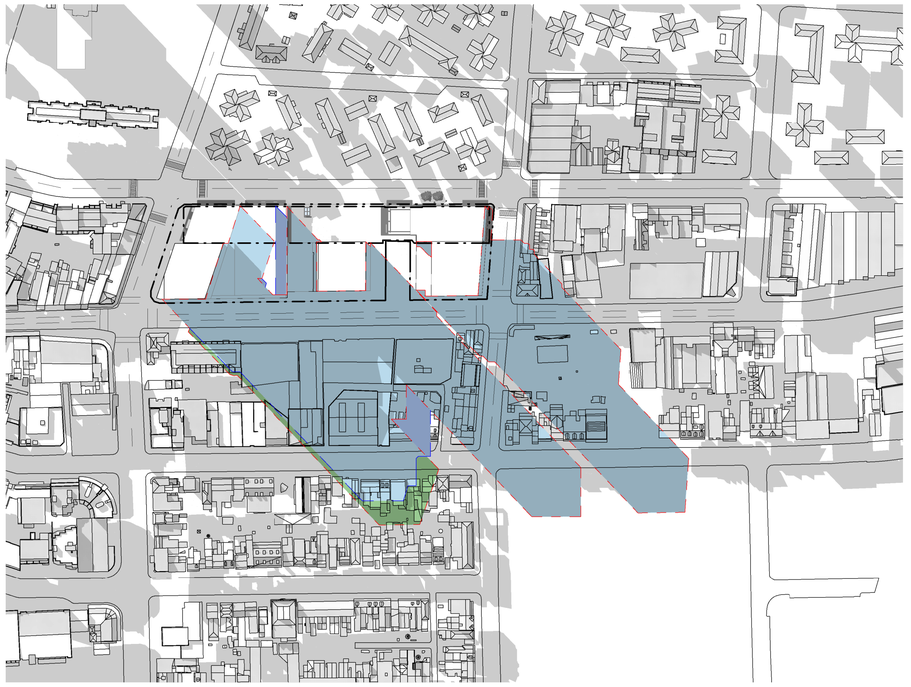

2 A_1050 21 JUNE - 10 AM
1 : 2000

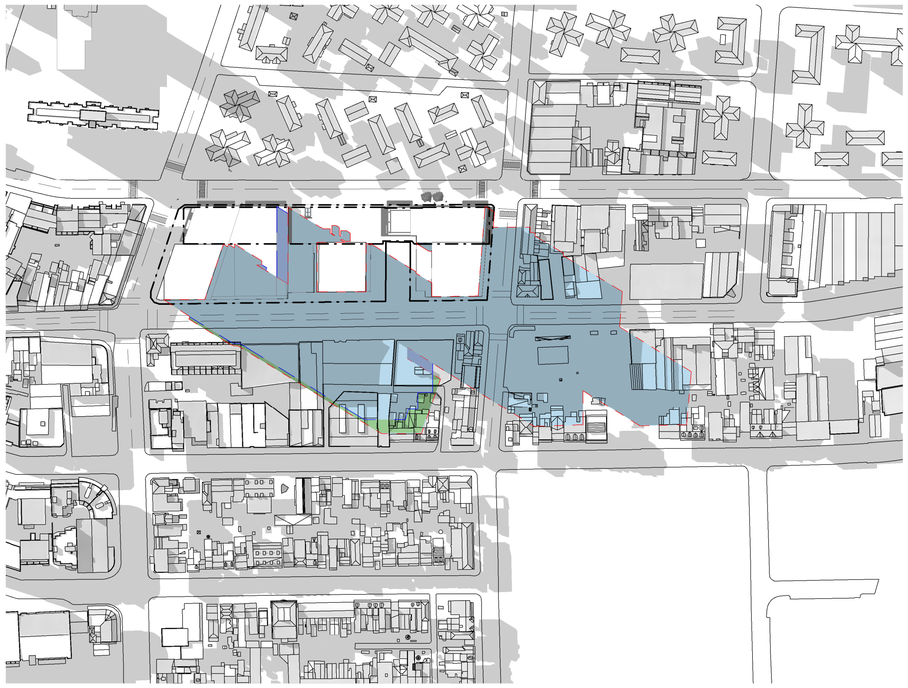

3 A_1050 21 JUNE - 11 AM
1 : 2000

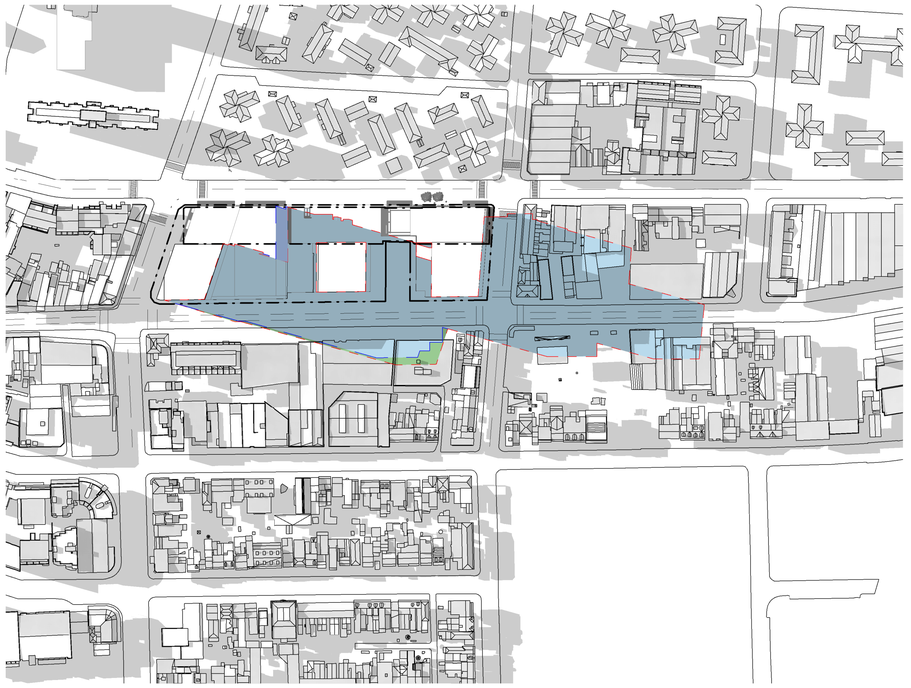

4 A_1050 21 JUNE - 12 PM
1 : 2000

Recent revision history

#	Status	Description	Date
1		Issue For Coordination	30/03/20

Notes

No material may be reproduced without prior permission


Contractor must verify all dimensions on site before commencing work or preparing shop drawings.

Do not scale drawings.

SHADOW DIAGRAM

- SITE BOUNDRY
- APPROVED SHADOW BOUNDRIES
- UNCHANGED SHADOW BOUNDRIES
- REDUCED SHADOW BOUNDRIES
- INCREASED SHADOW BOUNDRIES

Key Plan

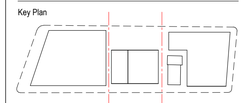

North Point

Client

Waterloo Integrated Station Development
A Joint Venture Project
JOHN HOLLAND mirvac

NSW GOVERNMENT sydney METRO

Consultant

Hassell

Project

WATERLOO METRO QUARTER DEVELOPMENT

Project number	Size check
014901-61A-P	25mm

Checked	Approved	Sheet size	Scale
TH	DT	A1	As indicated

Sheet title


SHADOW DIAGRAM

Status


Sheet number: **WMQ-SITE-HAS-UD-DRG-DA_004** Revision: 1



1 A_1050 21 JUNE - 1 PM
1 : 2000

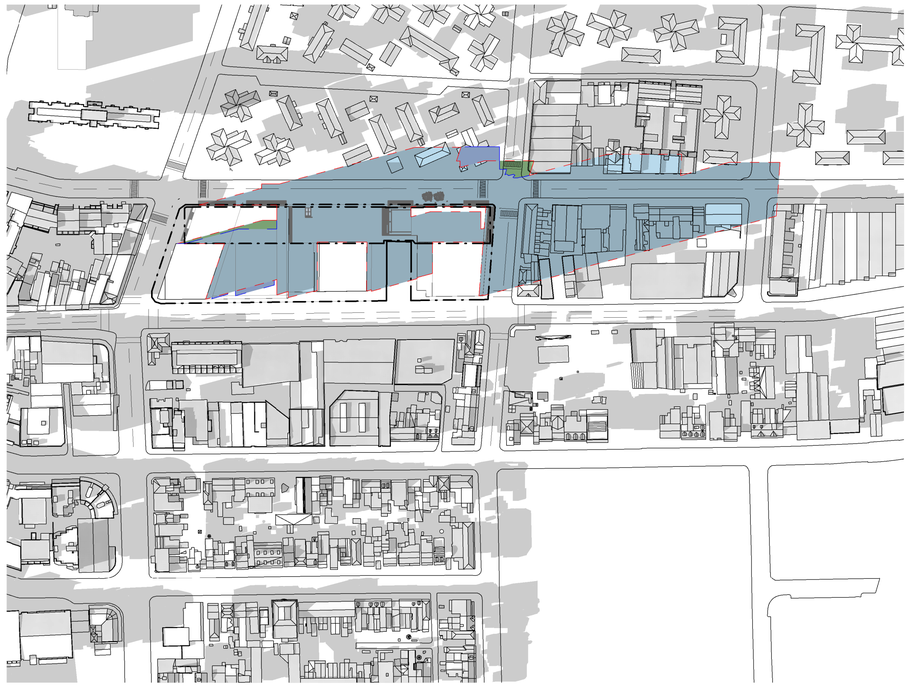

2 A_1050 21 JUNE - 2 PM
1 : 2000

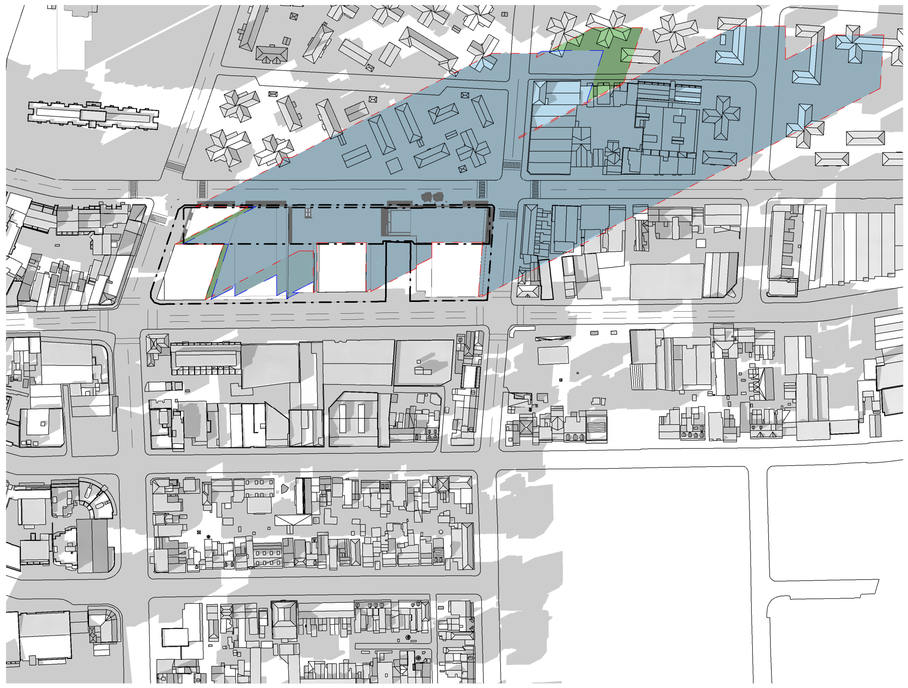

3 A_1050 21 JUNE - 3 PM
1 : 2000

Recent revision history

#	Status	Description	Date
1		Issue For Coordination	30/03/20

Notes
No material may be reproduced without prior permission


Contractor must verify all dimensions on site before commencing work or preparing shop drawings.

Do not scale drawings.

SHADOW DIAGRAM

- SITE BOUNDRY
- APPROVED SHADOW BOUNDRIES
- UNCHANGED SHADOW BOUNDRIES
- REDUCED SHADOW BOUNDRIES
- INCREASED SHADOW BOUNDRIES

Key Plan

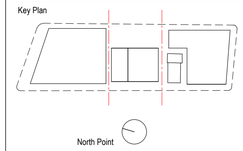

North Point

Client

Waterloo Integrated Station Development
A Joint Venture Project
JOHN HOLLAND
mirvac

NSW GOVERNMENT
sydney METRO

Consultant

Hassell

Project

WATERLOO METRO QUARTER DEVELOPMENT

Project number	Size check
014901-61A-P	25mm

Checked	Approved	Sheet size	Scale
TH	DT	A1	As indicated

Sheet title

SHADOW DIAGRAM

Status

Sheet number: **WMQ-SITE-HAS-UD-DRG-DA_005** Revision: 1



1 A_1050 21 DECEMBER - 9 AM
1 : 2000



2 A_1050 21 DECEMBER - 10 AM
1 : 2000



3 A_1050 21 DECEMBER - 11 AM
1 : 2000



4 A_1050 21 DECEMBER - 12 PM
1 : 2000

Recent revision history

#	Status	Description	Date
1		Issue For Coordination	30/03/20

Notes

No material may be reproduced without prior permission


Contractor must verify all dimensions on site before commencing work or preparing shop drawings.

Do not scale drawings.

SHADOW DIAGRAM

- SITE BOUNDRY
- APPROVED SHADOW BOUNDRIES
- UNCHANGED SHADOW BOUNDRIES
- REDUCED SHADOW BOUNDRIES
- INCREASED SHADOW BOUNDRIES

Key Plan

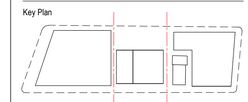

North Point

Client

Waterloo Integrated Station Development
A Joint Venture Project
JOHN HOLLAND mirvac

NSW GOVERNMENT sydney METRO

Consultant

Hassell

Project

WATERLOO METRO QUARTER DEVELOPMENT

Project number	Size check
014901-61A-P	25mm

Checked	Approved	Sheet size	Scale
TH	DT	A1	As indicated

Sheet title

SHADOW DIAGRAM

Status

Sheet number: **WMQ-SITE-HAS-UD-DRG-DA_006** Revision: 1

Date generated 30/09/2020 10:35:26 AM BIM 360://Sydney Metro - Waterloo Station/WMQ-SITE-HAS-UD-MDL-0001-RVT-R20.rvt



1 A_1050 21 DECEMBER - 1 PM
1 : 2000



2 A_1050 21 DECEMBER - 2 PM
1 : 2000



3 A_1050 21 DECEMBER - 3 PM
1 : 2000

Recent revision history

#	Status	Description	Date
1		Issue For Coordination	30/03/20

Notes
No material may be reproduced without prior permission


Contractor must verify all dimensions on site before commencing work or preparing shop drawings.

Do not scale drawings.

SHADOW DIAGRAM

- SITE BOUNDRY
- APPROVED SHADOW BOUNDRIES
- UNCHANGED SHADOW BOUNDRIES
- REDUCED SHADOW BOUNDRIES
- INCREASED SHADOW BOUNDRIES

Key Plan

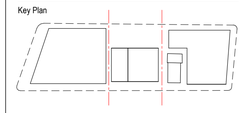

North Point

Client

Waterloo Integrated Station Development
A Joint Venture Project
JOHN HOLLAND
mirvac

NSW GOVERNMENT
sydney METRO

Consultant

Hassell

Project
WATERLOO METRO QUARTER DEVELOPMENT


Project number	Size check		
014901-61A-P	25mm		
Checked	Approved	Sheet size	Scale
TH	DT	A1	As indicated

Sheet title


SHADOW DIAGRAM

Status


Sheet number **WMQ-SITE-HAS-UD-DRG-DA_007** Revision 1

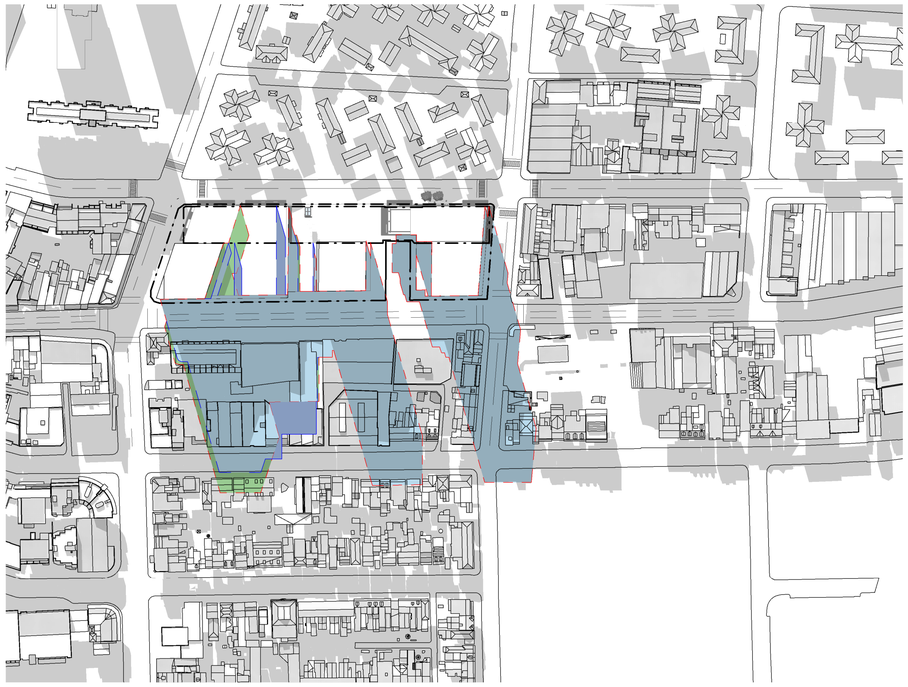

1 A_1050 21 SEPTEMBER - 9AM
1 : 2000

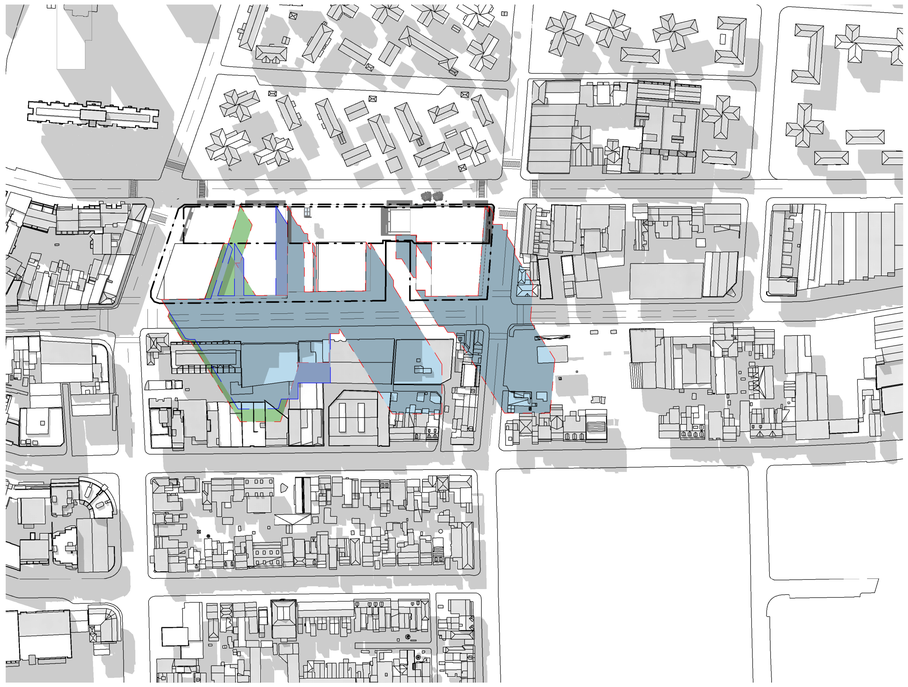

2 A_1050 21 SEPTEMBER - 10AM
1 : 2000

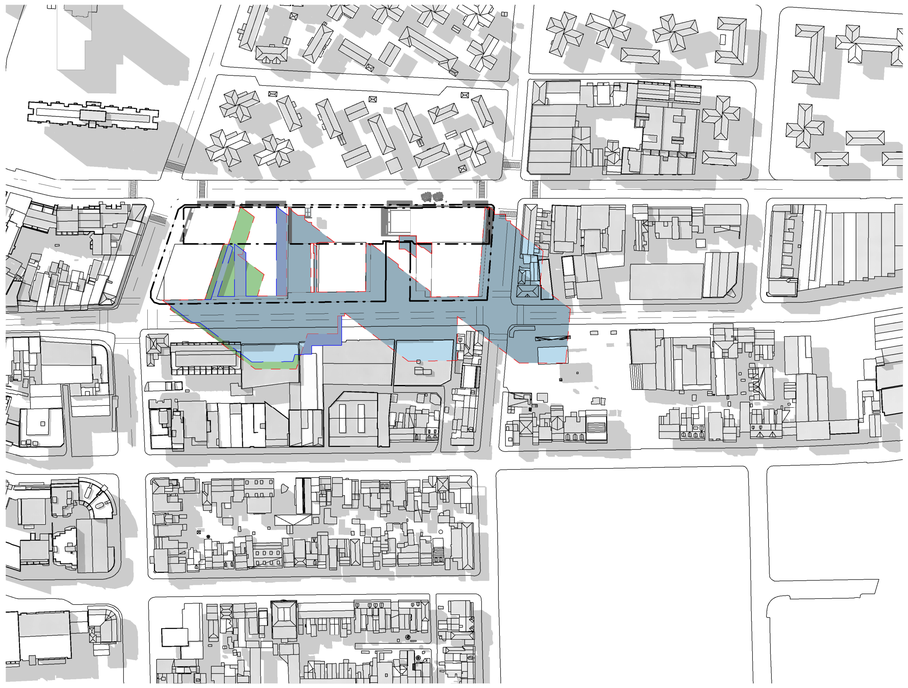

3 A_1050 21 SEPTEMBER - 11AM
1 : 2000



4 A_1050 21 SEPTEMBER - 12PM
1 : 2000

Recent revision history

#	Status	Description	Date
1		Issue For Coordination	30/03/20

Notes
No material may be reproduced without prior permission


Contractor must verify all dimensions on site before commencing work or preparing shop drawings.

Do not scale drawings.

SHADOW DIAGRAM

- SITE BOUNDRY
- APPROVED SHADOW BOUNDRIES
- UNCHANGED SHADOW BOUNDRIES
- REDUCED SHADOW BOUNDRIES
- INCREASED SHADOW BOUNDRIES

Key Plan

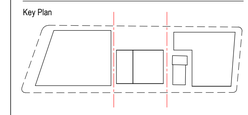

North Point

Client

Waterloo Integrated Station Development
A Joint Venture Project
JOHN HOLLAND mirvac

NSW GOVERNMENT sydney METRO

Consultant

Hassell

Project
WATERLOO METRO QUARTER DEVELOPMENT

Project number	Size check
014901-61A-P	25mm

Checked	Approved	Sheet size	Scale
TH	DT	A1	As indicated

Sheet title


SHADOW DIAGRAM

Status


Sheet number: WMQ-SITE-HAS-UD-DRG-DA_008
Revision: 1



1 A_1050 21 SEPTEMBER - 1 PM
1 : 2000

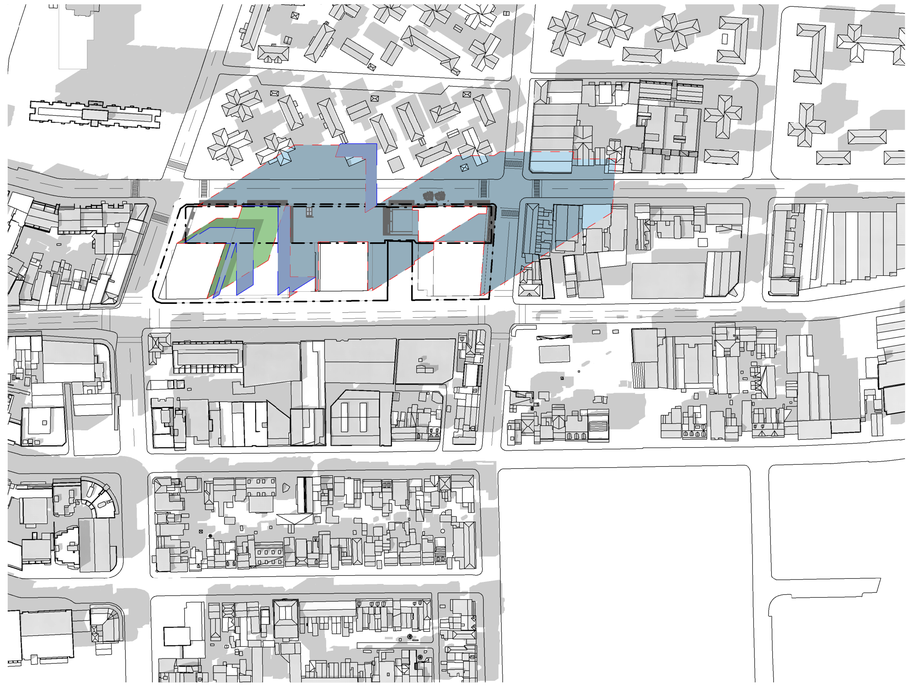

2 A_1050 21 SEPTEMBER - 2PM
1 : 2000

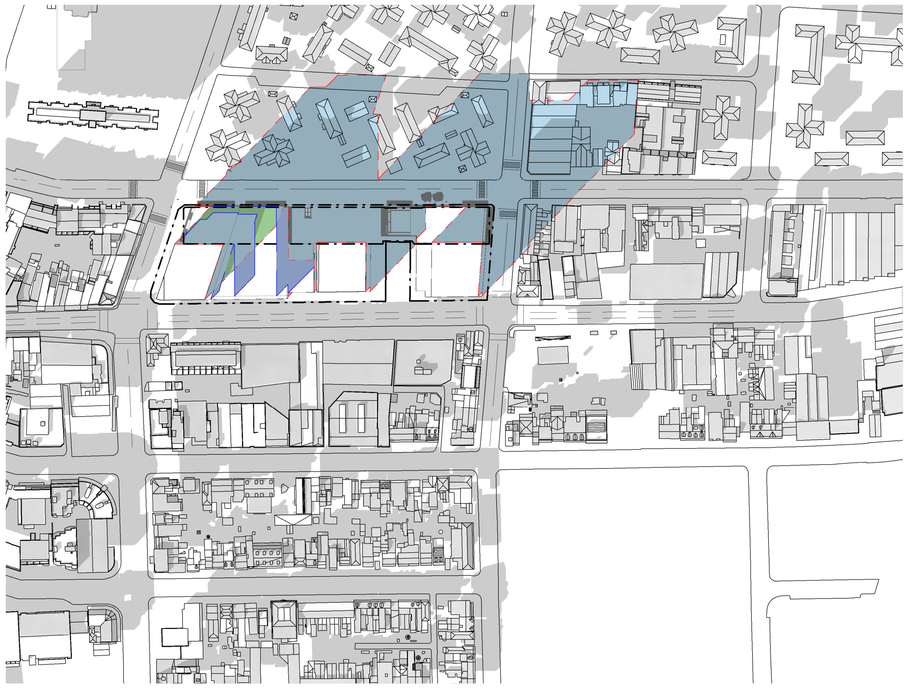

3 A_1050 21 SEPTEMBER - 3PM
1 : 2000

Recent revision history

#	Status	Description	Date
1		Issue For Coordination	30/03/20

Notes
No material may be reproduced without prior permission


Contractor must verify all dimensions on site before commencing work or preparing shop drawings.

Do not scale drawings.

SHADOW DIAGRAM

- SITE BOUNDRY
- APPROVED SHADOW BOUNDRIES
- UNCHANGED SHADOW BOUNDRIES
- REDUCED SHADOW BOUNDRIES
- INCREASED SHADOW BOUNDRIES

Key Plan

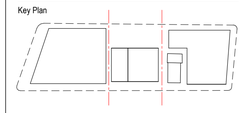

North Point

Client

Waterloo Integrated Station Development
A Joint Venture Project
JOHN HOLLAND
mirvac

NSW GOVERNMENT
sydney METRO

Consultant

Hassell

Project

WATERLOO METRO QUARTER DEVELOPMENT

Project number	Size check
014901-61A-P	25mm

Checked	Approved	Sheet size	Scale
TH	DT	A1	As indicated


Sheet title

SHADOW DIAGRAM

Status


Sheet number **WMQ-SITE-HAS-UD-DRG-DA_009** Revision 1

APPENDIX B – REFERENCE DESIGN DRAWINGS

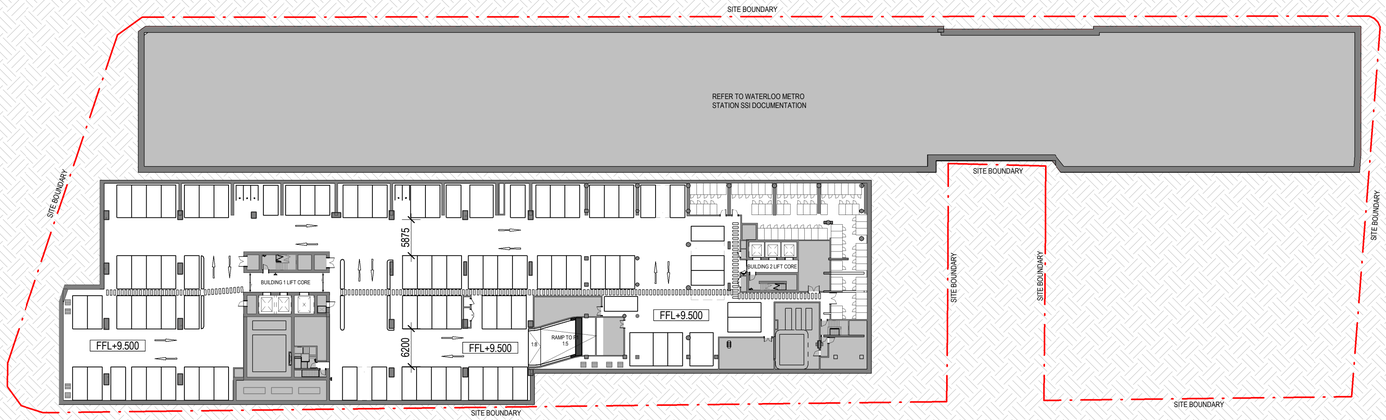

1 PLAN - P2

A_1050 1 : 500

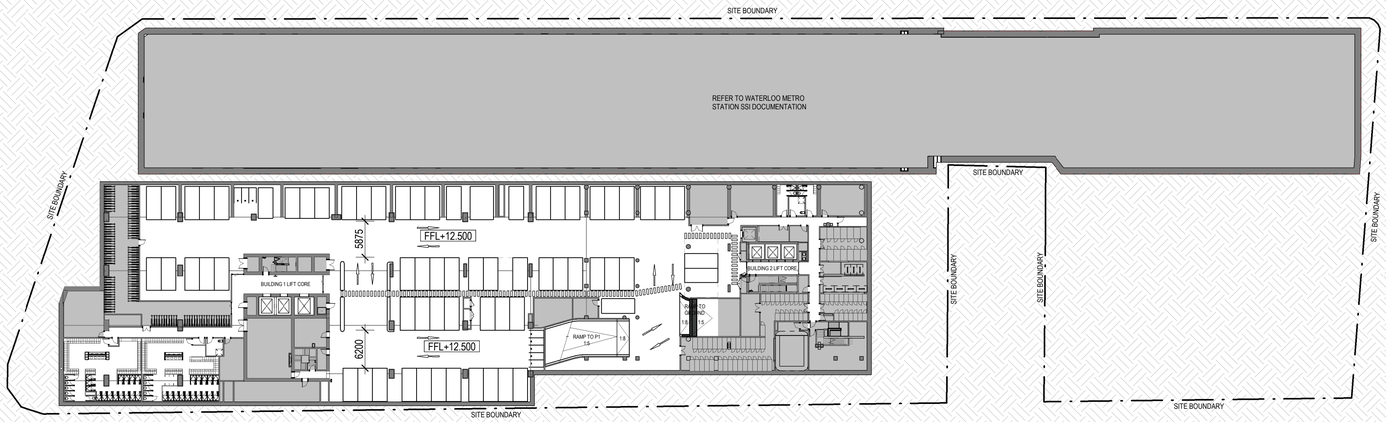

2 PLAN - P1

A_1050 1 : 500

Recent revision history

#	Status	Description	Date
1		Issue For Information	21/05/20
2		Draft For Coordination	10/06/20
3		Issue for coordination	22/06/20
4		Issue for coordination	27/07/20
5		Issue for DA	30/07/20
6		Issue for DA	30/09/20

Notes
No material may be reproduced without prior permission


Contractor must verify all dimensions on site before commencing work or preparing shop drawings.

Do not scale drawings.

LEGEND

- SITE BOUNDRY
- APPROVED SSD9393 ENVELOPE
- AMENDED ENVELOPE (PROPOSED)
- COMMERCIAL
- RETAIL
- COMMUNITY
- COMMUNITY RETAIL
- LOBBY
- PLANT/SERVICES/BOH
- COMMON AREA
- STUDIO / STUDENT ACCOMMODATION
- RESIDENTIAL / 1 BEDROOM
- RESIDENTIAL / 2 BEDROOM
- RESIDENTIAL / 3+ BEDROOM

Key Plan

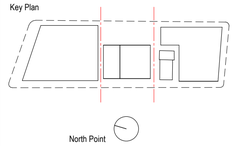

North Point

Client

Waterloo Integrated Station Development
A Joint Venture Project
JOHN HOLLAND mirvac

NSW GOVERNMENT sydney METRO

Consultant

Hassell

Project

WATERLOO METRO QUARTER DEVELOPMENT

Project number	Size check
014901-61A-P	25mm


Checked	Approved	Sheet size	Scale
TH	DT	A1	As indicated

Sheet title

GENERAL ARRANGEMENT FLOOR PLANS - LEVEL P2 & P1

Status

Sheet number **WMQ-SITE-HAS-UD-DRG-A_1000** Revision 6

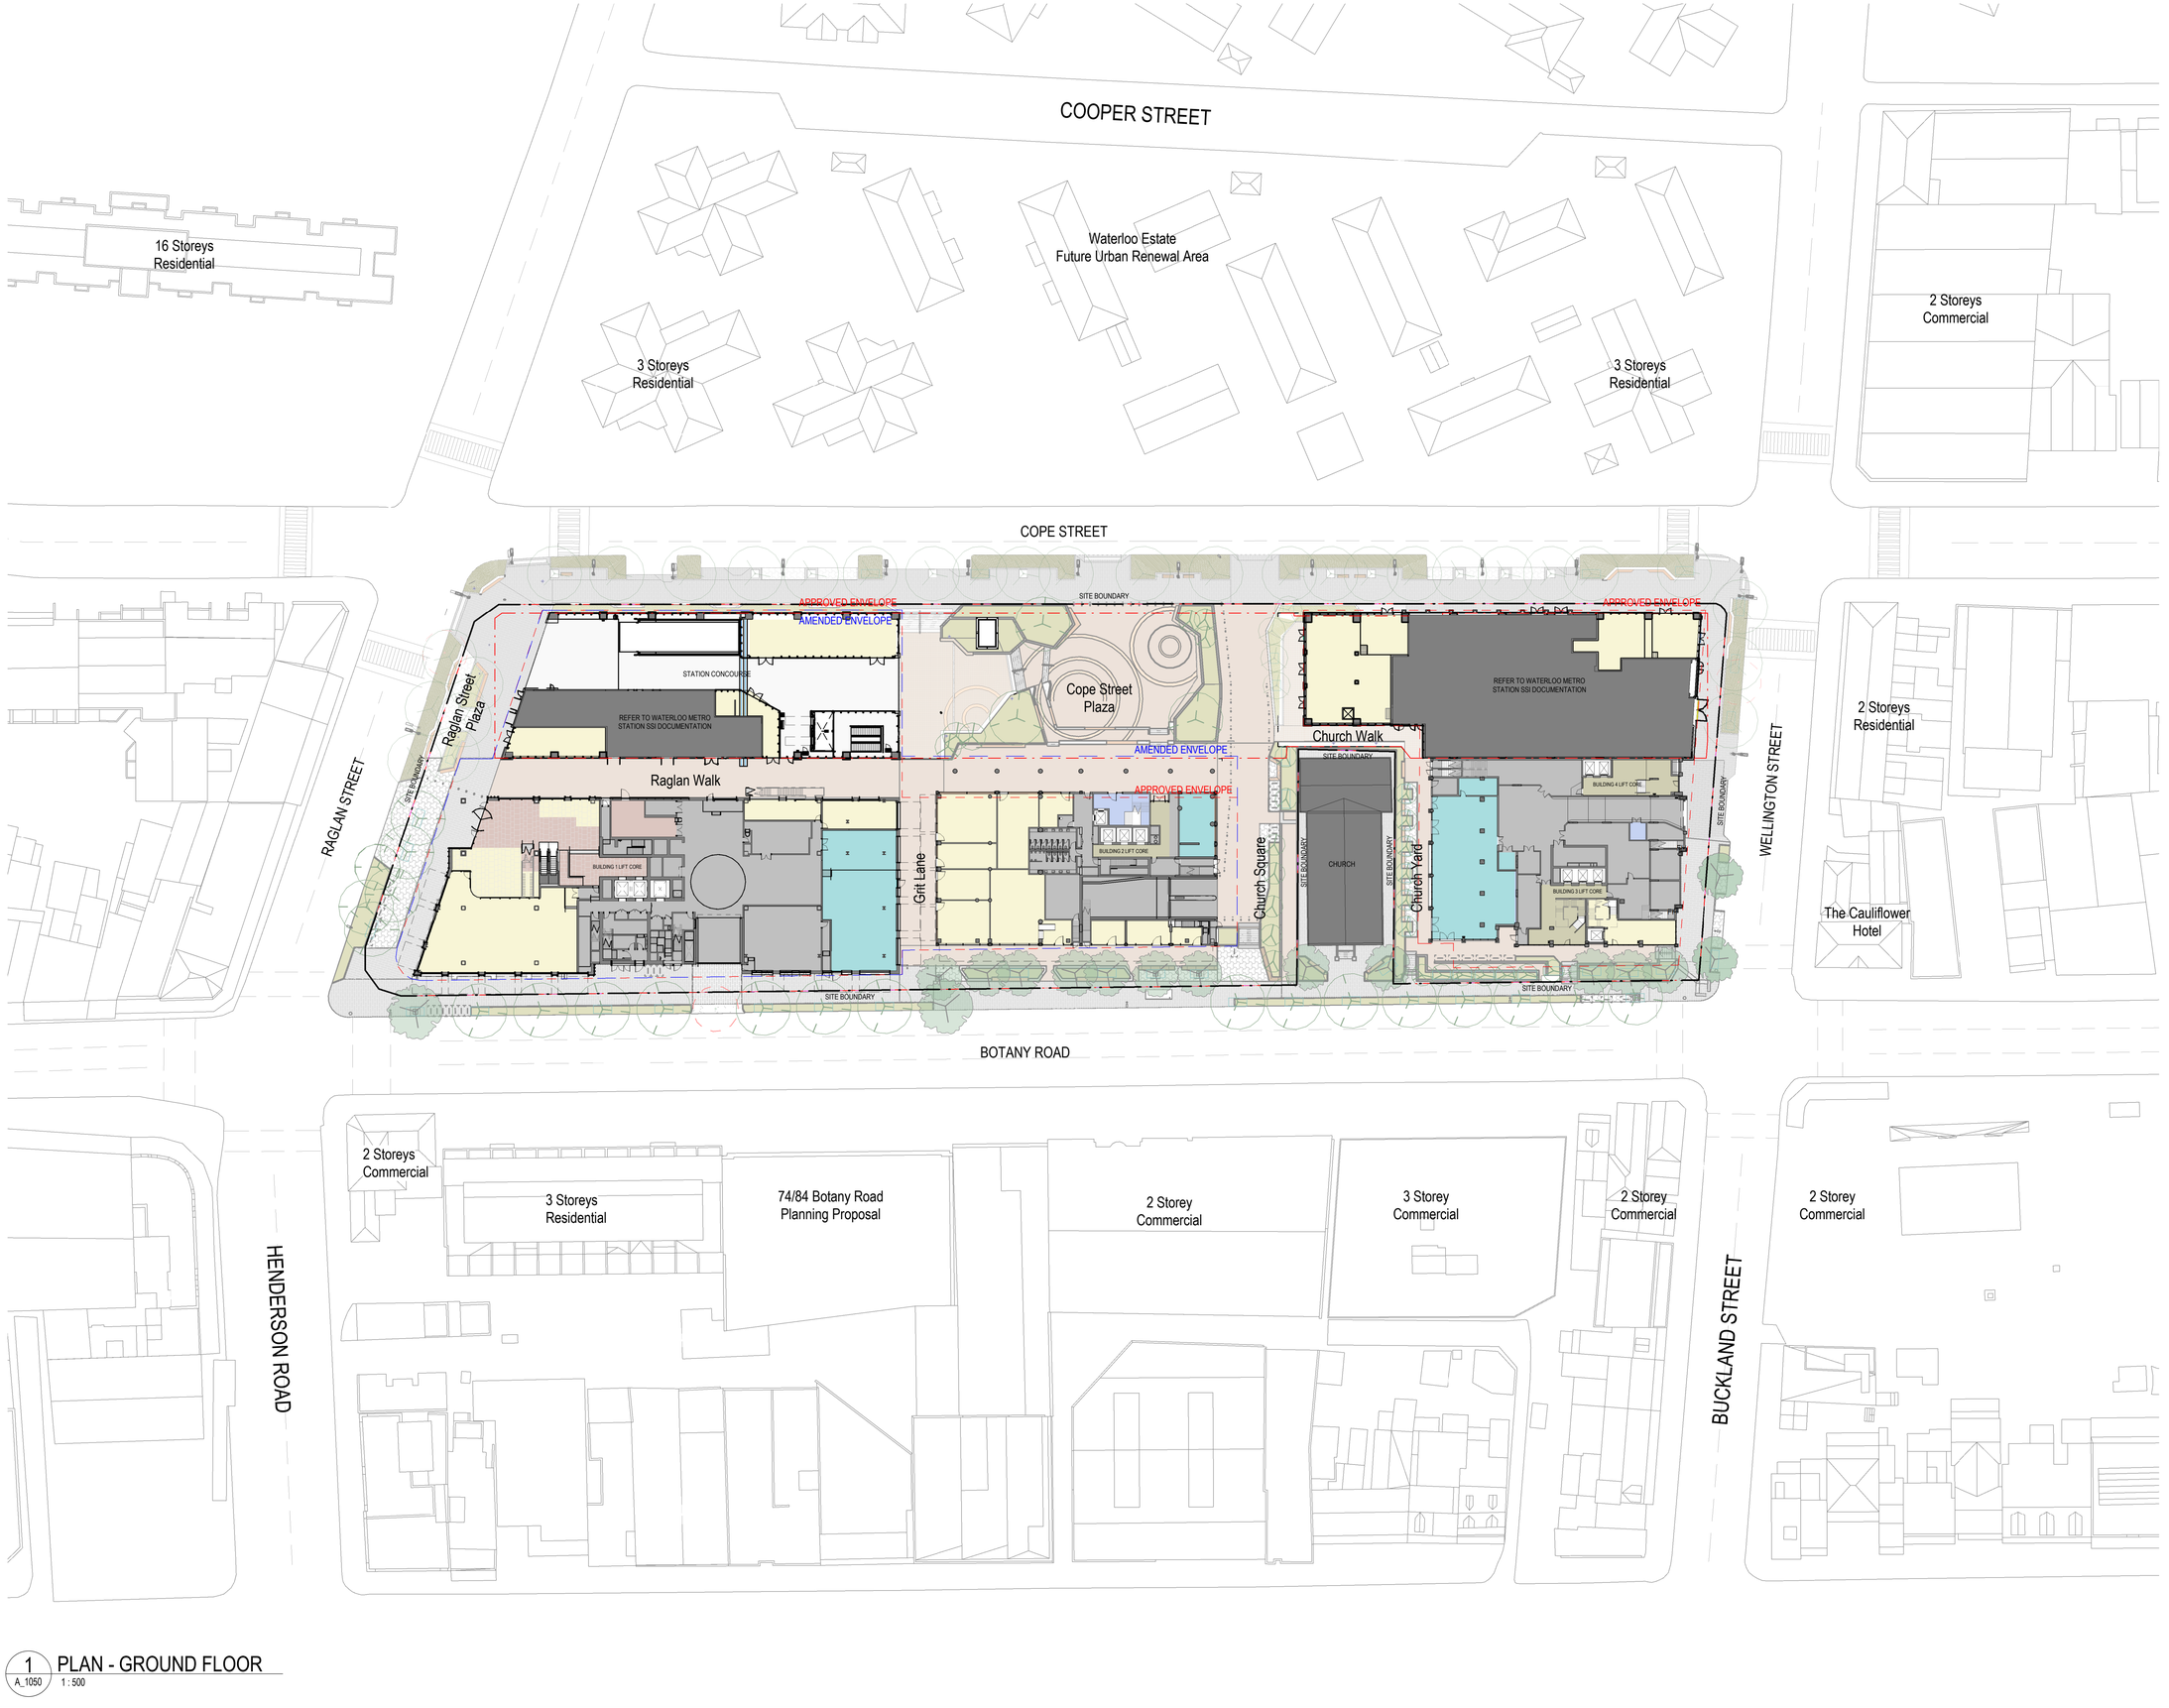

1 PLAN - GROUND FLOOR
A_1050 1 : 500

Recent revision history

#	Status	Description	Date
1		Issue For Coordination	30/03/20
2		Issue For Information	14/04/20
3		Issue For Information	15/04/20
4		Issue For Information	21/05/20
5		Draft For Coordination	10/06/20
6		Issue for coordination	22/06/20
7		Issue for coordination	20/07/20
8		Issue for coordination	27/07/20
9		Issue for DA	30/07/20
10		Issue for DA	30/09/20

Notes
No material may be reproduced without prior permission


Contractor must verify all dimensions on site before commencing work or preparing shop drawings.

Do not scale drawings.

LEGEND

- SITE BOUNDRY
- APPROVED SSD9393 ENVELOPE
- AMENDED ENVELOPE (PROPOSED)
- COMMERCIAL
- RETAIL
- COMMUNITY
- COMMUNITY RETAIL
- LOBBY
- PLANT/SERVICES/BOH
- COMMON AREA
- STUDIO / STUDENT ACCOMMODATION
- RESIDENTIAL / 1 BEDROOM
- RESIDENTIAL / 2 BEDROOM
- RESIDENTIAL / 3+ BEDROOM

Key Plan

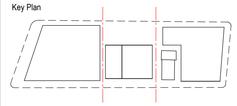

North Point

Client

Waterloo Integrated Station Development
A Joint Venture Project
JOHN HOLLAND
mirvac

NSW GOVERNMENT
sydney METRO

Consultant

Hassell

Project
WATERLOO METRO QUARTER DEVELOPMENT


Project number		Size check	
014901-61A-P		25mm	
Checked	Approved	Sheet size	Scale
TH	DT	A1	As indicated

Sheet title


GENERAL ARRANGEMENT FLOOR PLANS - GROUND FLOOR

Status

Sheet number **WMQ-SITE-HAS-UD-DRG-A_1001** Revision 10

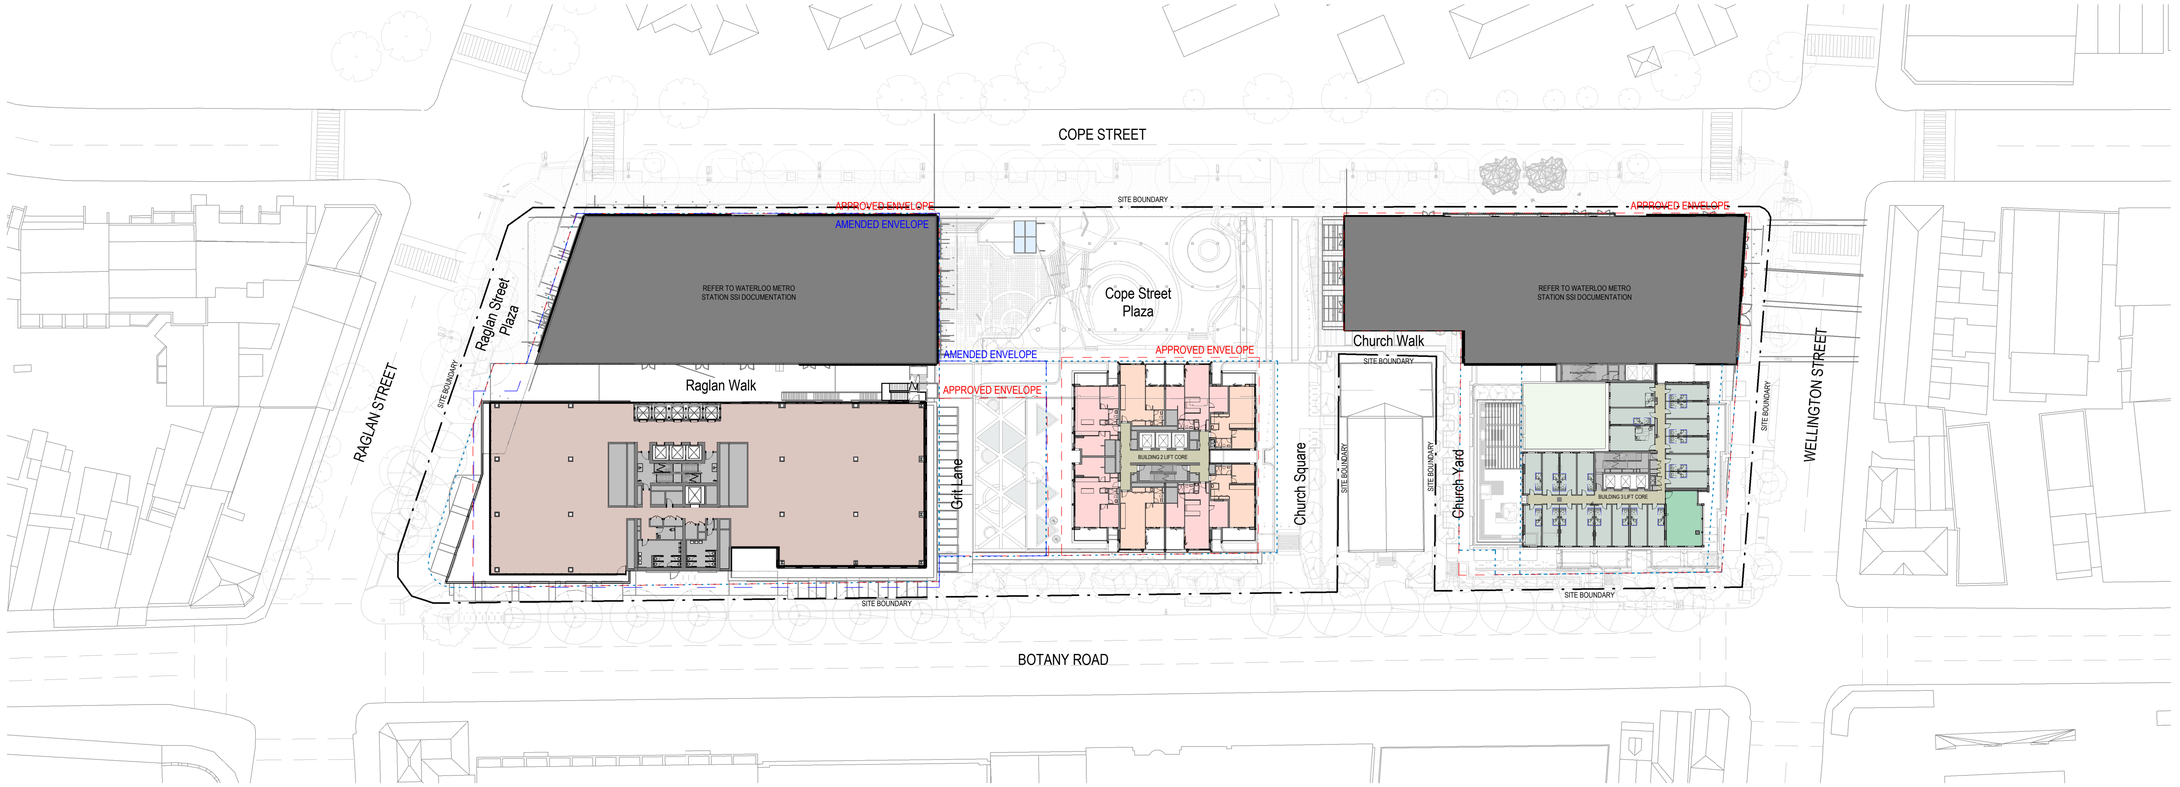

1 PLAN - LEVEL 03
A_1050 1 : 500

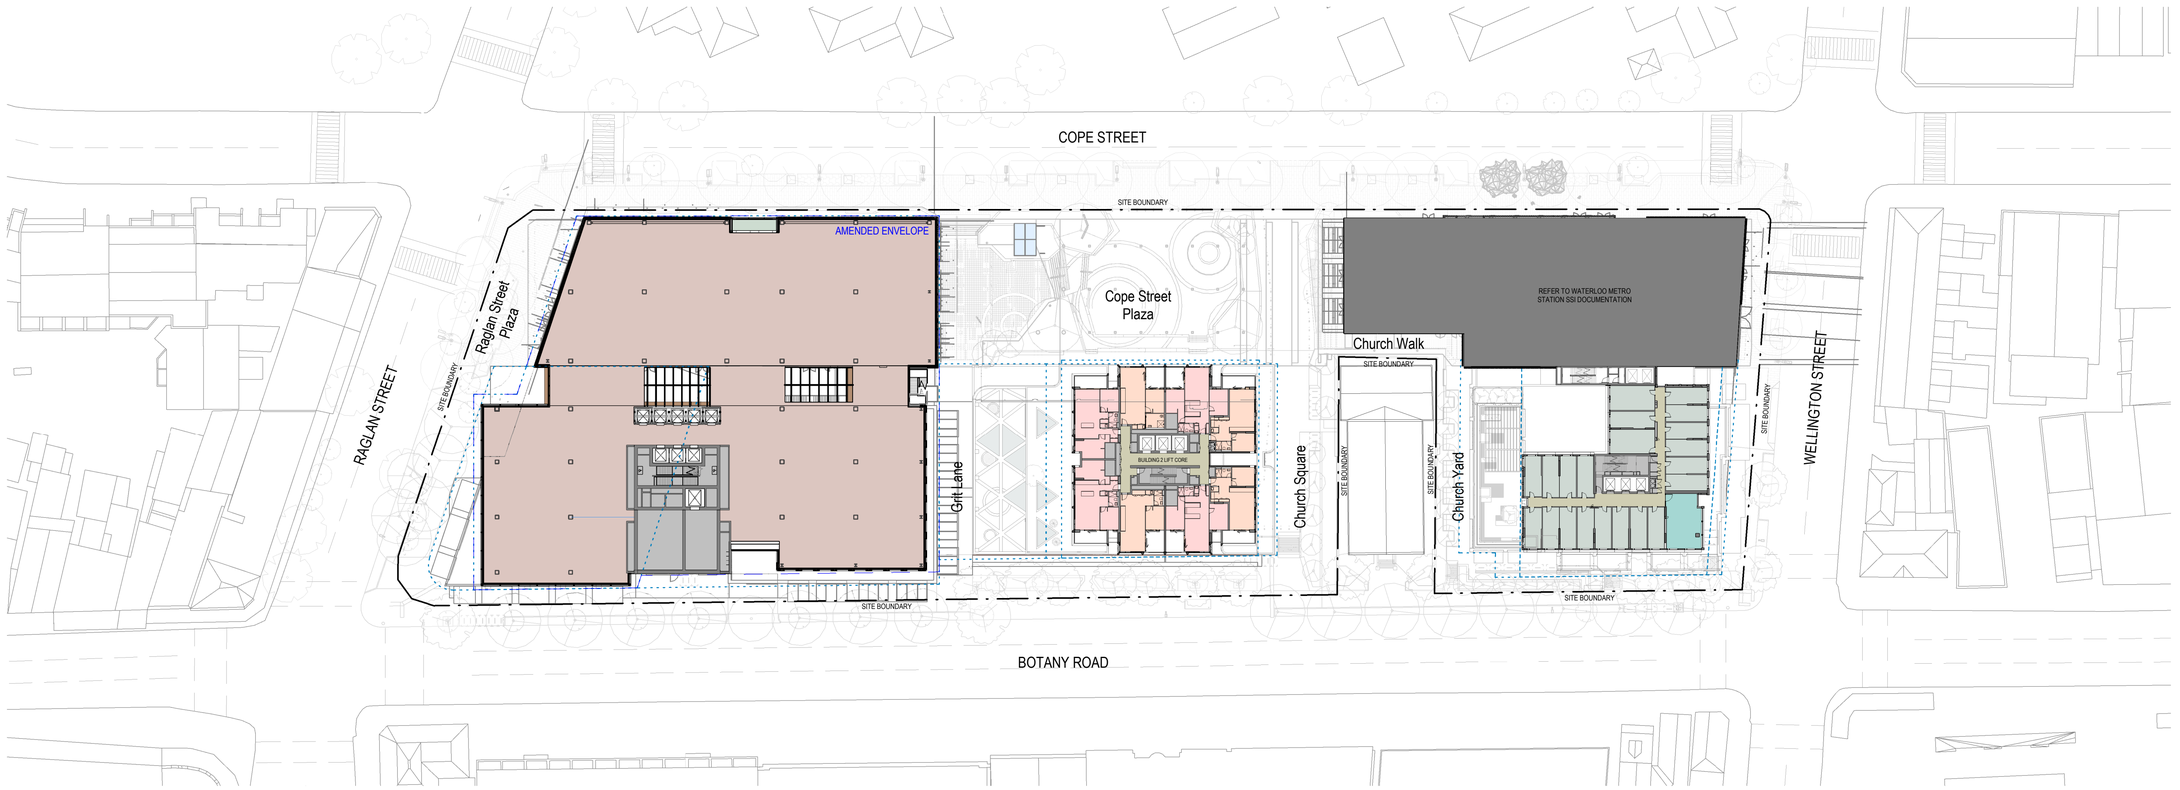

2 PLAN - LEVEL 04
A_1050 1 : 500

Date generated 30/09/2020 10:48:46 AM BIM 360://Sydney Metro - Waterloo Station/WMQ-SITE-HAS-UD-MDL-0001-RVT-R20.rvt

Recent revision history

#	Status	Description	Date
1		Issue For Information	21/05/20
2		Draft For Coordination	10/06/20
3		Issue for coordination	22/06/20
4		Issue for coordination	27/07/20
5		Issue for DA	30/07/20
6		Issue for DA	30/09/20

Notes
No material may be reproduced without prior permission

Contractor must verify all dimensions on site before commencing work or preparing shop drawings.

Do not scale drawings.

LEGEND

- SITE BOUNDRY
- APPROVED SSD9393 ENVELOPE
- AMENDED ENVELOPE (PROPOSED)
- COMMERCIAL
- RETAIL
- COMMUNITY
- COMMUNITY RETAIL
- LOBBY
- PLANT/SERVICES/BOH
- COMMON AREA
- STUDIO / STUDENT ACCOMMODATION
- RESIDENTIAL / 1 BEDROOM
- RESIDENTIAL / 2 BEDROOM
- RESIDENTIAL / 3+ BEDROOM

Key Plan

North Point

Client

Waterloo Integrated Station Development
A Joint Venture Project
JOHN HOLLAND mirvac

NSW GOVERNMENT sydney METRO

Consultant

Hassell

Project

WATERLOO METRO QUARTER DEVELOPMENT

Project number	Size check
014901-61A-P	25mm


Checked	Approved	Sheet size	Scale
TH	DT	A1	As indicated

Sheet title


GENERAL ARRANGEMENT FLOOR PLANS - LEVEL 03 & 04

Status

Sheet number WMQ-SITE-HAS-UD-DRG-A_1003 Revision 6

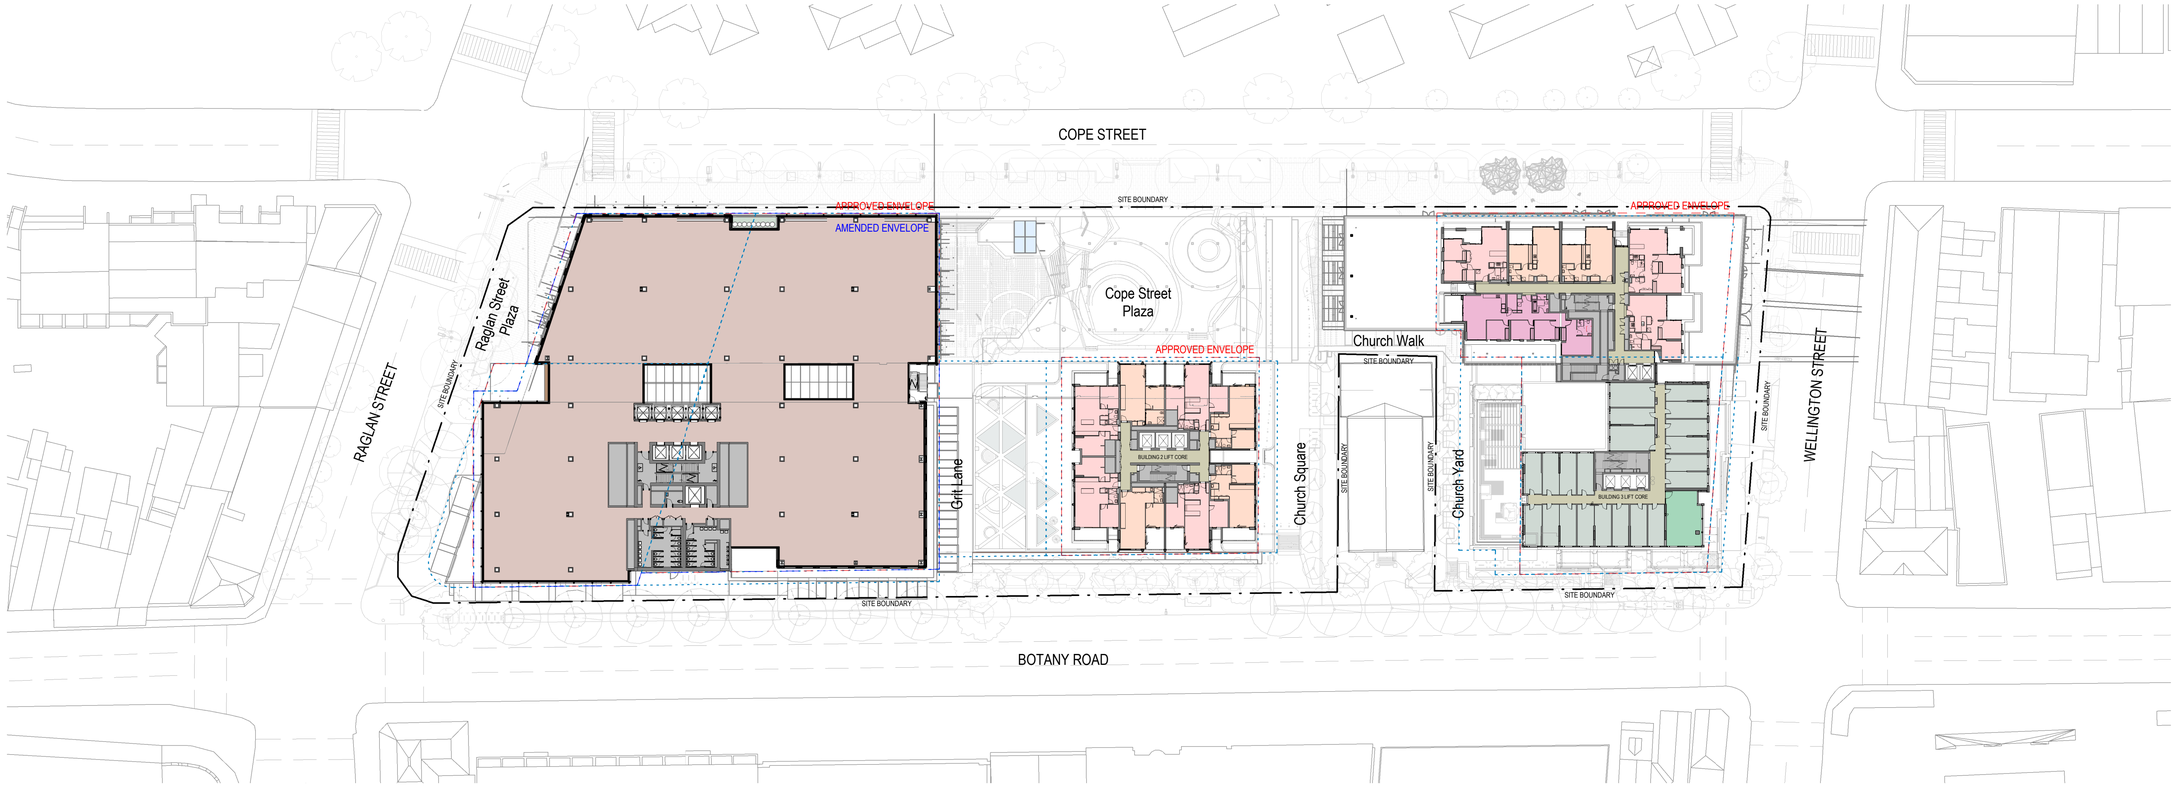

1 PLAN - LEVEL 05
A_1050 1 : 500

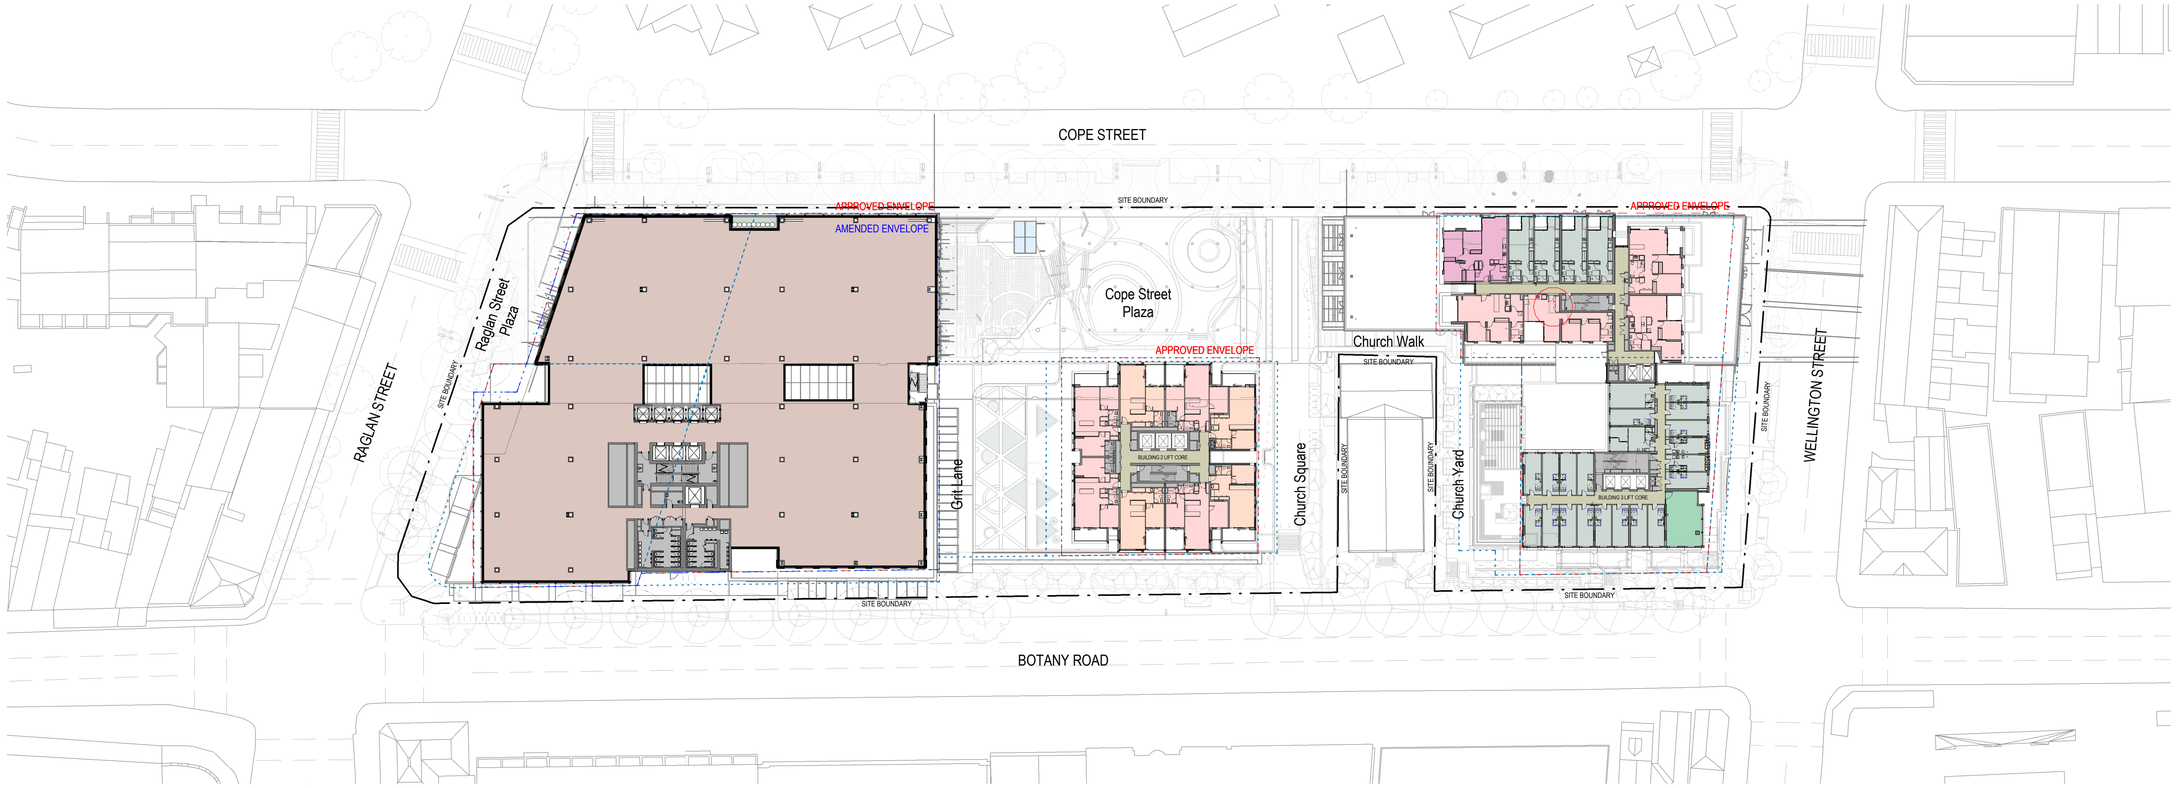

2 PLAN - LEVEL 06
A_1050 1 : 500

Date generated 30/09/2020 10:50:40 AM BIM 360://Sydney Metro - Waterloo Station/WMQ-SITE-HAS-UD-MDL-0001-RVT-R20.rvt

Recent revision history

#	Status	Description	Date
1		Issue For Information	21/05/20
2		Draft For Coordination	10/06/20
3		Issue for coordination	22/06/20
4		Issue for coordination	27/07/20
5		Issue for DA	30/07/20

Notes
No material may be reproduced without prior permission

Contractor must verify all dimensions on site before commencing work or preparing shop drawings.

Do not scale drawings.

LEGEND

- SITE BOUNDRY
- APPROVED SSD9393 ENVELOPE
- AMENDED ENVELOPE (PROPOSED)
- COMMERCIAL
- RETAIL
- COMMUNITY
- COMMUNITY RETAIL
- LOBBY
- PLANT/SERVICES/BOH
- COMMON AREA
- STUDIO / STUDENT ACCOMMODATION
- RESIDENTIAL / 1 BEDROOM
- RESIDENTIAL / 2 BEDROOM
- RESIDENTIAL / 3+ BEDROOM

Key Plan

North Point

Client

Waterloo Integrated Station Development
A Joint Venture Project
JOHN HOLLAND mirvac

NSW GOVERNMENT sydney METRO

Consultant

Hassell

Project
WATERLOO METRO QUARTER DEVELOPMENT

Project number	Size check
014901-61A-P	25mm


Checked	Approved	Sheet size	Scale
TH	DT	A1	As indicated

Sheet title


GENERAL ARRANGEMENT FLOOR PLANS - LEVEL 05 & 06

Status

Sheet number **WMQ-SITE-HAS-UD-DRG-A_1004** Revision 5

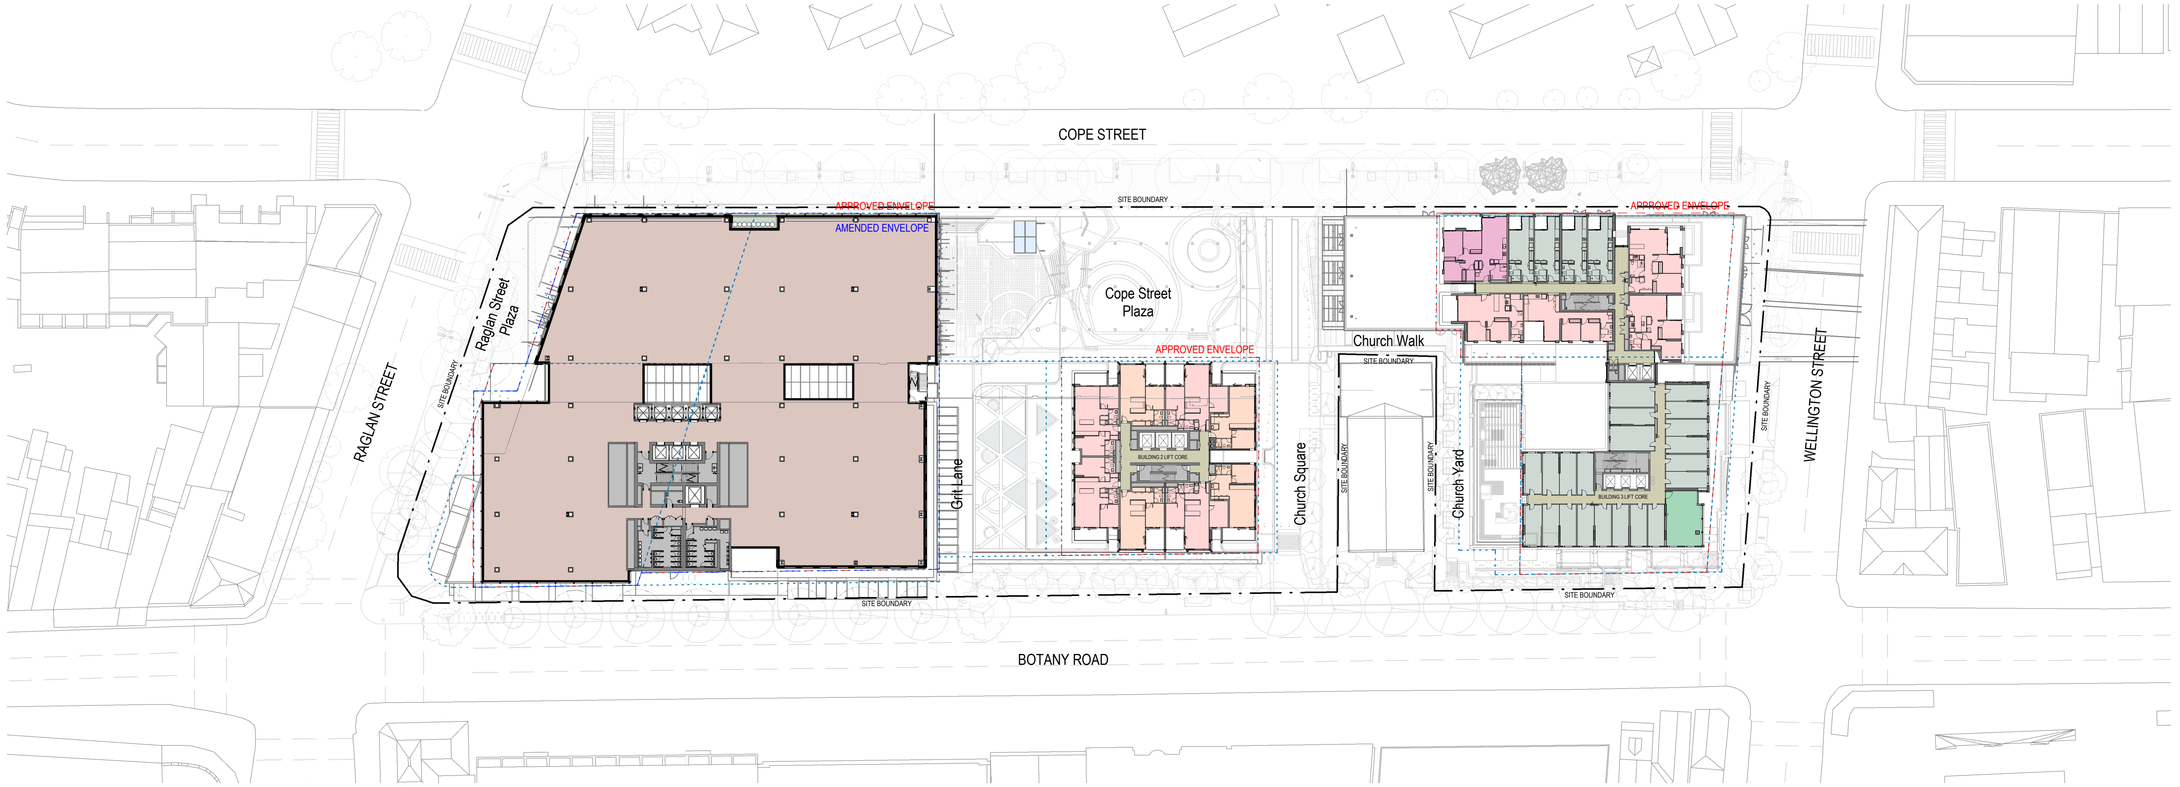

1 PLAN - LEVEL 07
A_1050 1 : 500

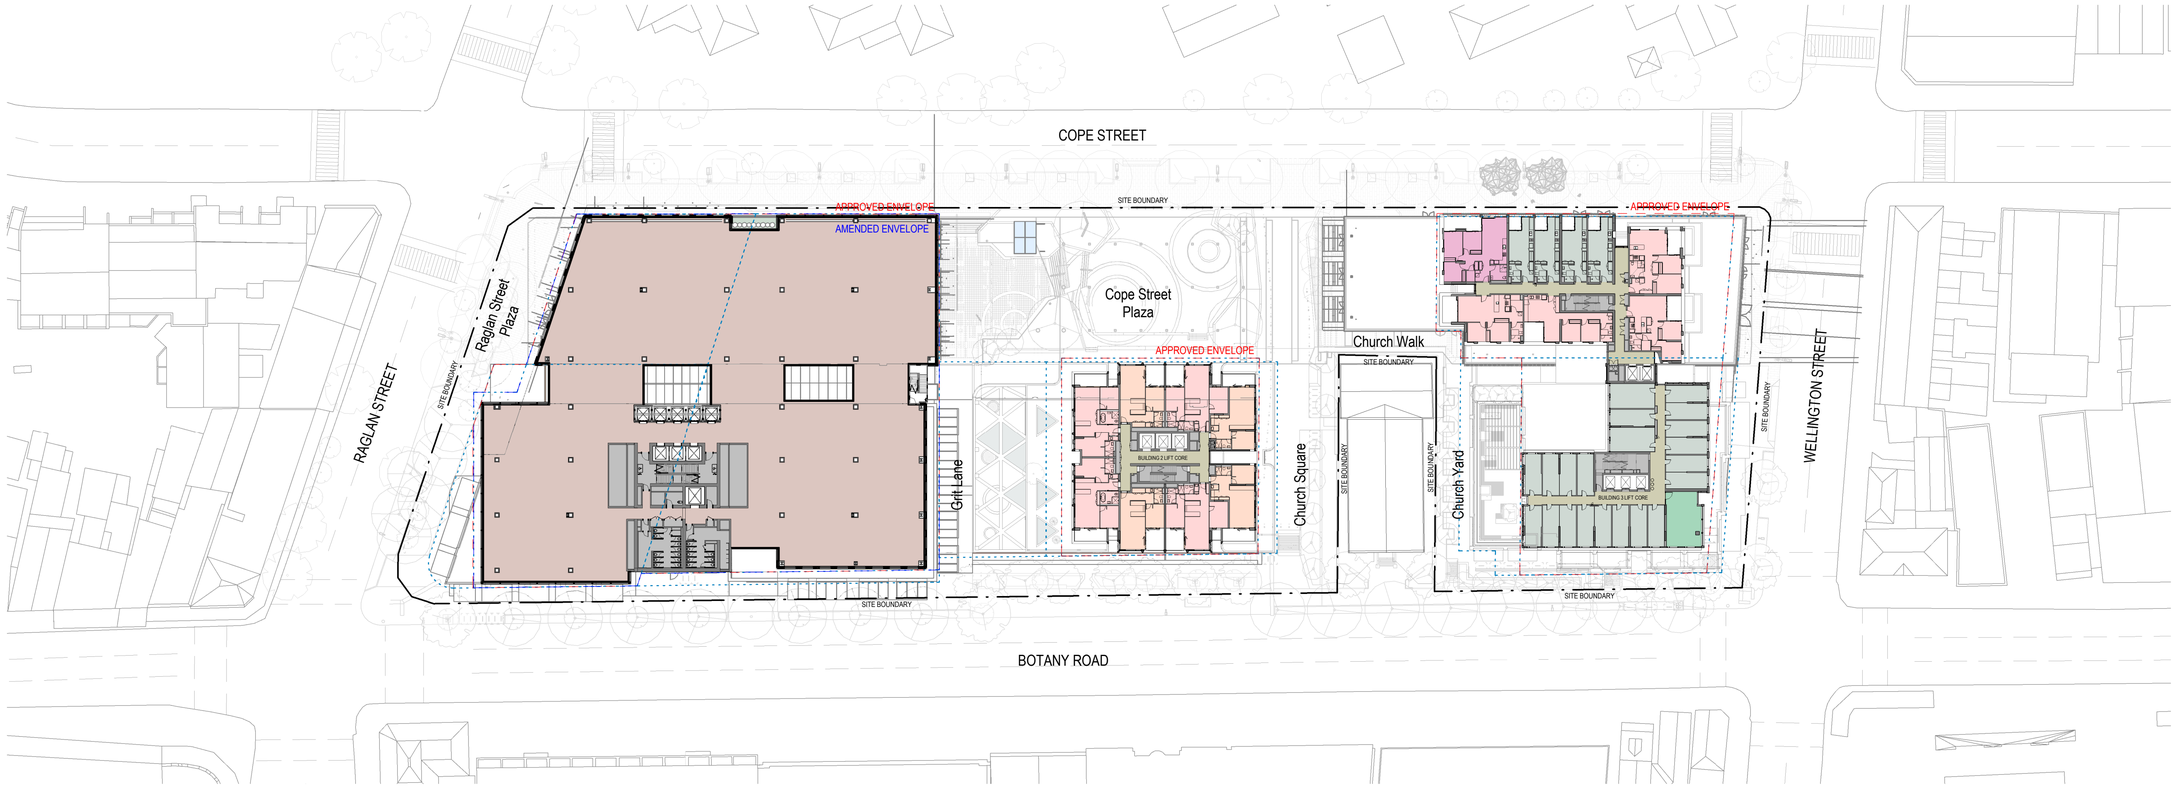

2 PLAN - LEVEL 08
A_1050 1 : 500

Date generated 30/09/2020 10:52:36 AM BIM 360://Sydney Metro - Waterloo Station/WMQ-SITE-HAS-UD-MDL-0001-RVT-R20.rvt

Recent revision history

#	Status	Description	Date
1		Issue For Information	21/05/20
2		Draft For Coordination	10/06/20
3		Issue for coordination	22/06/20
4		Issue for coordination	27/07/20
5		Issue for DA	30/07/20
6		Issue for DA	30/09/20

Notes
No material may be reproduced without prior permission

Contractor must verify all dimensions on site before commencing work or preparing shop drawings.

Do not scale drawings.

LEGEND

- SITE BOUNDRY
- APPROVED SSD9393 ENVELOPE
- AMENDED ENVELOPE (PROPOSED)
- COMMERCIAL
- RETAIL
- COMMUNITY
- COMMUNITY RETAIL
- LOBBY
- PLANT/SERVICES/BOH
- COMMON AREA
- STUDIO / STUDENT ACCOMMODATION
- RESIDENTIAL / 1 BEDROOM
- RESIDENTIAL / 2 BEDROOM
- RESIDENTIAL / 3+ BEDROOM

Key Plan

North Point

Client

Waterloo Integrated Station Development
A Joint Venture Project
JOHN HOLLAND mirvac

NSW GOVERNMENT sydney METRO

Consultant

Hassell

Project
WATERLOO METRO QUARTER DEVELOPMENT

Project number	Size check
014901-61A-P	25mm


Checked	Approved	Sheet size	Scale
TH	DT	A1	As indicated

Sheet title


GENERAL ARRANGEMENT FLOOR PLANS - LEVEL 07 & 08

Status

Sheet number **WMQ-SITE-HAS-UD-DRG-A_1005** Revision 6

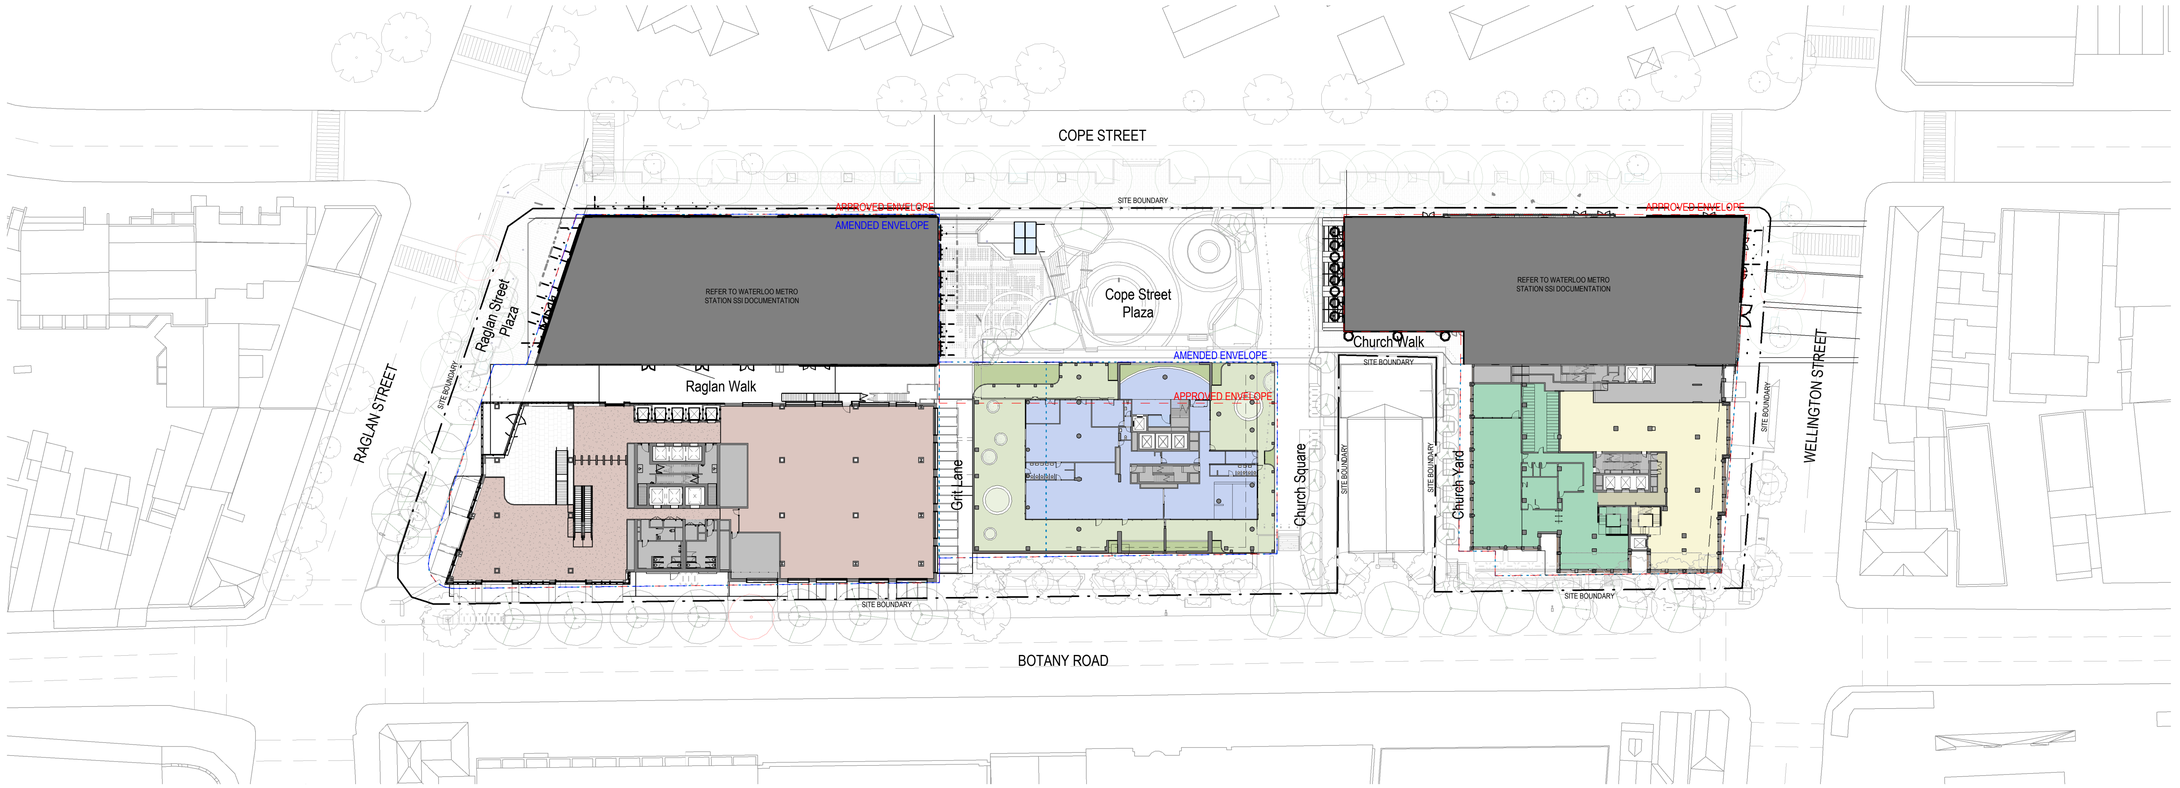

1 A_1050 PLAN - LEVEL 01
1 : 500

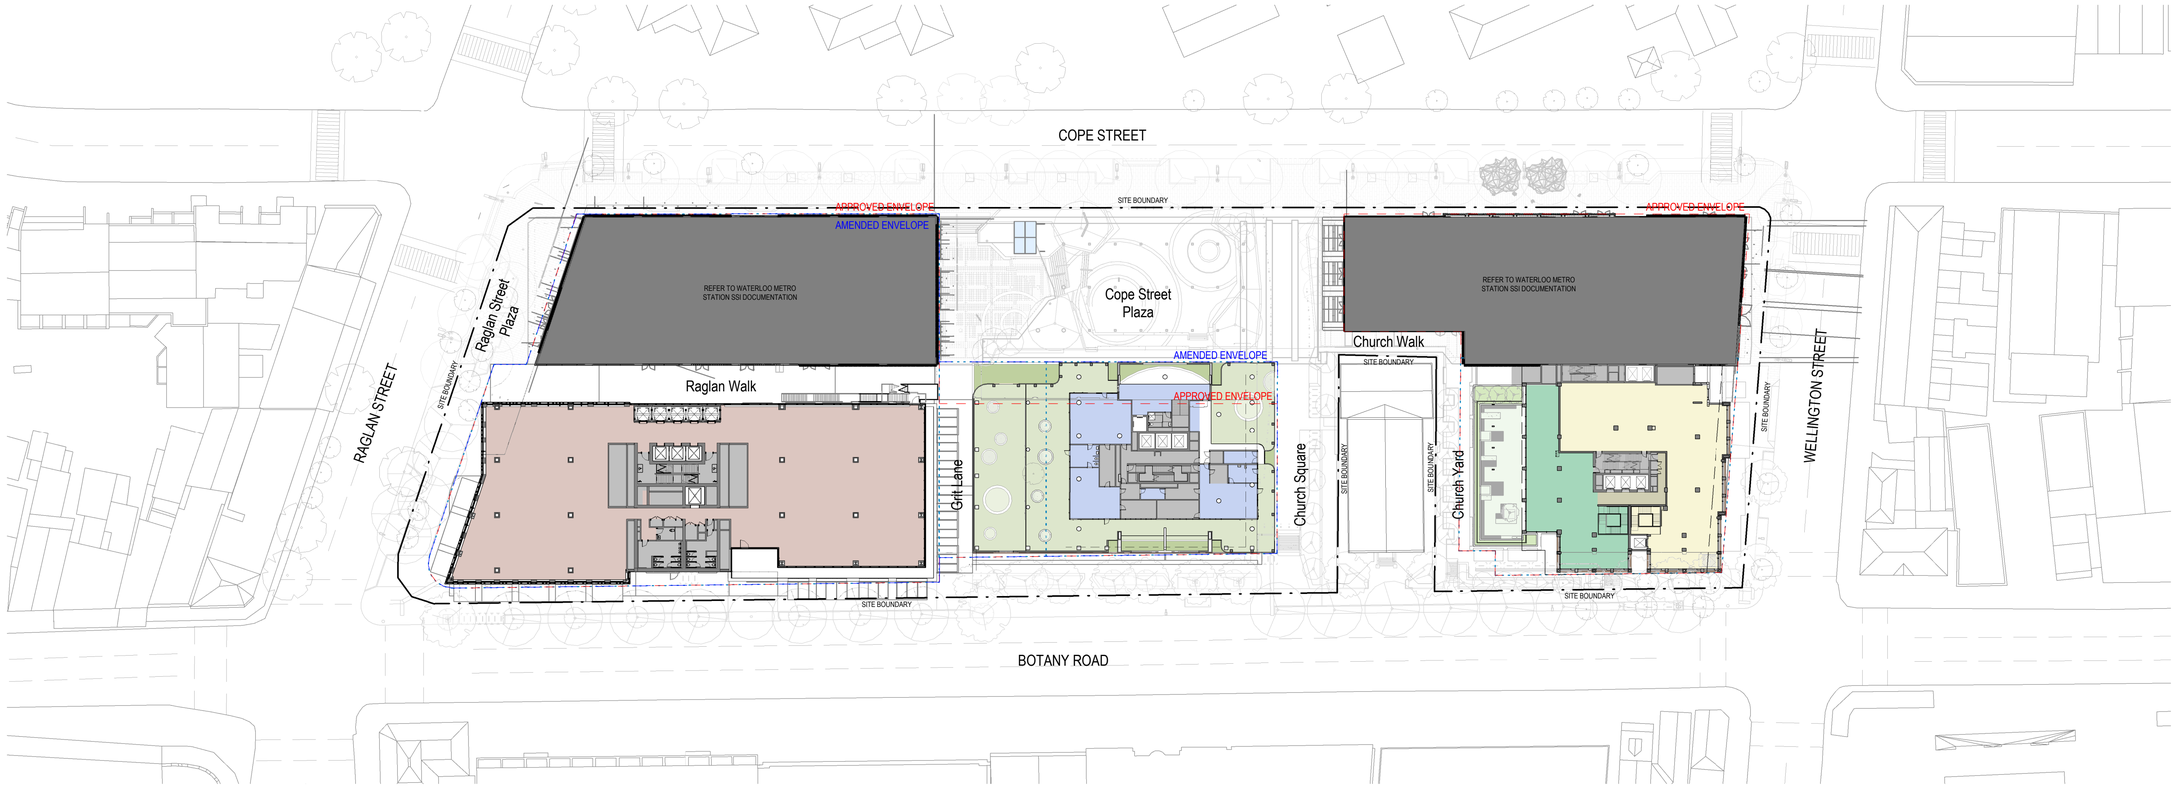

2 A_1050 PLAN - LEVEL 02
1 : 500

Recent revision history

#	Status	Description	Date
1		Issue For Information	21/05/20
2		Draft For Coordination	10/06/20
3		Issue for coordination	22/06/20
4		Issue for coordination	27/07/20
5		Issue for DA	30/07/20
6		Issue for DA	30/09/20

Notes
No material may be reproduced without prior permission

Contractor must verify all dimensions on site before commencing work or preparing shop drawings.

Do not scale drawings.

LEGEND

- SITE BOUNDRY
- APPROVED SSD9393 ENVELOPE
- AMENDED ENVELOPE (PROPOSED)
- COMMERCIAL
- RETAIL
- COMMUNITY
- COMMUNITY RETAIL
- LOBBY
- PLANT/SERVICES/BOH
- COMMON AREA
- STUDIO / STUDENT ACCOMMODATION
- RESIDENTIAL / 1 BEDROOM
- RESIDENTIAL / 2 BEDROOM
- RESIDENTIAL / 3+ BEDROOM

Key Plan

North Point

Client

Waterloo Integrated Station Development
A Joint Venture Project
JOHN HOLLAND
mirvac

NSW GOVERNMENT
sydney METRO

Consultant

Hassell

Project

WATERLOO METRO QUARTER DEVELOPMENT

Project number	Size check
014901-61A-P	25mm


Checked	Approved	Sheet size	Scale
TH	DT	A1	As indicated

Sheet title


GENERAL ARRANGEMENT FLOOR PLANS - LEVEL 01 & 02

Status

Sheet number **WMQ-SITE-HAS-UD-DRG-A_1002** Revision 6

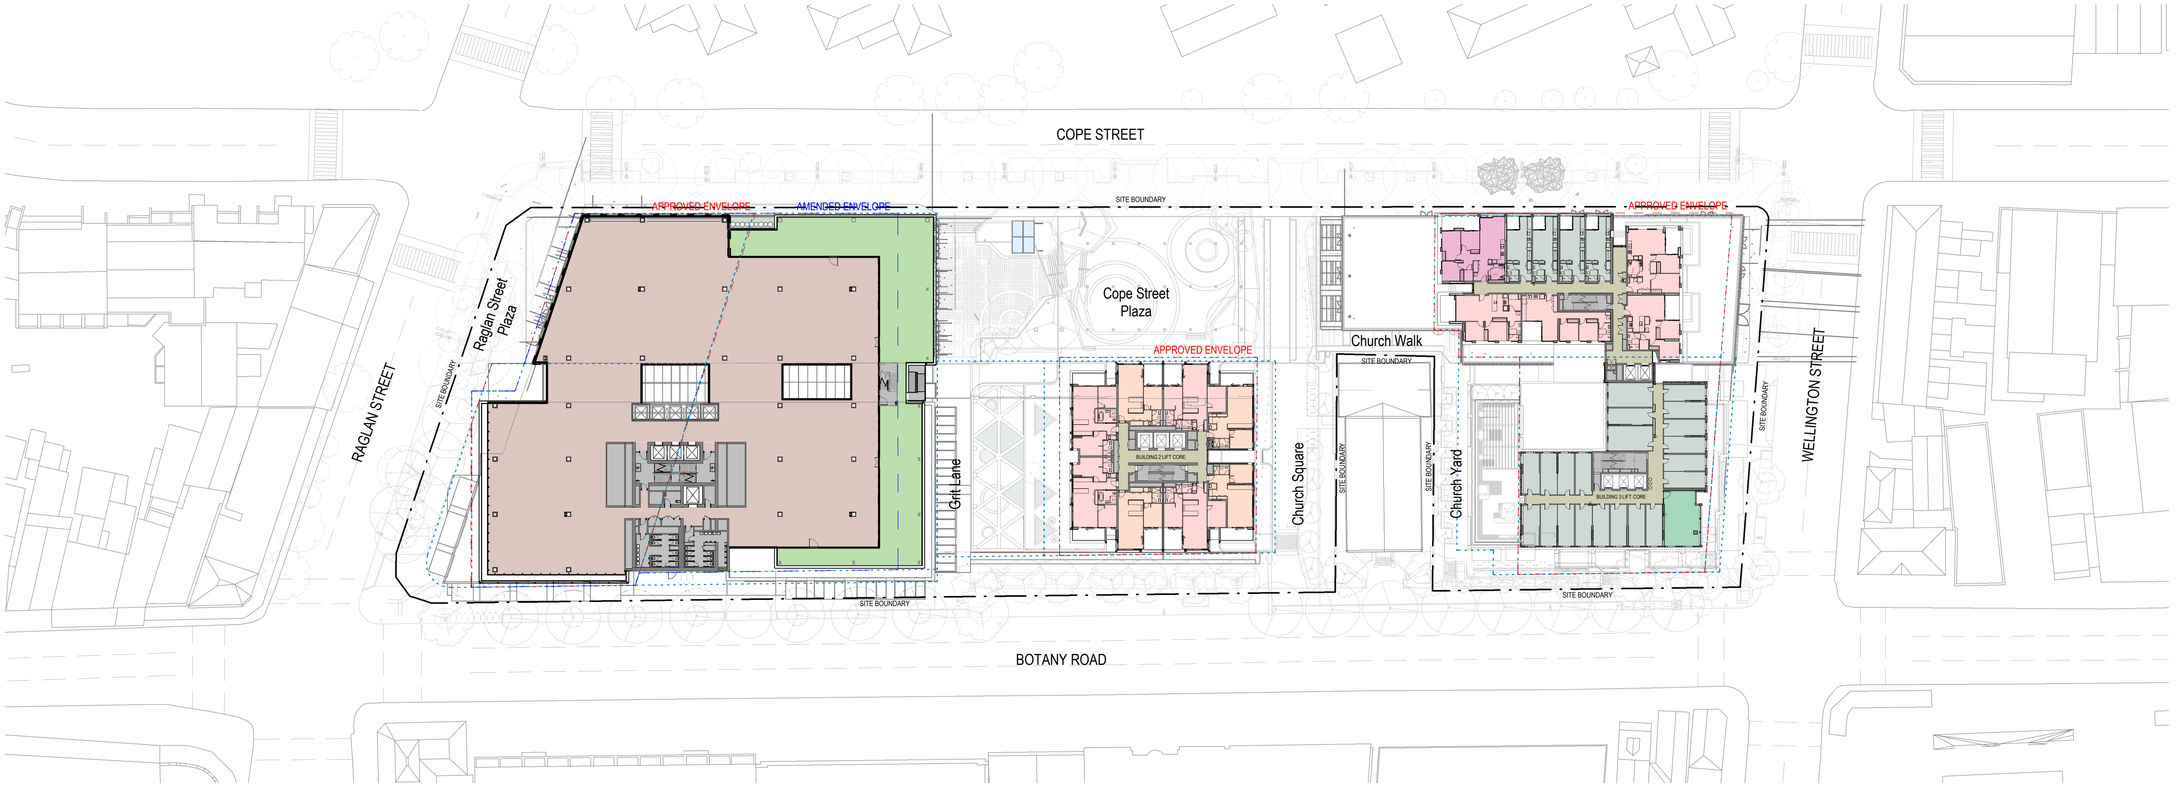

1 PLAN - LEVEL 09
A_1050 1 : 500

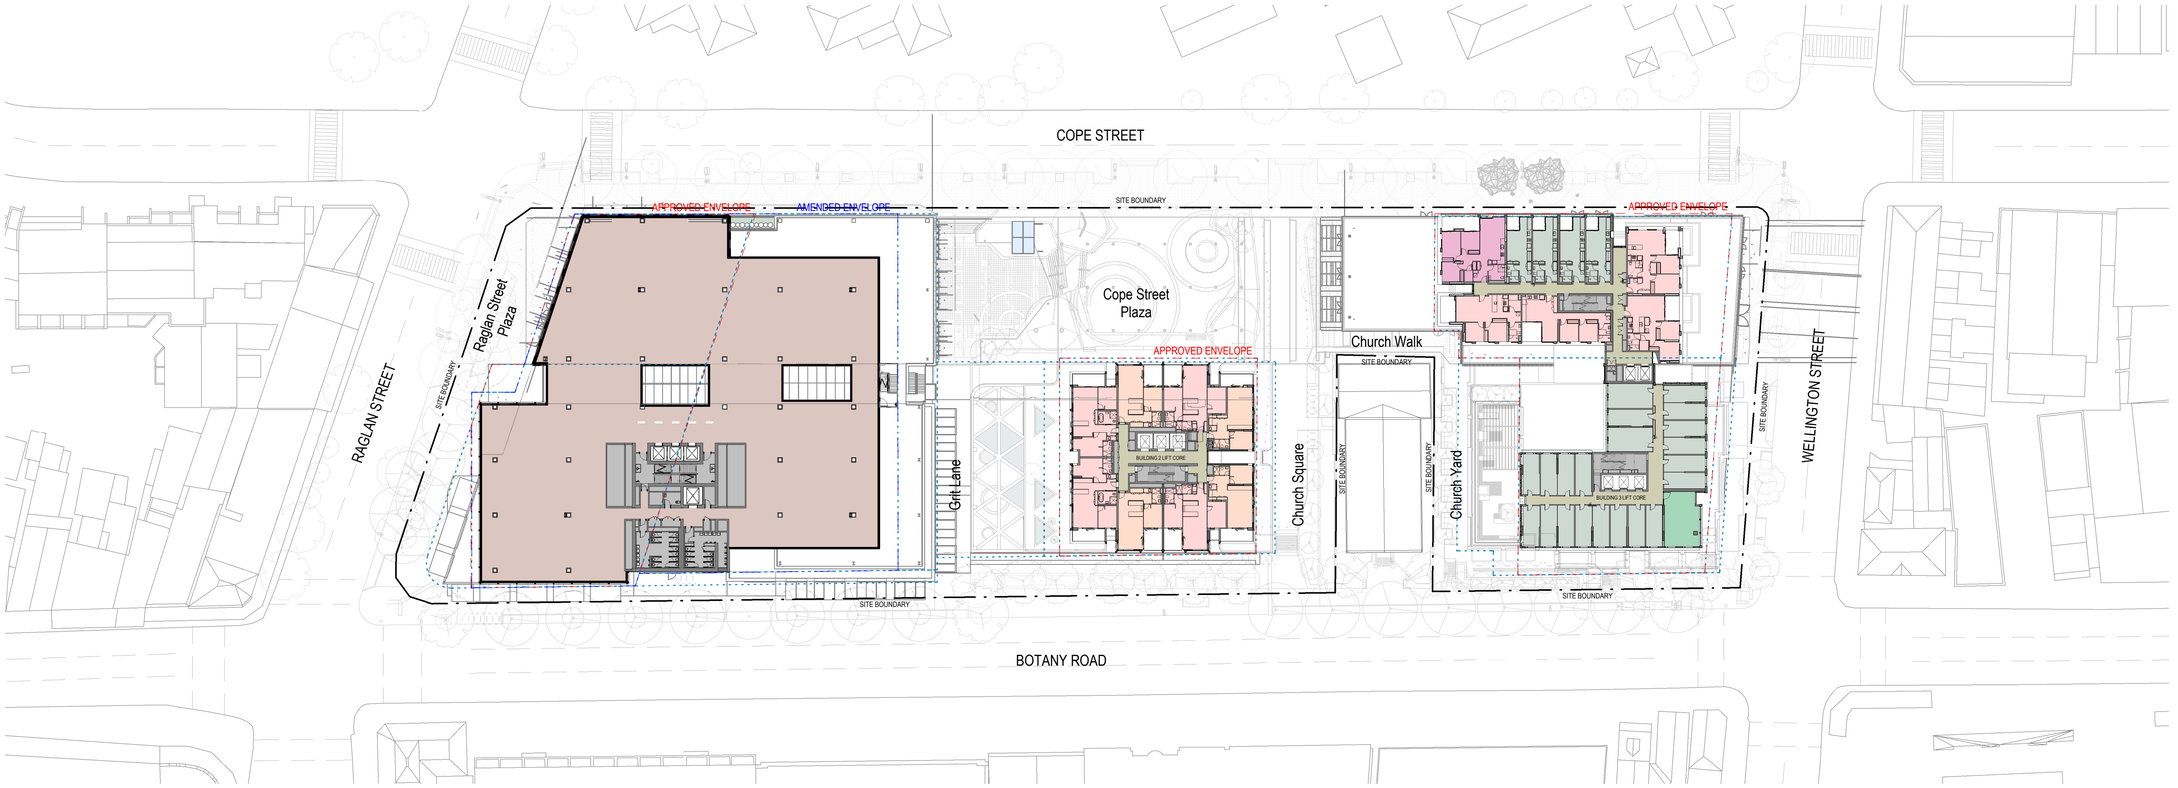

2 PLAN - LEVEL 10
A_1050 1 : 500

Recent revision history

#	Status	Description	Date
1		Issue For Information	21/05/20
2		Draft For Coordination	10/06/20
3		Issue for coordination	22/06/20
4		Issue for coordination	27/07/20
5		Issue for DA	30/07/20
6		Issue for DA	30/09/20

Notes
No material may be reproduced without prior permission

Contractor must verify all dimensions on site before commencing work or preparing shop drawings.

Do not scale drawings.

LEGEND

- SITE BOUNDRY
- APPROVED SSD9393 ENVELOPE
- AMENDED ENVELOPE (PROPOSED)
- COMMERCIAL
- RETAIL
- COMMUNITY
- COMMUNITY RETAIL
- LOBBY
- PLANT/SERVICES/BOH
- COMMON AREA
- STUDIO / STUDENT ACCOMMODATION
- RESIDENTIAL / 1 BEDROOM
- RESIDENTIAL / 2 BEDROOM
- RESIDENTIAL / 3+ BEDROOM

Key Plan

North Point

Client

Waterloo Integrated Station Development
A Joint Venture Project
JOHN HOLLAND mirvac

NSW GOVERNMENT sydney METRO

Consultant

Hassell

Project
WATERLOO METRO QUARTER DEVELOPMENT

Project number	Size check
014901-61A-P	25mm

Checked	Approved	Sheet size	Scale
TH	DT	A1	As indicated


Sheet title

GENERAL ARRANGEMENT FLOOR PLANS - LEVEL 09 & 10


Status

Sheet number **WMQ-SITE-HAS-UD-DRG-A_1006** Revision 6

Date generated 30/09/2020 10:54:36 AM BIM 360://Sydney Metro - Waterloo Station/WMQ-SITE-HAS-UD-MDL-0001-RVT-R20.rvt

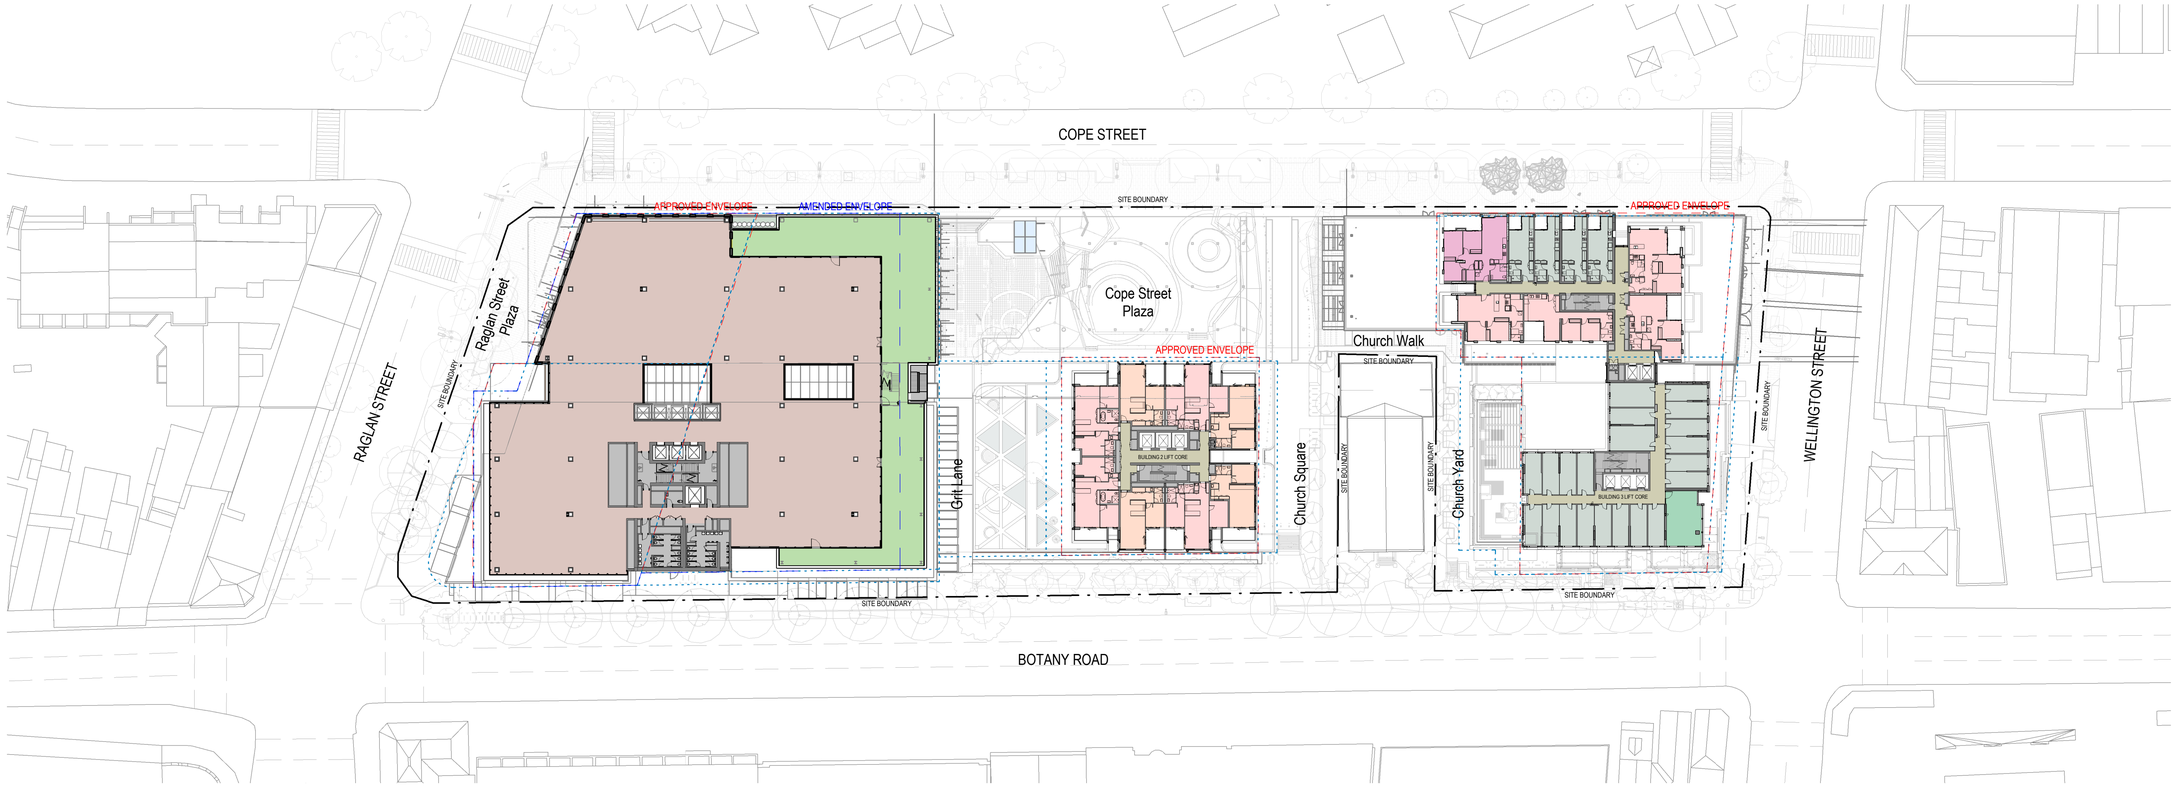

1 PLAN - LEVEL 11
A_1050 1 : 500

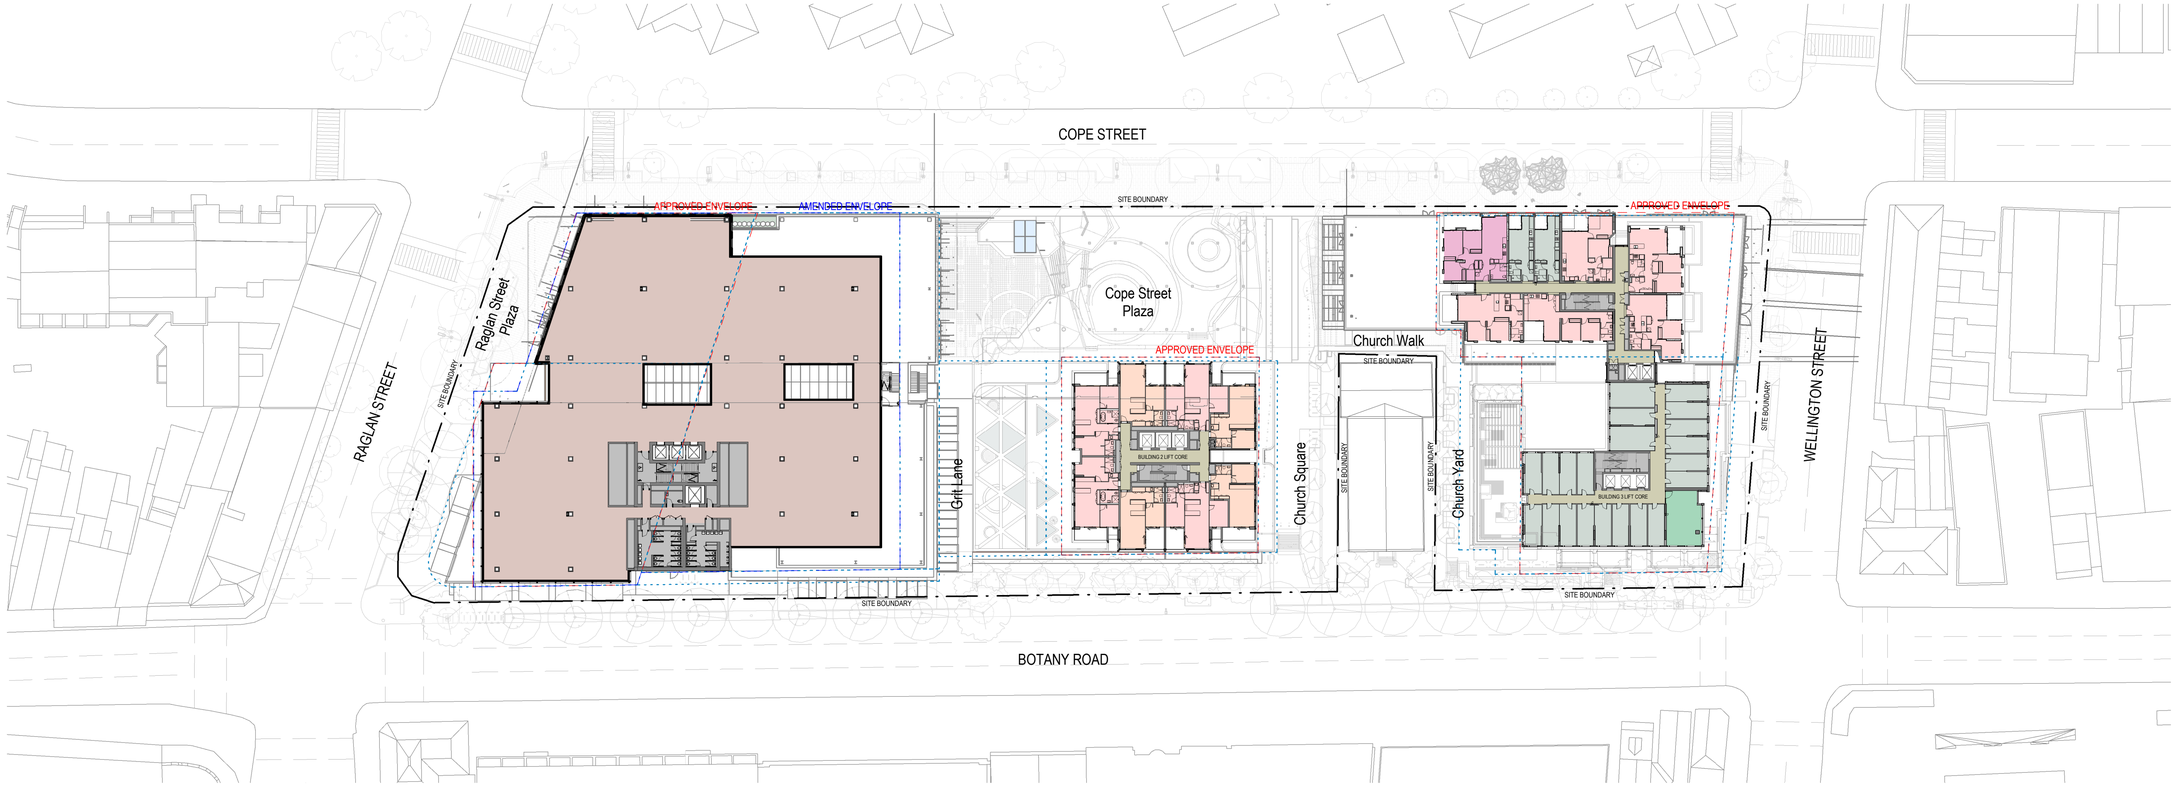

2 PLAN - LEVEL 12
A_1050 1 : 500

Recent revision history

#	Status	Description	Date
1		Issue For Information	21/05/20
2		Issue for coordination	22/06/20
3		Issue for coordination	27/07/20
4		Issue for DA	30/07/20
5		Issue for DA	30/09/20

Notes
No material may be reproduced without prior permission


Contractor must verify all dimensions on site before commencing work or preparing shop drawings.

Do not scale drawings.

LEGEND

- SITE BOUNDRY
- APPROVED SSD9393 ENVELOPE
- AMENDED ENVELOPE (PROPOSED)
- COMMERCIAL
- RETAIL
- COMMUNITY
- COMMUNITY RETAIL
- LOBBY
- PLANT/SERVICES/BOH
- COMMON AREA
- STUDIO / STUDENT ACCOMMODATION
- RESIDENTIAL / 1 BEDROOM
- RESIDENTIAL / 2 BEDROOM
- RESIDENTIAL / 3+ BEDROOM

Key Plan

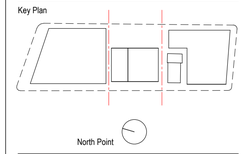

North Point

Client

Waterloo Integrated Station Development
A Joint Venture Project
JOHN HOLLAND mirvac

NSW GOVERNMENT sydney METRO

Consultant

Hassell

Project
WATERLOO METRO QUARTER DEVELOPMENT


Project number		Size check	
014901-61A-P		25mm	
Checked	Approved	Sheet size	Scale
TH	DT	A1	As indicated

Sheet title


GENERAL ARRANGEMENT FLOOR PLANS - LEVEL 11 & 12

Status

Sheet number **WMQ-SITE-HAS-UD-DRG-A_1007** Revision 5

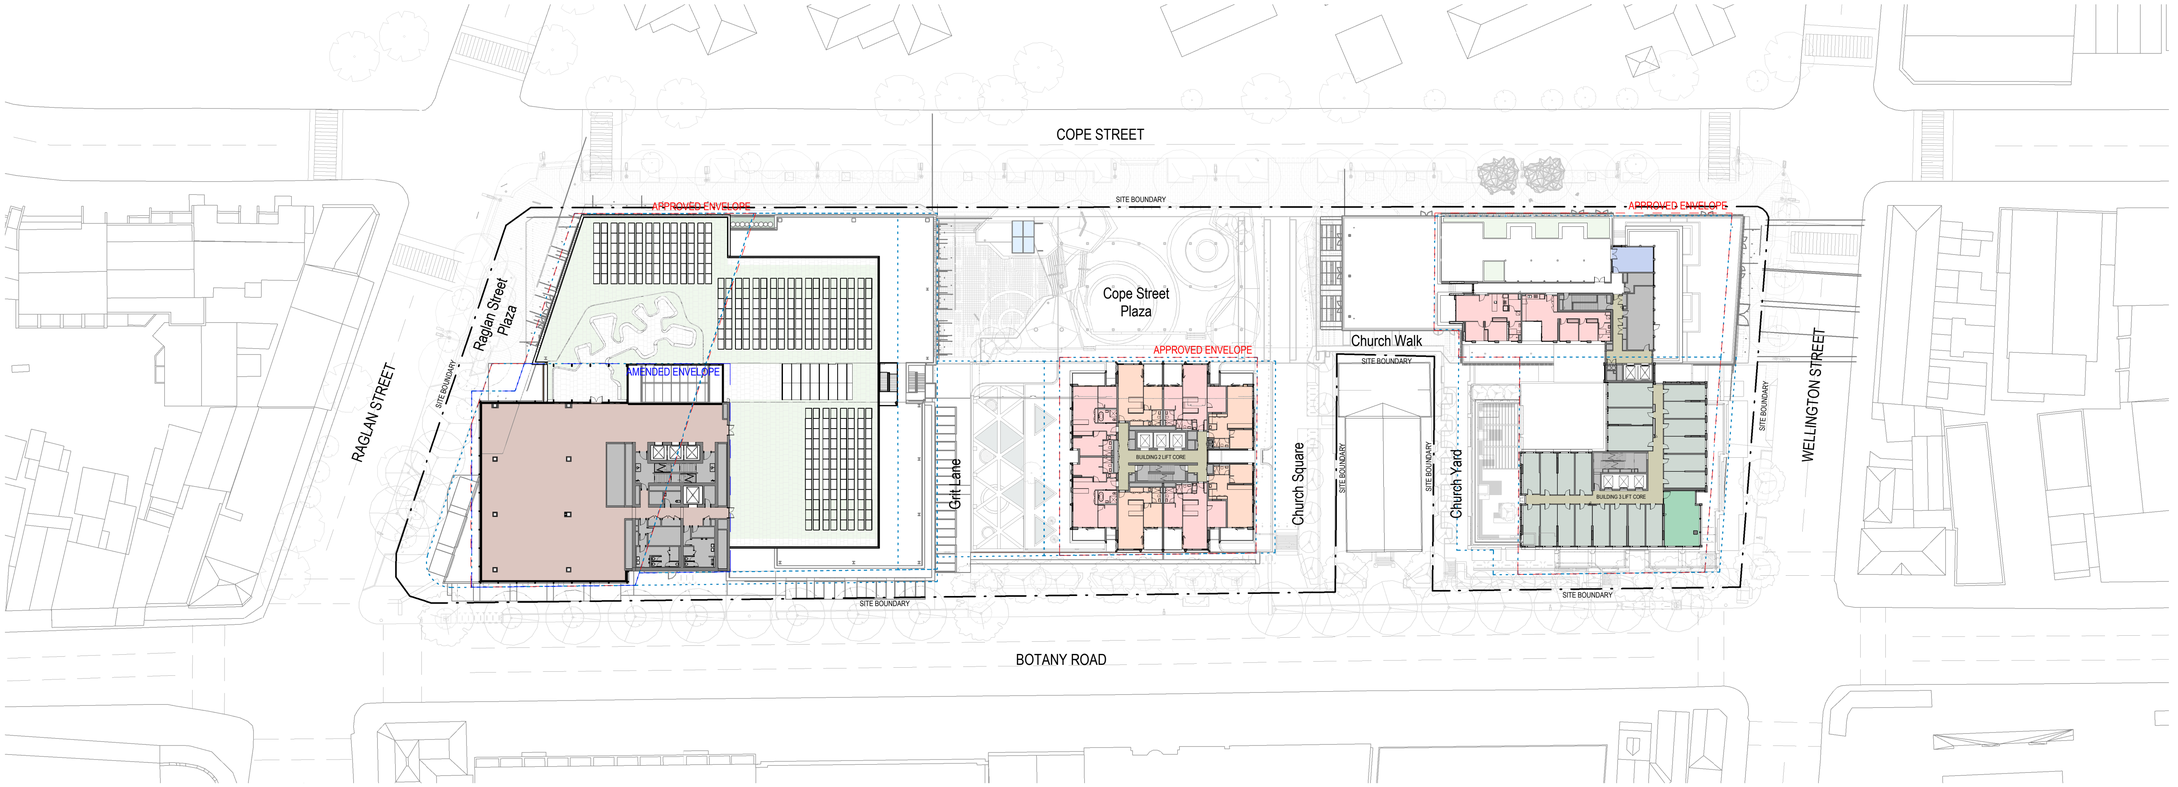

1 PLAN - LEVEL 13
A_1050 1 : 500

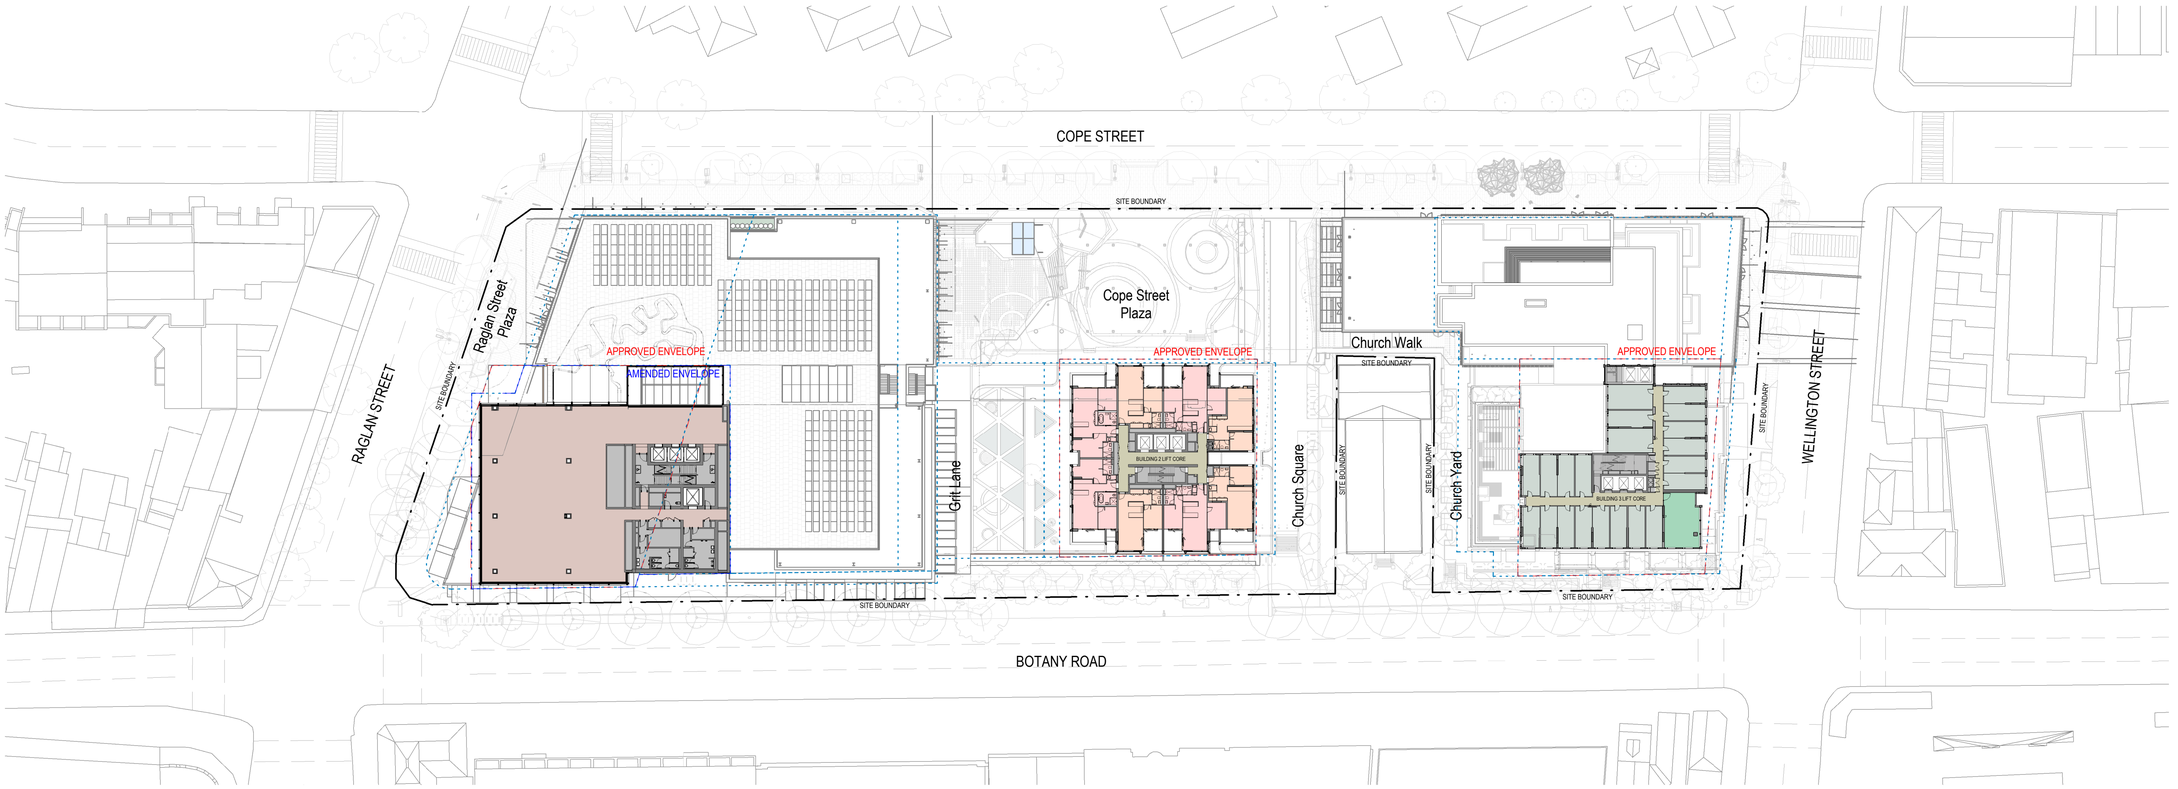

2 PLAN - LEVEL 14
A_1050 1 : 500

Date generated 30/09/2020 10:58:41 AM BIM 360://Sydney Metro - Waterloo Station/WMQ-SITE-HAS-UD-MDL-0001-RVT-R20.rvt

Recent revision history

#	Status	Description	Date
1		Issue For Information	21/05/20
2		Draft For Coordination	10/06/20
3		Issue for coordination	22/06/20
4		Issue for coordination	27/07/20
5		Issue for DA	30/07/20
6		Issue for DA	30/09/20

Notes
No material may be reproduced without prior permission

Contractor must verify all dimensions on site before commencing work or preparing shop drawings.

Do not scale drawings.

LEGEND

- SITE BOUNDRY
- APPROVED SSD9393 ENVELOPE
- AMENDED ENVELOPE (PROPOSED)
- COMMERCIAL
- RETAIL
- COMMUNITY
- COMMUNITY RETAIL
- LOBBY
- PLANT/SERVICES/BOH
- COMMON AREA
- STUDIO / STUDENT ACCOMMODATION
- RESIDENTIAL / 1 BEDROOM
- RESIDENTIAL / 2 BEDROOM
- RESIDENTIAL / 3+ BEDROOM

Key Plan

North Point

Client

Waterloo Integrated Station Development
A Joint Venture Project
JOHN HOLLAND mirvac

NSW GOVERNMENT sydney METRO

Consultant

Hassell

Project
WATERLOO METRO QUARTER DEVELOPMENT


Project number		Size check	
014901-61A-P		25mm	
Checked	Approved	Sheet size	Scale
TH	DT	A1	As indicated

Sheet title


GENERAL ARRANGEMENT FLOOR PLANS - LEVEL 13 & 14

Status

Sheet number **WMQ-SITE-HAS-UD-DRG-A_1008** Revision 6

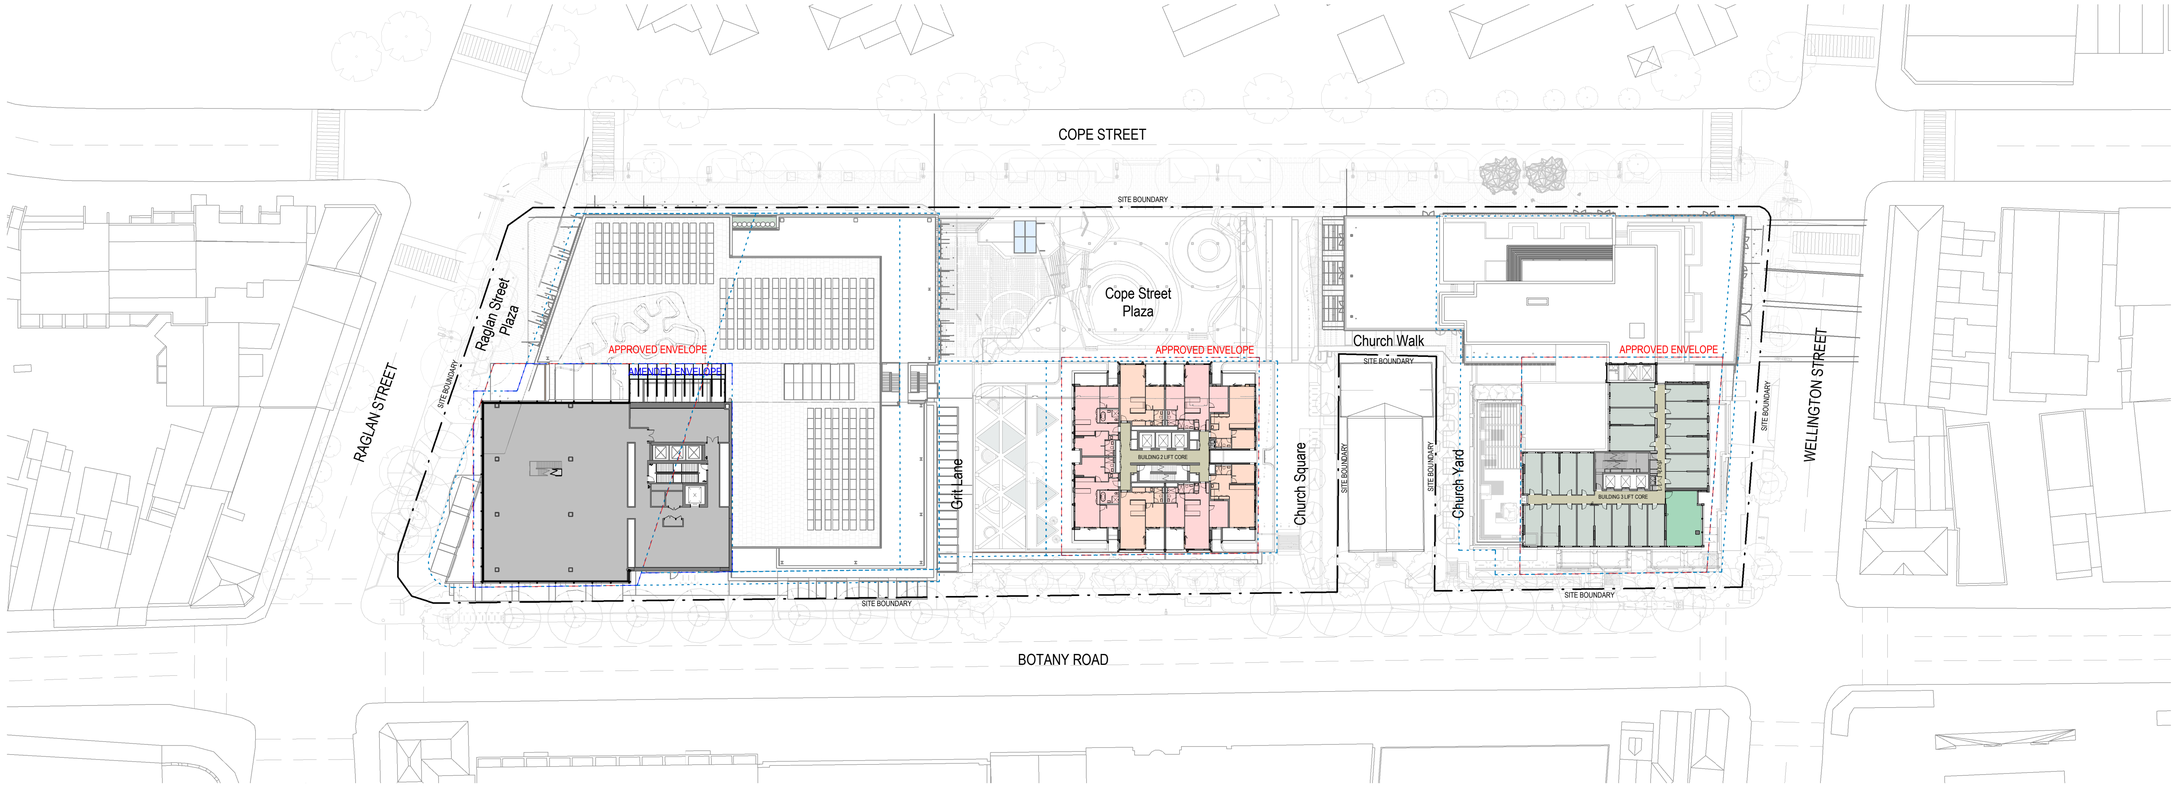

1 PLAN - LEVEL 15
A_1050 1 : 500

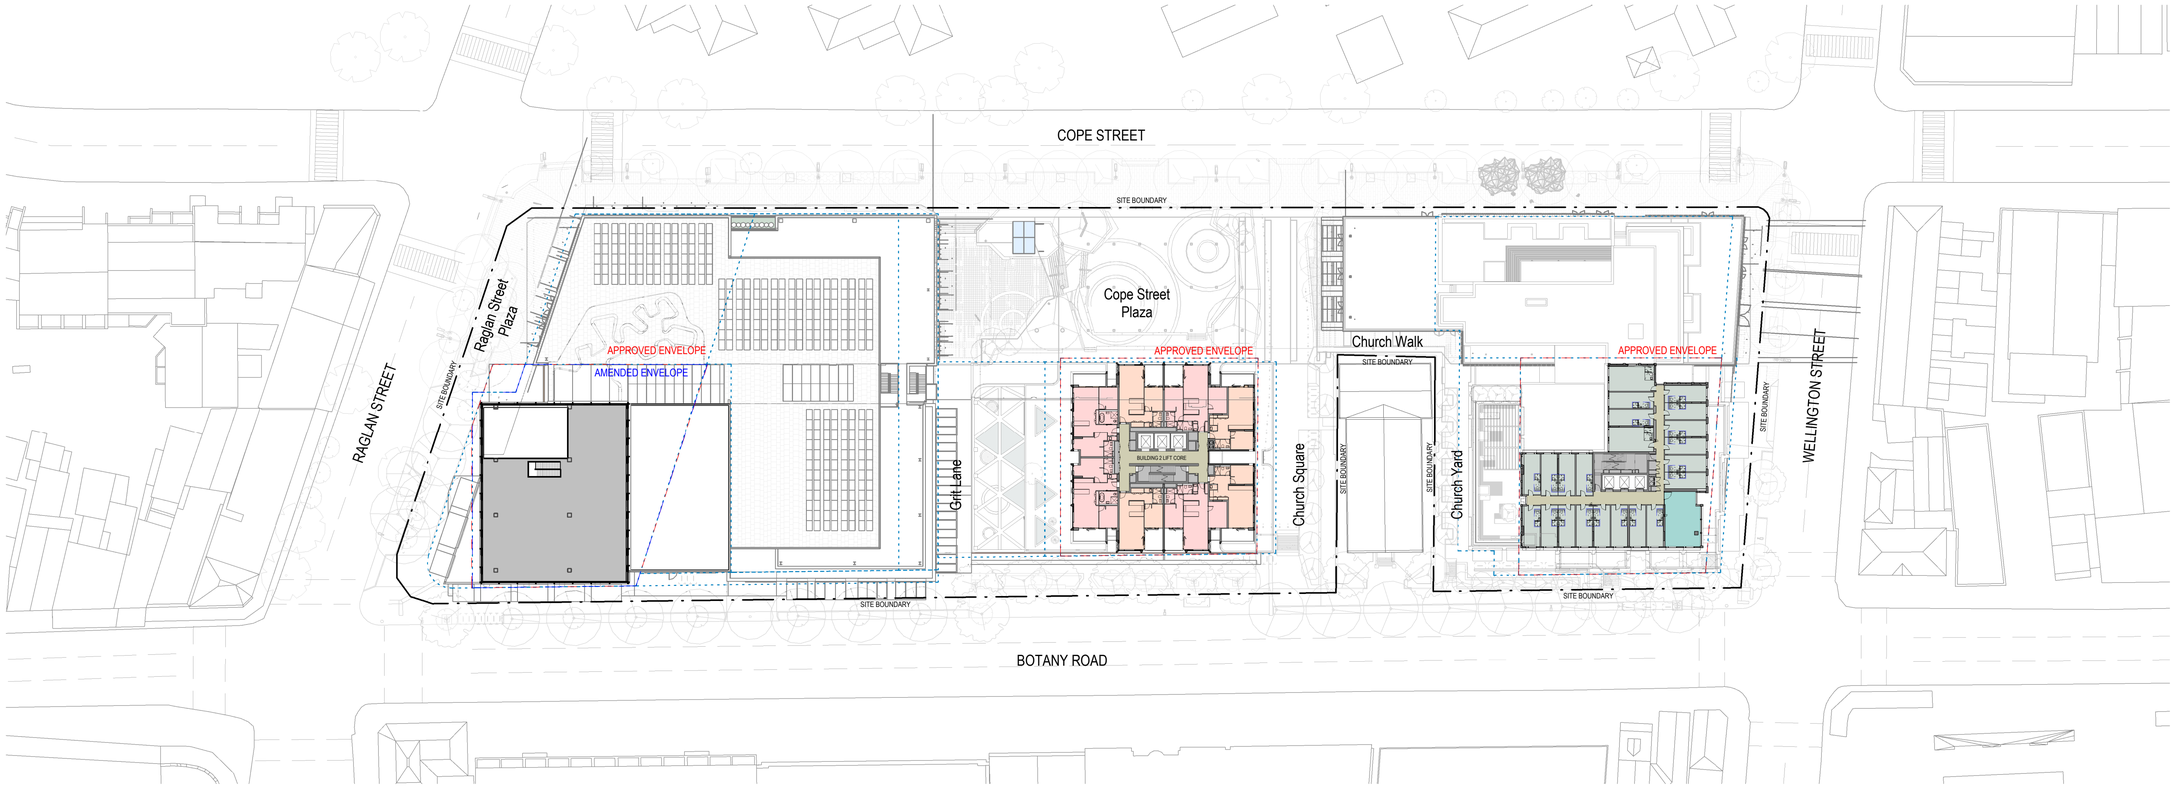

2 PLAN - LEVEL 16
A_1050 1 : 500

Date generated 30/09/2020 11:00:57 AM BIM 360://Sydney Metro - Waterloo Station/WMQ-SITE-HAS-UD-MDL-0001-RVT-R20.rvt

Recent revision history

#	Status	Description	Date
1		Issue For Information	21/05/20
2		Draft For Coordination	10/06/20
3		Issue for coordination	22/06/20
4		Issue for coordination	27/07/20
5		Issue for DA	30/07/20
6		Issue for DA	30/09/20

Notes
No material may be reproduced without prior permission


Contractor must verify all dimensions on site before commencing work or preparing shop drawings.

Do not scale drawings.

LEGEND

- SITE BOUNDRY
- APPROVED SSD9393 ENVELOPE
- AMENDED ENVELOPE (PROPOSED)
- COMMERCIAL
- RETAIL
- COMMUNITY
- COMMUNITY RETAIL
- LOBBY
- PLANT/SERVICES/BOH
- COMMON AREA
- STUDIO / STUDENT ACCOMMODATION
- RESIDENTIAL / 1 BEDROOM
- RESIDENTIAL / 2 BEDROOM
- RESIDENTIAL / 3+ BEDROOM

Key Plan

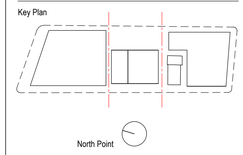

North Point

Client

Waterloo Integrated Station Development
A Joint Venture Project
JOHN HOLLAND mirvac

NSW GOVERNMENT sydney METRO

Consultant

Hassell

Project
WATERLOO METRO QUARTER DEVELOPMENT

Project number	Size check
014901-61A-P	25mm


Checked	Approved	Sheet size	Scale
TH	DT	A1	As indicated

Sheet title

GENERAL ARRANGEMENT FLOOR PLANS - LEVEL 15 & 16


Status

Sheet number **WMQ-SITE-HAS-UD-DRG-A_1009** Revision 6

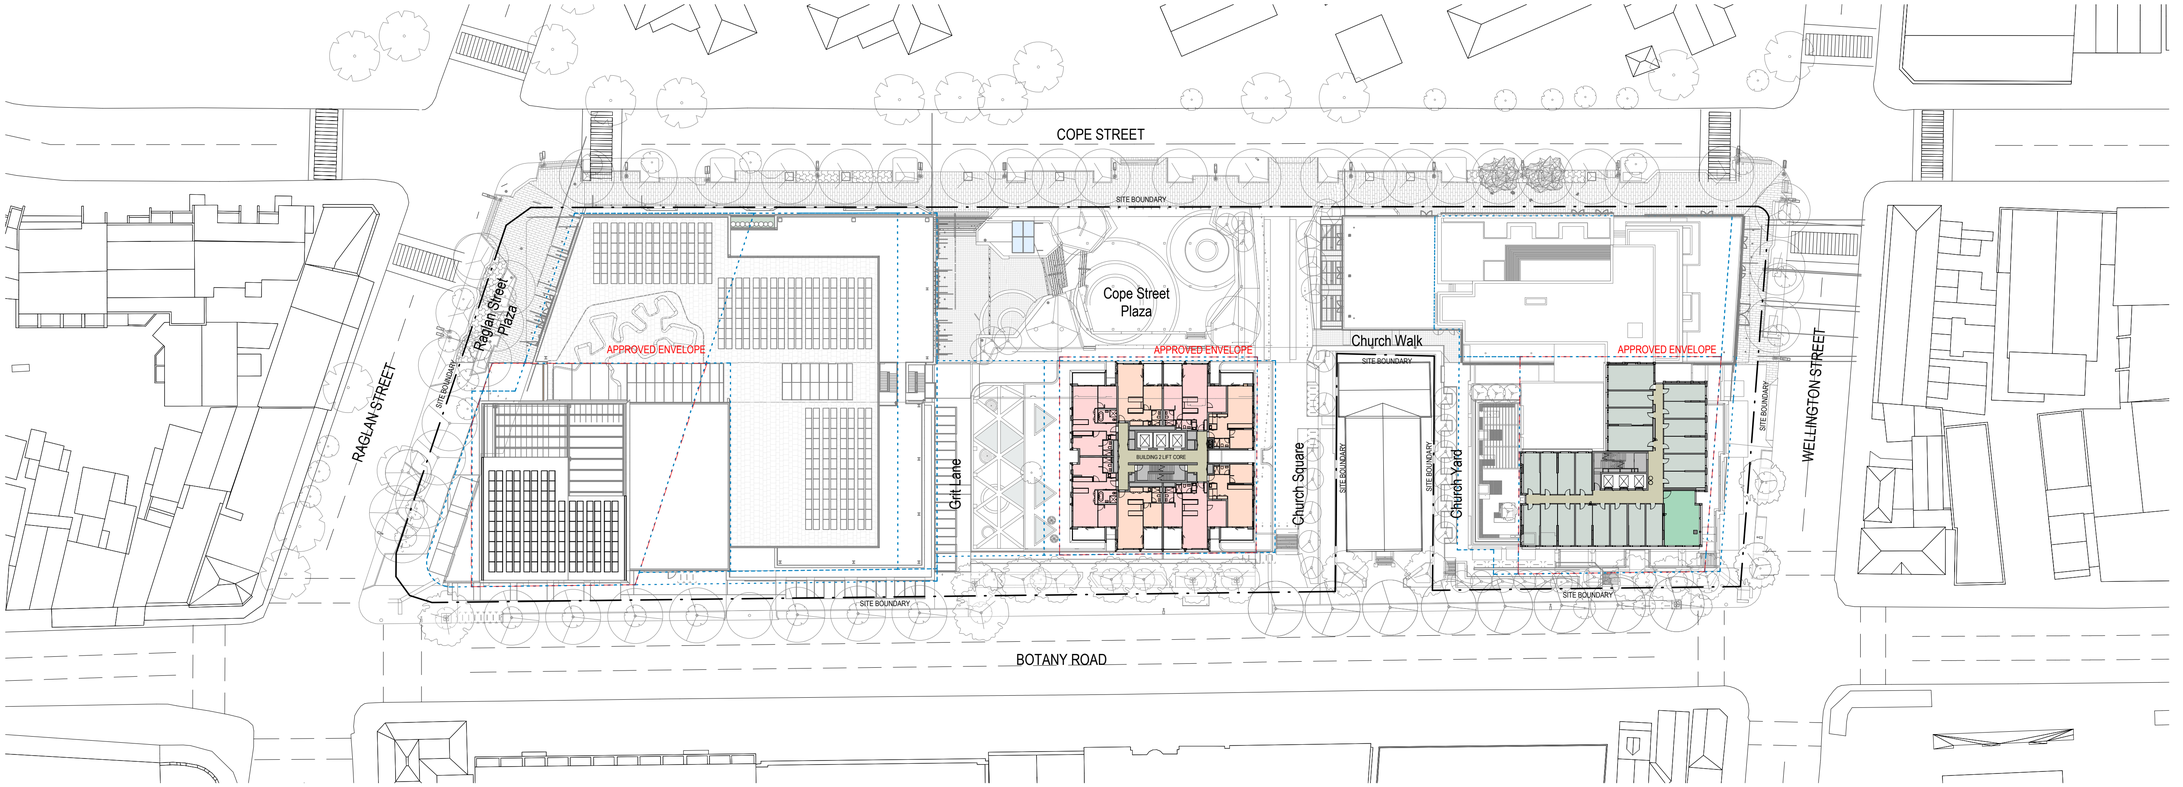

1 PLAN - LEVEL 17

A_1050 1 : 500

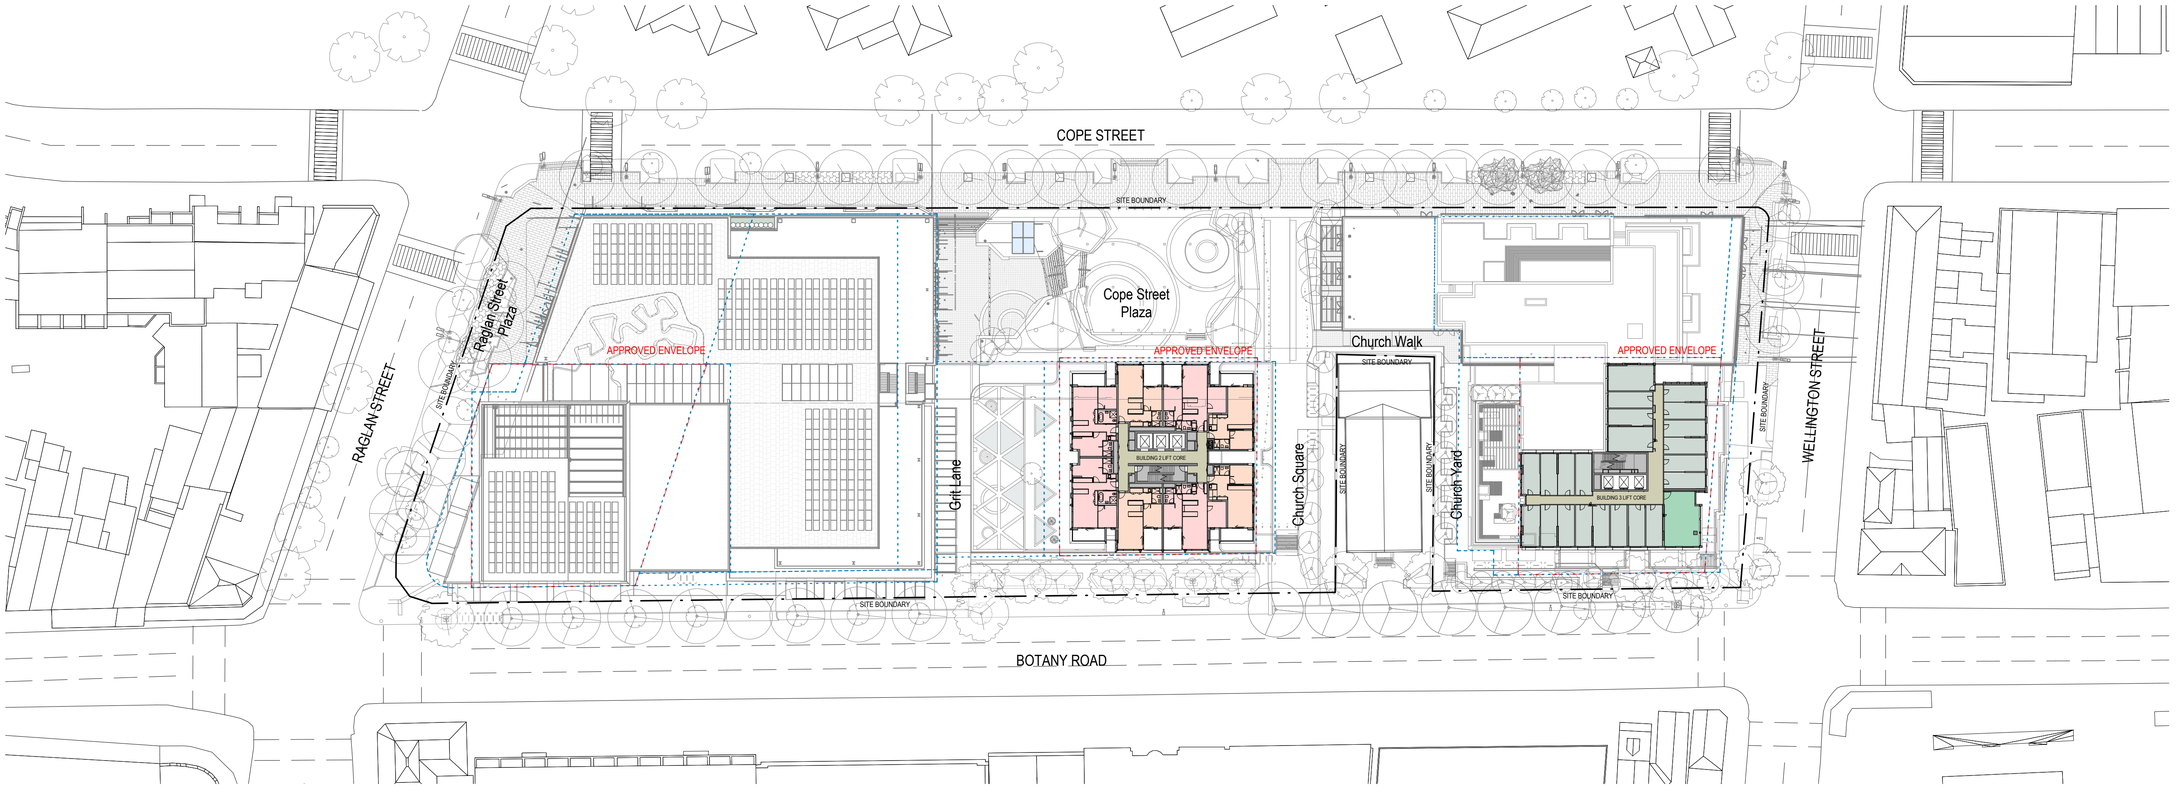

2 PLAN - LEVEL 18

A_1050 1 : 500

Date generated 30/09/2020 10:54:59 AM BIM 360://Sydney Metro - Waterloo Station/WMQ-SITE-HAS-UD-MDL-0001-RVT-R20.rvt

Recent revision history

#	Status	Description	Date
1		Issue For Coordination	30/03/20
2		Issue For Information	21/05/20
3		Draft For Coordination	10/06/20
4		Issue for coordination	22/06/20
5		Issue for coordination	27/07/20
6		Issue for DA	30/07/20
7		Issue for DA	30/09/20

Notes
No material may be reproduced without prior permission

Contractor must verify all dimensions on site before commencing work or preparing shop drawings.

Do not scale drawings.

LEGEND

- SITE BOUNDRY
- APPROVED SSD9393 ENVELOPE
- AMENDED ENVELOPE (PROPOSED)
- COMMERCIAL
- RETAIL
- COMMUNITY
- COMMUNITY RETAIL
- LOBBY
- PLANT/SERVICES/BOH
- COMMON AREA
- STUDIO / STUDENT ACCOMMODATION
- RESIDENTIAL / 1 BEDROOM
- RESIDENTIAL / 2 BEDROOM
- RESIDENTIAL / 3+ BEDROOM

Key Plan

North Point

Client

Waterloo Integrated Station Development
A Joint Venture Project
JOHN HOLLAND mirvac

NSW GOVERNMENT sydney METRO

Consultant

Hassell

Project

WATERLOO METRO QUARTER DEVELOPMENT

Project number	Size check
014901-61A-P	25mm


Checked	Approved	Sheet size	Scale
TH	DT	A1	As indicated

Sheet title


GENERAL ARRANGEMENT FLOOR PLANS - LEVEL 17 & 18

Status

Sheet number WMQ-SITE-HAS-UD-DRG-A_1010 Revision 7

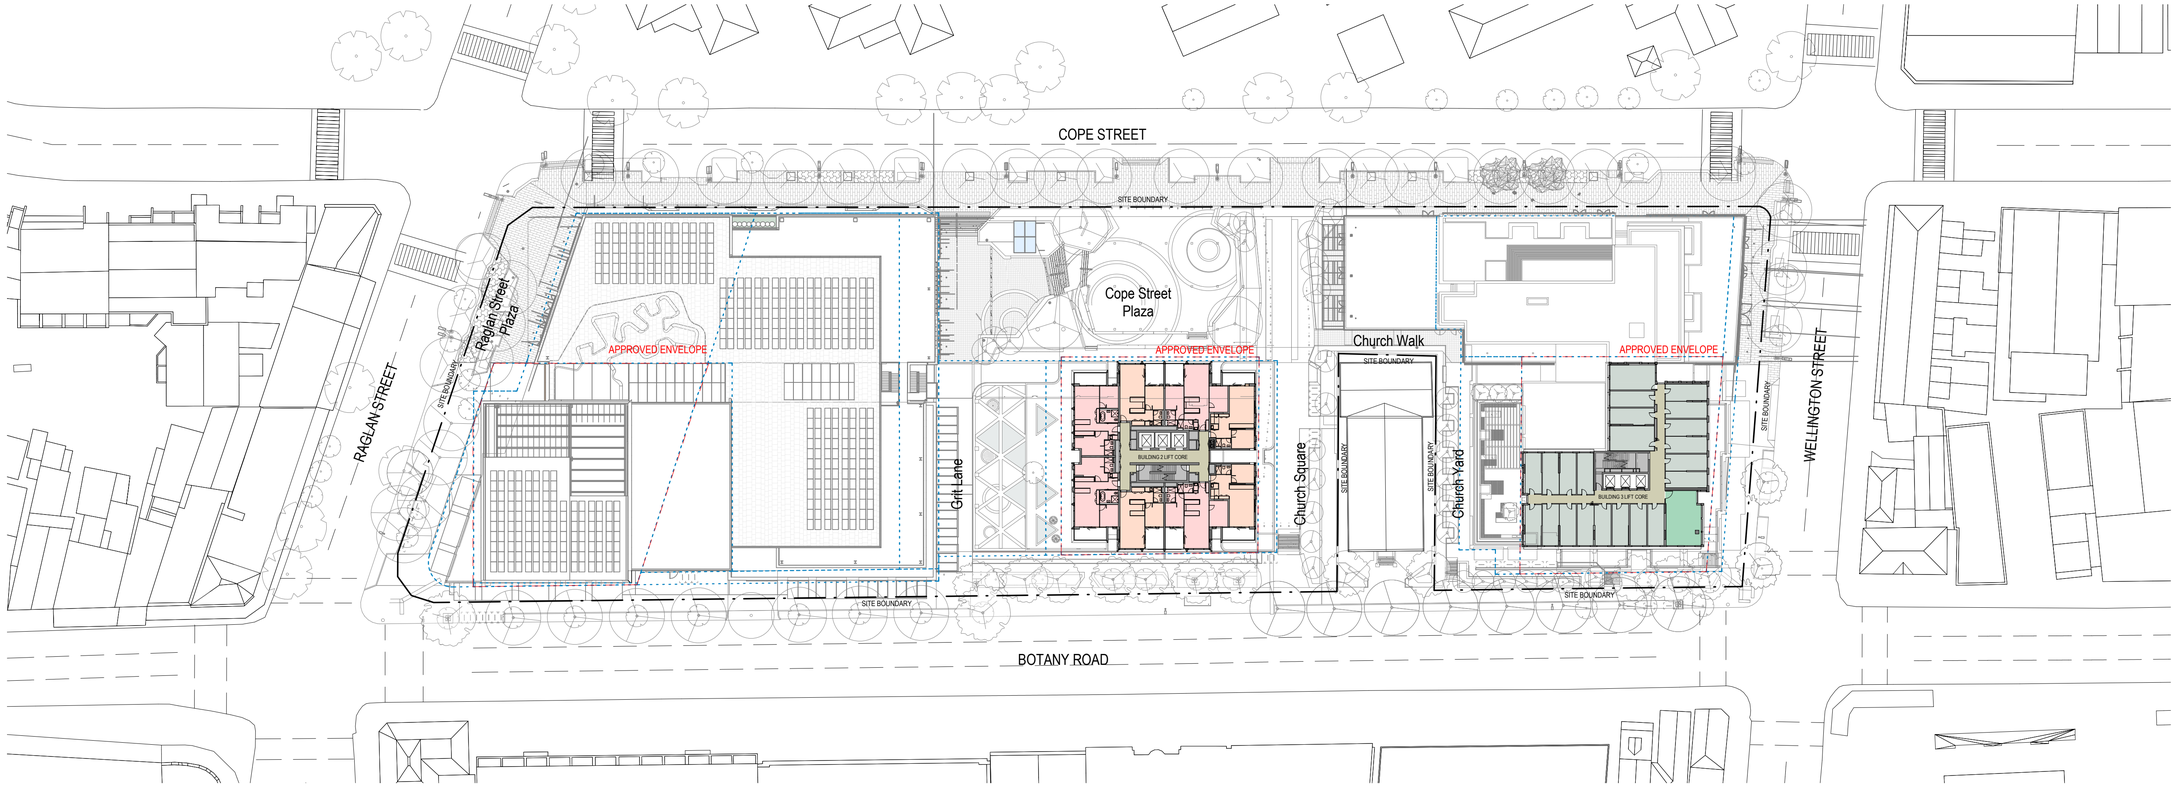

1 PLAN - LEVEL 19
A_1050 1 : 500

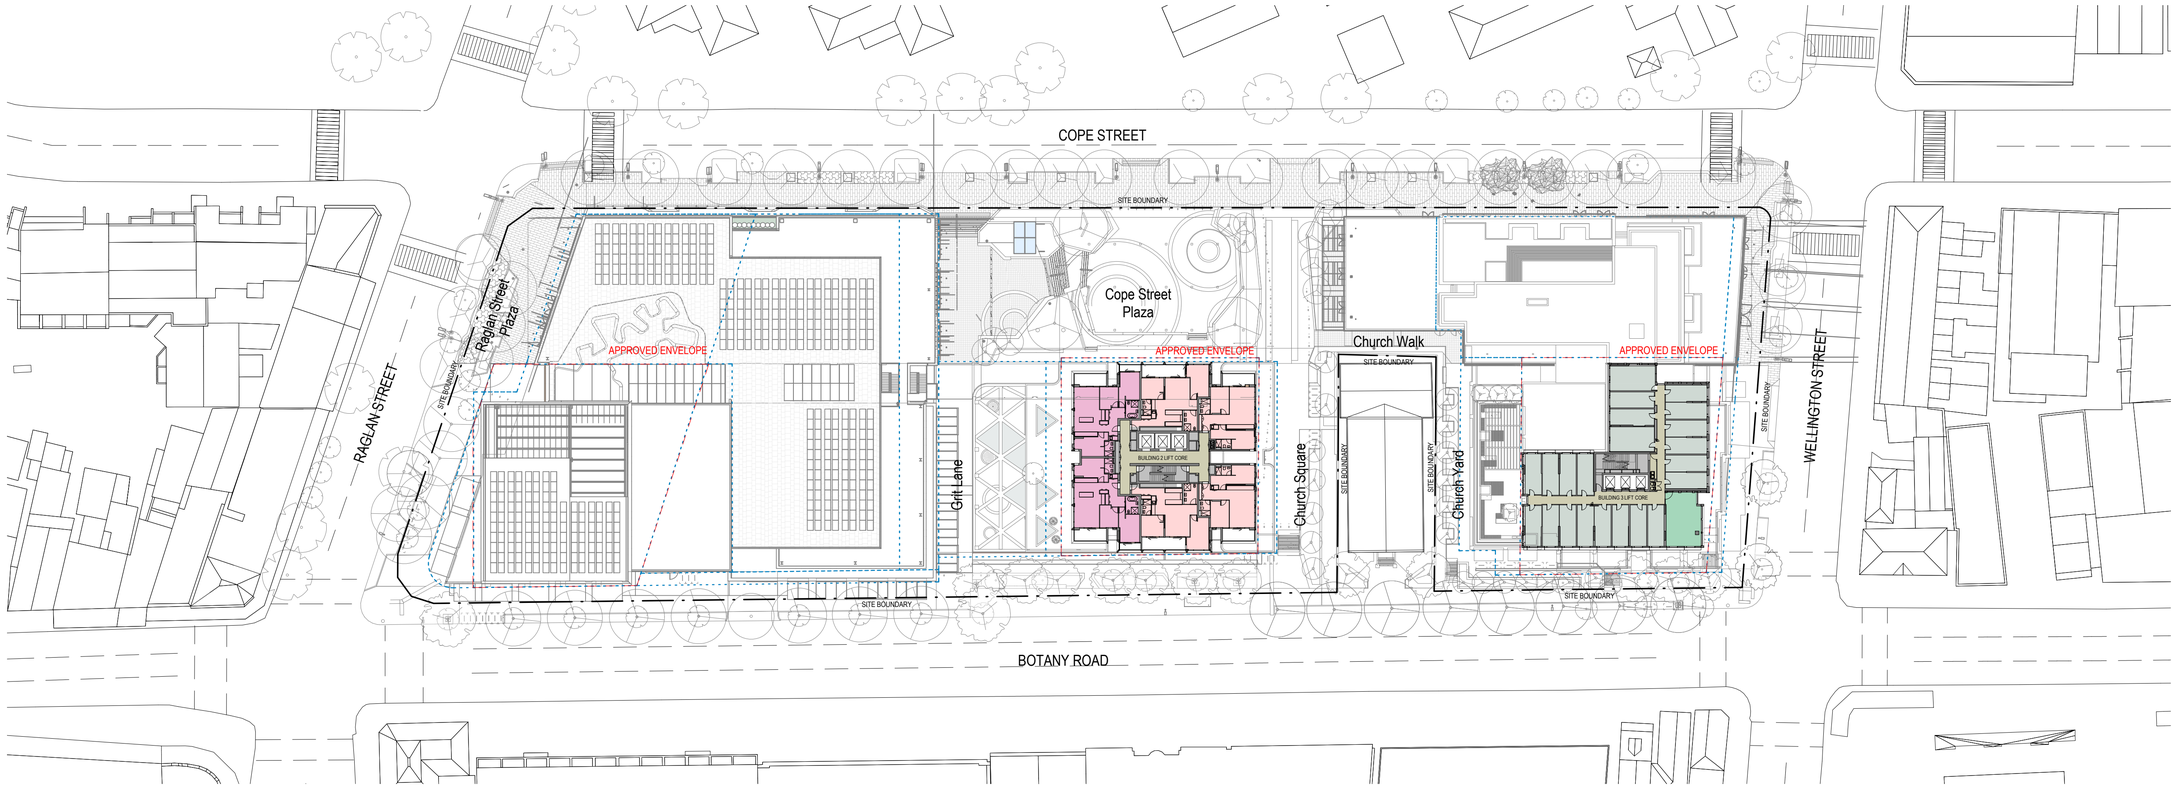

2 PLAN - LEVEL 20
A_1050 1 : 500

Recent revision history

#	Status	Description	Date
1		Issue For Information	21/05/20
2		Draft For Coordination	10/06/20
3		Issue for coordination	22/06/20
4		Issue for coordination	27/07/20
5		Issue for DA	30/07/20
6		Issue for DA	30/09/20

Notes
No material may be reproduced without prior permission


Contractor must verify all dimensions on site before commencing work or preparing shop drawings.

Do not scale drawings.

LEGEND

- SITE BOUNDRY
- APPROVED SSD9393 ENVELOPE
- AMENDED ENVELOPE (PROPOSED)
- COMMERCIAL
- RETAIL
- COMMUNITY
- COMMUNITY RETAIL
- LOBBY
- PLANT/SERVICES/BOH
- COMMON AREA
- STUDIO / STUDENT ACCOMMODATION
- RESIDENTIAL / 1 BEDROOM
- RESIDENTIAL / 2 BEDROOM
- RESIDENTIAL / 3+ BEDROOM

Key Plan

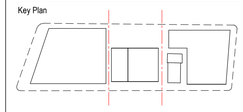

North Point

Client

Waterloo Integrated Station Development
A Joint Venture Project
JOHN HOLLAND mirvac

NSW GOVERNMENT sydney METRO

Consultant

Hassell

Project
WATERLOO METRO QUARTER DEVELOPMENT

Project number	Size check
014901-61A-P	25mm


Checked	Approved	Sheet size	Scale
TH	DT	A1	As indicated

Sheet title


GENERAL ARRANGEMENT FLOOR PLANS - LEVEL 19 & 20

Status

Sheet number **WMQ-SITE-HAS-UD-DRG-A_1011** Revision 6

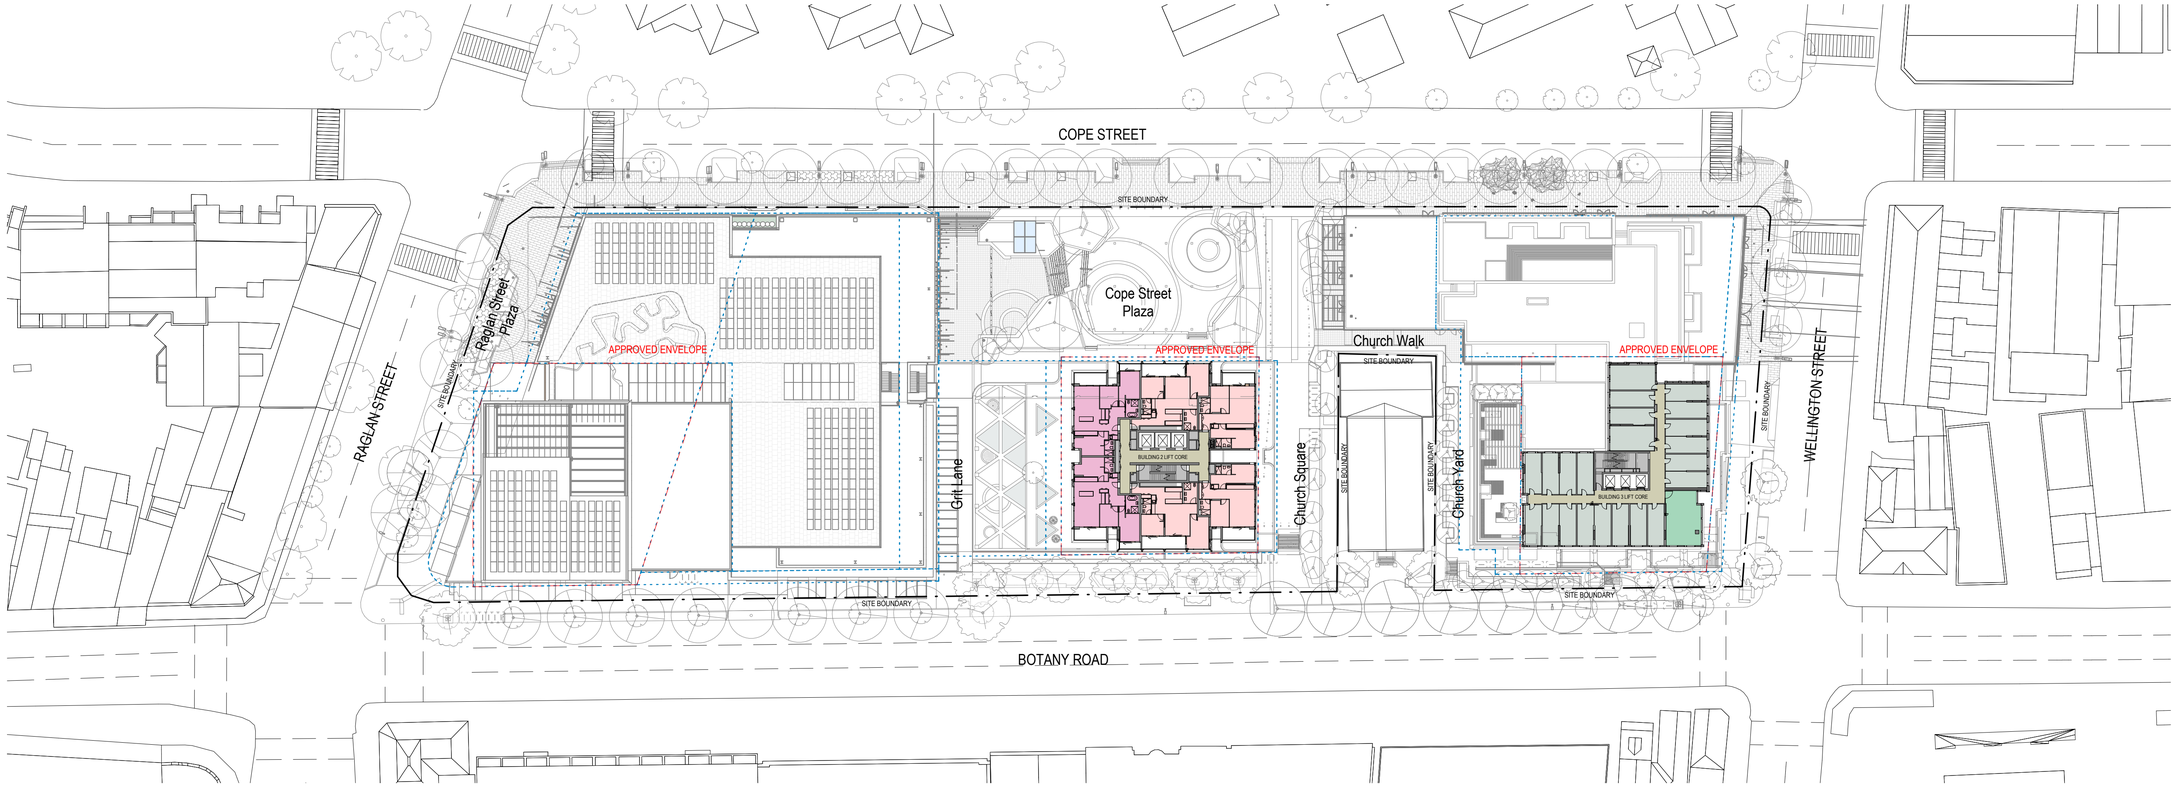

1 PLAN - LEVEL 21
A_1050 1 : 500

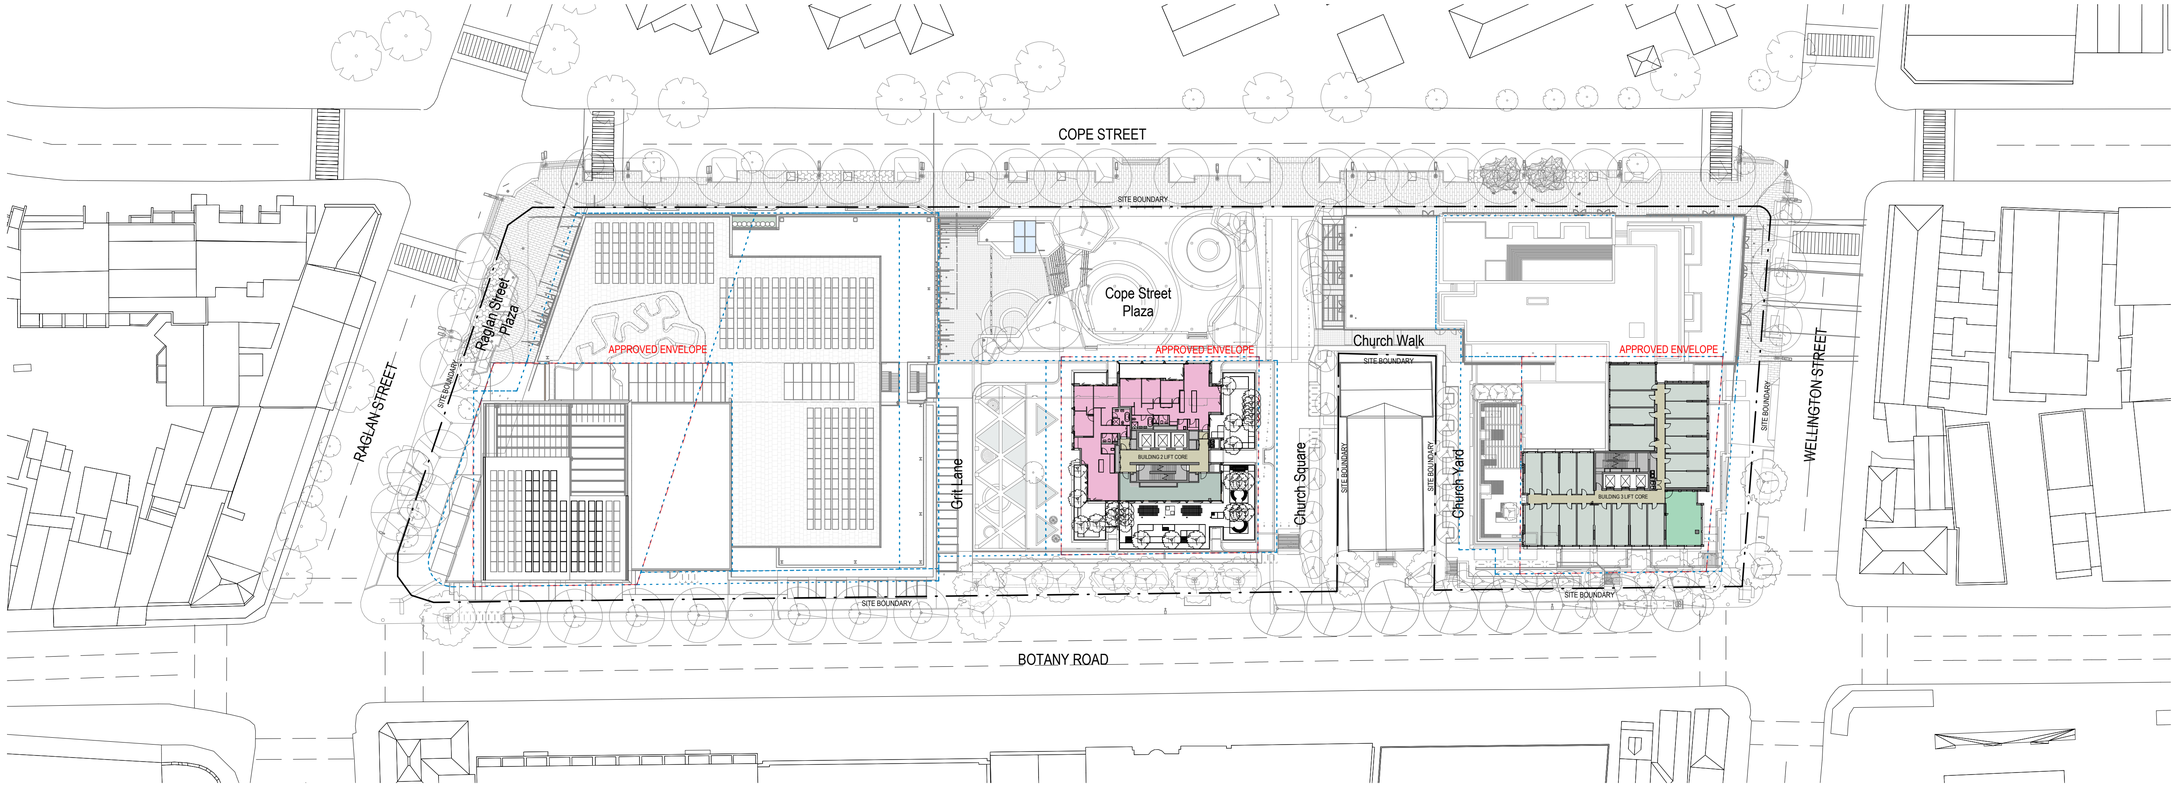

2 PLAN - LEVEL 22
A_1050 1 : 500

Date generated 30/09/2020 10:52:23 AM BIM 360://Sydney Metro - Waterloo Station/WMQ-SITE-HAS-UD-MDL-0001-RVT-R20.rvt

Recent revision history

#	Status	Description	Date
1		Issue For Information	21/05/20
2		Draft For Coordination	10/06/20
3		Issue for coordination	22/06/20
4		Issue for coordination	27/07/20
5		Issue for DA	30/07/20
6		Issue for DA	30/09/20

Notes
No material may be reproduced without prior permission

Contractor must verify all dimensions on site before commencing work or preparing shop drawings.

Do not scale drawings.

LEGEND

- SITE BOUNDRY
- APPROVED SSD9393 ENVELOPE
- AMENDED ENVELOPE (PROPOSED)
- COMMERCIAL
- RETAIL
- COMMUNITY
- COMMUNITY RETAIL
- LOBBY
- PLANT/SERVICES/BOH
- COMMON AREA
- STUDIO / STUDENT ACCOMMODATION
- RESIDENTIAL / 1 BEDROOM
- RESIDENTIAL / 2 BEDROOM
- RESIDENTIAL / 3+ BEDROOM

Key Plan

North Point

Client

Waterloo Integrated Station Development
A Joint Venture Project
JOHN HOLLAND mirvac

NSW GOVERNMENT sydney METRO

Consultant

Hassell

Project
WATERLOO METRO QUARTER DEVELOPMENT

Project number	Size check
014901-61A-P	25mm


Checked	Approved	Sheet size	Scale
TH	DT	A1	As indicated

Sheet title

GENERAL ARRANGEMENT FLOOR PLANS - LEVEL 21 & 22

Status

Sheet number **WMQ-SITE-HAS-UD-DRG-A_1012** Revision 6

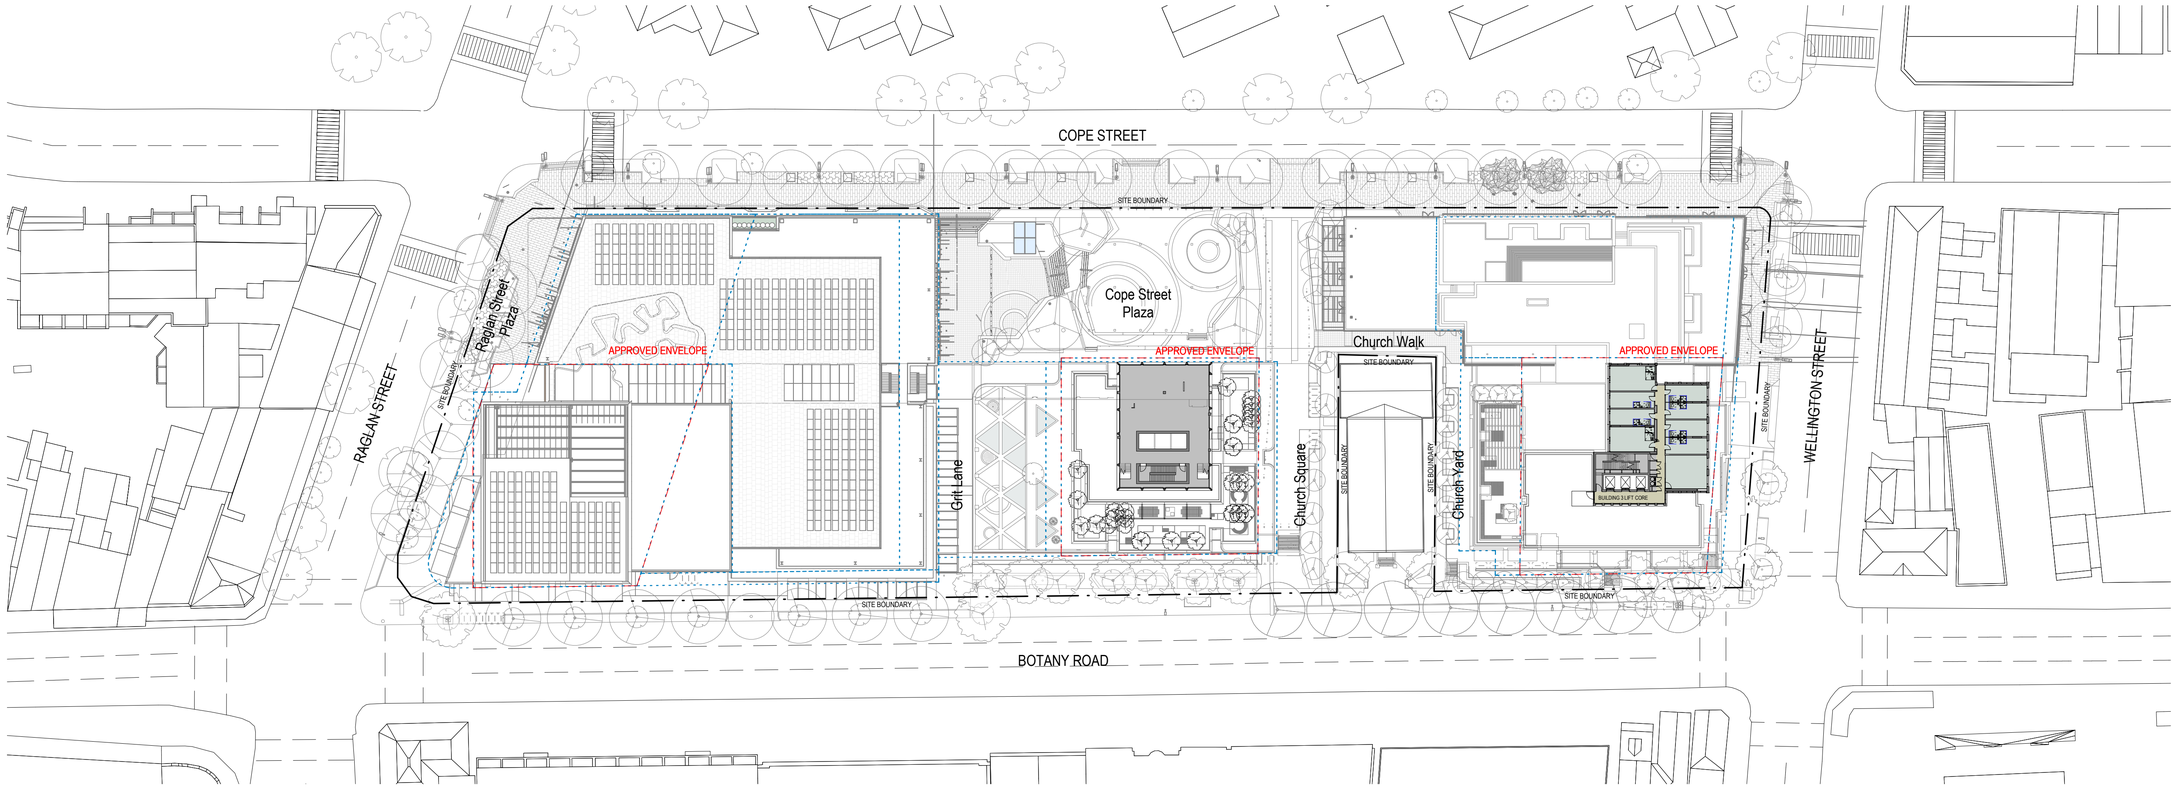

1 A_1050 PLAN - LEVEL 23

1 : 500

Recent revision history

#	Status	Description	Date
1		Issue For Information	21/05/20
2		Draft For Coordination	10/06/20
3		Issue for coordination	22/06/20
4		Issue for coordination	27/07/20
5		Issue for DA	30/07/20
6		Issue for DA	30/09/20

Notes
No material may be reproduced without prior permission


Contractor must verify all dimensions on site before commencing work or preparing shop drawings.

Do not scale drawings.

LEGEND

- SITE BOUNDRY
- APPROVED SSD9393 ENVELOPE
- AMENDED ENVELOPE (PROPOSED)
- COMMERCIAL
- RETAIL
- COMMUNITY
- COMMUNITY RETAIL
- LOBBY
- PLANT/SERVICES/BOH
- COMMON AREA
- STUDIO / STUDENT ACCOMMODATION
- RESIDENTIAL / 1 BEDROOM
- RESIDENTIAL / 2 BEDROOM
- RESIDENTIAL / 3+ BEDROOM

Key Plan

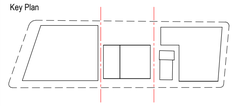

North Point

Client

Waterloo Integrated Station Development
A Joint Venture Project
JOHN HOLLAND
mirvac

NSW GOVERNMENT | sydney METRO

Consultant

Hassell

Project

WATERLOO METRO QUARTER DEVELOPMENT

Project number
014901-61A-P

Size check
25mm

Checked
TH

Approved
DT

Sheet size
A1

Scale
As indicated

Sheet title

GENERAL ARRANGEMENT FLOOR PLANS - LEVEL 23

Status

Sheet number
WMQ-SITE-HAS-UD-DRG-A_1013

Revision
6

Date generated 30/09/2020 10:48:29 AM BIM 360://Sydney Metro - Waterloo Station/WMQ-SITE-HAS-UD-MDL-0001-RVT-R20.rvt



1 ROOF PLAN
A_1050 1 : 500

Date generated 30/09/2020 11:14:17 AM BIM 360://Sydney Metro - Waterloo Station/WMQ-SITE-HAS-UD-MDL-0001-RVT-R20.rvt

Recent revision history

#	Status	Description	Date
1		Issue For Information	21/05/20
2		Draft For Coordination	10/06/20
3		Issue for coordination	22/06/20
4		Issue for coordination	27/07/20
5		Issue for DA	30/07/20
6		Issue for DA	30/09/20

Notes
No material may be reproduced without prior permission


Contractor must verify all dimensions on site before commencing work or preparing shop drawings.

Do not scale drawings.

LEGEND

- SITE BOUNDRY
- APPROVED SSD9393 ENVELOPE
- AMENDED ENVELOPE (PROPOSED)
- COMMERCIAL
- RETAIL
- COMMUNITY
- COMMUNITY RETAIL
- LOBBY
- PLANT/SERVICES/BOH
- COMMON AREA
- STUDIO / STUDENT ACCOMMODATION
- RESIDENTIAL / 1 BEDROOM
- RESIDENTIAL / 2 BEDROOM
- RESIDENTIAL / 3+ BEDROOM

Key Plan

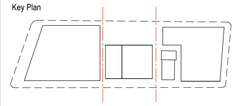

North Point

Client

Waterloo Integrated Station Development
A Joint Venture Project
JOHN HOLLAND
mirvac

NSW GOVERNMENT
sydney METRO

Consultant

Hassell

Project
WATERLOO METRO QUARTER DEVELOPMENT

Project number
014901-61A-P

Size check
25mm

Checked	Approved	Sheet size	Scale
TH	DT	A1	As indicated

Sheet title

GENERAL ARRANGEMENT FLOOR PLANS - ROOF PLAN

Status

Sheet number
WMQ-SITE-HAS-UD-DRG-A_1014

Revision
6