NEPEAN HOSPITAL AND INTEGRATED AMBULATORY SERVICES REDEVELOPMENT

STATE SIGNIFICANT DEVELOPMENT APPLICATION

ARCHITECTURAL DRAWING LIST SSDA

DRAWING NUMBER	SHEET NAME
NHR-BVN-DRW-ARC-TB2-A0-100	COVER SHEET
NHR-BVN-DRW-ARC-TB2-A0-102	EXISTING SITE PLAN
NHR-BVN-DRW-ARC-TB2-A0-103	DEMOLITION SITE PLAN
NHR-BVN-DRW-ARC-TB2-A0-104	PROPOSED SITE PLAN
NHR-BVN-DRW-ARC-TB2-A0-200	GENERAL ARRANGEMENT PLAN - LEVEL 00
NHR-BVN-DRW-ARC-TB2-A0-201	GENERAL ARRANGEMENT PLAN - LEVEL 01
NHR-BVN-DRW-ARC-TB2-A0-202	GENERAL ARRANGEMENT PLAN - LEVEL 02
NHR-BVN-DRW-ARC-TB2-A0-203	GENERAL ARRANGEMENT PLAN - LEVEL 03
NHR-BVN-DRW-ARC-TB2-A0-204	GENERAL ARRANGEMENT PLAN - LEVEL 04
NHR-BVN-DRW-ARC-TB2-A0-205	GENERAL ARRANGEMENT PLAN - LEVEL 05
NHR-BVN-DRW-ARC-TB2-A0-206	GENERAL ARRANGEMENT PLAN - LEVEL 06
NHR-BVN-DRW-ARC-TB2-A0-207	GENERAL ARRANGEMENT PLAN - LEVEL 07
NHR-BVN-DRW-ARC-TB2-A0-208	GENERAL ARRANGEMENT PLAN - LEVEL 08
NHR-BVN-DRW-ARC-TB2-A0-209	GENERAL ARRANGEMENT PLAN - LEVEL 09
NHR-BVN-DRW-ARC-TB2-A0-301	FACADE ELEVATION - NORTH ELEVATION
NHR-BVN-DRW-ARC-TB2-A0-302	FACADE ELEVATION - SOUTH ELEVATION
NHR-BVN-DRW-ARC-TB2-A0-303	FACADE ELEVATION - WEST ELEVATION
NHR-BVN-DRW-ARC-TB2-A0-304	FACADE ELEVATION - EAST ELEVATION
NHR-BVN-DRW-ARC-TB2-A0-311	SECTION A
NHR-BVN-DRW-ARC-TB2-A0-312	SECTION B
NHR-BVN-DRW-ARC-TB2-A0-313	SECTION C
NHR-BVN-DRW-ARC-TB2-A0-314	SECTION D
NHR-BVN-DRW-ARC-TB2-A0-315	SECTION E
NHR-BVN-DRW-ARC-TB2-A0-316	SECTION F
NHR-BVN-DRW-ARC-TB2-A0-317	SECTION G
NHR-BVN-DRW-ARC-TB2-A0-320	FACADE SYSTEM
NHR-BVN-DRW-ARC-TB2-A0-321	FACADE SYSTEM
NHR-BVN-DRW-ARC-TB2-A0-400	SHADOW DIAGRAM
NHR-BVN-DRW-ARC-TB2-A0-450	FACADE SAMPLE BOARD
NHR-BVN-DRW-ARC-TB2-A0-460	PHOTOMONTAGE
NHR-BVN-DRW-ARC-TB2-A0-501	NORTH BLOCK LV 01 - BOH EXISTING
NHR-BVN-DRW-ARC-TB2-A0-502	NORTH BLOCK LV 01 - BOH DEMOLITION
NHR-BVN-DRW-ARC-TB2-A0-503	NORTH BLOCK LV 01 - BOH PROPOSED
NHR-BVN-DRW-ARC-TB2-A0-504	NORTH BLOCK - BOH ELEVATIONS & SECTIONS
NHR-BVN-DRW-ARC-TB2-A0-901	STAGING PLAN - STAGE 1
NHR-BVN-DRW-ARC-TB2-A0-902	STAGING PLAN - STAGE 2
NHR-BVN-DRW-ARC-TB2-A0-903	STAGING PLAN - STAGE 3
NHR-BVN-DRW-ARC-TB2-A0-904	STAGING PLAN - STAGE 4
NHR-BVN-DRW-ARC-TB2-A0-905	STAGING PLAN - STAGE 5
NHR-BVN-DRW-ARC-TB2-A0-906	STAGING PLAN - STAGE 6
NHR-BVN-DRW-ARC-TB2-A0-907	STAGING PLAN - STAGE 7

BVN

Telephone +61 2 8297 7200
Facsimile +61 2 8297 7299
www.bvn.com.au

ARCHITECTS REGISTRATION BOARD / NOMINATED ARCHITECTS

NSW
5308 WIKTORIA TITCHOSKY
4937 JAMES GROSE
7115 JULIAN ASHTON
7502 MATTHEW BLAIR
7151 PHILLIP ROSSINGTON
7348 ANDREW DUFF
10447 ALISON BOLAND
10705 CATHERINE SKINNER

QLD
3182 NEIL LOGAN
3709 BRIAN DONOVAN
1595 MARK GRIMMER
3539 DAVID KELLY
3866 KEVIN O'BRIEN

INTELLECTUAL PROPERTY

COPYRIGHT BVN ARCHITECTURE PTY LIMITED. UNLESS OTHERWISE AGREED IN WRITING ALL RIGHTS TO THIS DOCUMENT ARE SUBJECT TO PAYMENT IN FULL OF ALL BVN CHARGES.THIS DOCUMENT MAY ONLY BE USED FOR THE EXPRESS PURPOSE AND PROJECT FOR WHICH IT HAS BEEN CREATED AND DELIVERED. AS NOTIFIED IN WRITING USED, COPIED OR REPRODUCED IN ANY MANNER WHATSOEVER USED, OR COPIED. ANY UNAUTHORISED USE OF THIS DOCUMENT IS AT THE USER'S SOLE RISK AND WITHOUT LIMITING BVN'S RIGHTS THE USER RELEASES AND INDEMNIFIES BVN FROM AND AGAINST ALL LOSS SO ARISING.

NOTE
CONTRACTOR TO CHECK AND VERIFY ALL DIMENSIONS ON SITE PRIOR TO COMMENCEMENT OF WORK OR FABRICATION OF SHOP DRAWINGS. DO NOT SCALE THIS DRAWING.

ISSUE	DATE	FOR
A	12/11/2021	SSDA ISSUE

NOTE:
REFER TO CIVIL AND LANDSCAPE PACKAGE FOR EXTENT OF EXTERNAL WORKS

CLIENT

NSW GOVERNMENT Health Infrastructure

HEALTH INFRASTRUCTURE
MANAGING CONTRACTOR

PROJECT MANAGERS
CBRE
TEL 02 9333 3333
ARCHITECT
BVN Architecture
TEL 02 8297 7200
STRUCTURE / CIVIL
ACOR
TEL 02 9438 5098
MECHANICAL
ARUP
TEL 02 9320 9320
ELECTRICAL / COMMS
JHA
TEL 02 9437 1000
HYDRAULIC
ARUP
TEL 02 9320 9320
FIRE ENGINEERING
ARUP
TEL 02 9320 9320
LANDSCAPE
ARCADIA
TEL 02 8571 2900
BCA / DDA
BLACKETT MAGUIRE + GOLDSMITH
TEL 02 9211 7777

PROJECT
NEPEAN HOSPITAL - STAGE 2

DERBY ST
KINGSWOOD NSW 2747
NEPEAN

BVN PROJECT NUMBER
190302O.000

DRAWING KEY



TRUE NORTH
PROJECT NORTH

SCALE
1 : 25 @A0 DO NOT SCALE
0 1000 4000 8000
1:200mm

DRAWN BY: Author CHECKED BY: Checker
DESIGNED BY: Designer APPROVED BY: Approver

STATUS
SSDA

DRAWING
COVER SHEET


DRAWING NUMBER
NHR-BVN-DRW-ARC-TB2-A0-100

ISSUE
A

KEY/LEGEND

- SSDA BOUNDARY LINE
- CAMPUS BOUNDARY LINE
- DEMOLITION ENABLING WORKS - OUTLINE BUILDING
- FOR BOH AND LOADING DOCK SCOPE REFER TO DETAIL FLOOR PLANS & ELEVATIONS
- DEMOLITION FUTURE WORKS - OUTLINE BUILDING

** NOTE: FOR DEMOLITION PHASING REFER TO APPENDIX [.....] (TBC)*

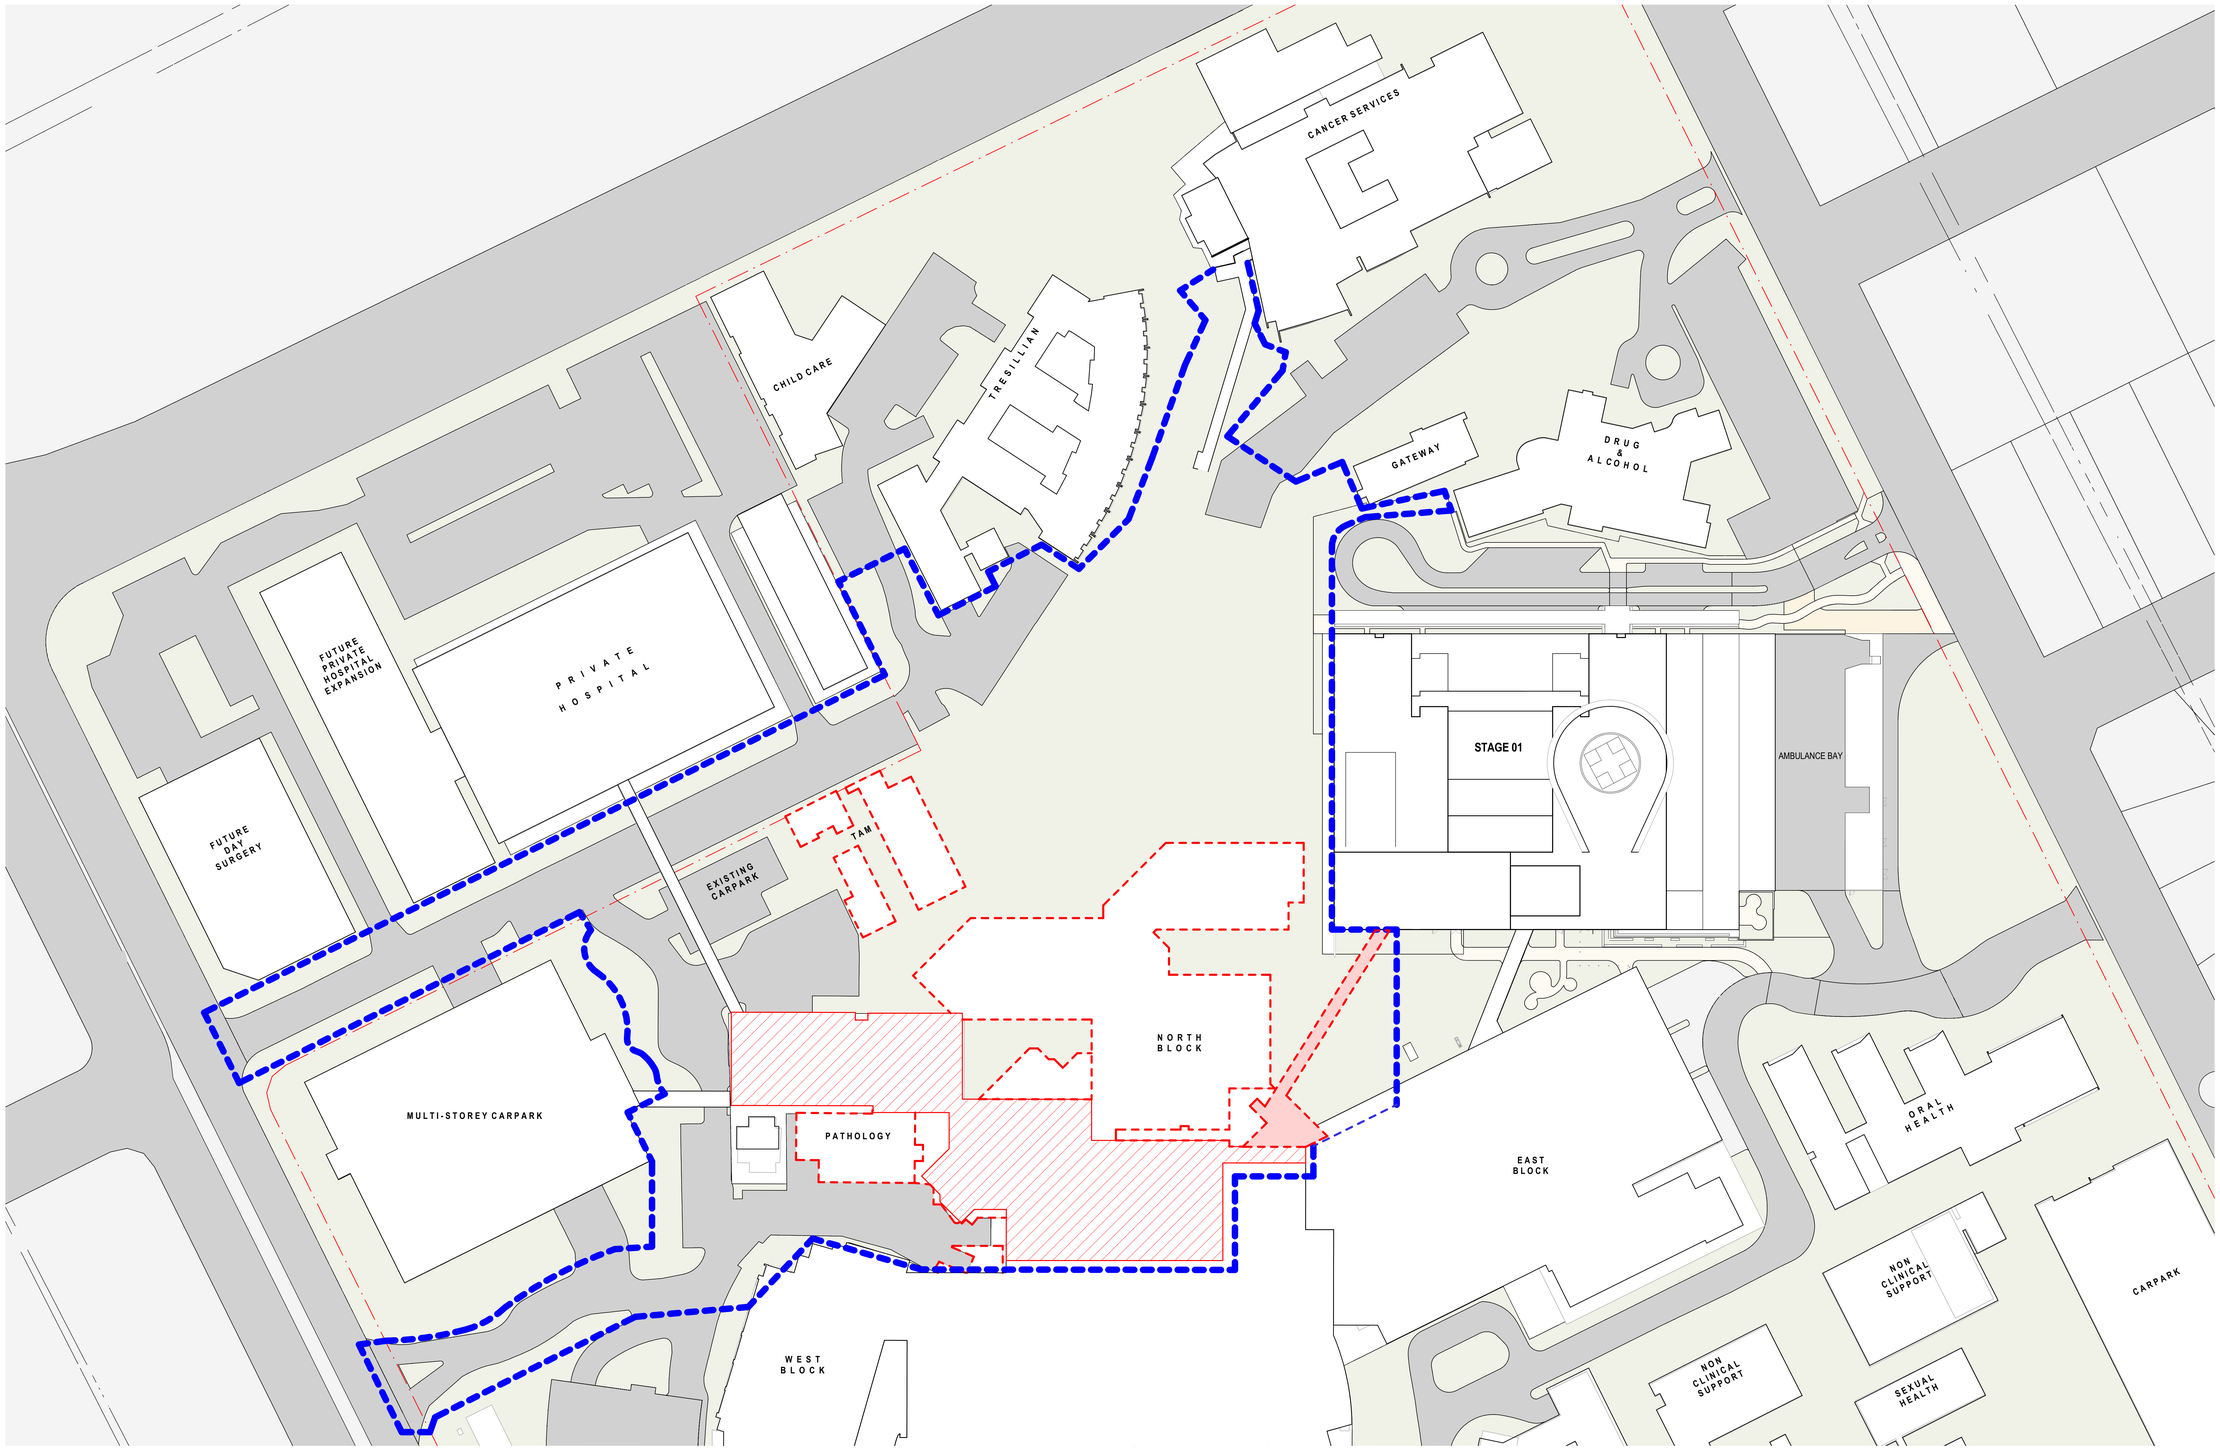

BVN

Telephone +61 2 8297 7200
Facsimile +61 2 8297 7299
www.bvn.com.au

ARCHITECTS REGISTRATION BOARD / NOMINATED ARCHITECTS

NSW
4538 WIKTOWKA TITCHOSKY
4537 JAMES GROSE
7115 JULIAN KENTON
7002 MATTHEW BLAIR
7151 PHILLIP ROSSINGTON
7151 PHILLIP ROSSINGTON
10447 ALISON BOUAZE
10705 CATHERINE SKINNER

QLD
3182 NEIL LOGAN
3709 BRIAN DONOVAN
1595 MARK GRIMMER
5539 DAVID KELLY
3866 KEVIN O'BRIEN

INTELLECTUAL PROPERTY

COPYRIGHT BVN ARCHITECTURE PTY LIMITED. UNLESS OTHERWISE AGREED IN WRITING ALL RIGHTS TO THIS DOCUMENT ARE SUBJECT TO PAYMENT IN FULL OF ALL BVN CHARGES.THIS DOCUMENT MAY ONLY BE USED FOR THE EXPRESS PURPOSE AND PROJECT FOR WHICH IT HAS BEEN CREATED AND DELIVERED. AS NOTIFIED IN WRITING USED, OR COPIED. ANY UNAUTHORISED USE OF THIS DOCUMENT IS AT THE USER'S SOLE RISK AND WITHOUT LIMITING BVN'S RIGHTS THE USER RELEASES AND INDEMNIFIES BVN FROM AND AGAINST ALL LOSS SO ARISING.

NOTE

CONTRACTOR TO CHECK AND VERIFY ALL DIMENSIONS ON SITE PRIOR TO COMMENCEMENT OF WORK OR FABRICATION OF SHOP DRAWINGS. DO NOT SCALE THIS DRAWING.

ISSUE	DATE	FOR
A	13/08/2021	DRAFT SSDA ISSUE
B	12/11/2021	SSDA ISSUE

NOTE:
REFER TO CIVIL AND LANDSCAPE PACKAGE FOR EXTENT OF EXTERNAL WORKS

CLIENT

NSW GOVERNMENT Health Infrastructure

HEALTH INFRASTRUCTURE

MANAGING CONTRACTOR

PROJECT MANAGERS

CBRE
TEL 02 9333 3333

ARCHITECT

BVN Architecture
TEL 02 8297 7200

STRUCTURE / CIVIL

ACOR
TEL 02 9438 5098

MECHANICAL

ARUP
TEL 02 9320 9320

ELECTRICAL / COMMS

JHA
TEL 02 9437 1000

HYDRAULIC

ARUP
TEL 02 9320 9320

FIRE ENGINEERING

ARUP
TEL 02 9320 9320

LANDSCAPE

ARCADIA
TEL 02 8571 2900

BCA / DDA

BLACKETT MAGUIRE + GOLDSMITH
TEL 02 9211 7777

PROJECT

NEPEAN HOSPITAL - STAGE 2

DERBY ST
KINGSWOOD NSW 2747
NEPEAN

BVN PROJECT NUMBER

1903020.000

DRAWING KEY

TRUE NORTH

PROJECT NORTH

SCALE

1 : 500 @A0 DO NOT SCALE

0 2500 10000 20000
1:500mm

DRAWN BY: -
CHECKED BY: -
DESIGNED BY: -
APPROVED BY: -

STATUS

SSDA

DRAWING

DEMOLITION SITE PLAN

DRAWING NUMBER


NHR-BVN-DRW-ARC-TB2-A0-103

ISSUE

B

KEY/LEGEND

- SSDA BOUNDARY LINE
- CAMPUS BOUNDARY LINE
- NOT INCLUDED IN SSDA

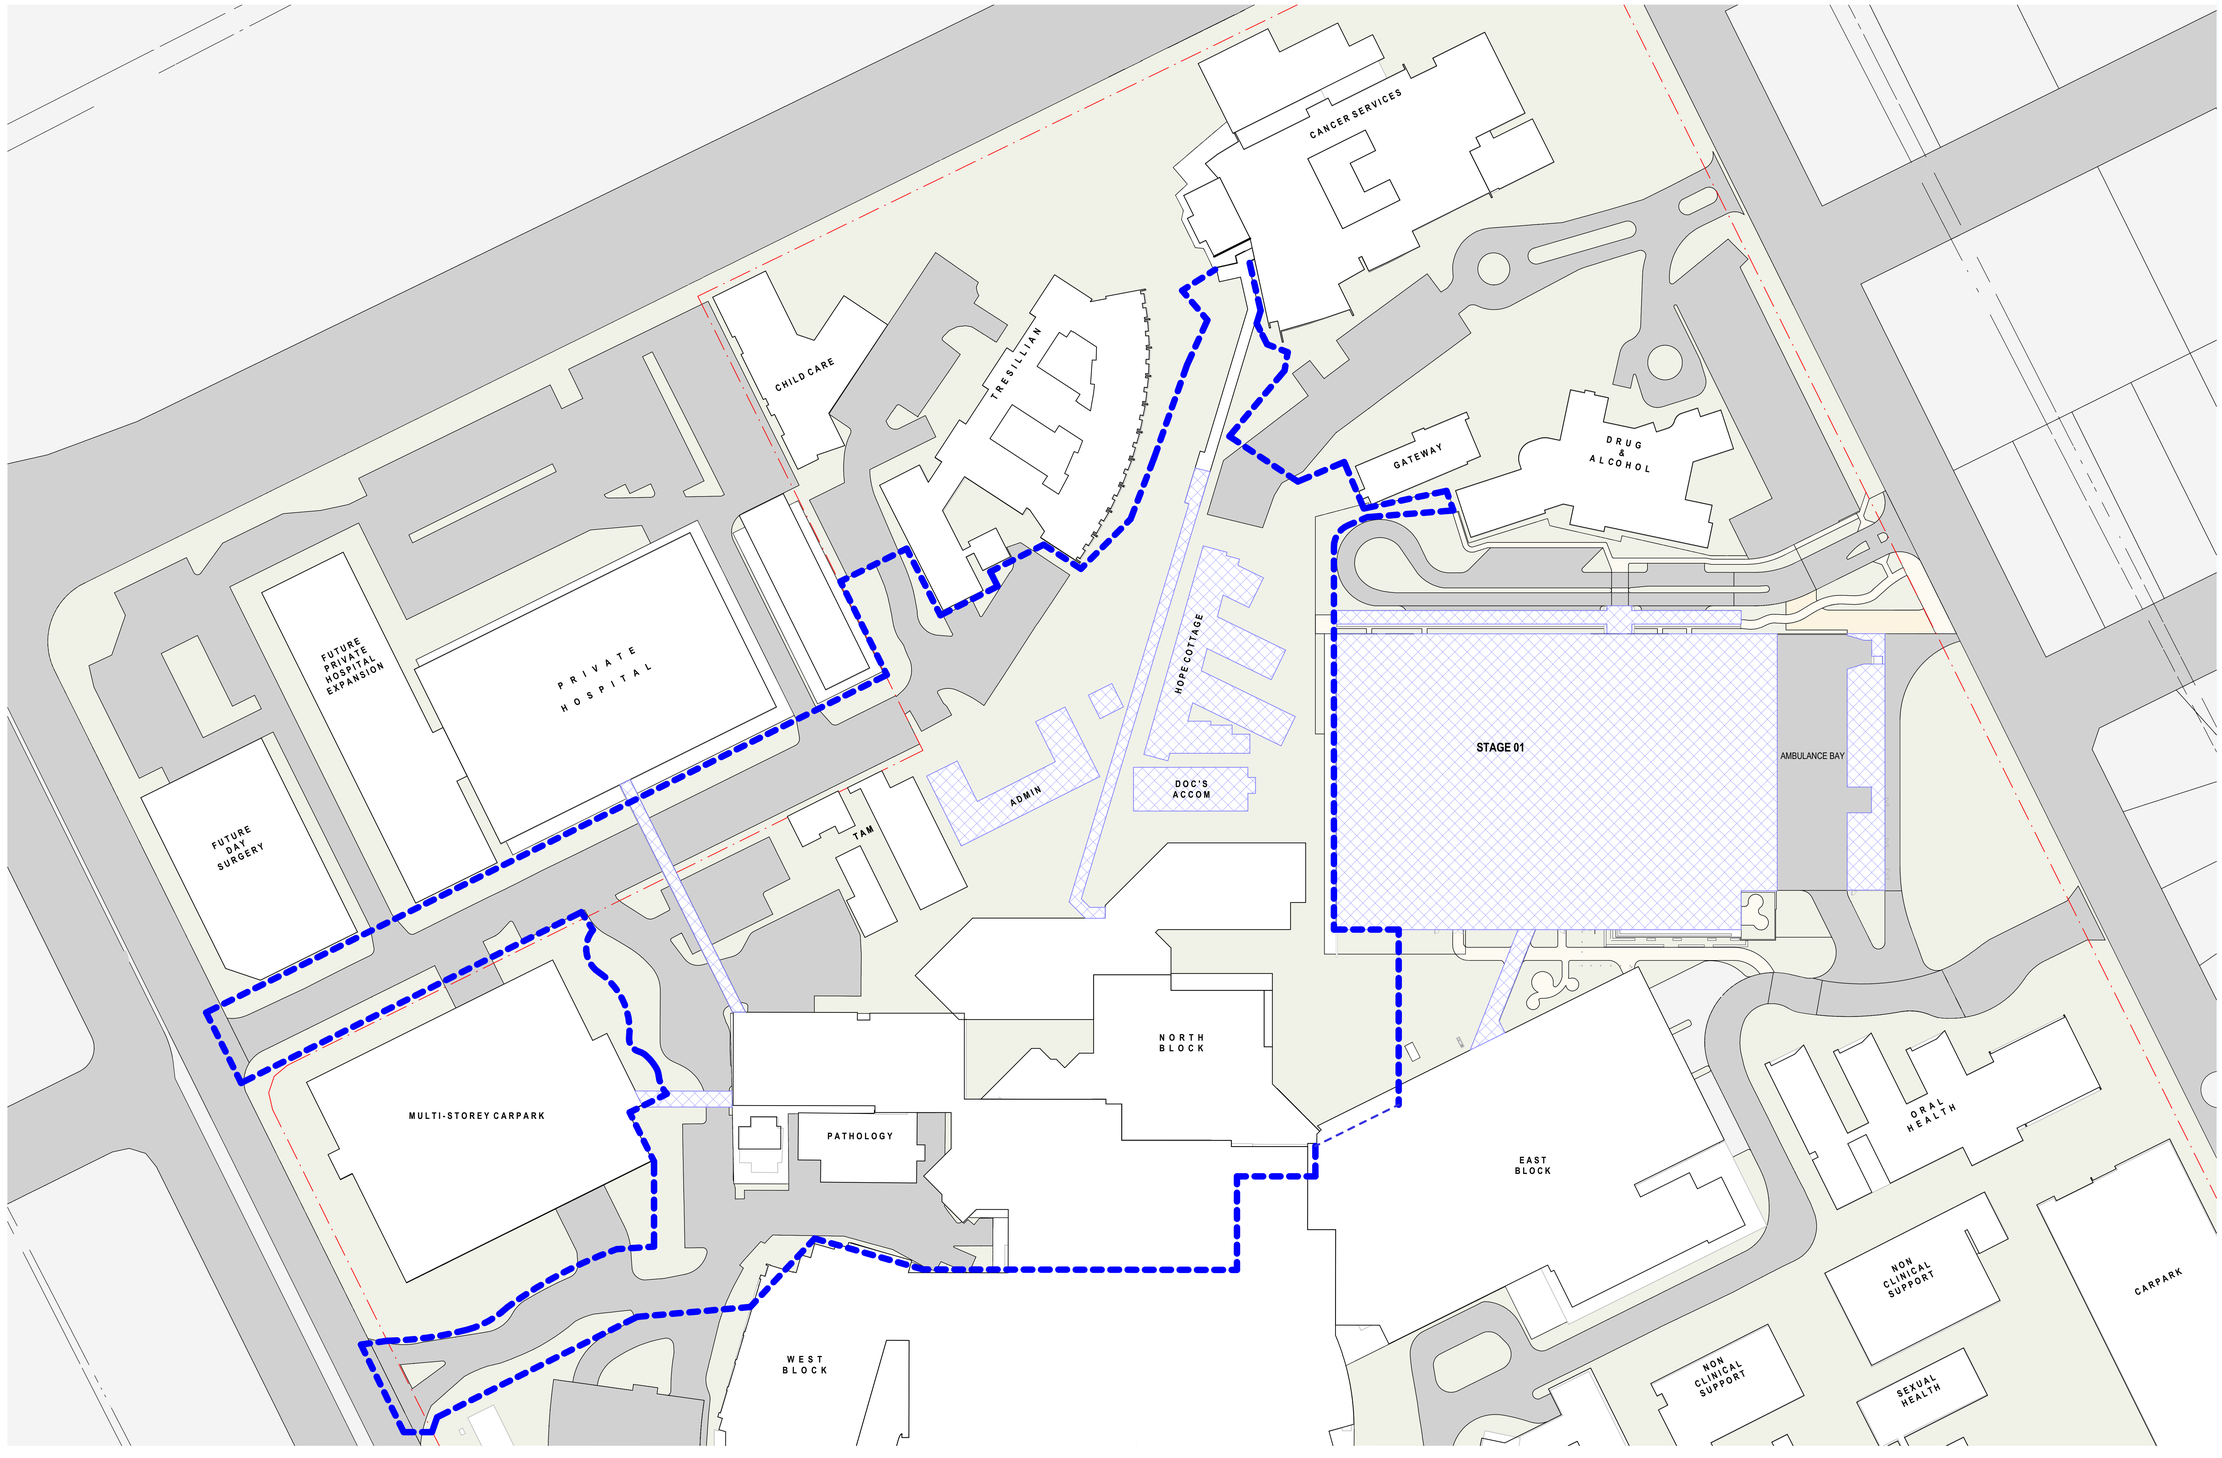

BVN

Telephone +61 2 8297 7200
Facsimile +61 2 8297 7299
www.bvn.com.au

ARCHITECTS REGISTRATION BOARD / NOMINATED ARCHITECTS

NSW
4538 WIKTOWKA TITCHOSKY
4537 JAMES GROSE
7115 JULIAN ASHTON
7502 MATTHEW BLAIR
7151 PHILLIP ROSSINGTON
7152 JOHN HARRIS
10447 ALISON BOUNDS
10705 CATHERINE SKINNER

QLD
3192 NEIL LOGAN
3729 BRIAN DONOVAN
1595 MARK GRIMMER
3539 DAVID KELLY
3866 KEVIN O'BRIEN

INTELLECTUAL PROPERTY

COPYRIGHT BVN ARCHITECTURE PTY LIMITED. UNLESS OTHERWISE AGREED IN WRITING ALL RIGHTS TO THIS DOCUMENT ARE SUBJECT TO PAYMENT IN FULL OF ALL BVN CHARGES.THIS DOCUMENT MAY ONLY BE USED FOR THE EXPRESS PURPOSE AND PROJECT FOR WHICH IT HAS BEEN CREATED AND DELIVERED. AS NOTIFIED IN WRITING USED, OR COPIED. ANY UNAUTHORISED USE OF THIS DOCUMENT IS AT THE USER'S SOLE RISK AND WITHOUT LIMITING BVN'S RIGHTS THE USER RELEASES AND INDEMNIFIES BVN FROM AND AGAINST ALL LOSS SO ARISING.

NOTE

CONTRACTOR TO CHECK AND VERIFY ALL DIMENSIONS ON SITE PRIOR TO COMMENCEMENT OF WORK OR PREPARATION OF SHOP DRAWINGS. DO NOT SCALE THIS DRAWING.

ISSUE	DATE	FOR
A	13/08/2021	DRAFT SSDA ISSUE
B	12/11/2021	SSDA ISSUE

NOTE:
REFER TO CIVIL AND LANDSCAPE PACKAGE FOR EXTENT OF EXTERNAL WORKS

CLIENT

NSW GOVERNMENT Health Infrastructure

HEALTH INFRASTRUCTURE
MANAGING CONTRACTOR

PROJECT MANAGERS
CBRE
TEL 02 9333 3333
ARCHITECT
BVN Architecture
TEL 02 8297 7200
STRUCTURE / CIVIL
ACOR
TEL 02 9438 5098
MECHANICAL
ARUP
TEL 02 9320 9320
ELECTRICAL / COMMS
JHA
TEL 02 9437 1000
HYDRAULIC
ARUP
TEL 02 9320 9320
FIRE ENGINEERING
ARUP
TEL 02 9320 9320
LANDSCAPE
ARCADIA
TEL 02 8571 2900
BCA / DDA
BLACKETT MAGUIRE + GOLDSMITH
TEL 02 9211 7777

PROJECT
NEPEAN HOSPITAL - STAGE 2

DERBY ST
KINGSWOOD NSW 2747
NEPEAN

BVN PROJECT NUMBER
1903020.000

DRAWING KEY



TRUE NORTH | PROJECT NORTH

SCALE
1 : 500 @A0 DO NOT SCALE
0 2500 10000 20000
1:500mm

DRAWN BY: - CHECKED BY: -
DESIGNED BY: - APPROVED BY: -

STATUS
SSDA

DRAWING


EXISTING SITE PLAN

DRAWING NUMBER
NHR-BVN-DRW-ARC-TB2-A0-102

ISSUE
B

KEY/LEGEND

- SSDA BOUNDARY LINE
- CAMPUS BOUNDARY LINE
- NOT INCLUDED IN SSDA
- STAGE TWO TOWER
- ROOFS AND CANOPIES
- EXTERNAL WORKS
- ROADS AND HARD STAND AREAS WITHIN THE SSDA BOUNDARY
- FOR BOH AND LOADING DOCK SCOPE REFER TO DETAIL FLOOR PLANS & ELEVATIONS

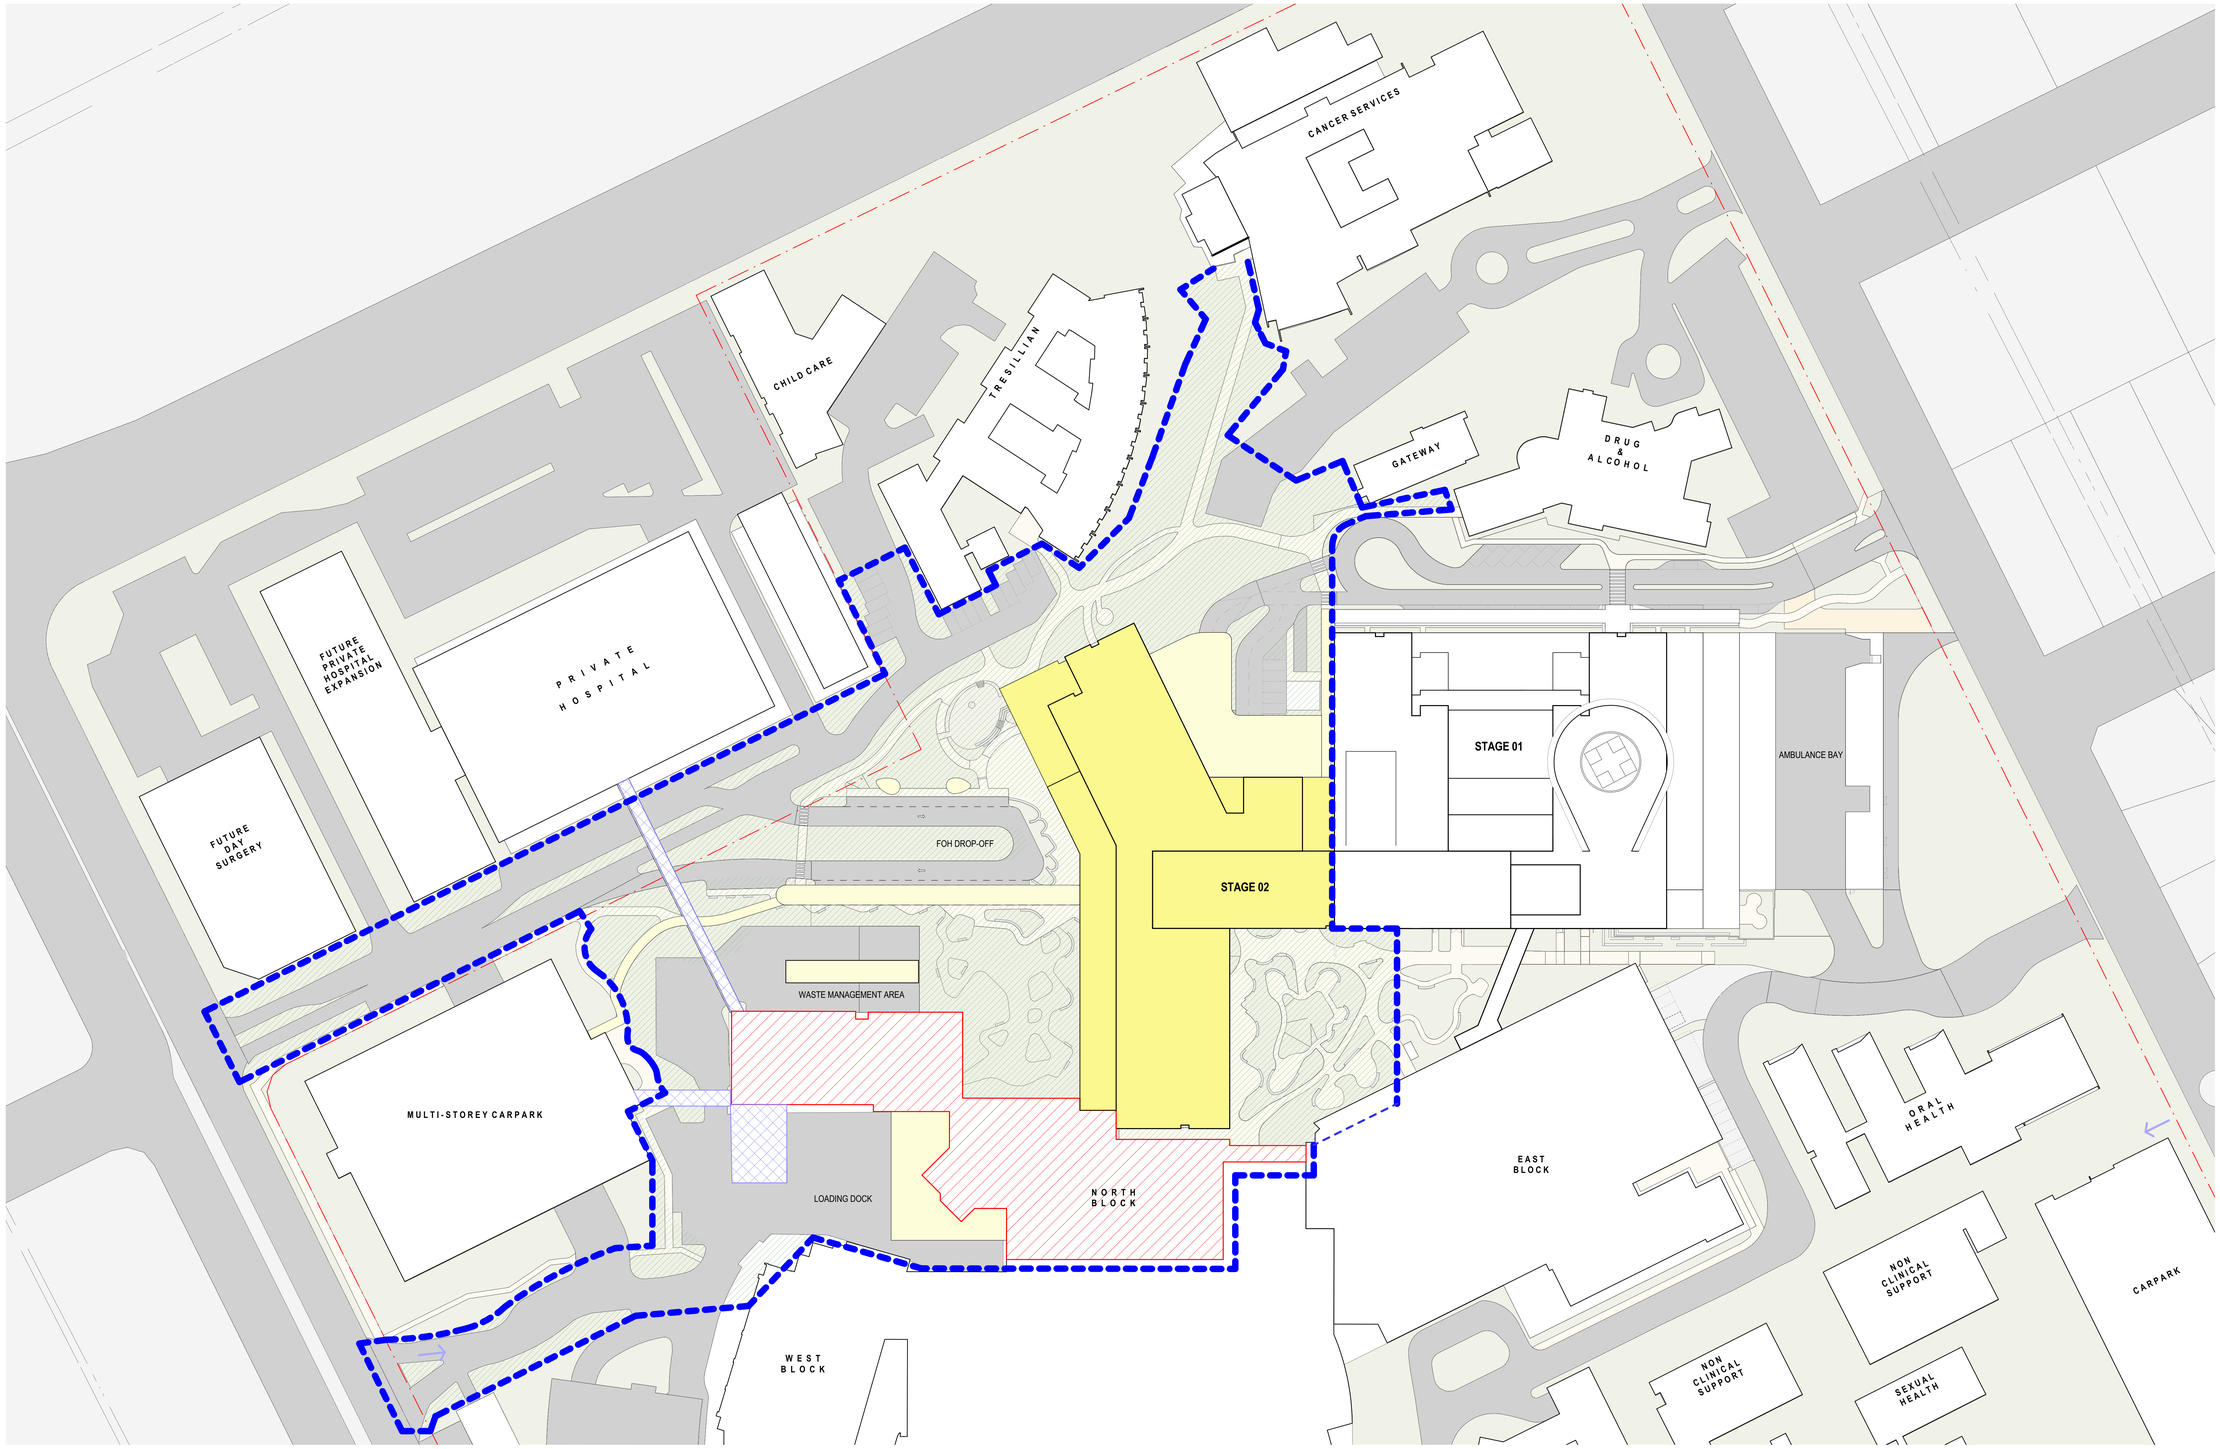

BVN

Telephone +61 2 8297 7200
Facsimile +61 2 8297 7299
www.bvn.com.au

ARCHITECTS REGISTRATION BOARD / NOMINATED ARCHITECTS

NSW
5106 WIKTOWKA TITCHOSKY
4031 JAMES GROSE
7115 JULIAN ASHTON
7532 MATTHEW BLAIR
7151 PHILLIP ROSSINGTON
7747 ALEX MACKEY
10447 ALISON BOLAGE
10705 CATHERINE SKINNER

QLD
3182 NEIL LOGAN
3709 BRIAN DONOVAN
1595 MARK GRIMMER
5539 DAVID KELLY
3866 KEVIN O'BRIEN

INTELLECTUAL PROPERTY

COPYRIGHT BVN ARCHITECTURE PTY LIMITED. UNLESS OTHERWISE AGREED IN WRITING ALL RIGHTS TO THIS DOCUMENT ARE SUBJECT TO PAYMENT IN FULL OF ALL BVN CHARGES.THIS DOCUMENT MAY ONLY BE USED FOR THE EXPRESS PURPOSE AND PROJECT FOR WHICH IT HAS BEEN CREATED AND DELIVERED. AS NOTIFIED IN WRITING USED, OR COPIED. ANY UNAUTHORISED USE OF THIS DOCUMENT IS AT THE USER'S SOLE RISK AND WITHOUT LIMITING BVN'S RIGHTS THE USER RELEASES AND INDEMNIFIES BVN FROM AND AGAINST ALL LOSS SO ARISING.

NOTE

CONTRACTOR TO CHECK AND VERIFY ALL DIMENSIONS ON SITE PRIOR TO COMMENCEMENT OF WORK OR PREPARATION OF SHOP DRAWINGS. DO NOT SCALE THIS DRAWING.

ISSUE	DATE	FOR
A	04/06/2021	PRELIMINARY
B	13/08/2021	DRAFT SSDA ISSUE
C	12/11/2021	SSDA ISSUE

NOTE:
REFER TO CIVIL AND LANDSCAPE PACKAGE FOR EXTENT OF EXTERNAL WORKS

CLIENT

NSW GOVERNMENT Health Infrastructure

HEALTH INFRASTRUCTURE

MANAGING CONTRACTOR

PROJECT MANAGERS

CBRE
TEL 02 9333 3333

ARCHITECT

BVN Architecture
TEL 02 8297 7200

STRUCTURE / CIVIL

ACOR
TEL 02 9438 5098

MECHANICAL

ARUP
TEL 02 9320 9320

ELECTRICAL / COMMS

JHA
TEL 02 9437 1000

HYDRAULIC

ARUP
TEL 02 9320 9320

FIRE ENGINEERING

ARUP
TEL 02 9320 9320

LANDSCAPE

ARCADIA
TEL 02 8571 2900

BCA / DDA

BLACKETT MAGUIRE + GOLDSMITH
TEL 02 9211 7777

PROJECT

NEPEAN HOSPITAL - STAGE 2

DERBY ST
KINGSWOOD NSW 2747
NEPEAN

BVN PROJECT NUMBER

1903020.000

DRAWING KEY



TRUE NORTH

PROJECT NORTH

SCALE

1 : 500 @A0 DO NOT SCALE

0 2500 10000 20000
1:500mm

DRAWN BY: - CHECKED BY: -

DESIGNED BY: - APPROVED BY: -

STATUS

SSDA

DRAWING

PROPOSED SITE PLAN

DRAWING NUMBER	ISSUE
NHR-BVN-DRW-ARC-TB2-A0-104	C



KEY/LEGEND

- BOH
- BOH & LOADING DOCK
- CLINICAL
- COLD SHELL
- EDUCATION
- FOH
- ICU
- INCENTRE DIALYSIS
- IR
- KITCHEN
- MEDICAL IMAGING
- PAEDS IPU
- PLANT
- TRANSIT LOUNGE
- TRAVEL
- LOGISTIC LINK
- LIFT - PUBLIC
- LIFT - PATIENT

- PUBLIC LIFT
- PATIENT LIFT
- FM / BED ACCESS
- PUBLIC ACCESS
- CAMPUS BOUNDARY LINE

DEPARTMENT ACRONYMS

BOH	BACK OF HOUSE
FOH	FRONT OF HOUSE
ICU	INTENSIVE CARE UNIT
IR	INTERVENTIONAL RADIOLOGY
PAEDS IPU	PAEDIATRIC INPATIENT UNIT

BVN

Telephone +61 2 8297 7200
Facsimile +61 2 8297 7299
www.bvn.com.au

ARCHITECTS REGISTRATION BOARD / NOMINATED ARCHITECTS

NSW
5308 WIKTORIA TITCHKOSKY
4937 JAMES GROSE
7115 ALAN ASHTON
7553 MATTHEW BLAIR
7151 PHILLIP ROSSINGTON
7151 PHILLIP ROSSINGTON
10447 ALISON BOLANDE
10705 CATHERINE SKINNER

QLD
3276 NEIL LOGAN
3709 BRIAN DONOVAN
1595 MARK GRIMMER
5539 DAVID KELLY
3866 KEVIN O'BRIEN

INTELLECTUAL PROPERTY

COPYRIGHT BVN ARCHITECTURE PTY LIMITED. UNLESS OTHERWISE AGREED IN WRITING ALL RIGHTS TO THIS DOCUMENT ARE SUBJECT TO PAYMENT IN FULL OF ALL BVN CHARGES.THIS DOCUMENT MAY ONLY BE USED FOR THE EXPRESS PURPOSE AND PROJECT FOR WHICH IT HAS BEEN CREATED AND DELIVERED. AS NOTED IN CLAUSE 7 OF BVN'S CONDITIONS OF ENGAGEMENT, IN WHOLE OR IN PART, IS USED, OR COPIED. ANY UNAUTHORISED USE OF THIS DOCUMENT IS AT THE USER'S SOLE RISK AND WITHOUT LIMITING BVN'S RIGHTS THE USER RELEASES AND INDEMNIFIES BVN FROM AND AGAINST ALL LOSS SO ARISING.

NOTE
CONTRACTOR TO CHECK AND VERIFY ALL DIMENSIONS ON SITE PRIOR TO COMMENCEMENT OF WORK OR FABRICATION OF SHOP DRAWINGS. DO NOT SCALE THIS DRAWING.

ISSUE	DATE	FOR
A	04/06/2021	PRELIMINARY
B	13/08/2021	DRAFT SSDA ISSUE
C	12/11/2021	SSDA ISSUE

NOTE:
REFER TO CIVIL AND LANDSCAPE PACKAGE FOR EXTENT OF EXTERNAL WORKS

CLIENT
NSW GOVERNMENT Health Infrastructure
HEALTH INFRASTRUCTURE
MANAGING CONTRACTOR

PROJECT MANAGERS
CBRE
TEL 02 9333 3333
ARCHITECT
BVN Architecture
TEL 02 8297 7200
STRUCTURE / CIVIL
ACOR
TEL 02 9438 5098
MECHANICAL
ARUP
TEL 02 9320 9320
ELECTRICAL / COMMS
JHA
TEL 02 9437 1000
HYDRAULIC
ARUP
TEL 02 9320 9320
FIRE ENGINEERING
ARUP
TEL 02 9320 9320
LANDSCAPE
ARCADIA
TEL 02 8571 2900
BCA / DDA
BLACKETT MAGUIRE + GOLDSMITH
TEL 02 9211 7777

PROJECT
NEPEAN HOSPITAL - STAGE 2

DERBY ST
KINGSWOOD NSW 2747
NEPEAN
BVN PROJECT NUMBER
1903020.000
DRAWING KEY


TRUE NORTH
PROJECT NORTH

SCALE
As indicated @A0 DO NOT SCALE
0 1000 4000 8000
1:200mm

DRAWN BY: -
CHECKED BY: -
DESIGNED BY: -
APPROVED BY: -
STATUS
SSDA
DRAWING

GENERAL ARRANGEMENT PLAN - LEVEL 03

DRAWING NUMBER	ISSUE
NHR-BVN-DRW-ARC-TB2-A0-203	C

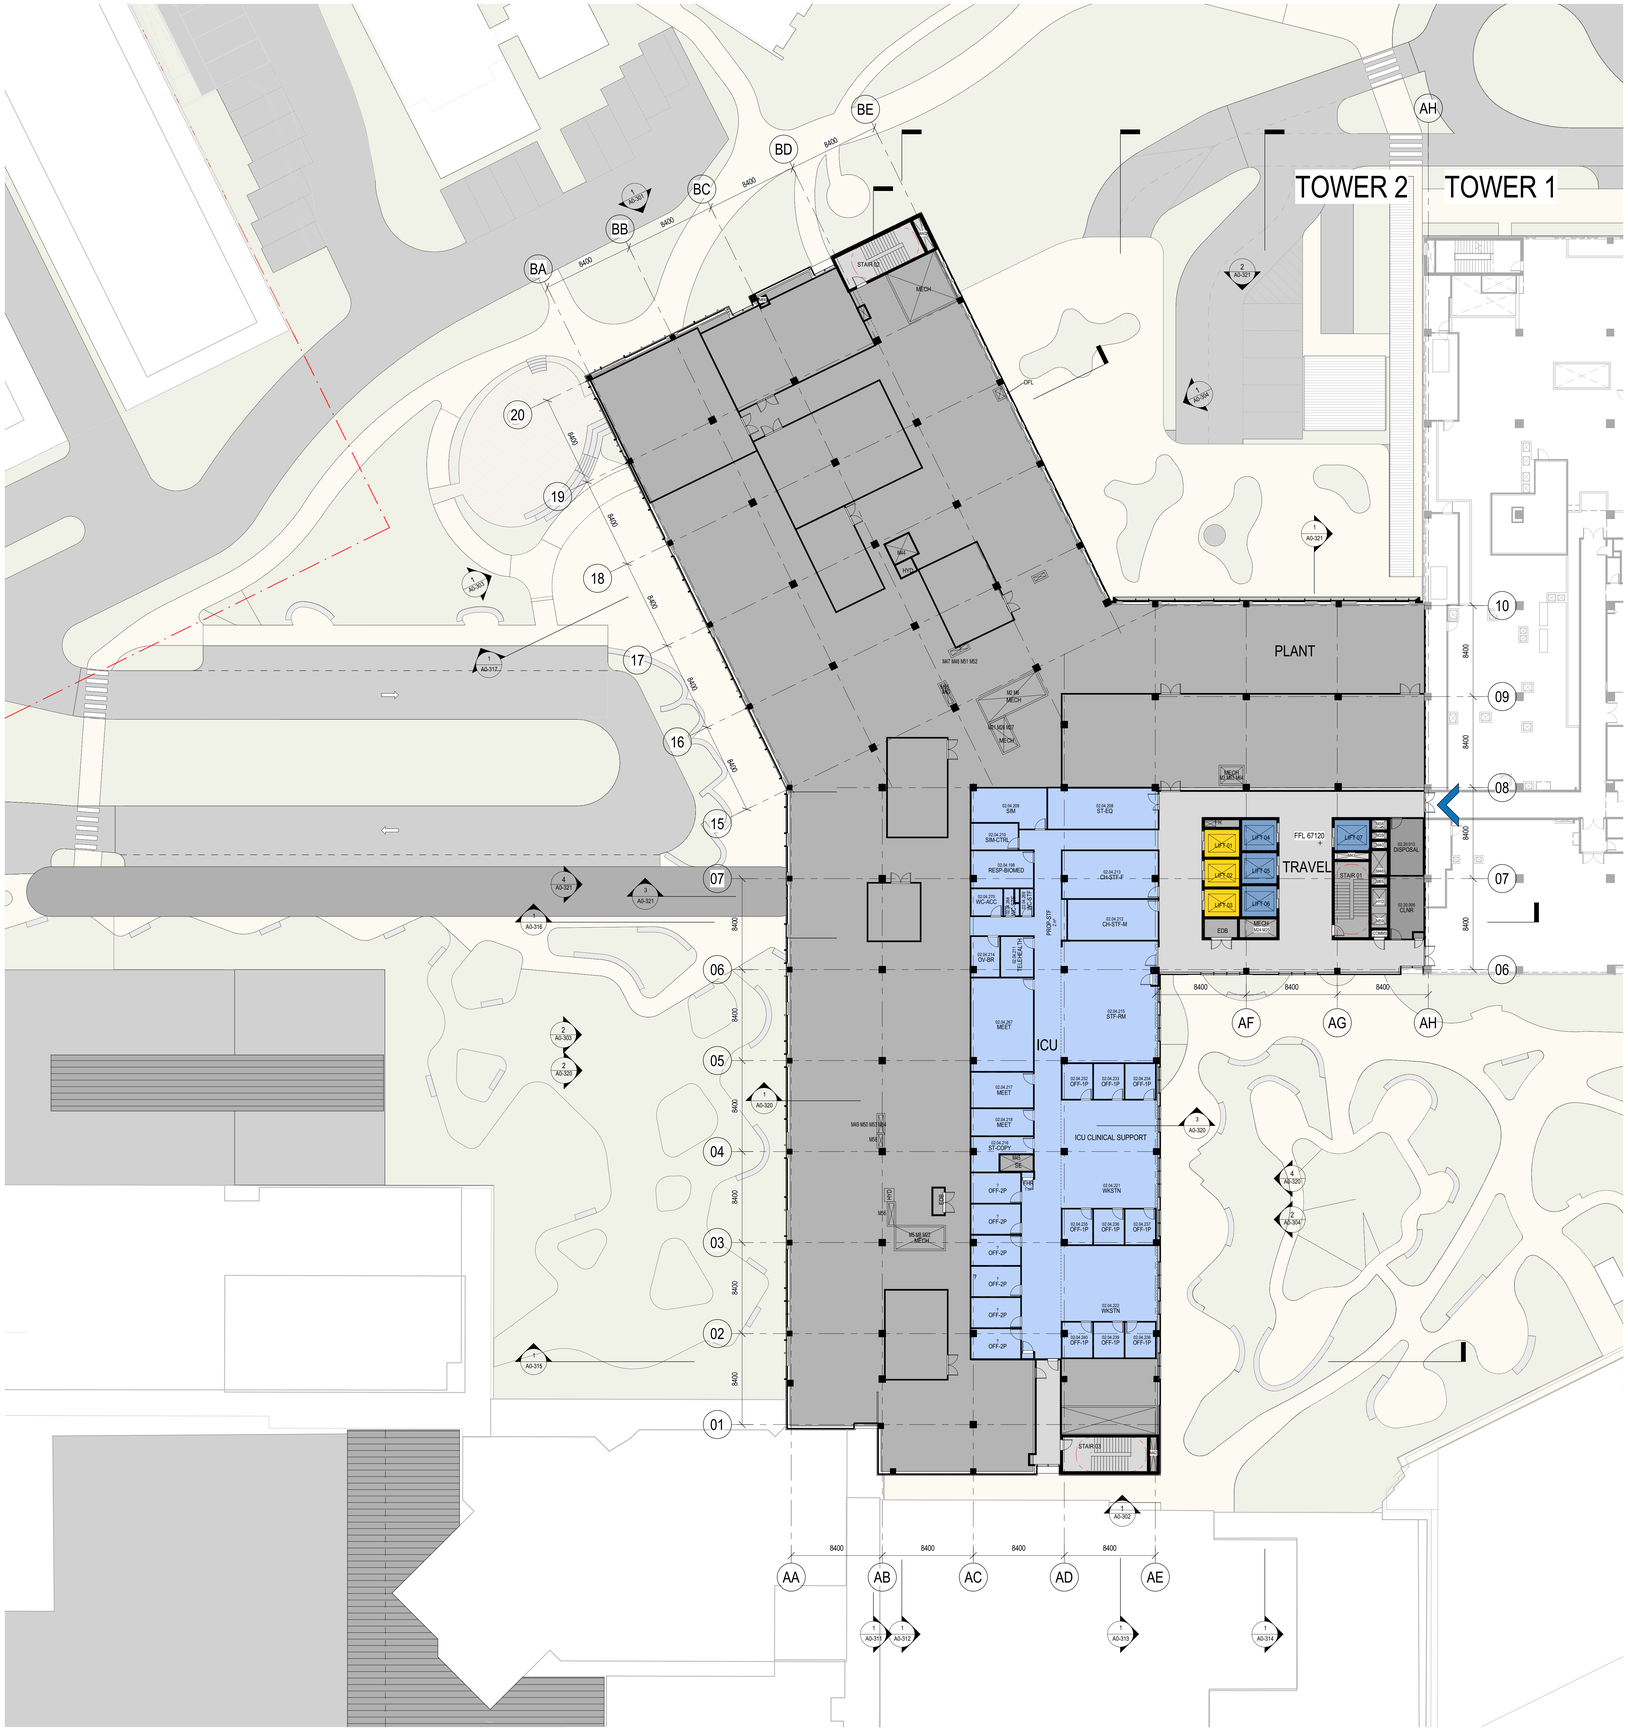

KEY/LEGEND

- BOH
- BOH & LOADING DOCK
- CLINICAL
- COLD SHELL
- EDUCATION
- FOH
- ICU
- INCENTRE DIALYSIS
- IR
- KITCHEN
- MEDICAL IMAGING
- PAEDS IPU
- PLANT
- TRANSIT LOUNGE
- TRAVEL
- LOGISTIC LINK
- LIFT - PUBLIC
- LIFT - PATIENT
- PUBLIC LIFT
- PATIENT LIFT
- FM / BED ACCESS
- PUBLIC ACCESS
- CAMPUS BOUNDARY LINE

DEPARTMENT ACRONYMS

BOH	BACK OF HOUSE
FOH	FRONT OF HOUSE
ICU	INTENSIVE CARE UNIT
IR	INTERVENTIONAL RADIOLOGY
PAEDS IPU	PAEDIATRIC INPATIENT UNIT

BVN

Telephone +61 2 8297 7200
Facsimile +61 2 8297 7299
www.bvn.com.au

ARCHITECTS REGISTRATION BOARD / NOMINATED ARCHITECTS

NSW
6308 WIOTOWKA TITCHOSKY
4937 JAMES GROSE
7115 JULIAN ASHTON
7502 MATTHEW BLAIR
7151 PHILLIP ROSSINGTON
7347 ANDREW HILL
10447 ALISON BOLAGE
10705 CATHERINE SKINNER

QLD
3162 NEIL LOGAN
3709 BRIAN DONOVAN
1595 MARK GRIMMER
3539 DAVID KELLY
3866 KEVIN O'BRIEN

INTELLECTUAL PROPERTY

COPYRIGHT BVN ARCHITECTURE PTY LIMITED. UNLESS OTHERWISE AGREED IN WRITING ALL RIGHTS TO THIS DOCUMENT ARE SUBJECT TO PAYMENT IN FULL OF ALL BVN CHARGES.THIS DOCUMENT MAY ONLY BE USED FOR THE EXPRESS PURPOSE AND PROJECT FOR WHICH IT HAS BEEN CREATED AND DELIVERED. AS NOTIFIED IN WRITING USED, OR COPIED. ANY UNAUTHORISED USE OF THIS DOCUMENT IS AT THE USER'S SOLE RISK AND WITHOUT LIMITING BVN'S RIGHTS THE USER RELEASES AND INDEMNIFIES BVN FROM AND AGAINST ALL LOSS SO ARISING.

NOTE

CONTRACTOR TO CHECK AND VERIFY ALL DIMENSIONS ON SITE PRIOR TO COMMENCEMENT OF WORK OR PREPARATION OF SHOP DRAWINGS. DO NOT SCALE THIS DRAWING.

ISSUE	DATE	FOR
A	04/08/2021	PRELIMINARY
B	13/08/2021	DRAFT SSDA ISSUE
C	12/11/2021	SSDA ISSUE

NOTE:
REFER TO CIVIL AND LANDSCAPE PACKAGE FOR EXTENT OF EXTERNAL WORKS

CLIENT

NSW GOVERNMENT Health Infrastructure

HEALTH INFRASTRUCTURE
MANAGING CONTRACTOR

PROJECT MANAGERS
CBRE
TEL 02 9333 3333
ARCHITECT
BVN Architecture
TEL 02 8297 7200
STRUCTURE / CIVIL
ACOR
TEL 02 9438 5098
MECHANICAL
ARUP
TEL 02 9320 9320
ELECTRICAL / COMMS
JHA
TEL 02 9437 1000
HYDRAULIC
ARUP
TEL 02 9320 9320
FIRE ENGINEERING
ARUP
TEL 02 9320 9320
LANDSCAPE
ARCADIA
TEL 02 8571 2900
BCA / DDA
BLACKETT MAGUIRE + GOLDSMITH
TEL 02 9211 7777

PROJECT
NEPEAN HOSPITAL - STAGE 2

DERBY ST
KINGSWOOD NSW 2747
NEPEAN

BVN PROJECT NUMBER
1903020.000

DRAWING KEY

TRUE NORTH

PROJECT NORTH

SCALE
As indicated @A0 DO NOT SCALE
0 1000 4000 8000
1:200mm


DRAWN BY: - CHECKED BY: -
DESIGNED BY: - APPROVED BY: -

STATUS
SSDA

DRAWING
GENERAL ARRANGEMENT PLAN - LEVEL 04

DRAWING NUMBER
NHR-BVN-DRW-ARC-TB2-A0-204

ISSUE
C

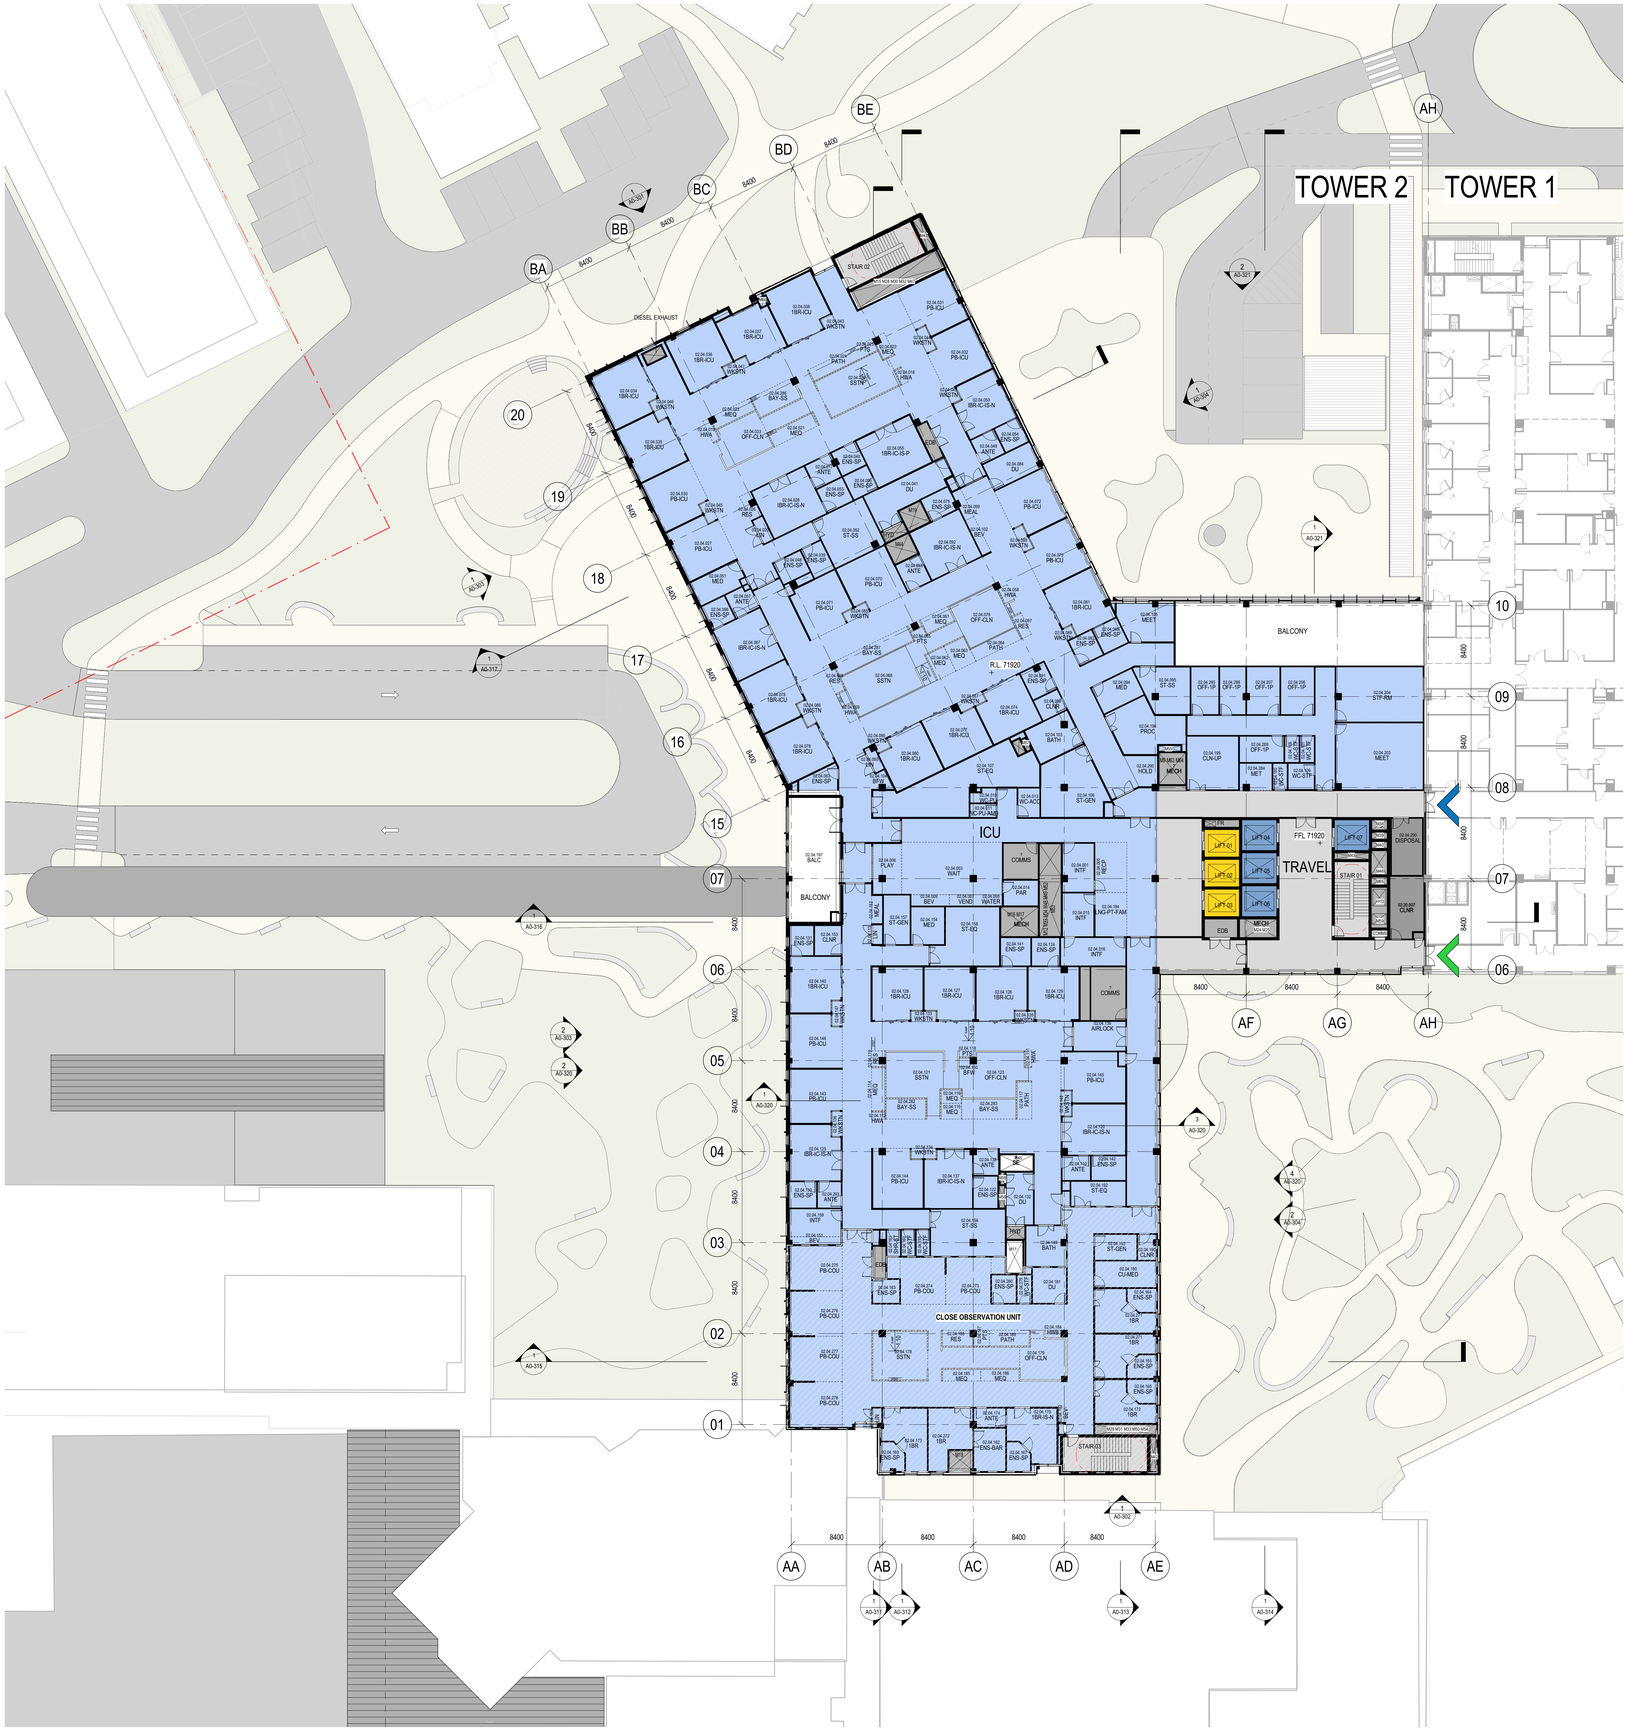

KEY/LEGEND

- BOH
- BOH & LOADING DOCK
- CLINICAL
- COLD SHELL
- EDUCATION
- FOH
- ICU
- INCENTRE DIALYSIS
- IR
- KITCHEN
- MEDICAL IMAGING
- PAEDS IPU
- PLANT
- TRANSIT LOUNGE
- TRAVEL
- LOGISTIC LINK
- LIFT - PUBLIC
- LIFT - PATIENT

- PUBLIC LIFT
- PATIENT LIFT
- FM / BED ACCESS
- PUBLIC ACCESS
- CAMPUS BOUNDARY LINE

DEPARTMENT ACRONYMS

BOH	BACK OF HOUSE
FOH	FRONT OF HOUSE
ICU	INTENSIVE CARE UNIT
IR	INTERVENTIONAL RADIOLOGY
PAEDS IPU	PAEDIATRIC INPATIENT UNIT

BVN

Telephone +61 2 8297 7200
Facsimile +61 2 8297 7299
www.bvn.com.au

ARCHITECTS REGISTRATION BOARD / NOMINATED ARCHITECTS

NSW
7109 WIKTORIA TITCHOSKY
4937 JAMES GROSE
7115 ALANA KENTON
7332 MATTHEW BLAIR
7151 PHILLIP ROSSINGTON
7151 PHILLIP ROSSINGTON
10447 ALISON BOLANDE
10705 CATHERINE SKINNER

QLD
3182 NEIL LOGAN
3729 BRIAN DONOVAN
1595 MARK GRIMMER
3539 DAVID KELLY
3866 KEVIN O'BRIEN

INTELLECTUAL PROPERTY
COPYRIGHT BVN ARCHITECTURE PTY LIMITED. UNLESS OTHERWISE AGREED IN WRITING ALL RIGHTS TO THIS DOCUMENT ARE SUBJECT TO PAYMENT IN FULL OF ALL BVN CHARGES.THIS DOCUMENT MAY ONLY BE USED FOR THE EXPRESS PURPOSE AND PROJECT FOR WHICH IT HAS BEEN CREATED AND DELIVERED. AS NOTIFIED IN WRITING USED, OR COPIED. ANY UNAUTHORISED USE OF THIS DOCUMENT IS AT THE USER'S SOLE RISK AND WITHOUT LIMITING BVN'S RIGHTS THE USER RELEASES AND INDEMNIFIES BVN FROM AND AGAINST ALL LOSS SO ARISING.

NOTE
CONTRACTOR TO CHECK AND VERIFY ALL DIMENSIONS ON SITE PRIOR TO COMMENCEMENT OF WORK OR FABRICATION OF SHOP DRAWINGS. DO NOT SCALE THIS DRAWING.

ISSUE	DATE	FOR
A	04/08/2021	PRELIMINARY
B	13/08/2021	DRAFT SSDA ISSUE
C	12/11/2021	SSDA ISSUE

NOTE:
REFER TO CIVIL AND LANDSCAPE PACKAGE FOR EXTENT OF EXTERNAL WORKS

CLIENT
NSW GOVERNMENT Health Infrastructure
HEALTH INFRASTRUCTURE
MANAGING CONTRACTOR

PROJECT MANAGERS
CBRE
TEL 02 9333 3333
ARCHITECT
BVN Architecture
TEL 02 8297 7200
STRUCTURE / CIVIL
ACOR
TEL 02 9438 5098
MECHANICAL
ARUP
TEL 02 9320 9320
ELECTRICAL / COMMS
JHA
TEL 02 9437 1000
HYDRAULIC
ARUP
TEL 02 9320 9320
FIRE ENGINEERING
ARUP
TEL 02 9320 9320
LANDSCAPE
ARCADIA
TEL 02 8571 2900
BCA / DDA
BLACKETT MAGUIRE + GOLDSMITH
TEL 02 9211 7777

PROJECT
NEPEAN HOSPITAL - STAGE 2

DERBY ST
KINGSWOOD NSW 2747
NEPEAN
BVN PROJECT NUMBER
1903020.000
DRAWING KEY


TRUE NORTH
PROJECT NORTH

SCALE
As indicated @A0 DO NOT SCALE
0 1000 4000 8000
1:200mm

DRAWN BY: -
CHECKED BY: -
DESIGNED BY: -
APPROVED BY: -
STATUS
SSDA
DRAWING

GENERAL ARRANGEMENT PLAN - LEVEL 05

DRAWING NUMBER
NHR-BVN-DRW-ARC-TB2-A0-205
ISSUE
C

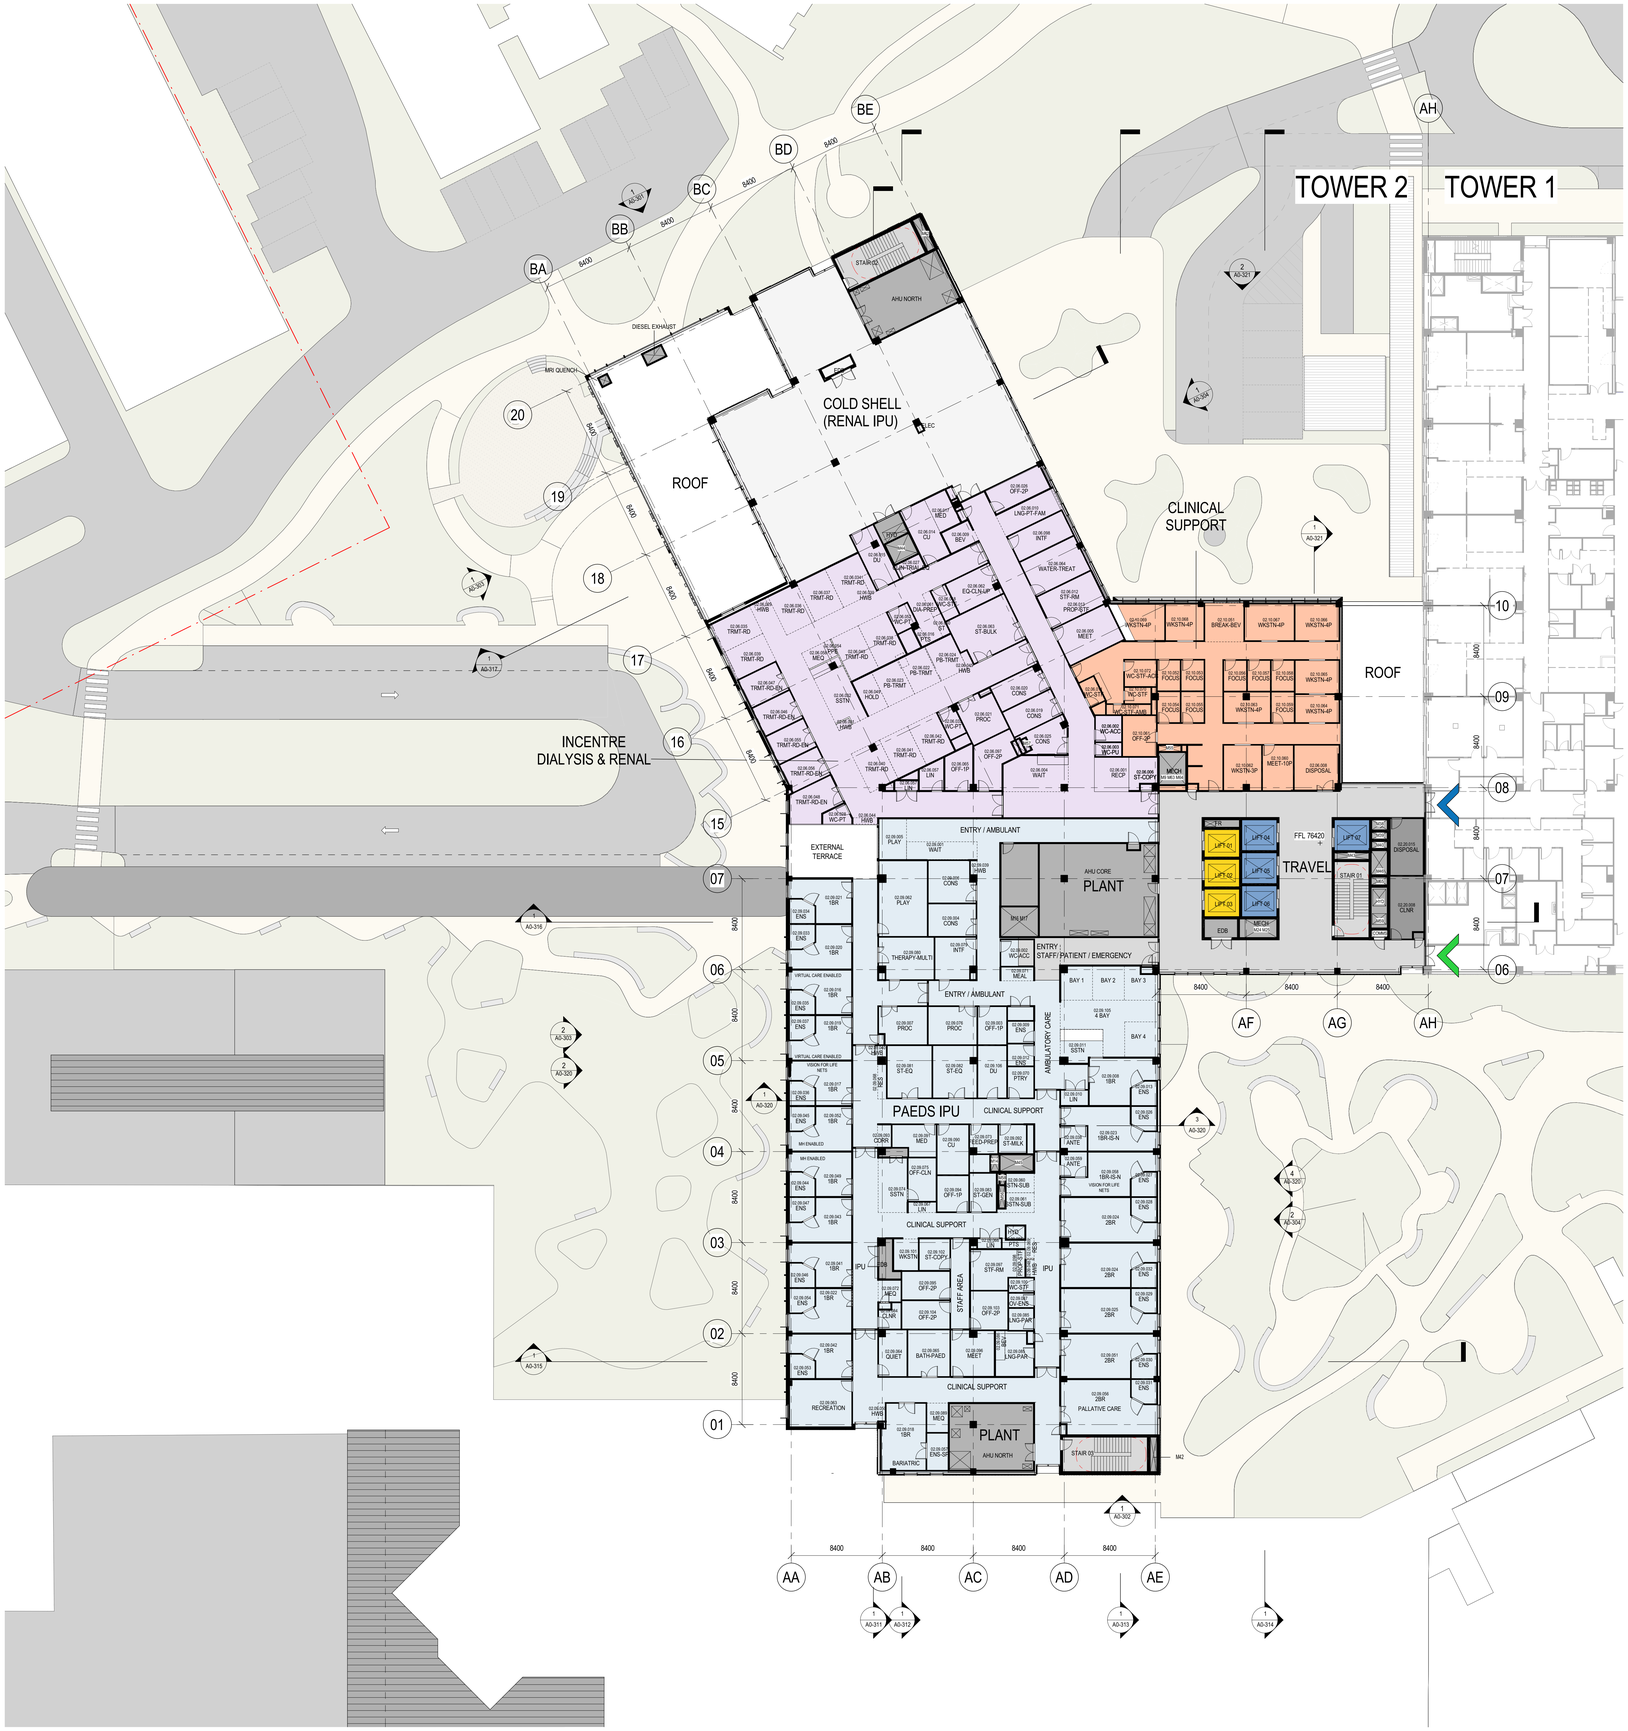

KEY/LEGEND

- BOH
- BOH & LOADING DOCK
- CLINICAL
- COLD SHELL
- EDUCATION
- FOH
- ICU
- INCENTRE DIALYSIS
- IR
- KITCHEN
- MEDICAL IMAGING
- PAEDS IPU
- PLANT
- TRANSIT LOUNGE
- TRAVEL
- LOGISTIC LINK
- LIFT - PUBLIC
- LIFT - PATIENT

- PUBLIC LIFT
- PATIENT LIFT
- FM / BED ACCESS
- PUBLIC ACCESS
- CAMPUS BOUNDARY LINE

DEPARTMENT ACRONYMS

BOH	BACK OF HOUSE
FOH	FRONT OF HOUSE
ICU	INTENSIVE CARE UNIT
IR	INTERVENTIONAL RADIOLOGY
PAEDS IPU	PAEDIATRIC INPATIENT UNIT

BVN

Telephone +61 2 8297 7200
Facsimile +61 2 8297 7299
www.bvn.com.au

ARCHITECTS REGISTRATION BOARD / NOMINATED ARCHITECTS

NSW
5208 WIKTOWKA TITCHOSKY
4937 JAMES GROSE
7115 JULIAN KENTON
7550 MATTHEW BLAIR
7151 PHILLIP ROSSINGTON
7348 ALEX MACKIE
10447 ALISON BOLANDE
10705 CATHERINE SKINNER

QLD
3078 NEIL LOGAN
3739 BRIAN DONOVAN
1595 MARK GRIMMER
3539 DAVID KELLY
3866 KEVIN O'BRIEN

INTELLECTUAL PROPERTY

COPYRIGHT BVN ARCHITECTURE PTY LIMITED. UNLESS OTHERWISE AGREED IN WRITING ALL RIGHTS TO THIS DOCUMENT ARE SUBJECT TO PAYMENT IN FULL OF ALL BVN CHARGES.THIS DOCUMENT MAY ONLY BE USED FOR THE EXPRESS PURPOSE AND PROJECT FOR WHICH IT HAS BEEN CREATED AND DELIVERED. AS NOTIFIED IN WRITING USED, OR COPIED. ANY UNAUTHORISED USE OF THIS DOCUMENT IS AT THE USER'S SOLE RISK AND WITHOUT LIMITING BVN'S RIGHTS THE USER RELEASES AND INDEMNIFIES BVN FROM AND AGAINST ALL LOSS SO ARISING.

NOTE
CONTRACTOR TO CHECK AND VERIFY ALL DIMENSIONS ON SITE PRIOR TO COMMENCEMENT OF WORK OR FABRICATION OF SHOP DRAWINGS. DO NOT SCALE THIS DRAWING.

ISSUE	DATE	FOR
A	04/08/2021	PRELIMINARY
B	13/09/2021	DRAFT SSDA ISSUE
C	12/11/2021	SSDA ISSUE

NOTE:
REFER TO CIVIL AND LANDSCAPE PACKAGE FOR EXTENT OF EXTERNAL WORKS

CLIENT

NSW GOVERNMENT Health Infrastructure

HEALTH INFRASTRUCTURE
MANAGING CONTRACTOR

PROJECT MANAGERS
CBRE
TEL 02 9333 3333
ARCHITECT
BVN Architecture
TEL 02 8297 7200
STRUCTURE / CIVIL
ACOR
TEL 02 9438 5098
MECHANICAL
ARUP
TEL 02 9320 9320
ELECTRICAL / COMMS
JHA
TEL 02 9437 1000
HYDRAULIC
ARUP
TEL 02 9320 9320
FIRE ENGINEERING
ARUP
TEL 02 9320 9320
LANDSCAPE
ARCADIA
TEL 02 8571 2900
BCA / DDA
BLACKETT MAGUIRE + GOLDSMITH
TEL 02 9211 7777

PROJECT
NEPEAN HOSPITAL - STAGE 2

DERBY ST
KINGSWOOD NSW 2747
NEPEAN
BVN PROJECT NUMBER
1903020.000
DRAWING KEY

TRUE NORTH
PROJECT NORTH

SCALE
As indicated @A0 DO NOT SCALE
0 1000 4000 8000
1:200mm

DRAWN BY: -
CHECKED BY: -
DESIGNED BY: -
APPROVED BY: -


STATUS
SSDA
DRAWING

GENERAL ARRANGEMENT PLAN - LEVEL 06

DRAWING NUMBER
NHR-BVN-DRW-ARC-TB2-A0-206

ISSUE
C

C:\Users\jbal\REVIT_LOCAL\2019\NHR-BVN-MOD-ARC-GEN-00M-NL00000 - STAGE TWO SSDA_Jimmy_Bai.rvt 12/11/2021 12:56:03 PM

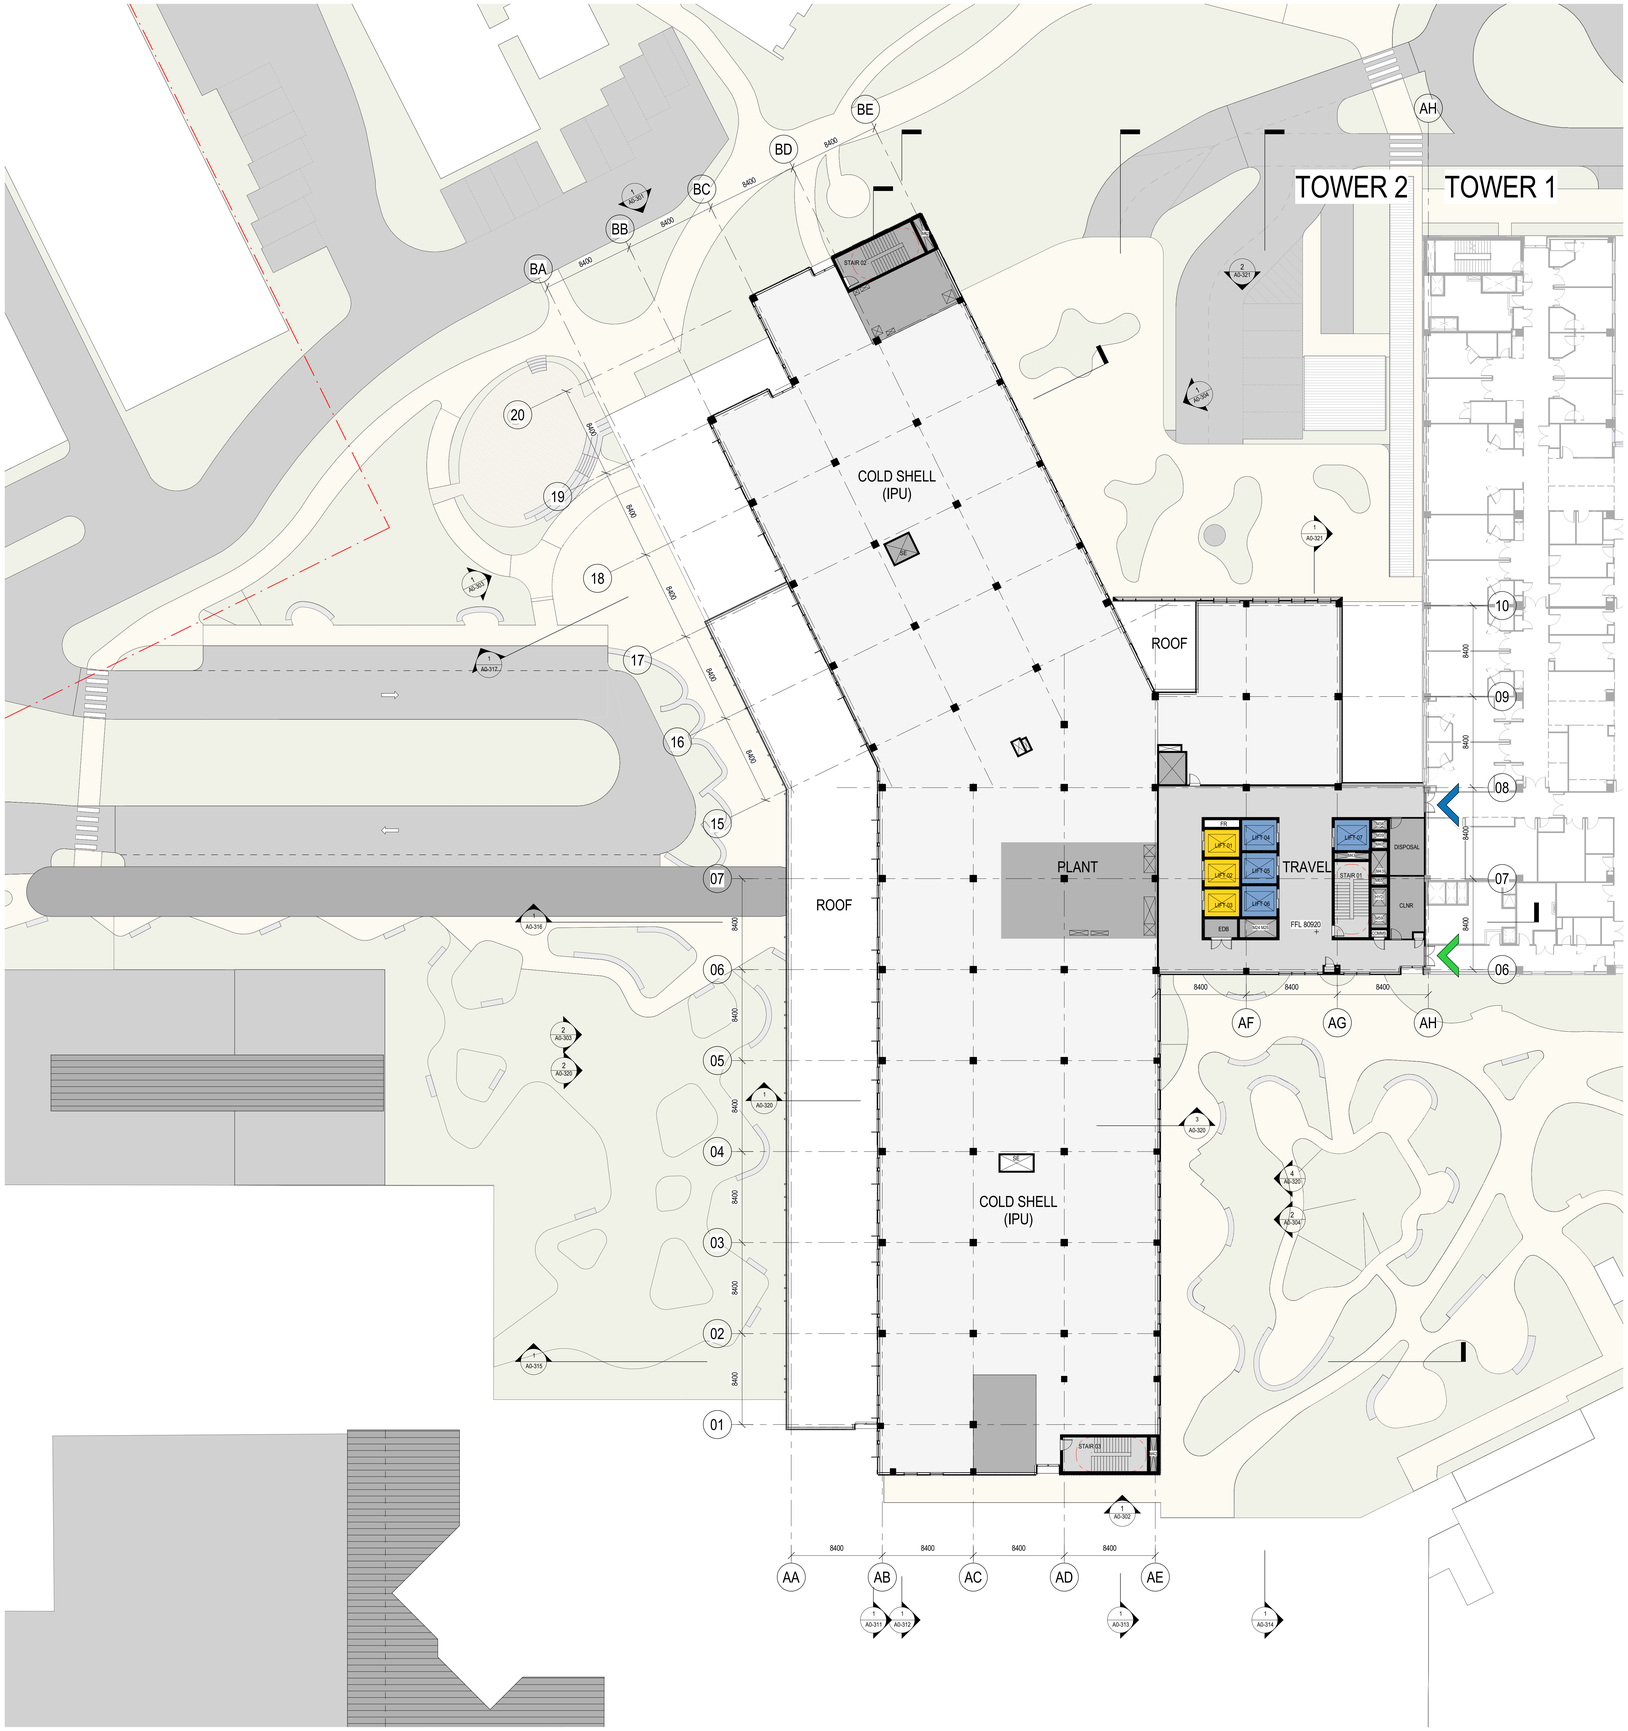

KEY/LEGEND

- BOH
- BOH & LOADING DOCK
- CLINICAL
- COLD SHELL
- EDUCATION
- FOH
- ICU
- INCENTRE DIALYSIS
- IR
- KITCHEN
- MEDICAL IMAGING
- PAEDS IPU
- PLANT
- TRANSIT LOUNGE
- TRAVEL
- LOGISTIC LINK
- LIFT - PUBLIC
- LIFT - PATIENT

- PUBLIC LIFT
- PATIENT LIFT
- FM / BED ACCESS
- PUBLIC ACCESS
- CAMPUS BOUNDARY LINE

DEPARTMENT ACRONYMS

BOH	BACK OF HOUSE
FOH	FRONT OF HOUSE
ICU	INTENSIVE CARE UNIT
IR	INTERVENTIONAL RADIOLOGY
PAEDS IPU	PAEDIATRIC INPATIENT UNIT

BVN

Telephone +61 2 8297 7200
Facsimile +61 2 8297 7299
www.bvn.com.au

ARCHITECTS REGISTRATION BOARD / NOMINATED ARCHITECTS

NSW
5208 WIKTORIA TITCHKOSKY
4937 JAMES GROSE
7115 JILLIAN ASHTON
7502 MATTHEW BLAIR
7151 PHILLIP ROSSINGTON
7151 PHILLIP ROSSINGTON
10447 ALISON BOLANDE
10705 CATHERINE SKINNER

QLD
3180 NEIL LOGAN
3709 BRIAN DONOVAN
1595 MARK GRIMMER
5539 DAVID KELLY
3866 KEVIN O'BRIEN

INTELLECTUAL PROPERTY

COPYRIGHT BVN ARCHITECTURE PTY LIMITED. UNLESS OTHERWISE AGREED IN WRITING ALL RIGHTS TO THIS DOCUMENT ARE SUBJECT TO PAYMENT IN FULL OF ALL BVN CHARGES.THIS DOCUMENT MAY ONLY BE USED FOR THE EXPRESS PURPOSE AND PROJECT FOR WHICH IT HAS BEEN CREATED AND DELIVERED. AS NOTIFIED IN WRITING. UNAUTHORISED USE OF THIS DOCUMENT MAY NOT BE USED, OR COPIED. ANY UNAUTHORISED USE OF THIS DOCUMENT IS AT THE USER'S SOLE RISK AND WITHOUT LIMITING BVN'S RIGHTS THE USER RELEASES AND INDEMNIFIES BVN FROM AND AGAINST ALL LOSS SO ARISING.

NOTE
CONTRACTOR TO CHECK AND VERIFY ALL DIMENSIONS ON SITE PRIOR TO COMMENCEMENT OF WORK OR PREPARATION OF SHOP DRAWINGS. DO NOT SCALE THIS DRAWING.

ISSUE	DATE	FOR
A	04/08/2021	PRELIMINARY
B	13/08/2021	DRAFT SSDA ISSUE
C	12/11/2021	SSDA ISSUE

NOTE:
REFER TO CIVIL AND LANDSCAPE PACKAGE FOR EXTENT OF EXTERNAL WORKS

CLIENT
NSW GOVERNMENT Health Infrastructure
HEALTH INFRASTRUCTURE
MANAGING CONTRACTOR

PROJECT MANAGERS
CBRE
TEL 02 9333 3333
ARCHITECT
BVN Architecture
TEL 02 8297 7200
STRUCTURE / CIVIL
ACOR
TEL 02 9438 5098
MECHANICAL
ARUP
TEL 02 9320 9320
ELECTRICAL / COMMS
JHA
TEL 02 9437 1000
HYDRAULIC
ARUP
TEL 02 9320 9320
FIRE ENGINEERING
ARUP
TEL 02 9320 9320
LANDSCAPE
ARCADIA
TEL 02 8571 2900
BCA / DDA
BLACKETT MAGUIRE + GOLDSMITH
TEL 02 9211 7777

PROJECT
NEPEAN HOSPITAL - STAGE 2

DERBY ST
KINGSWOOD NSW 2747
NEPEAN
BVN PROJECT NUMBER
1903020.000
DRAWING KEY


TRUE NORTH
PROJECT NORTH

SCALE
As indicated @A0 DO NOT SCALE
0 1000 4000 8000
1:200mm

DRAWN BY: -
CHECKED BY: -
DESIGNED BY: -
APPROVED BY: -
STATUS
SSDA
DRAWING

GENERAL ARRANGEMENT PLAN - LEVEL 07

DRAWING NUMBER
NHR-BVN-DRW-ARC-TB2-A0-207
ISSUE
C

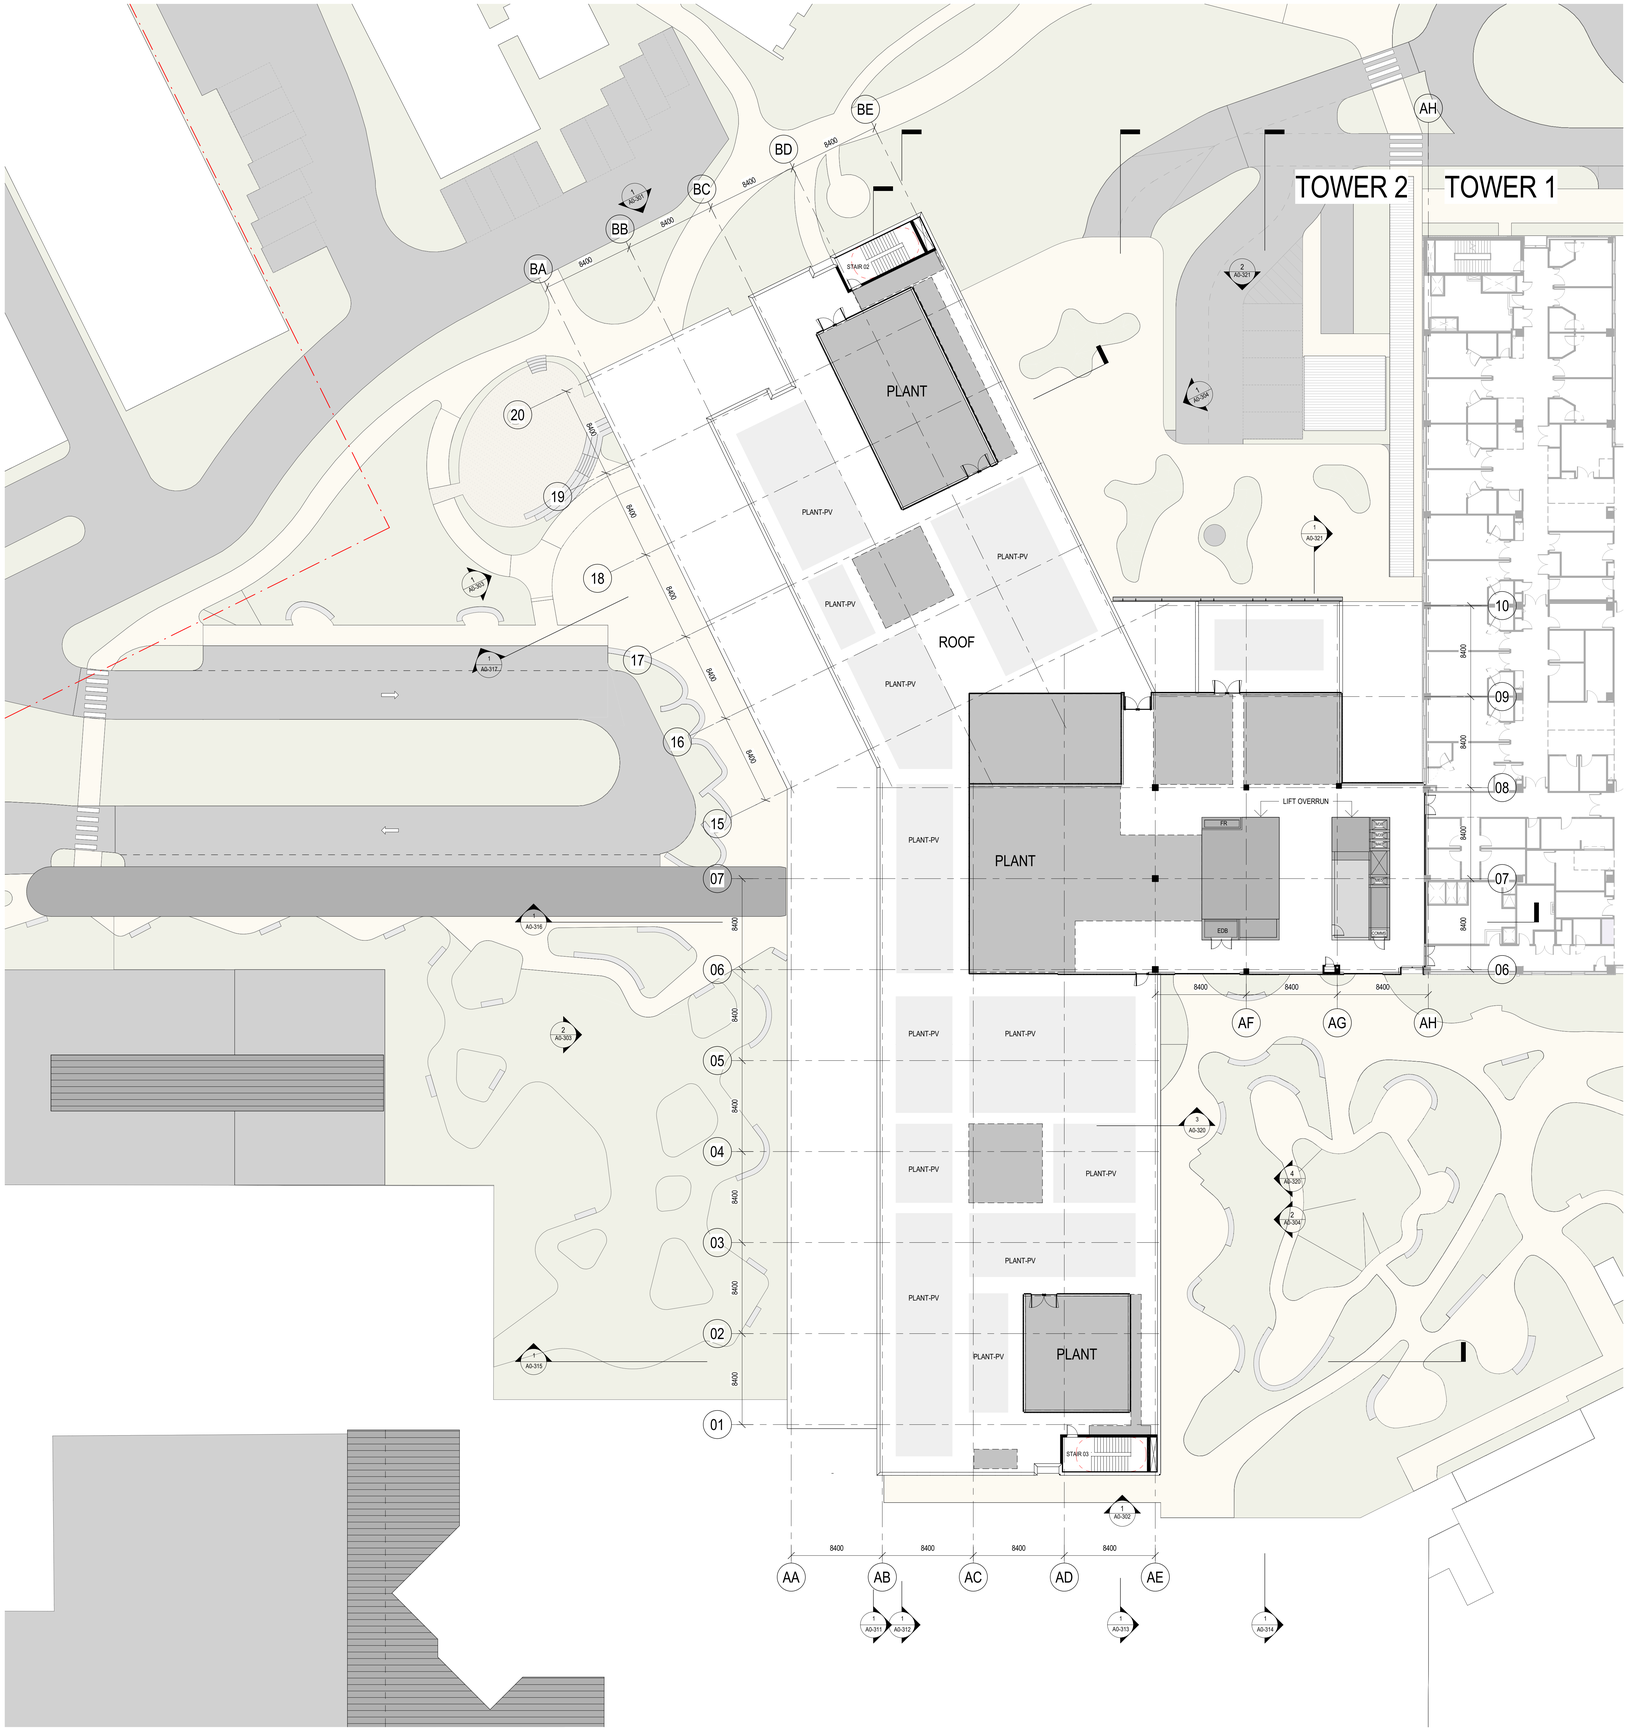

KEY/LEGEND

- BOH
- BOH & LOADING DOCK
- CLINICAL
- COLD SHELL
- EDUCATION
- FOH
- ICU
- INCENTRE DIALYSIS
- IR
- KITCHEN
- MEDICAL IMAGING
- PAEDS IPU
- PLANT
- TRANSIT LOUNGE
- TRAVEL
- LOGISTIC LINK
- LIFT - PUBLIC
- LIFT - PATIENT
- PUBLIC LIFT
- PATIENT LIFT
- FM / BED ACCESS
- PUBLIC ACCESS
- CAMPUS BOUNDARY LINE

DEPARTMENT ACRONYMS

BOH	BACK OF HOUSE
FOH	FRONT OF HOUSE
ICU	INTENSIVE CARE UNIT
IR	INTERVENTIONAL RADIOLOGY
PAEDS IPU	PAEDIATRIC INPATIENT UNIT

BVN

Telephone +61 2 8297 7200
Facsimile +61 2 8297 7299
www.bvn.com.au

ARCHITECTS REGISTRATION BOARD / NOMINATED ARCHITECTS

NSW
5208 WIKTORIA TITCHKOSKY
4937 JAMES GROSE
7115 JULIAN ASHTON
7502 MATTHEW BLAIR
7151 PHILLIP ROSSINGTON
7348 ANDREW DUFF
10447 ALISON BOLANDE
10705 CATHERINE SKINNER

QLD
3182 NEIL LOGAN
3709 BRIAN DONOVAN
1595 MARK GRIMMER
3539 DAVID KELLY
3866 KEVIN O'BRIEN

INTELLECTUAL PROPERTY

COPYRIGHT BVN ARCHITECTURE PTY LIMITED. UNLESS OTHERWISE AGREED IN WRITING ALL RIGHTS TO THIS DOCUMENT ARE SUBJECT TO PAYMENT IN FULL OF ALL BVN CHARGES.THIS DOCUMENT MAY ONLY BE USED FOR THE EXPRESS PURPOSE AND PROJECT FOR WHICH IT HAS BEEN CREATED AND DELIVERED. AS NOTIFIED IN WRITING. UNLESS THIS DOCUMENT IS USED AS IT WAS INTENDED TO BE USED, OR COPIED. ANY UNAUTHORISED USE OF THIS DOCUMENT IS AT THE USER'S SOLE RISK AND WITHOUT LIMITING BVN'S RIGHTS THE USER RELEASES AND INDEMNIFIES BVN FROM AND AGAINST ALL LOSS SO ARISING.

NOTE
CONTRACTOR TO CHECK AND VERIFY ALL DIMENSIONS ON SITE PRIOR TO COMMENCEMENT OF WORK OR FABRICATION OF SHOP DRAWINGS. DO NOT SCALE THIS DRAWING.

ISSUE	DATE	FOR
A	04/08/2021	PRELIMINARY
B	13/08/2021	DRAFT SSDA ISSUE
C	12/11/2021	SSDA ISSUE

NOTE:
REFER TO CIVIL AND LANDSCAPE PACKAGE FOR EXTENT OF EXTERNAL WORKS

CLIENT
NSW GOVERNMENT Health Infrastructure
HEALTH INFRASTRUCTURE
MANAGING CONTRACTOR

PROJECT MANAGERS
CBRE
TEL 02 9333 3333
ARCHITECT
BVN Architecture
TEL 02 8297 7200
STRUCTURE / CIVIL
ACOR
TEL 02 9438 5098
MECHANICAL
ARUP
TEL 02 9320 9320
ELECTRICAL / COMMS
JHA
TEL 02 9437 1000
HYDRAULIC
ARUP
TEL 02 9320 9320
FIRE ENGINEERING
ARUP
TEL 02 9320 9320
LANDSCAPE
ARCADIA
TEL 02 8571 2900
BCA / DDA
BLACKETT MAGUIRE + GOLDSMITH
TEL 02 9211 7777

PROJECT
NEPEAN HOSPITAL - STAGE 2

DERBY ST
KINGSWOOD NSW 2747
NEPEAN
BVN PROJECT NUMBER
1903020.000
DRAWING KEY

TRUE NORTH
PROJECT NORTH


SCALE
As indicated @A0 DO NOT SCALE
0 1000 4000 8000
1:200mm

DRAWN BY: -
CHECKED BY: -
DESIGNED BY: -
APPROVED BY: -
STATUS
SSDA
DRAWING

GENERAL ARRANGEMENT PLAN - LEVEL 08

DRAWING NUMBER
NHR-BVN-DRW-ARC-TB2-A0-208

ISSUE
C

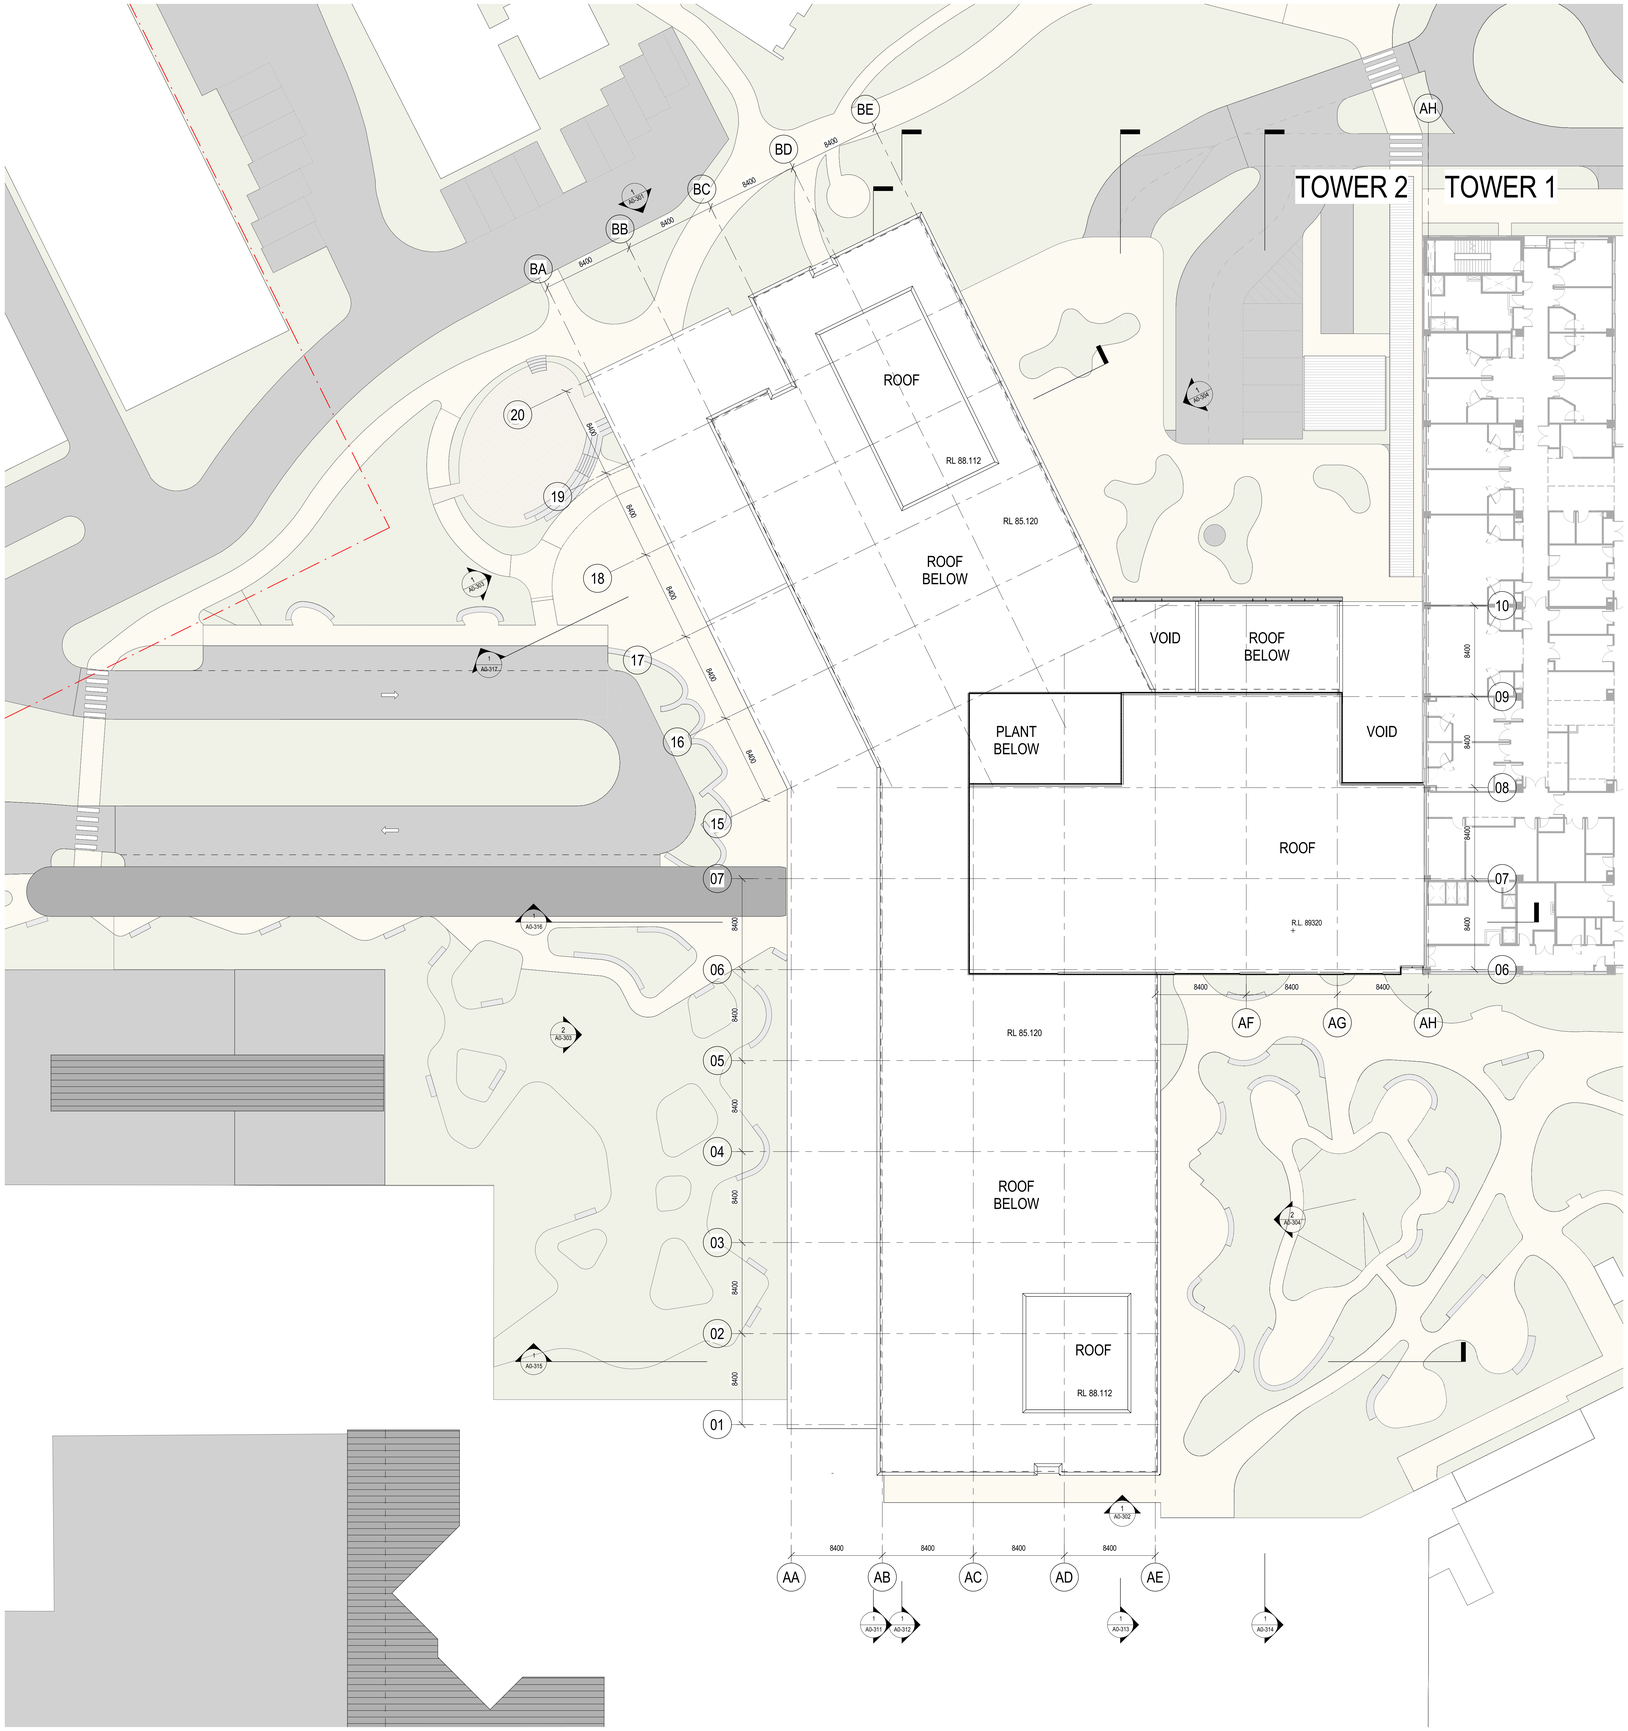

KEY/LEGEND

- BOH
- BOH & LOADING DOCK
- CLINICAL
- COLD SHELL
- EDUCATION
- FOH
- ICU
- INCENTRE DIALYSIS
- IR
- KITCHEN
- MEDICAL IMAGING
- PAEDS IPU
- PLANT
- TRANSIT LOUNGE
- TRAVEL
- LOGISTIC LINK
- LIFT - PUBLIC
- LIFT - PATIENT
- PUBLIC LIFT
- PATIENT LIFT
- FM / BED ACCESS
- PUBLIC ACCESS
- CAMPUS BOUNDARY LINE

DEPARTMENT ACRONYMS

BOH	BACK OF HOUSE
FOH	FRONT OF HOUSE
ICU	INTENSIVE CARE UNIT
IR	INTERVENTIONAL RADIOLOGY
PAEDS IPU	PAEDIATRIC INPATIENT UNIT

BVN

Telephone +61 2 8297 7200
Facsimile +61 2 8297 7299
www.bvn.com.au

ARCHITECTS REGISTRATION BOARD / NOMINATED ARCHITECTS

NSW
7208 WIOTOWKA TITCHKOSKY
4031 JAMES GROSE
7115 JULIAN ASHTON
7322 MATTHEW BLAIR
7151 PHILLIP ROSSINGTON
7348 ANDREW MAY
10447 ALISON BOLAGE
10705 CATHERINE SKINNER

QLD
3162 NEIL LOGAN
3709 BRIAN DONOVAN
1595 MARK GRIMMER
3539 DAVID KELLY
3866 KEVIN O'BRIEN

INTELLECTUAL PROPERTY

COPYRIGHT BVN ARCHITECTURE PTY LIMITED. UNLESS OTHERWISE AGREED IN WRITING ALL RIGHTS TO THIS DOCUMENT ARE SUBJECT TO PAYMENT IN FULL OF ALL BVN CHARGES.THIS DOCUMENT MAY ONLY BE USED FOR THE EXPRESS PURPOSE AND PROJECT FOR WHICH IT HAS BEEN CREATED AND DELIVERED. AS NOTIFIED IN WRITING. UNLESS THIS DOCUMENT IS MARKED AS ISSUED FOR USE, OR COPIED. ANY UNAUTHORISED USE OF THIS DOCUMENT IS AT THE USER'S SOLE RISK AND WITHOUT LIMITING BVN'S RIGHTS THE USER RELEASES AND INDEMNIFIES BVN FROM AND AGAINST ALL LOSS SO ARISING.

NOTE
CONTRACTOR TO CHECK AND VERIFY ALL DIMENSIONS ON SITE PRIOR TO COMMENCEMENT OF WORK OR PREPARATION OF SHOP DRAWINGS. DO NOT SCALE THIS DRAWING.

ISSUE	DATE	FOR
A	04/06/2021	PRELIMINARY
B	13/08/2021	DRAFT SSDA ISSUE
C	12/11/2021	SSDA ISSUE

NOTE:
REFER TO CIVIL AND LANDSCAPE PACKAGE FOR EXTENT OF EXTERNAL WORKS

CLIENT
NSW GOVERNMENT Health Infrastructure
HEALTH INFRASTRUCTURE
MANAGING CONTRACTOR

PROJECT MANAGERS
CBRE
TEL 02 9333 3333
ARCHITECT
BVN Architecture
TEL 02 8297 7200
STRUCTURE / CIVIL
ACOR
TEL 02 9438 5098
MECHANICAL
ARUP
TEL 02 9320 9320
ELECTRICAL / COMMS
JHA
TEL 02 9437 1000
HYDRAULIC
ARUP
TEL 02 9320 9320
FIRE ENGINEERING
ARUP
TEL 02 9320 9320
LANDSCAPE
ARCADIA
TEL 02 8571 2900
BCA / DDA
BLACKETT MAGUIRE + GOLDSMITH
TEL 02 9211 7777

PROJECT
NEPEAN HOSPITAL - STAGE 2

DERBY ST
KINGSWOOD NSW 2747
NEPEAN
BVN PROJECT NUMBER
1903020.000
DRAWING KEY


TRUE NORTH
PROJECT NORTH

SCALE
As indicated @A0 DO NOT SCALE
0 1000 4000 8000
1:200mm

DRAWN BY: -
CHECKED BY: -
DESIGNED BY: -
APPROVED BY: -
STATUS
SSDA
DRAWING

GENERAL ARRANGEMENT PLAN - LEVEL 09

DRAWING NUMBER
NHR-BVN-DRW-ARC-TB2-A0-209
ISSUE
C

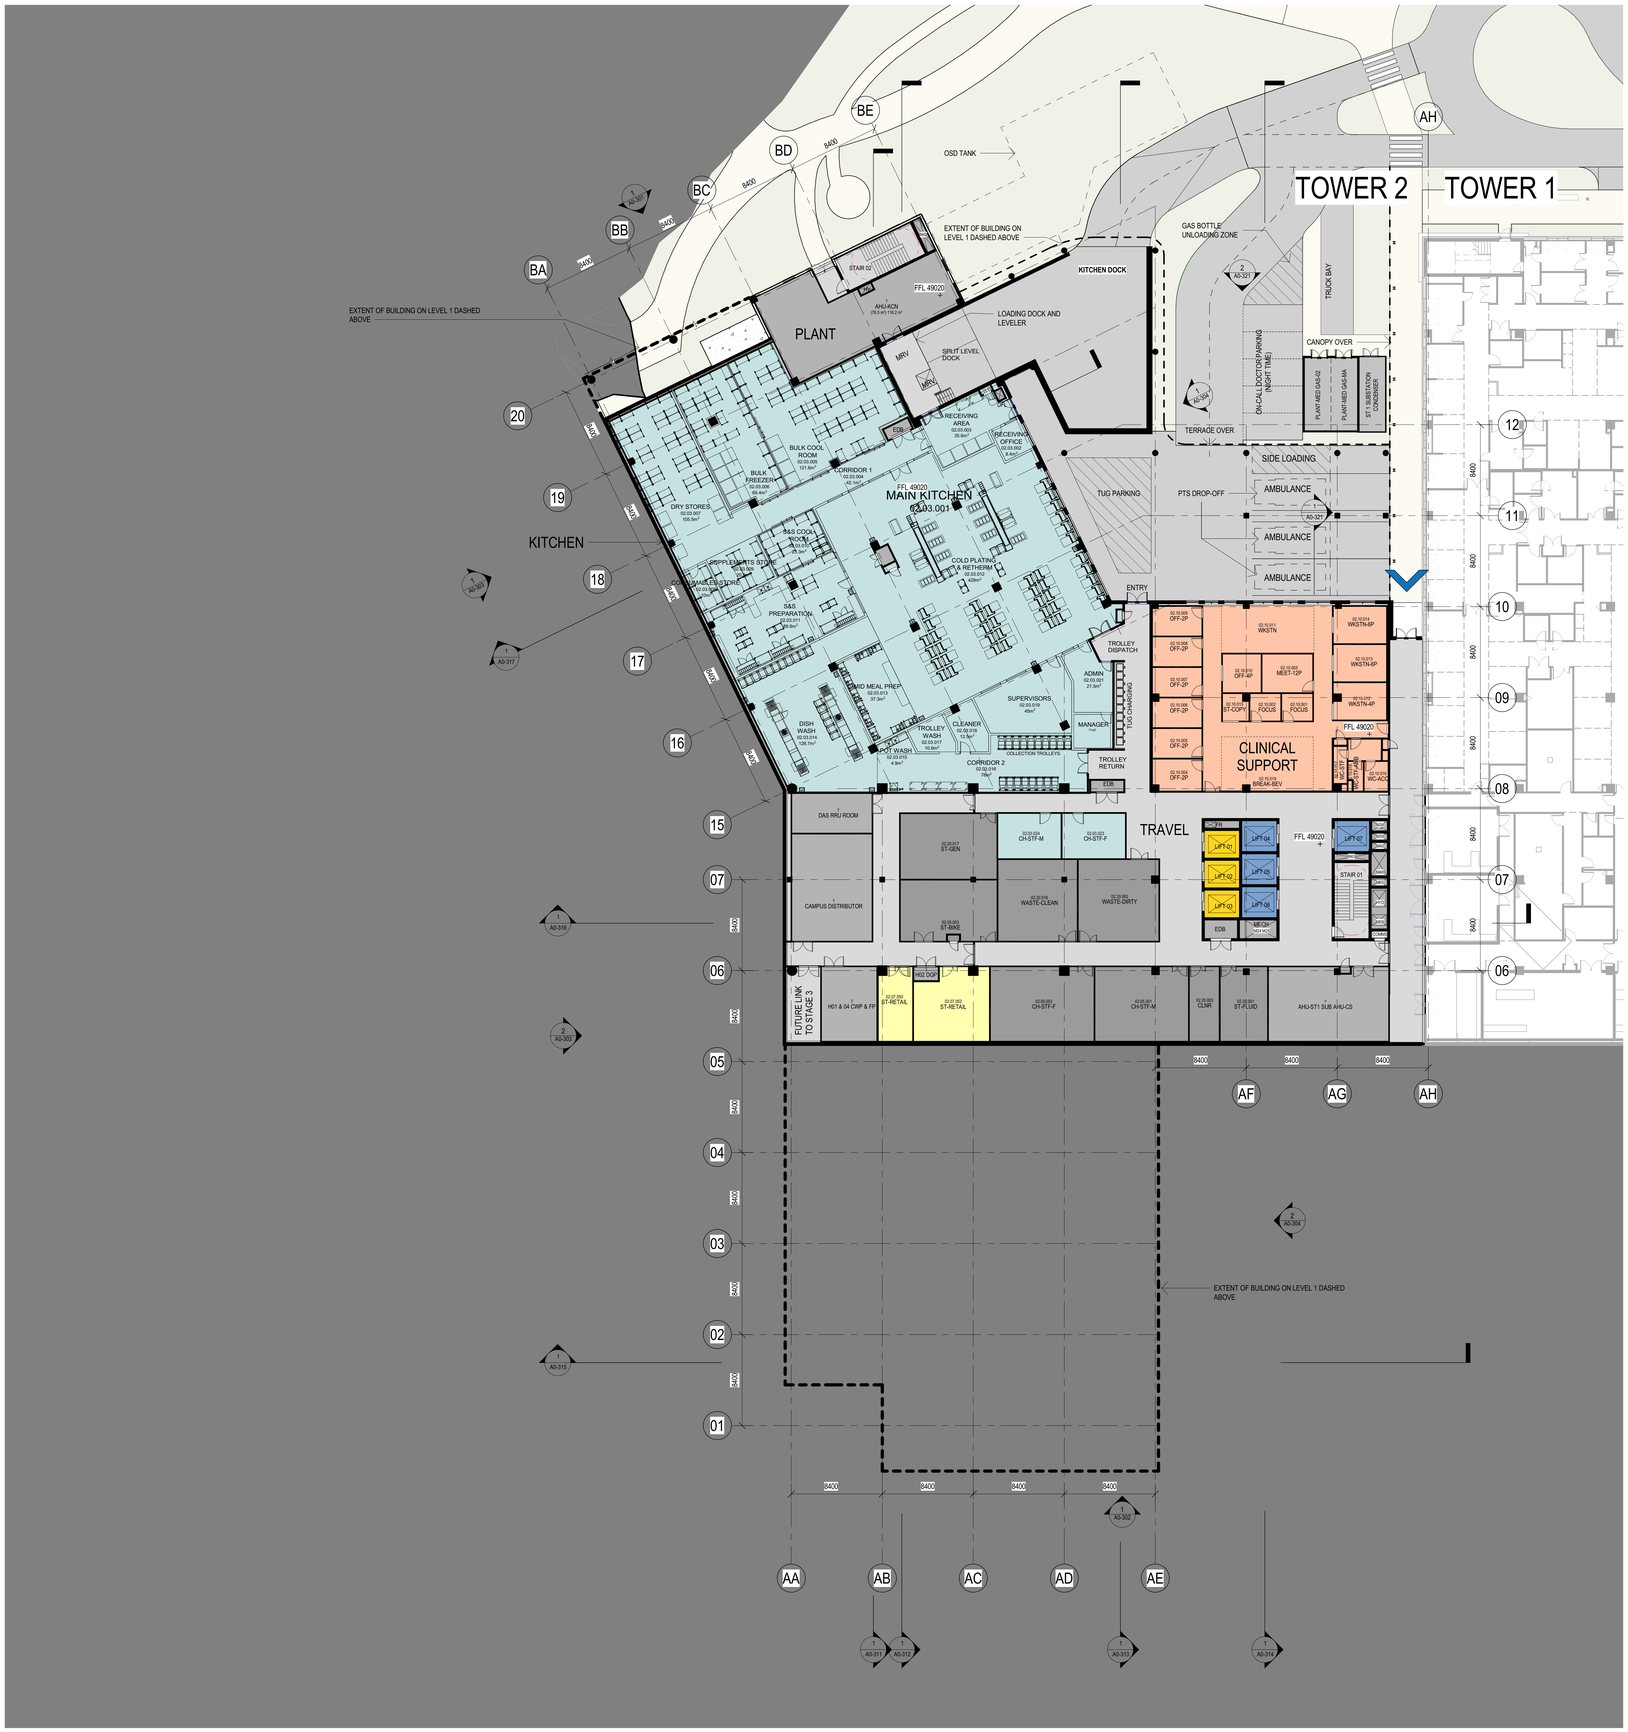

KEY/LEGEND

- BOH
- BOH & LOADING DOCK
- CLINICAL
- COLD SHELL
- EDUCATION
- FOH
- ICU
- INCENTRE DIALYSIS
- IR
- KITCHEN
- MEDICAL IMAGING
- PAEDS IPU
- PLANT
- TRANSIT LOUNGE
- TRAVEL
- LOGISTIC LINK
- LIFT - PUBLIC
- LIFT - PATIENT

- PUBLIC LIFT
- PATIENT LIFT
- FM / BED ACCESS
- PUBLIC ACCESS
- CAMPUS BOUNDARY LINE

DEPARTMENT ACRONYMS

BOH	BACK OF HOUSE
FOH	FRONT OF HOUSE
ICU	INTENSIVE CARE UNIT
IR	INTERVENTIONAL RADIOLOGY
PAEDS IPU	PAEDIATRIC INPATIENT UNIT

BVN

Telephone +61 2 8297 7200
Facsimile +61 2 8297 7299
www.bvn.com.au

ARCHITECTS REGISTRATION BOARD / NOMINATED ARCHITECTS

NSW
6359 WIOTOWKA TITCHOSKY
4937 JAMES GROSE
7115 JULIAN KENTON
7332 MATTHEW BLAIR
7151 PHILLIP ROSSINGTON
7241 JAMES HOLE
10447 ALISON BOUAGE
10705 CATHERINE SKINNER

QLD
3182 NEIL LOGAN
3709 BRIAN DONOVAN
1595 MARK GRIMMER
5539 DAVID KELLY
3866 KEVIN O'BRIEN

INTELLECTUAL PROPERTY

COPYRIGHT BVN ARCHITECTURE PTY LIMITED. UNLESS OTHERWISE AGREED IN WRITING ALL RIGHTS TO THIS DOCUMENT ARE SUBJECT TO PAYMENT IN FULL OF ALL BVN CHARGES.THIS DOCUMENT MAY ONLY BE USED FOR THE EXPRESS PURPOSE AND PROJECT FOR WHICH IT HAS BEEN CREATED AND DELIVERED. AS NOTIFIED IN WRITING, UNLESS THIS DOCUMENT IS USED FOR THE PURPOSE IT WAS, OR COPIED. ANY UNAUTHORISED USE OF THIS DOCUMENT IS AT THE USER'S SOLE RISK AND WITHOUT LIMITING BVN'S RIGHTS THE USER RELEASES AND INDEMNIFIES BVN FROM AND AGAINST ALL LOSS SO ARISING.

NOTE
CONTRACTOR TO CHECK AND VERIFY ALL DIMENSIONS ON SITE PRIOR TO COMMENCEMENT OF WORK OR PREPARATION OF SHOP DRAWINGS. DO NOT SCALE THIS DRAWING.

ISSUE	DATE	FOR
A	04/06/2021	PRELIMINARY
B	13/08/2021	DRAFT SSDA ISSUE
C	12/11/2021	SSDA ISSUE

NOTE:
REFER TO CIVIL AND LANDSCAPE PACKAGE FOR EXTENT OF EXTERNAL WORKS

CLIENT
NSW GOVERNMENT Health Infrastructure
HEALTH INFRASTRUCTURE
MANAGING CONTRACTOR

PROJECT MANAGERS
CBRE
TEL 02 9333 3333
ARCHITECT
BVN Architecture
TEL 02 8297 7200
STRUCTURE / CIVIL
ACOR
TEL 02 9438 5098
MECHANICAL
ARUP
TEL 02 9320 9320
ELECTRICAL / COMMS
JHA
TEL 02 9437 1000
HYDRAULIC
ARUP
TEL 02 9320 9320
FIRE ENGINEERING
ARUP
TEL 02 9320 9320
LANDSCAPE
ARCADIA
TEL 02 8571 2900
BCA / DDA
BLACKETT MAGUIRE + GOLDSMITH
TEL 02 9211 7777

PROJECT
NEPEAN HOSPITAL - STAGE 2

DERBY ST
KINGSWOOD NSW 2747
NEPEAN
BVN PROJECT NUMBER
1903020.000
DRAWING KEY


TRUE NORTH
PROJECT NORTH

SCALE
As indicated @A0 DO NOT SCALE
0 1000 4000 8000
1:200mm

DRAWN BY: -
CHECKED BY: -
DESIGNED BY: -
APPROVED BY: -
STATUS
SSDA
DRAWING

GENERAL ARRANGEMENT PLAN - LEVEL 00

DRAWING NUMBER	ISSUE
NHR-BVN-DRW-ARC-TB2-A0-200	C

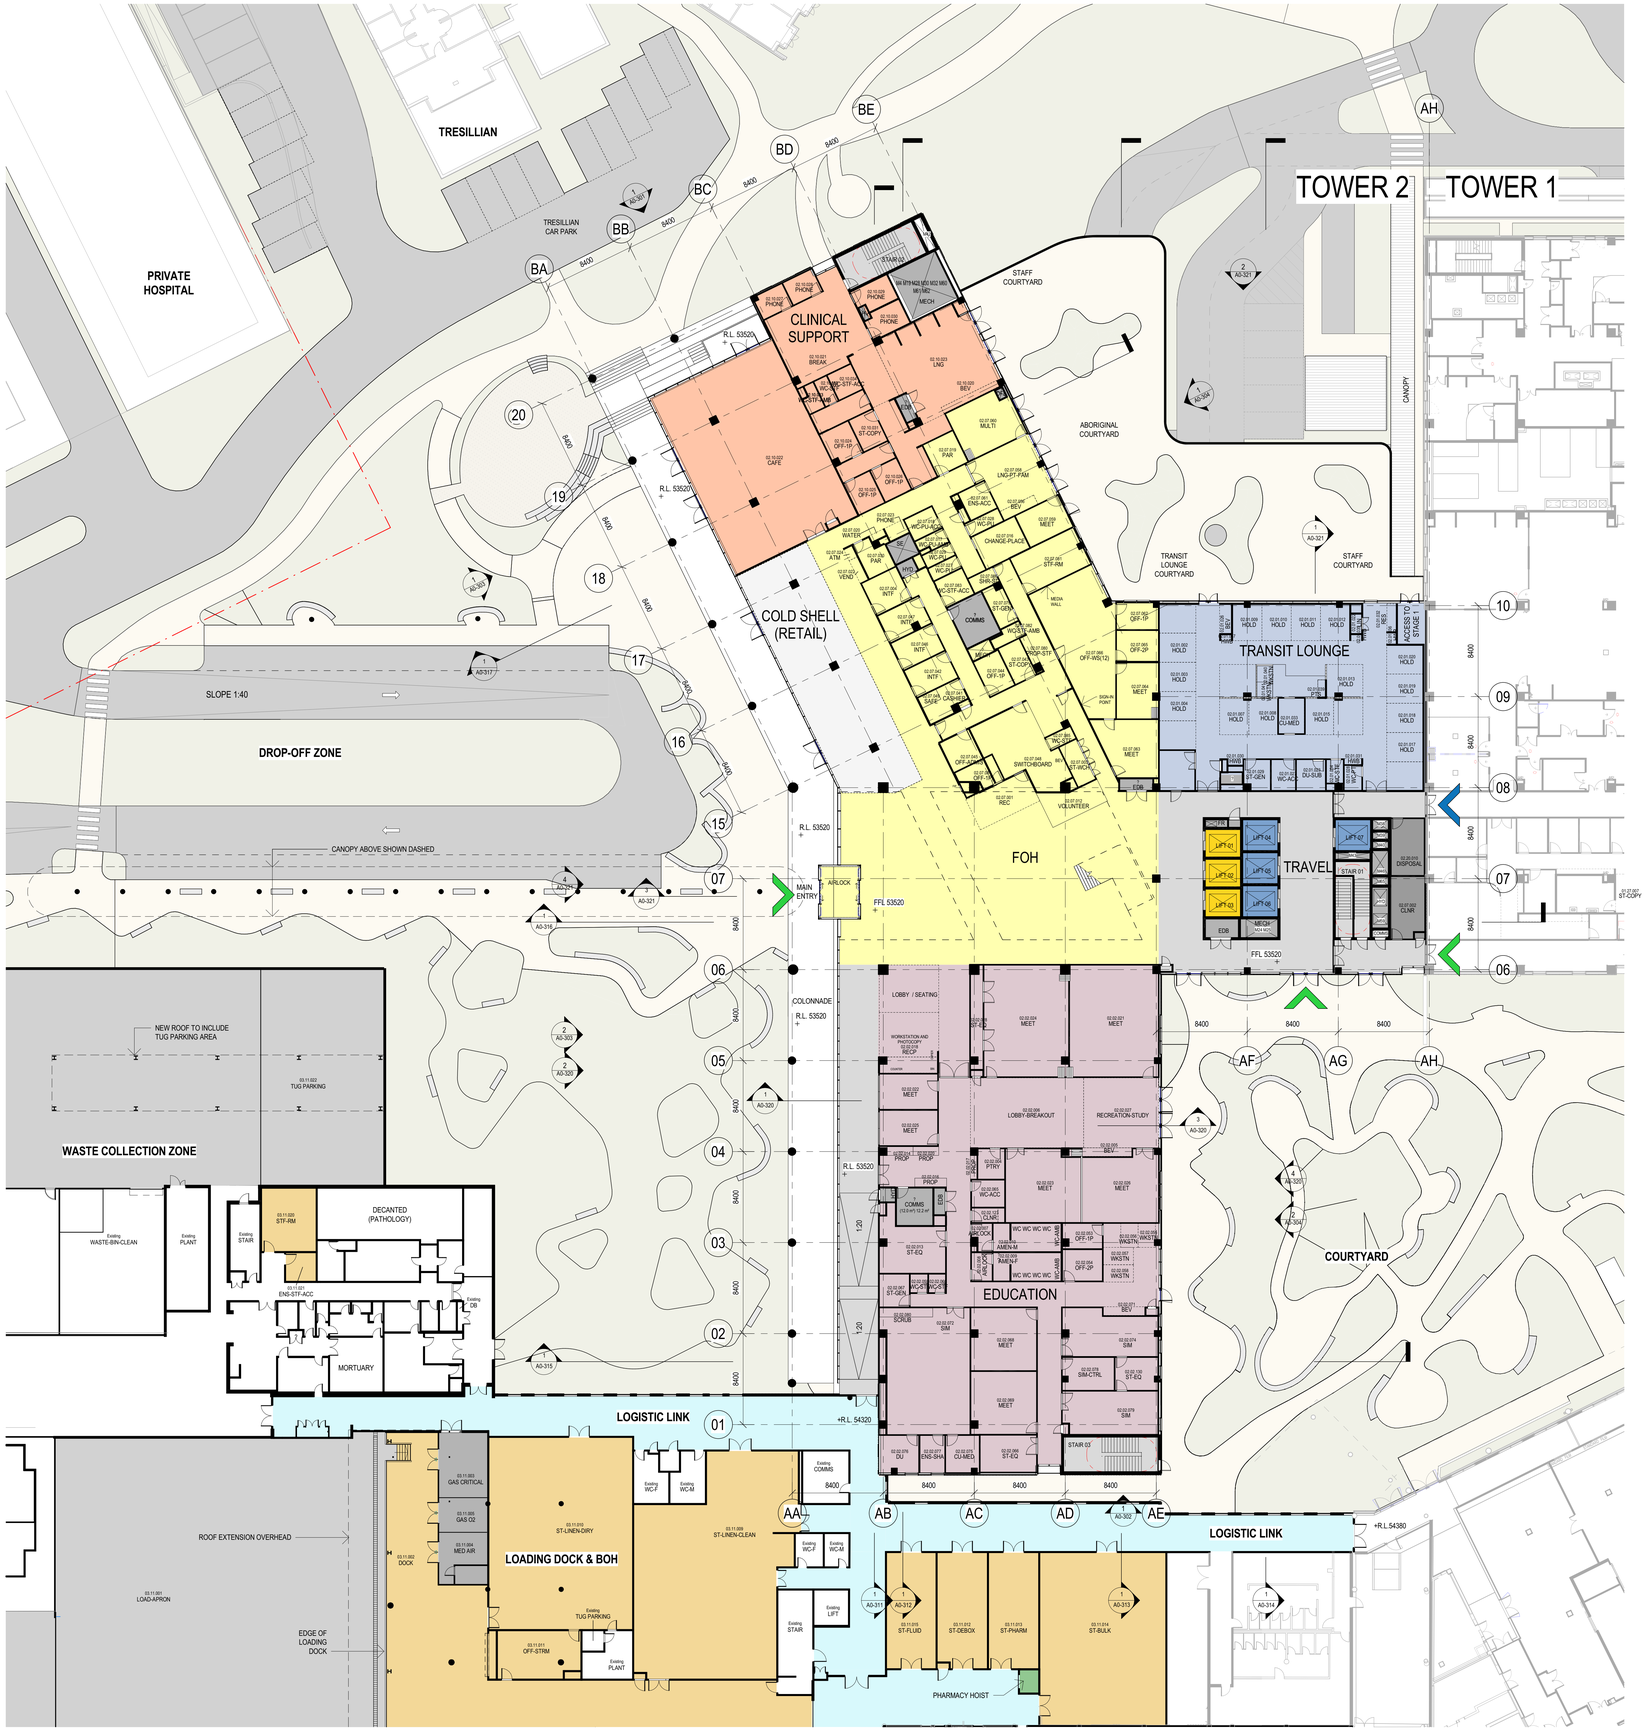

KEY/LEGEND

- BOH
- BOH & LOADING DOCK
- CLINICAL
- COLD SHELL
- EDUCATION
- FOH
- ICU
- INCENTRE DIALYSIS
- IR
- KITCHEN
- MEDICAL IMAGING
- PAEDS IPU
- PLANT
- TRANSIT LOUNGE
- TRAVEL
- LOGISTIC LINK
- LIFT - PUBLIC
- LIFT - PATIENT
- PUBLIC LIFT
- PATIENT LIFT
- FM / BED ACCESS
- PUBLIC ACCESS
- CAMPUS BOUNDARY LINE

DEPARTMENT ACRONYMS

BOH	BACK OF HOUSE
FOH	FRONT OF HOUSE
ICU	INTENSIVE CARE UNIT
IR	INTERVENTIONAL RADIOLOGY
PAEDS IPU	PAEDIATRIC INPATIENT UNIT

BVN

Telephone +61 2 8297 7200
Facsimile +61 2 8297 7299
www.bvn.com.au

ARCHITECTS REGISTRATION BOARD / NOMINATED ARCHITECTS

NSW
5208 WIKTORIA TITCHOSKY
4937 JAMES GROSE
7115 ALAN ASHTON
7552 MATTHEW BLAIR
7151 PHILLIP ROSSINGTON
7151 PHILLIP ROSSINGTON
10447 ALISON BOLAGE
10705 CATHERINE SKINNER

QLD
3182 NEIL LOGAN
3709 BRIAN DONOVAN
1595 MARK GRIMMER
3539 DAVID KELLY
3866 KEVIN O'BRIEN

INTELLECTUAL PROPERTY

COPYRIGHT BVN ARCHITECTURE PTY LIMITED. UNLESS OTHERWISE AGREED IN WRITING ALL RIGHTS TO THIS DOCUMENT ARE SUBJECT TO PAYMENT IN FULL OF ALL BVN CHARGES.THIS DOCUMENT MAY ONLY BE USED FOR THE EXPRESS PURPOSE AND PROJECT FOR WHICH IT HAS BEEN CREATED AND DELIVERED. AS NOTED BY HATCHING USED, SOME INFORMATION CONTAINED IN THIS DRAWING IS COPIED. ANY UNAUTHORISED USE OF THIS DOCUMENT IS AT THE USER'S SOLE RISK AND WITHOUT LIMITING BVN'S RIGHTS THE USER RELEASES AND INDEMNIFIES BVN FROM AND AGAINST ALL LOSS SO ARISING.

NOTE

CONTRACTOR TO CHECK AND VERIFY ALL DIMENSIONS ON SITE PRIOR TO COMMENCEMENT OF WORK OR FABRICATION OF SHOP DRAWINGS. DO NOT SCALE THIS DRAWING.

ISSUE	DATE	FOR
A	04/06/2021	PRELIMINARY
B	13/08/2021	DRAFT SSDA ISSUE
C	12/11/2021	SSDA ISSUE

NOTE:
REFER TO CIVIL AND LANDSCAPE PACKAGE FOR EXTENT OF EXTERNAL WORKS

CLIENT

NSW GOVERNMENT Health Infrastructure

HEALTH INFRASTRUCTURE
MANAGING CONTRACTOR

PROJECT MANAGERS
CBRE
TEL 02 9333 3333
ARCHITECT
BVN Architecture
TEL 02 8297 7200
STRUCTURE / CIVIL
ACOR
TEL 02 9438 5098
MECHANICAL
ARUP
TEL 02 9320 9320
ELECTRICAL / COMMS
JHA
TEL 02 9437 1000
HYDRAULIC
ARUP
TEL 02 9320 9320
FIRE ENGINEERING
ARUP
TEL 02 9320 9320
LANDSCAPE
ARCADIA
TEL 02 8571 2900
BCA / DDA
BLACKETT MAGUIRE + GOLDSMITH
TEL 02 9211 7777

PROJECT
NEPEAN HOSPITAL - STAGE 2

DERBY ST
KINGSWOOD NSW 2747
NEPEAN
BVN PROJECT NUMBER
1903020.000
DRAWING KEY

TRUE NORTH | PROJECT NORTH

SCALE
As indicated @A0 DO NOT SCALE
0 1000 4000 8000
1:200mm


DRAWN BY: - | CHECKED BY: -
DESIGNED BY: - | APPROVED BY: -
STATUS
SSDA
DRAWING

GENERAL ARRANGEMENT PLAN - LEVEL 01

DRAWING NUMBER
NHR-BVN-DRW-ARC-TB2-A0-201

ISSUE
C

C:\Users\jbail\REVIT_LOCAL\2019\NHR-BVN-MOD-ARC-GEN-00M-NL00000 - STAGE TWO SSDA_Jimmy_Bai.rvt 12/11/2021 2:08:31 PM

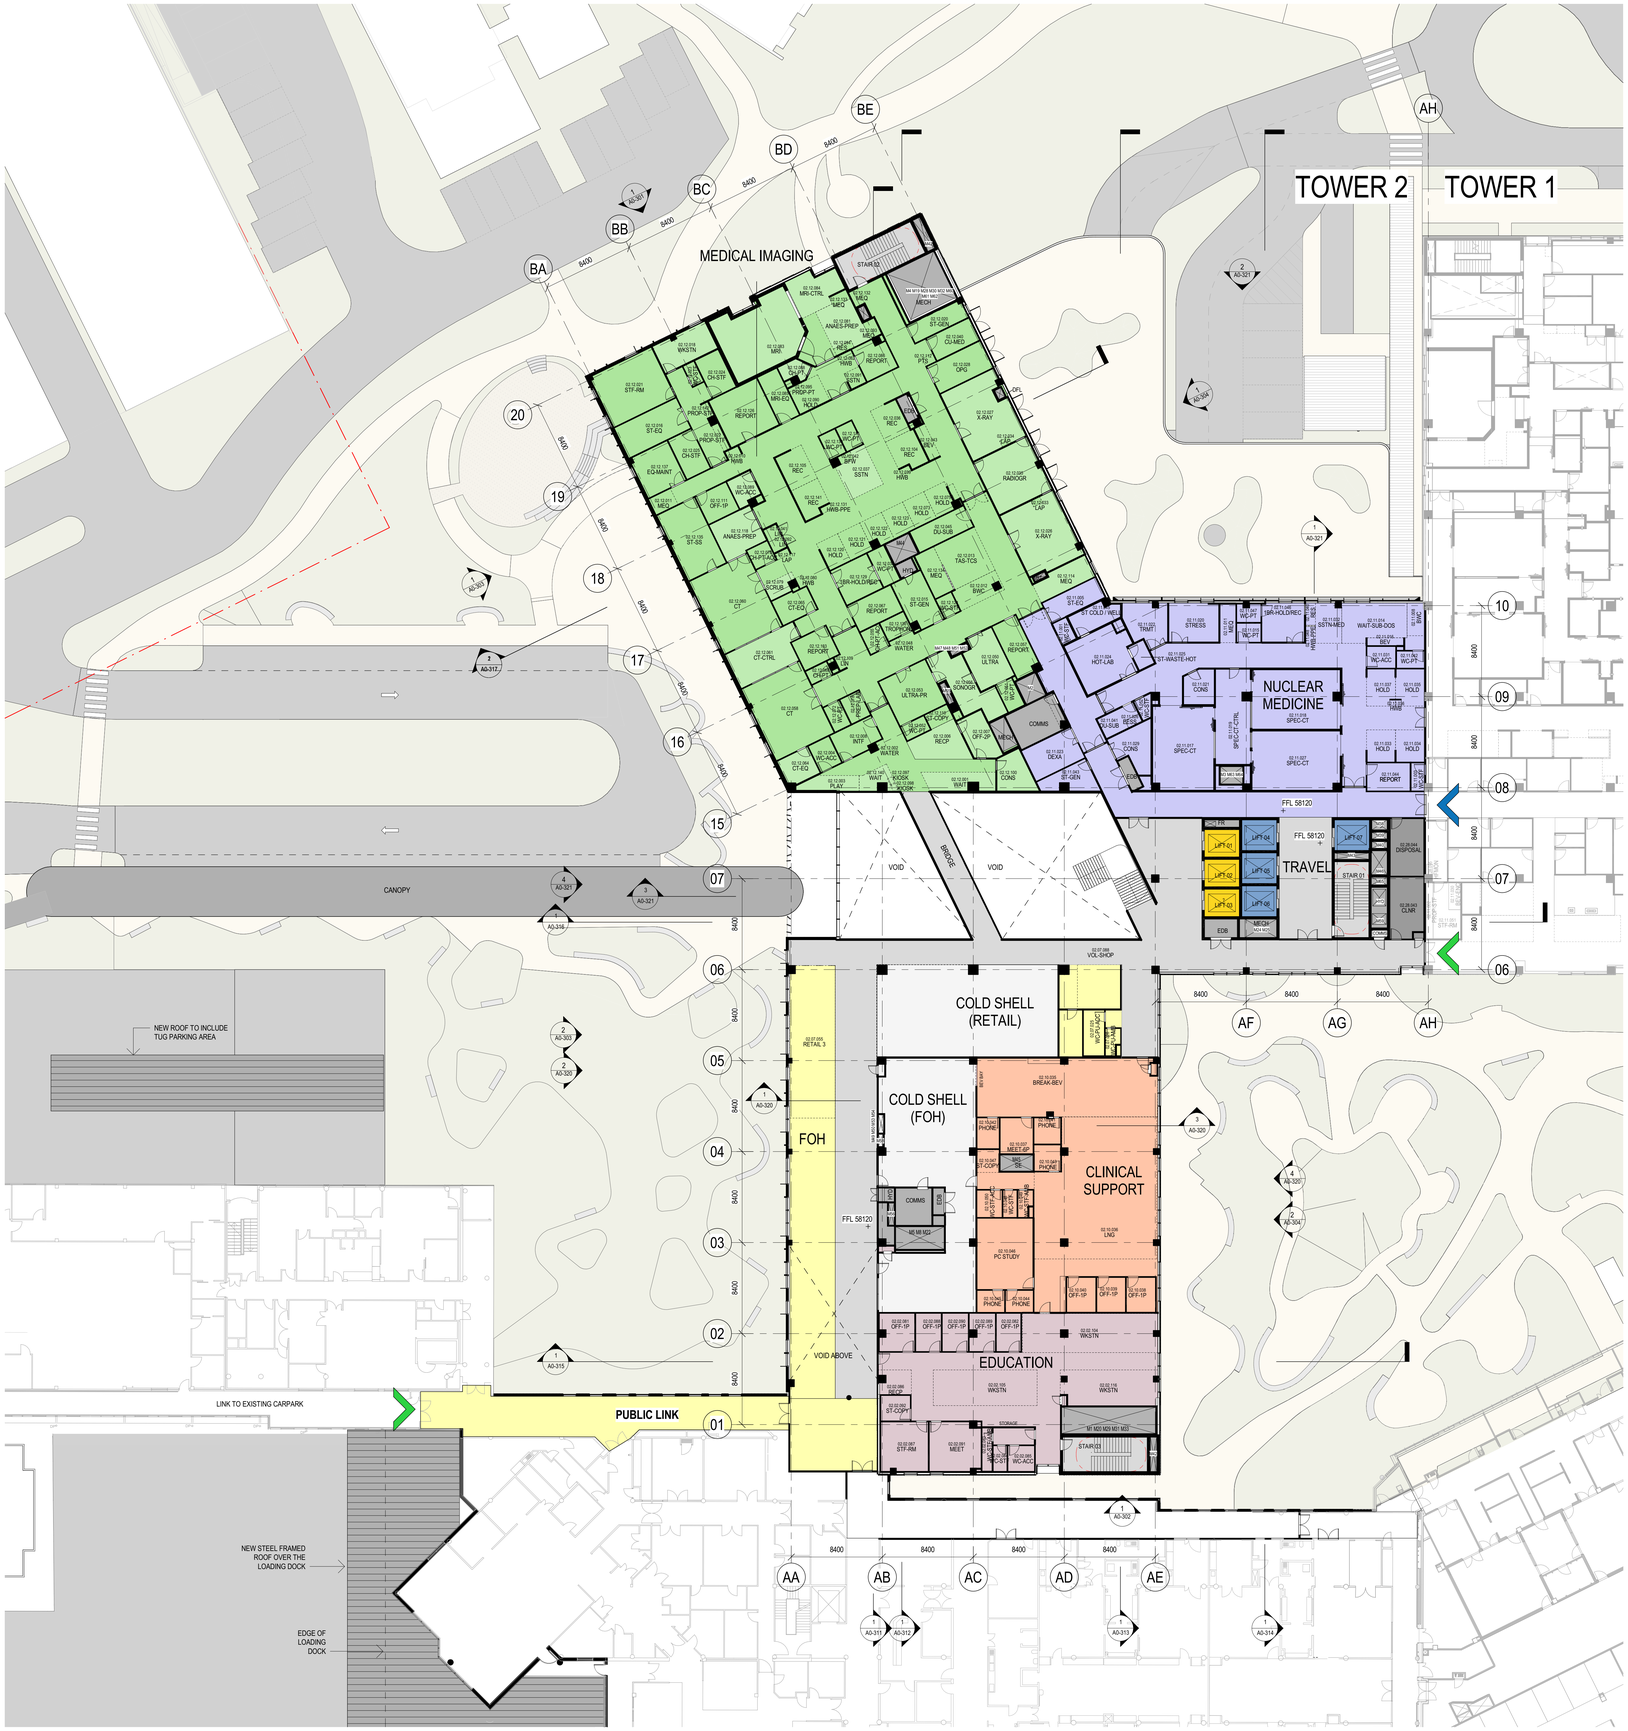

KEY/LEGEND

- BOH
- BOH & LOADING DOCK
- CLINICAL
- COLD SHELL
- EDUCATION
- FOH
- ICU
- INCENTRE DIALYSIS
- IR
- KITCHEN
- MEDICAL IMAGING
- PAEDS IPU
- PLANT
- TRANSIT LOUNGE
- TRAVEL
- LOGISTIC LINK
- LIFT - PUBLIC
- LIFT - PATIENT

- PUBLIC LIFT
- PATIENT LIFT
- FM / BED ACCESS
- PUBLIC ACCESS
- CAMPUS BOUNDARY LINE

DEPARTMENT ACRONYMS

BOH	BACK OF HOUSE
FOH	FRONT OF HOUSE
ICU	INTENSIVE CARE UNIT
IR	INTERVENTIONAL RADIOLOGY
PAEDS IPU	PAEDIATRIC INPATIENT UNIT

BVN

Telephone +61 2 8297 7200
Facsimile +61 2 8297 7299
www.bvn.com.au

ARCHITECTS REGISTRATION BOARD / NOMINATED ARCHITECTS

NSW
5208 WIKTOWKA TITCHKOSKY
4837 JAMES GROSE
7115 ALUN ASHTON
7552 MATTHEW BLAIR
7151 PHILLIP ROSSINGTON
7151 PHILLIP ROSSINGTON
10447 ALISON BOLAGE
10705 CATHERINE SKINNER

QLD
3182 NEIL LOGAN
3709 BRIAN DONOVAN
1595 MARK GRIMMER
5539 DAVID KELLY
3866 KEVIN O'BRIEN

INTELLECTUAL PROPERTY

COPYRIGHT BVN ARCHITECTURE PTY LIMITED. UNLESS OTHERWISE AGREED IN WRITING ALL RIGHTS TO THIS DOCUMENT ARE SUBJECT TO PAYMENT IN FULL OF ALL BVN CHARGES.THIS DOCUMENT MAY ONLY BE USED FOR THE EXPRESS PURPOSE AND PROJECT FOR WHICH IT HAS BEEN CREATED AND DELIVERED. AS NOTIFIED IN WRITING USED, OR COPIED. ANY UNAUTHORISED USE OF THIS DOCUMENT IS AT THE USER'S SOLE RISK AND WITHOUT LIMITING BVN'S RIGHTS THE USER RELEASES AND INDEMNIFIES BVN FROM AND AGAINST ALL LOSS SO ARISING.

NOTE
CONTRACTOR TO CHECK AND VERIFY ALL DIMENSIONS ON SITE PRIOR TO COMMENCEMENT OF WORK OR FABRICATION OF SHOP DRAWINGS. DO NOT SCALE THIS DRAWING.

ISSUE	DATE	FOR
A	04/08/2021	PRELIMINARY
B	13/08/2021	DRAFT SSDA ISSUE
C	12/11/2021	SSDA ISSUE

NOTE:
REFER TO CIVIL AND LANDSCAPE PACKAGE FOR EXTENT OF EXTERNAL WORKS

CLIENT
NSW GOVERNMENT Health Infrastructure
HEALTH INFRASTRUCTURE
MANAGING CONTRACTOR

PROJECT MANAGERS
CBRE
TEL 02 9333 3333
ARCHITECT
BVN Architecture
TEL 02 8297 7200
STRUCTURE / CIVIL
ACOR
TEL 02 9438 5098
MECHANICAL
ARUP
TEL 02 9320 9320
ELECTRICAL / COMMS
JHA
TEL 02 9437 1000
HYDRAULIC
ARUP
TEL 02 9320 9320
FIRE ENGINEERING
ARUP
TEL 02 9320 9320
LANDSCAPE
ARCADIA
TEL 02 8571 2900
BCA / DDA
BLACKETT MAGUIRE + GOLDSMITH
TEL 02 9211 7777

PROJECT
NEPEAN HOSPITAL - STAGE 2

DERBY ST
KINGSWOOD NSW 2747
NEPEAN
BVN PROJECT NUMBER
1903020.000
DRAWING KEY

TRUE NORTH
PROJECT NORTH

SCALE
As indicated @A0 DO NOT SCALE
0 1000 4000 8000
1:200mm

DRAWN BY: -
CHECKED BY: -
DESIGNED BY: -
APPROVED BY: -

STATUS
SSDA
DRAWING

GENERAL ARRANGEMENT PLAN - LEVEL 02

DRAWING NUMBER
NHR-BVN-DRW-ARC-TB2-A0-202

ISSUE
C