

PYMBLE LADIES' COLLEGE

GREY HOUSE PRECINCT DEVELOPMENT

AVON ROAD, PYMBLE NSW

SHEET NUMBER	SHEET NAME	Current Revision
DA-A10-AA-00	COVER SHEET	3
DA-A10-AA-10	LOCATION PLAN	3
DA-A10-AA-11	EXISTING SITE PLAN + SITE ANALYSIS	3
DA-A10-AA-12	PROPOSED SITE PLAN + SITE ANALYSIS	6
DA-B10-00-00	GENERAL ARRANGEMENT PLAN - LEVEL 00	10
DA-B10-01-00	GENERAL ARRANGEMENT PLAN - LEVEL 01	10
DA-B10-02-00	GENERAL ARRANGEMENT PLAN - LEVEL 02	10
DA-B10-03-00	GENERAL ARRANGEMENT PLAN - LEVEL 03	10
DA-B10-04-00	GENERAL ARRANGEMENT PLAN - LEVEL 04	10
DA-C10-AA-01	ELEVATION - NORTH & SOUTH	6
DA-C10-AA-02	ELEVATION - EAST & WEST	7
DA-D10-AA-01	SECTIONS - SHEET 1	6
DA-D10-AA-02	SECTIONS - SHEET 2	5
DA-D10-AA-03	SECTIONS - SHEET 3	3
DA-L10-AA-01	SHADOW DIAGRAMS - SHEET 1	7
DA-L10-AA-02	SHADOW DIAGRAMS - SHEET 2	7
DA-L10-AA-03	SHADOW DIAGRAMS - SHEET 3	8
DA-L10-AA-04	SHADOW DIAGRAMS - SHEET 4	3
DA-L10-AA-05	SHADOW DIAGRAMS - SHEET 5	5
DA-L10-AA-06	SHADOW DIAGRAMS - SHEET 6	3
DA-L10-AA-07	SHADOW DIAGRAMS - SHEET 7	5
DA-L10-AA-08	SHADOW DIAGRAMS - SHEET 8	1
DA-L10-AA-09	SHADOW DIAGRAMS - SHEET 9	
DA-Z01-AA-01	PROPOSED SUBSTATION KIOSK	3
zDA-C10-AA-01	ELEVATION - NORTH & SOUTH (DO NOT USE)	5
zDA-C10-AA-02	ELEVATION - EAST & WEST (DO NOT USE)	6

C:\Users\nsoksamarae\REVIT_LOCAL\2020\2010018-AR-PLC-BASE_nsoksamarae.rvt 11/10/2021 7:38:00 PM

BVN

ARCHITECTS REGISTRATION BOARD / NOMINATED ARCHITECTS

NSW
8356 NINOTSCHKA TITCHKOSKY
4837 JAMES GROSE
7115 JULIAN ASHTON
7053 MATTHEW BLAIR
7151 PHILLIP ROSSINGTON
7439 PETER TITMUSS
10447 ALISON BOUNDS

QLD
5227 NEIL LOGAN
2709 BRIAN DONOVAN
1595 MARK GRIMMER
5538 DAVID KELLY
5017 CATHERINE SKINNER
3666 KEVIN O'BRIEN

Telephone +61 7 3852 2525
Facsimile +61 7 3852 2544
www.bvn.com.au

INTELLECTUAL PROPERTY

COPYRIGHT BVN ARCHITECTURE PTY LIMITED. UNLESS OTHERWISE AGREED IN WRITING,ALL RIGHTS TO THIS DOCUMENT ARE SUBJECT TO PAYMENT IN FULL OF ALL BVN CHARGES.THIS DOCUMENT MAY ONLY BE USED FOR THE EXPRESS PURPOSE AND PROJECT FOR WHICH IT HAS BEEN CREATED AND DELIVERED, AS NOTIFIED IN WRITING BY BVN.AND THIS DOCUMENT MAY NOT BE OTHERWISE USED, OR COPIED. ANY UNAUTHORISED USE OF THIS DOCUMENT IS AT THE USER'S SOLE RISK AND WITHOUT LIMITING BVN'S RIGHTS THE USER RELEASES AND INDEMNIFIES BVN FROM AND AGAINST ALL LOSS SO ARISING.

NOTE

CONTRACTOR TO CHECK AND VERIFY ALL DIMENSIONS ON SITE PRIOR TO COMMENCEMENT OF WORK OR PREPARATION OF SHOP DRAWINGS. DO NOT SCALE THIS DRAWING.

ISSUE	DATE	FOR
1	26/07/21	SSDA Draft
2	24/09/21	SSDA Issue
3	11/10/21	SSDA Issue

CONSULTANT

STANTEC
TEL 02 9493 9700

CONSULTANT

TTW
TEL 02 9439 7288

CONSULTANT

PROCLUS ADVISORY

CONSULTANT

WILLOW TREE PLANNING
TEL 02 9929 6974

PROJECT MANAGER

KATE BIMSON
TEL 02 9855 7628

CLIENT

PYMBLE LADIES COLLEGE

PROJECT

PYMBLE LADIES COLLEGE
GREY HOUSE PRECINCT

BVN PROJECT NUMBER

2010018

DRAWING KEY

TRUE NORTH PROJECT NORTH

GRAPHIC SCALE

0 2000 5000

SCALE

@A1

STATUS

DESIGN DEVELOPMENT

DRAWING

COVER SHEET

ISSUE

AR-DA-A10-AA-00 3



BVN

ARCHITECTS REGISTRATION BOARD / NOMINATED ARCHITECTS

NSW
8356 NINOTSCHKA TITCHKOSKY
4937 JAMES GROSE
7115 JULIAN ASHTON
7053 MATTHEW BLAIR
7151 PHILLIP ROSSINGTON
7439 PETER TITMUSS
10447 ALISON BOUNDS

QLD
5527 NEIL LOGAN
2709 BRIAN DONOVAN
1595 MARK GRIMMER
5538 DAVID KELLY
5517 CATHERINE SKINNER
3666 KEVIN O'BRIEN

Telephone +61 7 3852 2525
Facsimile +61 7 3852 2544
www.bvn.com.au

INTELLECTUAL PROPERTY

COPYRIGHT BVN ARCHITECTURE PTY LIMITED. UNLESS OTHERWISE AGREED IN WRITING ALL RIGHTS TO THIS DOCUMENT ARE SUBJECT TO PAYMENT IN FULL OF ALL BVN CHARGES.THIS DOCUMENT MAY ONLY BE USED FOR THE EXPRESS PURPOSE AND PROJECT FOR WHICH IT HAS BEEN CREATED AND DELIVERED, AS NOTIFIED IN WRITING BY BVN.AND THIS DOCUMENT MAY NOT BE OTHERWISE USED, OR COPIED. ANY UNAUTHORISED USE OF THIS DOCUMENT IS AT THE USER'S SOLE RISK AND WITHOUT LIMITING BVN'S RIGHTS THE USER RELEASES AND INDEMNIFIES BVN FROM AND AGAINST ALL LOSS SO ARISING.

NOTE

CONTRACTOR TO CHECK AND VERIFY ALL DIMENSIONS ON SITE PRIOR TO COMMENCEMENT OF WORK OR PREPARATION OF SHOP DRAWINGS. DO NOT SCALE THIS DRAWING

ISSUE	DATE	FOR
1	26/07/21	SSDA Draft
2	24/09/21	SSDA Issue
3	11/10/21	SSDA Issue
4	12/10/21	SSDA Issue

CONSULTANT

STANTEC
TEL 02 9493 9700

CONSULTANT

TTW
TEL 02 9439 7288

CONSULTANT

PROCLUS ADVISORY

CONSULTANT

WILLOW TREE PLANNING
TEL 02 9929 6974

PROJECT MANAGER

KATE BIMSON
TEL 02 9855 7628

CLIENT

PYMBLE LADIES COLLEGE

PROJECT

PYMBLE LADIES COLLEGE
GREY HOUSE PRECINCT

BVN PROJECT NUMBER

2010018

DRAWING KEY

TRUE NORTH PROJECT NORTH

GRAPHIC SCALE

0 2000 5000

SCALE

1 : 1200@A1

STATUS

DESIGN DEVELOPMENT


DRAWING

LOCATION PLAN

AR-DA-A10-AA-10

ISSUE 4

C:\Users\troy\REVIT_LOCAL\2020\2010018-AR-PLC-BASE_reuben_roy.rvt 12/10/2021 12:44:50 PM

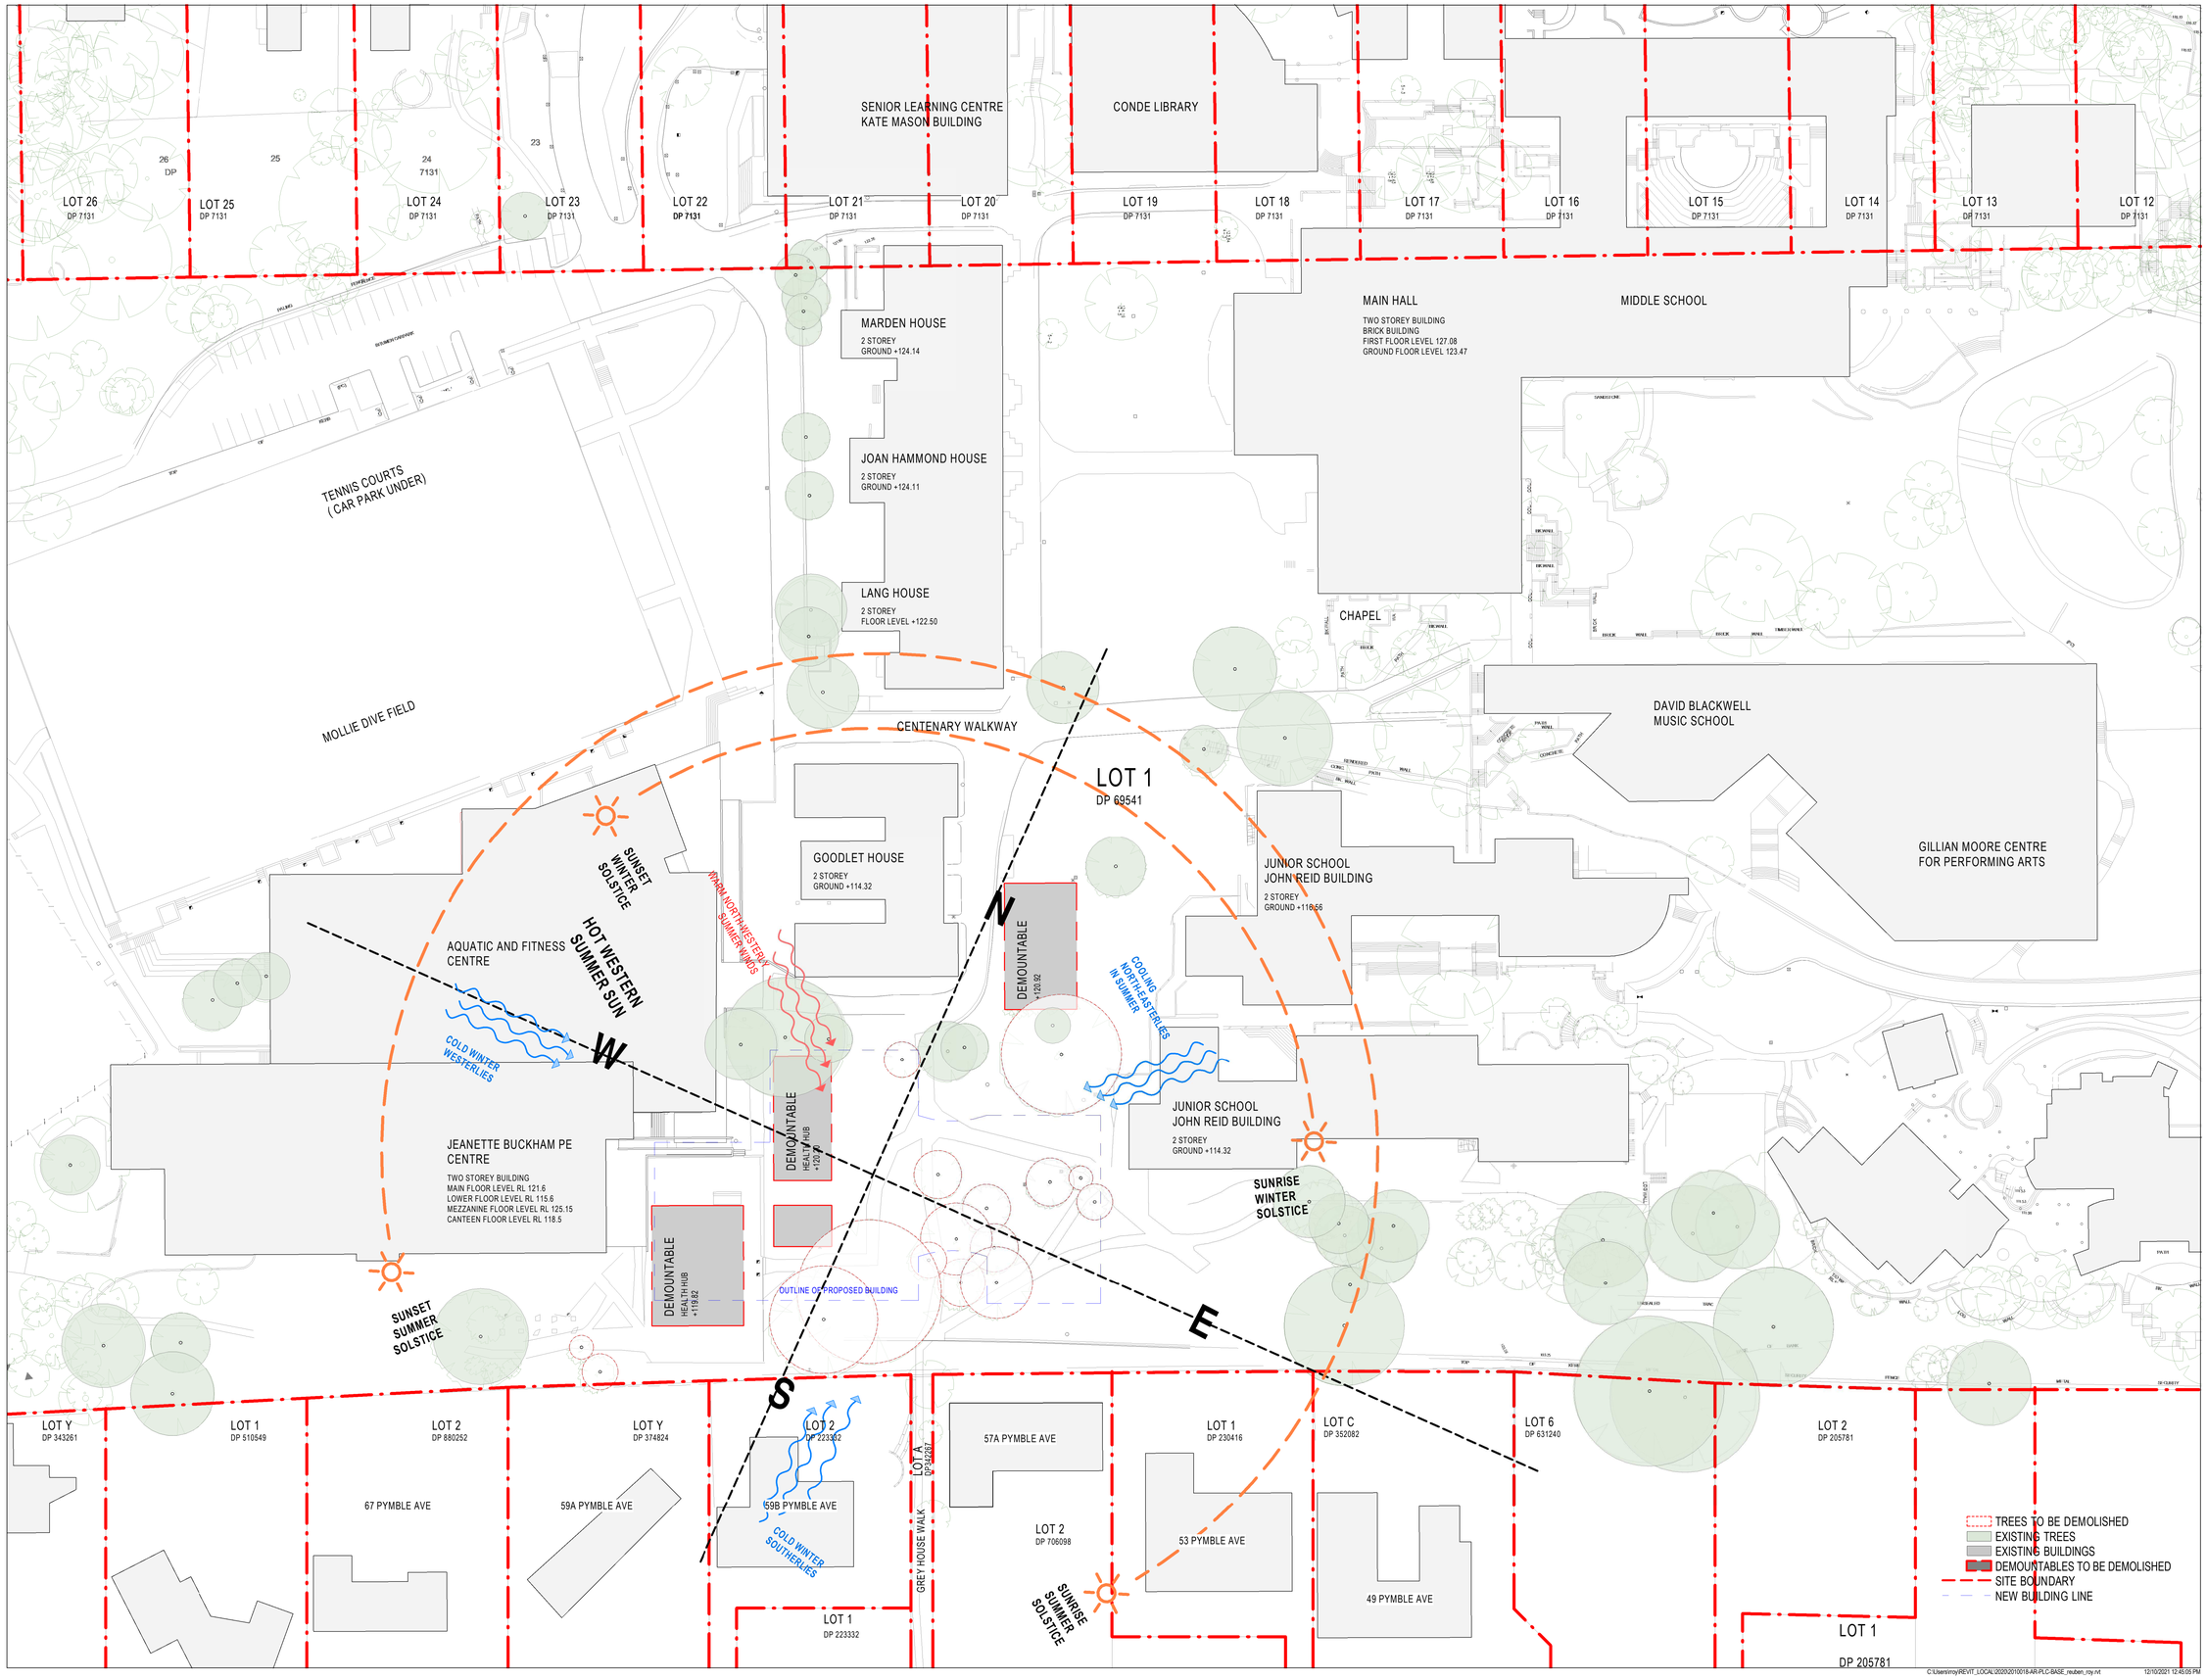

C:\Users\troy\REVIT_LOCAL\2020\2010018-AR-PLC-BASE_reuben_roy.rvt 12/10/2021 12:45:05 PM

BVN

ARCHITECTS REGISTRATION BOARD / NOMINATED ARCHITECTS

NSW	QLD
8356 NINOTSCHKA TITCHKOSKY	5527 NEIL LOGAN
4837 JAMES GROSE	2709 BRIAN DONOVAN
7115 JULIAN ASHTON	1595 MARK GRIMMER
7553 MATTHEW BLAIR	5538 DAVID KELLY
7151 PHILLIP ROSSINGTON	5517 CATHERINE SKINNER
7439 PETER TITMUSS	3666 KEVIN O'BRIEN
10447 ALISON BOUNDS	

Telephone +61 7 3852 2525
Facsimile +61 7 3852 2544
www.bvn.com.au

INTELLECTUAL PROPERTY

COPYRIGHT BVN ARCHITECTURE PTY LIMITED. UNLESS OTHERWISE AGREED IN WRITING,ALL RIGHTS TO THIS DOCUMENT ARE SUBJECT TO PAYMENT IN FULL OF ALL BVN CHARGES.THIS DOCUMENT MAY ONLY BE USED FOR THE EXPRESS PURPOSE AND PROJECT FOR WHICH IT HAS BEEN CREATED AND DELIVERED, AS NOTIFIED IN WRITING BY BVN,AND THIS DOCUMENT MAY NOT BE OTHERWISE USED, OR COPIED. ANY UNAUTHORISED USE OF THIS DOCUMENT IS AT THE USER'S SOLE RISK AND WITHOUT LIMITING BVN'S RIGHTS THE USER RELEASES AND INDEMNIFIES BVN FROM AND AGAINST ALL LOSS SO ARISING.

NOTE

CONTRACTOR TO CHECK AND VERIFY ALL DIMENSIONS ON SITE PRIOR TO COMMENCEMENT OF WORK OR PREPARATION OF SHOP DRAWINGS. DO NOT SCALE THIS DRAWING.

ISSUE	DATE	FOR
1	26/07/21	SSDA Draft
2	24/09/21	SSDA Issue
3	11/10/21	SSDA Issue
4	12/10/21	SSDA Issue

CONSULTANT

STANTEC
TEL 02 9493 9700
CONSULTANT

TTW
TEL 02 9439 7288
CONSULTANT

PROCLUS ADVISORY
CONSULTANT

WILLOW TREE PLANNING
TEL 02 9929 6974
PROJECT MANAGER

KATE BIMSON
TEL 02 9855 7628
CLIENT

PYMBLE LADIES COLLEGE
PROJECT

PYMBLE LADIES COLLEGE
GREY HOUSE PRECINCT
BVN PROJECT NUMBER

2010018
DRAWING KEY

TRUE NORTH PROJECT NORTH


GRAPHIC SCALE
0 2000 5000
SCALE

1 : 500@A1
STATUS

DESIGN DEVELOPMENT
DRAWING

EXISTING SITE PLAN + SITE ANALYSIS

	ISSUE
AR-DA-A10-AA-11	4

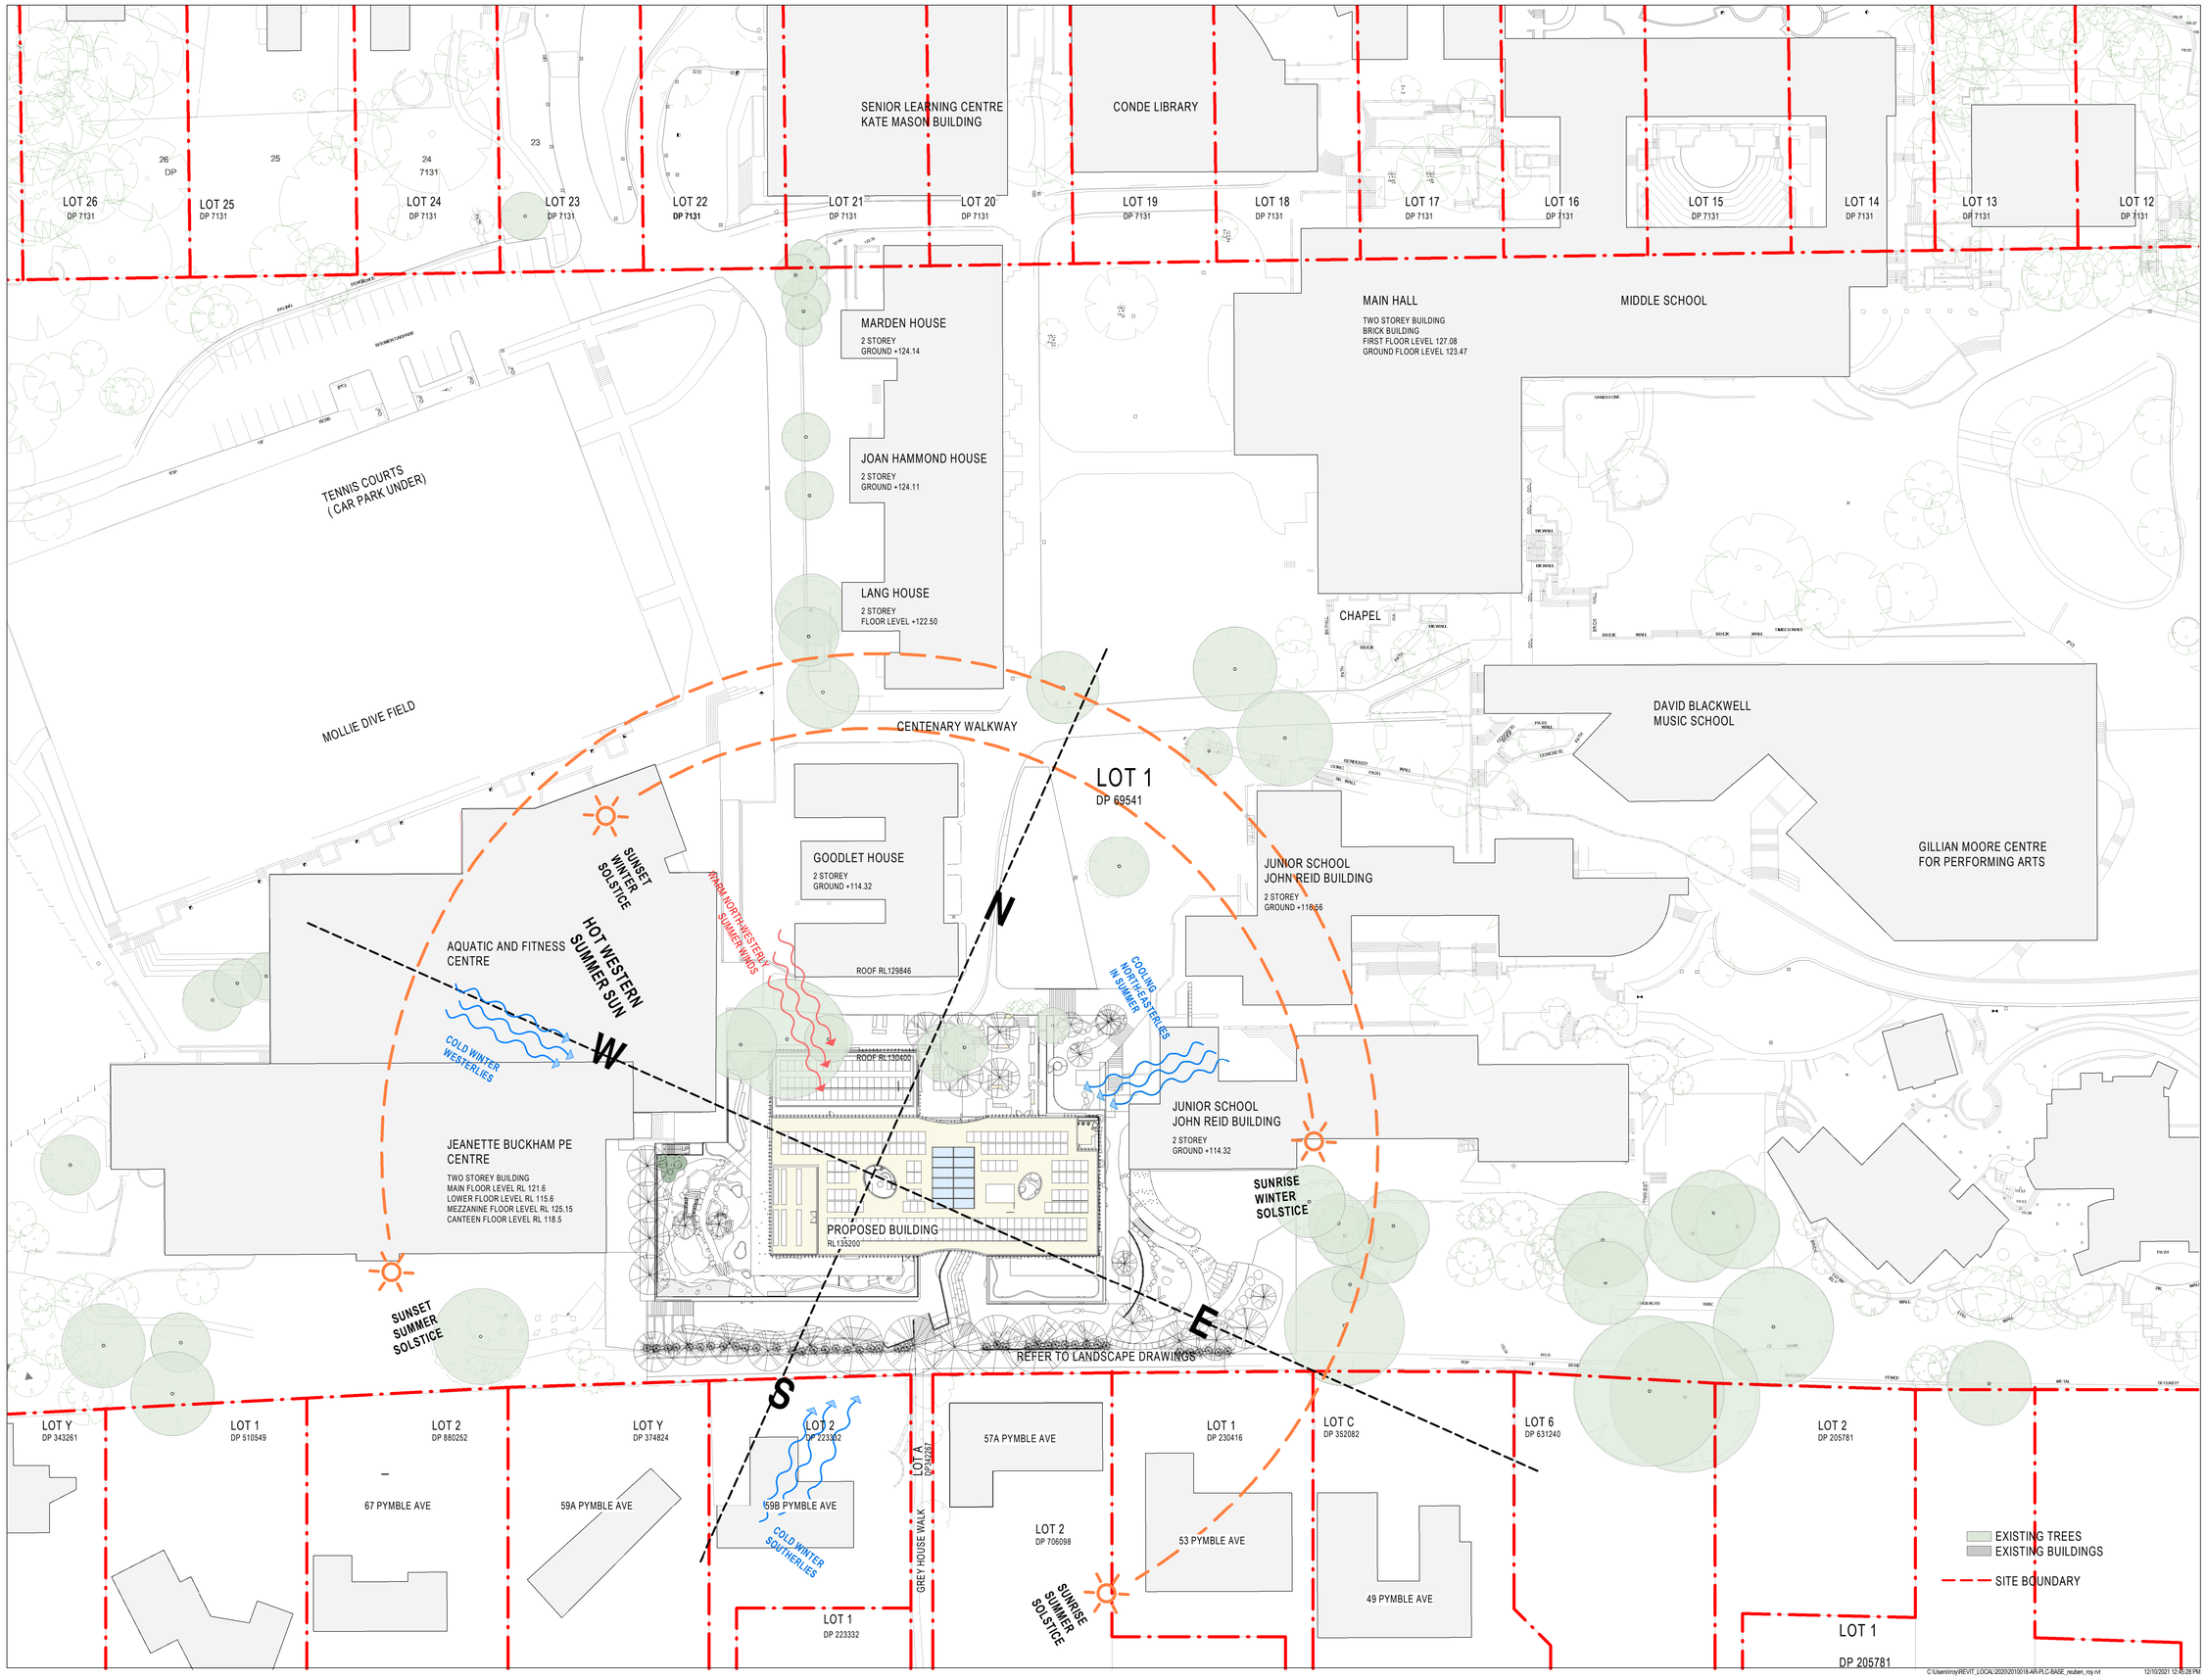

C:\Users\mcy\REVIT_LOCAL\2020\2010018-AR-PLC-BASE_reuben_roy.rvt 12/10/2021 12:43:28 PM

BVN

ARCHITECTS REGISTRATION BOARD / NOMINATED ARCHITECTS

NSW
8356 NINOTSCHKA TITCHKOSKY
4837 JAMES GROSE
7115 JULIAN ASHTON
7053 MATTHEW BLAIR
7151 PHILLIP ROSSINGTON
7439 PETER TITMUSS
10447 ALISON BOUNDS

QLD
5527 NEIL LOGAN
2709 BRIAN DONOVAN
1595 MARK GRIMMER
5538 DAVID KELLY
5517 CATHERINE SKINNER
3866 KEVIN O'BRIEN

Telephone +61 7 3852 2525
Facsimile +61 7 3852 2544
www.bvn.com.au

INTELLECTUAL PROPERTY

COPYRIGHT BVN ARCHITECTURE PTY LIMITED. UNLESS OTHERWISE AGREED IN WRITING ALL RIGHTS TO THIS DOCUMENT ARE SUBJECT TO PAYMENT IN FULL OF ALL BVN CHARGES.THIS DOCUMENT MAY ONLY BE USED FOR THE EXPRESS PURPOSE AND PROJECT FOR WHICH IT HAS BEEN CREATED AND DELIVERED, AS NOTIFIED IN WRITING BY BVN.AND THIS DOCUMENT MAY NOT BE OTHERWISE USED, OR COPIED. ANY UNAUTHORISED USE OF THIS DOCUMENT IS AT THE USER'S SOLE RISK AND WITHOUT LIMITING BVN'S RIGHTS THE USER RELEASES AND INDEMNIFIES BVN FROM AND AGAINST ALL LOSS SO ARISING.

NOTE

CONTRACTOR TO CHECK AND VERIFY ALL DIMENSIONS ON SITE PRIOR TO COMMENCEMENT OF WORK OR PREPARATION OF SHOP DRAWINGS. DO NOT SCALE THIS DRAWING.

ISSUE	DATE	FOR
1	03/06/21	For Information
2	07/06/21	For Information
3	25/06/21	Issued for Schematic Design
4	26/07/21	SSDA Draft
5	24/09/21	SSDA Issue
6	11/10/21	SSDA Issue
7	12/10/21	SSDA Issue

CONSULTANT

STANTEC
TEL 02 9493 9700
CONSULTANT

TTW
TEL 02 9439 7288
CONSULTANT

PROCLUS ADVISORY
CONSULTANT

WILLOW TREE PLANNING
TEL 02 9929 6974
PROJECT MANAGER

KATE BIMSON
TEL 02 9855 7628
CLIENT

PYMBLE LADIES COLLEGE
PROJECT

PYMBLE LADIES COLLEGE
GREY HOUSE PRECINCT
BVN PROJECT NUMBER

2010018
DRAWING KEY

TRUE NORTH PROJECT NORTH


GRAPHIC SCALE
0 2000 5000
SCALE

1 : 500@A1
STATUS

DESIGN DEVELOPMENT
DRAWING

PROPOSED SITE PLAN + SITE ANALYSIS

AR-DA-A10-AA-12 | ISSUE 7

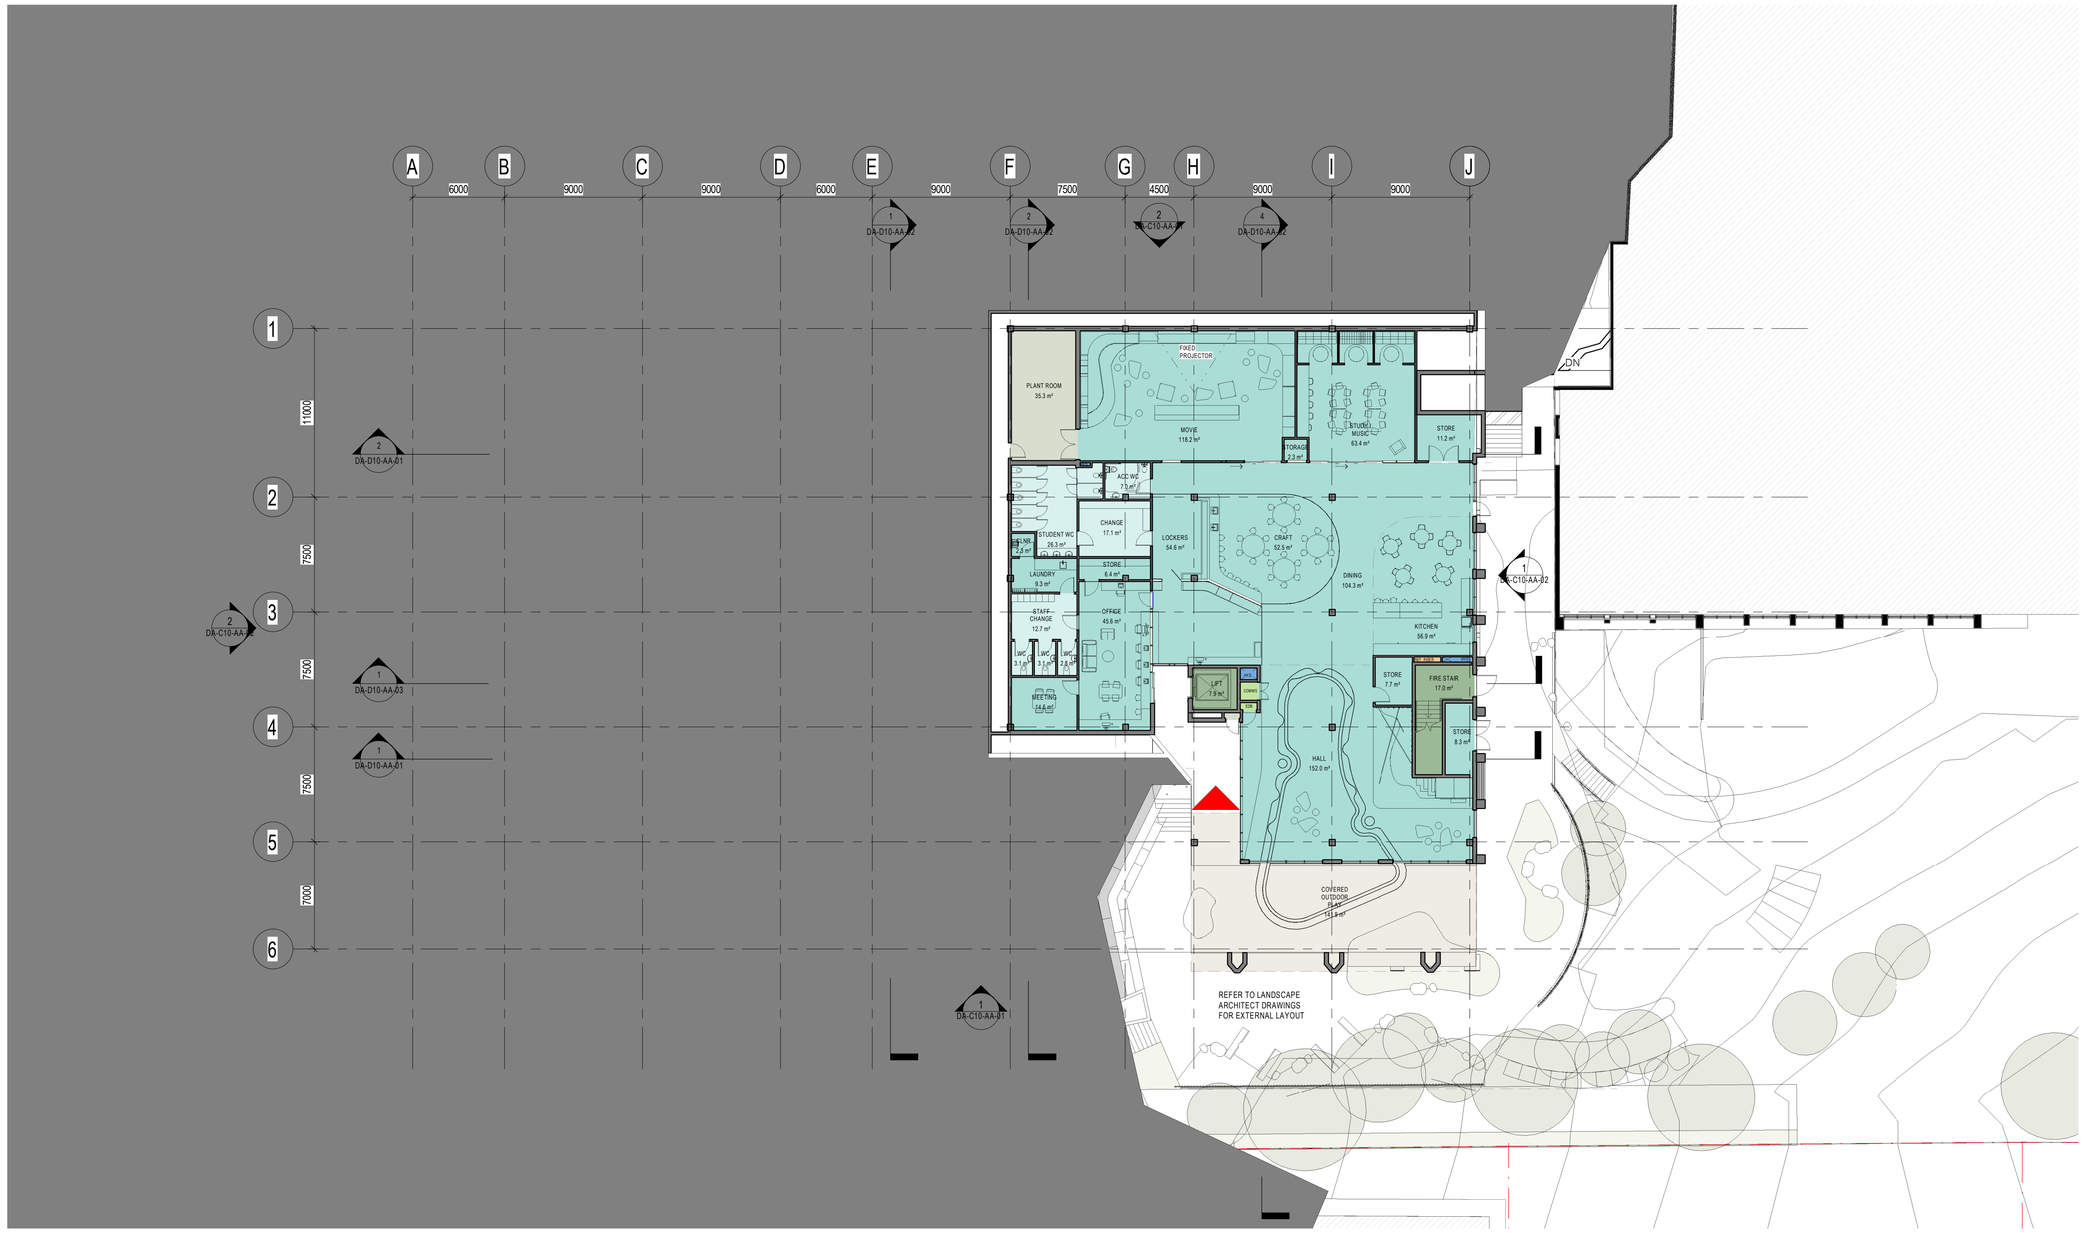

AMENITIES
CIRC
COLA
COMM
DANCE
ELC
HEALTH
HYDRAULICS
JUNIOR SCHOOL
JUNIOR SCHOOL BREAKOUT
MECHANICAL
OSHC
SERVICES
STAFF
STEM

C:\Users\chuan\REVIT_LOCAL\2020\2010018-AR-PLC-BASE_cathy_hua.rvt 23/09/2021 8:17:43 PM

BVN

ARCHITECTS REGISTRATION BOARD / NOMINATED ARCHITECTS

NSW
8356 NINOTSCHKA TITCHKOSKY
4837 JAMES GROSE
7115 JULIAN ASHTON
7053 MATTHEW BLAIR
7151 PHILLIP ROSSINGTON
7439 PETER TITMUSS
10447 ALISON BOUNDS

QLD
5527 NEIL LOGAN
2709 BRIAN DONOVAN
1595 MARK GRIMMER
5028 DAVID KELLY
5517 CATHERINE SKINNER
3866 KEVIN O'BRIEN

Telephone +61 7 3852 2525
Facsimile +61 7 3852 2544
www.bvn.com.au

INTELLECTUAL PROPERTY

COPYRIGHT BVN ARCHITECTURE PTY LIMITED. UNLESS OTHERWISE AGREED IN WRITING ALL RIGHTS TO THIS DOCUMENT ARE SUBJECT TO PAYMENT IN FULL OF ALL BVN CHARGES.THIS DOCUMENT MAY ONLY BE USED FOR THE EXPRESS PURPOSE AND PROJECT FOR WHICH IT HAS BEEN CREATED AND DELIVERED, AS NOTIFIED IN WRITING BY BVN.AND THIS DOCUMENT MAY NOT BE OTHERWISE USED, OR COPIED. ANY UNAUTHORISED USE OF THIS DOCUMENT IS AT THE USER'S SOLE RISK AND WITHOUT LIMITING BVN'S RIGHTS THE USER RELEASES AND INDEMNIFIES BVN FROM AND AGAINST ALL LOSS SO ARISING.

NOTE

CONTRACTOR TO CHECK AND VERIFY ALL DIMENSIONS ON SITE PRIOR TO COMMENCEMENT OF WORK OR PREPARATION OF SHOP DRAWINGS. DO NOT SCALE THIS DRAWING.

ISSUE	DATE	FOR
1	14/04/21	For Information
2	28/05/21	For Information
3	02/06/21	For Information
4	07/06/21	For Information
5	25/06/21	Issued for Schematic Design
6	07/07/21	For Information
7	09/07/21	For Information
8	26/07/21	SSDA Draft
9	18/08/21	SSDA Issue
10	24/09/21	SSDA Issue

CONSULTANT

STANTEC
TEL 02 9493 9700
CONSULTANT

TTW
TEL 02 9439 7288
CONSULTANT

PROCLUS ADVISORY
CONSULTANT

WILLOW TREE PLANNING
TEL 02 9929 6974
PROJECT MANAGER

KATE BIMSON
TEL 02 9855 7628
CLIENT

PYMBLE LADIES COLLEGE
PROJECT

PYMBLE LADIES COLLEGE
GREY HOUSE PRECINCT
BVN PROJECT NUMBER

2010018
DRAWING KEY

TRUE NORTH PROJECT NORTH


GRAPHIC SCALE
0 2000 5000
SCALE

1 : 200@A1
STATUS

DESIGN DEVELOPMENT
DRAWING

GENERAL ARRANGEMENT PLAN - LEVEL 00

AR-DA-B10-00-00 | ISSUE 10

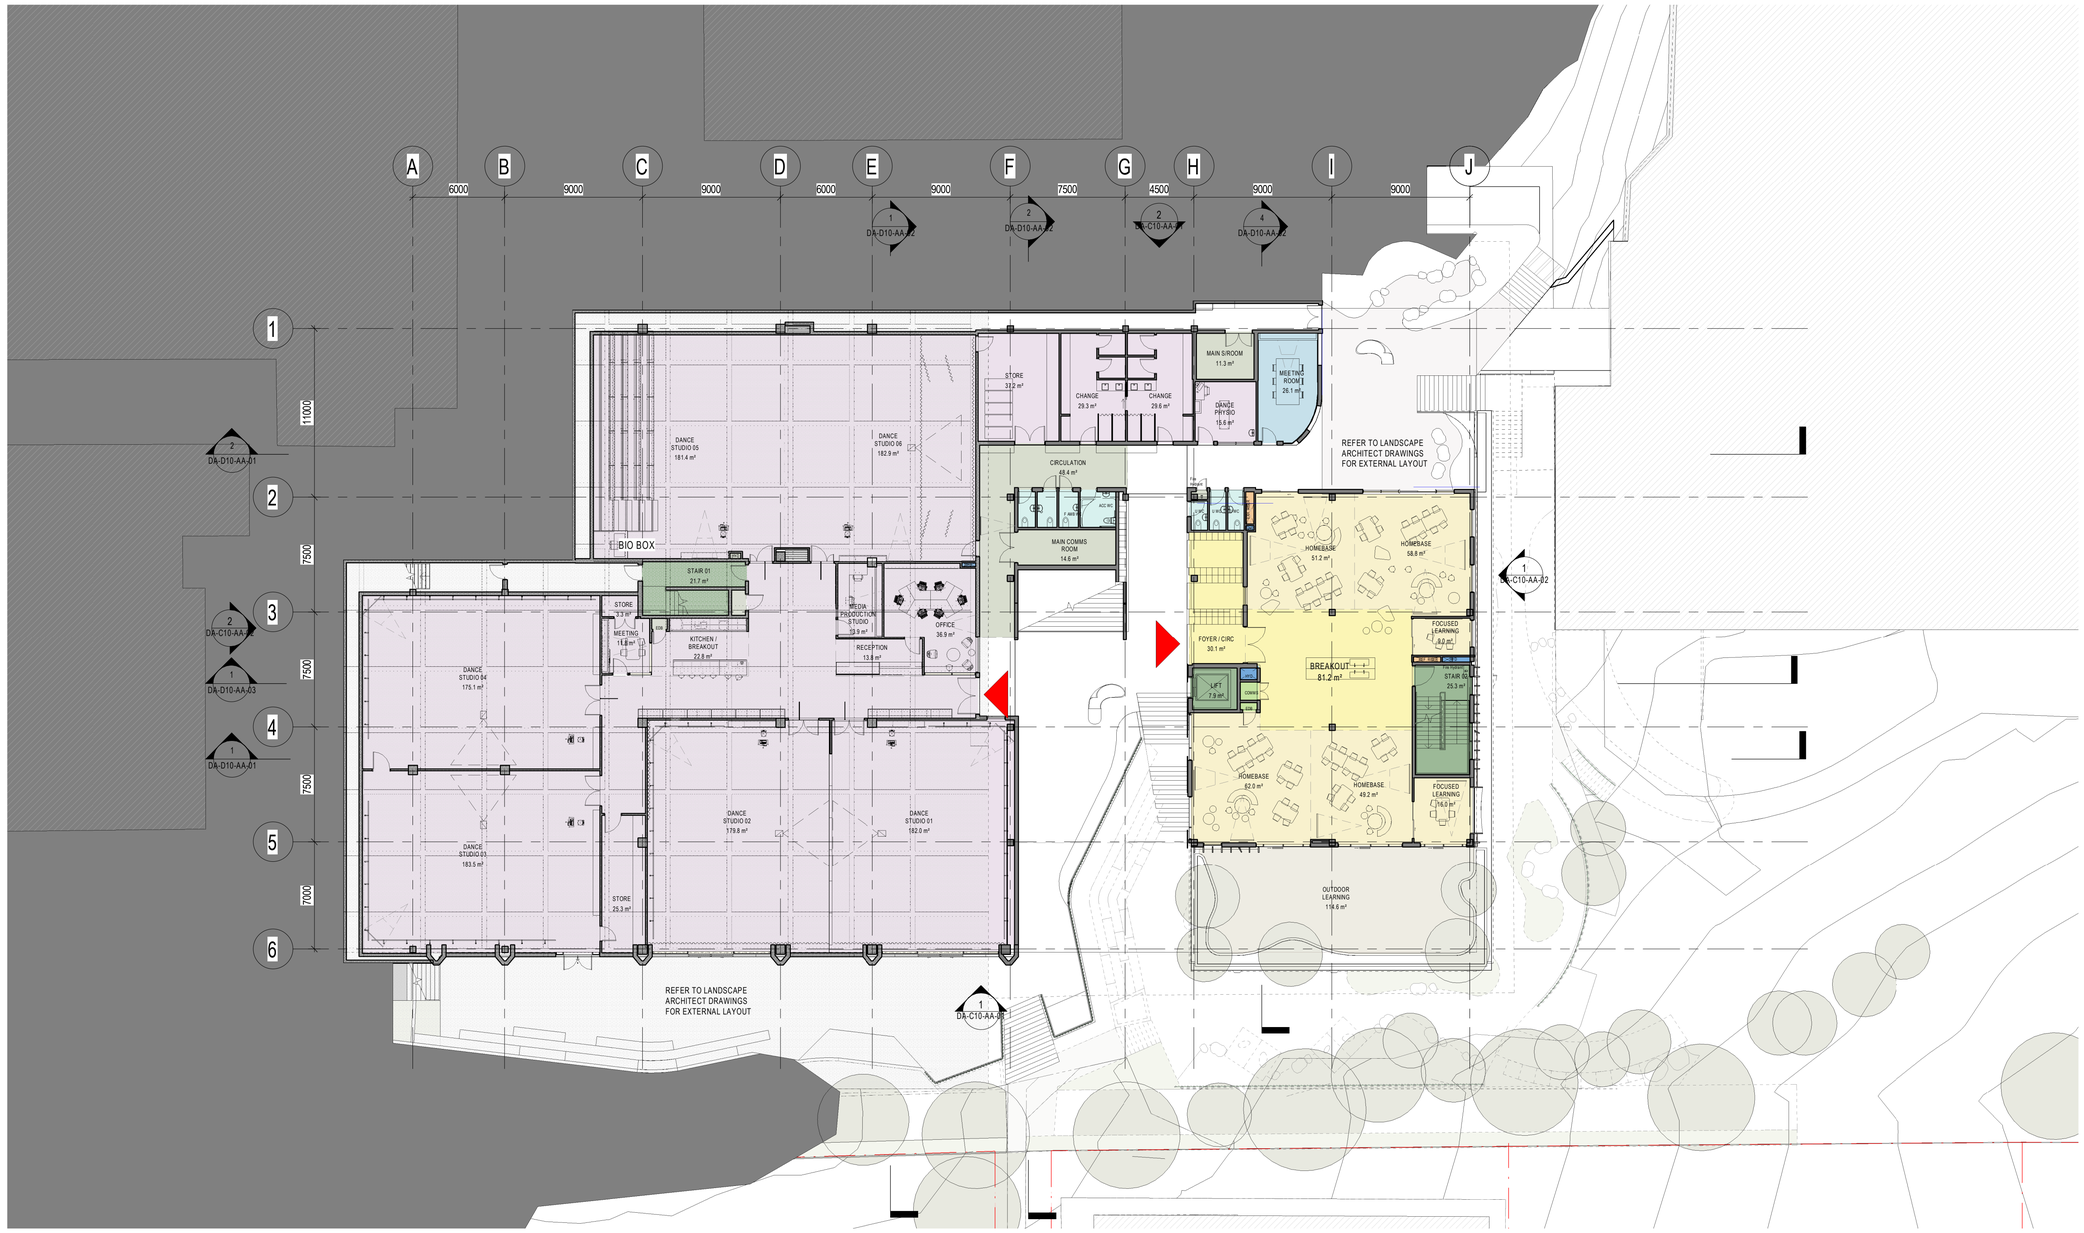

C:\Users\chuai\REVIT_LOCAL\2020\2010018-AR-PLC-BASE_cathy_hua.rvt 23/09/2021 8:58:28 PM

BVN

ARCHITECTS REGISTRATION BOARD / NOMINATED ARCHITECTS

NSW	QLD
8356 NINOTSCHKA TITCHKOSKY	5527 NEIL LOGAN
4837 JAMES GROSE	2709 BRIAN DONOVAN
7115 JULIAN ASHTON	1595 MARK GRIMMER
7053 MATTHEW BLAIR	5028 DAVID KELLY
7151 PHILLIP ROSSINGTON	5517 CATHERINE SKINNER
7439 PETER TITMUSS	3866 KEVIN O'BRIEN
10447 ALISON BOUNDS	

Telephone +61 7 3852 2525
Facsimile +61 7 3852 2544
www.bvn.com.au

INTELLECTUAL PROPERTY

COPYRIGHT BVN ARCHITECTURE PTY LIMITED. UNLESS OTHERWISE AGREED IN WRITING ALL RIGHTS TO THIS DOCUMENT ARE SUBJECT TO PAYMENT IN FULL OF ALL BVN CHARGES.THIS DOCUMENT MAY ONLY BE USED FOR THE EXPRESS PURPOSE AND PROJECT FOR WHICH IT HAS BEEN CREATED AND DELIVERED, AS NOTIFIED IN WRITING BY BVN.AND THIS DOCUMENT MAY NOT BE OTHERWISE USED, OR COPIED. ANY UNAUTHORISED USE OF THIS DOCUMENT IS AT THE USER'S SOLE RISK AND WITHOUT LIMITING BVN'S RIGHTS THE USER RELEASES AND INDEMNIFIES BVN FROM AND AGAINST ALL LOSS SO ARISING.

NOTE

CONTRACTOR TO CHECK AND VERIFY ALL DIMENSIONS ON SITE PRIOR TO COMMENCEMENT OF WORK OR PREPARATION OF SHOP DRAWINGS. DO NOT SCALE THIS DRAWING

ISSUE	DATE	FOR
1	14/04/21	For Information
2	28/05/21	For Information
3	02/06/21	For Information
4	07/06/21	For Information
5	25/06/21	Issued for Schematic Design
6	07/07/21	For Information
7	09/07/21	For Information
8	26/07/21	SSDA Draft
9	18/08/21	SSDA Issue
10	24/09/21	SSDA Issue

CONSULTANT

STANTEC
TEL 02 9493 9700
CONSULTANT

TTW
TEL 02 9439 7288
CONSULTANT

PROCLUS ADVISORY
CONSULTANT

WILLOW TREE PLANNING
TEL 02 9929 6974
PROJECT MANAGER

KATE BIMSON
TEL 02 9855 7628
CLIENT

PYMBLE LADIES COLLEGE
PROJECT

PYMBLE LADIES COLLEGE
GREY HOUSE PRECINCT
BVN PROJECT NUMBER

2010018
DRAWING KEY

TRUE NORTH PROJECT NORTH


GRAPHIC SCALE
0 2000 5000
SCALE

1 : 200@A1
STATUS

DESIGN DEVELOPMENT
DRAWING

GENERAL ARRANGEMENT PLAN - LEVEL 01

AR-DA-B10-01-00 | ISSUE 10

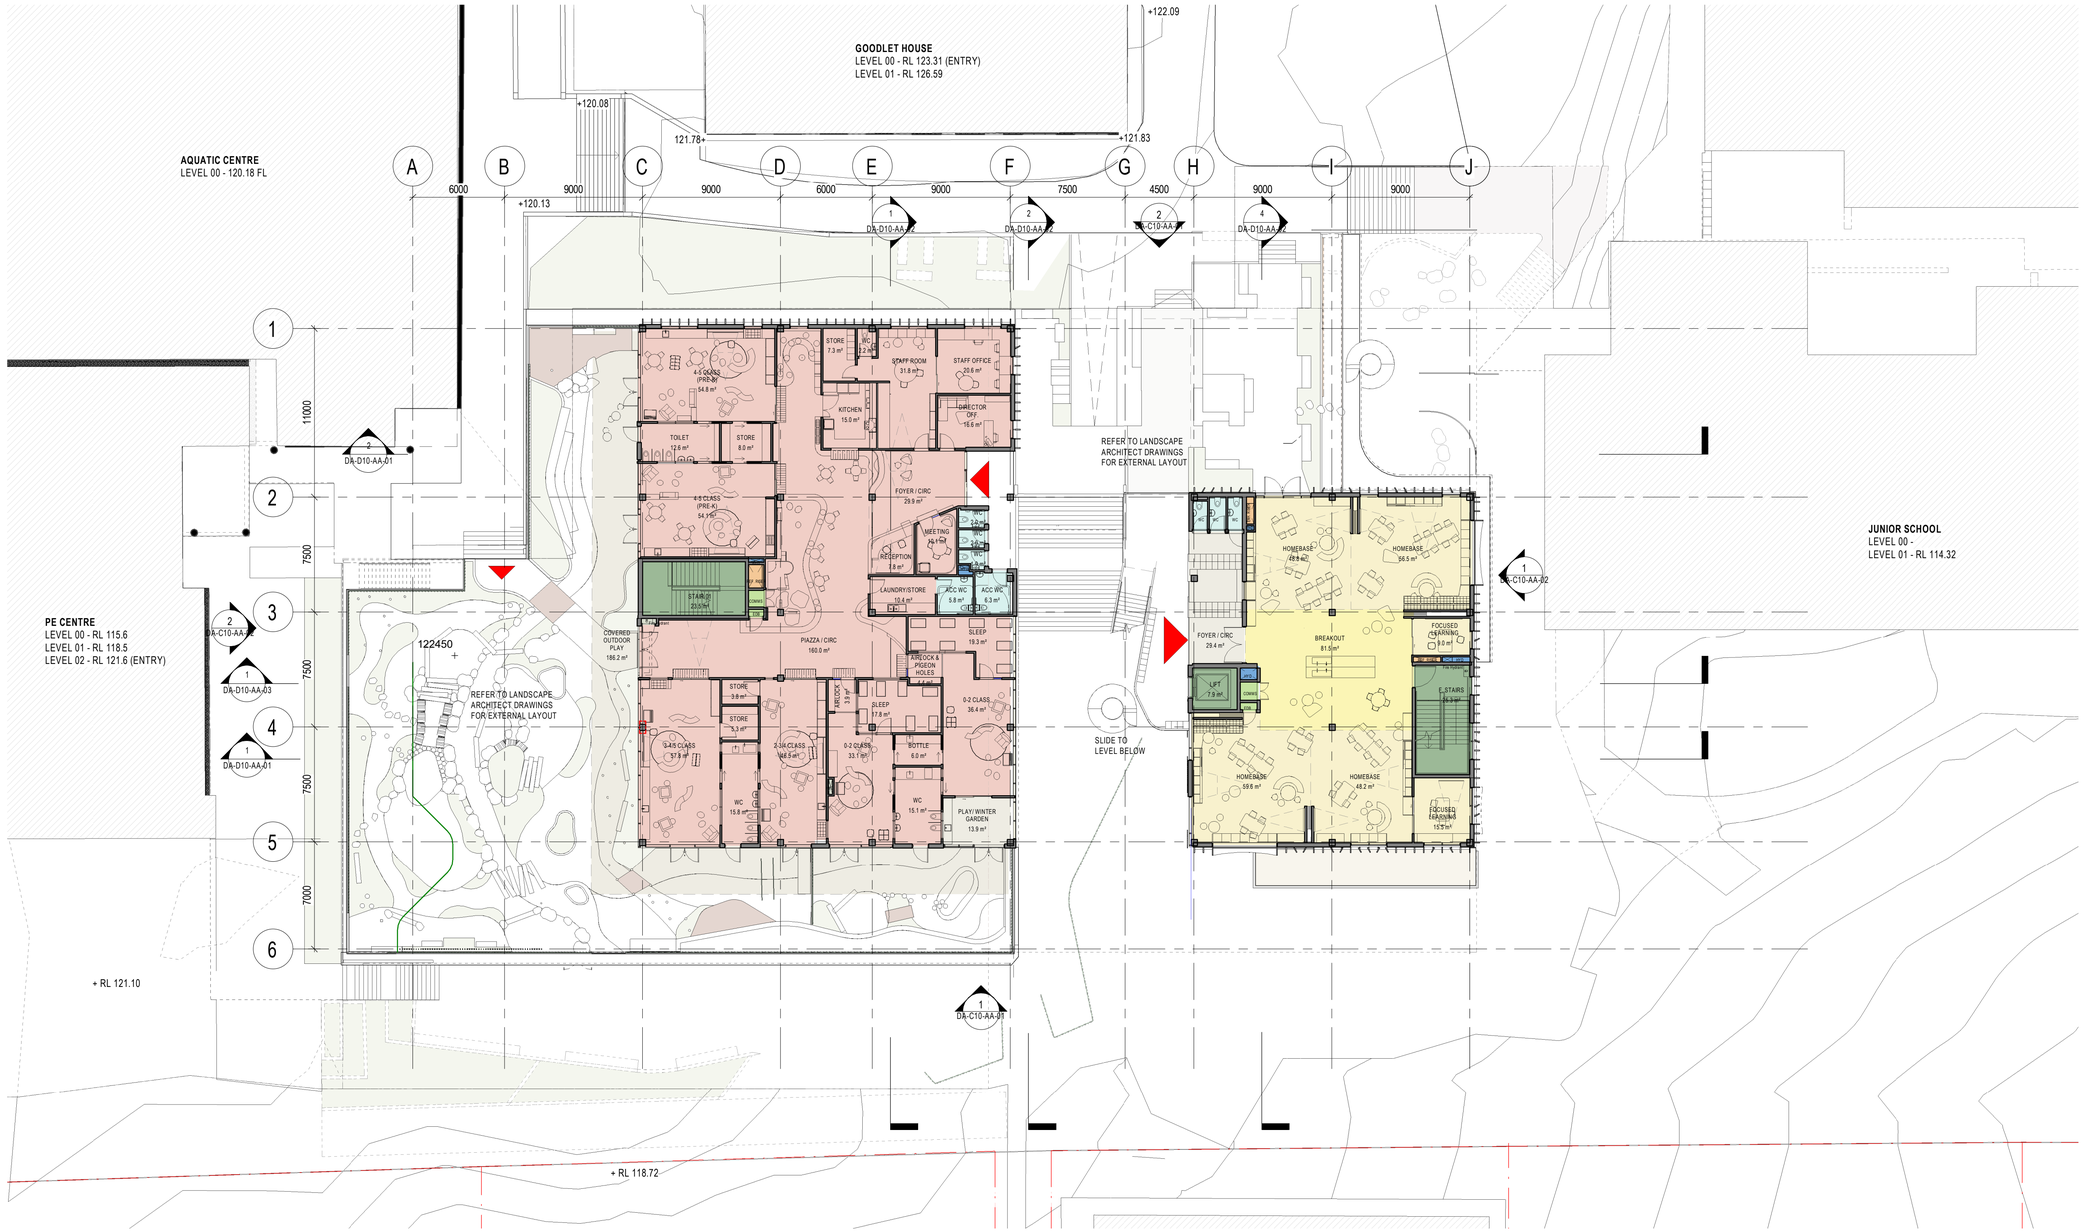

AMENITIES
CIRC
COLA
COMM
DANCE
ELC
HEALTH
HYDRAULICS
JUNIOR SCHOOL
JUNIOR SCHOOL BREAKOUT
MECHANICAL
OSHC
SERVICES
STAFF
STEM

C:\Users\chuai\REVIT_LOCAL\2020\2010018-AR-PLC-BASE_cathy_hua.rvt
23/09/2021 8:57:55 PM

BVN

ARCHITECTS REGISTRATION BOARD / NOMINATED ARCHITECTS

NSW
8356 NINOTSCHKA TITCHKOSKY
4837 JAMES GROSE
7115 JULIAN ASHTON
7053 MATTHEW BLAIR
7151 PHILLIP ROSSINGTON
7439 PETER TITMUSS
10447 ALISON BOUNDS

QLD
5527 NEIL LOGAN
2709 BRIAN DONOVAN
1595 MARK GRIMMER
5028 DAVID KELLY
5517 CATHERINE SKINNER
3866 KEVIN O'BRIEN

Telephone +61 7 3852 2525
Facsimile +61 7 3852 2544
www.bvn.com.au

INTELLECTUAL PROPERTY

COPYRIGHT BVN ARCHITECTURE PTY LIMITED. UNLESS OTHERWISE AGREED IN WRITING ALL RIGHTS TO THIS DOCUMENT ARE SUBJECT TO PAYMENT IN FULL OF ALL BVN CHARGES.THIS DOCUMENT MAY ONLY BE USED FOR THE EXPRESS PURPOSE AND PROJECT FOR WHICH IT HAS BEEN CREATED AND DELIVERED. AS NOTIFIED IN WRITING BY BVN.AND THIS DOCUMENT MAY NOT BE OTHERWISE USED, OR COPIED. ANY UNAUTHORISED USE OF THIS DOCUMENT IS AT THE USER'S SOLE RISK AND WITHOUT LIMITING BVN'S RIGHTS THE USER RELEASES AND INDEMNIFIES BVN FROM AND AGAINST ALL LOSS SO ARISING.

NOTE

CONTRACTOR TO CHECK AND VERIFY ALL DIMENSIONS ON SITE PRIOR TO COMMENCEMENT OF WORK OR PREPARATION OF SHOP DRAWINGS. DO NOT SCALE THIS DRAWING.

ISSUE	DATE	FOR
1	14/04/21	For Information
2	28/05/21	For Information
3	02/06/21	For Information
4	07/06/21	For Information
5	25/06/21	Issued for Schematic Design
6	07/07/21	For Information
7	09/07/21	For Information
8	26/07/21	SSDA Draft
9	18/08/21	SSDA Issue
10	24/09/21	SSDA Issue

CONSULTANT

STANTEC
TEL 02 9493 9700

CONSULTANT

TTW
TEL 02 9439 7288

CONSULTANT

PROCLUS ADVISORY

CONSULTANT

WILLOW TREE PLANNING
TEL 02 9929 6974

PROJECT MANAGER

KATE BIMSON
TEL 02 9855 7628

CLIENT

PYMBLE LADIES COLLEGE

PROJECT

PYMBLE LADIES COLLEGE
GREY HOUSE PRECINCT

BVN PROJECT NUMBER

2010018

DRAWING KEY

TRUE NORTH PROJECT NORTH

GRAPHIC SCALE
0 2000 5000

SCALE

1 : 200@A1

STATUS

DESIGN DEVELOPMENT

DRAWING

GENERAL ARRANGEMENT PLAN - LEVEL 02

AR-DA-B10-02-00

ISSUE 10



AMENITIES
CIRC
COLA
COMM
DANCE
ELC
HEALTH
HYDRAULICS
JUNIOR SCHOOL
JUNIOR SCHOOL BREAKOUT
MECHANICAL
OSHC
SERVICES
STAFF
STEM

C:\Users\chua\REVIT_LOCAL\2020\2010018-AR-PLC-BASE_cathy_hua.rvt 23/09/2021 8:18:42 PM

BVN

ARCHITECTS REGISTRATION BOARD / NOMINATED ARCHITECTS

NSW
8356 NINOTSCHKA TITCHKOSKY
4937 JAMES GROSE
7115 JULIAN ASHTON
7053 MATTHEW BLAIR
7151 PHILLIP ROSSINGTON
7439 PETER TITMUSS
10447 ALISON BOUNDS

QLD
5527 NEIL LOGAN
2709 BRIAN DONOVAN
1595 MARK GRIMMER
5028 DAVID KELLY
5517 CATHERINE SKINNER
3866 KEVIN O'BRIEN

Telephone +61 7 3852 2525
Facsimile +61 7 3852 2544
www.bvn.com.au

INTELLECTUAL PROPERTY

COPYRIGHT BVN ARCHITECTURE PTY LIMITED. UNLESS OTHERWISE AGREED IN WRITING ALL RIGHTS TO THIS DOCUMENT ARE SUBJECT TO PAYMENT IN FULL OF ALL BVN CHARGES.THIS DOCUMENT MAY ONLY BE USED FOR THE EXPRESS PURPOSE AND PROJECT FOR WHICH IT HAS BEEN CREATED AND DELIVERED, AS NOTIFIED IN WRITING BY BVN.AND THIS DOCUMENT MAY NOT BE OTHERWISE USED, OR COPIED. ANY UNAUTHORISED USE OF THIS DOCUMENT IS AT THE USER'S SOLE RISK AND WITHOUT LIMITING BVN'S RIGHTS THE USER RELEASES AND INDEMNIFIES BVN FROM AND AGAINST ALL LOSS SO ARISING.

NOTE

CONTRACTOR TO CHECK AND VERIFY ALL DIMENSIONS ON SITE PRIOR TO COMMENCEMENT OF WORK OR PREPARATION OF SHOP DRAWINGS. DO NOT SCALE THIS DRAWING.

ISSUE	DATE	FOR
1	14/04/21	For Information
2	28/05/21	For Information
3	02/06/21	For Information
4	07/06/21	For Information
5	25/06/21	Issued for Schematic Design
6	07/07/21	For Information
7	09/07/21	For Information
8	26/07/21	SSDA Draft
9	19/08/21	SSDA Issue
10	24/09/21	SSDA Issue

CONSULTANT

STANTEC
TEL 02 9493 9700
CONSULTANT

TTW
TEL 02 9439 7288
CONSULTANT

PROCLUS ADVISORY
CONSULTANT

WILLOW TREE PLANNING
TEL 02 9929 6974
PROJECT MANAGER

KATE BIMSON
TEL 02 9855 7628
CLIENT

PYMBLE LADIES COLLEGE
PROJECT

PYMBLE LADIES COLLEGE
GREY HOUSE PRECINCT
BVN PROJECT NUMBER

2010018
DRAWING KEY

TRUE NORTH PROJECT NORTH


GRAPHIC SCALE
0 2000 5000
SCALE

1 : 200@A1
STATUS

DESIGN DEVELOPMENT
DRAWING

GENERAL ARRANGEMENT PLAN - LEVEL 03

AR-DA-B10-03-00 | ISSUE 10

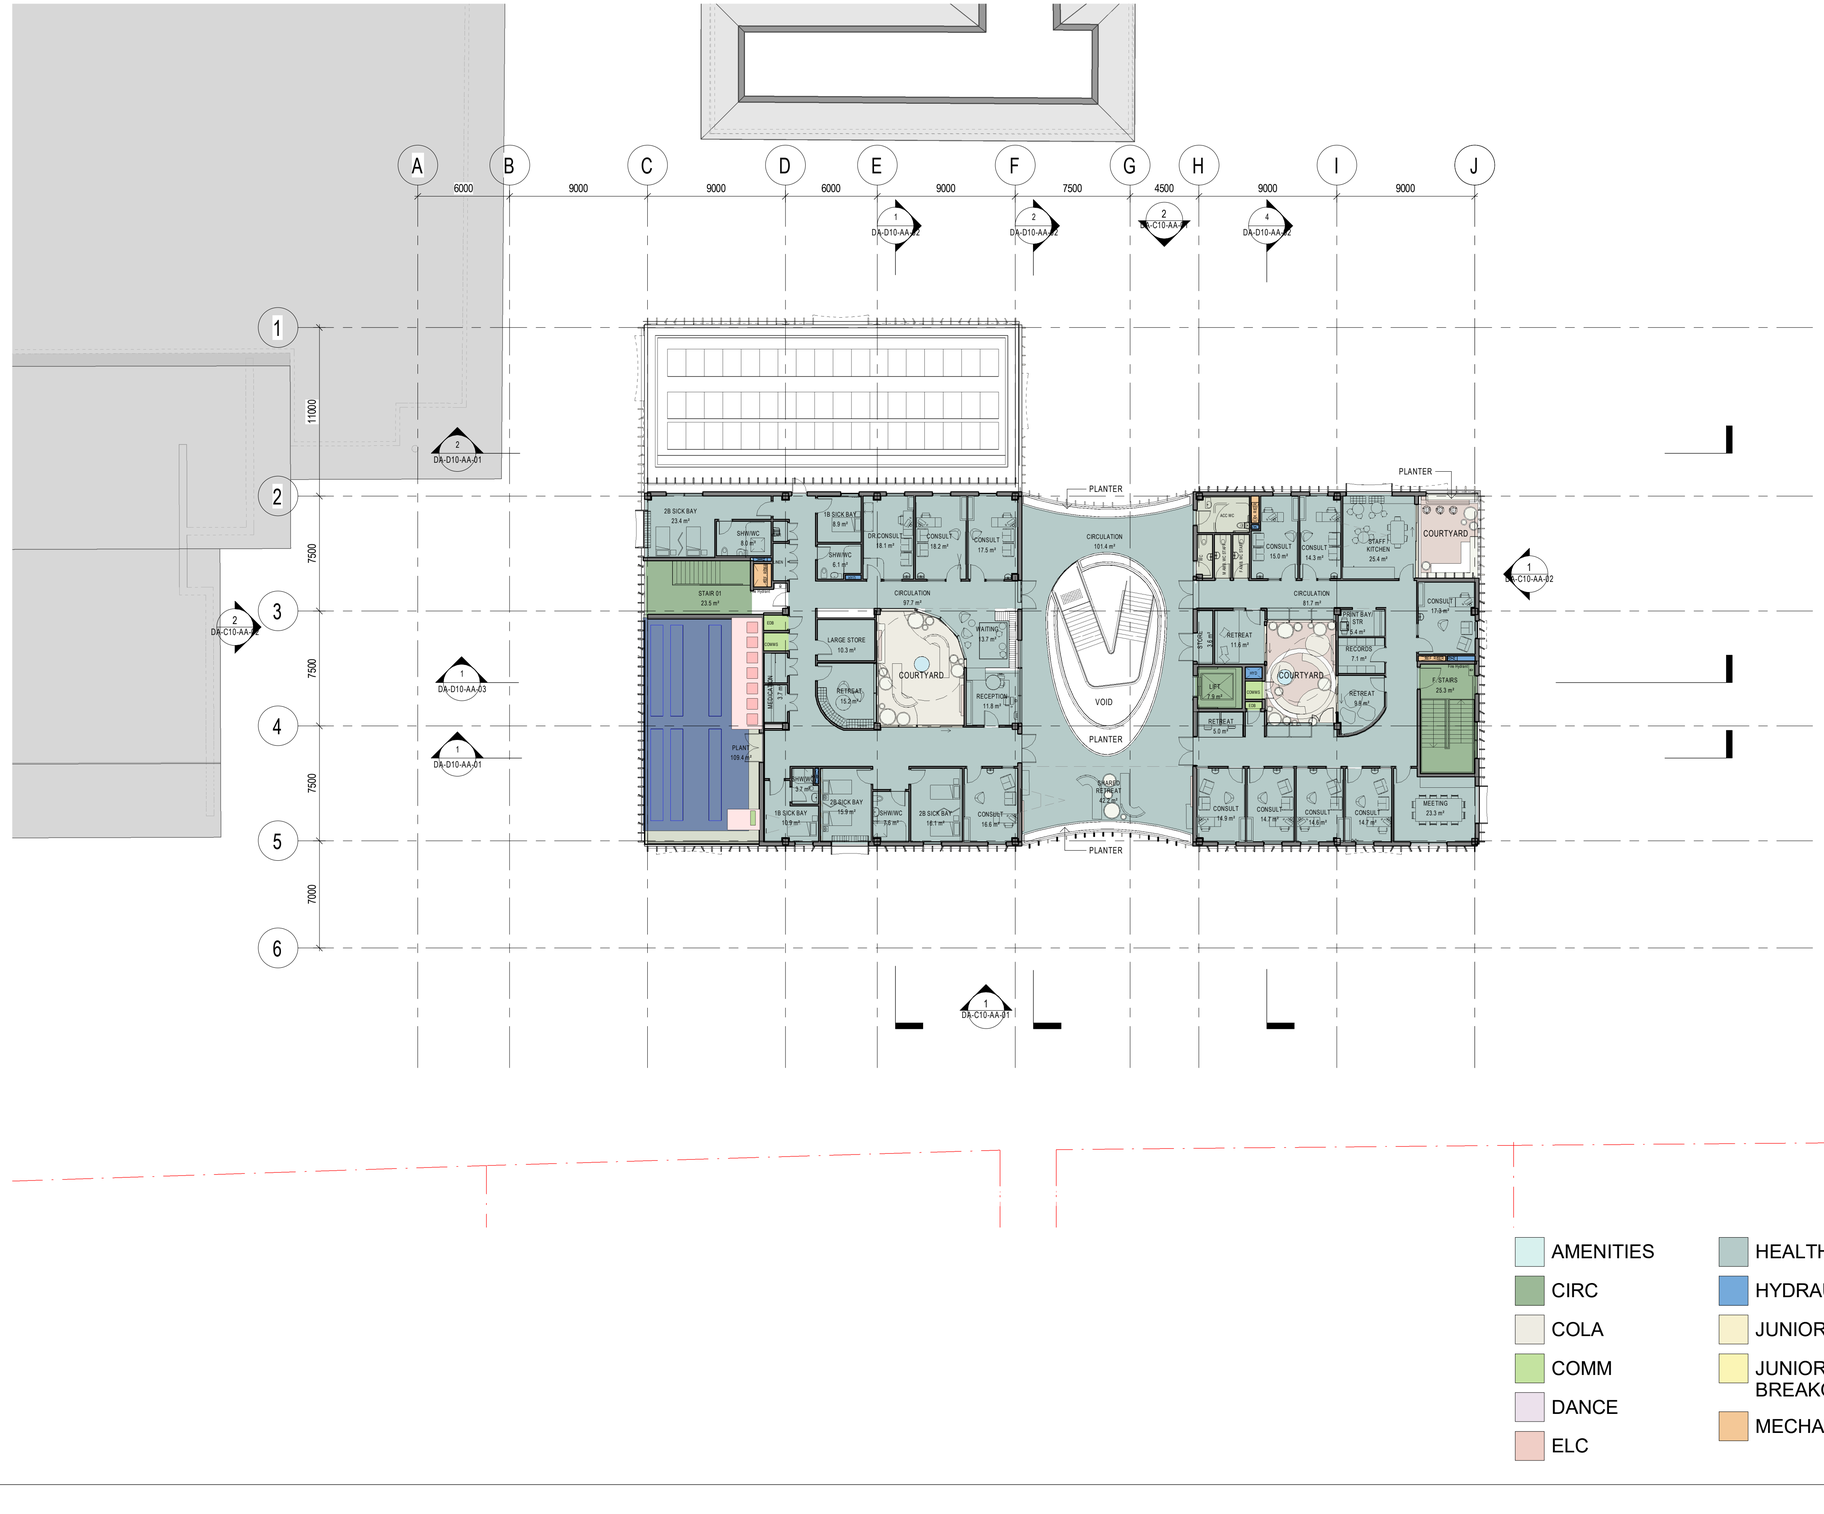

AMENITIES
CIRC
COLA
COMM
DANCE
ELC
HEALTH
HYDRAULICS
JUNIOR SCHOOL
JUNIOR SCHOOL BREAKOUT
MECHANICAL
OSHC
SERVICES
STAFF
STEM

C:\Users\chuai\REVIT_LOCAL\2020\2010018-AR-PLC-BASE_cathy_huai.rvt 23/09/2021 8:18:57 PM

BVN

ARCHITECTS REGISTRATION BOARD / NOMINATED ARCHITECTS

NSW
8356 NINOTSCHKA TITCHKOSKY
4837 JAMES GROSE
7115 JULIAN ASHTON
7053 MATTHEW BLAIR
7151 PHILLIP ROSSINGTON
7439 PETER TITMUSS
10447 ALISON BOUNDS

QLD
5527 NEIL LOGAN
2709 BRIAN DONOVAN
1595 MARK GRIMMER
5028 DAVID KELLY
5517 CATHERINE SKINNER
3866 KEVIN O'BRIEN

Telephone +61 7 3852 2525
Facsimile +61 7 3852 2544
www.bvn.com.au

INTELLECTUAL PROPERTY

COPYRIGHT BVN ARCHITECTURE PTY LIMITED. UNLESS OTHERWISE AGREED IN WRITING ALL RIGHTS TO THIS DOCUMENT ARE SUBJECT TO PAYMENT IN FULL OF ALL BVN CHARGES.THIS DOCUMENT MAY ONLY BE USED FOR THE EXPRESS PURPOSE AND PROJECT FOR WHICH IT HAS BEEN CREATED AND DELIVERED. AS NOTIFIED IN WRITING BY BVN.AND THIS DOCUMENT MAY NOT BE OTHERWISE USED, OR COPIED. ANY UNAUTHORISED USE OF THIS DOCUMENT IS AT THE USER'S SOLE RISK AND WITHOUT LIMITING BVN'S RIGHTS THE USER RELEASES AND INDEMNIFIES BVN FROM AND AGAINST ALL LOSS SO ARISING.

NOTE

CONTRACTOR TO CHECK AND VERIFY ALL DIMENSIONS ON SITE PRIOR TO COMMENCEMENT OF WORK OR PREPARATION OF SHOP DRAWINGS. DO NOT SCALE THIS DRAWING.

ISSUE	DATE	FOR
1	14/04/21	For Information
2	28/05/21	For Information
3	02/06/21	For Information
4	07/06/21	For Information
5	25/06/21	Issued for Schematic Design
6	07/07/21	For Information
7	09/07/21	For Information
8	26/07/21	SSDA Draft
9	18/08/21	SSDA Issue
10	24/09/21	SSDA Issue

CONSULTANT

STANTEC
TEL 02 9493 9700
CONSULTANT

TTW
TEL 02 9439 7288
CONSULTANT

PROCLUS ADVISORY
CONSULTANT

WILLOW TREE PLANNING
TEL 02 9929 6974
PROJECT MANAGER

KATE BIMSON
TEL 02 9855 7628
CLIENT

PYMBLE LADIES COLLEGE
PROJECT

PYMBLE LADIES COLLEGE
GREY HOUSE PRECINCT
BVN PROJECT NUMBER

2010018
DRAWING KEY

TRUE NORTH PROJECT NORTH

GRAPHIC SCALE
0 2000 5000
SCALE

1 : 200@A1
STATUS

DESIGN DEVELOPMENT
DRAWING

GENERAL ARRANGEMENT PLAN - LEVEL 04

AR-DA-B10-04-00 | ISSUE 10



2 NORTH ELEVATION
1 : 200



1 SOUTH ELEVATION
1 : 200

BVN

ARCHITECTS REGISTRATION BOARD / NOMINATED ARCHITECTS

NSW	QLD
8356 NINOTSCHKA TITCHKOSKY	5527 NEIL LOGAN
4937 JAMES GROSE	2709 BRIAN DONOVAN
7115 JULIAN ASHTON	1595 MARK GRIMMER
7053 MATTHEW BLAIR	5528 DAVID KELLY
7151 PHILLIP ROSSINGTON	5517 CATHERINE SKINNER
7439 PETER TITMUSS	3666 KEVIN O'BRIEN
10447 ALISON BOUNDS	

Telephone +61 7 3852 2525
Facsimile +61 7 3852 2544
www.bvn.com.au

INTELLECTUAL PROPERTY

COPYRIGHT BVN ARCHITECTURE PTY LIMITED. UNLESS OTHERWISE AGREED IN WRITING ALL RIGHTS TO THIS DOCUMENT ARE SUBJECT TO PAYMENT IN FULL OF ALL BVN CHARGES.THIS DOCUMENT MAY ONLY BE USED FOR THE EXPRESS PURPOSE AND PROJECT FOR WHICH IT HAS BEEN CREATED AND DELIVERED, AS NOTIFIED IN WRITING BY BVN.AND THIS DOCUMENT MAY NOT BE OTHERWISE USED, OR COPIED. ANY UNAUTHORISED USE OF THIS DOCUMENT IS AT THE USER'S SOLE RISK AND WITHOUT LIMITING BVN'S RIGHTS THE USER RELEASES AND INDEMNIFIES BVN FROM AND AGAINST ALL LOSS SO ARISING.

NOTE

CONTRACTOR TO CHECK AND VERIFY ALL DIMENSIONS ON SITE PRIOR TO COMMENCEMENT OF WORK OR PREPARATION OF SHOP DRAWINGS. DO NOT SCALE THIS DRAWING.

ISSUE	DATE	FOR
1	02/06/21	For Information
2	25/06/21	Issued for Schematic Design
3	09/07/21	For Information
4	26/07/21	SSDA Draft
5	24/09/21	SSDA Issue
6	11/10/21	SSDA Issue

CONSULTANT

STANTEC
TEL 02 9493 9700
CONSULTANT

TTW
TEL 02 9439 7288
CONSULTANT

PROCLUS ADVISORY
CONSULTANT

WILLOW TREE PLANNING
TEL 02 9929 6974
PROJECT MANAGER

KATE BIMSON
TEL 02 9855 7628
CLIENT

PYMBLE LADIES COLLEGE
PROJECT

PYMBLE LADIES COLLEGE
GREY HOUSE PRECINCT
BVN PROJECT NUMBER

2010018
DRAWING KEY

TRUE NORTH PROJECT NORTH

GRAPHIC SCALE
0 2000 5000
SCALE

1 : 200@A1
STATUS

DESIGN DEVELOPMENT
DRAWING

ELEVATION - NORTH & SOUTH

	ISSUE
AR-DA-C10-AA-01	6



1 EAST ELEVATION
1 : 200



2 WEST ELEVATION
1 : 200

BVN

ARCHITECTS REGISTRATION BOARD / NOMINATED ARCHITECTS

NSW
8356 NINOTSCHKA TITCHKOSKY
4937 JAMES GROSE
7115 JULIAN ASHTON
7053 MATTHEW BLAIR
7151 PHILLIP ROSSINGTON
7439 PETER TITMUSS
10447 ALISON BOUNDS

QLD
5527 NEIL LOGAN
2709 BRIAN DONOVAN
1595 MARK GRIMMER
5528 DAVID KELLY
5017 CATHERINE SKINNER
3666 KEVIN O'BRIEN

Telephone +61 7 3852 2525
Facsimile +61 7 3852 2544
www.bvn.com.au

INTELLECTUAL PROPERTY

COPYRIGHT BVN ARCHITECTURE PTY LIMITED. UNLESS OTHERWISE AGREED IN WRITING ALL RIGHTS TO THIS DOCUMENT ARE SUBJECT TO PAYMENT IN FULL OF ALL BVN CHARGES.THIS DOCUMENT MAY ONLY BE USED FOR THE EXPRESS PURPOSE AND PROJECT FOR WHICH IT HAS BEEN CREATED AND DELIVERED, AS NOTIFIED IN WRITING BY BVN.AND THIS DOCUMENT MAY NOT BE OTHERWISE USED, OR COPIED. ANY UNAUTHORISED USE OF THIS DOCUMENT IS AT THE USER'S SOLE RISK AND WITHOUT LIMITING BVN'S RIGHTS THE USER RELEASES AND INDEMNIFIES BVN FROM AND AGAINST ALL LOSS SO ARISING.

NOTE

CONTRACTOR TO CHECK AND VERIFY ALL DIMENSIONS ON SITE PRIOR TO COMMENCEMENT OF WORK OR PREPARATION OF SHOP DRAWINGS. DO NOT SCALE THIS DRAWING.

ISSUE	DATE	FOR
1	02/06/21	For Information
2	07/06/21	For Information
3	25/06/21	Issued for Schematic Design
4	09/07/21	For Information
5	26/07/21	SSDA Draft
6	24/09/21	SSDA Issue
7	11/10/21	SSDA Issue

CONSULTANT

STANTEC
TEL 02 9493 9700
CONSULTANT

TTW
TEL 02 9439 7288
CONSULTANT

PROCLUS ADVISORY
CONSULTANT

WILLOW TREE PLANNING
TEL 02 9929 6974
PROJECT MANAGER

KATE BIMSON
TEL 02 9855 7628
CLIENT

PYMBLE LADIES COLLEGE
PROJECT

PYMBLE LADIES COLLEGE
GREY HOUSE PRECINCT
BVN PROJECT NUMBER

2010018
DRAWING KEY

TRUE NORTH PROJECT NORTH


GRAPHIC SCALE
0 2000 5000
SCALE

1 : 200@A1
STATUS


DESIGN DEVELOPMENT
DRAWING

ELEVATION - EAST & WEST

AR-DA-C10-AA-02 | ISSUE 7

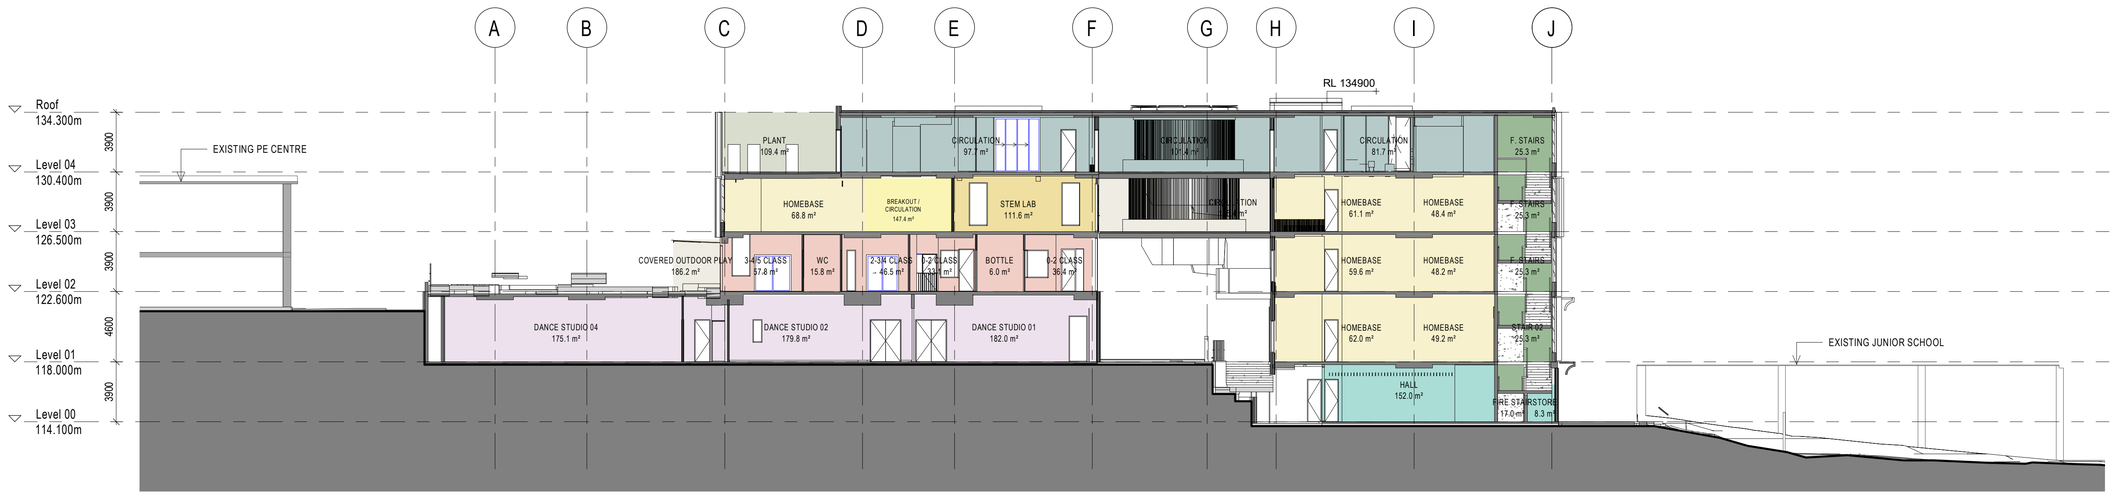

1 EAST / WEST SECTION 1
1 : 200

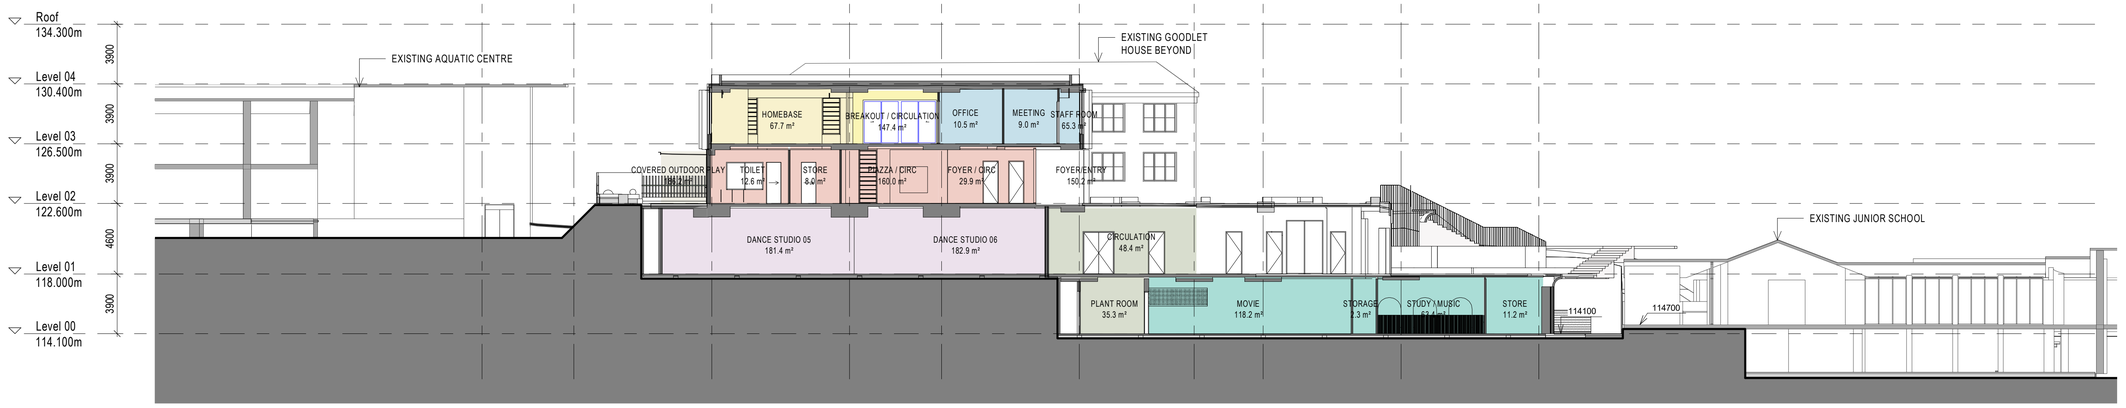

2 EAST / WEST SECTION 2
1 : 200

BVN

ARCHITECTS REGISTRATION BOARD / NOMINATED ARCHITECTS

NSW
8356 NINOTSCHKA TITCHKOSKY
4937 JAMES GROSE
7115 JULIAN ASHTON
7053 MATTHEW BLAIR
7151 PHILLIP ROSSINGTON
7439 PETER TITMUSS
10447 ALISON BOUNDS

QLD
5527 NEIL LOGAN
2709 BRIAN DONOVAN
1595 MARK GRIMMER
5028 DAVID KELLY
5517 CATHERINE SKINNER
3866 KEVIN O'BRIEN

Telephone +61 7 3852 2525
Facsimile +61 7 3852 2544
www.bvn.com.au

INTELLECTUAL PROPERTY

COPYRIGHT BVN ARCHITECTURE PTY LIMITED. UNLESS OTHERWISE AGREED IN WRITING ALL RIGHTS TO THIS DOCUMENT ARE SUBJECT TO PAYMENT IN FULL OF ALL BVN CHARGES.THIS DOCUMENT MAY ONLY BE USED FOR THE EXPRESS PURPOSE AND PROJECT FOR WHICH IT HAS BEEN CREATED AND DELIVERED, AS NOTIFIED IN WRITING BY BVN.AND THIS DOCUMENT MAY NOT BE OTHERWISE USED, OR COPIED. ANY UNAUTHORISED USE OF THIS DOCUMENT IS AT THE USER'S SOLE RISK AND WITHOUT LIMITING BVN'S RIGHTS THE USER RELEASES AND INDEMNIFIES BVN FROM AND AGAINST ALL LOSS SO ARISING.

NOTE

CONTRACTOR TO CHECK AND VERIFY ALL DIMENSIONS ON SITE PRIOR TO COMMENCEMENT OF WORK OR PREPARATION OF SHOP DRAWINGS. DO NOT SCALE THIS DRAWING

ISSUE	DATE	FOR
1	28/05/21	For Information
2	02/06/21	For Information
3	07/06/21	For Information
4	25/06/21	Issued for Schematic Design
5	26/07/21	SSDA Draft
6	24/09/21	SSDA Issue

CONSULTANT

STANTEC
TEL 02 9493 9700
CONSULTANT

TTW
TEL 02 9439 7288
CONSULTANT

PROCLUS ADVISORY
CONSULTANT

WILLOW TREE PLANNING
TEL 02 9929 6974
PROJECT MANAGER

KATE BIMSON
TEL 02 9855 7628
CLIENT

PYMBLE LADIES COLLEGE
PROJECT

PYMBLE LADIES COLLEGE
GREY HOUSE PRECINCT
BVN PROJECT NUMBER

2010018
DRAWING KEY

TRUE NORTH PROJECT NORTH

GRAPHIC SCALE
0 2000 5000
SCALE


1 : 200@A1
STATUS

DESIGN DEVELOPMENT
DRAWING


SECTIONS - SHEET 1

AR-DA-D10-AA-01 | ISSUE 6


C:\Users\chuai\REVIT_LOCAL\2020\2010018-AR-PLC-BASE_cathy_hua.rvt
23/09/2021 9:01:12 PM

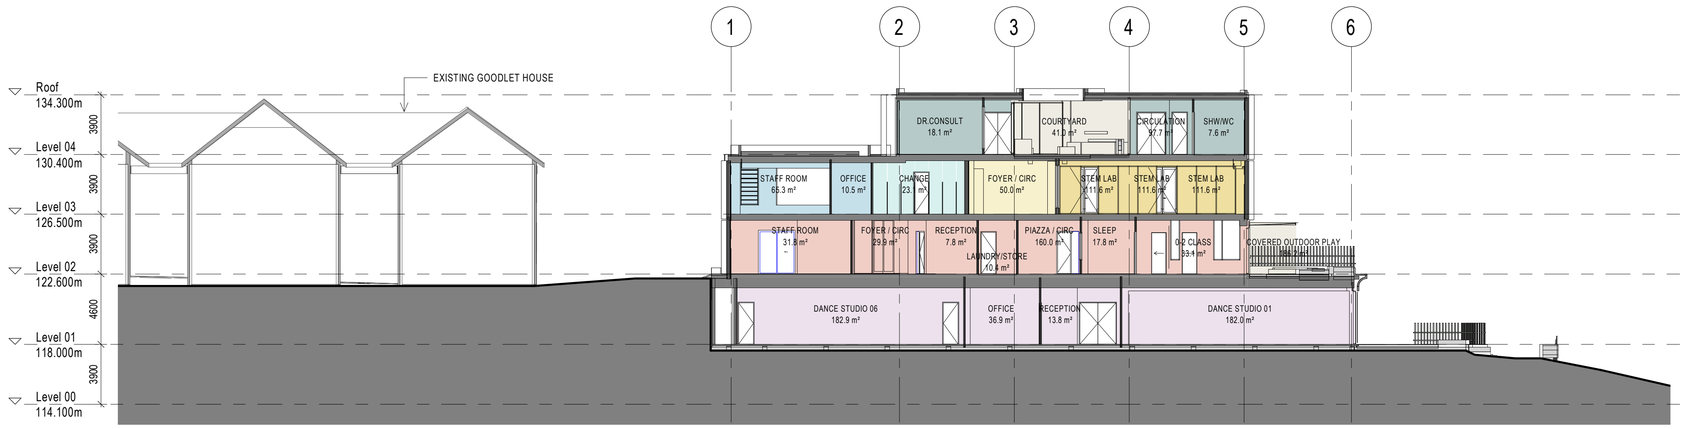

1 NORTH / SOUTH SECTION 1
1 : 200

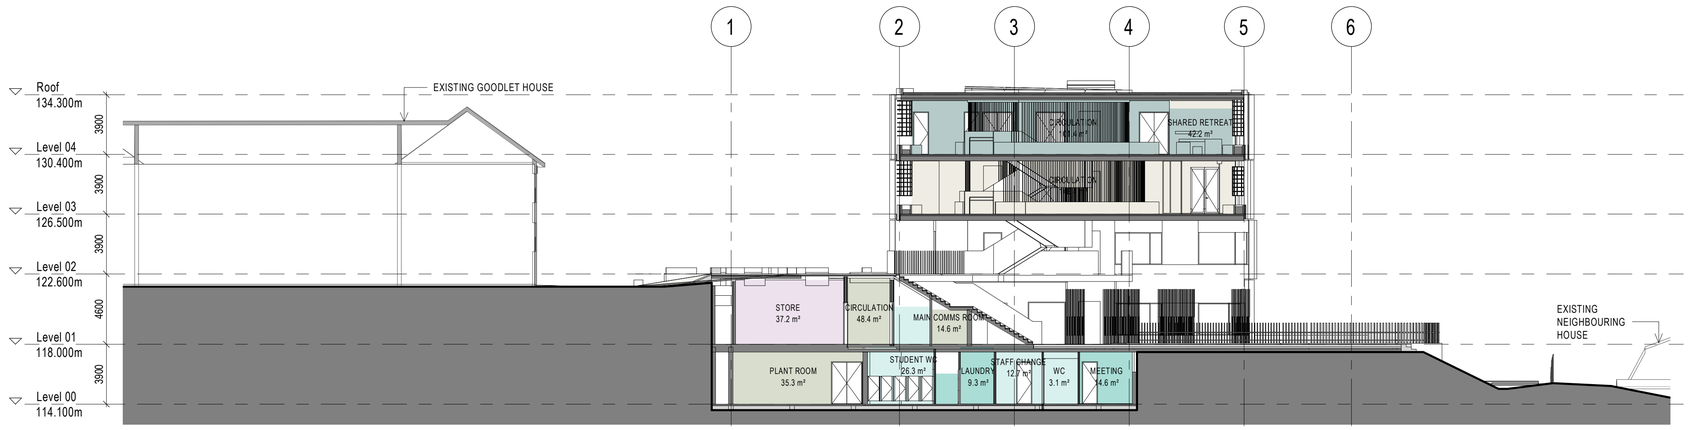

2 NORTH / SOUTH SECTION 2
1 : 200

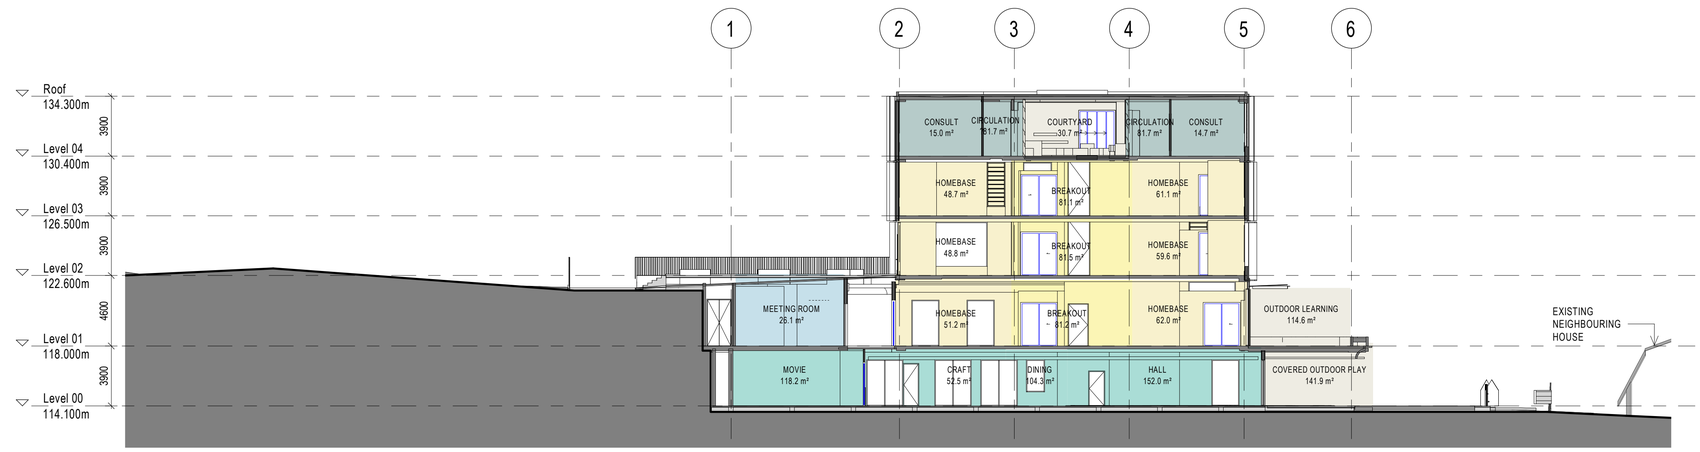

4 NORTH / SOUTH SECTION 3
1 : 200

BVN

ARCHITECTS REGISTRATION BOARD / NOMINATED ARCHITECTS

NSW
8356 NINOTSCHKA TITCHKOSKY
4837 JAMES GROSE
7115 JULIAN ASHTON
7053 MATTHEW BLAIR
7151 PHILLIP ROSSINGTON
7439 PETER TITMUSS
10447 ALISON BOUNDS

QLD
5527 NEIL LOGAN
2709 BRIAN DONOVAN
1595 MARK GRIMMER
5028 DAVID KELLY
5517 CATHERINE SKINNER
3866 KEVIN O'BRIEN

Telephone +61 7 3852 2525
Facsimile +61 1 3852 2544
www.bvn.com.au

INTELLECTUAL PROPERTY

COPYRIGHT BVN ARCHITECTURE PTY LIMITED. UNLESS OTHERWISE AGREED IN WRITING ALL RIGHTS TO THIS DOCUMENT ARE SUBJECT TO PAYMENT IN FULL OF ALL BVN CHARGES.THIS DOCUMENT MAY ONLY BE USED FOR THE EXPRESS PURPOSE AND PROJECT FOR WHICH IT HAS BEEN CREATED AND DELIVERED. AS NOTIFIED IN WRITING BY BVN.AND THIS DOCUMENT MAY NOT BE OTHERWISE USED, OR COPIED. ANY UNAUTHORISED USE OF THIS DOCUMENT IS AT THE USER'S SOLE RISK AND WITHOUT LIMITING BVN'S RIGHTS THE USER RELEASES AND INDEMNIFIES BVN FROM AND AGAINST ALL LOSS SO ARISING.

NOTE

CONTRACTOR TO CHECK AND VERIFY ALL DIMENSIONS ON SITE PRIOR TO COMMENCEMENT OF WORK OR PREPARATION OF SHOP DRAWINGS. DO NOT SCALE THIS DRAWING.

ISSUE	DATE	FOR
1	02/06/21	For Information
2	07/06/21	For Information
3	25/06/21	Issued for Schematic Design
4	26/07/21	SSDA Draft
5	24/09/21	SSDA Issue

CONSULTANT

STANTEC
TEL 02 9493 9700
CONSULTANT

TTW
TEL 02 9439 7288
CONSULTANT

PROCLUS ADVISORY

CONSULTANT

WILLOW TREE PLANNING
TEL 02 9929 6974
PROJECT MANAGER

KATE BIMSON
TEL 02 9855 7628
CLIENT

PYMBLE LADIES COLLEGE
PROJECT

PYMBLE LADIES COLLEGE
GREY HOUSE PRECINCT
BVN PROJECT NUMBER

2010018
DRAWING KEY

TRUE NORTH PROJECT NORTH

GRAPHIC SCALE
0 2000 5000
SCALE


1 : 200@A1
STATUS

DESIGN DEVELOPMENT
DRAWING

SECTIONS - SHEET 2

AR-DA-D10-AA-02 | ISSUE 5

C:\Users\chua\REVIT_LOCAL\2020\2010018-AR-PLC-BASE_cathy_hua.rvt 23/09/2021 9:01:23 PM

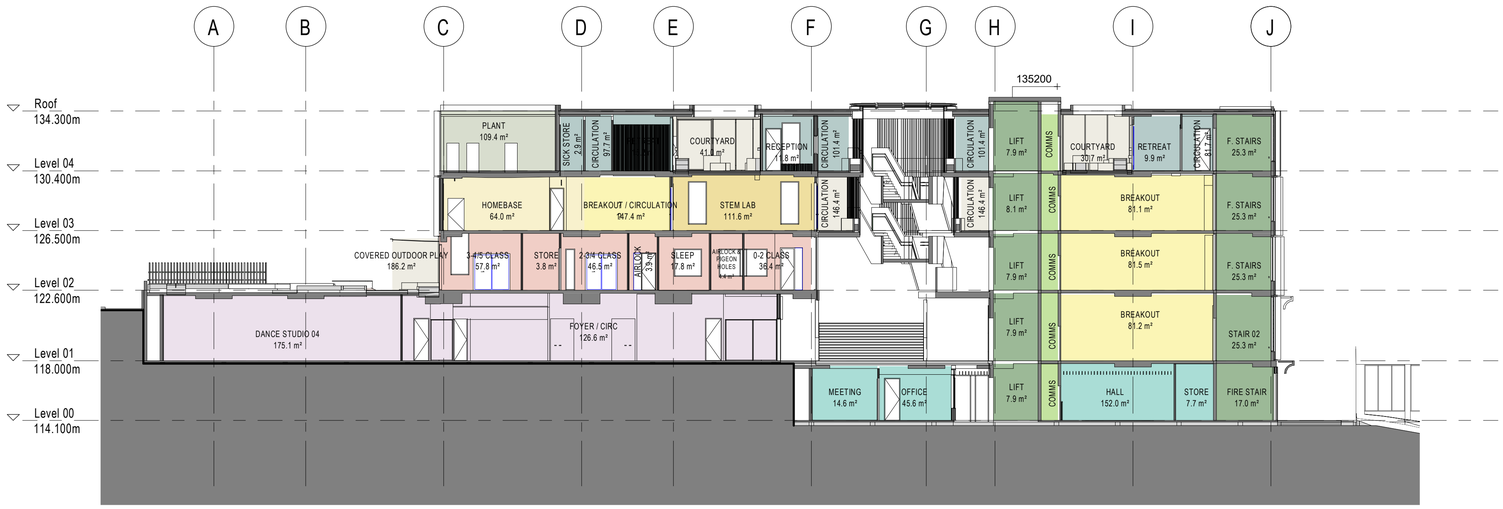

BVN

ARCHITECTS REGISTRATION BOARD / NOMINATED ARCHITECTS

NSW	QLD
8356 NINOTSCHKA TITCHKOSKY	5527 NEIL LOGAN
4837 JAMES GROSE	2709 BRIAN DONOVAN
7115 JULIAN ASHTON	1595 MARK GRIMMER
7053 MATTHEW BLAIR	5028 DAVID KELLY
7151 PHILLIP ROSSINGTON	5517 CATHERINE SKINNER
7439 PETER TIMLISS	3866 KEVIN O'BRIEN
10447 ALISON BOUNDS	

Telephone +61 7 3852 2525
Facsimile +61 7 3852 2544
www.bvn.com.au

INTELLECTUAL PROPERTY

COPYRIGHT BVN ARCHITECTURE PTY LIMITED. UNLESS OTHERWISE AGREED IN WRITING ALL RIGHTS TO THIS DOCUMENT ARE SUBJECT TO PAYMENT IN FULL OF ALL BVN CHARGES.THIS DOCUMENT MAY ONLY BE USED FOR THE EXPRESS PURPOSE AND PROJECT FOR WHICH IT HAS BEEN CREATED AND DELIVERED. AS NOTIFIED IN WRITING BY BVN.AND THIS DOCUMENT MAY NOT BE OTHERWISE USED, OR COPIED. ANY UNAUTHORISED USE OF THIS DOCUMENT IS AT THE USER'S SOLE RISK AND WITHOUT LIMITING BVN'S RIGHTS THE USER RELEASES AND INDEMNIFIES BVN FROM AND AGAINST ALL LOSS SO ARISING.

NOTE

CONTRACTOR TO CHECK AND VERIFY ALL DIMENSIONS ON SITE PRIOR TO COMMENCEMENT OF WORK OR PREPARATION OF SHOP DRAWINGS. DO NOT SCALE THIS DRAWING

ISSUE	DATE	FOR
1	25/06/21	Issued for Schematic Design
2	26/07/21	SSDA Draft
3	24/09/21	SSDA Issue

CONSULTANT

STANTEC
TEL 02 9493 9700
CONSULTANT

TTW
TEL 02 9439 7288
CONSULTANT

PROCLUS ADVISORY
CONSULTANT

WILLOW TREE PLANNING
TEL 02 9929 6974
PROJECT MANAGER

KATE BIMSON
TEL 02 9855 7628
CLIENT

PYMBLE LADIES COLLEGE
PROJECT

PYMBLE LADIES COLLEGE
GREY HOUSE PRECINCT
BVN PROJECT NUMBER

2010018
DRAWING KEY

TRUE NORTH PROJECT NORTH

GRAPHIC SCALE
0 2000 5000

SCALE
1 : 200@A1

STATUS
DESIGN DEVELOPMENT

DRAWING
SECTIONS - SHEET 3

ISSUE
AR-DA-D10-AA-03 3