
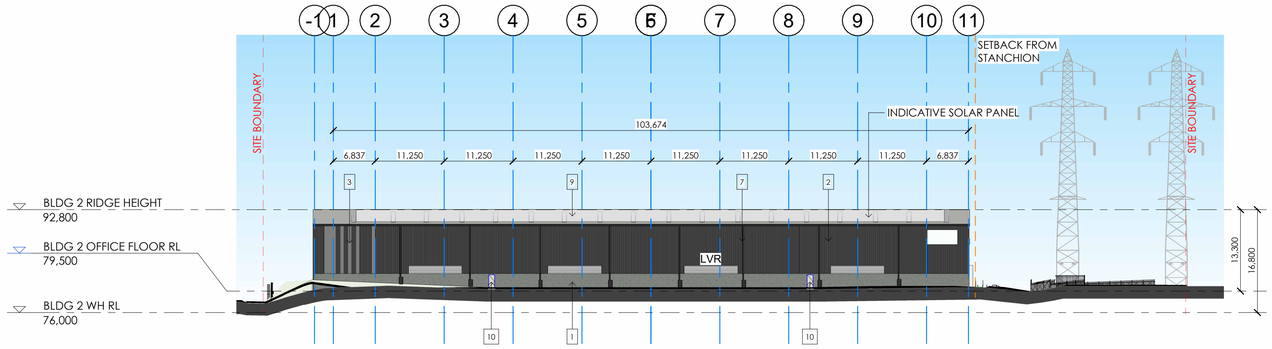



1 BLDG 2 - WEST ELEVATION

1 : 500

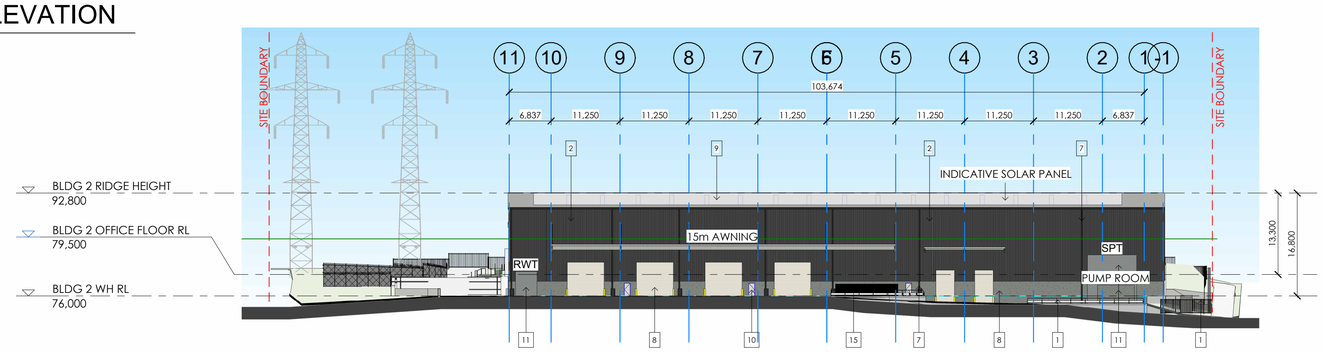


2 BLDG 2 - EAST ELEVATION

1 : 500

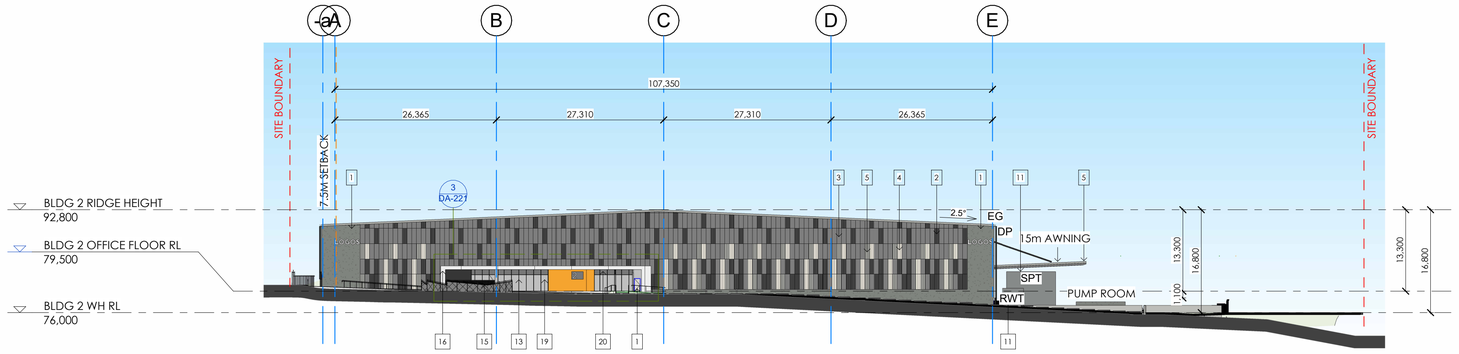

3 BLDG 2 - SOUTH ELEVATION

1 : 500

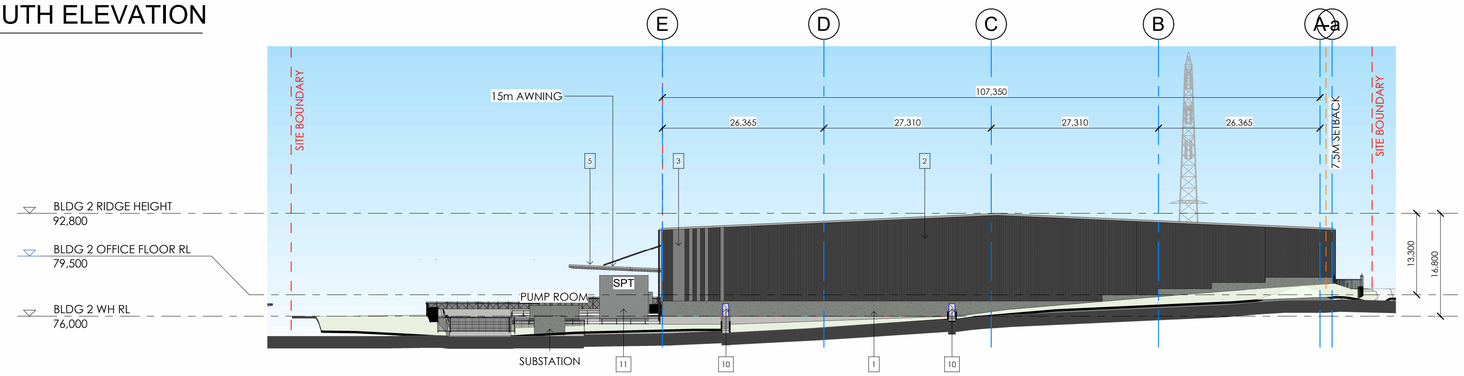

4 BLDG 2 - NORTH ELEVATION

1 : 500

WAREHOUSE EXTERNAL FINISHES	
1	NATURAL PRECAST CONCRETE FINISH
2	PREFINISHED PROFILED METAL CLADDING (TRIMDEK COLORBOND) - MONUMENT
3	PREFINISHED PROFILED METAL CLADDING (TRIMDEK COLORBOND) - WINDSPRAY
4	PREFINISHED PROFILED METAL CLADDING (TRIMDEK COLORBOND) - WHITE
5	PREFINISHED PROFILED METAL CLADDING (TRIMDEK COLORBOND) - SHALE GREY
7	POWDERCOATED GUTTERS, FASCIAS & DOWNPIPES - MONUMENT
8	POWDERCOAT FINISH TO AWNING, ROLLER SHUTTER DOORS & RSD FRAMES, - TO MATCH COLORBOND SURFMIST
9	ZINCALUME ROOF SHEETING WITH 10% TRANSLUCENT SHEETING
10	PAINT FINISH TO PERSONNEL DOORS TO MATCH COLORBOND SURFMIST
11	WATER TANKS, SPRINKLER TANK, PUMP ROOM - COLORBOND 'WINDSPRAY'
11.1	VERTICAL ALUMINIUM SLAT TIMBER-LOOK LOUVRES
OFFICE EXTERNAL FINISHES	
12	ALUMINIUM TIMBER-LOOK LIGHT-WEIGHT CLADDING
13	POWDERCOATED ALUMINIUM WINDOW FRAMES - MONUMENT
14	ALUMINIUM FEATURE SUN-SHADING POWDERCOATED FINISH COLOR TO MATCH 'MONUMENT'
15	HORIZONTAL ALUMINIUM SLAT TIMBER-LOOK SCREEN FENCING TO OUTDOOR AREA
16	PREFINISHED METAL - COLOUR WHITE
17	POWDERCOATED ALUMINIUM COLUMNS - MONUMENT
18	POWDERCOATED RAILINGS - MONUMENT
19	GLAZING - GREY TINTED GLASS
20	COLOURBACK GLASS - BLACK

Keynote Legend - General	
DP	DOWNPIPE TO CONSULTANT DETAILS
EG	EAVES GUTTER, POWDERCOATED FINISH IN MONUMENT - REFER TO CONSULTANT DETAIL
LVR	MECHANICAL LOUVRE - TO FUTURE DETAIL
RWT	RAINWATER COLLECTION TANK - COLORBOND WINDSPRAY TO CONSULTANT DETAIL
SPT	SPRINKLER TANK - COLORBOND WINDSPRAY TO CONSULTANT DETAIL

NOTE: THE LOCATION OF PROPERTY ALIGNMENTS IS DETERMINED FROM SURVEY INFORMATION PROVIDED BY SURVEYOR.
DO NOT SCALE THIS DRAWING. VERIFY ALL DIMENSIONS ON SITE BEFORE COMMENCING ANY WORK. COPYRIGHT © THIS DRAWING REMAINS THE PROPERTY OF PACEARCHITECTS. REPRODUCTION IN WHOLE OR PART IS FORBIDDEN.

PACEARCHITECTS
A.B.N. 721 5926 6350
Member Australian Institute of Architects
e ppace@pacearchitects.com.au
p 02 9425 1400
m 0404 450 317
w www.pacearchitects.com.au
a Level 1, Suite 5-6, 100 Alexander Street, Crows Nest, Sydney, NSW 2065
Nominated Archit: Patrick Pace NSW #7815

Augusta St Warehouse and Distribution Centre
Augusta St, Blacktown within Blacktown

FOR APPROVAL

REVISION	DESCRIPTION	DATE
A	FOR SSDA SUBMISSION	23.06.23
B	TEST OF ADEQUACY UPDATES	11.08.23
C	TEST OF ADEQUACY UPDATES	18.08.23

ARCHITECT: PACE ARCHITECTS
BUILDER / PROJECT MANAGER:
CLIENT: LOGOS


GRAPHIC SCALE: 1:100

purpose: FOR APPROVAL

BUILDING 2 ELEVATIONS

scale	As indicated	A1
project no	220207	
date	18.08.23	
dwn	WL	
dwg no	220207 - DA-220	
issue	C	

WAREHOUSE EXTERNAL FINISHES	
1	NATURAL PRECAST CONCRETE FINISH
2	PREFINISHED PROFILED METAL CLADDING (TRIMDEK COLORBOND) - MONUMENT
3	PREFINISHED PROFILED METAL CLADDING (TRIMDEK COLORBOND) - WINDSPRAY
4	PREFINISHED PROFILED METAL CLADDING (TRIMDEK COLORBOND) - WHITE
5	PREFINISHED PROFILED METAL CLADDING (TRIMDEK COLORBOND) - SHALE GREY
7	POWDERCOATED GUTTERS, FASCIAS & DOWNPIPES - MONUMENT
8	POWDERCOAT FINISH TO AWNING, ROLLER SHUTTER DOORS & RSD FRAMES, - TO MATCH COLORBOND SURFMIST
9	ZINCALUME ROOF SHEETING WITH 10% TRANSLUCENT SHEETING
10	PAINT FINISH TO PERSONNEL DOORS TO MATCH COLORBOND SURFMIST
11	WATER TANKS, SPRINKLER TANK, PUMP ROOM - COLORBOND 'WINDSPRAY'
11.1	VERTICAL ALUMINIUM SLAT TIMBER-LOOK LOUVRES
OFFICE EXTERNAL FINISHES	
12	ALUMINIUM TIMBER-LOOK LIGHT-WEIGHT CLADDING
13	POWDERCOATED ALUMINIUM WINDOW FRAMES - MONUMENT
14	ALUMINIUM FEATURE SUN-SHADING POWDERCOATED FINISH COLOR TO MATCH 'MONUMENT'
15	HORIZONTAL ALUMINIUM SLAT TIMBER-LOOK SCREEN FENCING TO OUTDOOR AREA
16	PREFINISHED METAL - COLOUR WHITE
17	POWDERCOATED ALUMINIUM COLUMNS - MONUMENT
18	POWDERCOATED RAILINGS - MONUMENT
19	GLAZING - GREY TINTED GLASS
20	COLOURBACK GLASS - BLACK

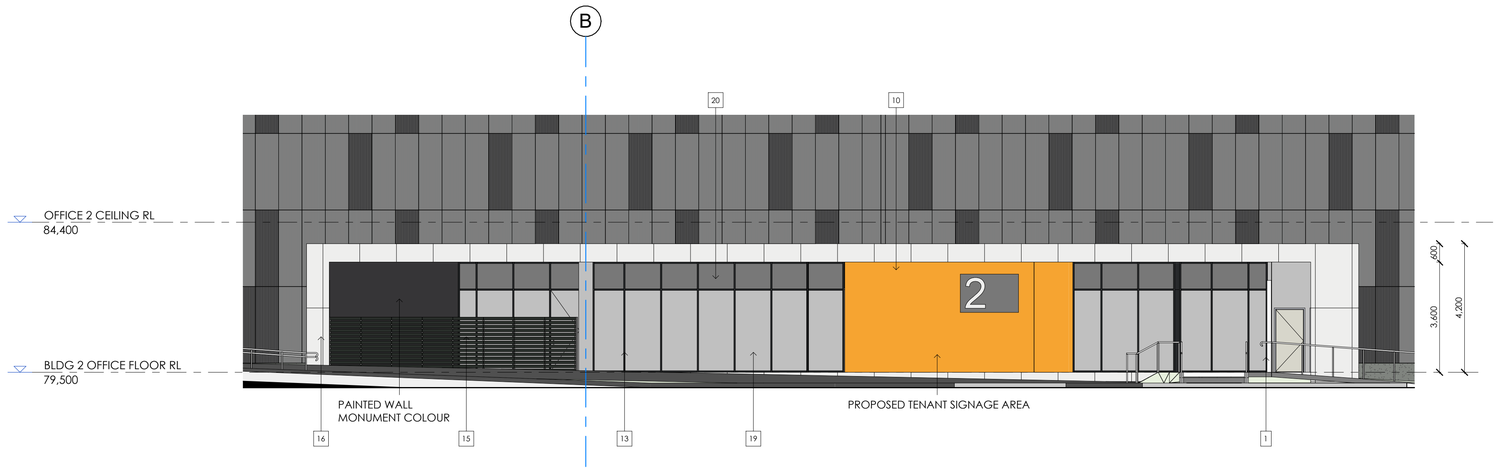

3 BLDG 2 - OFFICE SOUTH ELEVATION

1 : 100

NOTE: THE LOCATION OF PROPERTY ALIGNMENTS IS DETERMINED FROM SURVEY INFORMATION PROVIDED BY SURVEYOR.
DO NOT SCALE THIS DRAWING. VERIFY ALL DIMENSIONS ON SITE BEFORE COMMENCING ANY WORK. COPYRIGHT © THIS DRAWING REMAINS THE PROPERTY OF PACEARCHITECTS. REPRODUCTION IN WHOLE OR PART IS FORBIDDEN.

PACEARCHITECTS
A.B.N. 721 5926 6350
Member Australian Institute of Architects
e ppace@pacearchitects.com.au
p 02 9425 1400
m 0404 450 317
w www.pacearchitects.com.au
a Level 1, Suite 5-6, 100 Alexander Street, Crows Nest, Sydney, NSW 2065
Nominated Archt: Patrick Pace NSW #7815

Augusta St Warehouse and Distribution Centre
Augusta St, Blacktown within Blacktown

FOR APPROVAL

REVISION	DESCRIPTION	DATE
A	FOR SSDA SUBMISSION	23.06.23
B	TEST OF ADEQUACY UPDATES	11.08.23
C	TEST OF ADEQUACY UPDATES	18.08.23

ARCHITECT: PACE ARCHITECTS
BUILDER / PROJECT MANAGER:
CLIENT: LOGOS


GRAPHIC SCALE: 1:100

purpose: FOR APPROVAL

BUILDING 2 OFFICE ELEVATIONS


scale	As indicated	A1
project no	220207	
date	18.08.23	
dwn	BH	
dwg no	220207 - DA-221	
issue	C	

Keynote Legend - General	
COL	STEEL COLUMN TO CONSULTANT DETAILS
DP	DOWNPIPE TO CONSULTANT DETAILS
EG	EAVES GUTTER, POWDERCOATED FINISH IN MONUMENT - REFER TO CONSULTANT DETAIL
TRS	TRANSLUCENT ROOF SHEETING

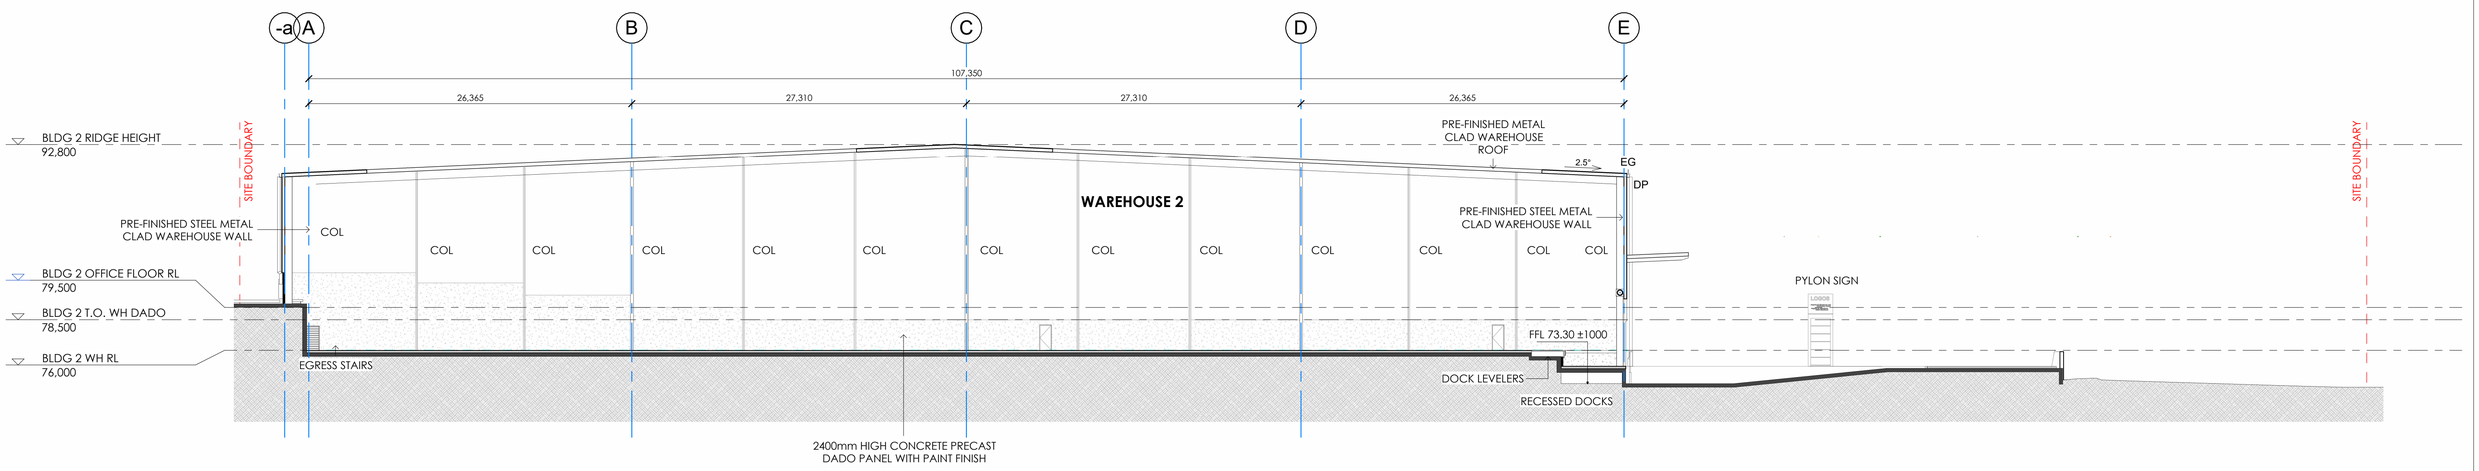

1 BLDG 2 - CROSS SECTION

1 : 250

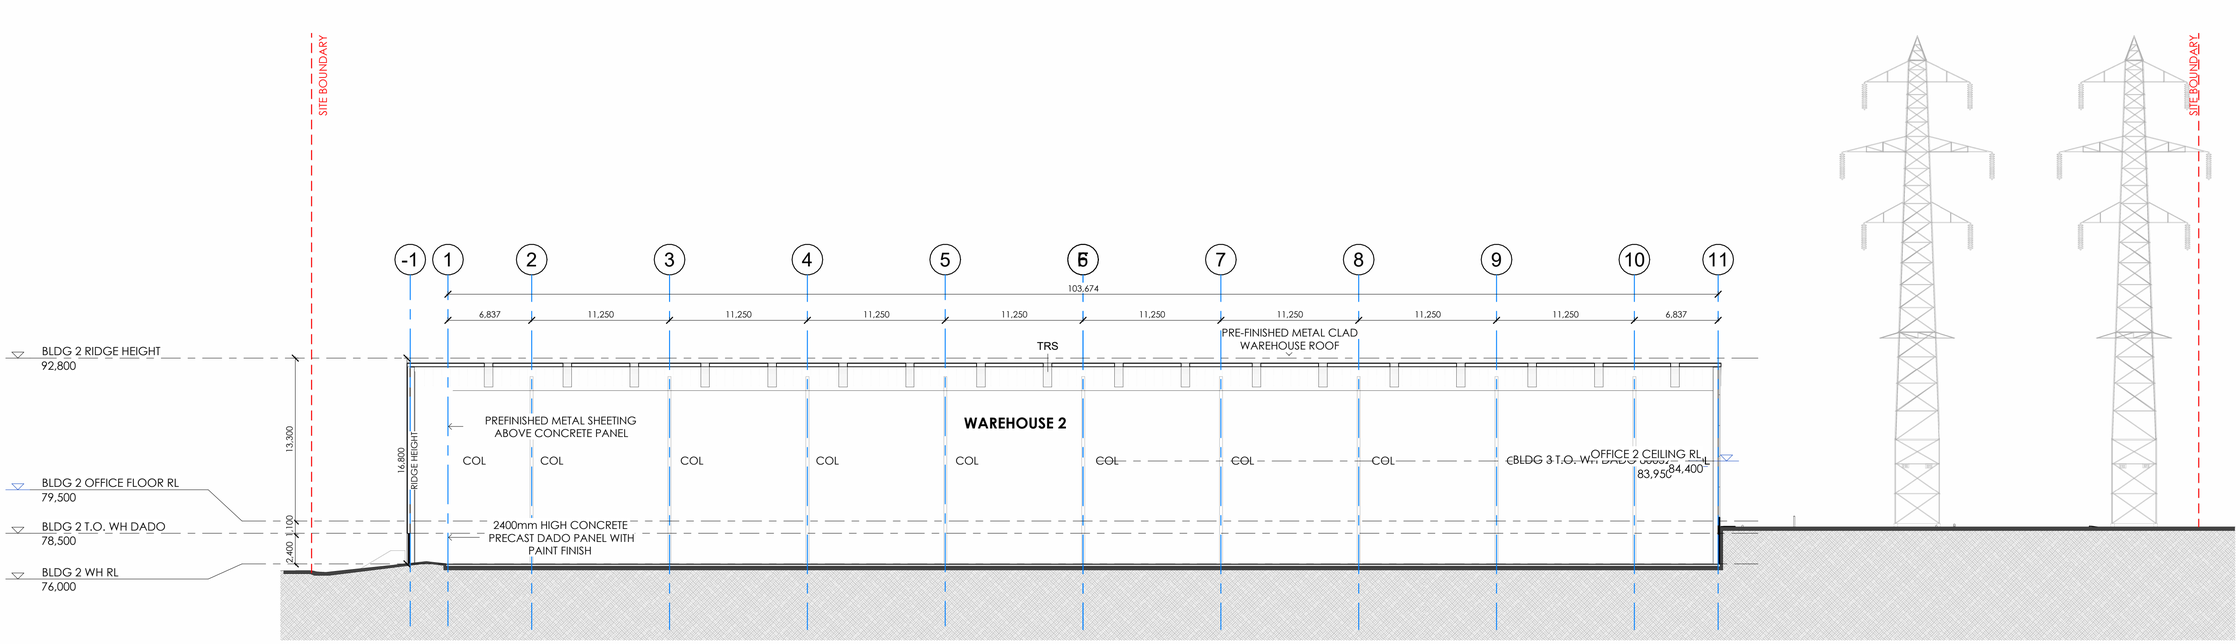

2 BLDG 2 - LONGITUDINAL SECTION

1 : 250

NOTE: THE LOCATION OF PROPERTY ALIGNMENTS IS DETERMINED FROM SURVEY INFORMATION PROVIDED BY SURVEYOR.

DO NOT SCALE THIS DRAWING. VERIFY ALL DIMENSIONS ON SITE BEFORE COMMENCING ANY WORK. COPYRIGHT © THIS DRAWING REMAINS THE PROPERTY OF PACEARCHITECTS. REPRODUCTION IN WHOLE OR PART IS FORBIDDEN.

PACEARCHITECTS
A.B.N. 721 5926 6350
Member Australian Institute of Architects
e ppace@pacearchitects.com.au
p 02 9425 1400
m 0404 450 317
w www.pacearchitects.com.au
a Level 1, Suite 5-6, 100 Alexander Street, Crows Nest, Sydney, NSW 2065
Nominated Archt: Patrick Pace NSW #7815

Augusta St Warehouse and Distribution Centre

Augusta St, Blacktown within Blacktown

FOR APPROVAL

REVISION	DESCRIPTION	DATE
A	FOR SSDA SUBMISSION	23.06.23
B	TEST OF ADEQUACY UPDATES	11.08.23
C	TEST OF ADEQUACY UPDATES	18.08.23

ARCHITECT: PACE ARCHITECTS

BUILDER / PROJECT MANAGER

CLIENT: LOGOS

GRAPHIC SCALE: 1:100

purpose: FOR APPROVAL

BUILDING 2 SECTIONS

scale	1 : 250	A1
project no	220207	
date	18.08.23	
dwn	MO	
dwg no	220207 - DA-230	
issue	C	

Augusta St Warehouse and Distribution Centre

Augusta St, Blacktown within Blacktown


LOGOS

CLIENT

BUILDER/PROJECT MANAGER

PACE ARCHITECTS

DOCUMENTATION

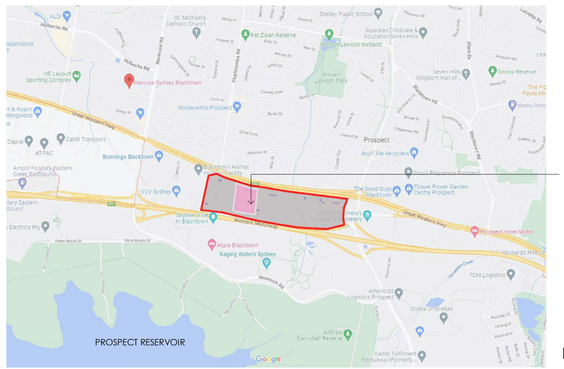

LOT 3 INDUSTRIAL DEVELOPMENT

INDUSTRIAL ESTATE CONCEPT MASTERPLAN




SITE LOCATION

DRAWING LIST

DA-300	BUILDING 3 SITE & WAREHOUSE PLAN	C	18.08.23
DA-310	BUILDING 3 OFFICES 3A & 3B PLANS	C	18.08.23
DA-315	BUILDING 3 ROOF PLAN	C	18.08.23
DA-320	BUILDING 3 ELEVATIONS	C	18.08.23
DA-321	BUILDING 3 OFFICE ELEVATIONS	C	18.08.23
DA-330	BUILDING 3 SECTIONS	C	18.08.23



3D IMPRESSION

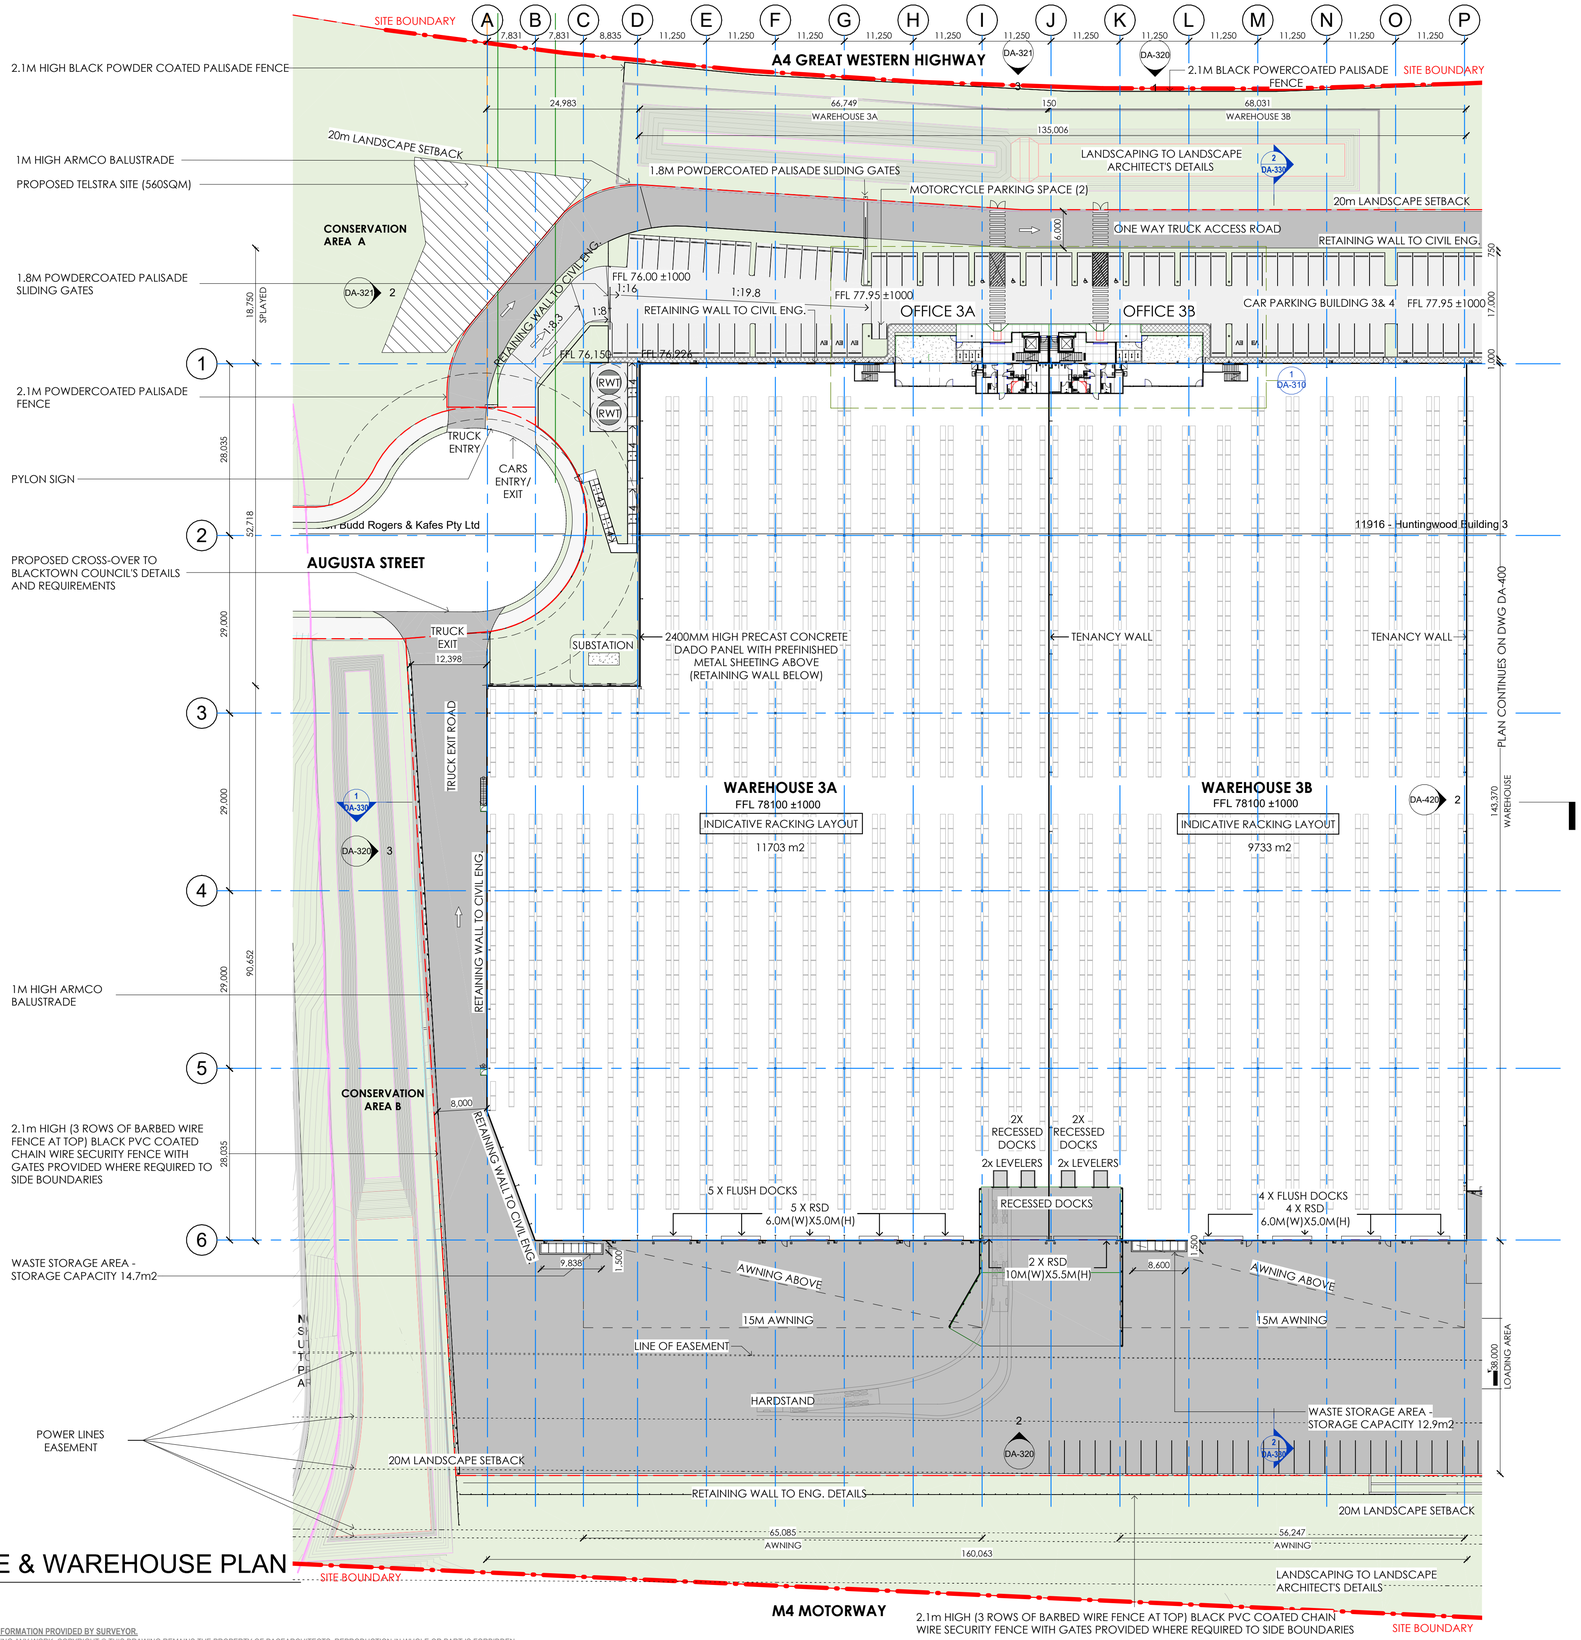

1 BUILDING 3 - SITE & WAREHOUSE PLAN

1 : 500

COLOR LEGEND		
1		HEAVY DUTY PAVEMENT
2		LIGHT DUTY PAVEMENT
3		LANDSCAPE
4		PEDESTRIAN PATHWAY
5		WAREHOUSE
6		TURF CELL

DEVELOPMENT SUMMARY (BLDG3&4) - GFA

Name	Area
OFFICE 3A	441 m²
OFFICE 3A LOBBY	42 m²
OFFICE 3B	439 m²
OFFICE 3B LOBBY	42 m²
OFFICE 4A	441 m²
OFFICE 4A LOBBY	42 m²
OFFICE 4B	441 m²
OFFICE 4B LOBBY	42 m²
OFFICE 4C	415 m²
OFFICE 4C LOBBY	66 m²
WAREHOUSE 3A	11703 m²
WAREHOUSE 3B	9733 m²
WAREHOUSE 4A	9093 m²
WAREHOUSE 4B	9088 m²
WAREHOUSE 4C	9838 m²
Grand total	51866 m²

AWNING 5M (BLDG 4)	56 m²
AWNING 15M (BLDG 3)	1834 m²
AWNING 15M (BLDG 4)	2183 m²
HEAVY DUTY PAVEMENT (BLDG 3&4)	24523 m²
LIGHT DUTY PAVEMENT (BLDG 3&4)	8202 m²

PROVIDED PARKING SCHEDULE (BLDG3&4)

Family	Type	Count
PK-CP1	5400 x 2500 - 90 deg	211
PK-CP3	5400 x 2500 - (Accessible)	10
PK-CP2	5400 x 2500 - (Backup)	113
PK-CP7	5400 x 2500 - EV CAR	12
Grand total		346
TOTAL CAR PARK REQUIRED BUILDING 3&4		346

PROVIDED MOTORCYCLE PARKING (BLDG3&4)

Family	Type	Count
PK-CP8	2500 x 1200 (MOTORCYCLE)	7
Grand total		7

NOTE 1:
METHOD OF MEASUREMENT OF **GFA (GROSS FLOOR AREA)** IS AS FOLLOW:
- MEASURED FROM INTERNAL FACE OF EXTERNAL WALLS.
- INCLUDED MEZZANINES AND ANY HABITABLE ROOMS IN THE BASEMENTS
-VERTICAL CIRCULATION SUCH AS LIFTS AND STAIRS:
EXCLUDED - IF SHARED BETWEEN TENANCIES
INCLUDED - IF EXCLUSIVE FOR ONE TENANT
- EXCLUDED BASEMENTS UNLESS THEY ARE HABITABLE ROOM
- EXCLUDE GARBAGE AREAS, SPACES USED EXCLUSIVELY FOR SERVICE SUCH AS DUCTING, PLANT ROOMS, LIFT MOTOR ROOMS AND CAR PARKING
- TERRACES AND BALCONIES:
EXCLUDED - IF OUTER WALL IS LESS THEN 1.4m HIGH
INCLUDED - IF OUTER WALL IS MORE THEN 1.4m HIGH
- EXCLUDED VOIDS AT ANY LEVEL THEY OCCUR

RL LEVELS : ± 1000mm TO SUIT FINAL CIVIL DESIGN

NOTE: THE LOCATION OF PROPERTY ALIGNMENTS IS DETERMINED FROM SURVEY INFORMATION PROVIDED BY SURVEYOR.
DO NOT SCALE THIS DRAWING. VERIFY ALL DIMENSIONS ON SITE BEFORE COMMENCING ANY WORK. COPYRIGHT © THIS DRAWING REMAINS THE PROPERTY OF PACEARCHITECTS. REPRODUCTION IN WHOLE OR PART IS FORBIDDEN.

PACEARCHITECTS
A.B.N. 721 5926 6350
Member Australian Institute of Architects
e ppace@pacearchitects.com.au
p 02 9425 1400
m 0404 450 317
w www.pacearchitects.com.au
a Level 1, Suite 5-6, 100 Alexander Street, Crows Nest, Sydney, NSW 2065
Nominated Archit: Patrick Pace NSW #7815

Augusta St Warehouse and Distribution Centre
Augusta St, Blacktown within Blacktown

FOR APPROVAL

REVISION	DESCRIPTION	DATE
A	FOR SSDA SUBMISSION	23.06.23
B	TEST OF ADEQUACY UPDATES	11.08.23
C	TEST OF ADEQUACY UPDATES	18.08.23


ARCHITECT: PACE ARCHITECTS
BUILDER / PROJECT MANAGER:
CLIENT: LOGOS

GRAPHIC SCALE 1:500

purpose: FOR APPROVAL

BUILDING 3 SITE & WAREHOUSE PLAN

scale	As indicated	A1
project no	220207	
date	18.08.23	
dwn	BH	
dwg no	220207 - DA-300	
issue	C	

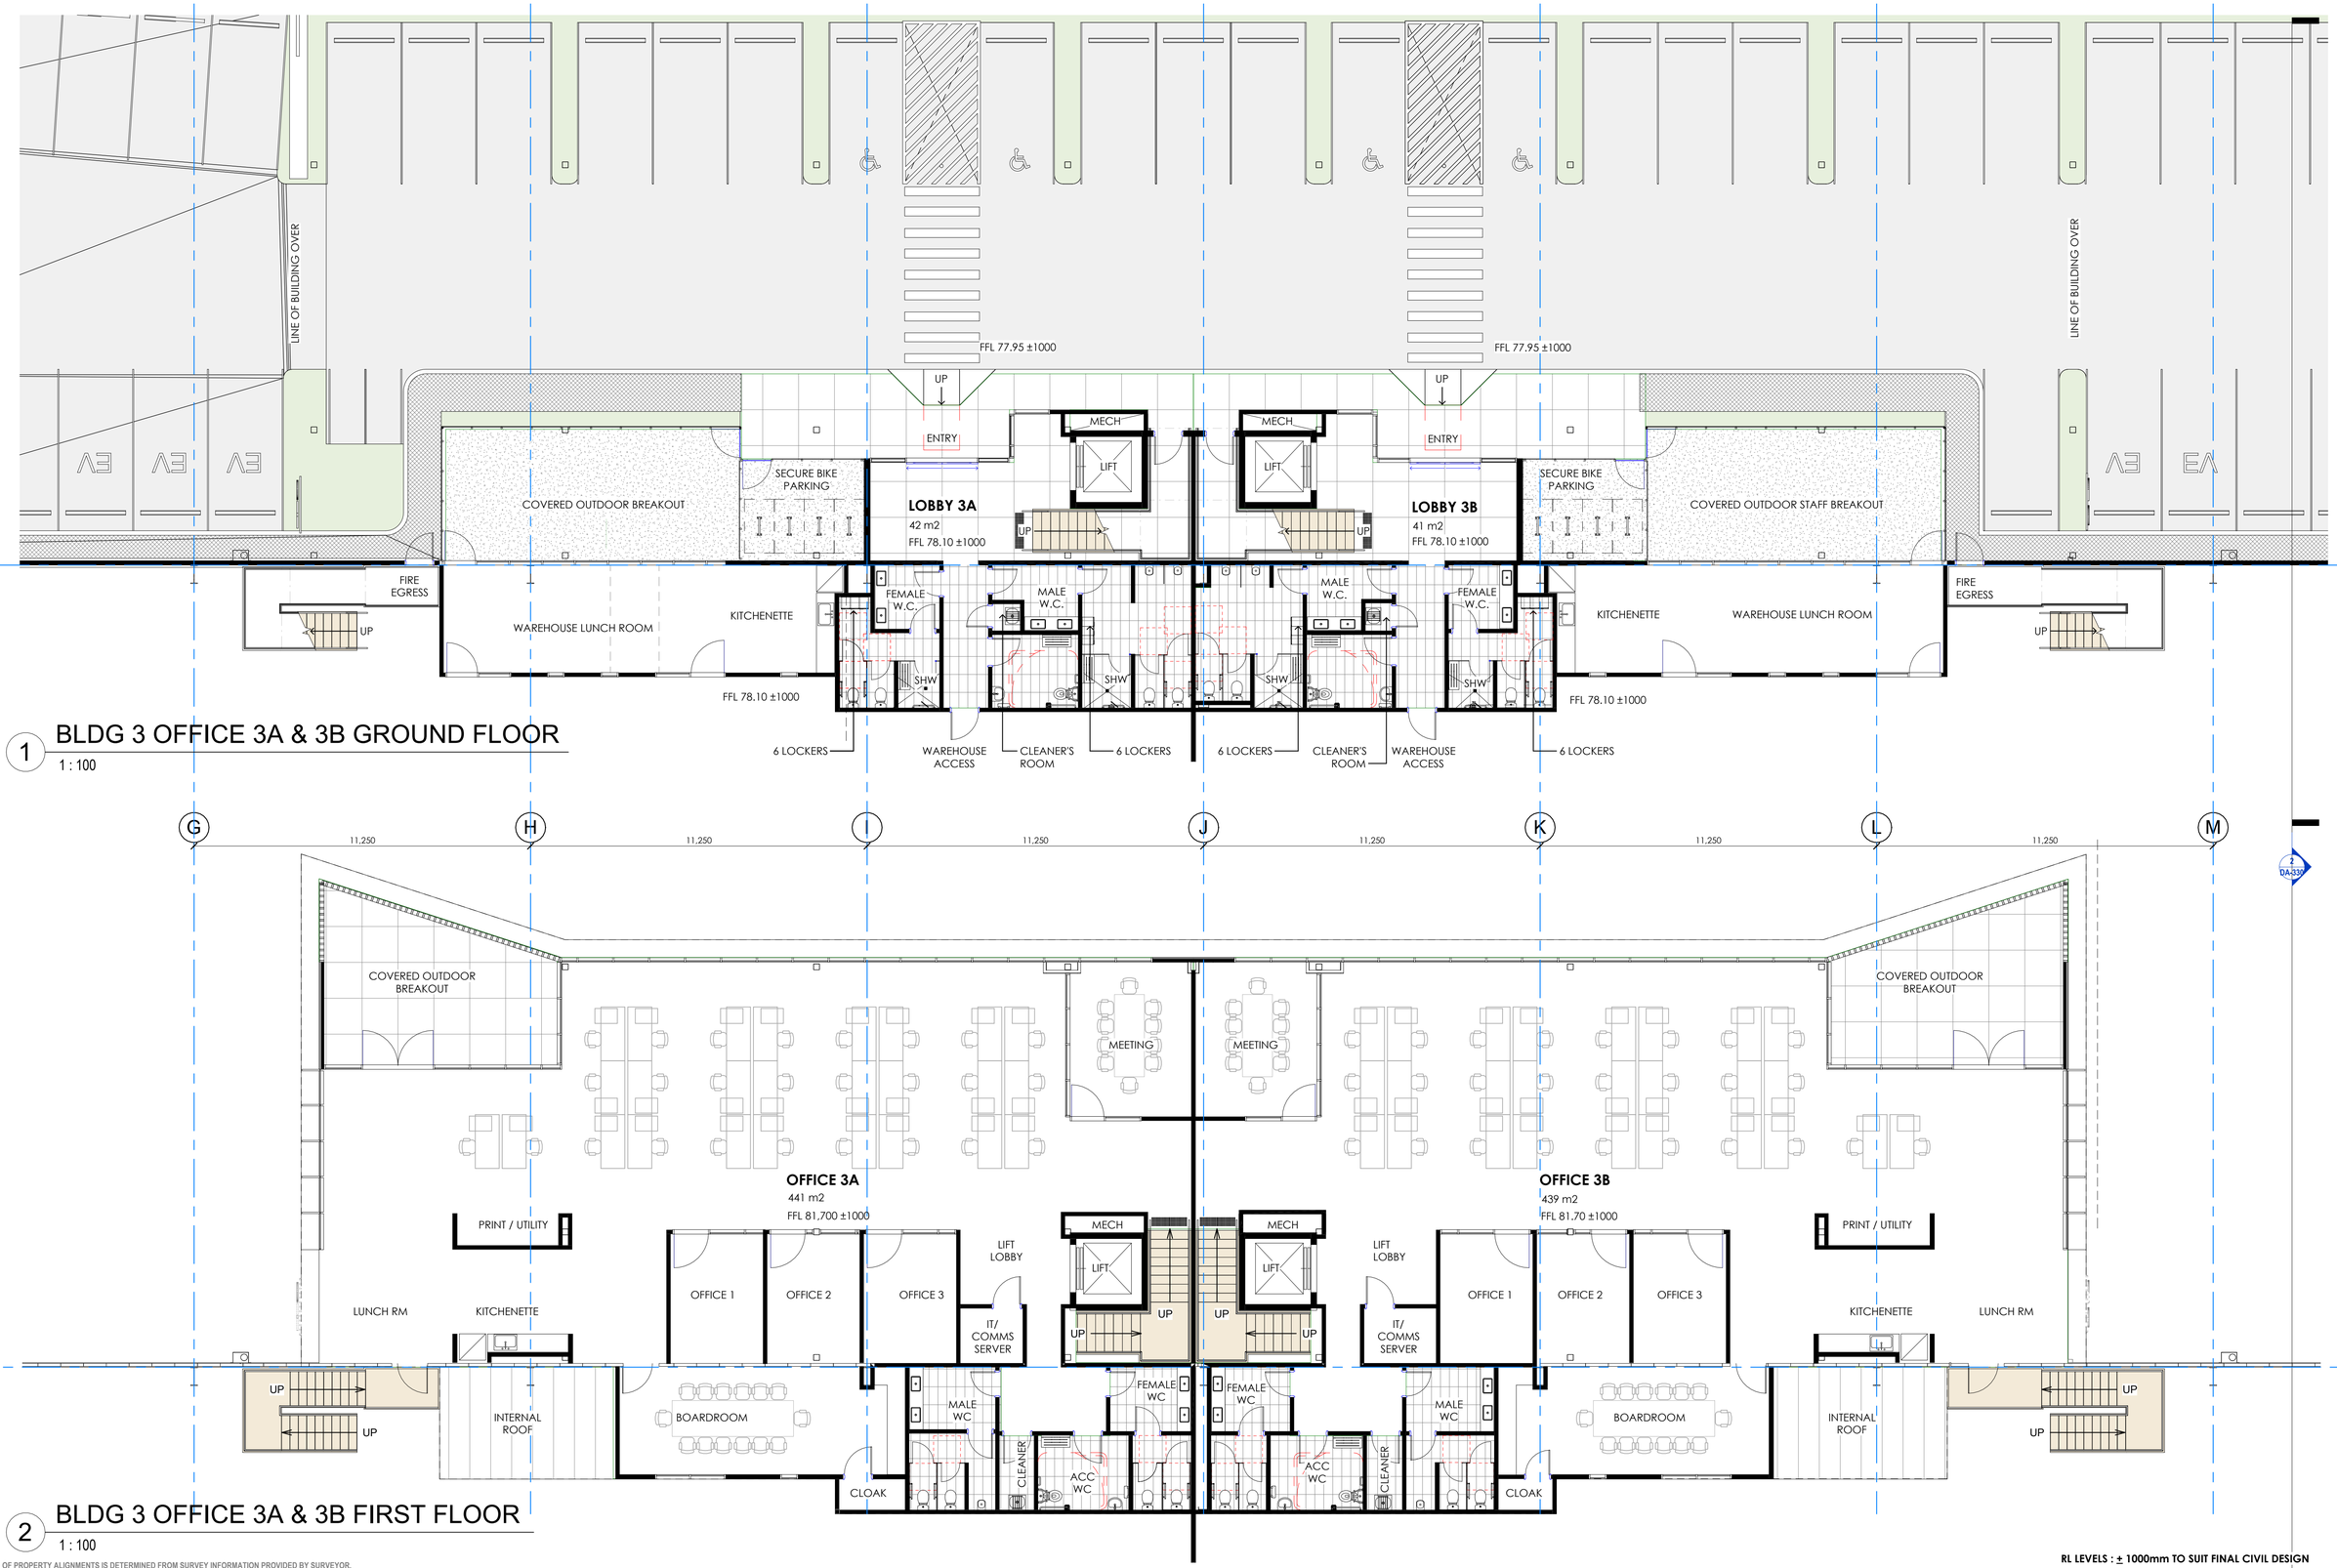

1 BLDG 3 OFFICE 3A & 3B GROUND FLOOR

1 : 100

2 BLDG 3 OFFICE 3A & 3B FIRST FLOOR

1 : 100

RL LEVELS : ± 1000mm TO SUIT FINAL CIVIL DESIGN

NOTE: THE LOCATION OF PROPERTY ALIGNMENTS IS DETERMINED FROM SURVEY INFORMATION PROVIDED BY SURVEYOR.
DO NOT SCALE THIS DRAWING. VERIFY ALL DIMENSIONS ON SITE BEFORE COMMENCING ANY WORK. COPYRIGHT © THIS DRAWING REMAINS THE PROPERTY OF PACEARCHITECTS. REPRODUCTION IN WHOLE OR PART IS FORBIDDEN.

PACEARCHITECTS
A.B.N. 721 5926 6350
Member Australian Institute of Architects
e ppace@pacearchitects.com.au
p 02 9425 1400
m 0404 450 317
w www.pacearchitects.com.au
a Level 1, Suite 5-6, 100 Alexander Street, Crows Nest, Sydney, NSW 2065
Nominated Archit: Patrick Pace NSW #7815

Augusta St Warehouse and Distribution Centre

Augusta St, Blacktown within Blacktown

FOR APPROVAL

REVISION	DESCRIPTION	DATE
A	FOR SSDA SUBMISSION	23.06.23
B	TEST OF ADEQUACY UPDATES	11.08.23
C	TEST OF ADEQUACY UPDATES	18.08.23

ARCHITECT: PACE ARCHITECTS

BUILDER / PROJECT MANAGER

CLIENT: LOGOS

GRAPHIC SCALE: 1:100

purpose: FOR APPROVAL

BUILDING 3 OFFICES 3A & 3B PLANS

scale 1 : 100 A1


project no 220207

date 18.08.23

dwn BH

dwg no 220207 - DA-310

issue C

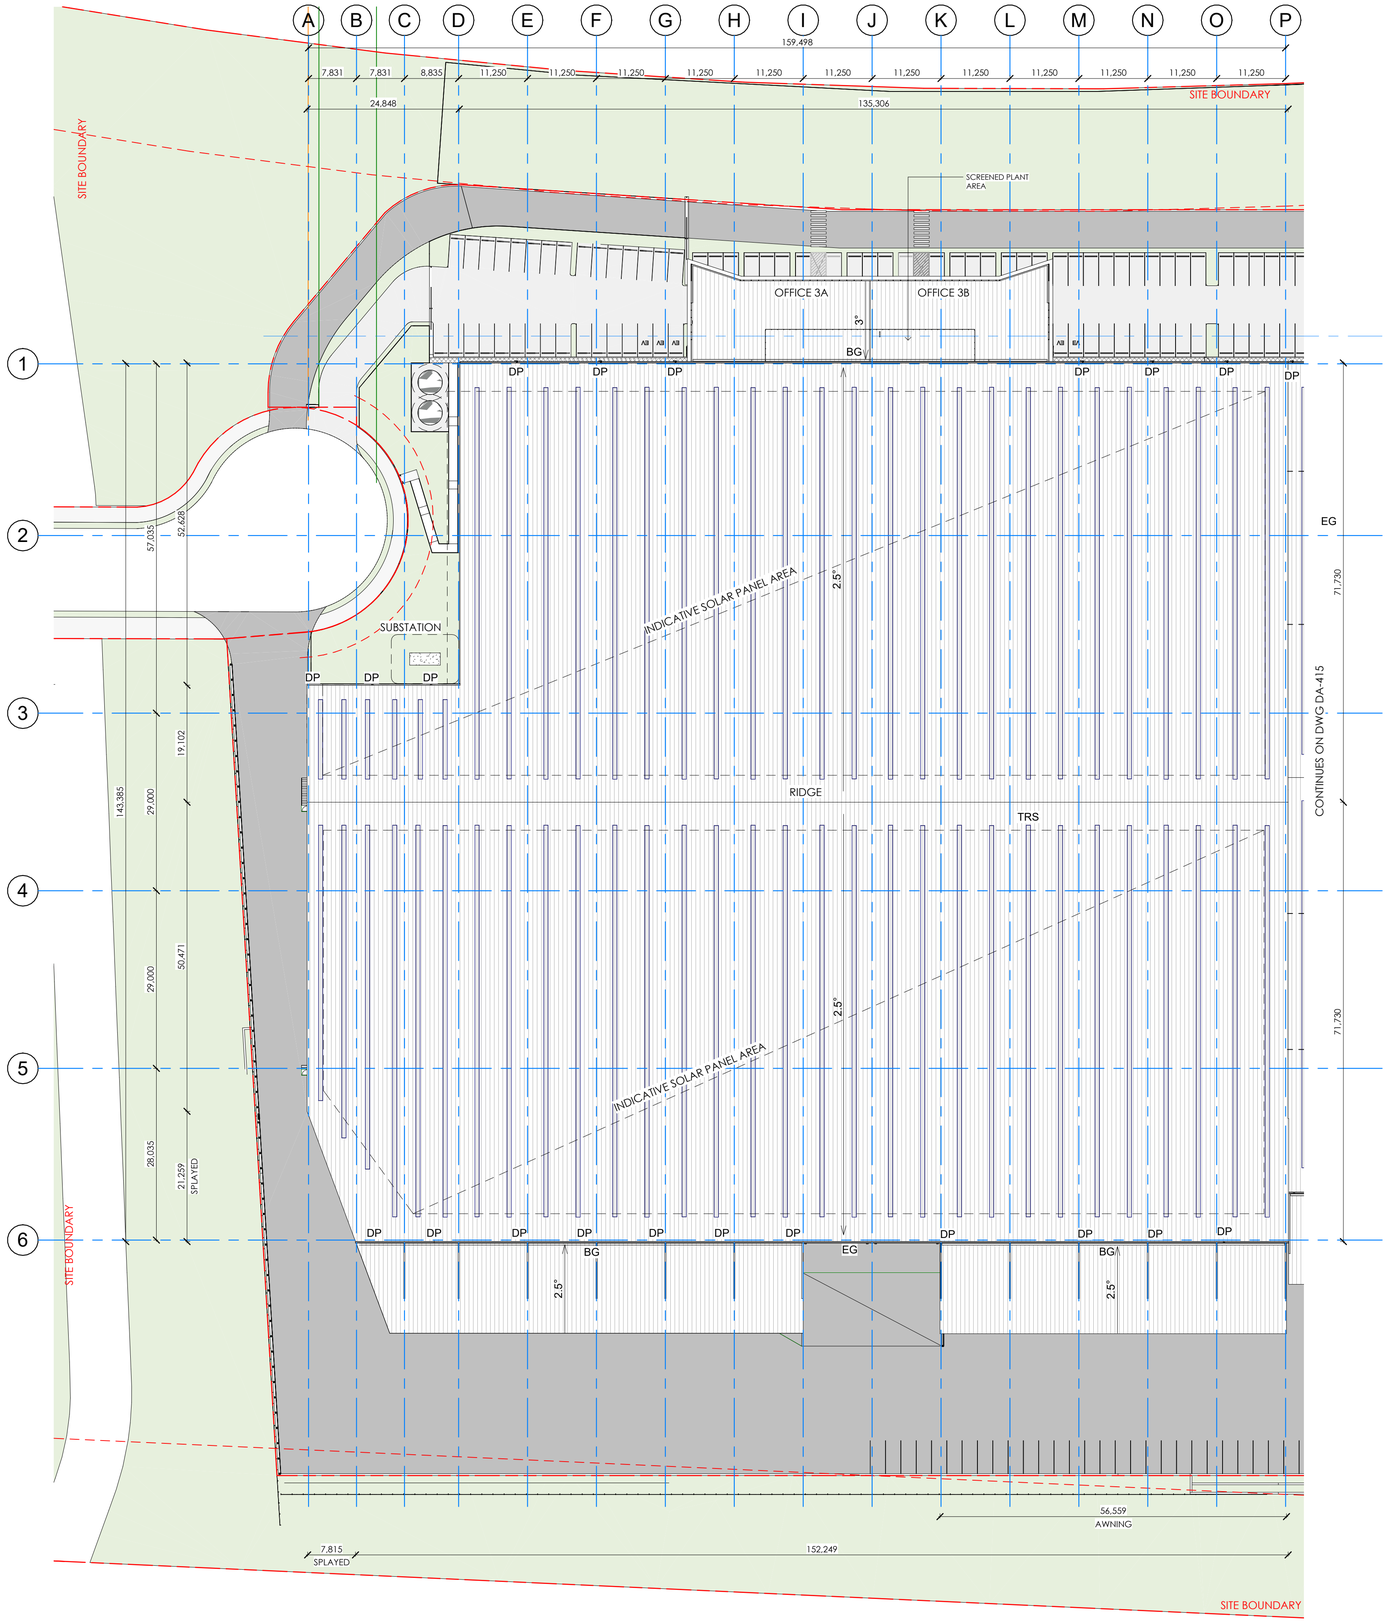

Keynote Legend - General

BG	BOX GUTTER IN MONUMENT SIZE TBC - REFER TO CONSULTANT DETAIL
DP	DOWNPIPE TO CONSULTANT DETAILS
EG	EAVES GUTTER, POWDERCOATED FINISH IN MONUMENT - REFER TO CONSULTANT DETAIL
TRS	TRANSLUCENT ROOF SHEETING

1 BUILDING 3 - ROOF PLAN

1 : 500

RL LEVELS : ± 1000mm TO SUIT FINAL CIVIL DESIGN

NOTE: THE LOCATION OF PROPERTY ALIGNMENTS IS DETERMINED FROM SURVEY INFORMATION PROVIDED BY SURVEYOR.

DO NOT SCALE THIS DRAWING. VERIFY ALL DIMENSIONS ON SITE BEFORE COMMENCING ANY WORK. COPYRIGHT © THIS DRAWING REMAINS THE PROPERTY OF PACEARCHITECTS. REPRODUCTION IN WHOLE OR PART IS FORBIDDEN.

PACEARCHITECTS
A.B.N. 721 5926 6350
Member Australian Institute of Architects
e ppace@pacearchitects.com.au
p 02 9425 1400
m 0404 450 317
w www.pacearchitects.com.au
a Level 1, Suite 5-6, 100 Alexander Street, Crows Nest, Sydney, NSW 2065
Nominated Archt: Patrick Pace NSW #7815

Augusta St Warehouse and Distribution Centre

Augusta St, Blacktown within Blacktown

FOR APPROVAL

REVISION	DESCRIPTION	DATE
A	FOR SSDA SUBMISSION	23.06.23
B	TEST OF ADEQUACY UPDATES	11.08.23
C	TEST OF ADEQUACY UPDATES	18.08.23

ARCHITECT: PACE ARCHITECTS

BUILDER / PROJECT MANAGER


CLIENT: LOGOS

GRAPHIC SCALE: 1:100

purpose: FOR APPROVAL


BUILDING 3 ROOF PLAN

scale	1 : 500	A1
project no	220207	
date	18.08.23	
dwn	JA	
dwg no	220207 - DA-315	
issue	C	

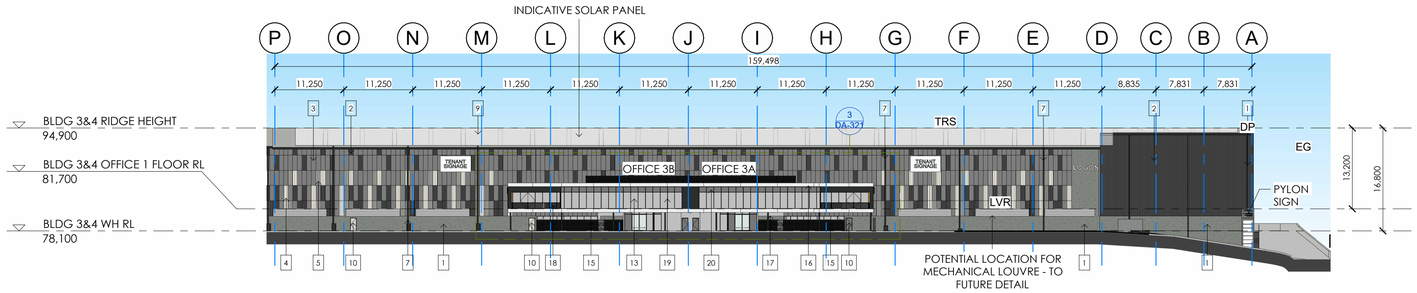


1 BLDG 3 NORTH ELEVATION

1 : 500

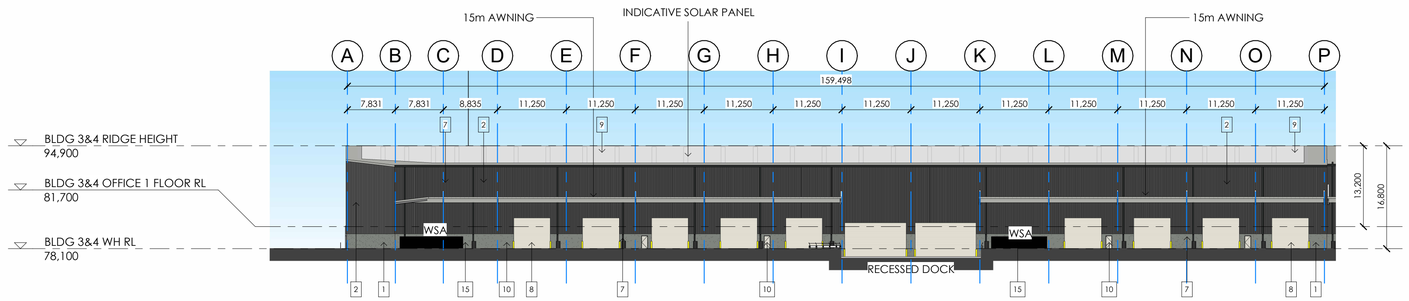


2 BLDG 3 - SOUTH ELEVATION

1 : 500

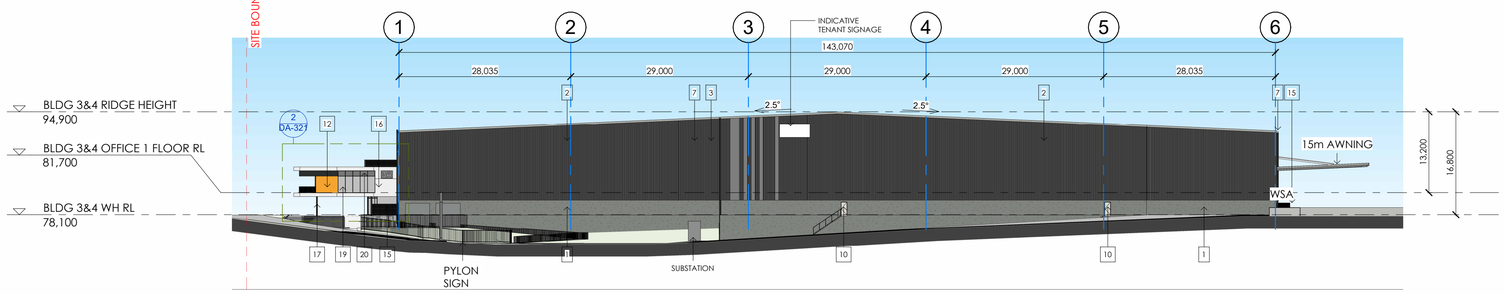

3 BLDG 3 - WEST ELEVATION

1 : 500

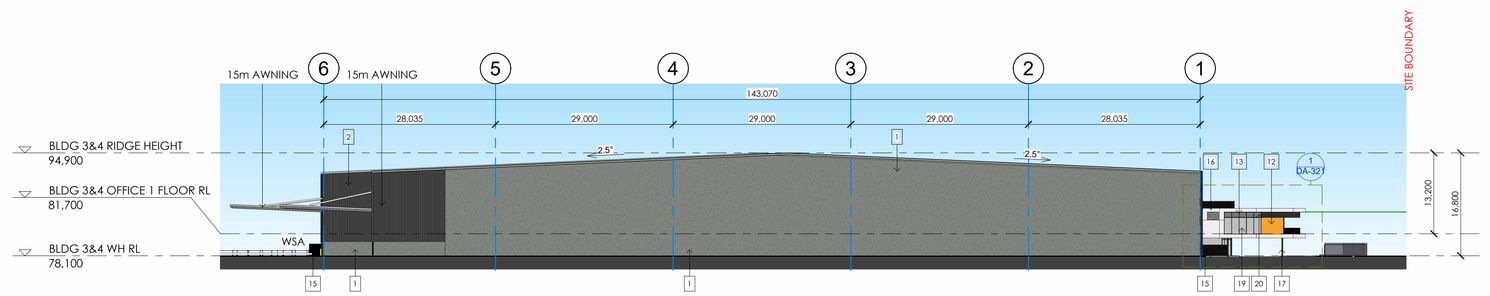

4 BLDG 3 - EAST ELEVATION

1 : 500

WAREHOUSE EXTERNAL FINISHES		
1		NATURAL PRECAST CONCRETE FINISH
2		PREFINISHED PROFILED METAL CLADDING (TRIMDEK COLORBOND) - MONUMENT
3		PREFINISHED PROFILED METAL CLADDING (TRIMDEK COLORBOND) - WINDSPRAY
4		PREFINISHED PROFILED METAL CLADDING (TRIMDEK COLORBOND) - WHITE
5		PREFINISHED PROFILED METAL CLADDING (TRIMDEK COLORBOND) - SHALE GREY
7		POWDERCOATED GUTTERS, FASCIAS & DOWNPIPES - MONUMENT
8		POWDERCOAT FINISH TO AWNING, ROLLER SHUTTER DOORS & RSD FRAMES, - TO MATCH COLORBOND SURFMIST
9		ZINCALUME ROOF SHEETING WITH 10% TRANSLUCENT SHEETING
10		PAINT FINISH TO PERSONNEL DOORS TO MATCH COLORBOND SURFMIST
11		WATER TANKS, SPRINKLER TANK, PUMP ROOM - COLORBOND 'WINDSPRAY'
11.1		VERTICAL ALUMINIUM SLAT TIMBER-LOOK LOUVRES
OFFICE EXTERNAL FINISHES		
12		ALUMINIUM TIMBER-LOOK LIGHT-WEIGHT CLADDING
13		POWDERCOATED ALUMINIUM WINDOW FRAMES - MONUMENT
14		ALUMINIUM FEATURE SUN-SHADING POWDERCOATED FINISH COLOR TO MATCH 'MONUMENT'
15		HORIZONTAL ALUMINIUM SLAT TIMBER-LOOK SCREEN FENCING TO OUTDOOR AREA
16		PREFINISHED METAL - COLOUR WHITE
17		POWDERCOATED ALUMINIUM COLUMNS - MONUMENT
18		POWDERCOATED RAILINGS - MONUMENT
19		GLAZING - GREY TINTED GLASS
20		COLOURBACK GLASS - BLACK

Keynote Legend - General	
DP	DOWNPIPE TO CONSULTANT DETAILS
EG	EAVES GUTTER, POWDERCOATED FINISH IN MONUMENT - REFER TO CONSULTANT DETAIL
LVR	MECHANICAL LOUVRE - TO FUTURE DETAIL
TRS	TRANSLUCENT ROOF SHEETING

NOTE: THE LOCATION OF PROPERTY ALIGNMENTS IS DETERMINED FROM SURVEY INFORMATION PROVIDED BY SURVEYOR.
DO NOT SCALE THIS DRAWING. VERIFY ALL DIMENSIONS ON SITE BEFORE COMMENCING ANY WORK. COPYRIGHT © THIS DRAWING REMAINS THE PROPERTY OF PACEARCHITECTS. REPRODUCTION IN WHOLE OR PART IS FORBIDDEN

PACEARCHITECTS
A.B.N. 721 5926 6350
Member Australian Institute of Architects
e ppace@pacearchitects.com.au
p 02 9425 1400
m 0404 450 317
w www.pacearchitects.com.au
a Level 1, Suite 5-6, 100 Alexander Street, Crows Nest, Sydney, NSW 2065
Nominated Archit: Patrick Pace NSW #7815

Augusta St Warehouse and Distribution Centre
Augusta St, Blacktown within Blacktown

FOR APPROVAL

REVISION	DESCRIPTION	DATE
A	FOR SSDA SUBMISSION	23.06.23
B	TEST OF ADEQUACY UPDATES	11.08.23
C	TEST OF ADEQUACY UPDATES	18.08.23


ARCHITECT: PACE ARCHITECTS
BUILDER / PROJECT MANAGER:
CLIENT: LOGOS

GRAPHIC SCALE: 1:100

purpose: FOR APPROVAL


BUILDING 3 ELEVATIONS

scale	As indicated	A1
project no	220207	
date	18.08.23	
dwn	WL	
dwg no	220207 - DA-320	
issue	C	

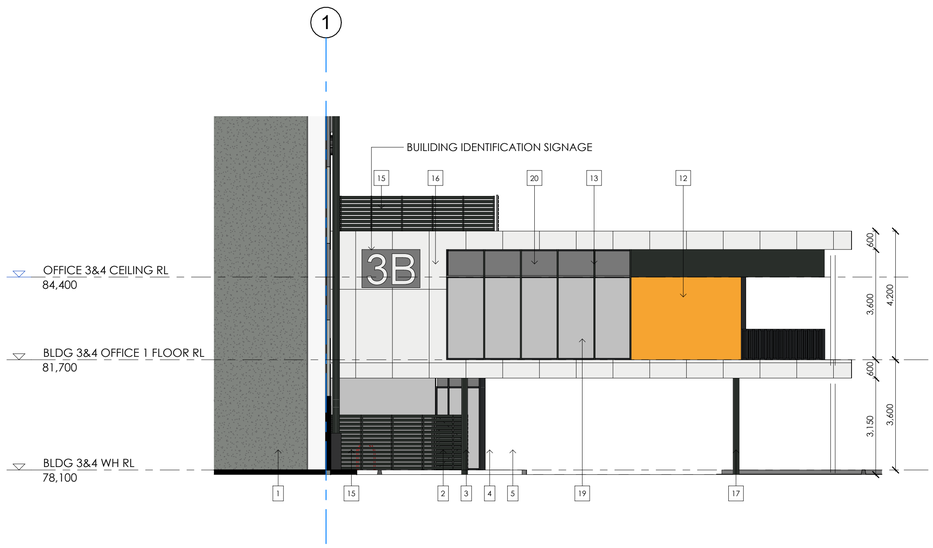

1 BLDG 3 - OFFICE 3B EAST ELEVATION

1 : 100

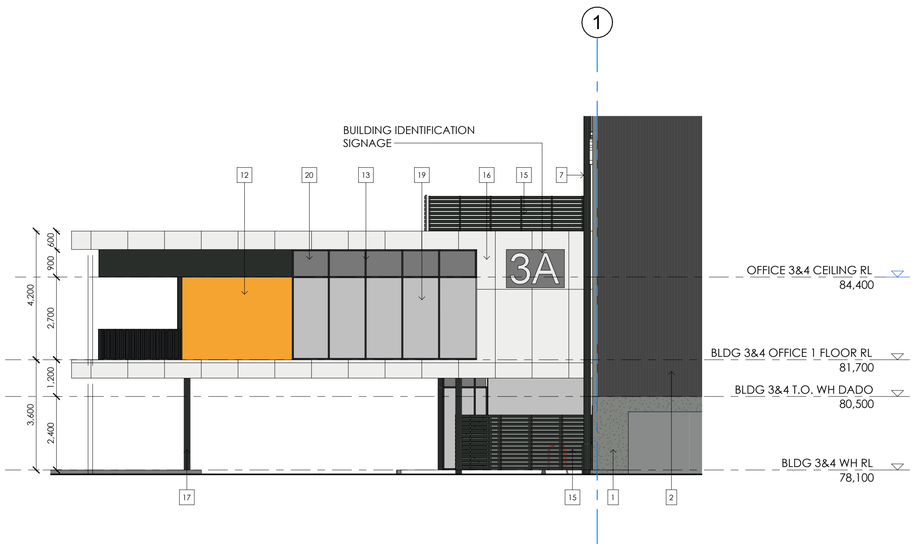

2 BLDG 3 - OFFICE 3A WEST ELEVATION

1 : 100

WAREHOUSE EXTERNAL FINISHES	
1	NATURAL PRECAST CONCRETE FINISH
2	PREFINISHED PROFILED METAL CLADDING (TRIMDEK COLORBOND) - MONUMENT
3	PREFINISHED PROFILED METAL CLADDING (TRIMDEK COLORBOND) - WINDSPRAY
4	PREFINISHED PROFILED METAL CLADDING (TRIMDEK COLORBOND) - WHITE
5	PREFINISHED PROFILED METAL CLADDING (TRIMDEK COLORBOND) - SHALE GREY
7	POWDERCOATED GUTTERS, FASCIAS & DOWNPIPES - MONUMENT
8	POWDERCOAT FINISH TO AWNING, ROLLER SHUTTER DOORS & RSD FRAMES, - TO MATCH COLORBOND SURFMIST
9	ZINCALUME ROOF SHEETING WITH 10% TRANSLUCENT SHEETING
10	PAINT FINISH TO PERSONNEL DOORS TO MATCH COLORBOND SURFMIST
11	WATER TANKS, SPRINKLER TANK, PUMP ROOM - COLORBOND 'WINDSPRAY'
11.1	VERTICAL ALUMINIUM SLAT TIMBER-LOOK LOUVRES
OFFICE EXTERNAL FINISHES	
12	ALUMINIUM TIMBER-LOOK LIGHT-WEIGHT CLADDING
13	POWDERCOATED ALUMINIUM WINDOW FRAMES - MONUMENT
14	ALUMINIUM FEATURE SUN-SHADING POWDERCOATED FINISH COLOR TO MATCH 'MONUMENT'
15	HORIZONTAL ALUMINIUM SLAT TIMBER-LOOK SCREEN FENCING TO OUTDOOR AREA
16	PREFINISHED METAL - COLOUR WHITE
17	POWDERCOATED ALUMINIUM COLUMNS - MONUMENT
18	POWDERCOATED RAILINGS - MONUMENT
19	GLAZING - GREY TINTED GLASS
20	COLOURBACK GLASS - BLACK



3 BLDG 3 - OFFICE 3A & 3B NORTH ELEVATION

1 : 100

NOTE: THE LOCATION OF PROPERTY ALIGNMENTS IS DETERMINED FROM SURVEY INFORMATION PROVIDED BY SURVEYOR.
DO NOT SCALE THIS DRAWING. VERIFY ALL DIMENSIONS ON SITE BEFORE COMMENCING ANY WORK. COPYRIGHT © THIS DRAWING REMAINS THE PROPERTY OF PACEARCHITECTS. REPRODUCTION IN WHOLE OR PART IS FORBIDDEN.

PACEARCHITECTS
A.B.N. 721 5926 6350
Member Australian Institute of Architects
e ppace@pacearchitects.com.au
p 02 9425 1400
m 0404 450 317
w www.pacearchitects.com.au
a Level 1, Suite 5-6, 100 Alexander Street, Crows Nest, Sydney, NSW 2065
Nominated Archit: Patrick Pace NSW #7815

Augusta St Warehouse and Distribution Centre
Augusta St, Blacktown within Blacktown

FOR APPROVAL

REVISION	DESCRIPTION	DATE
A	FOR SSDA SUBMISSION	23.06.23
B	TEST OF ADEQUACY UPDATES	11.08.23
C	TEST OF ADEQUACY UPDATES	18.08.23

ARCHITECT: PACE ARCHITECTS
BUILDER / PROJECT MANAGER:
CLIENT: LOGOS


GRAPHIC SCALE: 1:100

purpose: FOR APPROVAL

BUILDING 3 OFFICE ELEVATIONS


scale	As indicated	A1
project no	220207	
date	18.08.23	
dwn	DC	
dwg no	220207 - DA-321	
issue	C	

Keynote Legend - General	
COL	STEEL COLUMN TO CONSULTANT DETAILS
DP	DOWNPIPE TO CONSULTANT DETAILS
EG	EAVES GUTTER, POWDERCOATED FINISH IN MONUMENT - REFER TO CONSULTANT DETAIL
TRS	TRANSLUCENT ROOF SHEETING

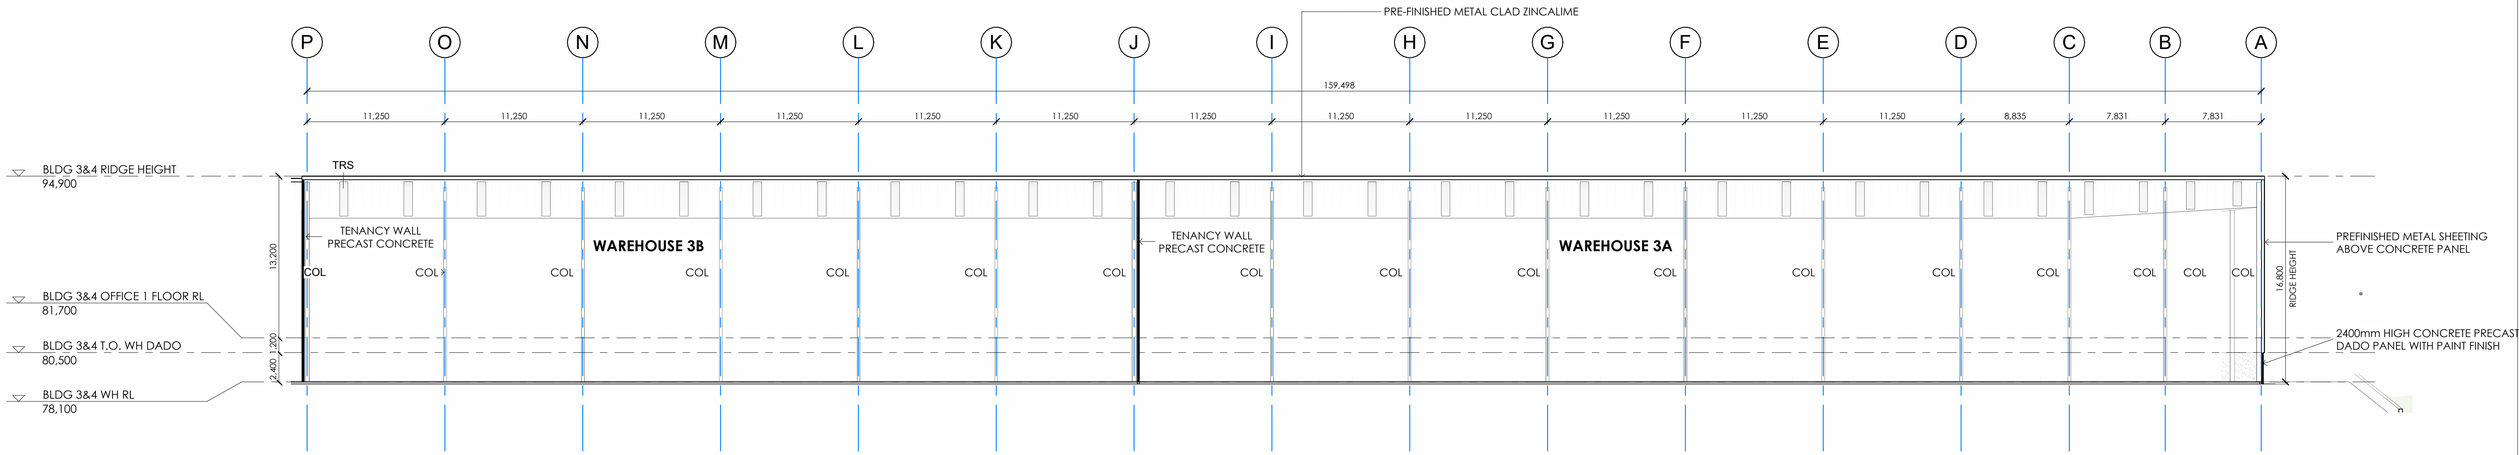

1 BLDG 3 - LONGITUDINAL SECTION

1 : 250

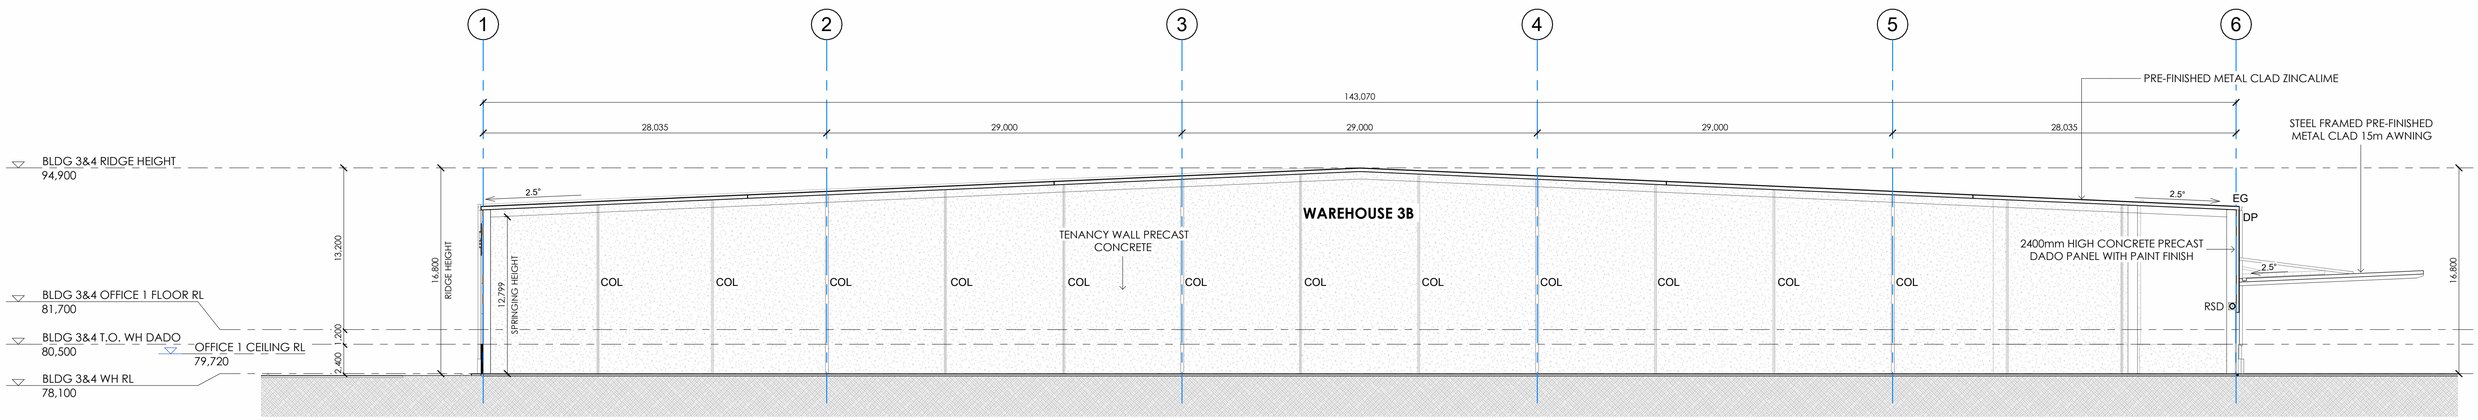

2 BLDG 3 - CROSS SECTION

1 : 250

NOTE: THE LOCATION OF PROPERTY ALIGNMENTS IS DETERMINED FROM SURVEY INFORMATION PROVIDED BY SURVEYOR.
DO NOT SCALE THIS DRAWING. VERIFY ALL DIMENSIONS ON SITE BEFORE COMMENCING ANY WORK. COPYRIGHT © THIS DRAWING REMAINS THE PROPERTY OF PACEARCHITECTS. REPRODUCTION IN WHOLE OR PART IS FORBIDDEN.

PACEARCHITECTS
A.B.N. 721 5926 6350
Member Australian Institute of Architects
e ppace@pacearchitects.com.au
p 02 9425 1400
m 0404 450 317
w www.pacearchitects.com.au
a Level 1, Suite 5-6, 100 Alexander Street, Crows Nest, Sydney, NSW 2065
Nominated Archt: Patrick Pace NSW #7815

Augusta St Warehouse and Distribution Centre
Augusta St, Blacktown within Blacktown

FOR APPROVAL

REVISION	DESCRIPTION	DATE
A	FOR SSDA SUBMISSION	23.06.23
B	TEST OF ADEQUACY UPDATES	11.08.23
C	TEST OF ADEQUACY UPDATES	18.08.23

ARCHITECT: PACE ARCHITECTS
BUILDER / PROJECT MANAGER:
CLIENT: LOGOS

GRAPHIC SCALE: 1:100

purpose: FOR APPROVAL

BUILDING 3 SECTIONS

scale 1 : 250 A1
project no 220207
date 18.08.23
dwn MO
dwg no 220207 - DA-330
issue C

Augusta St Warehouse and Distribution Centre

Augusta St, Blacktown within Blacktown


LOGOS

CLIENT


PACE ARCHITECTS

DOCUMENTATION

BUILDER/PROJECT MANAGER

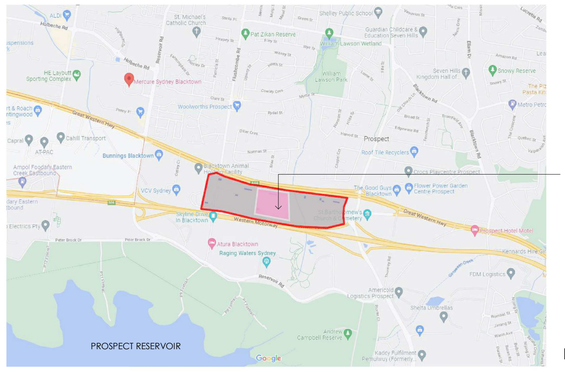

INDUSTRIAL ESTATE CONCEPT MASTERPLAN

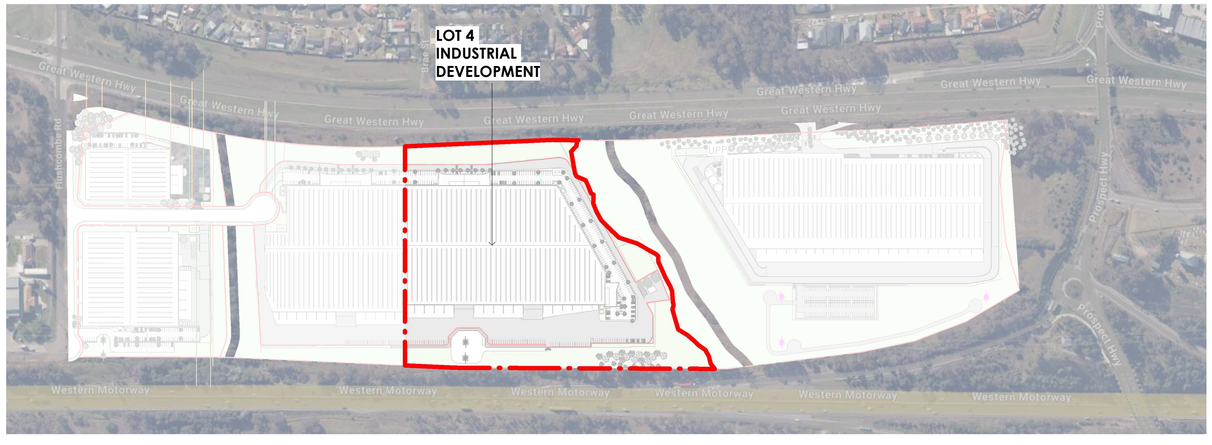


SITE LOCATION

DRAWING LIST

DA-400	BUILDING 4 SITE & WAREHOUSE PLAN	C	18.08.23
DA-410	BUILDING 4 OFFICE 4A & 4B PLANS	C	18.08.23
DA-411	BUILDING 4 OFFICE 4C PLANS	B	18.08.23
DA-415	BUILDING 4 ROOF PLAN	C	18.08.23
DA-420	BUILDING 4 ELEVATIONS	C	18.08.23
DA-421	BUILDING 4 OFFICE ELEVATIONS	C	18.08.23
DA-422	BUILDING 4 OFFICE ELEVATIONS	B	18.08.23
DA-430	BUILDING 4 SECTIONS	C	18.08.23



3D IMPRESSION

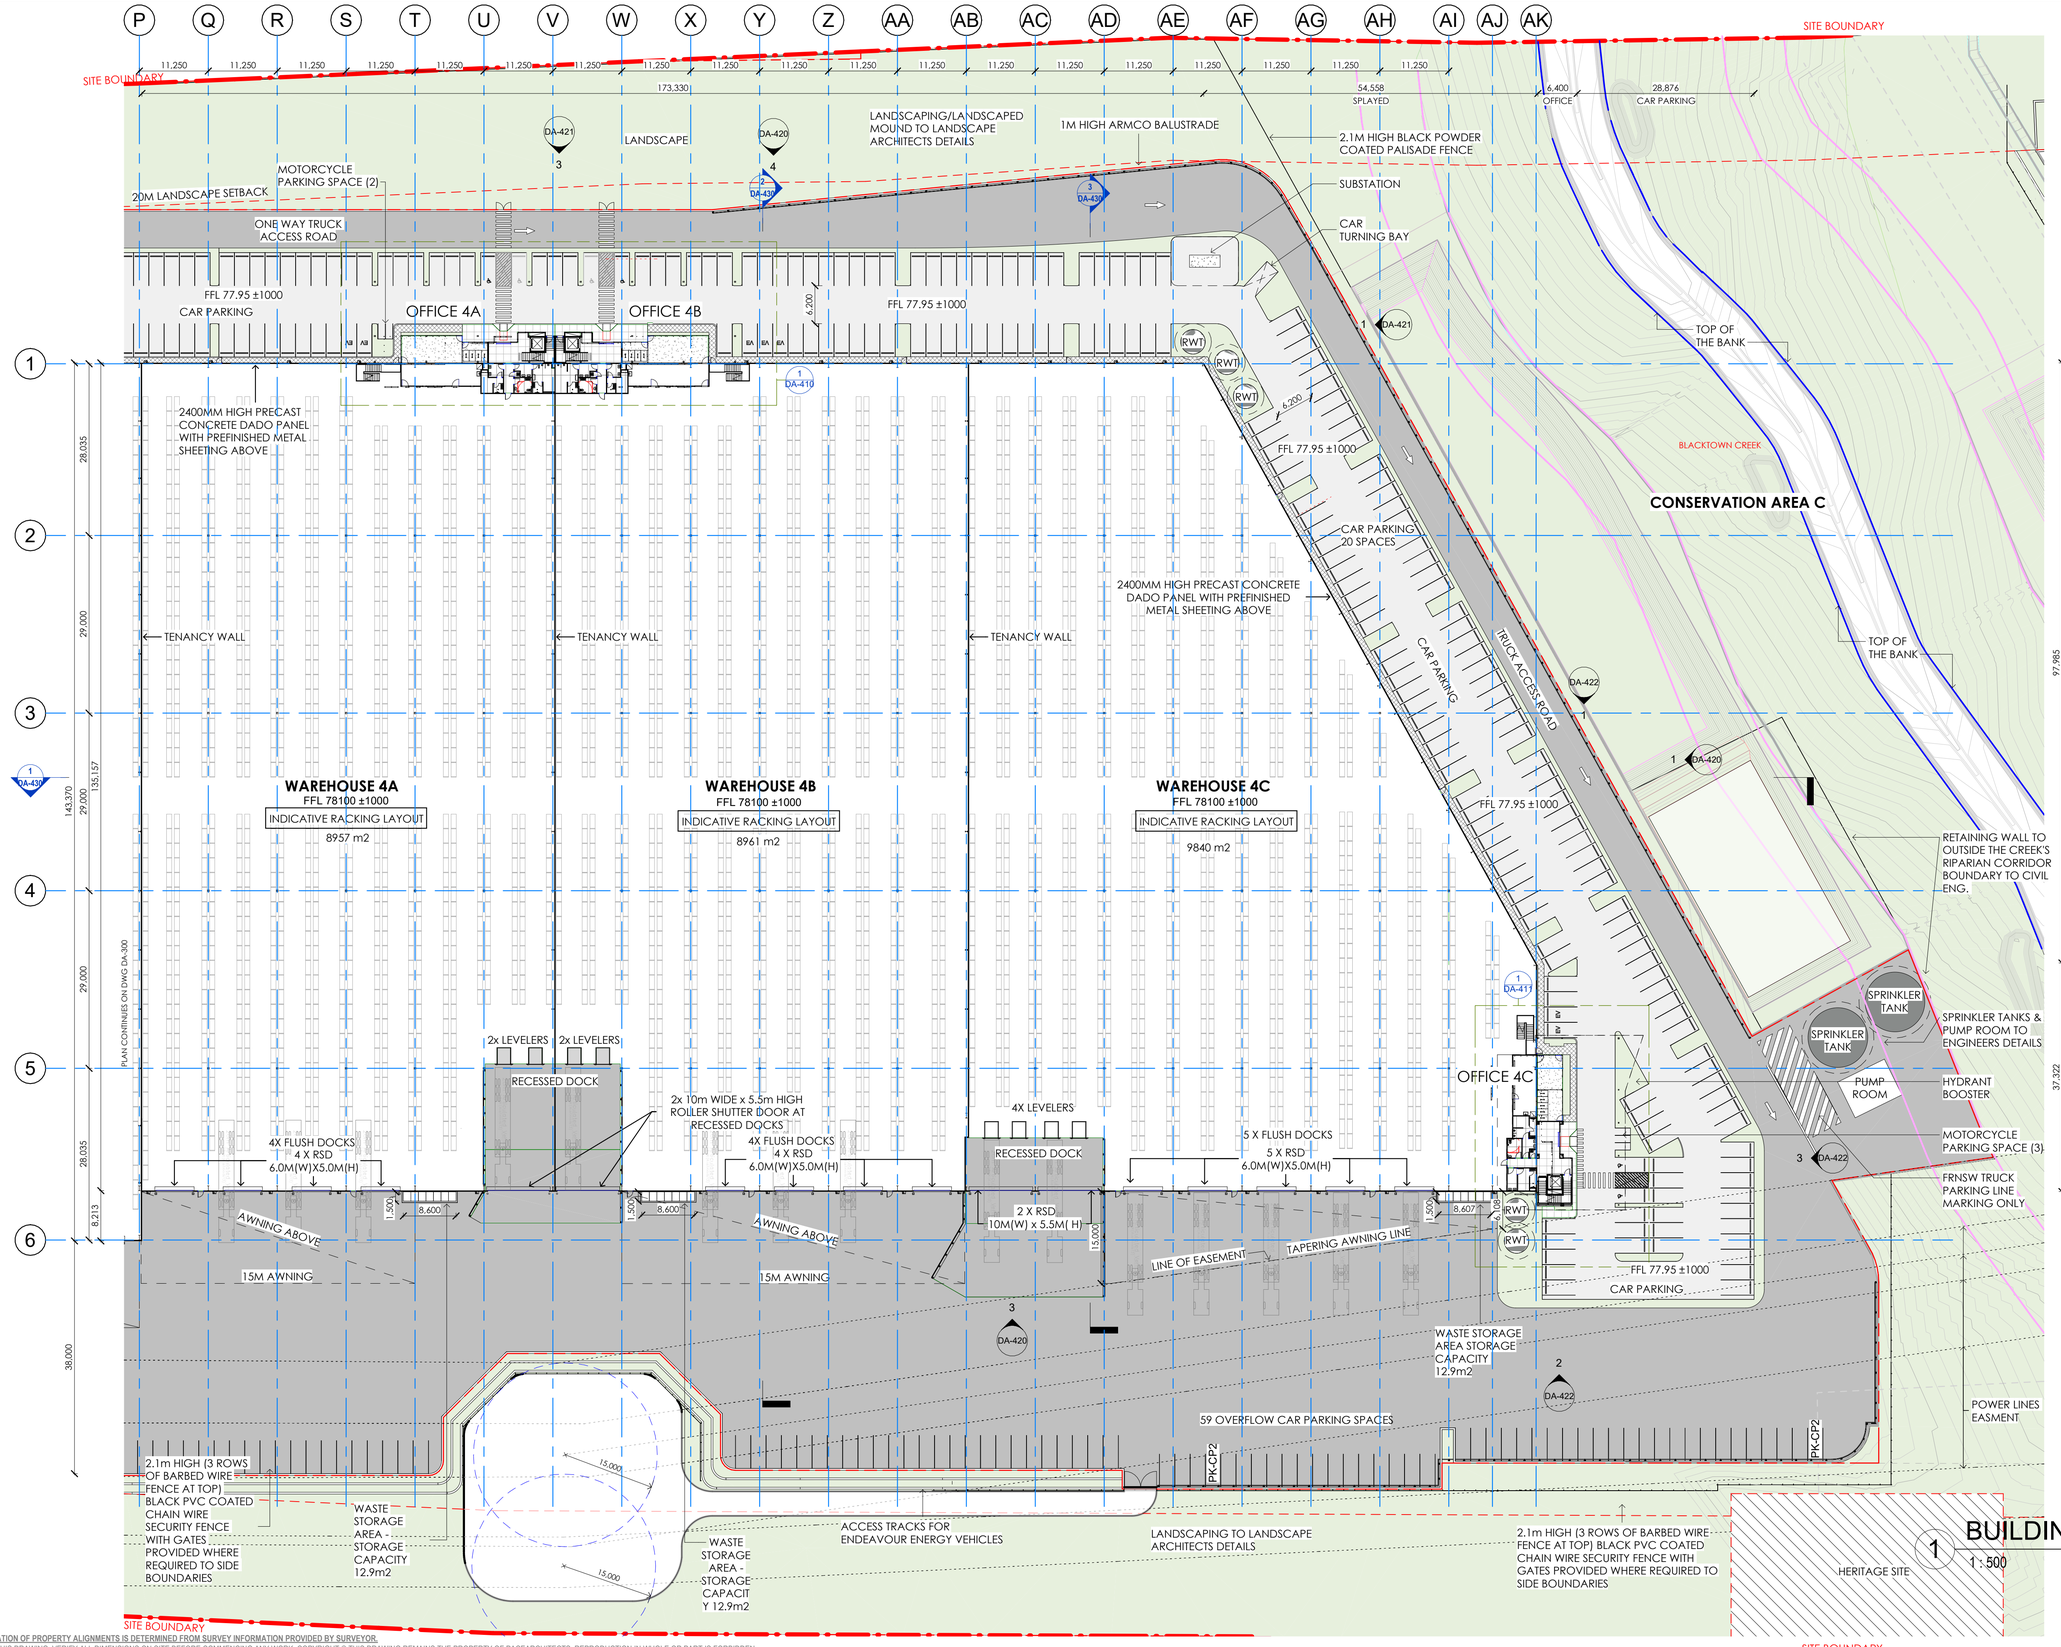

COLOR LEGEND

1		HEAVY DUTY PAVEMENT
2		LIGHT DUTY PAVEMENT
3		LANDSCAPE
4		PEDESTRIAN PATHWAY
5		WAREHOUSE
6		TURF CELL

DEVELOPMENT SUMMARY (BLDG3&4) - GFA

Name	Area
OFFICE 3A	441 m²
OFFICE 3A LOBBY	42 m²
OFFICE 3B	439 m²
OFFICE 3B LOBBY	42 m²
OFFICE 4A	441 m²
OFFICE 4A LOBBY	42 m²
OFFICE 4B	441 m²
OFFICE 4B LOBBY	42 m²
OFFICE 4C	415 m²
OFFICE 4C LOBBY	66 m²
WAREHOUSE 3A	11703 m²
WAREHOUSE 3B	9733 m²
WAREHOUSE 4A	9093 m²
WAREHOUSE 4B	9088 m²
WAREHOUSE 4C	9838 m²
Grand total	51866 m²

AWNING 5M (BLDG 4)	56 m²
AWNING 15M (BLDG 3)	1834 m²
AWNING 15M (BLDG 4)	2183 m²
HEAVY DUTY PAVEMENT (BLDG 3&4)	24523 m²
LIGHT DUTY PAVEMENT (BLDG 3&4)	8202 m²

PROVIDED PARKING SCHEDULE (BLDG3&4)

Family	Type	Count
PK-CP1	5400 x 2500 - 90 deg	211
PK-CP3	5400 x 2500 - (Accessible)	10
PK-CP2	5400 x 2500 - (Backup)	113
PK-CP7	5400 x 2500 - EV CAR	12
Grand total		346

TOTAL CAR PARK REQUIRED BUILDING 3&4	346

PROVIDED MOTORCYCLE PARKING (BLDG3&4)

Family	Type	Count
PK-CP8	2500 x 1200 (MOTORCYCLE)	7
Grand total		7

NOTE 1:
METHOD OF MEASUREMENT OF **GFA (GROSS FLOOR AREA)** IS AS FOLLOW:
- MEASURED FROM INTERNAL FACE OF EXTERNAL WALLS.
- INCLUDED MEZZANINES AND ANY HABITABLE ROOMS IN THE BASEMENTS
-VERTICAL CIRCULATION SUCH AS LIFTS AND STAIRS:
  EXCLUDED - IF SHARED BETWEEN TENANCIES
  INCLUDED - IF EXCLUSIVE FOR ONE TENANT
- EXCLUDED BASEMENTS UNLESS THEY ARE HABITABLE ROOM
- EXCLUDE GARBAGE AREAS, SPACES USED EXCLUSIVELY FOR SERVICE SUCH AS DUCTING, PLANT ROOMS, LIFT MOTOR ROOMS AND CAR PARKING
- TERRACES AND BALCONIES:
  EXCLUDED - IF OUTER WALL IS LESS THEN 1.4m HIGH
  INCLUDED - IF OUTER WALL IS MORE THEN 1.4m HIGH
- EXCLUDED VOIDS AT ANY LEVEL THEY OCCUR

BUILDING 4 - SITE & WAREHOUSE PLAN

1 : 500

RL LEVELS : ± 1000mm TO SUIT FINAL CIVIL DESIGN

NOTE: THE LOCATION OF PROPERTY ALIGNMENTS IS DETERMINED FROM SURVEY INFORMATION PROVIDED BY SURVEYOR.
DO NOT SCALE THIS DRAWING. VERIFY ALL DIMENSIONS ON SITE BEFORE COMMENCING ANY WORK. COPYRIGHT © THIS DRAWING REMAINS THE PROPERTY OF PACEARCHITECTS. REPRODUCTION IN WHOLE OR PART IS FORBIDDEN.

PACEARCHITECTS
A.B.N. 721 5926 6350
e ppace@pacearchitects.com.au
p 02 9425 1400
m 0404 450 317
w www.pacearchitects.com.au
a Level 1, Suite 5-6, 100 Alexander Street, Crows Nest, Sydney, NSW 2065
Nominated Archit: Patrick Pace NSW #7815
Member Australian Institute of Architects

Augusta St Warehouse and Distribution Centre
Augusta St, Blacktown within Blacktown

FOR APPROVAL


REVISION	DESCRIPTION	DATE
A	FOR SSDA SUBMISSION	23.06.23
B	TEST OF ADEQUACY UPDATES	11.08.23
C	TEST OF ADEQUACY UPDATES	18.08.23

ARCHITECT: PACE ARCHITECTS
BUILDER / PROJECT MANAGER:
CLIENT: LOGOS

SITE BOUNDARY
GRAPHIC SCALE 1:500 (0 5 10 20 30 40 50)


purpose: FOR APPROVAL
BUILDING 4 SITE & WAREHOUSE PLAN

scale	As indicated	A1
project no	220207	
date	18.08.23	
dwn	BH	
dwg no	220207 - DA-400	
issue	C	

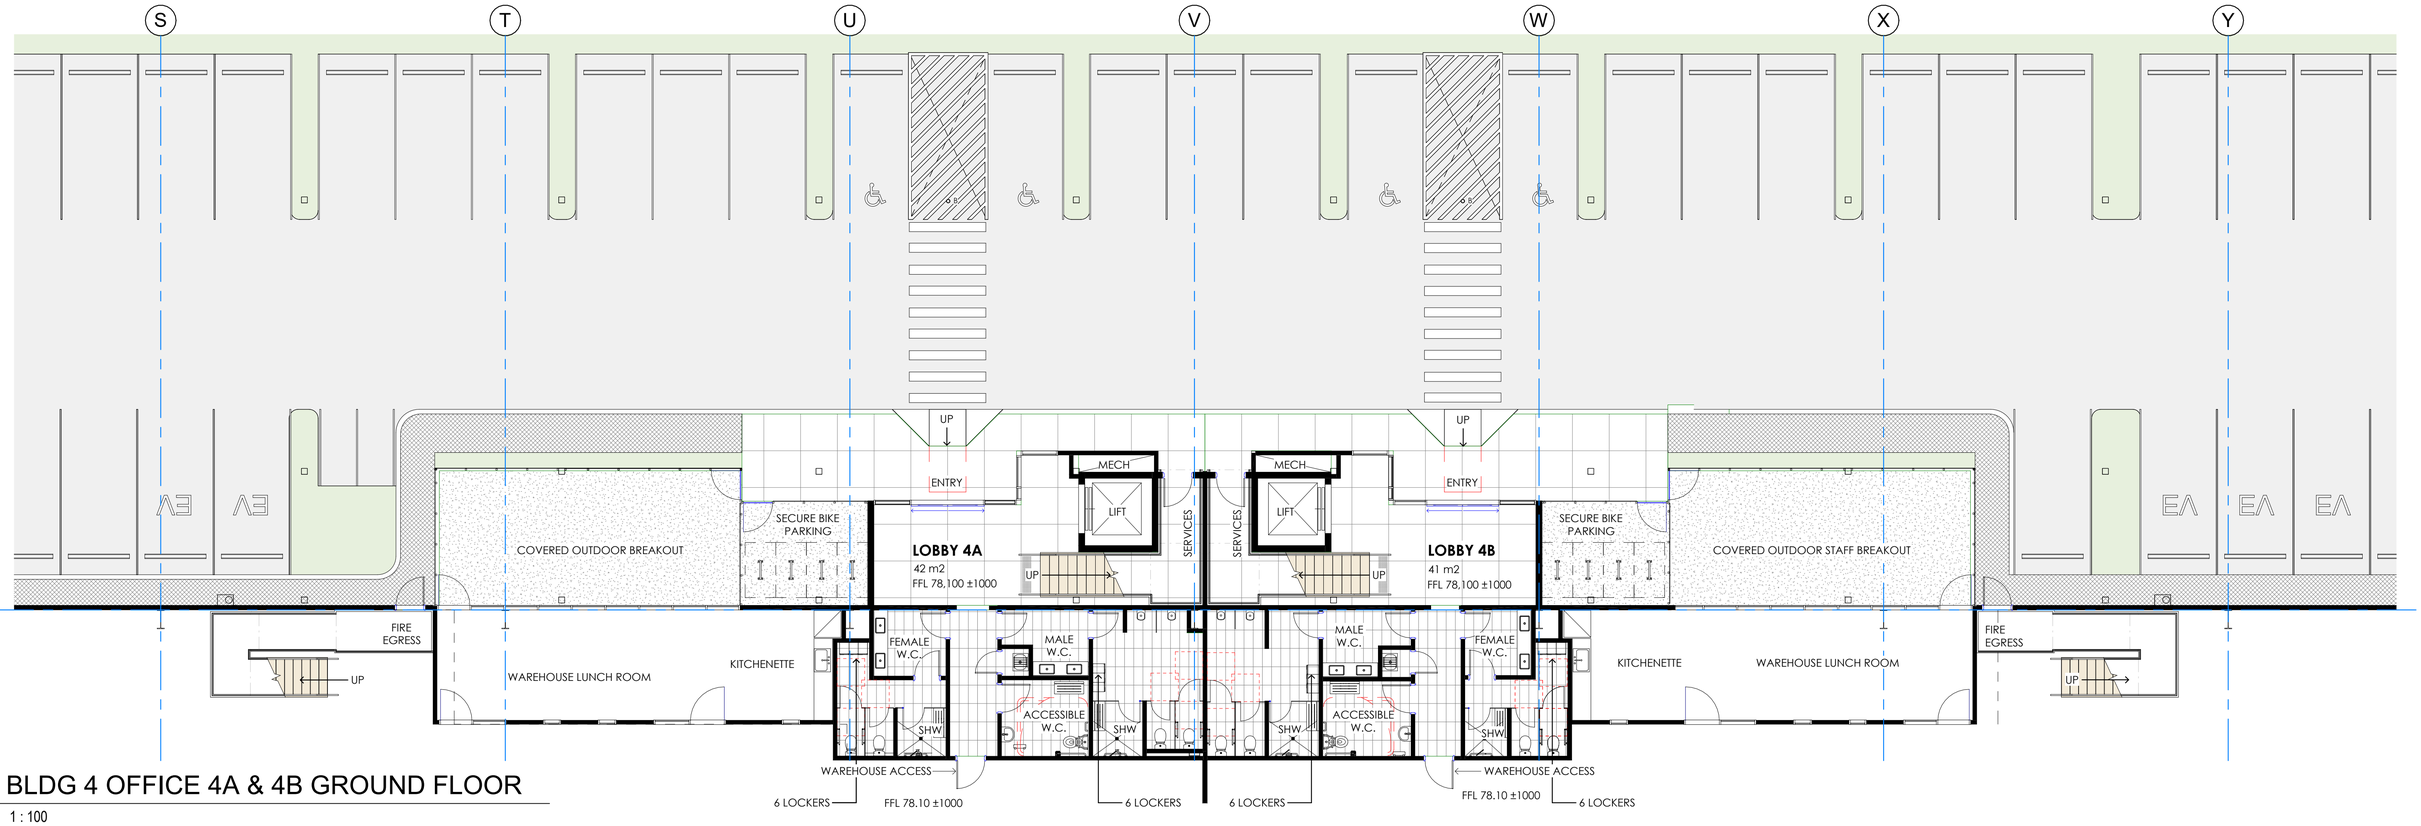

1 BLDG 4 OFFICE 4A & 4B GROUND FLOOR

1 : 100

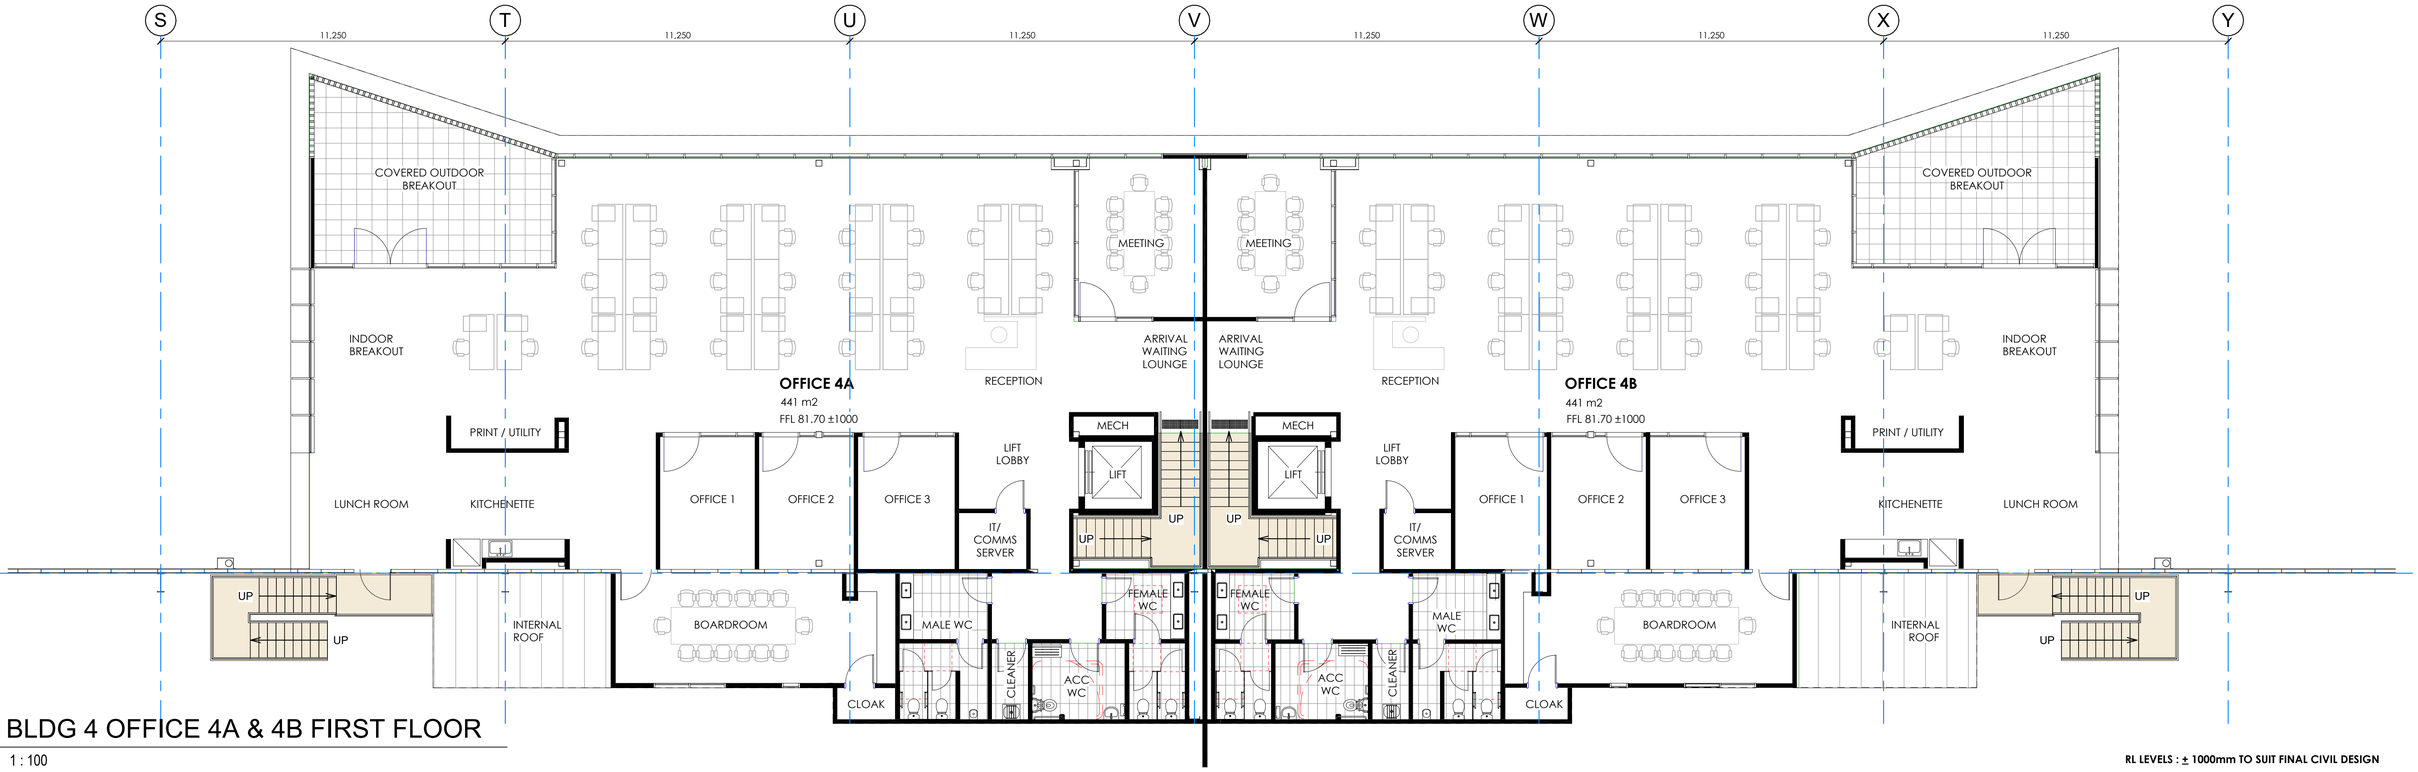

2 BLDG 4 OFFICE 4A & 4B FIRST FLOOR

1 : 100

RL LEVELS : ± 1000mm TO SUIT FINAL CIVIL DESIGN

NOTE: THE LOCATION OF PROPERTY ALIGNMENTS IS DETERMINED FROM SURVEY INFORMATION PROVIDED BY SURVEYOR.
DO NOT SCALE THIS DRAWING. VERIFY ALL DIMENSIONS ON SITE BEFORE COMMENCING ANY WORK. COPYRIGHT © THIS DRAWING REMAINS THE PROPERTY OF PACEARCHITECTS. REPRODUCTION IN WHOLE OR PART IS FORBIDDEN.

PACEARCHITECTS
A.B.N. 721 5926 6350
e ppace@pacearchitects.com.au
p 02 9425 1400
m 0404 450 317
w www.pacearchitects.com.au
a Level 1, Suite 5-6, 100 Alexander Street, Crows Nest, Sydney, NSW 2065
Nominated Archit: Patrick Pace NSW #7815
Member Australian Institute of Architects

Augusta St Warehouse and Distribution Centre

Augusta St, Blacktown within Blacktown

FOR APPROVAL

REVISION	DESCRIPTION	DATE
A	FOR SSDA SUBMISSION	23.06.23
B	TEST OF ADEQUACY UPDATES	11.08.23
C	TEST OF ADEQUACY UPDATES	18.08.23

ARCHITECT: PACE ARCHITECTS

BUILDER / PROJECT MANAGER

CLIENT: LOGOS

GRAPHIC SCALE: 1:100

purpose: FOR APPROVAL

BUILDING 4 OFFICE 4A & 4B PLANS

scale 1 : 100 A1


project no 220207

date 18.08.23

dwn DC


dwg no 220207 - DA-410

issue C

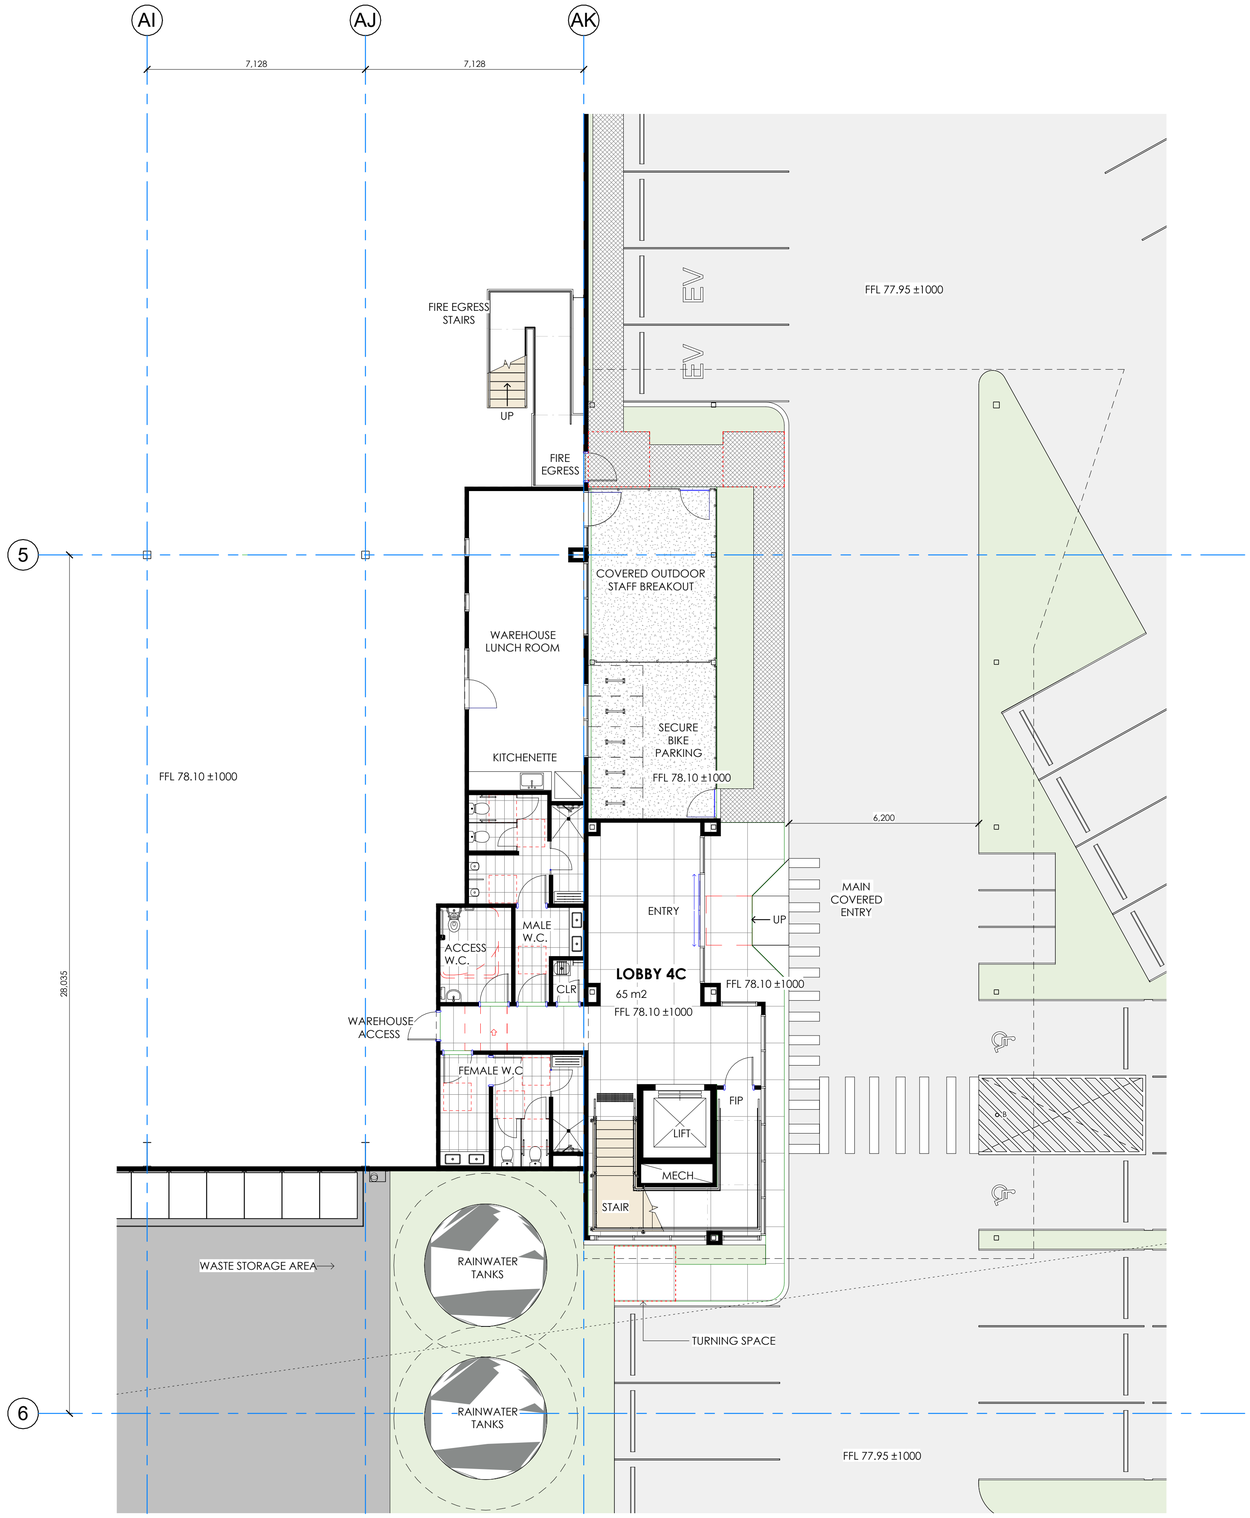

1 BLDG 4 OFFICE 4C GROUND FLOOR

1 : 100

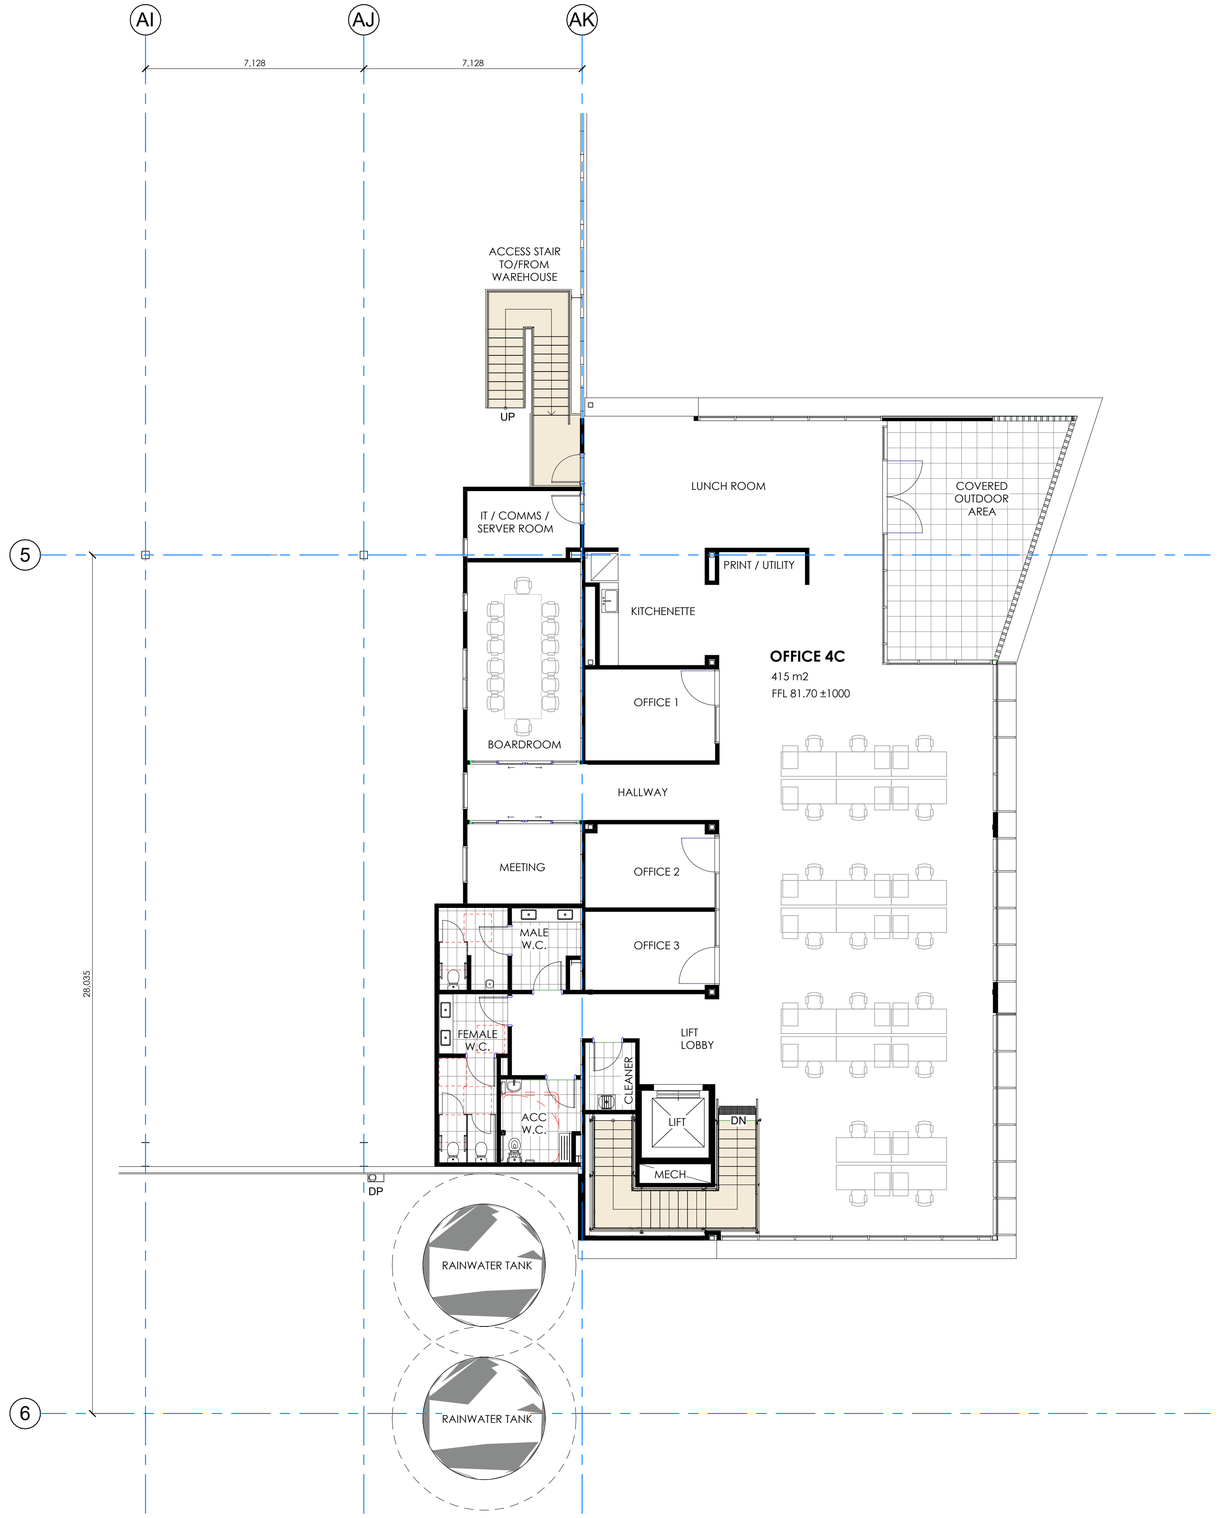

2 BLDG 4 OFFICE 4C FIRST FLOOR

1 : 100

RL LEVELS : ± 1000mm TO SUIT FINAL CIVIL DESIGN

NOTE: THE LOCATION OF PROPERTY ALIGNMENTS IS DETERMINED FROM SURVEY INFORMATION PROVIDED BY SURVEYOR.

DO NOT SCALE THIS DRAWING. VERIFY ALL DIMENSIONS ON SITE BEFORE COMMENCING ANY WORK. COPYRIGHT © THIS DRAWING REMAINS THE PROPERTY OF PACEARCHITECTS. REPRODUCTION IN WHOLE OR PART IS FORBIDDEN.

PACEARCHITECTS
A.B.N. 721 5926 6350
Member Australian Institute of Architects
e ppace@pacearchitects.com.au
p 02 9425 1400
m 0404 450 317
w www.pacearchitects.com.au
a Level 1, Suite 5-6, 100 Alexander Street, Crows Nest, Sydney, NSW 2065
Nominated Archit. Patrick Pace NSW #7815

Augusta St Warehouse and Distribution Centre

Augusta St, Blacktown within Blacktown

FOR APPROVAL

REVISION	DESCRIPTION	DATE
A	FOR SSDA SUBMISSION	23.06.23
B	TEST OF ADEQUACY UPDATES	18.08.23

ARCHITECT: PACE ARCHITECTS

BUILDER / PROJECT MANAGER

CLIENT: LOGOS

GRAPHIC SCALE: 1:100

purpose: FOR APPROVAL

BUILDING 4 OFFICE 4C PLANS

scale 1 : 100 A1


project no 220207

date 18.08.23

dwn MO

dwg no 220207 - DA-411

issue B

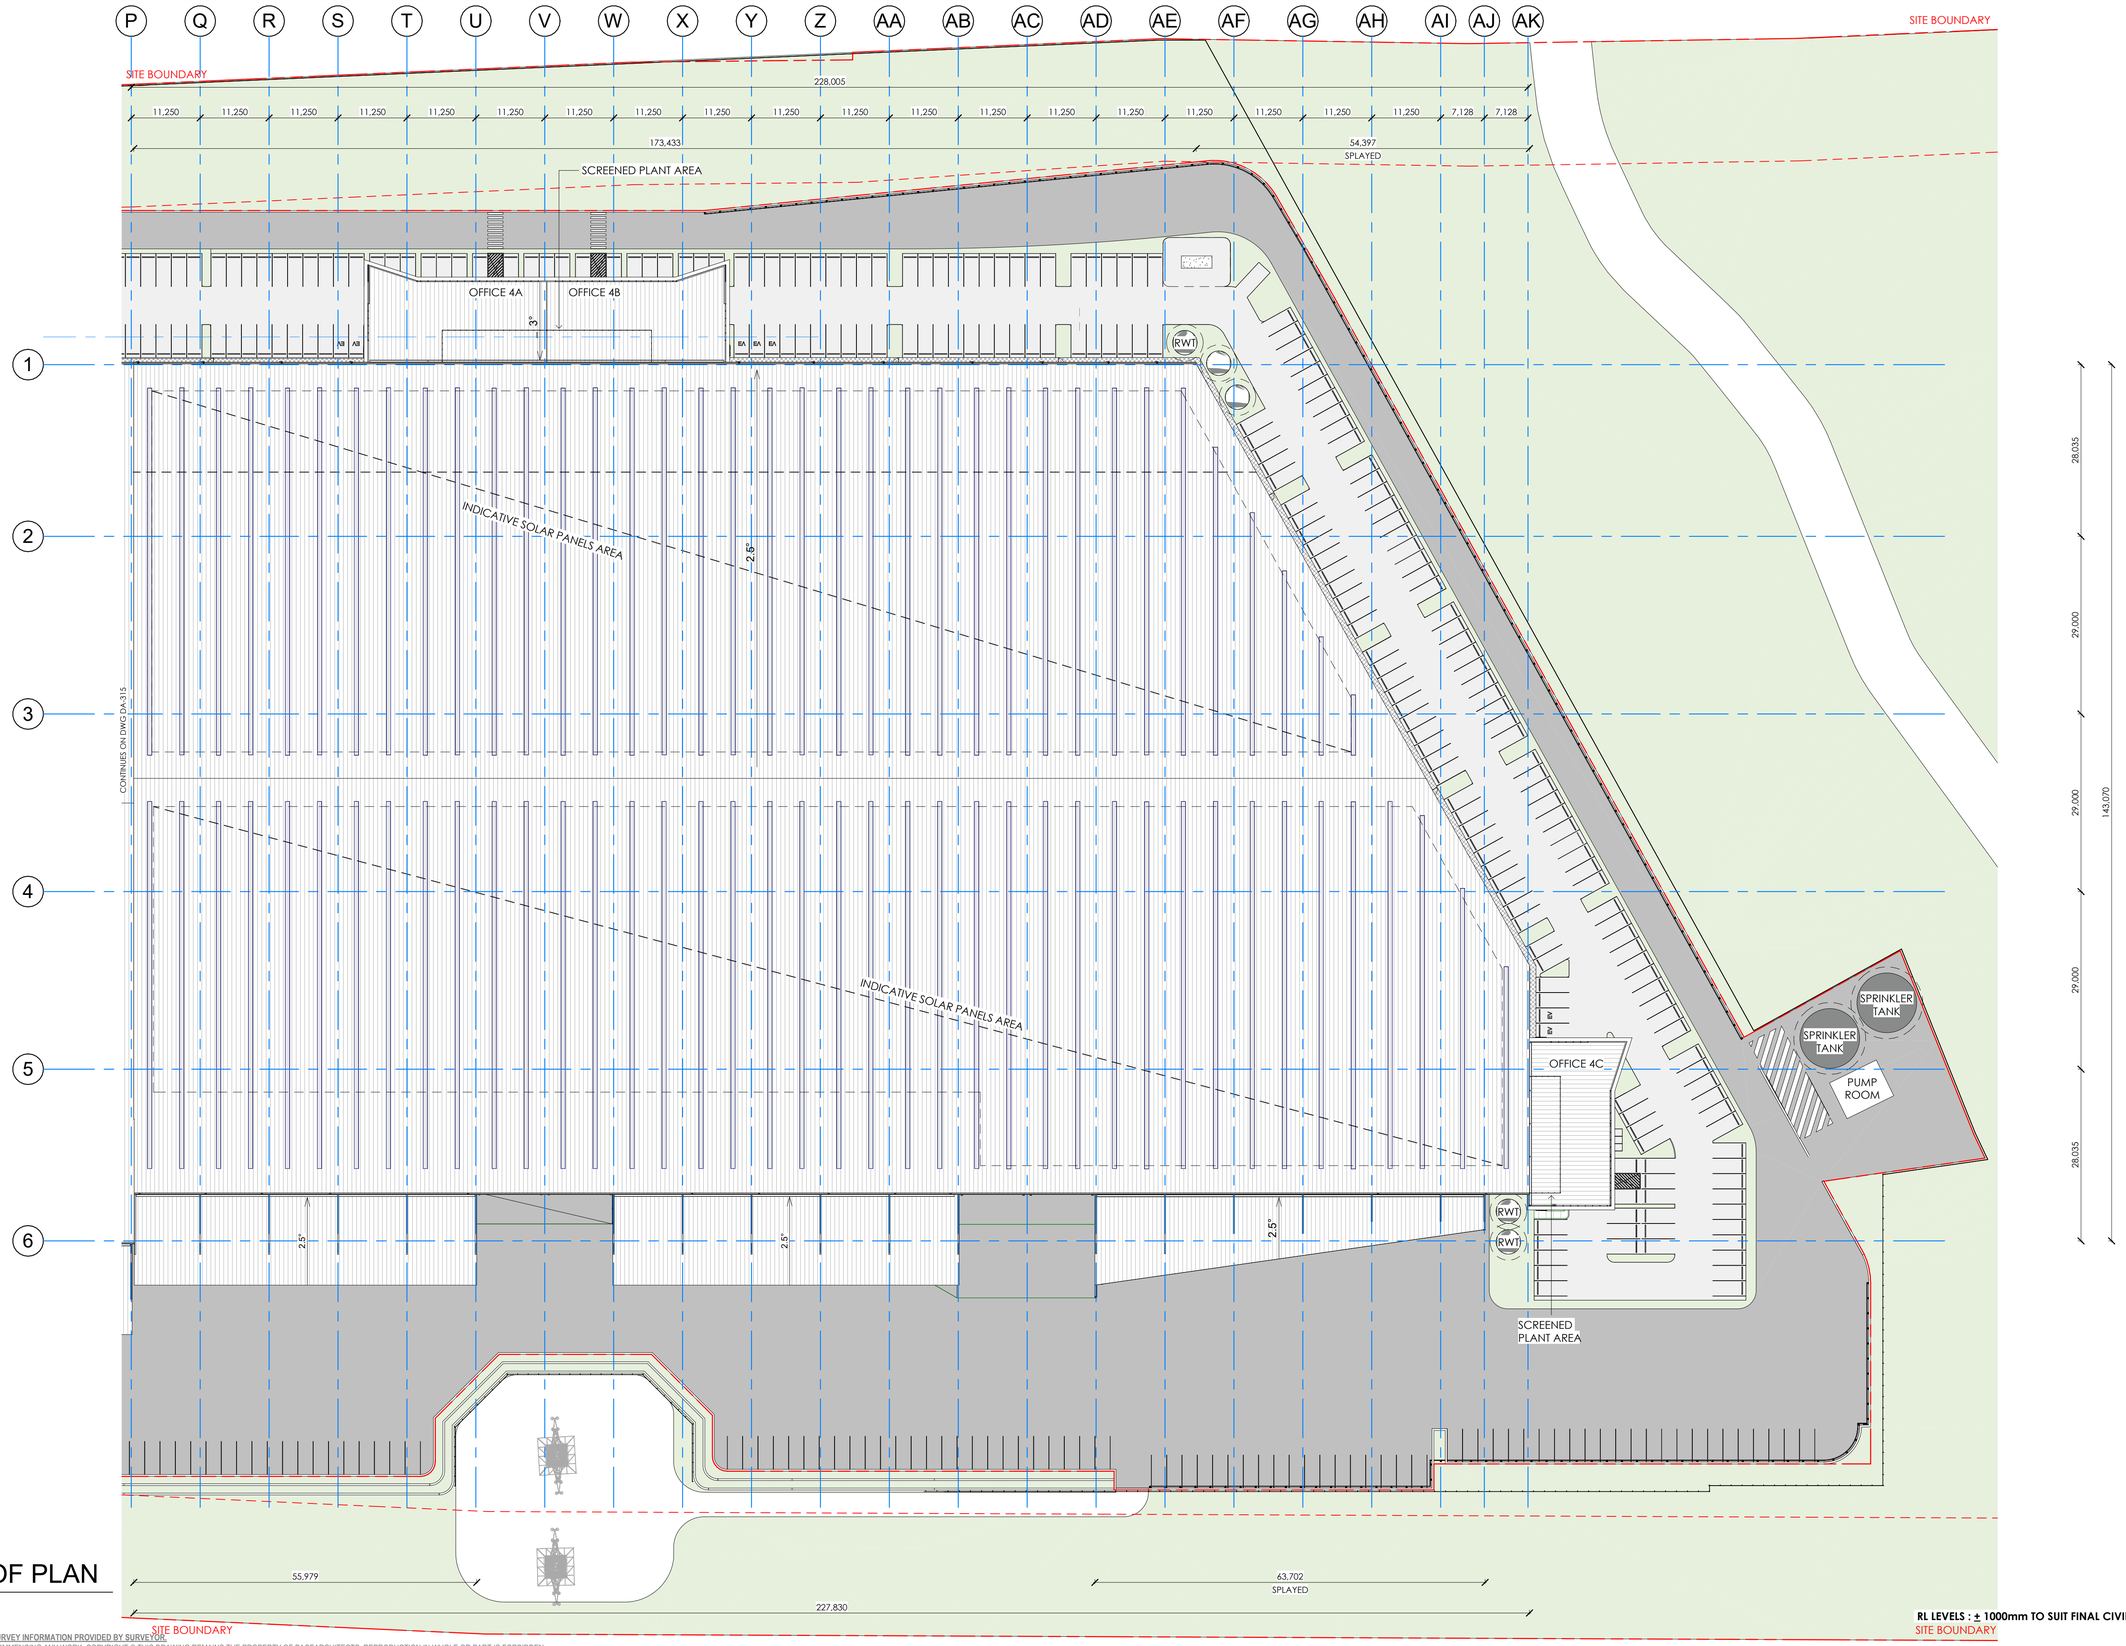

1 BUILDING 4 - ROOF PLAN

1 : 500

RL LEVELS : ± 1000mm TO SUIT FINAL CIVIL DESIGN

NOTE: THE LOCATION OF PROPERTY ALIGNMENTS IS DETERMINED FROM SURVEY INFORMATION PROVIDED BY SURVEYOR.
DO NOT SCALE THIS DRAWING. VERIFY ALL DIMENSIONS ON SITE BEFORE COMMENCING ANY WORK. COPYRIGHT © THIS DRAWING REMAINS THE PROPERTY OF PACEARCHITECTS. REPRODUCTION IN WHOLE OR PART IS FORBIDDEN.

PACEARCHITECTS
A.B.N. 721 5926 6350
e ppace@pacearchitects.com.au
p 02 9425 1400
m 0404 450 317
w www.pacearchitects.com.au
a Level 1, Suite 5-6, 100 Alexander Street, Crows Nest, Sydney, NSW 2065
Nominated Archit. Patrick Pace NSW #7815
Member Australian Institute of Architects

Augusta St Warehouse and Distribution Centre
Augusta St, Blacktown within Blacktown

PRELIMINARY
FOR APPROVAL

REVISION	DESCRIPTION	DATE
A	FOR SSDA SUBMISSION	23.06.23
B	TEST OF ADEQUACY UPDATES	11.08.23
C	TEST OF ADEQUACY UPDATES	18.08.23

ARCHITECT
PACE ARCHITECTS

BUILDER / PROJECT MANAGER


CLIENT
LOGOS

GRAPHIC SCALE: 1:100

purpose FOR APPROVAL


BUILDING 4 ROOF PLAN

scale	1 : 500	A1
project no	220207	
date	18.08.23	
dwn	JA	
dwg no	220207 - DA-415	
issue	C	

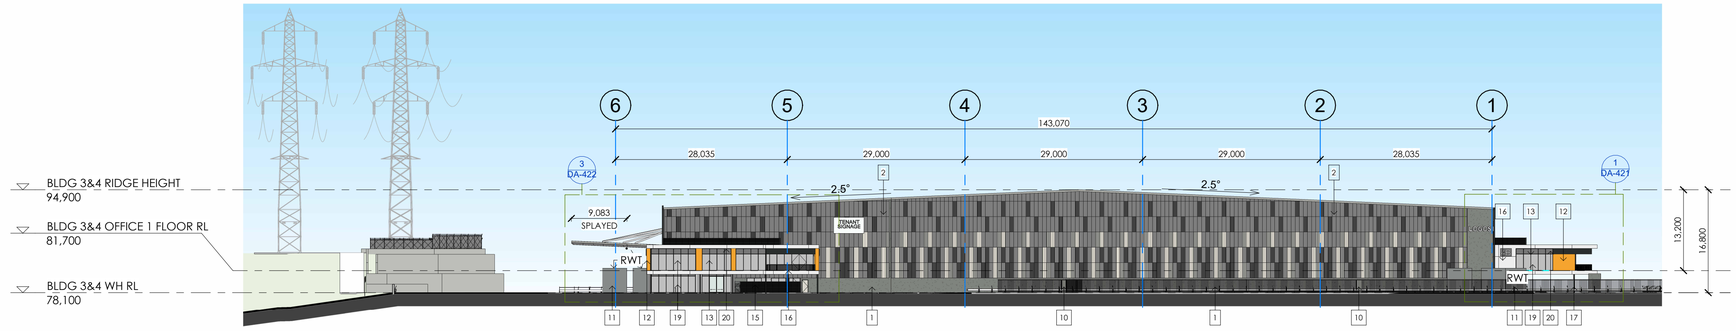


1 BLDG 4 - EAST ELEVATION

1 : 500

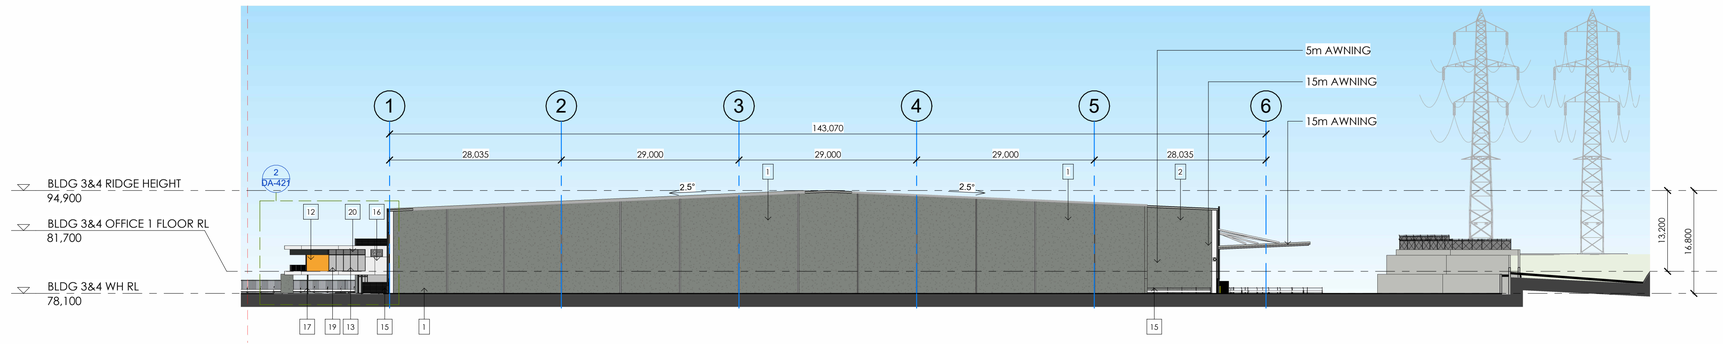


2 BLDG 4 - WEST ELEVATION

1 : 500

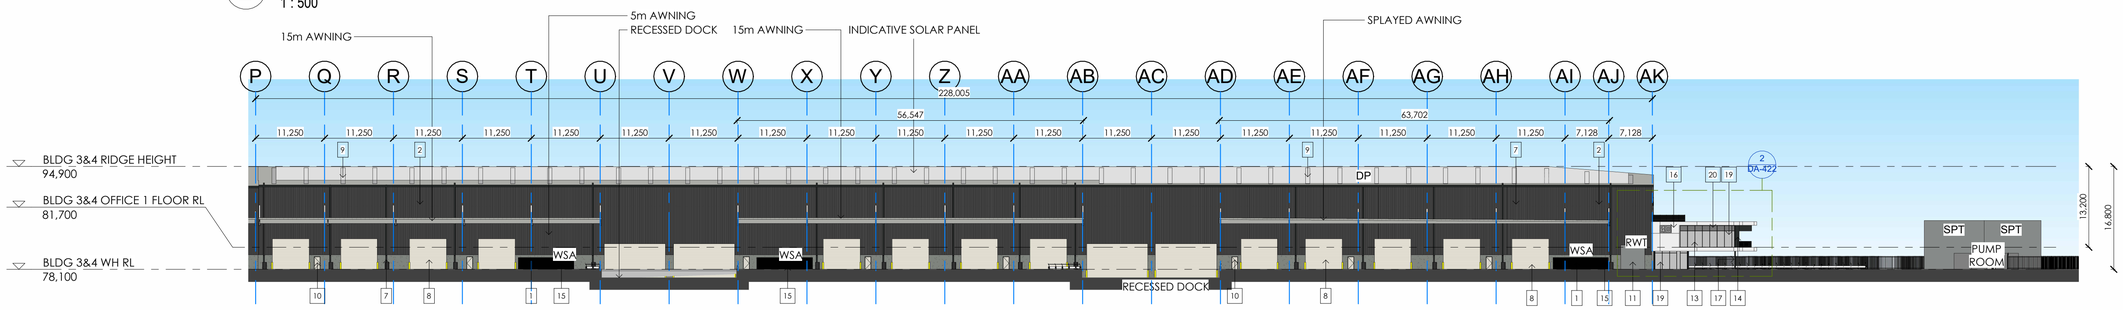

3 BLDG 4 - SOUTH ELEVATION

1 : 500

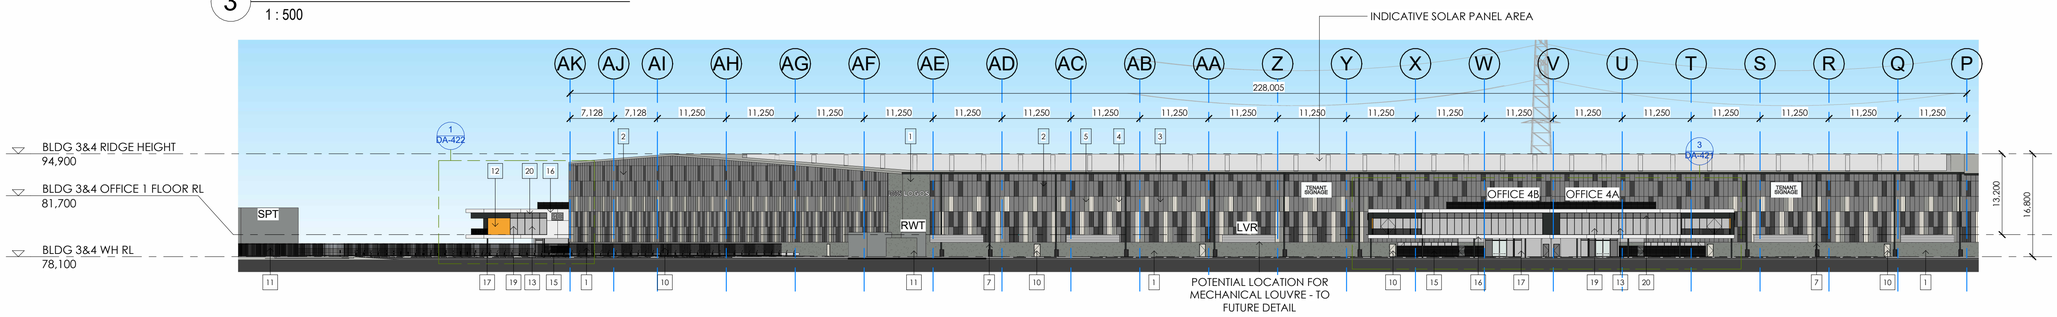

4 BLDG 4 - NORTH ELEVATION

1 : 500

WAREHOUSE EXTERNAL FINISHES	
1	NATURAL PRECAST CONCRETE FINISH
2	PREFINISHED PROFILED METAL CLADDING (TRIMDEK COLORBOND) - MONUMENT
3	PREFINISHED PROFILED METAL CLADDING (TRIMDEK COLORBOND) - WINDSPRAY
4	PREFINISHED PROFILED METAL CLADDING (TRIMDEK COLORBOND) - WHITE
5	PREFINISHED PROFILED METAL CLADDING (TRIMDEK COLORBOND) - SHALE GREY
7	POWDERCOATED GUTTERS, FASCIAS & DOWNPIPES - MONUMENT
8	POWDERCOAT FINISH TO AWNING, ROLLER SHUTTER DOORS & RSD FRAMES, - TO MATCH COLORBOND SURFMIST
9	ZINCALUME ROOF SHEETING WITH 10% TRANSLUCENT SHEETING
10	PAINT FINISH TO PERSONNEL DOORS TO MATCH COLORBOND SURFMIST
11	WATER TANKS, SPRINKLER TANK, PUMP ROOM - COLORBOND 'WINDSPRAY'
11.1	VERTICAL ALUMINIUM SLAT TIMBER-LOOK LOUVRES
OFFICE EXTERNAL FINISHES	
12	ALUMINIUM TIMBER-LOOK LIGHT-WEIGHT CLADDING
13	POWDERCOATED ALUMINIUM WINDOW FRAMES - MONUMENT
14	ALUMINIUM FEATURE SUN-SHADING POWDERCOATED FINISH COLOR TO MATCH 'MONUMENT'
15	HORIZONTAL ALUMINIUM SLAT TIMBER-LOOK SCREEN FENCING TO OUTDOOR AREA
16	PREFINISHED METAL - COLOUR WHITE
17	POWDERCOATED ALUMINIUM COLUMNS - MONUMENT
18	POWDERCOATED RAILINGS - MONUMENT
19	GLAZING - GREY TINTED GLASS
20	COLOURBACK GLASS - BLACK

Keynote Legend - General	
DP	DOWNPIPE TO CONSULTANT DETAILS
LVR	MECHANICAL LOUVRE - TO FUTURE DETAIL
RWT	RAINWATER COLLECTION TANK - COLORBOND WINDSPRAY TO CONSULTANT DETAIL
SPT	SPRINKLER TANK - COLORBOND WINDSPRAY TO CONSULTANT DETAIL

NOTE- THE LOCATION OF PROPERTY ALIGNMENTS IS DETERMINED FROM SURVEY INFORMATION PROVIDED BY SURVEYOR
DO NOT SCALE THIS DRAWING. VERIFY ALL DIMENSIONS ON SITE BEFORE COMMENCING ANY WORK. COPYRIGHT © THIS DRAWING REMAINS THE PROPERTY OF PACEARCHITECTS. REPRODUCTION IN WHOLE OR PART IS FORBIDDEN.

PACEARCHITECTS
A.B.N. 721 5926 6350
e ppace@pacearchitects.com.au
p 02 9425 1400
m 0404 450 317
w www.pacearchitects.com.au
a Level 1, Suite 5-6, 100 Alexander Street, Crows Nest, Sydney, NSW 2065
Nominated Archit: Patrick Pace NSW #7815
Member Australian Institute of Architects

Augusta St Warehouse and Distribution Centre
Augusta St, Blacktown within Blacktown

FOR APPROVAL

REVISION	DESCRIPTION	DATE
A	FOR SSDA SUBMISSION	23.06.23
B	TEST OF ADEQUACY UPDATES	11.08.23
C	TEST OF ADEQUACY UPDATES	18.08.23


ARCHITECT: PACE ARCHITECTS
BUILDER / PROJECT MANAGER:
CLIENT: LOGOS

GRAPHIC SCALE: 1:100

purpose: FOR APPROVAL


BUILDING 4 ELEVATIONS

scale: As indicated A1
project no: 220207
date: 18.08.23
dwn: WL
dwg no: 220207 - DA-420
issue: C

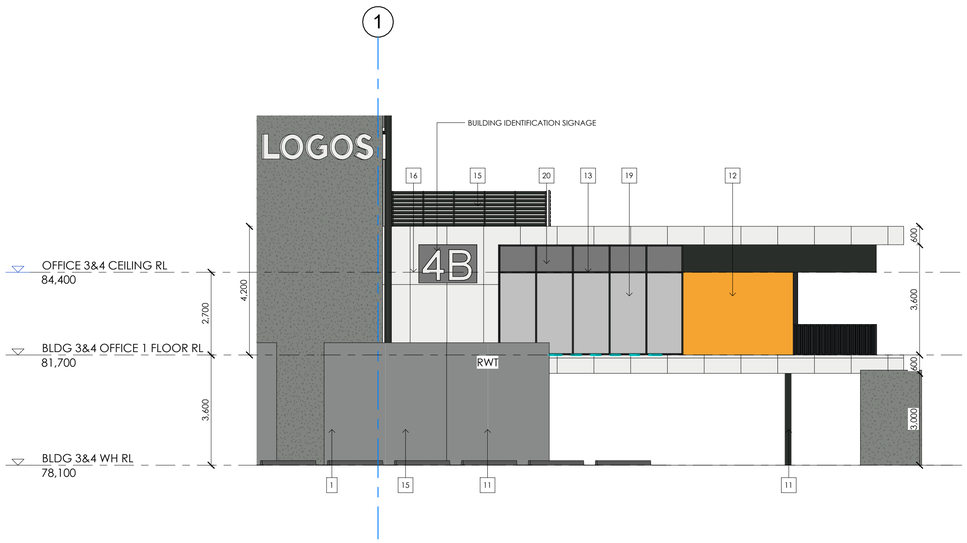

1 BLDG 4 - OFFICE 4B EAST ELEVATION

1 : 100

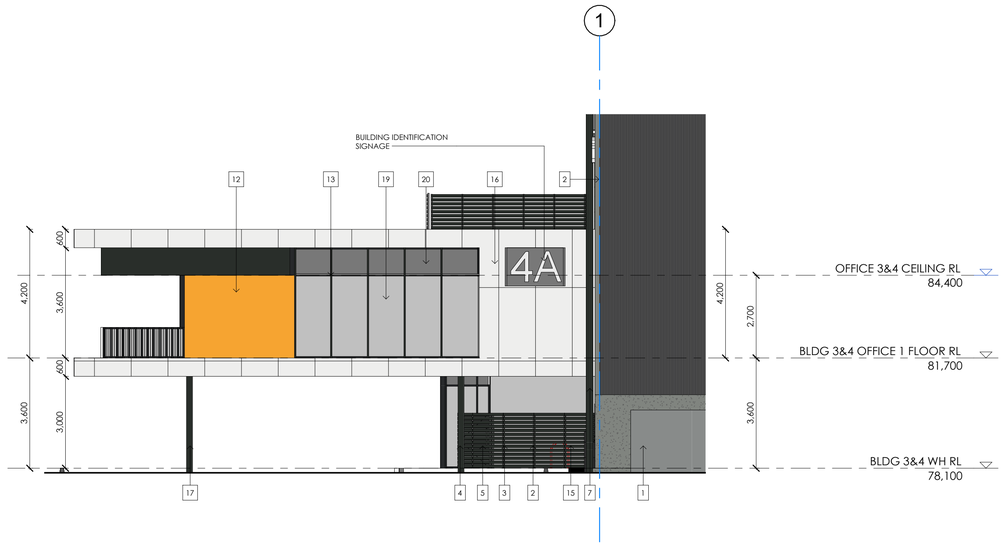

2 BLDG 4 - OFFICE 4A WEST ELEVATION

1 : 100

WAREHOUSE EXTERNAL FINISHES	
1	NATURAL PRECAST CONCRETE FINISH
2	PREFINISHED PROFILED METAL CLADDING (TRIMDEK COLORBOND) - MONUMENT
3	PREFINISHED PROFILED METAL CLADDING (TRIMDEK COLORBOND) - WINDSPRAY
4	PREFINISHED PROFILED METAL CLADDING (TRIMDEK COLORBOND) - WHITE
5	PREFINISHED PROFILED METAL CLADDING (TRIMDEK COLORBOND) - SHALE GREY
7	POWDERCOATED GUTTERS, FASCIAS & DOWNPIPES - MONUMENT
8	POWDERCOAT FINISH TO AWNING, ROLLER SHUTTER DOORS & RSD FRAMES, - TO MATCH COLORBOND SURFMIST
9	ZINCALUME ROOF SHEETING WITH 10% TRANSLUCENT SHEETING
10	PAINT FINISH TO PERSONNEL DOORS TO MATCH COLORBOND SURFMIST
11	WATER TANKS, SPRINKLER TANK, PUMP ROOM - COLORBOND 'WINDSPRAY'
11.1	VERTICAL ALUMINIUM SLAT TIMBER-LOOK LOUVRES
OFFICE EXTERNAL FINISHES	
12	ALUMINIUM TIMBER-LOOK LIGHT-WEIGHT CLADDING
13	POWDERCOATED ALUMINIUM WINDOW FRAMES - MONUMENT
14	ALUMINIUM FEATURE SUN-SHADING POWDERCOATED FINISH COLOR TO MATCH 'MONUMENT'
15	HORIZONTAL ALUMINIUM SLAT TIMBER-LOOK SCREEN FENCING TO OUTDOOR AREA
16	PREFINISHED METAL - COLOUR WHITE
17	POWDERCOATED ALUMINIUM COLUMNS - MONUMENT
18	POWDERCOATED RAILINGS - MONUMENT
19	GLAZING - GREY TINTED GLASS
20	COLOURBACK GLASS - BLACK



3 BLDG 4 - OFFICE 4A & 4B NORTH ELEVATION

1 : 100

NOTE: THE LOCATION OF PROPERTY ALIGNMENTS IS DETERMINED FROM SURVEY INFORMATION PROVIDED BY SURVEYOR.
DO NOT SCALE THIS DRAWING. VERIFY ALL DIMENSIONS ON SITE BEFORE COMMENCING ANY WORK. COPYRIGHT © THIS DRAWING REMAINS THE PROPERTY OF PACEARCHITECTS. REPRODUCTION IN WHOLE OR PART IS FORBIDDEN.

PACEARCHITECTS
A.B.N. 721 5926 6350
Member Australian Institute of Architects
e ppace@pacearchitects.com.au
p 02 9425 1400
m 0404 450 317
w www.pacearchitects.com.au
a Level 1, Suite 5-6, 100 Alexander Street, Crows Nest, Sydney, NSW 2065
Nominated Archit: Patrick Pace NSW #7815

Augusta St Warehouse and Distribution Centre
Augusta St, Blacktown within Blacktown

FOR APPROVAL

REVISION	DESCRIPTION	DATE
A	FOR SSDA SUBMISSION	23.06.23
B	TEST OF ADEQUACY UPDATES	11.08.23
C	TEST OF ADEQUACY UPDATES	18.08.23


ARCHITECT: PACE ARCHITECTS
BUILDER / PROJECT MANAGER:
CLIENT: LOGOS

GRAPHIC SCALE: 1:100

purpose: FOR APPROVAL


BUILDING 4 OFFICE ELEVATIONS

scale	As indicated	A1
project no	220207	
date	18.08.23	
dwn	JA	
dwg no	220207 - DA-421	
issue	C	

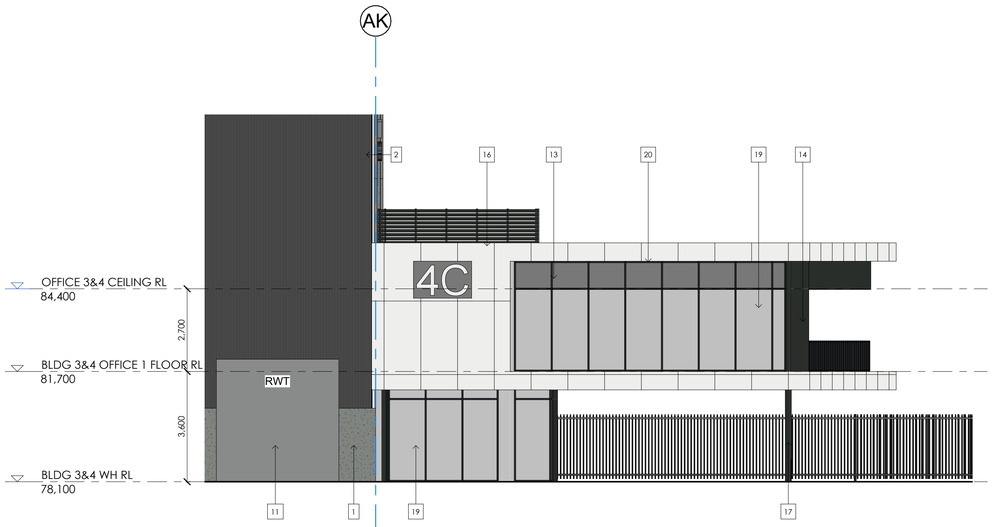

2 BLDG 4 - OFFICE 4C SOUTH ELEVATION

1 : 100

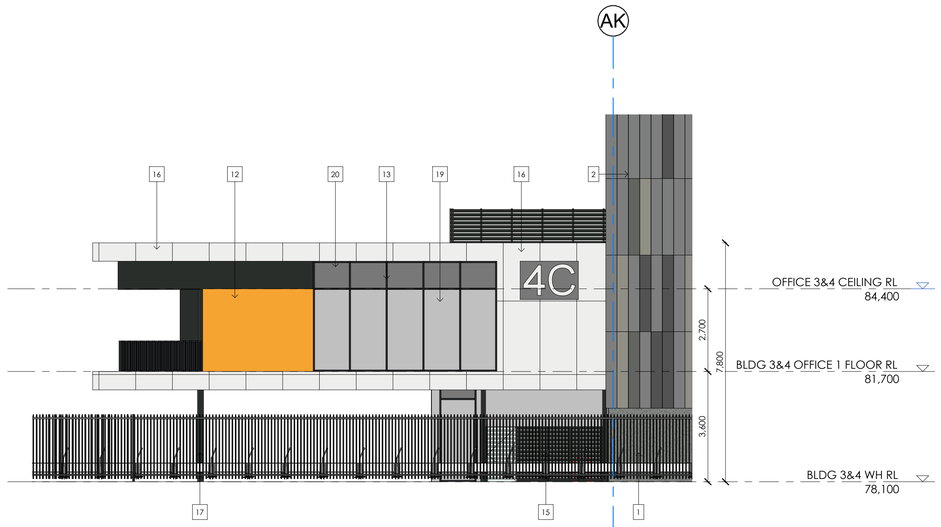

1 BLDG 4 - OFFICE 4C NORTH ELEVATION

1 : 100

WAREHOUSE EXTERNAL FINISHES	
1	NATURAL PRECAST CONCRETE FINISH
2	PREFINISHED PROFILED METAL CLADDING (TRIMDEK COLORBOND) - MONUMENT
3	PREFINISHED PROFILED METAL CLADDING (TRIMDEK COLORBOND) - WINDSPRAY
4	PREFINISHED PROFILED METAL CLADDING (TRIMDEK COLORBOND) - WHITE
5	PREFINISHED PROFILED METAL CLADDING (TRIMDEK COLORBOND) - SHALE GREY
7	POWDERCOATED GUTTERS, FASCIAS & DOWNPIPES - MONUMENT
8	POWDERCOAT FINISH TO AWNING, ROLLER SHUTTER DOORS & RSD FRAMES, - TO MATCH COLORBOND SURFMIST
9	ZINCALUME ROOF SHEETING WITH 10% TRANSLUCENT SHEETING
10	PAINT FINISH TO PERSONNEL DOORS TO MATCH COLORBOND SURFMIST
11	WATER TANKS, SPRINKLER TANK, PUMP ROOM - COLORBOND 'WINDSPRAY'
11.1	VERTICAL ALUMINIUM SLAT TIMBER-LOOK LOUVRES
OFFICE EXTERNAL FINISHES	
12	ALUMINIUM TIMBER-LOOK LIGHT-WEIGHT CLADDING
13	POWDERCOATED ALUMINIUM WINDOW FRAMES - MONUMENT
14	ALUMINIUM FEATURE SUN-SHADING POWDERCOATED FINISH COLOR TO MATCH 'MONUMENT'
15	HORIZONTAL ALUMINIUM SLAT TIMBER-LOOK SCREEN FENCING TO OUTDOOR AREA
16	PREFINISHED METAL - COLOUR WHITE
17	POWDERCOATED ALUMINIUM COLUMNS - MONUMENT
18	POWDERCOATED RAILINGS - MONUMENT
19	GLAZING - GREY TINTED GLASS
20	COLOURBACK GLASS - BLACK

Keynote Legend - General	
RWT	RAINWATER COLLECTION TANK - COLORBOND WINDSPRAY TO CONSULTANT DETAIL



3 BLDG 4 - OFFICE 4C EAST ELEVATION

1 : 100

NOTE: THE LOCATION OF PROPERTY ALIGNMENTS IS DETERMINED FROM SURVEY INFORMATION PROVIDED BY SURVEYOR.
DO NOT SCALE THIS DRAWING. VERIFY ALL DIMENSIONS ON SITE BEFORE COMMENCING ANY WORK. COPYRIGHT © THIS DRAWING REMAINS THE PROPERTY OF PACEARCHITECTS. REPRODUCTION IN WHOLE OR PART IS FORBIDDEN.

PACEARCHITECTS
A.B.N. 721 5926 6350
Member Australian Institute of Architects
e ppace@pacearchitects.com.au
p 02 9425 1400
m 0404 450 317
w www.pacearchitects.com.au
a Level 1, Suite 5-6, 100 Alexander Street, Crows Nest, Sydney, NSW 2065
Nominated Archit: Patrick Pace NSW #7815

Augusta St Warehouse and Distribution Centre
Augusta St, Blacktown within Blacktown

FOR APPROVAL

REVISION	DESCRIPTION	DATE
A	FOR SSDA SUBMISSION	23.06.23
B	TEST OF ADEQUACY UPDATES	18.08.23

ARCHITECT: PACE ARCHITECTS
BUILDER / PROJECT MANAGER:
CLIENT: LOGOS

GRAPHIC SCALE: 1:100

purpose: FOR APPROVAL

BUILDING 4 OFFICE ELEVATIONS

scale: As indicated A1
project no: 220207
date: 18.08.23
dwn: JA
dwg no: 220207 - DA-422
issue: B