

PROPOSED DATA CENTRE

AT 51 HUNTINGWOOD DRIVE, HUNTINGWOOD, NSW, 2148

DA DRAWING LIST

DRAWING NO.	DRAWING TITLE	REV.
DA000	COVER SHEET	K
DA001	LOCALITY & CONTEXT PLAN	M
DA010	OVERALL SITE PLAN	P
DA011	OVERALL LEVEL 1 PLAN (LOWER GROUND)	M
DA012	OVERALL LEVEL 2 PLAN (UPPER GROUND)	M
DA013	OVERALL LEVEL 3 PLAN	L
DA014	OVERALL LEVEL 4 PLAN	K
DA015	OVERALL LEVEL 5 PLAN	K
DA016	OVERALL LEVEL 6 PLAN (LOWER ROOF)	K
DA017	OVERALL LEVEL 7 PLAN (UPPER ROOF)	K
DA020	SITE ELEVATION	M

DA DRAWING LIST

DRAWING NO.	DRAWING TITLE	REV.
DA030	SITE SECTION	L
DA031	SITE SECTION	L
DA040	SITE AXONOMETRIC VIEW	I
DA101	PART A - L1 + MEZZANINE	F
DA102	PART A - L2	F
DA103	PART A - L3	F
DA104	PART A - L4	A
DA105	PART A - L5	A
DA106	PART A - L6 ROOF	A
DA107	PART A - L7 ROOF	A
DA111	PART B - L2	G

DA DRAWING LIST

DRAWING NO.	DRAWING TITLE	REV.
DA112	PART B - L3	H
DA113	PART B - L4 - L6 (TYPICAL)	A
DA114	PART B - L7 ROOF	A
DA201	PART A - BUILDING ELEVATION	K
DA202	PART A - BUILDING ELEVATION	I
DA203	PART A - BUILDING SECTION	E
DA211	PART B - BUILDING ELEVATION	J
DA212	PART B - BUILDING ELEVATION	J
DA213	PART B - BUILDING SECTION	F
DA300	SECURITY GUARD KIOSK DETAILS	C
DA310	SUBSTATION 2 DETAILS	D

DA DRAWING LIST

DRAWING NO.	DRAWING TITLE	REV.
DA311	SUBSTATION 1 DETAILS	E
DA320	PUMP ROOM DETAILS	D
DA321	PUMP ROOM II DETAILS	E
DA330	ELECTRICAL CONTROL ROOM	D
DA400	MATERIAL FINISHES SCHEDULE	F
DA500	DEMOLITION PLAN	D
DA900	GBA CALCULATION PLAN	H
DA910	SHADOW DIAGRAM	H
DA920	PHASING DIAGRAM	E
DA930	SITE ANALYSIS	B
TOTAL NUMBER OF DRAWINGS: 43		

ISSUE FOR SSDA

Key Plan

Issue	Date	Description
A	2022.04.27	DRAFT UPDATES
B	2022.05.20	ISSUE FOR SSDA
C	2022.06.30	ISSUE FOR SSDA
D	2022.07.11	ISSUE FOR SSDA
E	2023.04.20	ISSUE FOR SSDA
F	2023.05.08	ISSUE FOR SSDA
G	2023.05.11	ISSUE FOR SSDA
H	2023.08.31	ISSUD FOR SSDA
I	2025.02.14	ISSUE FOR SSDA
J	2026.03.30	ISSUE FOR INFORMATION
K	2026.04.17	SSDA MOD 1 ISSUE

Notes


Greenbox
+61 2 8069 8930
LEVEL 22
68 PITT STREET
SYDNEY NSW 2000 AUSTRALIA

GREENBOX ARCHITECTURE PTY LTD
ABN: 79 139 779 098
ISO 9001 CERTIFIED QUALITY SYSTEM

- Use written dimensions only
- Do not scale from drawing
- Contractors shall confirm all dimensions on-site prior to commencing any work or producing any shop drawings
- All materials to be used in accordance with the manufacturer's specifications and instructions and shall comply with the relevant Australian Standards
- Copyright of this drawing and design remain the property of Greenbox Architecture Pty Ltd
- Nominated Architect - Gerard Page; NSW reg No.7247, NZ reg No.3715, Vic reg No.17664, SA reg No.3061, QLD reg No.4538, WA reg No.2489

Proponent: EMKC³	Scale: 1 : 1	Sheet: A0	Scale Bar: N.T.S — DRAWING IS NOT TO SCALE, DO NOT SCALE DRAWING
	Drawn By: RT/WW/FM		Project Status: **ISSUE FOR SSDA**
Project: Data Centre, 51 Huntingwood Drive, Huntingwood	Checked By: DK		Drawing Title: **COVER SHEET**
	Approved By: AO		
	Job Number: 210043		Drawing Number: DA000 — Issue: K

A0

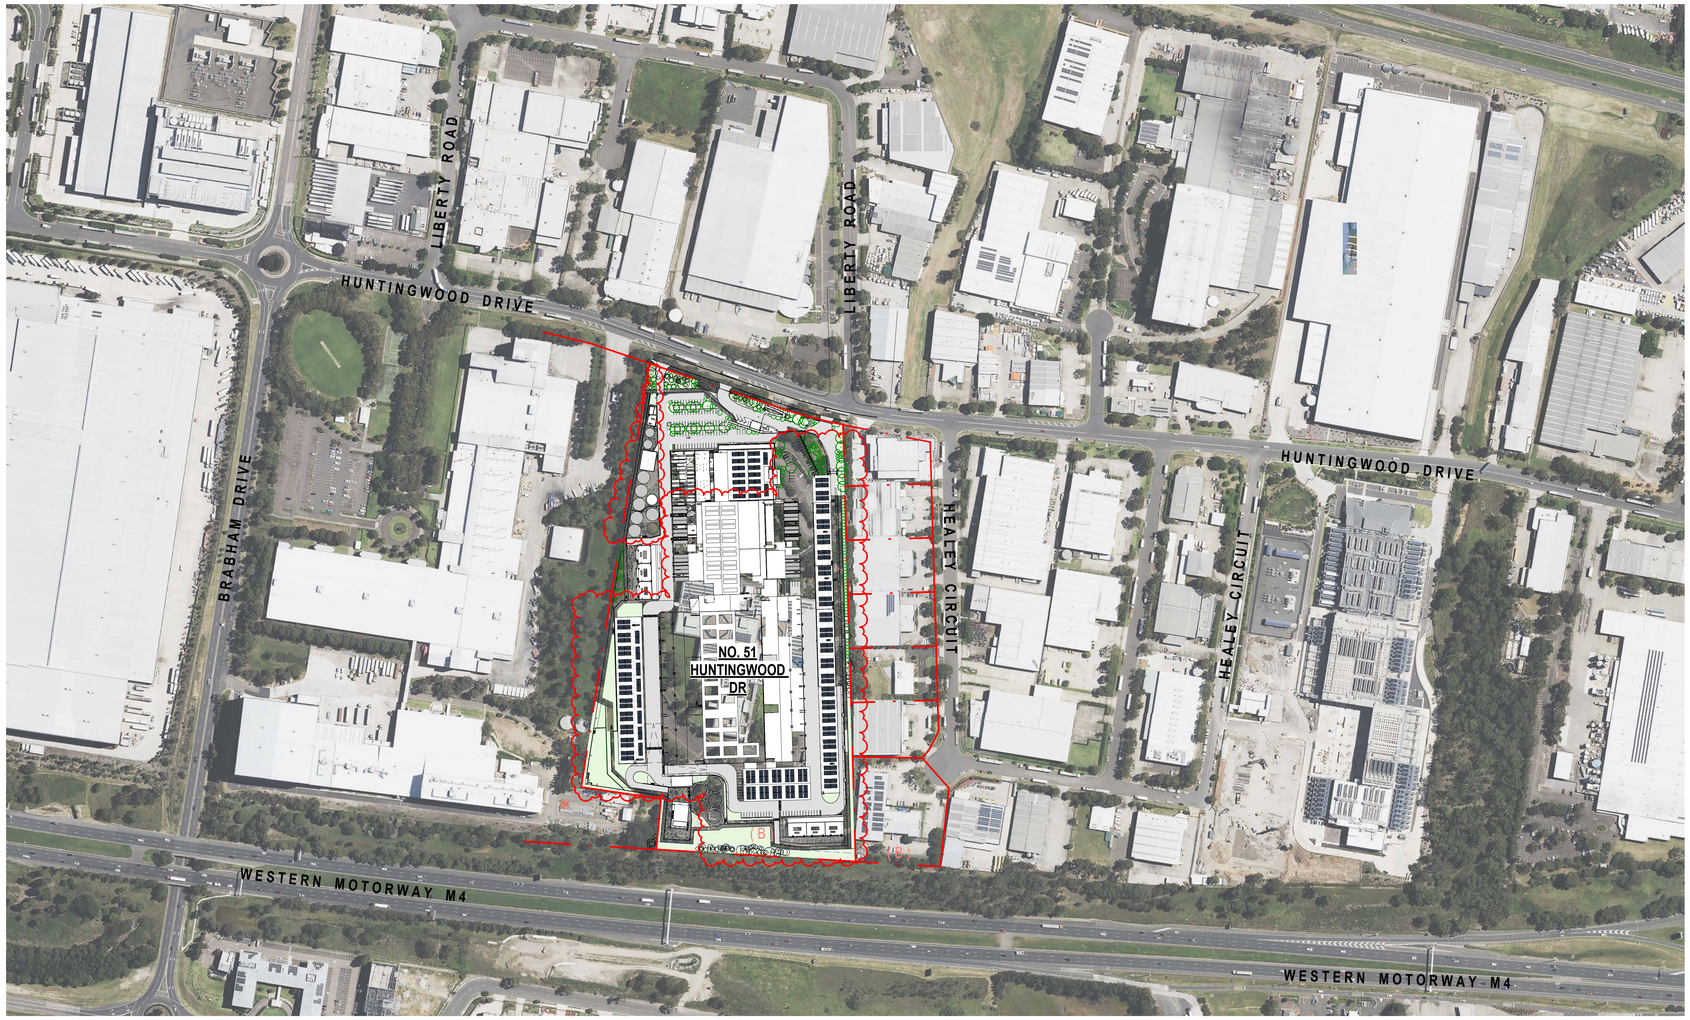

(B) DEMPTES RESTRICTION ON USE
- VIDE DP815719

ISSUE FOR SSDA

N

Key Plan

Issue	Date	Description
A	2022.03.17	Preliminary DA
B	2022.03.28	Preliminary DA
C	2022.03.31	Preliminary DA
D	2022.04.04	PRE-SCOPING
E	2022.04.27	DRAFT UPDATES
F	2022.05.20	ISSUE FOR SSDA
G	2022.05.30	ISSUE FOR SSDA
H	2022.07.11	ISSUE FOR SSDA
I	2023.08.31	ISSUE FOR SSDA
J	2025.02.14	ISSUE FOR SSDA
K	2026.03.20	ISSUE FOR INFORMATION
L	2026.04.10	ISSUE FOR 30% SWO SCHEMATIC DESIGN DRAFT SUBMISSION
M	2026.04.17	SSDA MOD 1 ISSUE

Notes

Greenbox
+61 2 8069 8930
LEVEL 22
68 PITT STREET
SYDNEY NSW 2000 AUSTRALIA

GREENBOX ARCHITECTURE PTY LTD
ABN: 79 139 779 098
ISO 9001 CERTIFIED QUALITY SYSTEM

- Use written dimensions only
- Do not scale from drawing
- Contractors shall confirm all dimensions on-site prior to commencing any work or producing any shop drawings
- All materials to be used in accordance with the manufacturer's specifications and instructions and shall comply with the relevant Australian Standards
- Copyright of this drawing and design remain the property of Greenbox Architecture Pty Ltd
- Nominated Architect - Gerard Page; NSW reg No.7247, NZ reg No.3715, Vic reg No.17664, SA reg No.3061, QLD reg No.4538, WA reg No.2489

Proponent: EMKC[3]	Scale: As indicated	Sheet: A0	Scale Bar: 1:100 (0 1 2 3 5m)
	Drawn By: RT/WK/FM		Project Status: ISSUE FOR SSDA
Project: Data Centre, 51 Huntingwood Drive, Huntingwood	Checked By: DK		Drawing Title: LOCALITY & CONTEXT PLAN
	Approved By: AO		
	Job Number: 210043		Drawing Number: DA001 — Issue: M

A0

(B) DEMPTES RESTRICTION ON USE - VIDE DP815719

LEGEND

- SITE BOUNDARY
- FENCE TYPE 1 - STEEL PALISADE (SP30) FENCE 2438mm (H) UNLESS NOTED OTHERWISE, BLACK FINISH, MOW STRIP WHERE REQUIRED
- FENCE TYPE 2 - CHAIN LINK MESH FENCE, 2100mm (H) PLUS 450mm (H) POST EXTENSION, BLACK FINISH
- FENCE TYPE 3 - WELD MESH FENCE 2438mm (H) UNLESS NOTED OTHERWISE, 358 STEEL WELD MESH, POINTED POSTS, BLACK FINISH, MOW STRIP WHERE REQUIRED

NO. 65
HUNTINGWOOD DRIVE

INTERNAL FENCE HEIGHT @ 3500

M4 WESTERN MOTORWAY

HUNTINGWOOD DRIVE

LIBERTY ROAD

NO. 52
HUNTINGWOOD DR

NO. 50
HUNTINGWOOD DR

NO. 14
HEALEY CIRCUIT

NO. 12
HEALEY CIRCUIT

NO. 10
HEALEY CIRCUIT

NO. 8
HEALEY CIRCUIT

NO. 6
HEALEY CIRCUIT

NO. 4
HEALEY CIRCUIT

NO. 2
HEALEY CIRCUIT

HEALEY CIRCUIT

PART A

PART B

SHELL A

SHELL B

SHELL C

SHELL D

SHELL E

TEC.1 II

SUBSTATION II

SUBSTATION I

WATER PUMP ROOM

FIRE PUMP ROOM

FCC

FIRE TANK

WATER TANK

HYDRANT BOOSTER

NEW BOOSTER ASSEMBLY & WATER METER

HDC FARM PLATFORM

SERVICES AND PIPE BRIDGE

14m DRIVEWAY

10m DRIVEWAY

6m DRIVEWAY

7m DRIVEWAY

METAL STAIR 2

SW QUALITY CHAMBER 2

GIS + GR +75.70

10 PARKING LOTS

25 PARKING LOTS

35 PARKING LOTS

11 PARKING LOTS

7 PARKING LOTS

5 PARKING LOTS

LOADING DOCK

EXISTING CEMMEMORATIVE PLAQUE TO NEW LOCATION AND INTEGRATED WITH LANDSCAPING

EXISTING DRIVEWAY TO BE DEMOLISHED. FOOTPATH AND KERB TO BE REINSTATED

EXISTING ELECTRICAL SWITCH KIOSK

EXISTING HV LINE & ELEC. PIT

EXISTING WATER METER AND HYDRANT

NOTE:
DAVIT ARMS SHOWN INDICATIVELY, TO BE FURTHER COORDINATED AND REVIEWED BY LEAD MECHANICAL ENGINEER

DA SITE AREA

	AREA
51 HUNTINGWOOD DRIVE	**90,172.8m²**

DA GBA CALCULATION

LEVEL	SPACE	GBA
L1	ANCILLARY BUILDING	491 m²
L1	FIRE STAIRS	160 m²
L1	GANTRY / PLANT	1020 m²
L1	SUBSTATION	1990 m²
L1	SUPPORT SPACE	3550 m²
L1		7210 m²
M	SUPPORT SPACE	1309 m²
M		1309 m²
L2	DATA HALL	14737 m²
L2	FIRE STAIRS	498 m²
L2	GANTRY / PLANT	17690 m²
L2	SUPPORT SPACE	1861 m²
L2		34785 m²
L3	DATA HALL	14737 m²
L3	FIRE STAIRS	414 m²
L3	GANTRY / PLANT	17183 m²
L3	SUPPORT SPACE	1000 m²
L3		33334 m²
L4	DATA HALL	14737 m²
L4	FIRE STAIRS	414 m²
L4	GANTRY / PLANT	17183 m²
L4	SUPPORT SPACE	1000 m²
L4		33334 m²
L5	DATA HALL	14737 m²
L5	FIRE STAIRS	414 m²
L5	GANTRY / PLANT	17183 m²
L5	SUPPORT SPACE	1000 m²
L5		33334 m²
L6	DATA HALL	8106 m²
L6	FIRE STAIRS	391 m²
L6	GANTRY / PLANT	18697 m²
L6	SUPPORT SPACE	808 m²
L6		28003 m²
L7	GANTRY / PLANT	671 m²
L7		671 m²
TOTAL GBA		171980 m²

DA GFA CALCULATION

LEVEL	Name	GFA
L1	GFA	1815 m²
L1	GFA (Office)	1364 m²
M	GFA (Office)	1311 m²
L2	GFA	13723 m²
L3	GFA	12803 m²
L4	GFA	12807 m²
L5	GFA	12833 m²
L6	GFA	7333 m²
TOTAL GFA		63988 m²

DA PARKING LOT

	QUANTITY
PARKING LOT	145
PARKING LOT (ACCESSIBLE)	4

DA BICYCLE PARKING

	QUANTITY
BICYCLE	10

ISSUE FOR SSDA

N

Key Plan

Issue	Date	Description
C	2022.03.31	Preliminary DA
D	2022.04.04	PRE-SCOPING
E	2022.04.27	DRAFT UPDATES
F	2022.05.20	ISSUE FOR SSDA
G	2022.05.30	ISSUE FOR SSDA
H	2022.07.11	ISSUE FOR SSDA
I	2023.04.20	ISSUE FOR SSDA
J	2023.05.08	ISSUE FOR SSDA
K	2023.08.31	ISSUE FOR SSDA
L	2025.02.14	ISSUE FOR SSDA
M	2026.03.30	ISSUE FOR INFORMATION
N	2026.04.10	ISSUE FOR 30% SWO SCHEMATIC DESIGN DRAFT SUBMISSION
O	2026.04.15	ISSUE FOR COORDINATION
P	2026.04.17	SSDA MOD 1 ISSUE

Notes

Greenbox
+61 2 8069 8930
LEVEL 22
68 PITT STREET
SYDNEY NSW 2000 AUSTRALIA

GREENBOX ARCHITECTURE PTY LTD
ABN: 79 139 779 098
ISO 9001 CERTIFIED QUALITY SYSTEM

- Use written dimensions only
- Do not scale from drawing
- Contractors shall confirm all dimensions on-site prior to commencing any work or producing any shop drawings
- All materials to be used in accordance with the manufacturer's specifications and instructions and shall comply with the relevant Australian Standards
- Copyright of this drawing and design remain the property of Greenbox Architecture Pty Ltd
- Nominated Architect - Gerard Page; NSW reg No.7247, NZ reg No.3715, Vic reg No.17654, SA reg No.3061, QLD reg No.4538, WA reg No.2489

Proponent	EMKC³
Project	Data Centre 51 Huntingwood Drive, Huntingwood
Scale	1 : 500
Sheet	A0
Scale Bar	1:500 0 5 10 15 25m
Drawn By	RT/WW/FM
Checked By	DK
Approved By	AO
Project Status	**ISSUE FOR SSDA**
Drawing Title	**OVERALL SITE PLAN**
Job Number	210043
Drawing Number	DA010
Issue	P

A0

(B) DEMPTES RESTRICTION ON USE
- VIDE DP815719

LEGEND

- SITE BOUNDARY
- FENCE TYPE 1 - STEEL PALISADE (SP30) FENCE 2438mm (H) UNLESS NOTED OTHERWISE, BLACK FINISH, MOW STRIP WHERE REQUIRED
- FENCE TYPE 2 - CHAIN LINK MESH FENCE, 2100mm (H) PLUS 450mm (H) POST EXTENSION, BLACK FINISH
- FENCE TYPE 3 - WELD MESH FENCE 2438mm (H) UNLESS NOTED OTHERWISE, 358 STEEL WELD MESH, POINTED POSTS, BLACK FINISH, MOW STRIP WHERE REQUIRED

NO. 65
HUNTINGWOOD DRIVE

M4 WESTERN MOTORWAY

NO. 52
HUNTINGWOOD DR

LIBERTY ROAD

HUNTINGWOOD DRIVE

THERMAL FENCE HEIGHT @ 3500

HDC FARM PLATFORM

SERVICES AND PIPE BRIDGE

14m DRIVEWAY

10m DRIVEWAY

6m DRIVEWAY

SUBSTATION II

WATER TANK

WATER PUMP ROOM

FIRE TANK

FIRE PUMP ROOM

FCC

METAL STAIR 2

GIS + CR
+75.70

IN PUMP ROOM II

10 PARKING LOTS

LOADING DOCK

SHELL E

SHELL D

SHELL C

TECH II

SHELL B

SHELL A

HYDRANT BOOSTER

35 PARKING LOTS

111 PARKING LOTS

7m DRIVEWAY

25 PARKING LOTS

5 LOTS PARKING

JUNCTION BOX

SW QUALITY CHAMBER 2

EXISTING HV LINE & ELEC. PIT

EXISTING WATER METER AND HYDRANT

RL 87.50

RL 83.20

802000

36700

52180

51500

23000

13000

22200

L1 OVERALL | LEVEL 1
1 : 500

ISSUE FOR SSDA

Key Plan

N

A0

Issue	Date	Description
A	2022.03.17	Preliminary DA
B	2022.03.28	Preliminary DA
C	2022.03.31	Preliminary DA
D	2022.04.04	PRE-SCOPING
E	2022.04.27	DRAFT UPDATES
F	2022.05.20	ISSUE FOR SSDA
G	2022.05.30	ISSUE FOR SSDA
H	2022.07.11	ISSUE FOR SSDA
I	2023.04.20	ISSUE FOR SSDA
J	2023.08.31	ISSUD FOR SSDA
K	2025.02.14	ISSUE FOR SSDA
L	2026.04.10	ISSUE FOR 30% SWO SCHEMATIC DESIGN DRAFT SUBMISSION
M	2026.04.17	SSDA MOD 1 ISSUE

Notes

Greenbox

+61 2 8069 8930
LEVEL 22
68 PITT STREET
SYDNEY NSW 2000 AUSTRALIA

GREENBOX ARCHITECTURE PTY LTD
ABN: 79 139 779 098
ISO 9001 CERTIFIED QUALITY SYSTEM

- Use written dimensions only
- Do not scale from drawing
- Contractors shall confirm all dimensions on-site prior to commencing any work or producing any shop drawings
- All materials to be used in accordance with the manufacturer's specifications and instructions and shall comply with the relevant Australian Standards
- Copyright of this drawing and design remain the property of Greenbox Architecture Pty Ltd
- Nominated Architect - Gerard Page; NSW reg No.7247, NZ reg No.3715, Vic reg No.17654, SA reg No.3061, QLD reg No.4538, WA reg No.2489

Proponent: EMKC³	Scale: 1 : 500	Sheet: A0	Scale Bar: 1:500 0 5 10 15 25m
Project: Data Centre, 51 Huntingwood Drive, Huntingwood	Drawn By: RT/WW/FM		Project Status: **ISSUE FOR SSDA**
	Checked By: DK		Drawing Title: **OVERALL LEVEL 1 PLAN (LOWER GROUND)**
	Approved By: AO		
	Job Number: 210043		Drawing Number: DA011 — Issue: M

(B) DEMPTES RESTRICTION ON USE
- VIDE DP815719

LEGEND

- SITE BOUNDARY
- FENCE TYPE 1 - STEEL PALISADE (SP30) FENCE 2438mm (H) UNLESS NOTED OTHERWISE, BLACK FINISH, MOW STRIP WHERE REQUIRED
- FENCE TYPE 2 - CHAIN LINK MESH FENCE, 2100mm (H) PLUS 450mm (H) POST EXTENSION, BLACK FINISH
- FENCE TYPE 3 - WELD MESH FENCE 2438mm (H) UNLESS NOTED OTHERWISE, 358 STEEL WELD MESH, POINTED POSTS, BLACK FINISH, MOW STRIP WHERE REQUIRED

NO. 65
HUNTINGWOOD DRIVE

NO. 52
HUNTINGWOOD DR

EXISTING HV LINE & ELEC. PIT

EXISTING WATER METER AND HYDRANT

LIBERTY ROAD

M4 WESTERN MOTORWAY

HUNTINGWOOD DRIVE

THERMAL FENCE HEIGHT @ 3500

HDC FARM PLATFORM

SERVICES AND PIPE BRIDGE

14m DRIVEWAY

10m DRIVEWAY

6m DRIVEWAY

SUBSTATION II

WATER PUMP ROOM

FIRE TANK

FIRE PUMP ROOM

FCC

METAL STAIR 2

GIS + CR
+75.70

IN PUMP ROOM II

SUBSTATION

HYDRANT BOOSTER

SHELL E

SHELL D

SHELL C

TECH II

SHELL B

SHELL A

10 PARKING LOTS

35 PARKING LOTS

11 PARKING LOTS

23 PARKING LOTS

LOADING DOCK

SIX QUALITY CHAMBER 2

RL 87.50

RL 83.20

802000

L2 OVERALL | LEVEL 2
1 : 500

ISSUE FOR SSDA

Key Plan

Issue	Date	Description
A	2022.03.17	Preliminary DA
B	2022.03.28	Preliminary DA
C	2022.03.31	Preliminary DA
D	2022.04.04	PRE-SCOPING
E	2022.04.27	DRAFT UPDATES
F	2022.05.20	ISSUE FOR SSDA
G	2022.05.30	ISSUE FOR SSDA
H	2022.07.11	ISSUE FOR SSDA
I	2023.04.20	ISSUE FOR SSDA
J	2023.08.31	ISSUD FOR SSDA
K	2025.02.14	ISSUE FOR SSDA
L	2026.03.30	ISSUE FOR INFORMATION
M	2026.04.17	SSDA MOD 1 ISSUE

Notes

Greenbox
+61 2 8069 8930
LEVEL 22
68 PITT STREET
SYDNEY NSW 2000 AUSTRALIA

GREENBOX ARCHITECTURE PTY LTD
ABN: 79 139 779 098
ISO 9001 CERTIFIED QUALITY SYSTEM

- Use written dimensions only
- Do not scale from drawing
- Contractors shall confirm all dimensions on-site prior to commencing any work or producing any shop drawings
- All materials to be used in accordance with the manufacturer's specifications and instructions and shall comply with the relevant Australian Standards
- Copyright of this drawing and design remain the property of Greenbox Architecture Pty Ltd
- Nominated Architect - Gerard Page; NSW reg No.7247, NZ reg No.3715, Vic reg No.17654, SA reg No.3061, QLD reg No.4538, WA reg No.2489

Proponent	EMKC³
Project	Data Centre 51 Huntingwood Drive, Huntingwood
Scale	1 : 500
Sheet	A0
Scale Bar	1:500 0 5 10 15 25m
Drawn By	RT/WW/FM
Checked By	DK
Approved By	AO
Project Status	ISSUE FOR SSDA
Drawing Title	OVERALL LEVEL 2 PLAN (UPPER GROUND)
Job Number	210043
Drawing Number	DA012
Issue	M

A0

(B) DEMPTES RESTRICTION ON USE
- VIDE DP815719

LEGEND

- SITE BOUNDARY
- FENCE TYPE 1 - STEEL PALISADE (SP30) FENCE 2438mm (H) UNLESS NOTED OTHERWISE, BLACK FINISH, MOW STRIP WHERE REQUIRED
- FENCE TYPE 2 - CHAIN LINK MESH FENCE, 2100mm (H) PLUS 450mm (H) POST EXTENSION, BLACK FINISH
- FENCE TYPE 3 - WELD MESH FENCE 2438mm (H) UNLESS NOTED OTHERWISE, 358 STEEL WELD MESH, POINTED POSTS, BLACK, FINISH, MOW STRIP WHERE REQUIRED

NO. 65
HUNTINGWOOD DRIVE

INTERNAL FENCE HEIGHT @ 3500

M4 WESTERN MOTORWAY

HUNTINGWOOD DRIVE

NO. 52
HUNTINGWOOD DR

EXISTING HV LINE & ELEC. PIT

EXISTING WATER METER AND HYDRANT

LIBERTY ROAD

SHELL E | SHELL D | SHELL C | SHELL B | SHELL A

LOADING

L3 OVERALL | LEVEL 3

1 : 500

ISSUE FOR SSDA

Key Plan

Issue	Date	Description
A	2022.03.17	Preliminary DA
B	2022.03.28	Preliminary DA
C	2022.03.31	Preliminary DA
D	2022.04.04	PRE-SCOPING
E	2022.04.27	DRAFT UPDATES
F	2022.05.20	ISSUE FOR SSDA
G	2022.07.11	ISSUE FOR SSDA
H	2023.04.20	ISSUE FOR SSDA
I	2023.08.31	ISSUD FOR SSDA
J	2025.02.14	ISSUE FOR SSDA
K	2026.03.30	ISSUE FOR INFORMATION
L	2026.04.17	SSDA MOD 1 ISSUE

Notes

Greenbox
+61 2 8069 8930
LEVEL 22
68 PITT STREET
SYDNEY NSW 2000 AUSTRALIA

GREENBOX ARCHITECTURE PTY LTD
ABN: 79 139 779 098
ISO 9001 CERTIFIED QUALITY SYSTEM

- Use written dimensions only
- Do not scale from drawing
- Contractors shall confirm all dimensions on-site prior to commencing any work or producing any shop drawings
- All materials to be used in accordance with the manufacturer's specifications and instructions and shall comply with the relevant Australian Standards
- Copyright of this drawing and design remain the property of Greenbox Architecture Pty Ltd
- Nominated Architect - Gerard Page, NSW reg No.7247, NZ reg No.3715, Vic reg No.17684, SA reg No.3061, QLD reg No.4538, WA reg No.2489


Proponent: EMKC³	Scale: 1 : 500	Sheet: A0	Scale Bar: 1:500 0 5 10 15 25m
	Drawn By: RT/WW/FM		Project Status: **ISSUE FOR SSDA**
Project: Data Centre, 51 Huntingwood Drive, Huntingwood	Checked By: DK		Drawing Title: **OVERALL LEVEL 3 PLAN**
	Approved By: AO		
	Job Number: 210043		Drawing Number: DA013 Issue: L

A0

(B) DEMPTES RESTRICTION ON USE
- VIDE DP815719

LEGEND

- SITE BOUNDARY
- FENCE TYPE 1 - STEEL PALISADE (SP30) FENCE 2438mm (H) UNLESS NOTED OTHERWISE, BLACK FINISH, MOW STRIP WHERE REQUIRED
- FENCE TYPE 2 - CHAIN LINK MESH FENCE, 2100mm (H) PLUS 450mm (H) POST EXTENSION, BLACK FINISH
- FENCE TYPE 3 - WELD MESH FENCE 2438mm (H) UNLESS NOTED OTHERWISE, 358 STEEL WELD MESH, POINTED POSTS, BLACK FINISH, MOW STRIP WHERE REQUIRED

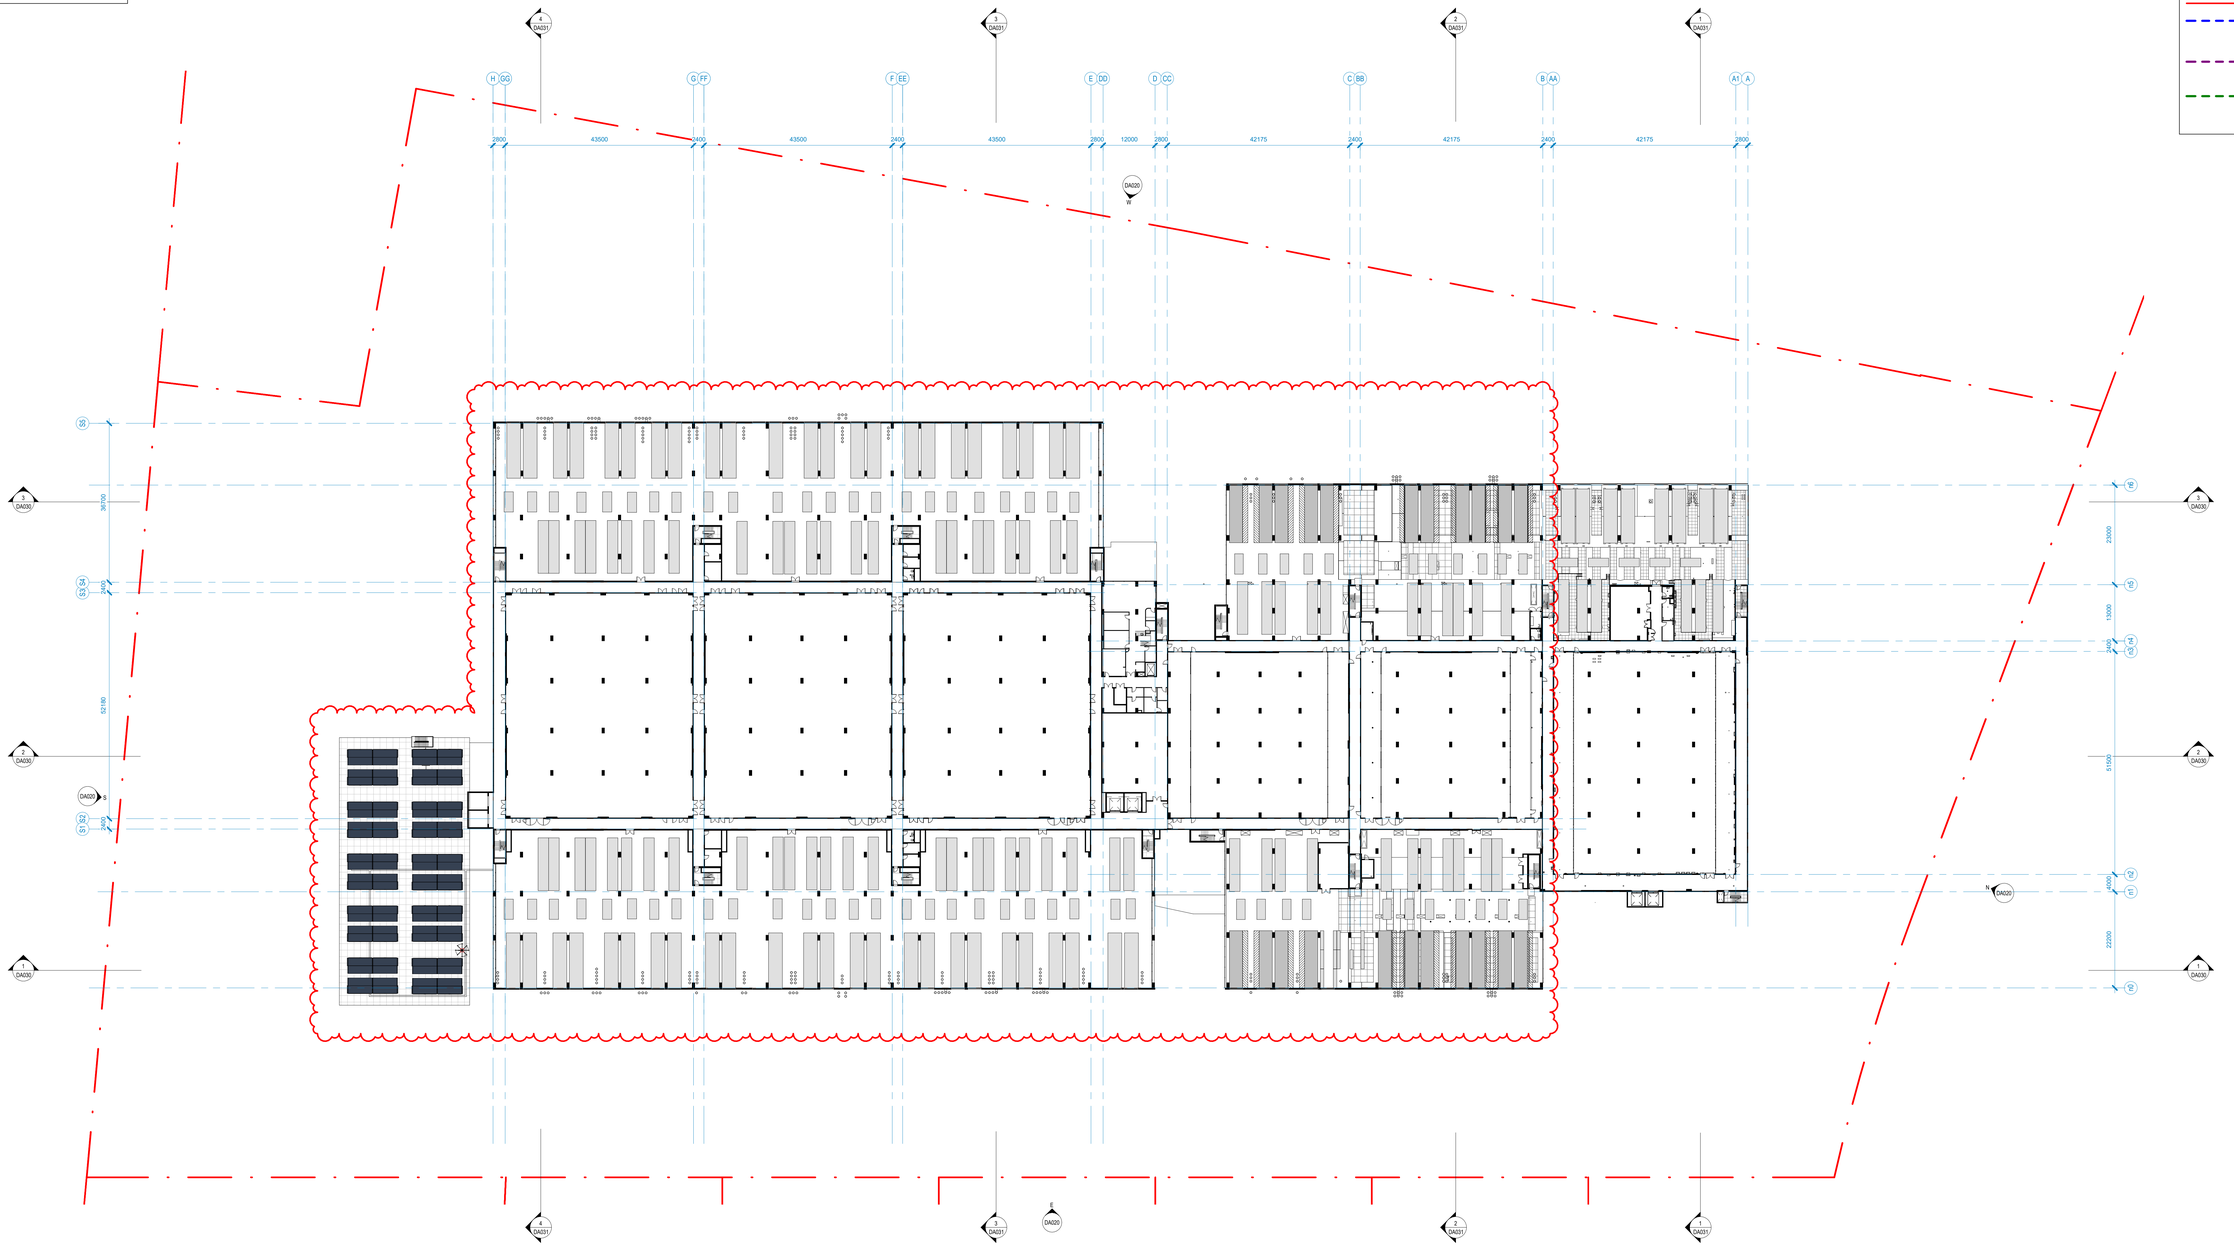

L4 OVERALL | LEVEL 4

1 : 500

ISSUE FOR SSDA

Key Plan

Issue	Date	Description
A	2022.03.17	Preliminary DA
B	2022.03.28	Preliminary DA
C	2022.03.31	Preliminary DA
D	2022.04.04	PRE-SCOPING
E	2022.04.27	DRAFT UPDATES
F	2022.05.20	ISSUE FOR SSDA
G	2022.07.11	ISSUE FOR SSDA
H	2023.04.20	ISSUE FOR SSDA
I	2025.02.14	ISSUE FOR SSDA
J	2026.03.30	ISSUE FOR INFORMATION
K	2026.04.17	SSDA MOD 1 ISSUE

Notes


Greenbox
+61 2 8069 8930
LEVEL 22
68 PITT STREET
SYDNEY NSW 2000 AUSTRALIA

GREENBOX ARCHITECTURE PTY LTD
ABN: 79 139 779 098
ISO 9001 CERTIFIED QUALITY SYSTEM

- Use written dimensions only
- Do not scale from drawing
- Contractors shall confirm all dimensions on-site prior to commencing any work or producing any shop drawings
- All materials to be used in accordance with the manufacturer's specifications and instructions and shall comply with the relevant Australian Standards
- Copyright of this drawing and design remain the property of Greenbox Architecture Pty Ltd
- Nominated Architect - Gerard Page; NSW reg No.7247, NZ reg No.3715, Vic reg No.17654, SA reg No.3061, QLD reg No.4538, WA reg No.2489

Proponent: EMKC[3]	Scale: 1 : 500	Sheet: A0	Scale Bar: 1:500 0 5 10 15 25m
Project: Data Centre, 51 Huntingwood Drive, Huntingwood	Drawn By: RT/WW/FM		Project Status: **ISSUE FOR SSDA**
	Checked By: DK		Drawing Title: **OVERALL LEVEL 4 PLAN**
	Approved By: AO		
	Job Number: 210043		Drawing Number: DA014 — Issue: K

A0

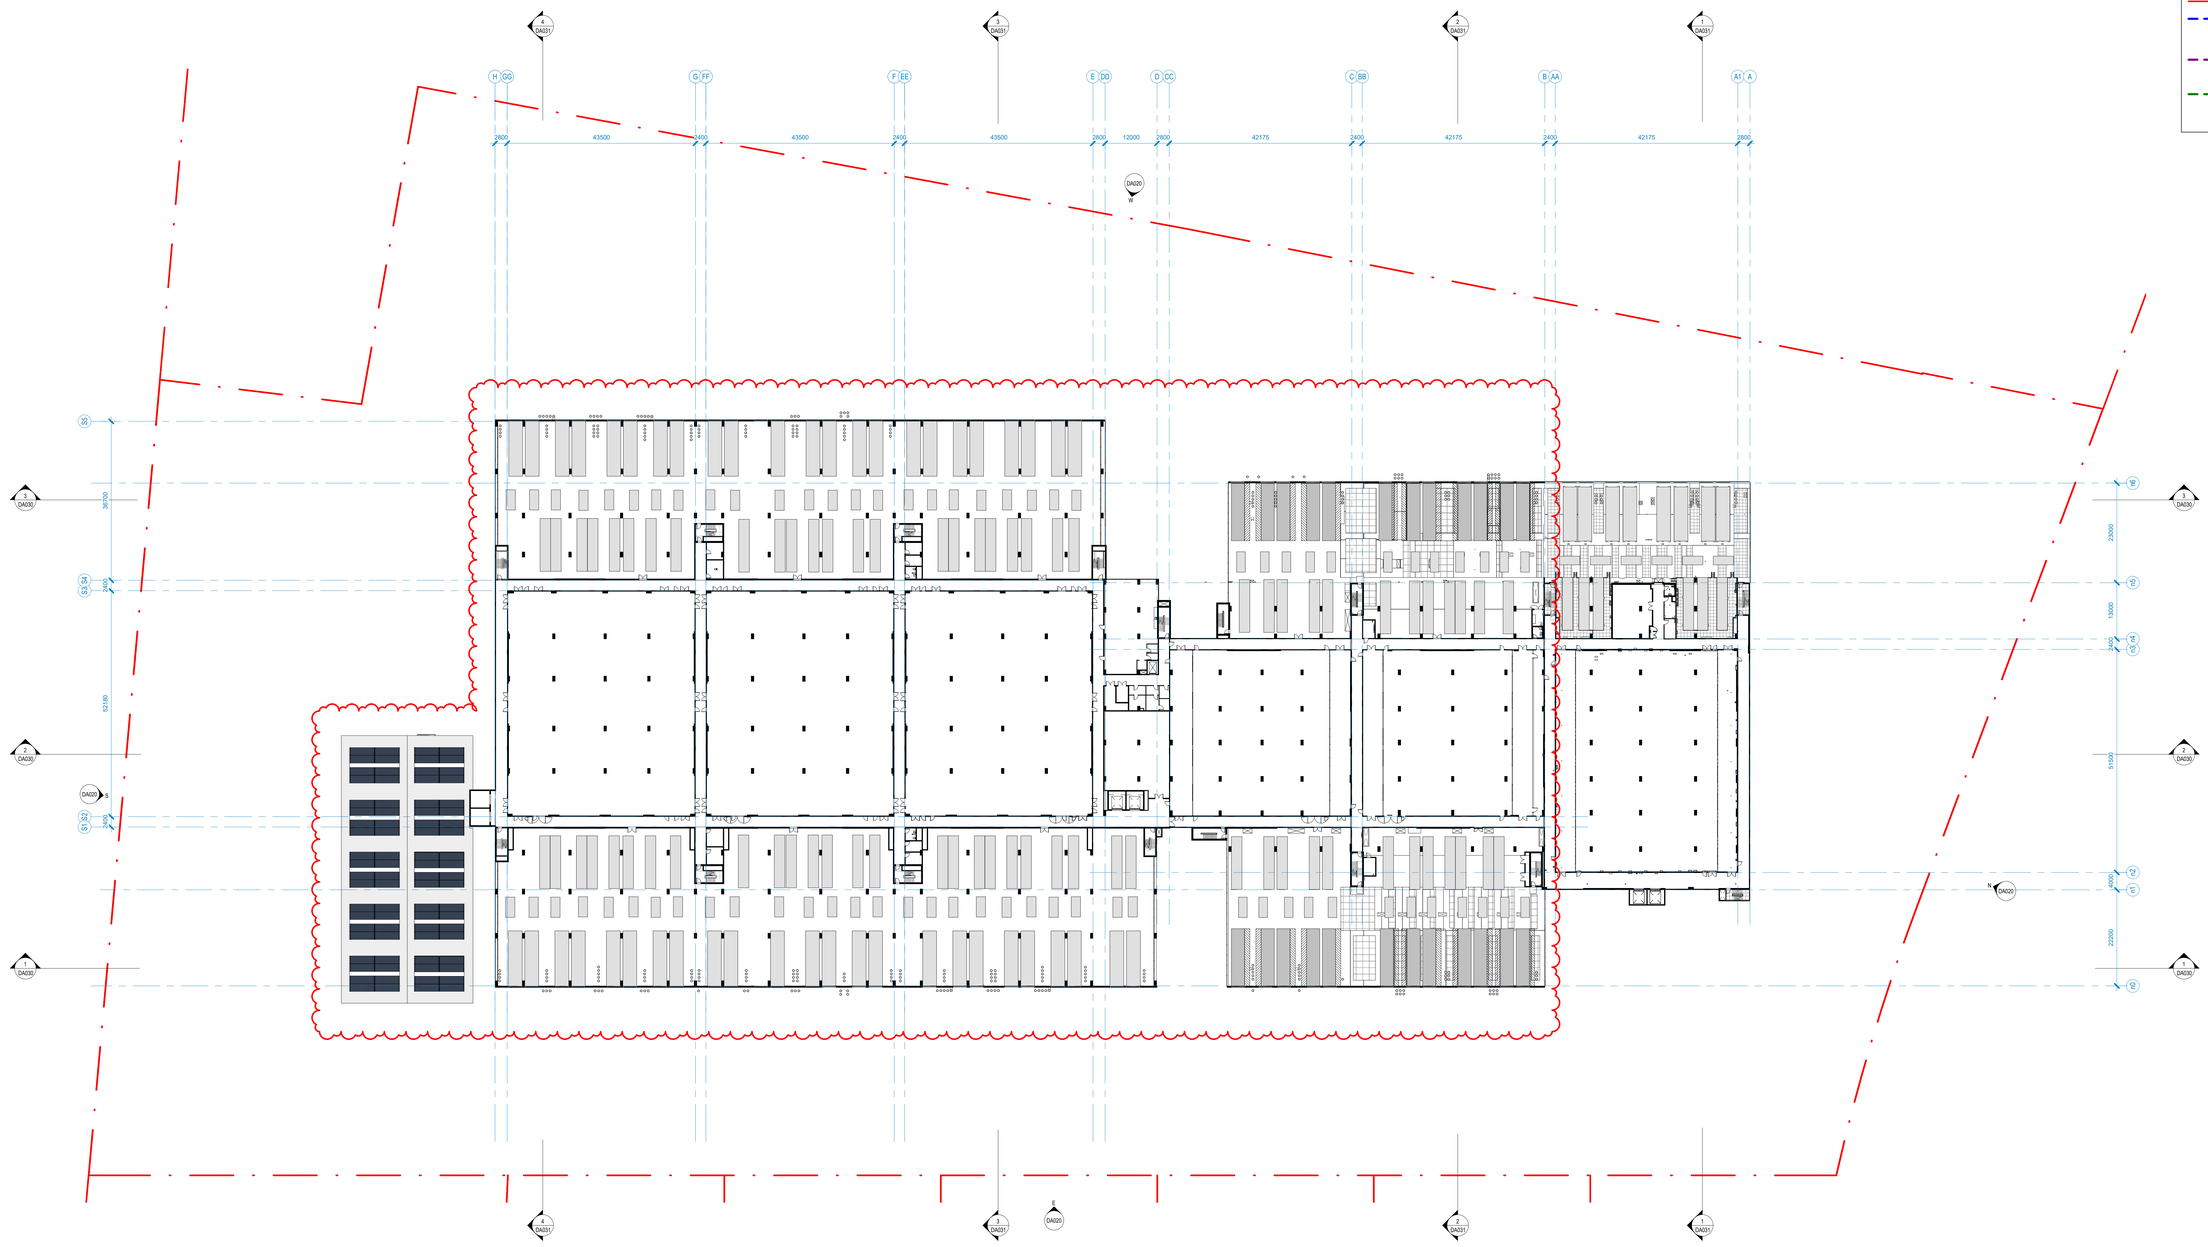

L5 OVERALL | LEVEL 5

1 : 500

ISSUE FOR SSDA

Issue	Date	Description
A	2022.03.17	Preliminary DA
B	2022.03.28	Preliminary DA
C	2022.03.31	Preliminary DA
D	2022.04.04	PRE-SCOPING
E	2022.04.27	DRAFT UPDATES
F	2022.05.20	ISSUE FOR SSDA
G	2022.07.11	ISSUE FOR SSDA
H	2025.04.30	ISSUE FOR SSDA
I	2025.02.14	ISSUE FOR SSDA
J	2026.03.30	ISSUE FOR INFORMATION
K	2026.04.17	SSDA MOD 1 ISSUE

Key Plan


Notes

Greenbox
+61 2 8069 8930
LEVEL 22
68 PITT STREET
SYDNEY NSW 2000 AUSTRALIA
GREENBOX ARCHITECTURE PTY LTD
ABN: 79 139 779 098
ISO 9001 CERTIFIED QUALITY SYSTEM

- Use written dimensions only
- Do not scale from drawing
- Contractors shall confirm all dimensions on-site prior to commencing any work or producing any shop drawings
- All materials to be used in accordance with the manufacturer's specifications and instructions and shall comply with the relevant Australian Standards
- Copyright of this drawing and design remain the property of Greenbox Architecture Pty Ltd
- Nominated Architect - Gerard Page: NSW reg No.7247, NZ reg No.3715, Vic reg No.17654, SA reg No.3061, QLD reg No.4538, WA reg No.2489

Proponent	EMKC3
Project	Data Centre 51 Huntingwood Drive, Huntingwood
Scale	1 : 500
Sheet	A0
Drawn By	RT/WW/FM
Checked By	DK
Approved By	AO
Job Number	210043
Scale Bar	1:500 0 5 10 15 25m
Project Status	ISSUE FOR SSDA
Drawing Title	OVERALL LEVEL 5 PLAN
Drawing Number	DA015
Issue	K

A0

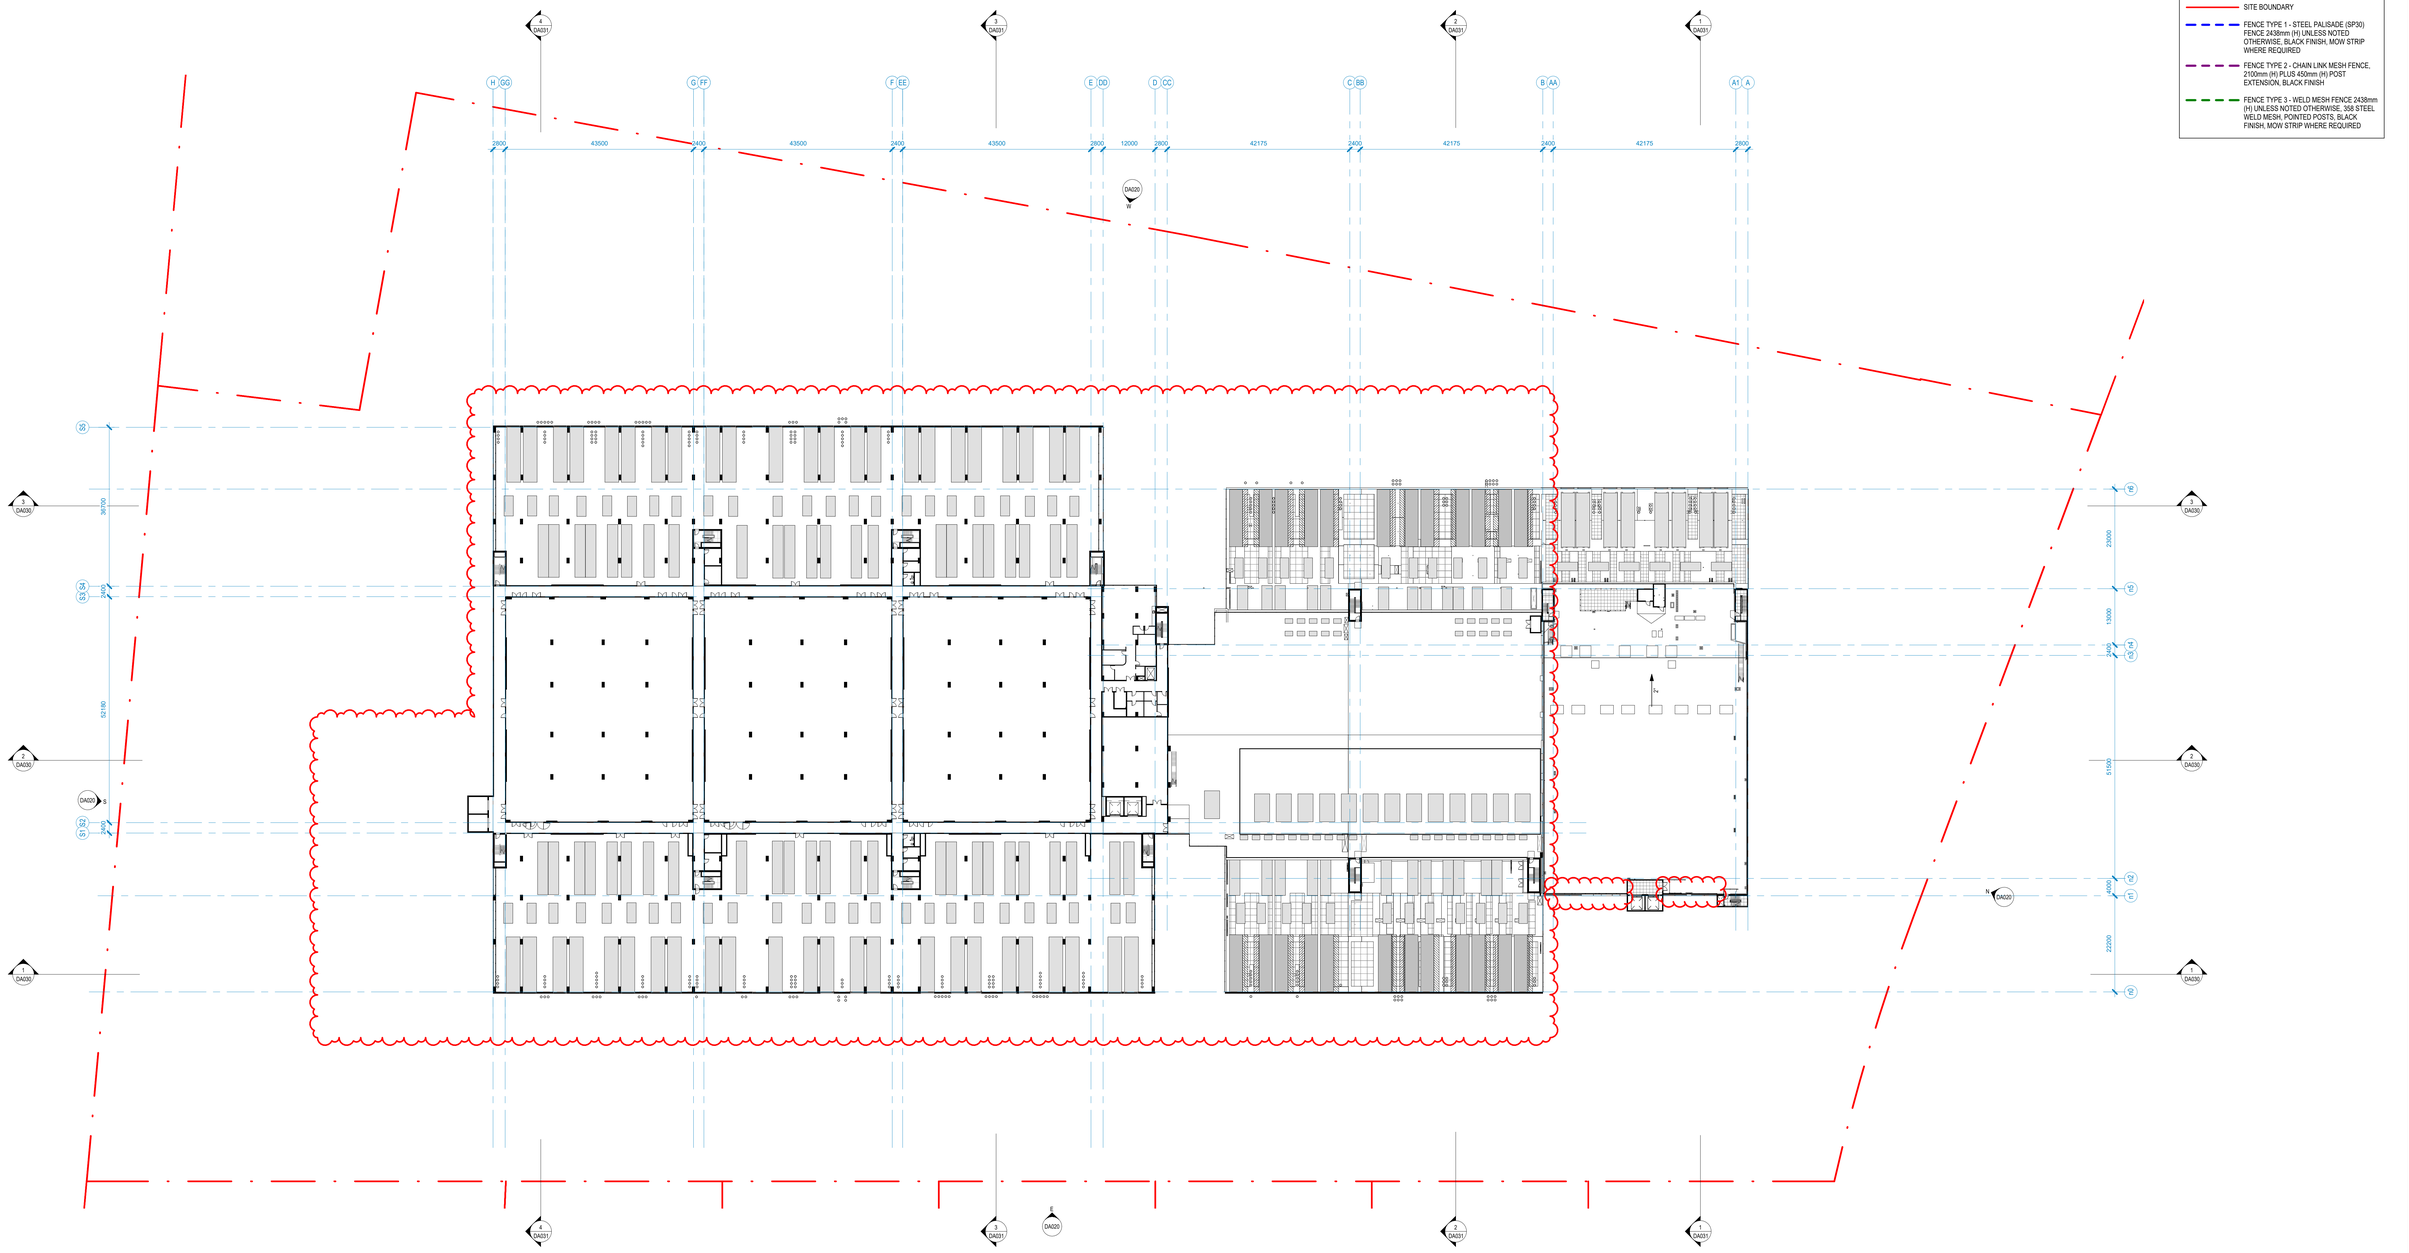

L6 OVERALL | LEVEL 6

1 : 500

ISSUE FOR SSDA

Issue	Date	Description
A	2022.03.17	Preliminary DA
B	2022.03.28	Preliminary DA
C	2022.03.31	Preliminary DA
D	2022.04.04	PRE-SCOPING
E	2022.04.27	DRAFT UPDATES
F	2022.05.20	ISSUE FOR SSDA
G	2022.07.11	ISSUE FOR SSDA
H	2025.04.20	ISSUE FOR SSDA
I	2025.02.14	ISSUE FOR SSDA
J	2026.03.30	ISSUE FOR INFORMATION
K	2026.04.17	SSDA MOD 1 ISSUE


Notes

- Use written dimensions only
- Do not scale from drawing
- Contractors shall confirm all dimensions on-site prior to commencing any work or producing any shop drawings
- All materials to be used in accordance with the manufacturer's specifications and instructions and shall comply with the relevant Australian Standards
- Copyright of this drawing and design remain the property of Greenbox Architecture Pty Ltd
- Nominated Architect - Gerard Page: NSW reg No.7247, NZ reg No.3715, Vic reg No.17664, SA reg No.3061, QLD reg No.4538, WA reg No.2489

Greenbox
+61 2 8069 8930
LEVEL 22
68 PITT STREET
SYDNEY NSW 2000 AUSTRALIA
GREENBOX ARCHITECTURE PTY LTD
ABN: 79 139 779 098
ISO 9001 CERTIFIED QUALITY SYSTEM

Proponent	EMKC3
Project	Data Centre 51 Huntingwood Drive, Huntingwood
Scale	1 : 500
Sheet	A0
Scale Bar	1:500 0 5 10 15 25m
Drawn By	RT/WW/FM
Project Status	ISSUE FOR SSDA
Checked By	DK
Drawing Title	OVERALL LEVEL 6 PLAN (LOWER ROOF)
Approved By	AO
Job Number	210043
Drawing Number	DA016
Issue	K

A0

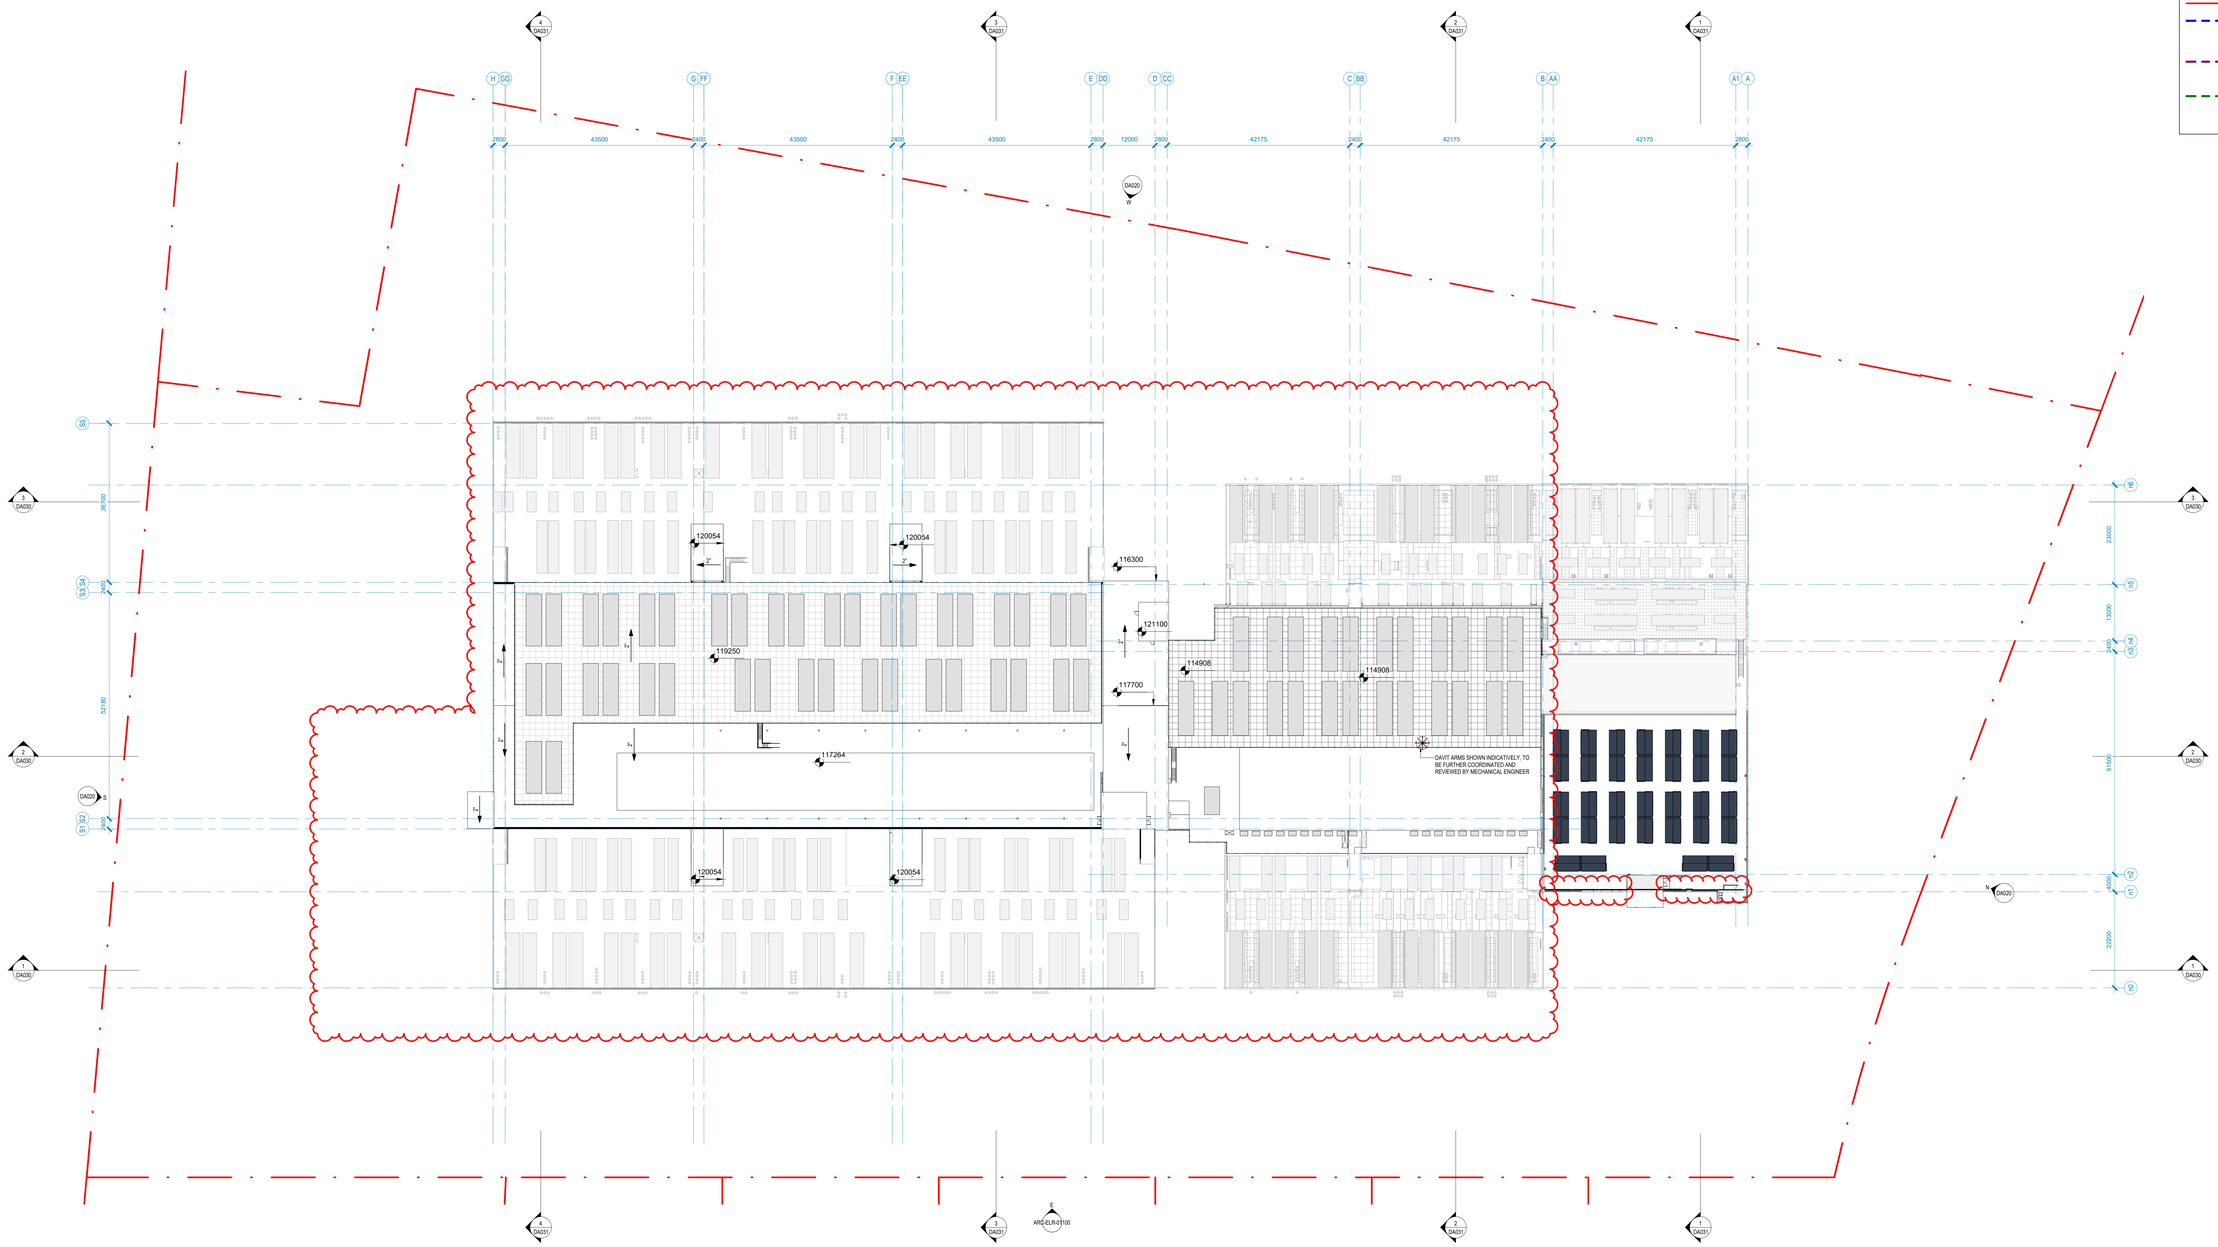

L7 OVERALL | LEVEL 7

1 : 500

ISSUE FOR SSDA

Issue	Date	Description
A	2022.03.17	Preliminary DA
B	2022.03.28	Preliminary DA
C	2022.03.31	Preliminary DA
D	2022.04.04	PRE-SCOPING
E	2022.04.27	DRAFT UPDATES
F	2022.05.20	ISSUE FOR SSDA
G	2022.07.11	ISSUE FOR SSDA
H	2023.04.20	ISSUE FOR SSDA
I	2025.02.14	ISSUE FOR SSDA
J	2026.03.30	ISSUE FOR INFORMATION
K	2026.04.17	SSDA MOD 1 ISSUE

Key Plan

Notes

Greenbox
+61 2 8069 8930
LEVEL 22
68 PITT STREET
SYDNEY NSW 2000 AUSTRALIA
GREENBOX ARCHITECTURE PTY LTD
ABN: 79 139 779 098
ISO 9001 CERTIFIED QUALITY SYSTEM


- Use written dimensions only
- Do not scale from drawing
- Contractors shall confirm all dimensions on-site prior to commencing any work or producing any shop drawings
- All materials to be used in accordance with the manufacturer's specifications and instructions and shall comply with the relevant Australian Standards
- Copyright of this drawing and design remain the property of Greenbox Architecture Pty Ltd
- Nominated Architect - Gerard Page; NSW reg No.7247, NZ reg No.3715, Vic reg No.17684, SA reg No.3061, QLD reg No.4538, WA reg No.2489

Proponent: EMKC3


Project: Data Centre, 51 Huntingwood Drive, Huntingwood

Scale	1 : 500
Sheet	A0
Scale Bar	1:500 0 5 10 15 25m
Drawn By	RT/WW/FM
Project Status	ISSUE FOR SSDA
Checked By	DK
Drawing Title	OVERALL LEVEL 7 PLAN (UPPER ROOF)
Approved By	AO
Job Number	210043
Drawing Number	DA017
Issue	K

A0

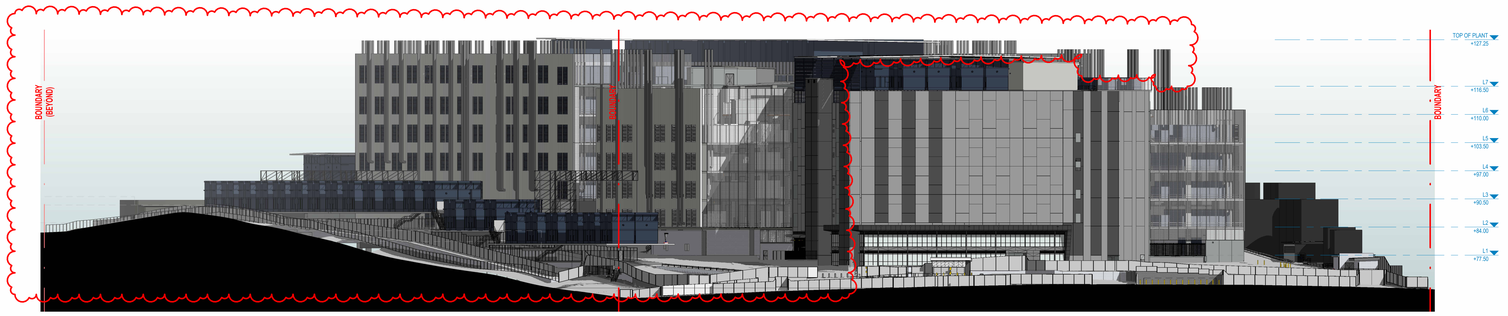

N SITE ELEVATION | NORTH BOUNDARY
1 : 500

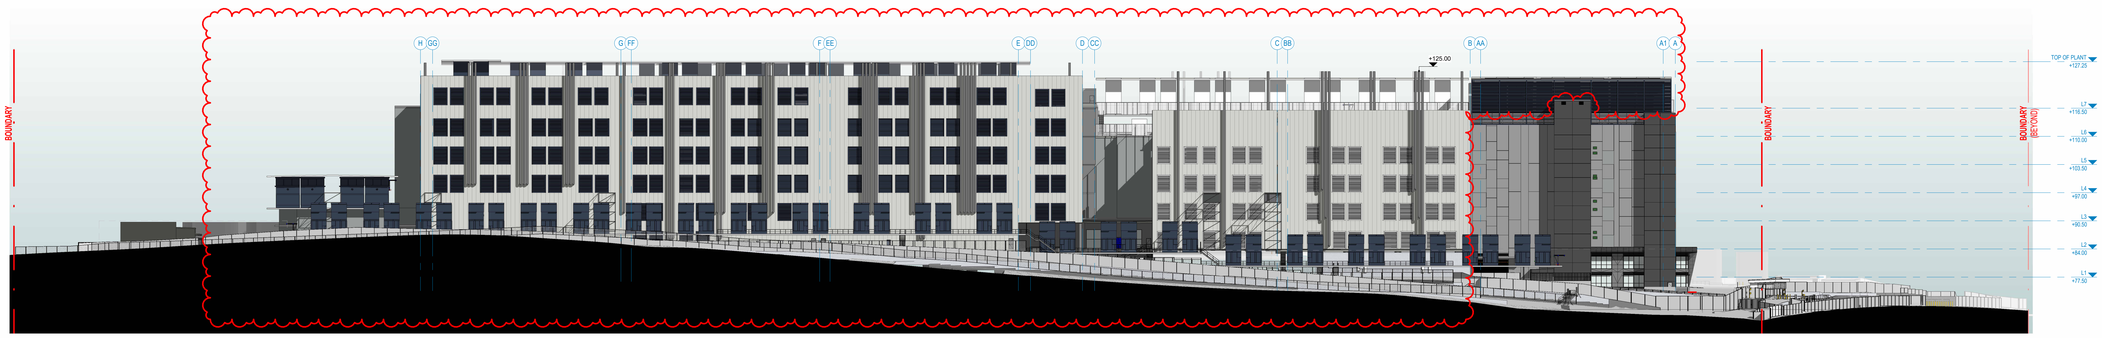

E SITE ELEVATION | EAST BOUNDARY
1 : 500



S SITE ELEVATION | SOUTH BOUNDARY
1 : 500



W SITE ELEVATION | WEST BOUNDARY
1 : 500

ISSUE FOR SSDA

A0

Key Plan

Issue	Date	Description
A	2022.03.17	Preliminary DA
B	2022.03.28	Preliminary DA
C	2022.03.31	Preliminary DA
D	2022.04.04	PRE-SCOPING
E	2022.04.27	DRAFT UPDATES
F	2022.05.09	DRAFT UPDATES
G	2022.05.20	ISSUE FOR SSDA
H	2022.07.11	ISSUE FOR SSDA
I	2023.04.20	ISSUE FOR SSDA
J	2023.08.31	ISSUD FOR SSDA
K	2025.02.14	ISSUE FOR SSDA
L	2026.03.30	ISSUE FOR INFORMATION
M	2026.04.17	SSDA MOD 1 ISSUE

Notes

Greenbox
+61 2 8069 8930
LEVEL 22
68 PITT STREET
SYDNEY NSW 2000 AUSTRALIA

GREENBOX ARCHITECTURE PTY LTD
ABN: 79 139 779 098
ISO 9001 CERTIFIED QUALITY SYSTEM

- Use written dimensions only
- Do not scale from drawing
- Contractors shall confirm all dimensions on-site prior to commencing any work or producing any shop drawings
- All materials to be used in accordance with the manufacturer's specifications and instructions and shall comply with the relevant Australian Standards
- Copyright of this drawing and design remain the property of Greenbox Architecture Pty Ltd
- Nominated Architect - Gerard Page; NSW reg No.7247, NZ reg No.3715, Vic reg No.17664, SA reg No.3061, QLD reg No.4538, WA reg No.2489

Proponent: EMKC³

Project: Data Centre
51 Huntingwood Drive, Huntingwood


Scale: 1 : 500
Sheet: A0
Drawn By: RT/WW/FM
Checked By: DK
Approved By: AO
Job Number: 210043

Scale Bar: 1:500 0 5 10 15 25m


Project Status: **ISSUE FOR SSDA**

Drawing Title: **SITE ELEVATION**


Drawing Number: DA020
Issue: M

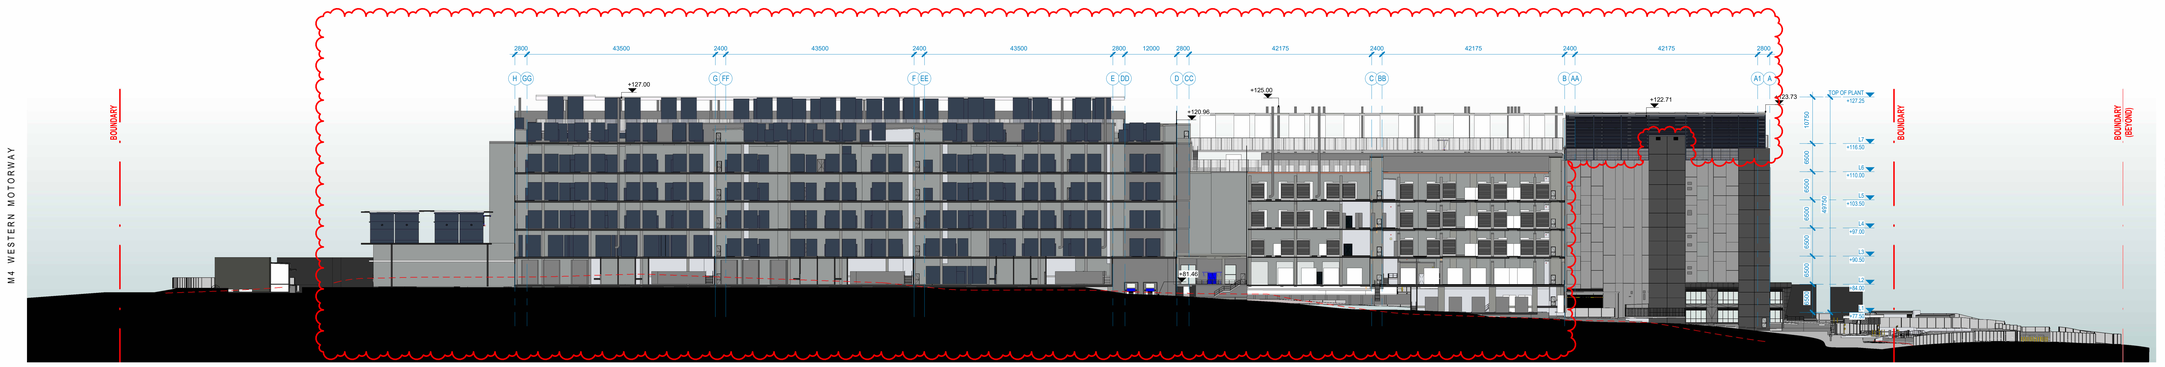

1 SITE SECTION | NS1
1 : 500

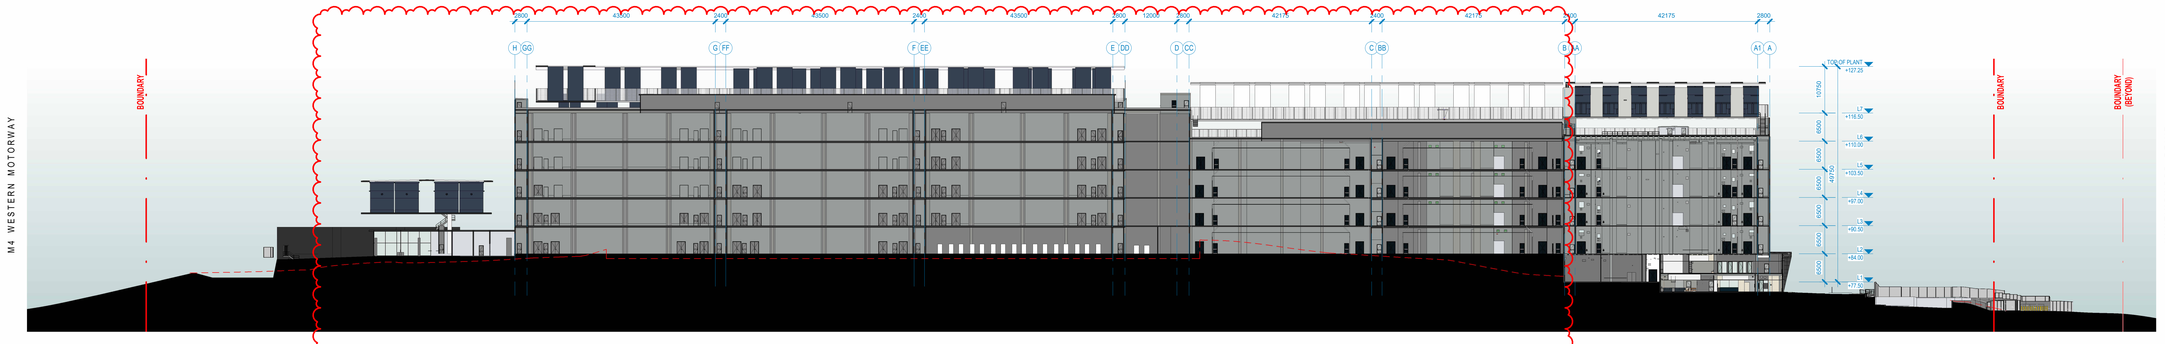

2 SITE SECTION | NS2
1 : 500

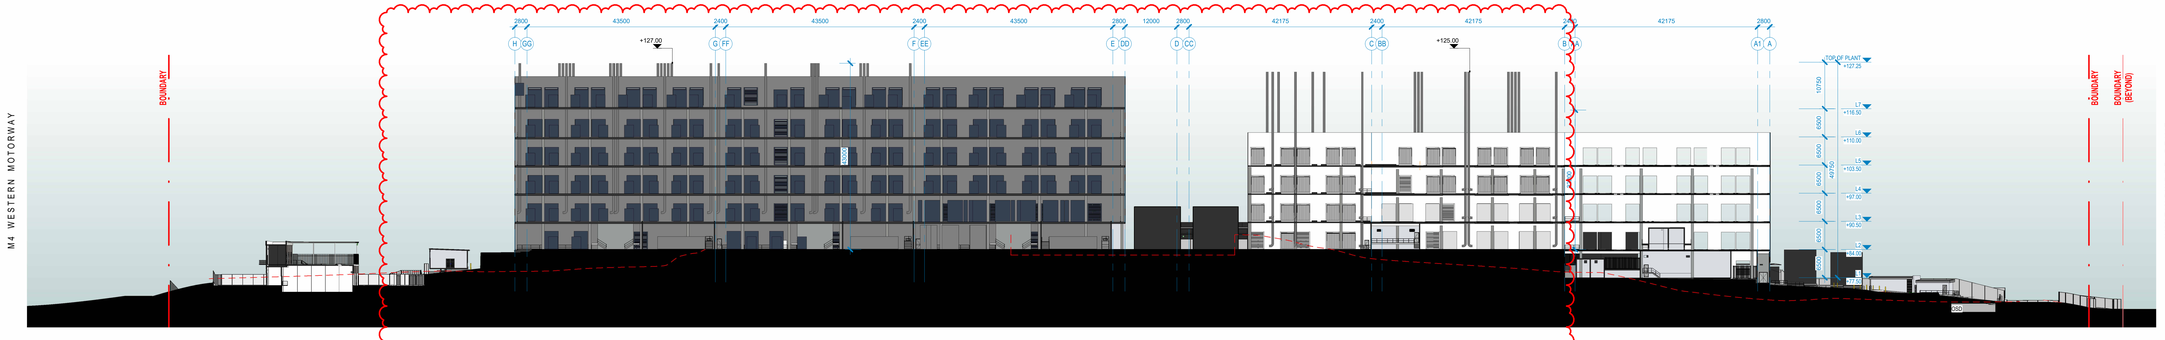


3 SITE SECTION | NS3
1 : 500

ISSUE FOR SSDA

A0

Key Plan

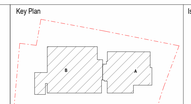

Issue	Date	Description
A	2022.03.17	Preliminary DA
B	2022.03.28	Preliminary DA
C	2022.03.31	Preliminary DA
D	2022.04.04	PRE-SCOPING
E	2022.04.27	DRAFT UPDATES
F	2022.05.20	ISSUE FOR SSDA
G	2022.07.11	ISSUE FOR SSDA
H	2023.04.20	ISSUE FOR SSDA
I	2023.08.31	ISSUD FOR SSDA
J	2025.02.14	ISSUE FOR SSDA
K	2026.03.30	ISSUE FOR INFORMATION
L	2026.04.17	SSDA MOD 1 ISSUE

Notes


Greenbox

+61 2 8069 8930
LEVEL 22
68 PITT STREET
SYDNEY NSW 2000 AUSTRALIA

GREENBOX ARCHITECTURE PTY LTD
ABN: 79 139 779 098
ISO 9001 CERTIFIED QUALITY SYSTEM

- Use written dimensions only
- Do not scale from drawing
- Contractors shall confirm all dimensions on-site prior to commencing any work or producing any shop drawings
- All materials to be used in accordance with the manufacturer's specifications and instructions and shall comply with the relevant Australian Standards
- Copyright of this drawing and design remain the property of Greenbox Architecture Pty Ltd
- Nominated Architect - Gerard Page; NSW reg No.7247, NZ reg No.3715, Vic reg No.17684, SA reg No.3061, QLD reg No.4538, WA reg No.2489


Proponent: EMKC[3]	Scale: 1 : 500	Sheet: A0	Scale Bar: 1:500 0 5 10 15 25m
	Drawn By: RT/WI/FM		Project Status: **ISSUE FOR SSDA**
Project: Data Centre, 51 Huntingwood Drive, Huntingwood	Checked By: DK		Drawing Title: **SITE SECTION**
	Approved By: AO		
	Job Number: 210043		Drawing Number: DA030 Issue: L

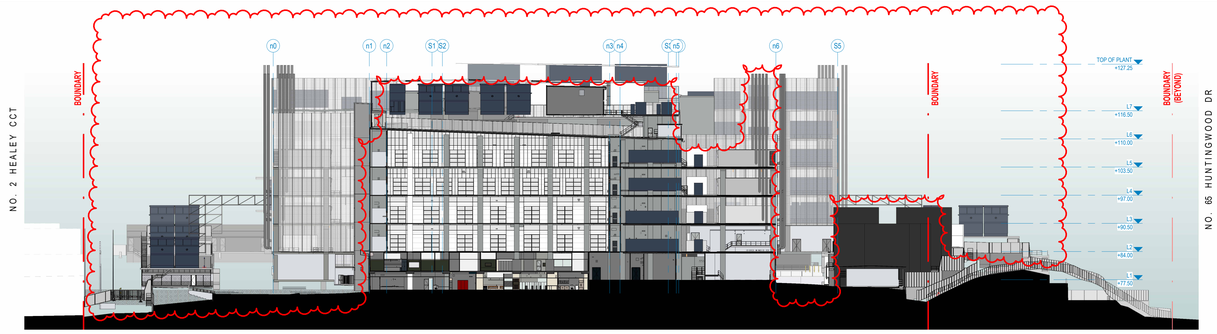


1 SITE SECTION | EW1
1 : 500



2 SITE SECTION | EW2
1 : 500

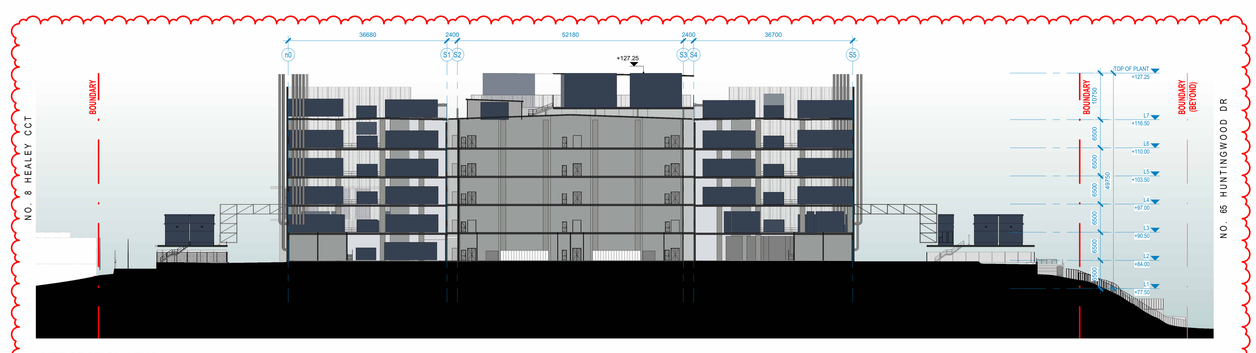

3 SITE SECTION | EW3
1 : 500

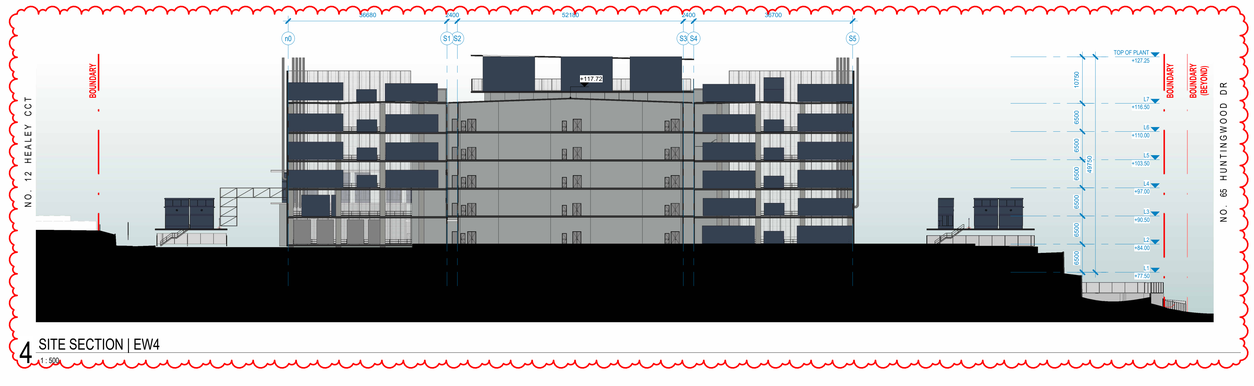


4 SITE SECTION | EW4
1 : 500

ISSUE FOR SSDA

A0

Key Plan

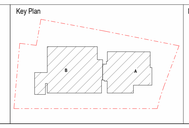

Issue	Date	Description
A	2022.03.17	Preliminary DA
B	2022.03.28	Preliminary DA
C	2022.03.31	Preliminary DA
D	2022.04.04	PRE-SCOPING
E	2022.04.27	DRAFT UPDATES
F	2022.05.20	ISSUE FOR SSDA
G	2022.07.11	ISSUE FOR SSDA
H	2023.04.20	ISSUE FOR SSDA
I	2023.08.31	ISSUE FOR SSDA
J	2025.02.14	ISSUE FOR SSDA
K	2026.03.30	ISSUE FOR INFORMATION
L	2026.04.17	SSDA MOD 1 ISSUE

Notes

Greenbox
+61 2 8069 8930
LEVEL 22
68 PITT STREET
SYDNEY NSW 2000 AUSTRALIA

GREENBOX ARCHITECTURE PTY LTD
ABN: 79 139 779 098
ISO 9001 CERTIFIED QUALITY SYSTEM

- Use written dimensions only
- Do not scale from drawing
- Contractors shall confirm all dimensions on-site prior to commencing any work or producing any shop drawings
- All materials to be used in accordance with the manufacturer's specifications and instructions and shall comply with the relevant Australian Standards
- Copyright of this drawing and design remain the property of Greenbox Architecture Pty Ltd
- Nominated Architect - Gerard Page; NSW reg No.7247, NZ reg No.3715, Vic reg No.17654, SA reg No.3061, QLD reg No.4338, WA reg No.2489

Proponent
EMKC[3]

Project
Data Centre
51 Huntingwood Drive, Huntingwood

Scale
1 : 500

Sheet
A0

Scale Bar
1:500 0 5 10 15 25m

Drawn By
RTW/WFM

Checked By
DK

Approved By
AO


Project Status
ISSUE FOR SSDA

Drawing Title
SITE SECTION


Job Number
210043

Drawing Number
DA031

Issue
L

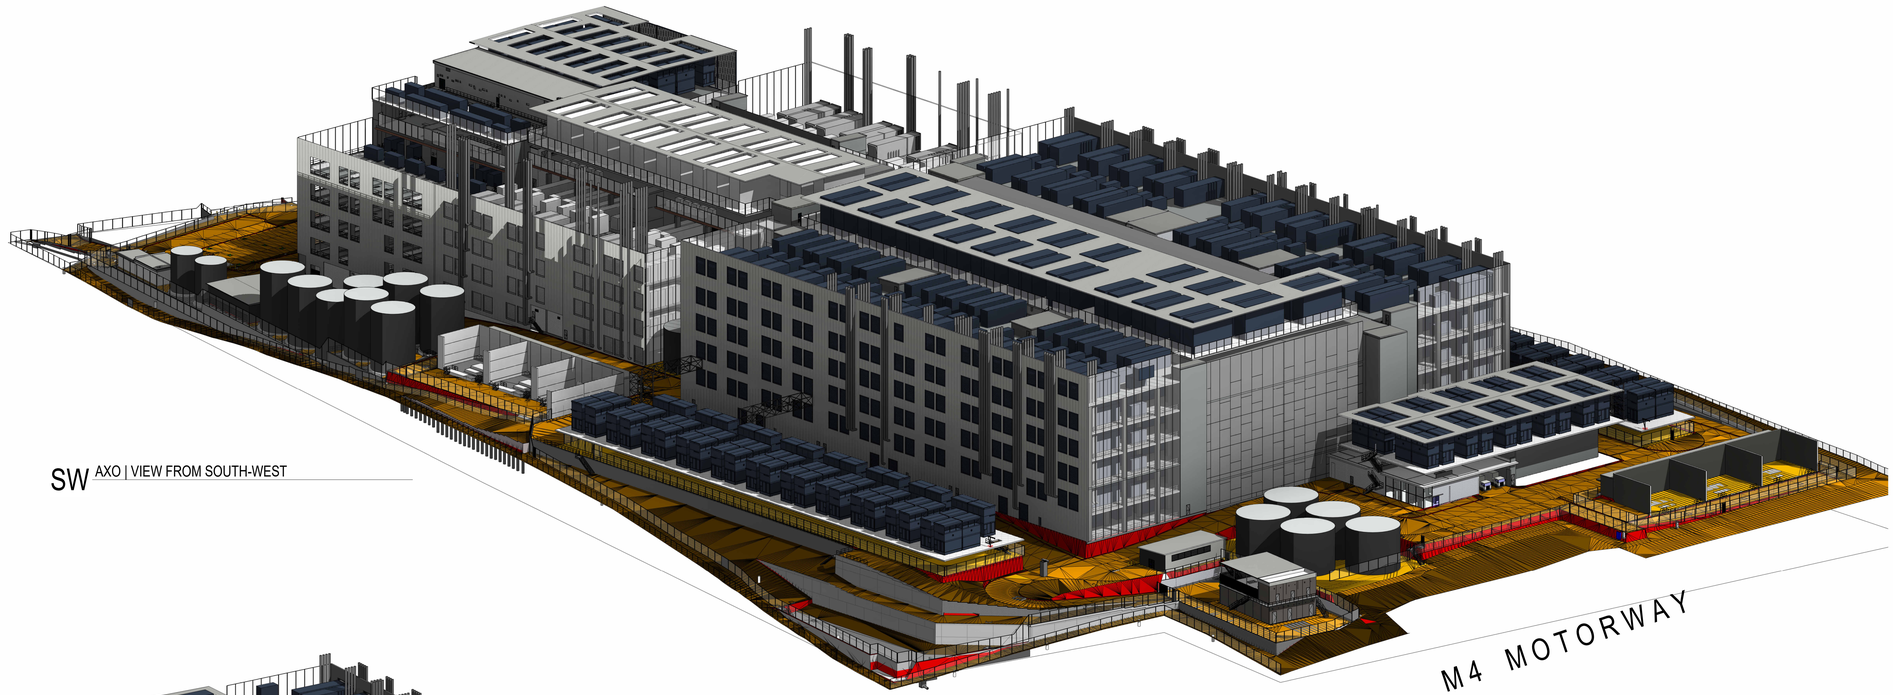

SW AXO | VIEW FROM SOUTH-WEST

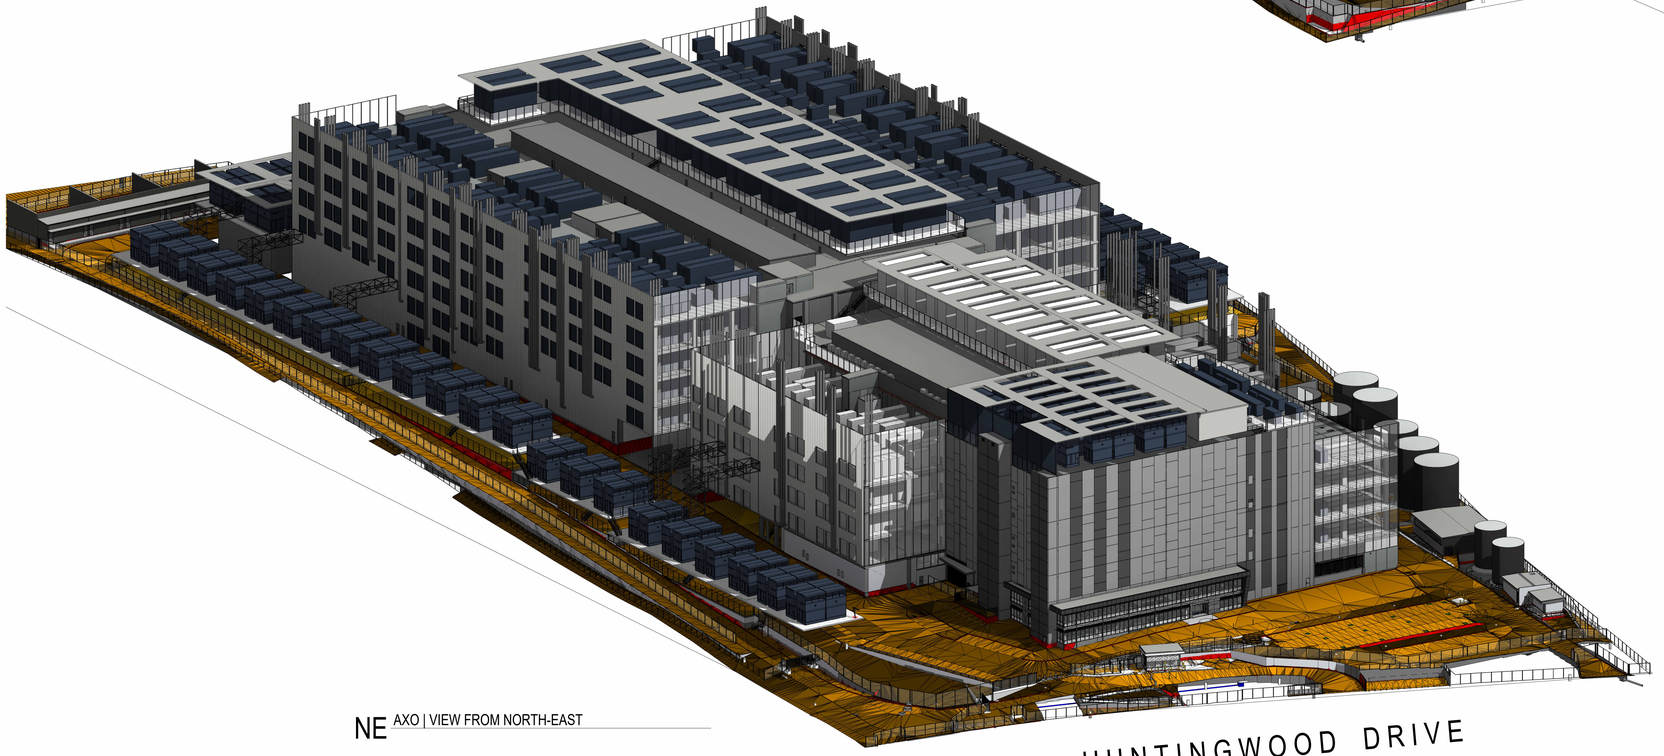

NE AXO | VIEW FROM NORTH-EAST

ISSUE FOR SSDA

Key Plan

Issue	Date	Description
A	2022.04.27	DRAFT UPDATES
B	2022.05.09	DRAFT UPDATES
C	2022.05.20	ISSUE FOR SSDA
D	2022.07.11	ISSUE FOR SSDA
E	2023.04.20	ISSUE FOR SSDA
F	2023.08.31	ISSUE FOR SSDA
G	2025.02.14	ISSUE FOR SSDA
H	2026.03.30	ISSUE FOR INFORMATION
I	2026.04.17	SSDA MOD 1 ISSUE

Notes


Greenbox
+61 2 8069 8930
LEVEL 22
68 PITT STREET
SYDNEY NSW 2000 AUSTRALIA

GREENBOX ARCHITECTURE PTY LTD
ABN: 79 139 779 098
ISO 9001 CERTIFIED QUALITY SYSTEM


- Use written dimensions only
- Do not scale from drawing
- Contractors shall confirm all dimensions on-site prior to commencing any work or producing any shop drawings
- All materials to be used in accordance with the manufacturer's specifications and instructions and shall comply with the relevant Australian Standards
- Copyright of this drawing and design remain the property of Greenbox Architecture Pty Ltd
- Nominated Architect - Gerard Page; NSW reg No.7247, NZ reg No.3715, Vic reg No.17654, SA reg No.3061, QLD reg No.4538, WA reg No.2489

Proponent: EMKC³	Scale	Sheet: A0	Scale Bar: 1:500 0 5 10 15 25m
	Drawn By: RT/WW/FM		Project Status: **ISSUE FOR SSDA**
Project: Data Centre, 51 Huntingwood Drive, Huntingwood	Checked By: DK		Drawing Title: **SITE AXONOMETRIC VIEW**
	Approved By: AO		
	Job Number: 210043		Drawing Number: DA040 / Issue: I

A0

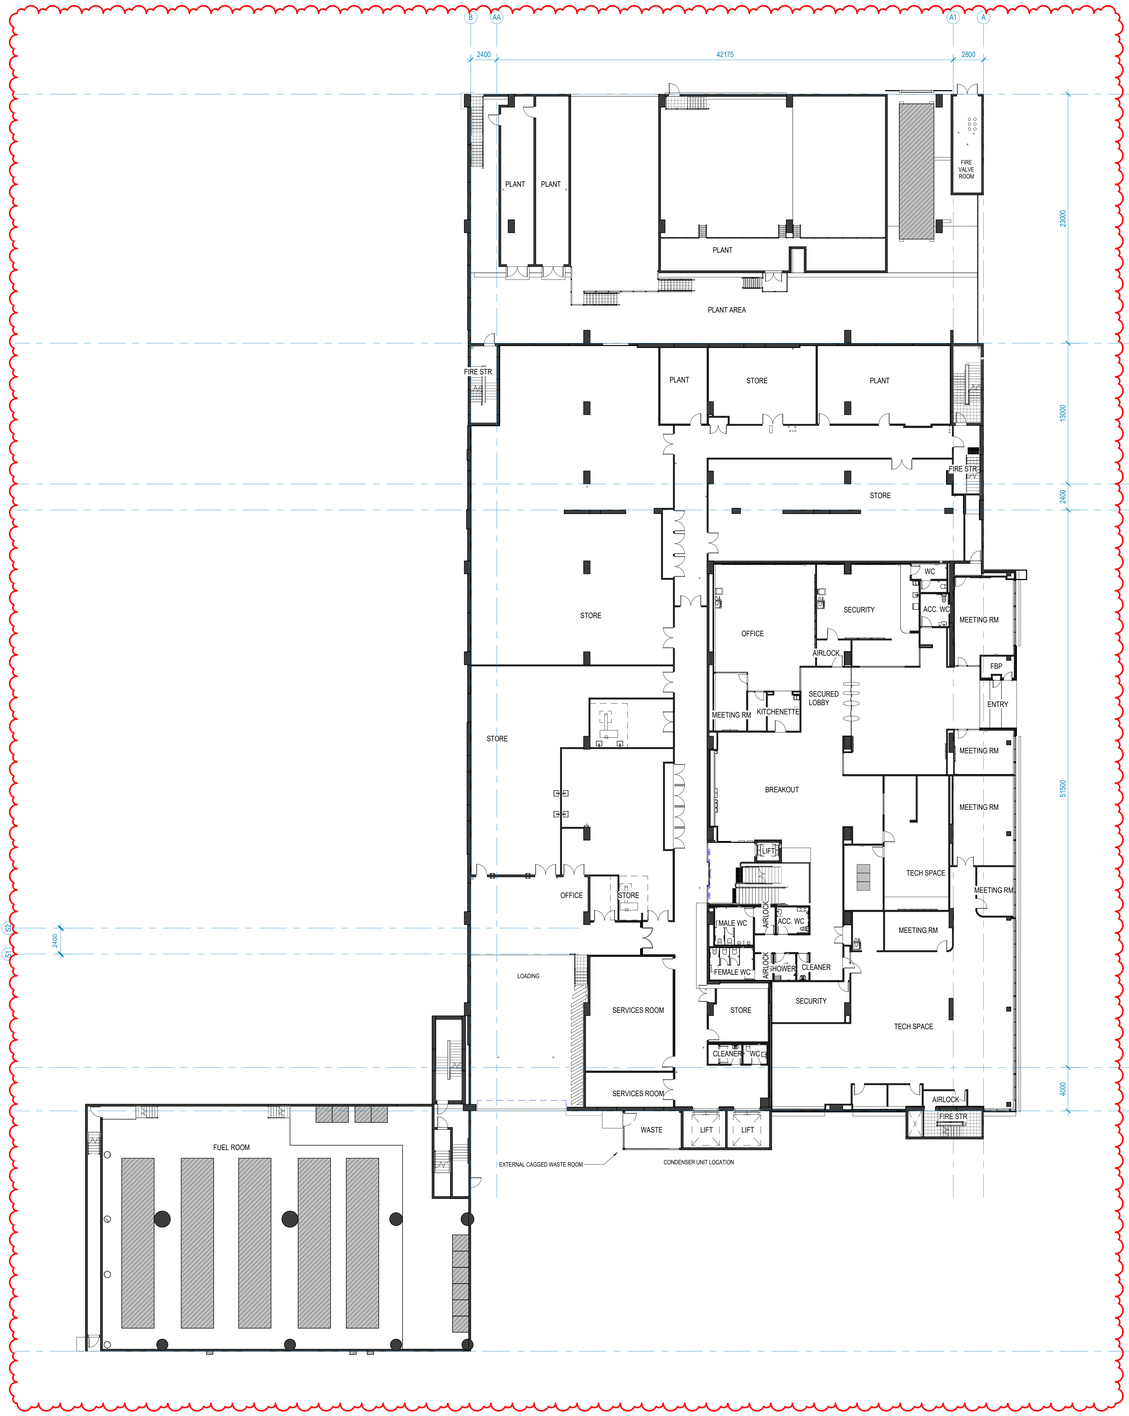

L1 PART A | L1 PLAN
1 : 200

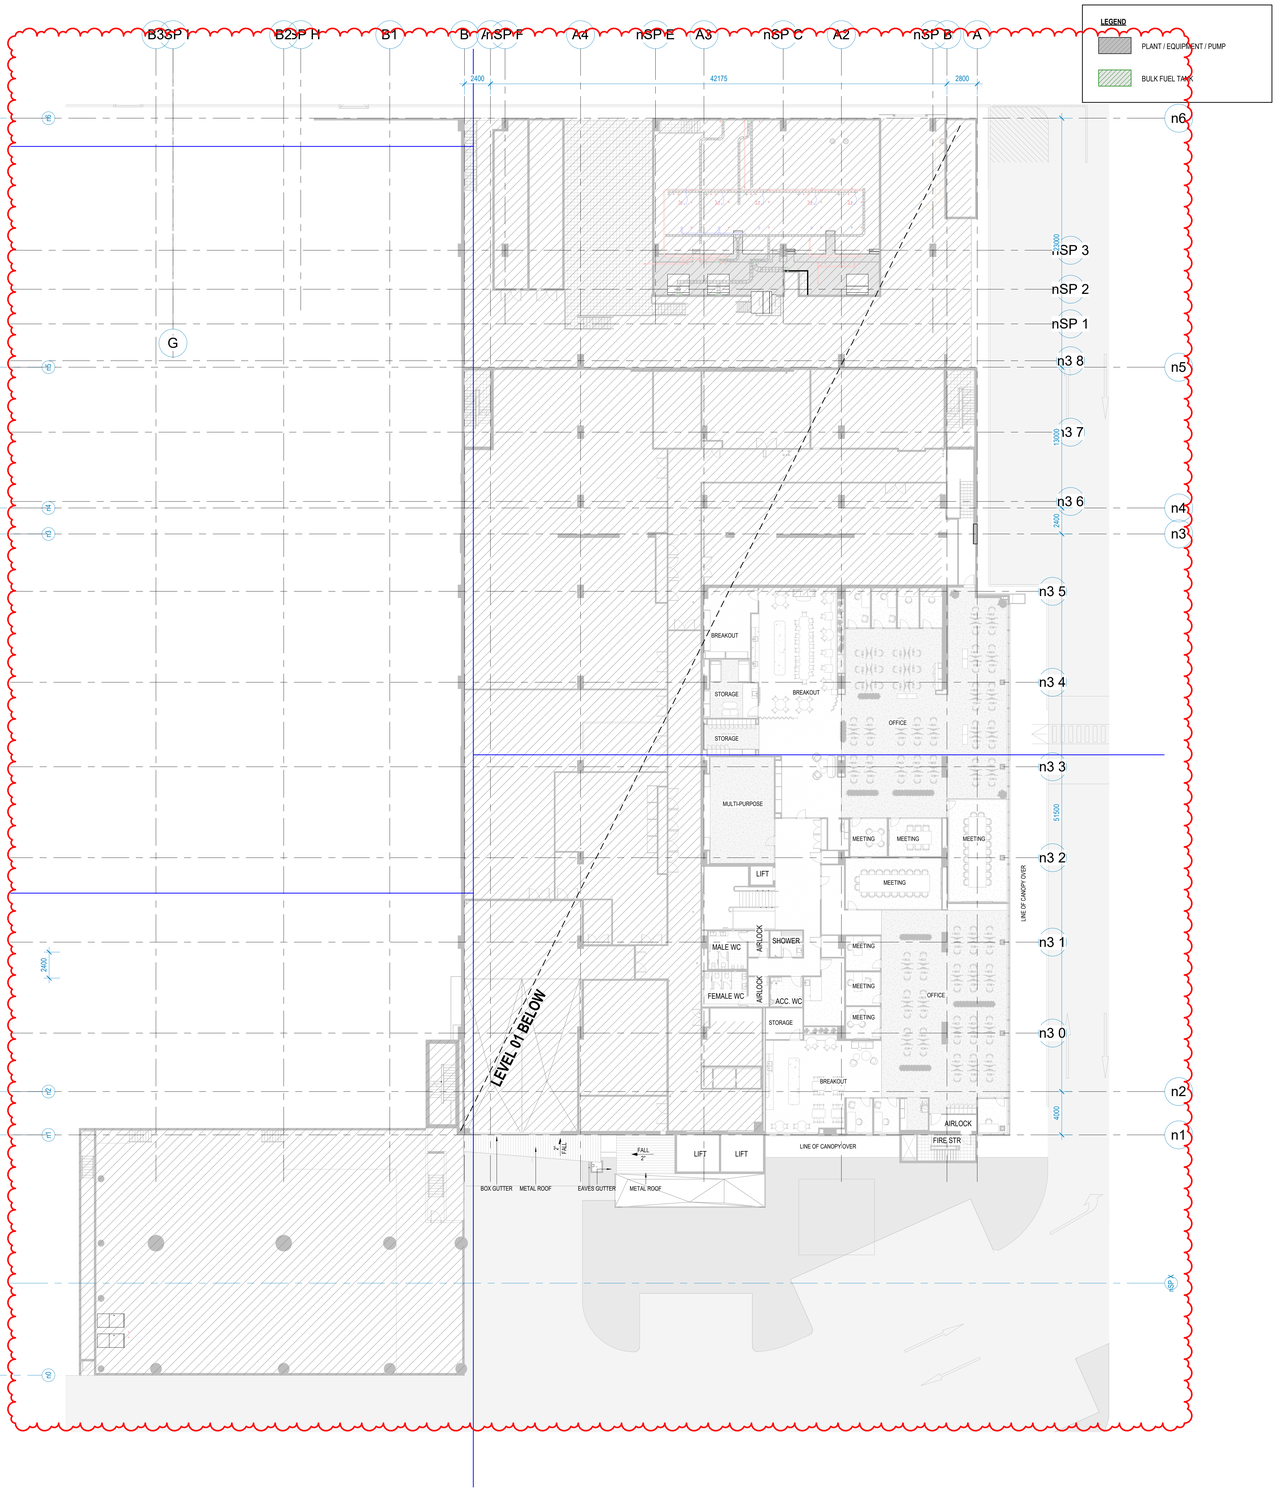

M PART A | MEZZANINE PLAN
1 : 200

ISSUE FOR SSDA

N

Key Plan

Issue	Date	Description
A	2022.03.31	Preliminary DA
B	2022.04.04	PRE-SCOPING
C	2022.04.27	DRAFT UPDATES
D	2022.05.20	ISSUE FOR SSDA
E	2022.07.11	ISSUE FOR SSDA
F	2026.04.17	SSDA MOD 1 ISSUE


Notes

A0

Greenbox
+61 2 8069 8930
LEVEL 22
68 PITT STREET
SYDNEY NSW 2000 AUSTRALIA
GREENBOX ARCHITECTURE PTY LTD
ABN: 79 139 779 098
ISO 9001 CERTIFIED QUALITY SYSTEM

- Use written dimensions only
- Do not scale from drawing
- Contractors shall confirm all dimensions on-site prior to commencing any work or producing any shop drawings
- All materials to be used in accordance with the manufacturer's specifications and instructions and shall comply with the relevant Australian Standards
- Copyright of this drawing and design remain the property of Greenbox Architecture Pty Ltd
- Nominated Architect - Gerard Paige; NSW reg No.7247, NZ reg No.3715, Vic reg No.17664, SA reg No.3061, QLD reg No.4538, WA reg No.2489

Proponent: EMKC[3]	Scale: 1 : 200	Sheet: A0	Scale Bar: 0 1 2 3 5 10m
Project: Data Centre, 51 Huntingwood Drive, Huntingwood	Drawn By: RT/WK/FM		Project Status: **ISSUE FOR SSDA**
	Checked By: DK		Drawing Title: **PART A - L1 + MEZZANINE**
	Approved By: AO		
	Job Number: 210043		Drawing Number: DA101 / Issue: F

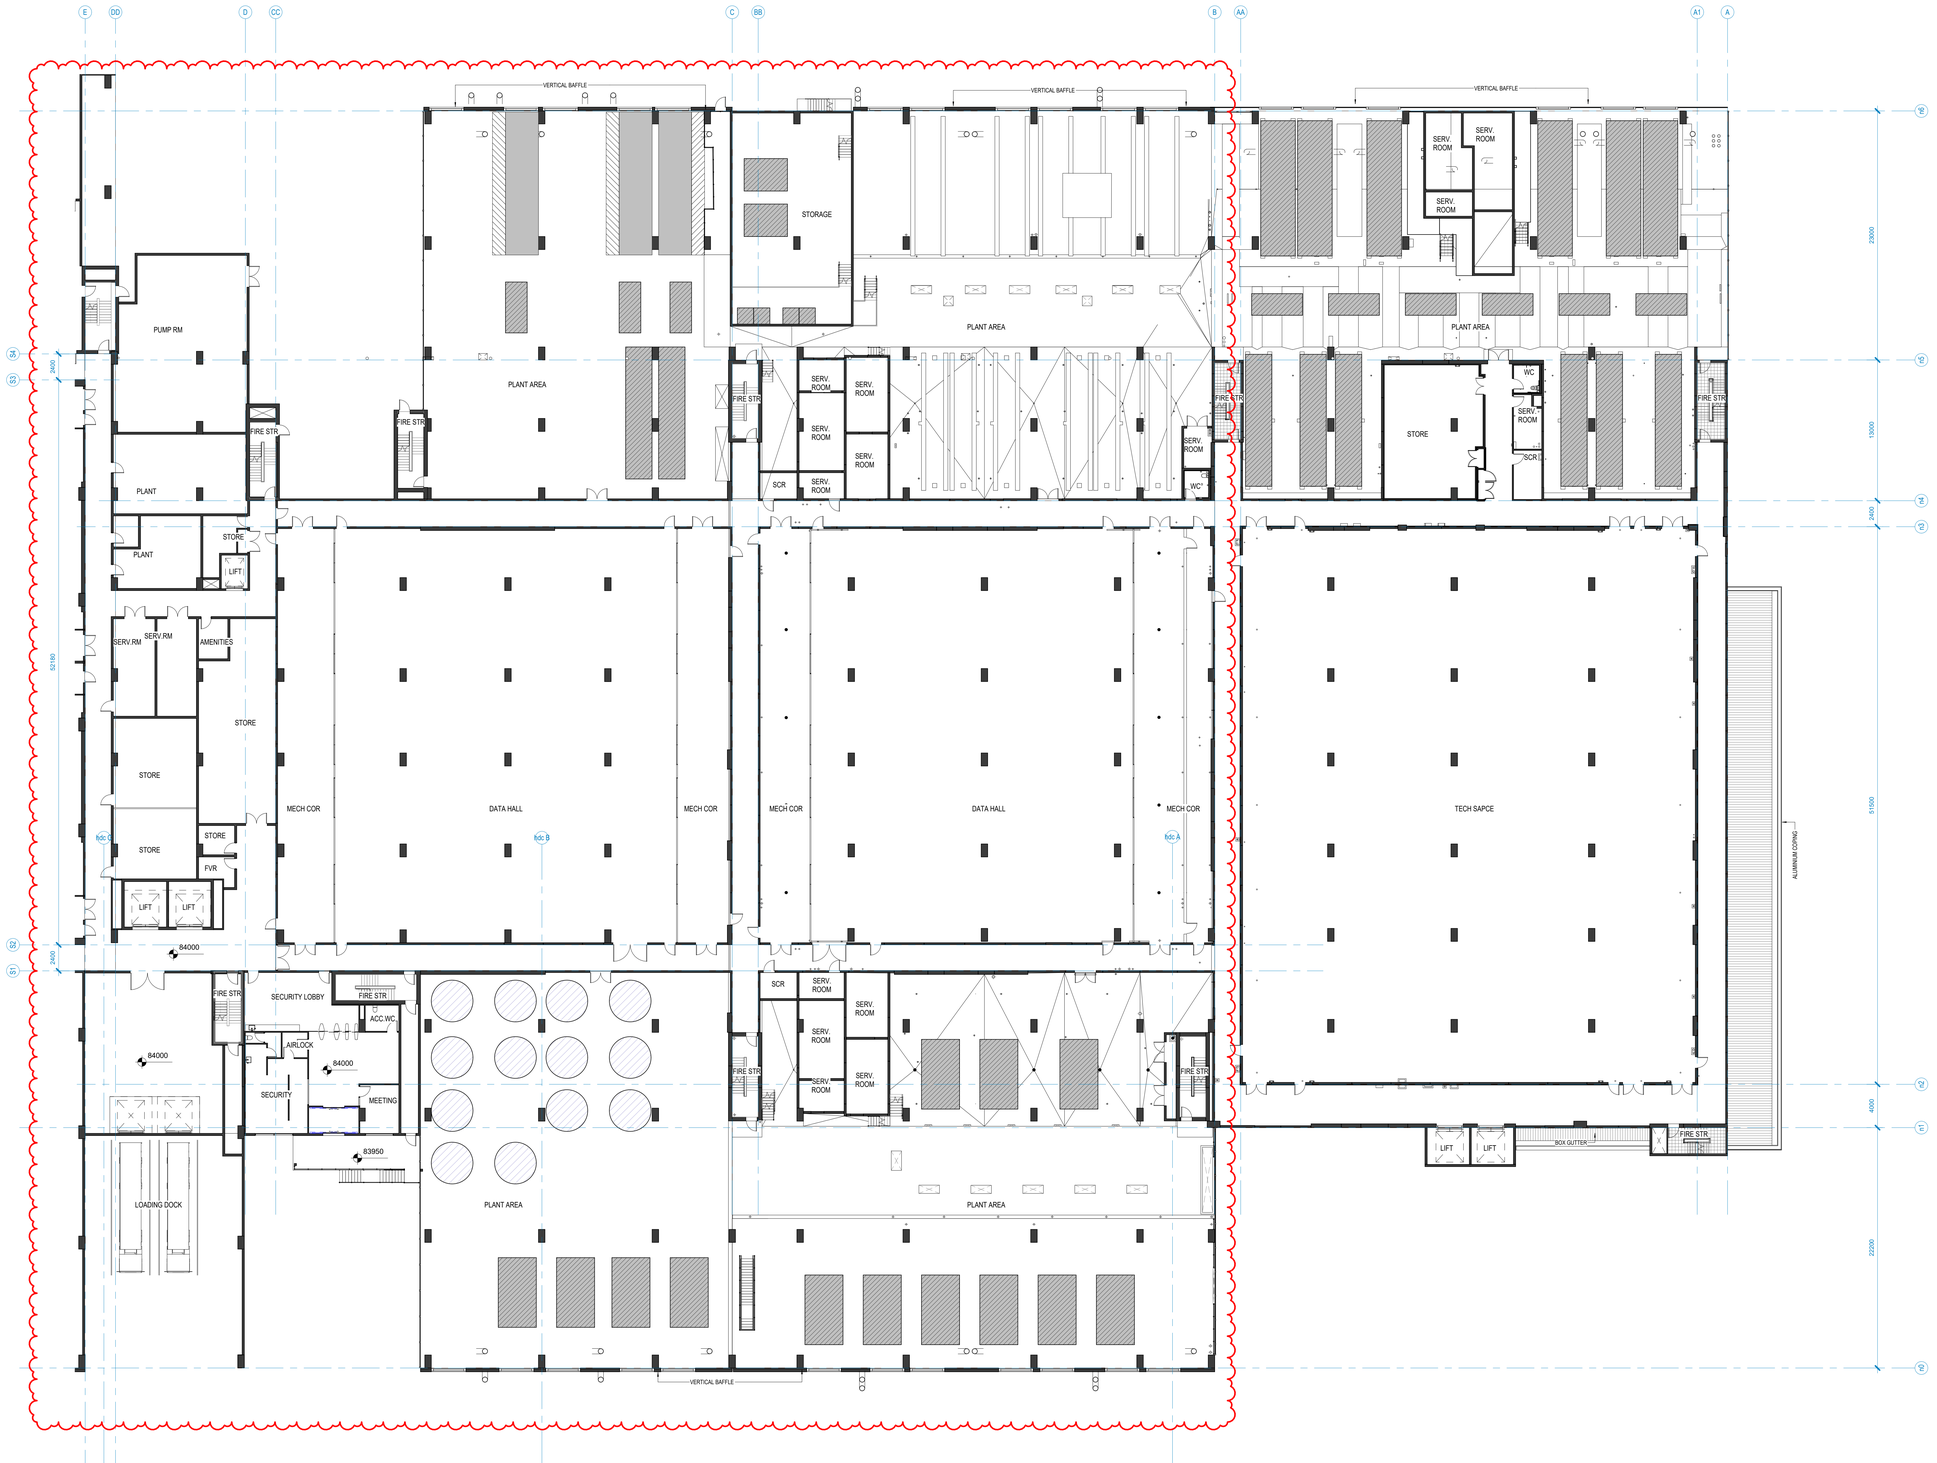

L2 PART A | L2

ISSUE FOR SSDA

Issue	Date	Description
A	2022.03.31	Preliminary DA
B	2022.04.04	PRE-SCOPING
C	2022.04.27	DRAFT UPDATES
D	2022.05.20	ISSUE FOR SSDA
E	2022.07.11	ISSUE FOR SSDA
F	2026.04.17	SSDA MOD 1 ISSUE

Key Plan


Notes

Greenbox
+61 2 8069 8930
LEVEL 22
68 PITT STREET
SYDNEY NSW 2000 AUSTRALIA
GREENBOX ARCHITECTURE PTY LTD
ABN: 79 139 779 098
ISO 9001 CERTIFIED QUALITY SYSTEM

- Use written dimensions only
- Do not scale from drawing
- Contractors shall confirm all dimensions on-site prior to commencing any work or producing any shop drawings
- All materials to be used in accordance with the manufacturer's specifications and instructions and shall comply with the relevant Australian Standards
- Copyright of this drawing and design remain the property of Greenbox Architecture Pty Ltd
- Nominated Architect – Gerard Page: NSW reg No.7247, NZ reg No.3715, Vic reg No.17664, SA reg No.3061, QLD reg No.4538, WA reg No.2489

Proponent	EMKC³
Project	Data Centre 51 Huntingwood Drive, Huntingwood
Scale	1 : 200
Sheet	A0
Scale Bar	1:200 0 1 2 3 5 10m
Drawn By	RT/WW/FM
Project Status	**ISSUE FOR SSDA**
Checked By	DK
Drawing Title	**PART A - L2**
Approved By	AO
Job Number	210043
Drawing Number	DA102
Issue	F

A0

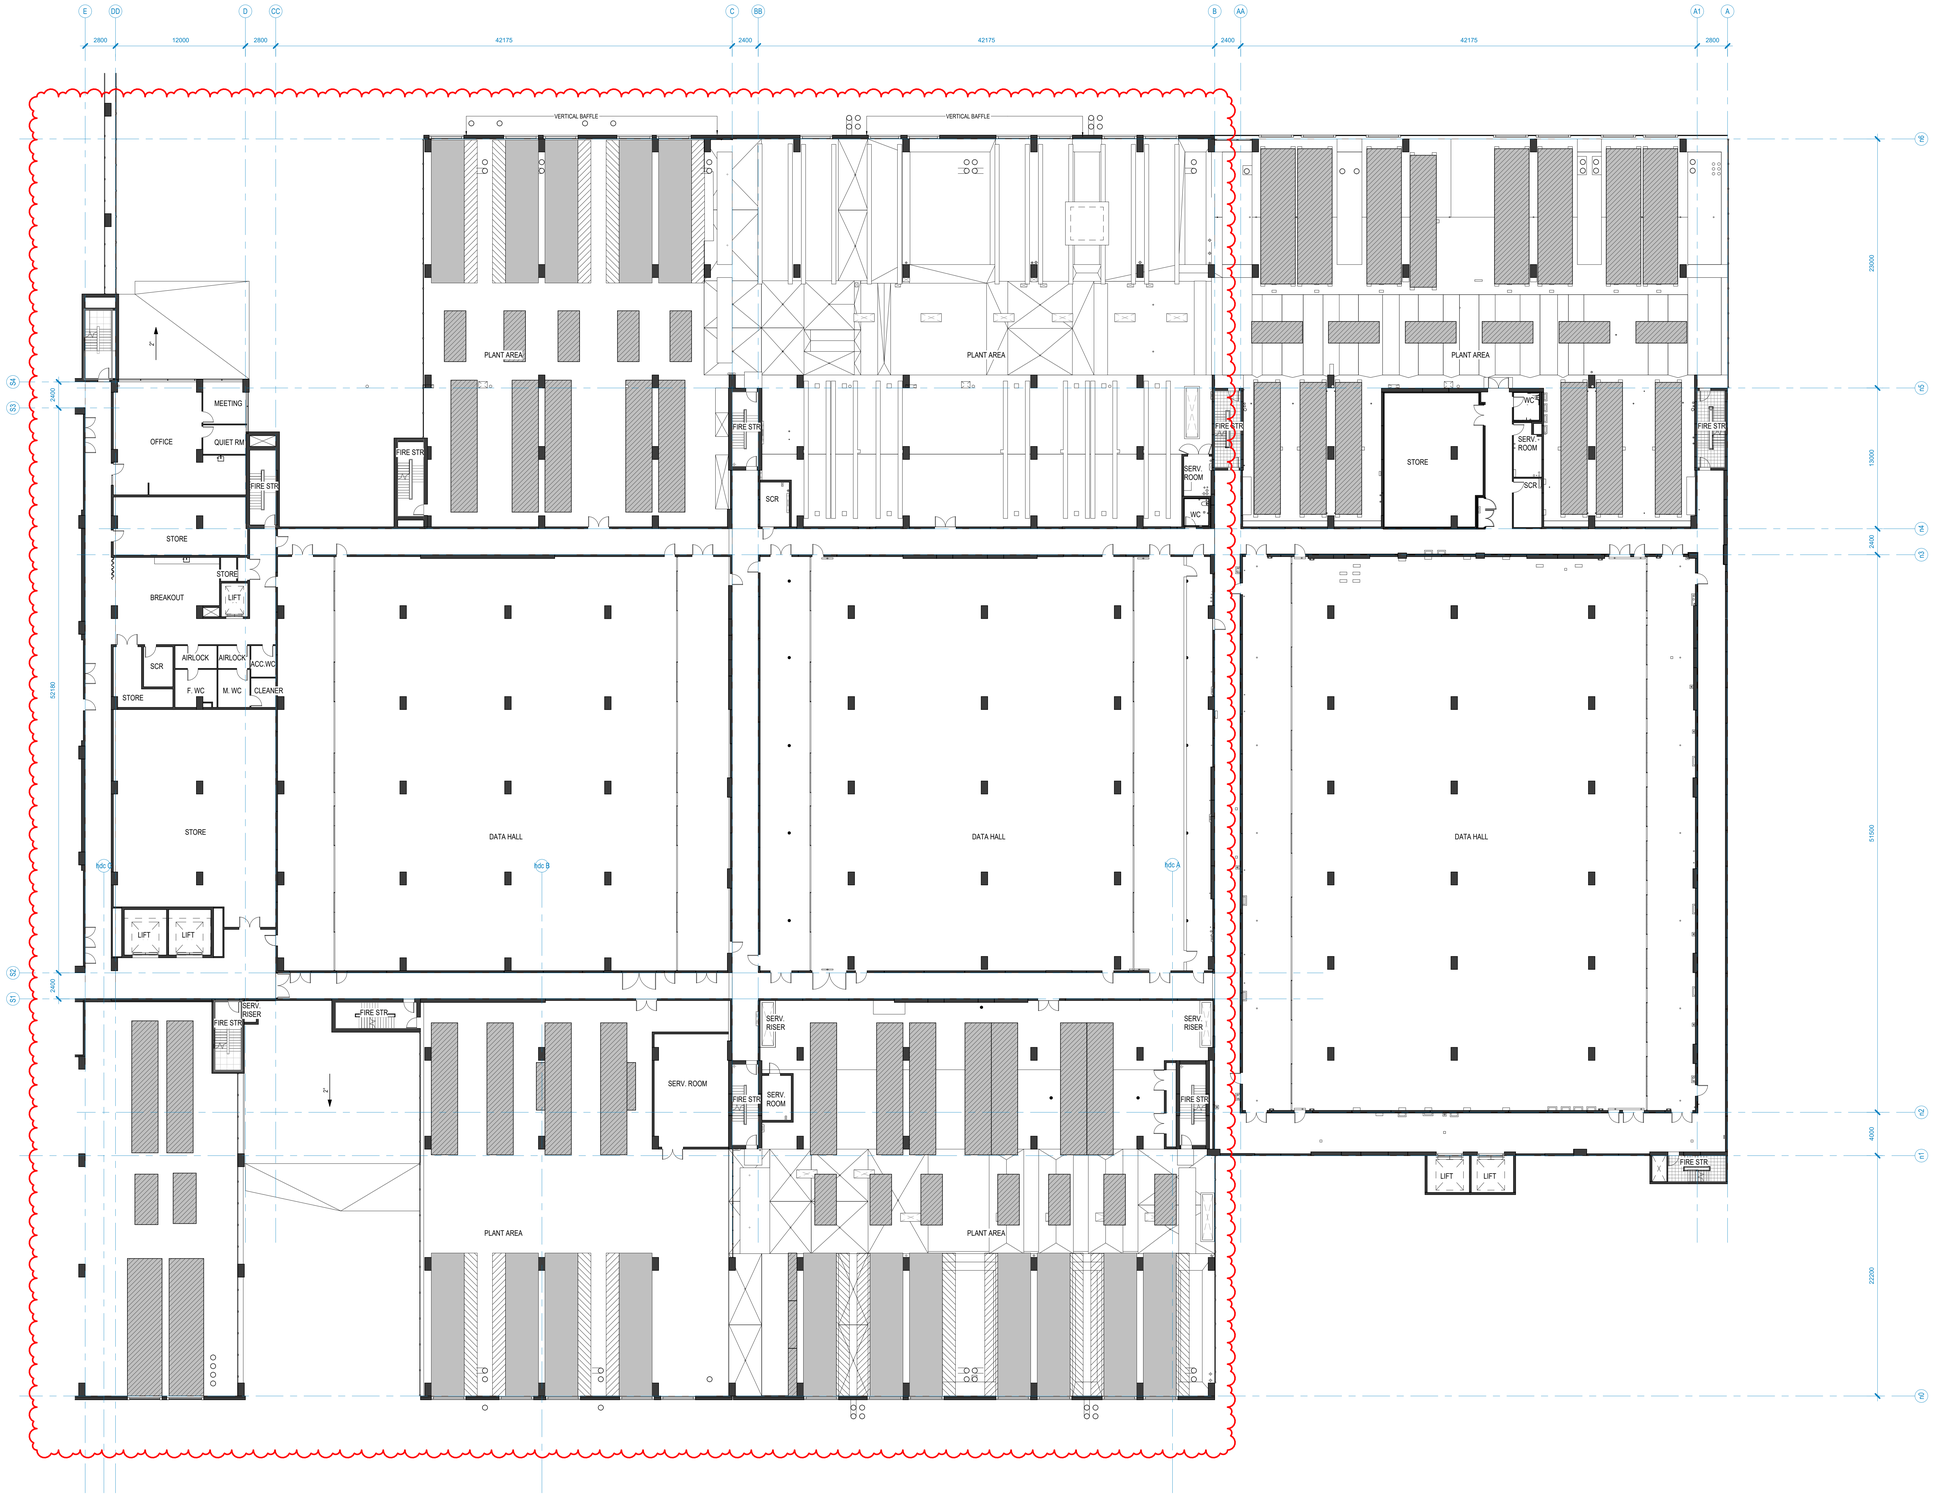

L3 PART A | L3

ISSUE FOR SSDA

Issue	Date	Description
A	2022.03.31	Preliminary DA
B	2022.04.04	PRE-SCOPING
C	2022.04.27	DRAFT UPDATES
D	2022.05.20	ISSUE FOR SSDA
E	2022.07.11	ISSUE FOR SSDA
F	2026.04.17	SSDA MOD 1 ISSUE


Notes

- Use written dimensions only
- Do not scale from drawing
- Contractors shall confirm all dimensions on-site prior to commencing any work or producing any shop drawings
- All materials to be used in accordance with the manufacturer's specifications and instructions and shall comply with the relevant Australian Standards
- Copyright of this drawing and design remain the property of Greenbox Architecture Pty Ltd
- Nominated Architect - Gerard Page; NSW reg No.7247, NZ reg No.3715, Vic reg No.17664, SA reg No.3061, QLD reg No.4338, WA reg No.2489

Greenbox
+61 2 8069 8930
LEVEL 22
68 PITT STREET
SYDNEY NSW 2000 AUSTRALIA
GREENBOX ARCHITECTURE PTY LTD
ABN: 79 139 779 098
ISO 9001 CERTIFIED QUALITY SYSTEM

Proponent	EMKC³
Project	Data Centre 51 Huntingwood Drive, Huntingwood
Scale	1 : 200
Sheet	A0
Drawn By	RTW/WF/M
Checked By	DK
Approved By	AO
Job Number	210043
Scale Bar	1:200 0 1 2 3 5 10m
Project Status	ISSUE FOR SSDA
Drawing Title	PART A - L3
Drawing Number	DA103
Issue	F

A0

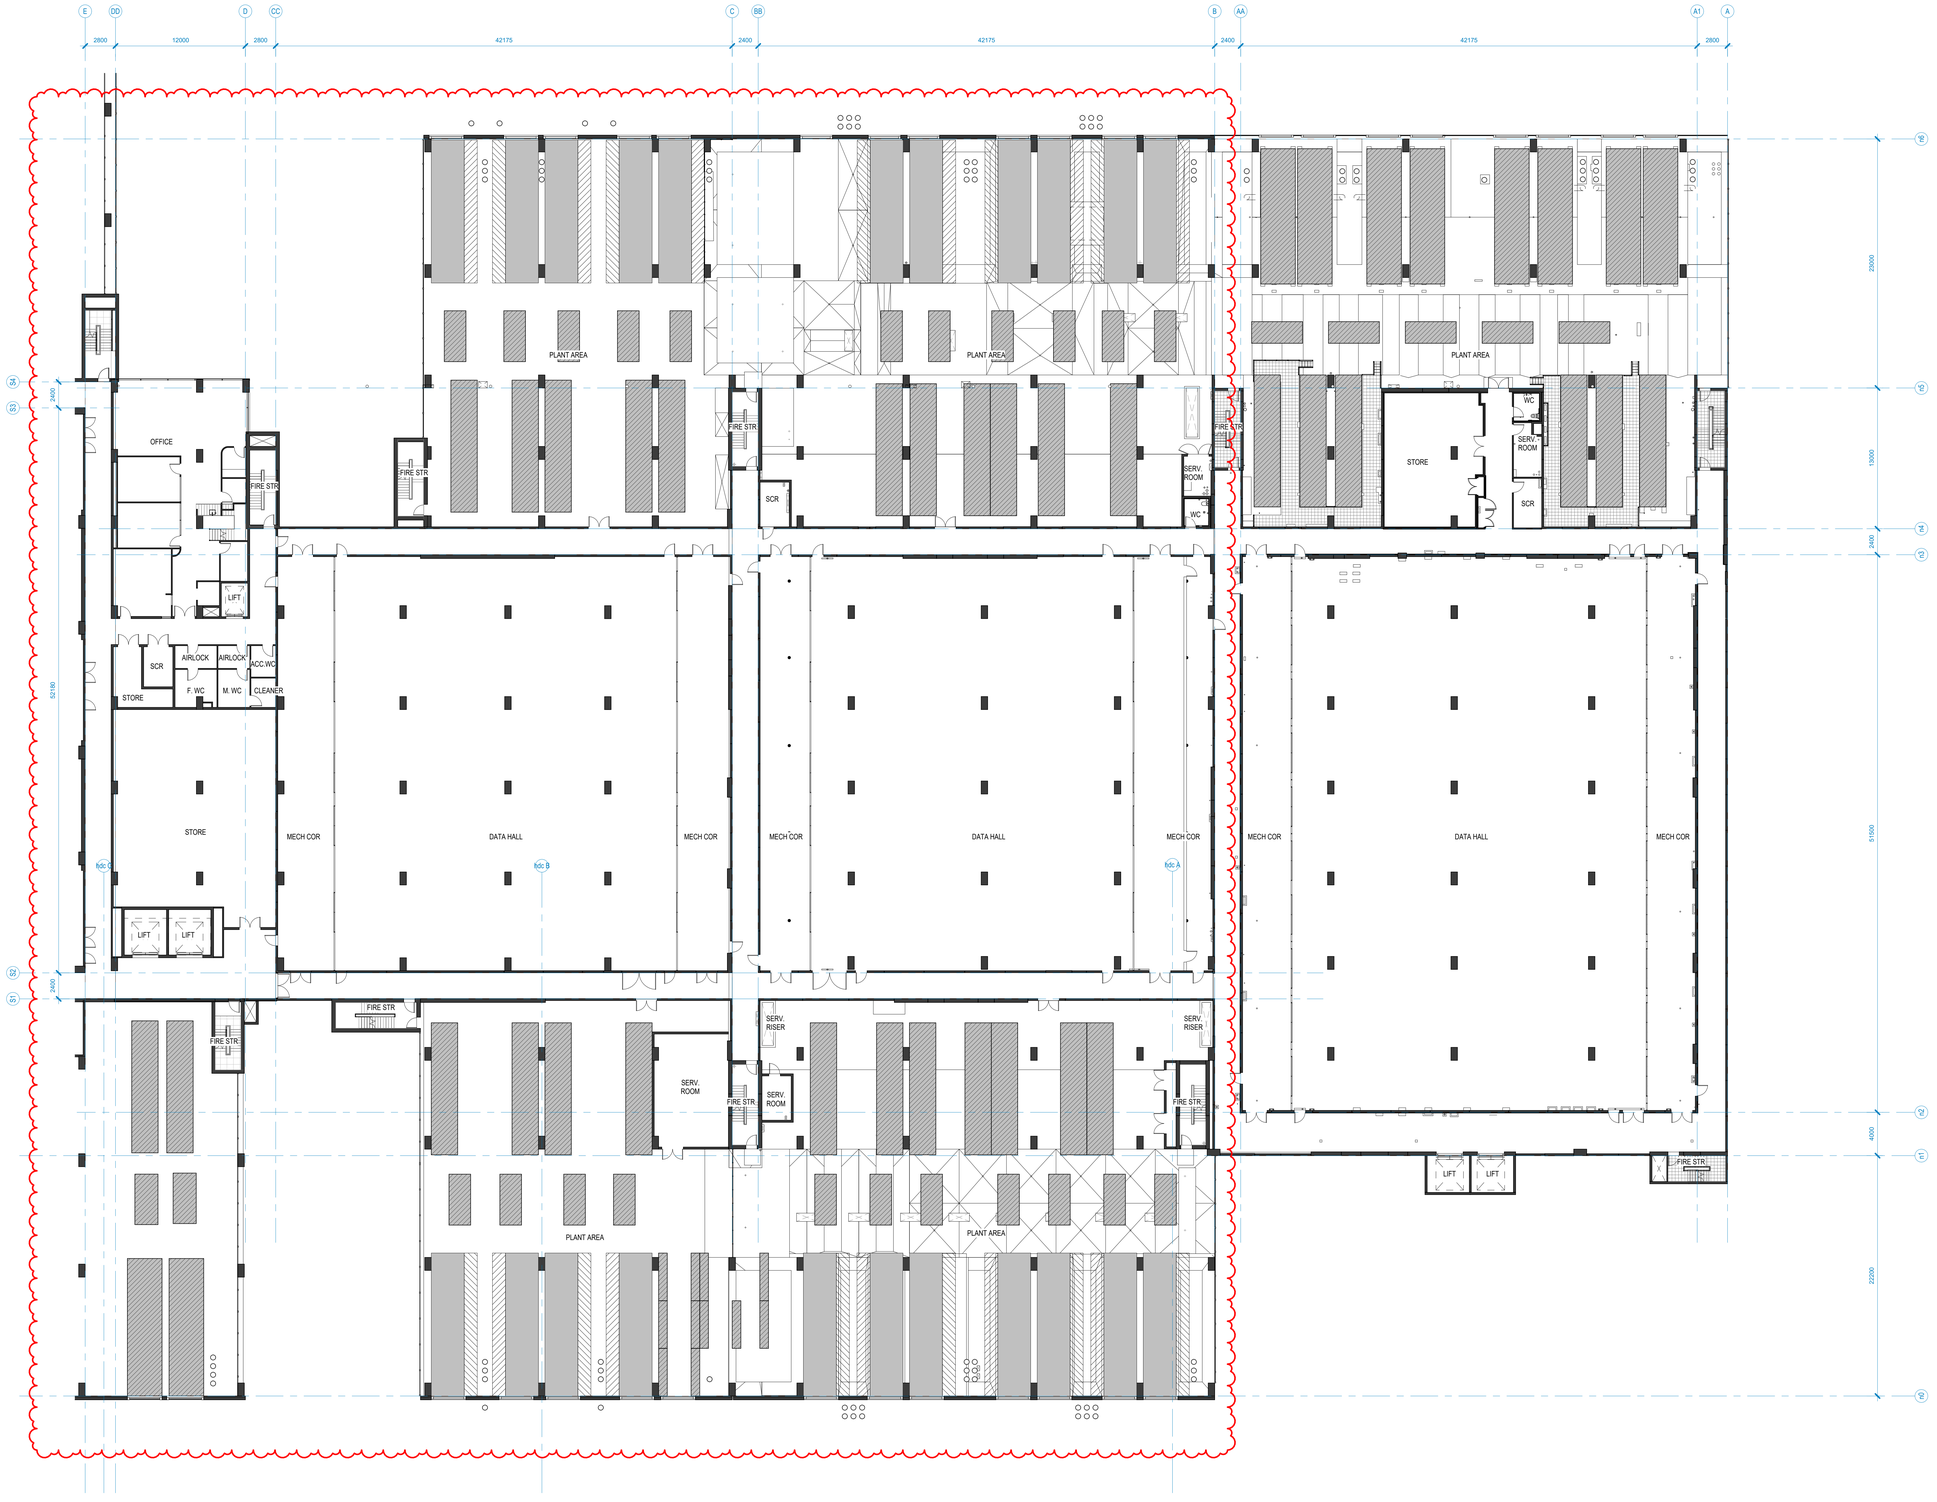

L4 PART A | L4 PLAN

ISSUE FOR SSDA

N

A0

Key Plan

Issue	Date	Description
A	2026.04.17	SSDA MOD 1 ISSUE

Notes


Greenbox

+61 2 8069 8930
LEVEL 22
68 PITT STREET
SYDNEY NSW 2000 AUSTRALIA

GREENBOX ARCHITECTURE PTY LTD
ABN: 79 139 779 098
ISO 9001 CERTIFIED QUALITY SYSTEM

- Use written dimensions only
- Do not scale from drawing
- Contractors shall confirm all dimensions on-site prior to commencing any work or producing any shop drawings
- All materials to be used in accordance with the manufacturer's specifications and instructions and shall comply with the relevant Australian Standards
- Copyright of this drawing and design remain the property of Greenbox Architecture Pty Ltd
- Nominated Architect - Gerard Page; NSW reg No.7247, NZ reg No.3715, Vic reg No.17664, SA reg No.3061, QLD reg No.4338, WA reg No.2489

Proponent	EMKC³
Project	Data Centre 51 Huntingwood Drive, Huntingwood
Scale	1 : 200
Sheet	A0
Scale Bar	1:200 0 1 2 3 5 10m
Drawn By	RTW/KF/M
Checked By	DK
Approved By	AO
Project Status	**ISSUE FOR SSDA**
Drawing Title	**PART A - L4**
Job Number	210043
Drawing Number	DA104
Issue	A

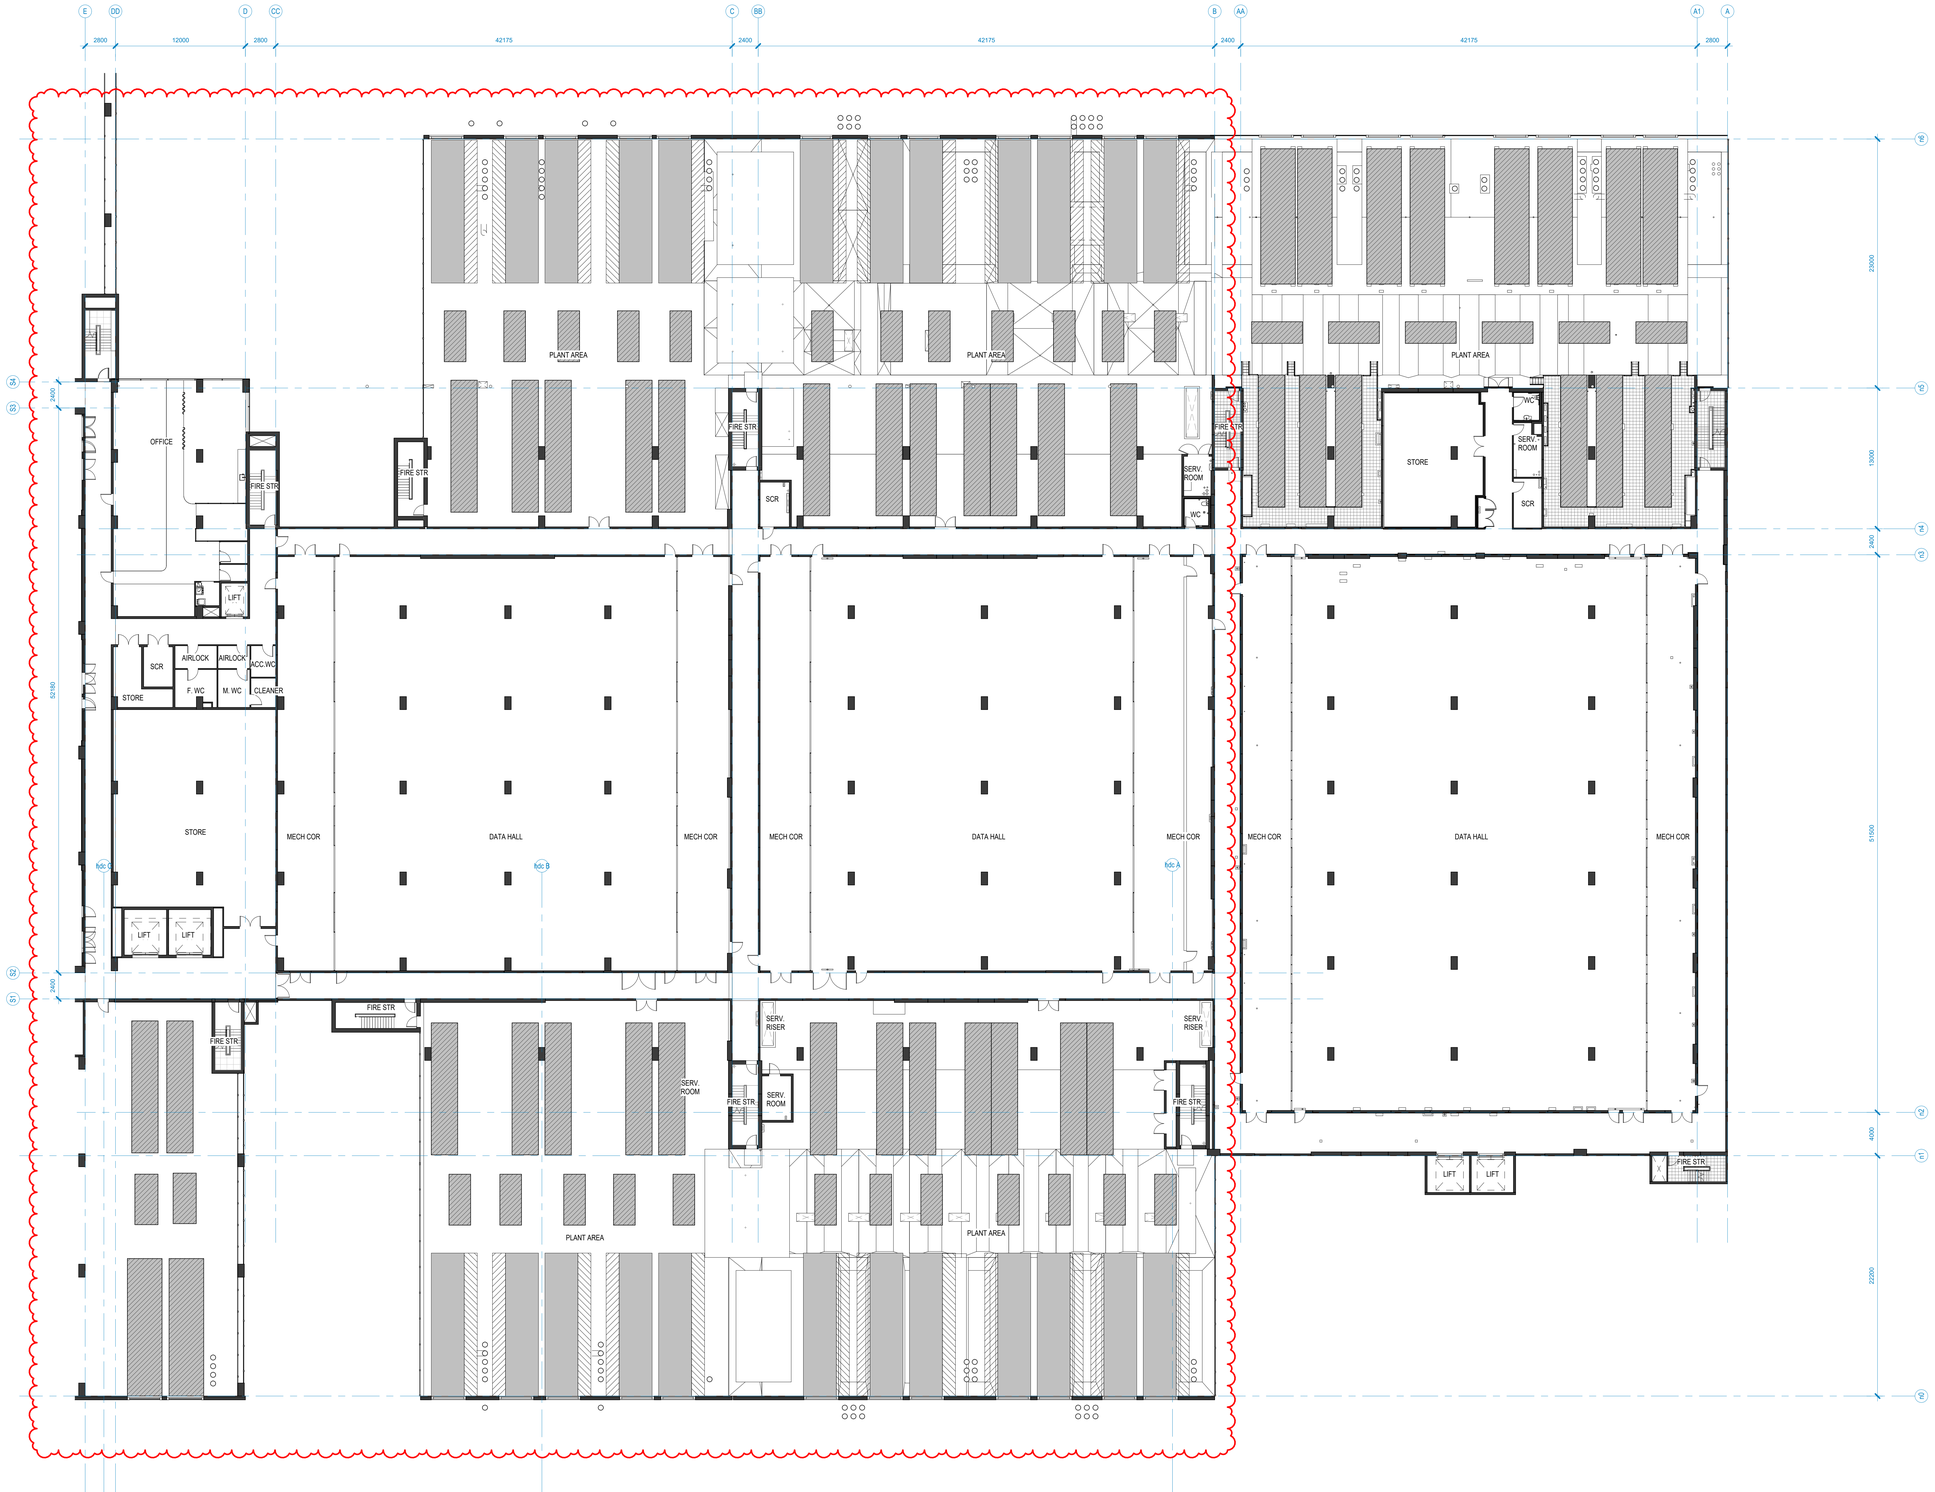

L5 PART A | L5 PLAN

1 : 200

ISSUE FOR SSDA

N

A0

Key Plan

Issue	Date	Description
A	2026.04.17	SSDA MOD 1 ISSUE

Notes


Greenbox

+61 2 8069 8930
LEVEL 22
68 PITT STREET
SYDNEY NSW 2000 AUSTRALIA

GREENBOX ARCHITECTURE PTY LTD
ABN: 79 139 779 098
ISO 9001 CERTIFIED QUALITY SYSTEM

- Use written dimensions only
- Do not scale from drawing
- Contractors shall confirm all dimensions on-site prior to commencing any work or producing any shop drawings
- All materials to be used in accordance with the manufacturer's specifications and instructions and shall comply with the relevant Australian Standards
- Copyright of this drawing and design remain the property of Greenbox Architecture Pty Ltd
- Nominated Architect - Gerard Page: NSW reg No.7247, NZ reg No.3715, Vic reg No.17654, SA reg No.3061, QLD reg No.4538, WA reg No.2489

Proponent	EMKC[3]
Project	Data Centre 51 Huntingwood Drive, Huntingwood
Scale	1 : 200
Sheet	A0
Drawn By	RT/WW/FM
Checked By	DK
Approved By	AO
Job Number	210043
Scale Bar	1:200 0 1 2 3 5 10m
Project Status	ISSUE FOR SSDA
Drawing Title	PART A - L5
Drawing Number	DA105
Issue	A

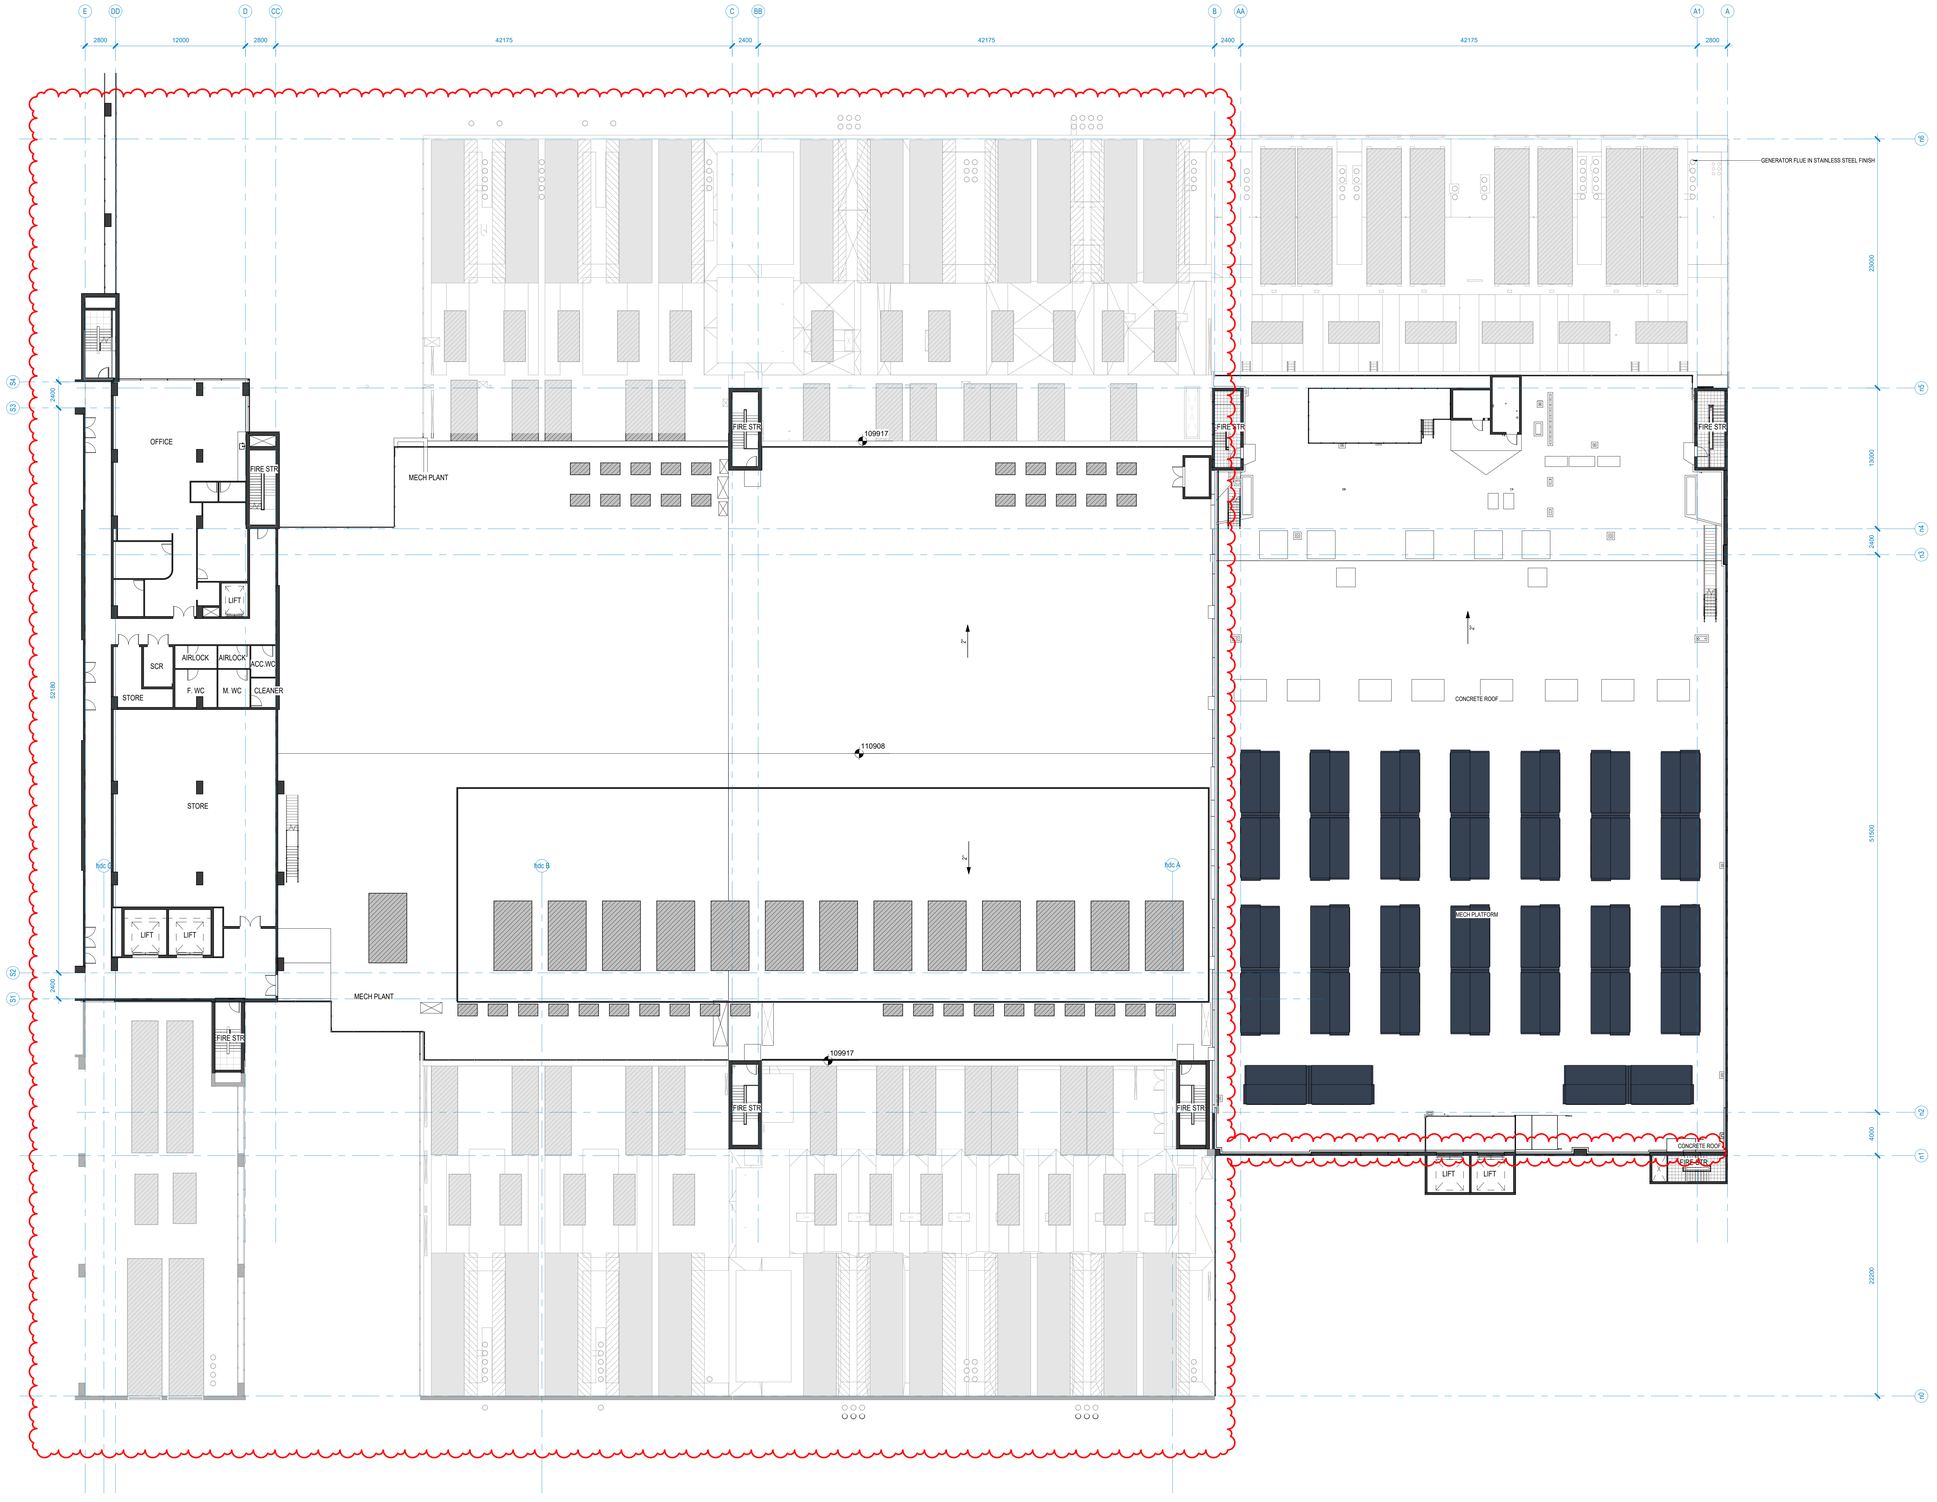

L6 PART A | L6 ROOF PLAN

1 : 200

ISSUE FOR SSDA

Issue	Date	Description
A	2026.04.17	SSDA MOD 1 ISSUE


Notes

- Use written dimensions only
- Do not scale from drawing
- Contractors shall confirm all dimensions on-site prior to commencing any work or producing any shop drawings
- All materials to be used in accordance with the manufacturer's specifications and instructions and shall comply with the relevant Australian Standards
- Copyright of this drawing and design remain the property of Greenbox Architecture Pty Ltd
- Nominated Architect - Gerard Page; NSW reg No.7247, NZ reg No.3715, Vic reg No.17654, SA reg No.3061, QLD reg No.4538, WA reg No.2489

Greenbox
+61 2 8069 8930
LEVEL 22
68 PITT STREET
SYDNEY NSW 2000 AUSTRALIA
GREENBOX ARCHITECTURE PTY LTD
ABN: 79 139 779 098
ISO 9001 CERTIFIED QUALITY SYSTEM

Proponent	EMKC³
Project	Data Centre 51 Huntingwood Drive, Huntingwood
Scale	1 : 200
Sheet	A0
Drawn By	RT/WW/FM
Checked By	DK
Approved By	AO
Job Number	210043
Scale Bar	1:200 0 1 2 3 5 10m
Project Status	ISSUE FOR SSDA
Drawing Title	PART A - L6 ROOF
Drawing Number	DA106
Issue	A

A0

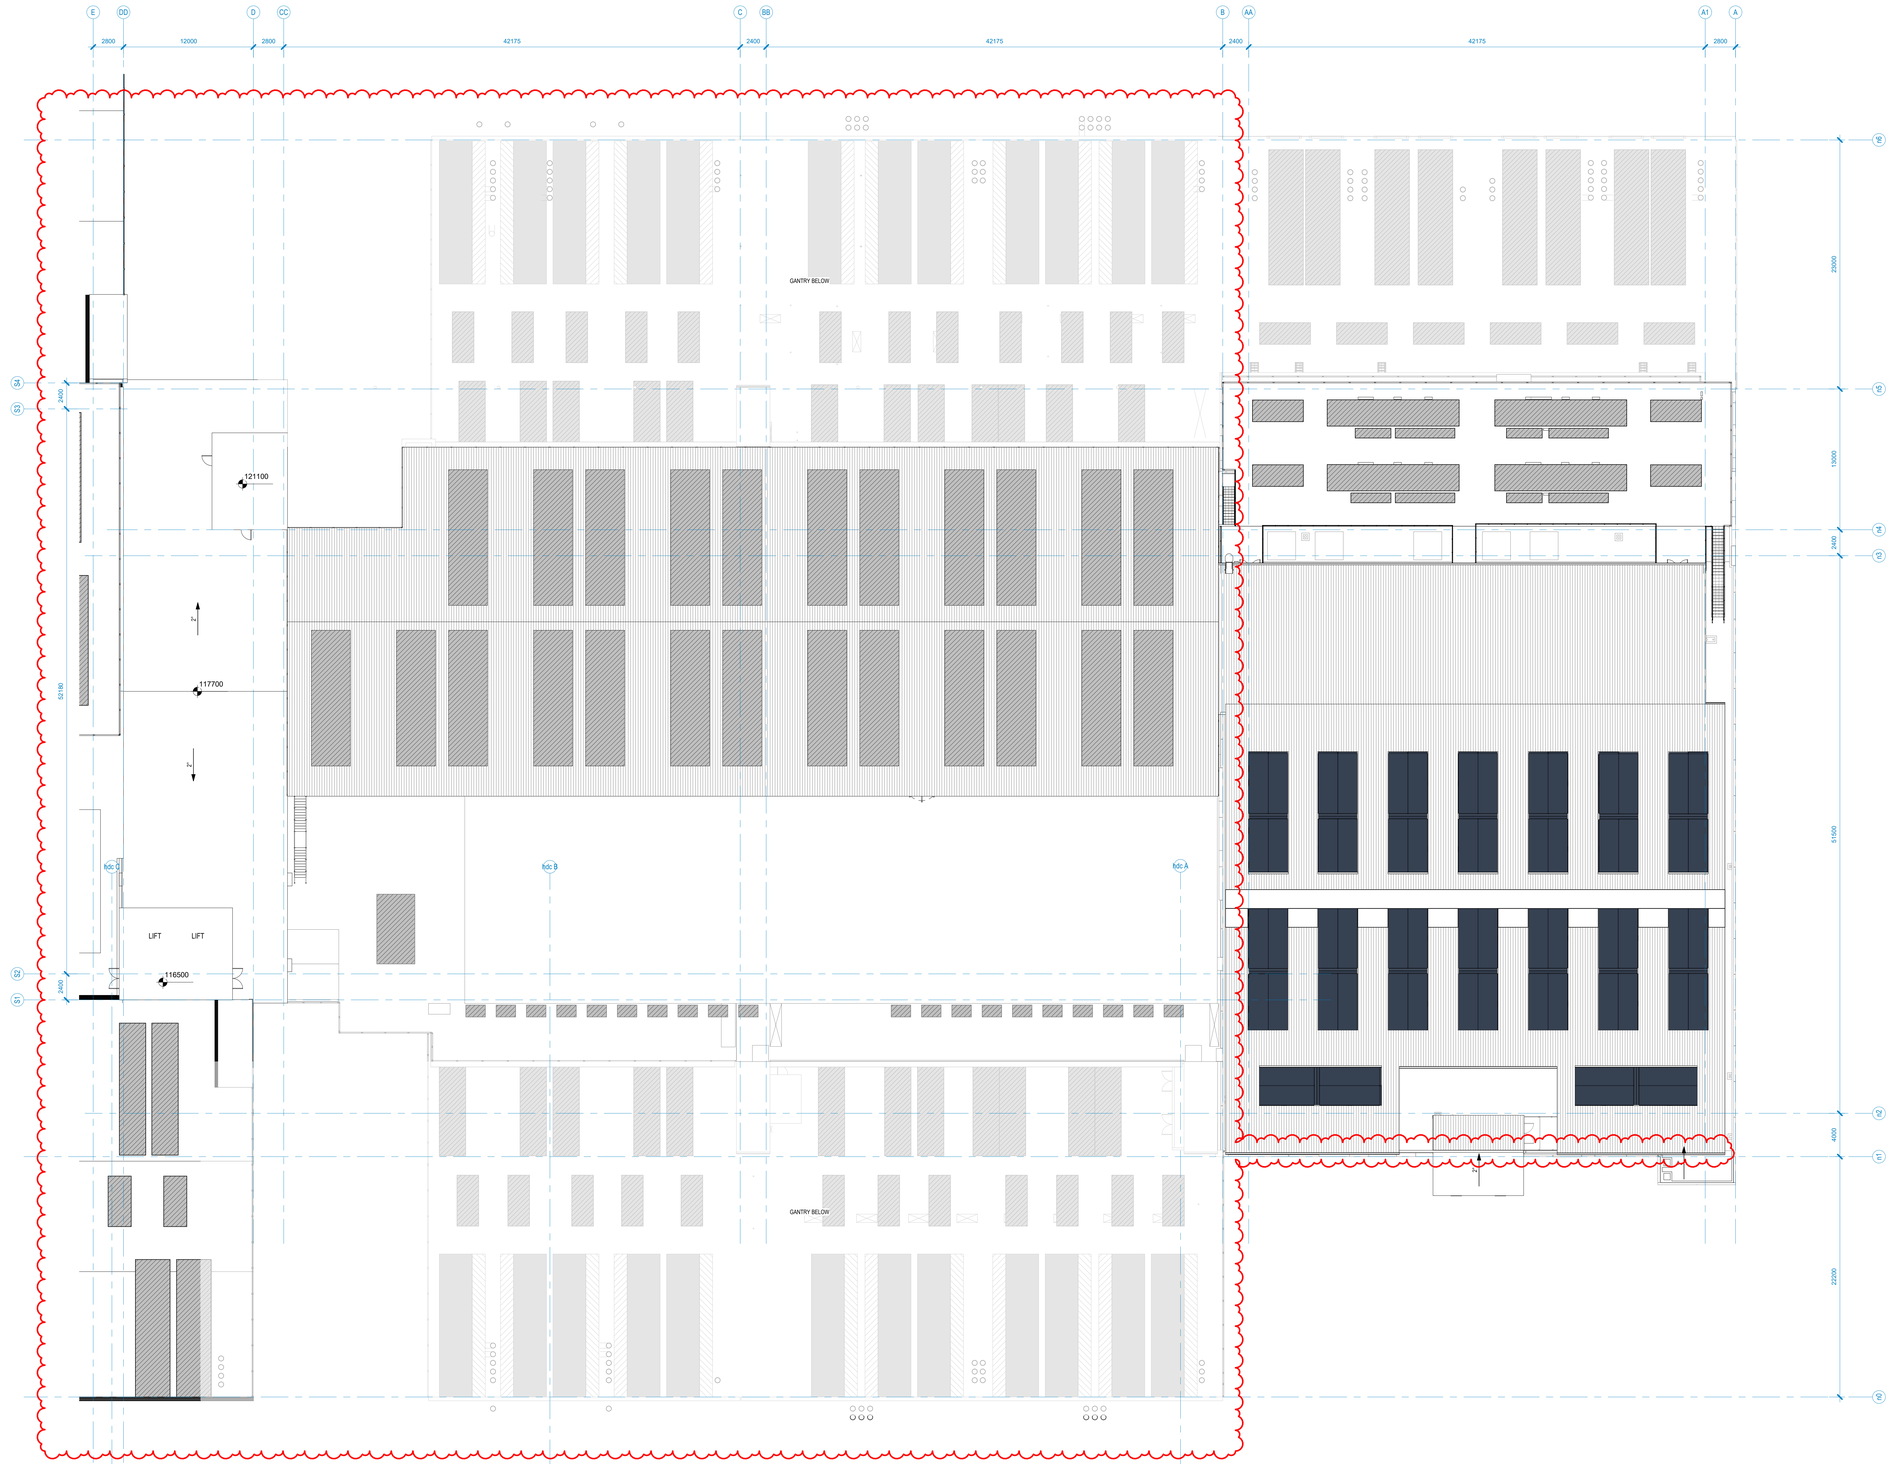

LEGEND

- PLANT / EQUIPMENT / PUMP
- BULK FUEL TANK

L7 PART A | L7 ROOF PLAN

1 : 200

ISSUE FOR SSDA

A0

Key Plan

Issue	Date	Description
A	2026.04.17	SSDA MOD 1 ISSUE

Notes


Greenbox

+61 2 8069 8930
LEVEL 22
68 PITT STREET
SYDNEY NSW 2000 AUSTRALIA

GREENBOX ARCHITECTURE PTY LTD
ABN: 79 139 779 098
ISO 9001 CERTIFIED QUALITY SYSTEM

- Use written dimensions only
- Do not scale from drawing
- Contractors shall confirm all dimensions on-site prior to commencing any work or producing any shop drawings
- All materials to be used in accordance with the manufacturer's specifications and instructions and shall comply with the relevant Australian Standards
- Copyright of this drawing and design remain the property of Greenbox Architecture Pty Ltd
- Nominated Architect - Gerard Page; NSW reg No.7247, NZ reg No.3715, Vic reg No.17664, SA reg No.3061, QLD reg No.4538, WA reg No.2489

Proponent: EMKC[3]	Scale: 1 : 200	Sheet: A0	Scale Bar: 1:200 0 1 2 3 5 10m
	Drawn By: RT/WH/FM		Project Status: **ISSUE FOR SSDA**
Project: Data Centre, 51 Huntingwood Drive, Huntingwood	Checked By: DK		Drawing Title: **PART A - L7 ROOF**
	Approved By: AO		
	Job Number: 210043		Drawing Number: DA107 Issue: A

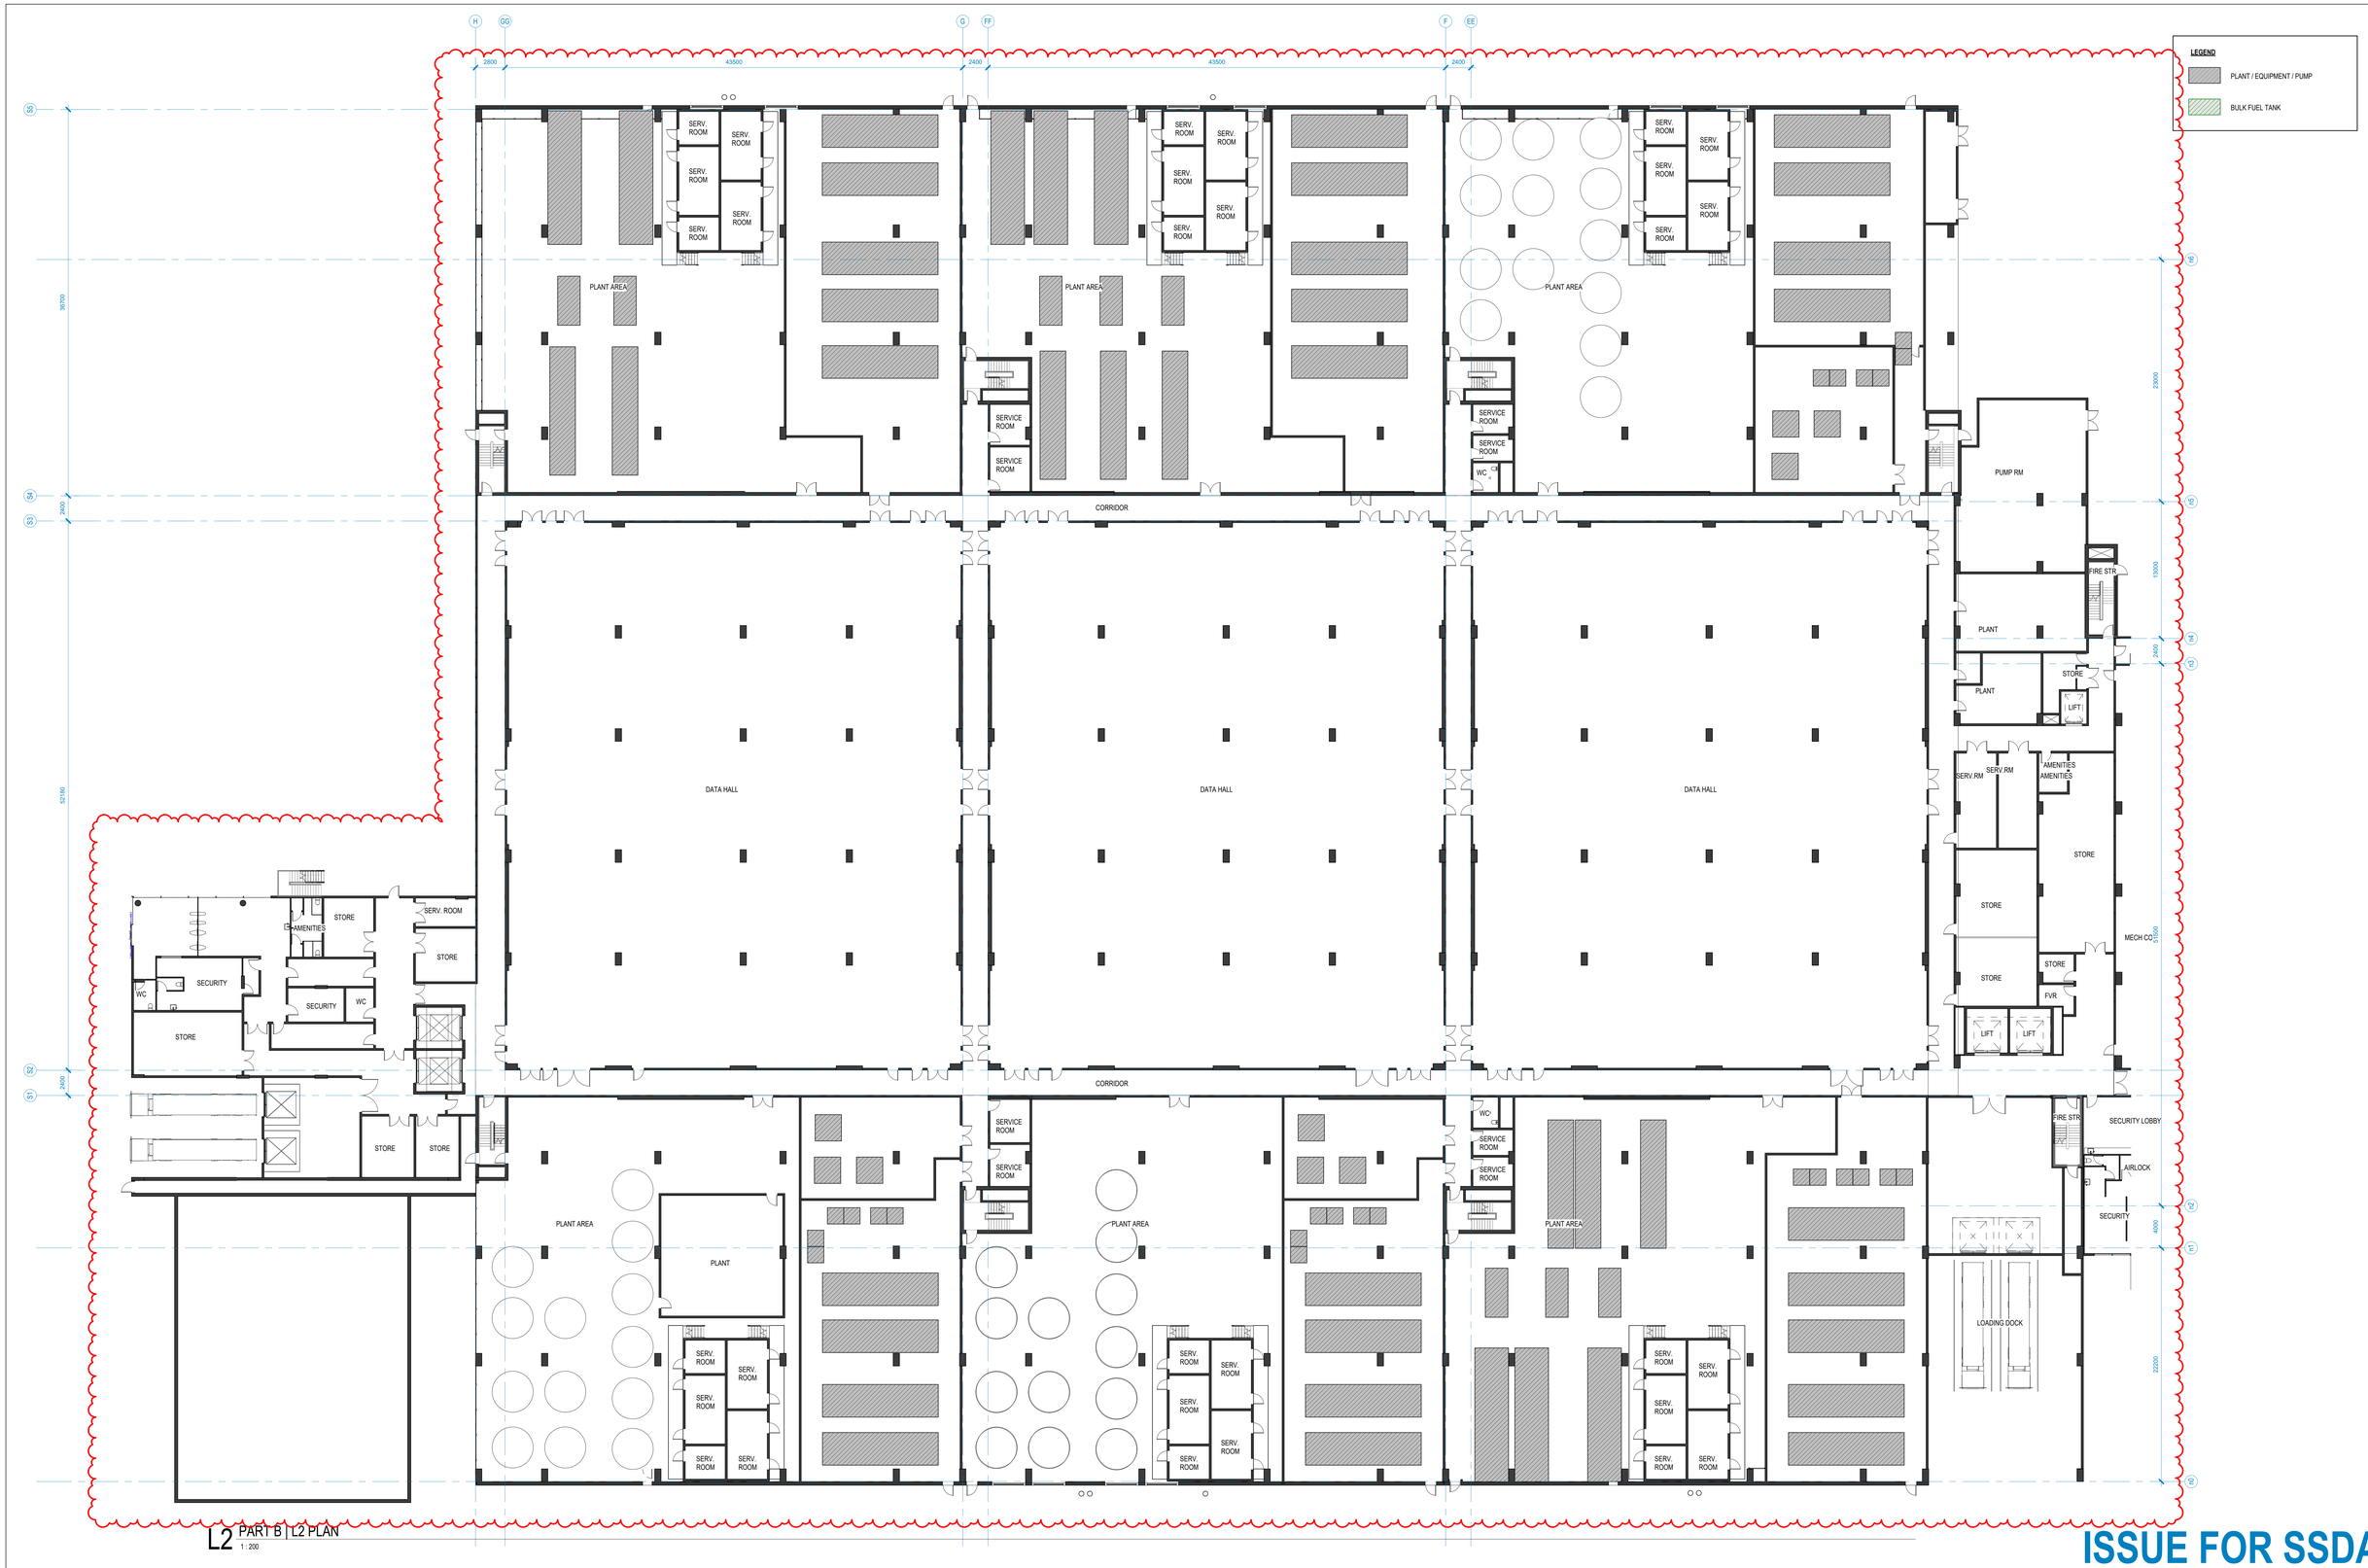

L2 PART B | L2 PLAN
1 : 200

ISSUE FOR SSDA

Key Plan

N

A0

Issue	Date	Description
A	2022.03.31	Preliminary DA
B	2022.04.04	PRE-SCOPING
C	2022.04.27	DRAFT UPDATES
D	2022.05.20	ISSUE FOR SSDA
E	2022.07.11	ISSUE FOR SSDA
F	2025.02.14	ISSUE FOR SSDA
G	2026.04.17	SSDA MOD 1 ISSUE

Notes

Greenbox
+61 2 8069 8930
LEVEL 22
68 PITT STREET
SYDNEY NSW 2000 AUSTRALIA


GREENBOX ARCHITECTURE PTY LTD
ABN: 79 139 779 098
ISO 9001 CERTIFIED QUALITY SYSTEM

- Use written dimensions only
- Do not scale from drawing
- Contractors shall confirm all dimensions on-site prior to commencing any work or producing any shop drawings
- All materials to be used in accordance with the manufacturer's specifications and instructions and shall comply with the relevant Australian Standards
- Copyright of this drawing and design remain the property of Greenbox Architecture Pty Ltd
- Nominated Architect - Gerard Page; NSW reg No.7247, NZ reg No.3715, Vic reg No.17664, SA reg No.3061, QLD reg No.4538, WA reg No.2489

Proponent
EMKC3

Project
Data Centre
51 Huntingwood Drive, Huntingwood

Scale	1 : 200
Sheet	A0
Scale Bar	1:100 0 1 2 3 5m
Drawn By	RT/WW/FM
Project Status	ISSUE FOR SSDA
Checked By	DK
Drawing Title	PART B - L2
Approved By	AO
Job Number	210043
Drawing Number	DA111
Issue	G

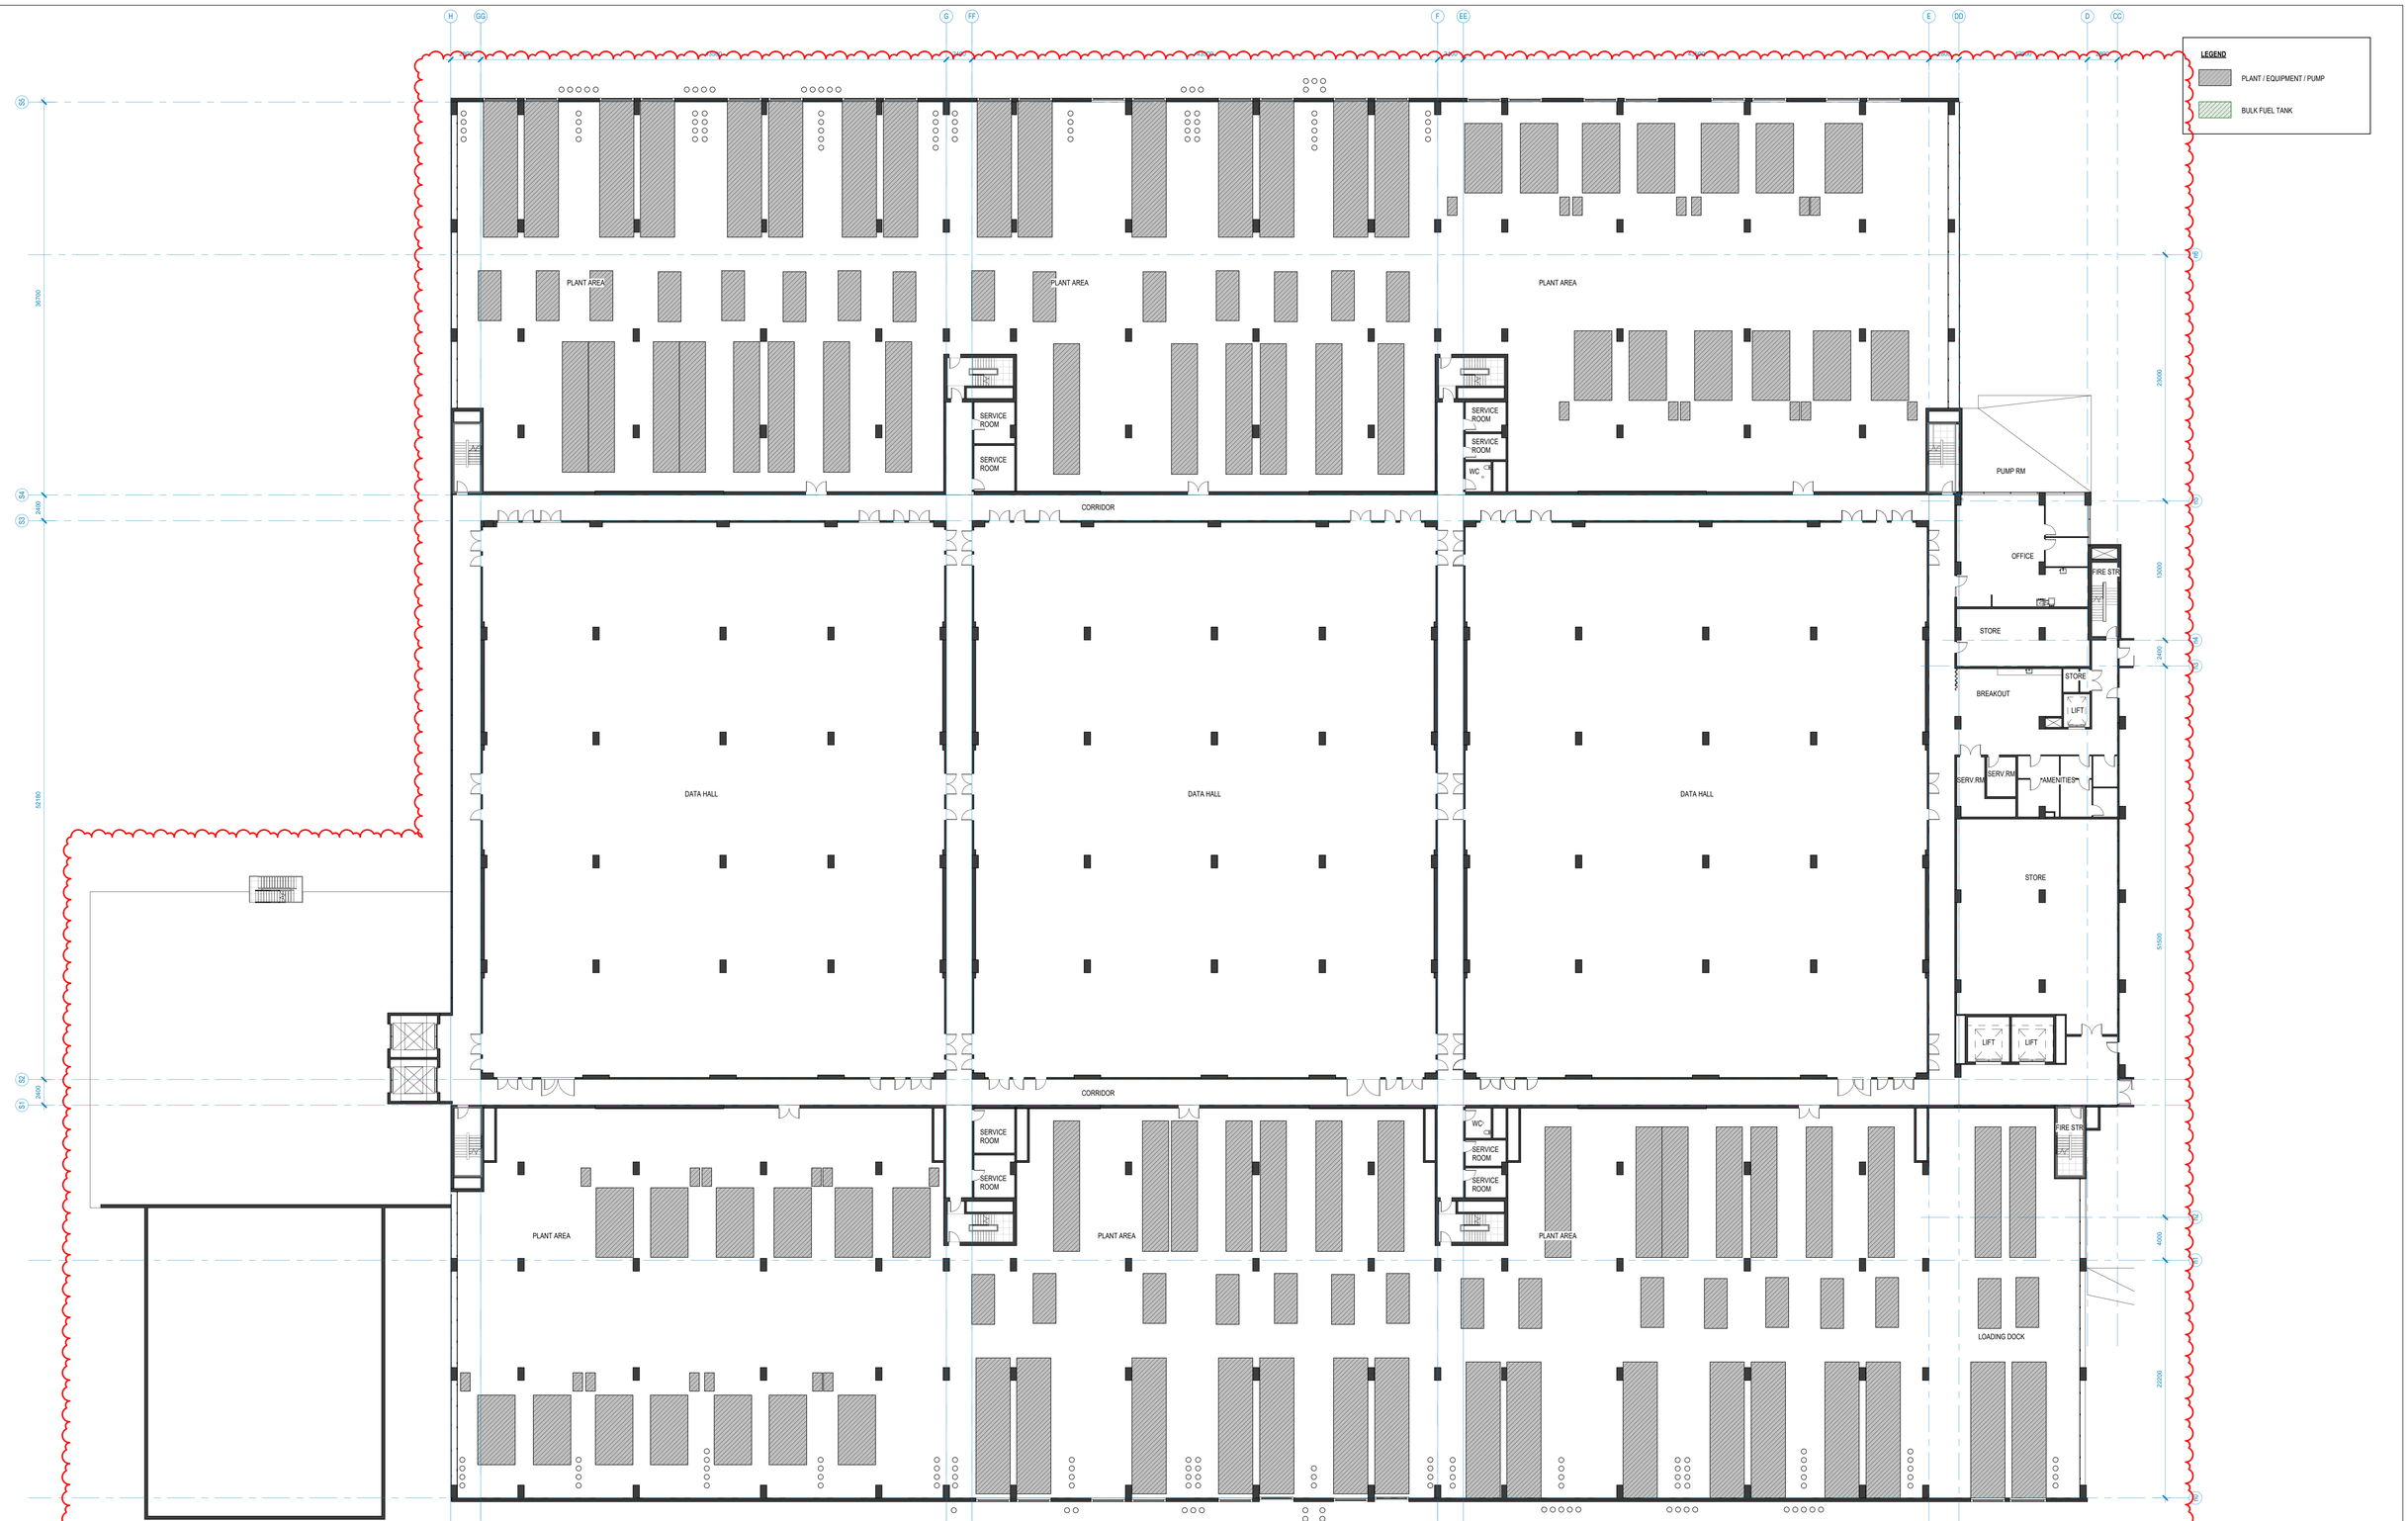

L3 PART B | L3 - L5 PLAN (TYPICAL)

1 : 200

ISSUE FOR SSDA

N

Key Plan

Issue	Date	Description
A	2022.03.31	Preliminary DA
B	2022.04.04	PRE-SCOPING
C	2022.04.27	DRAFT UPDATES
D	2022.05.20	ISSUE FOR SSDA
E	2022.07.11	ISSUE FOR SSDA
F	2023.04.20	ISSUE FOR SSDA
G	2025.02.14	ISSUE FOR SSDA
H	2026.04.17	SSDA MOD 1 ISSUE


Notes

Greenbox
+61 2 8069 8930
LEVEL 22
68 PITT STREET
SYDNEY NSW 2000 AUSTRALIA
GREENBOX ARCHITECTURE PTY LTD
ABN: 79 139 779 058
ISO 9001 CERTIFIED QUALITY SYSTEM

- Use written dimensions only
- Do not scale from drawing
- Contractors shall confirm all dimensions on-site prior to commencing any work or producing any shop drawings
- All materials to be used in accordance with the manufacturer's specifications and instructions and shall comply with the relevant Australian Standards
- Copyright of this drawing and design remain the property of Greenbox Architecture Pty Ltd
- Nominated Architect - Gerard Page: NSW reg No.7247, NZ reg No.3715, Vic reg No.17654, SA reg No.3061, QLD reg No.4538, WA reg No.2489

Proponent: EMKC³	Scale: 1 : 200	Sheet: A0	Scale Bar: 1:100 0 1 2 3 5m
	Drawn By: RT/WW/FM		Project Status: **ISSUE FOR SSDA**
Project: Data Centre, 51 Huntingwood Drive, Huntingwood	Checked By: DK		Drawing Title: **PART B - L3**
	Approved By: AO		
	Job Number: 210043	Drawing Number: DA112	Issue: H

A0

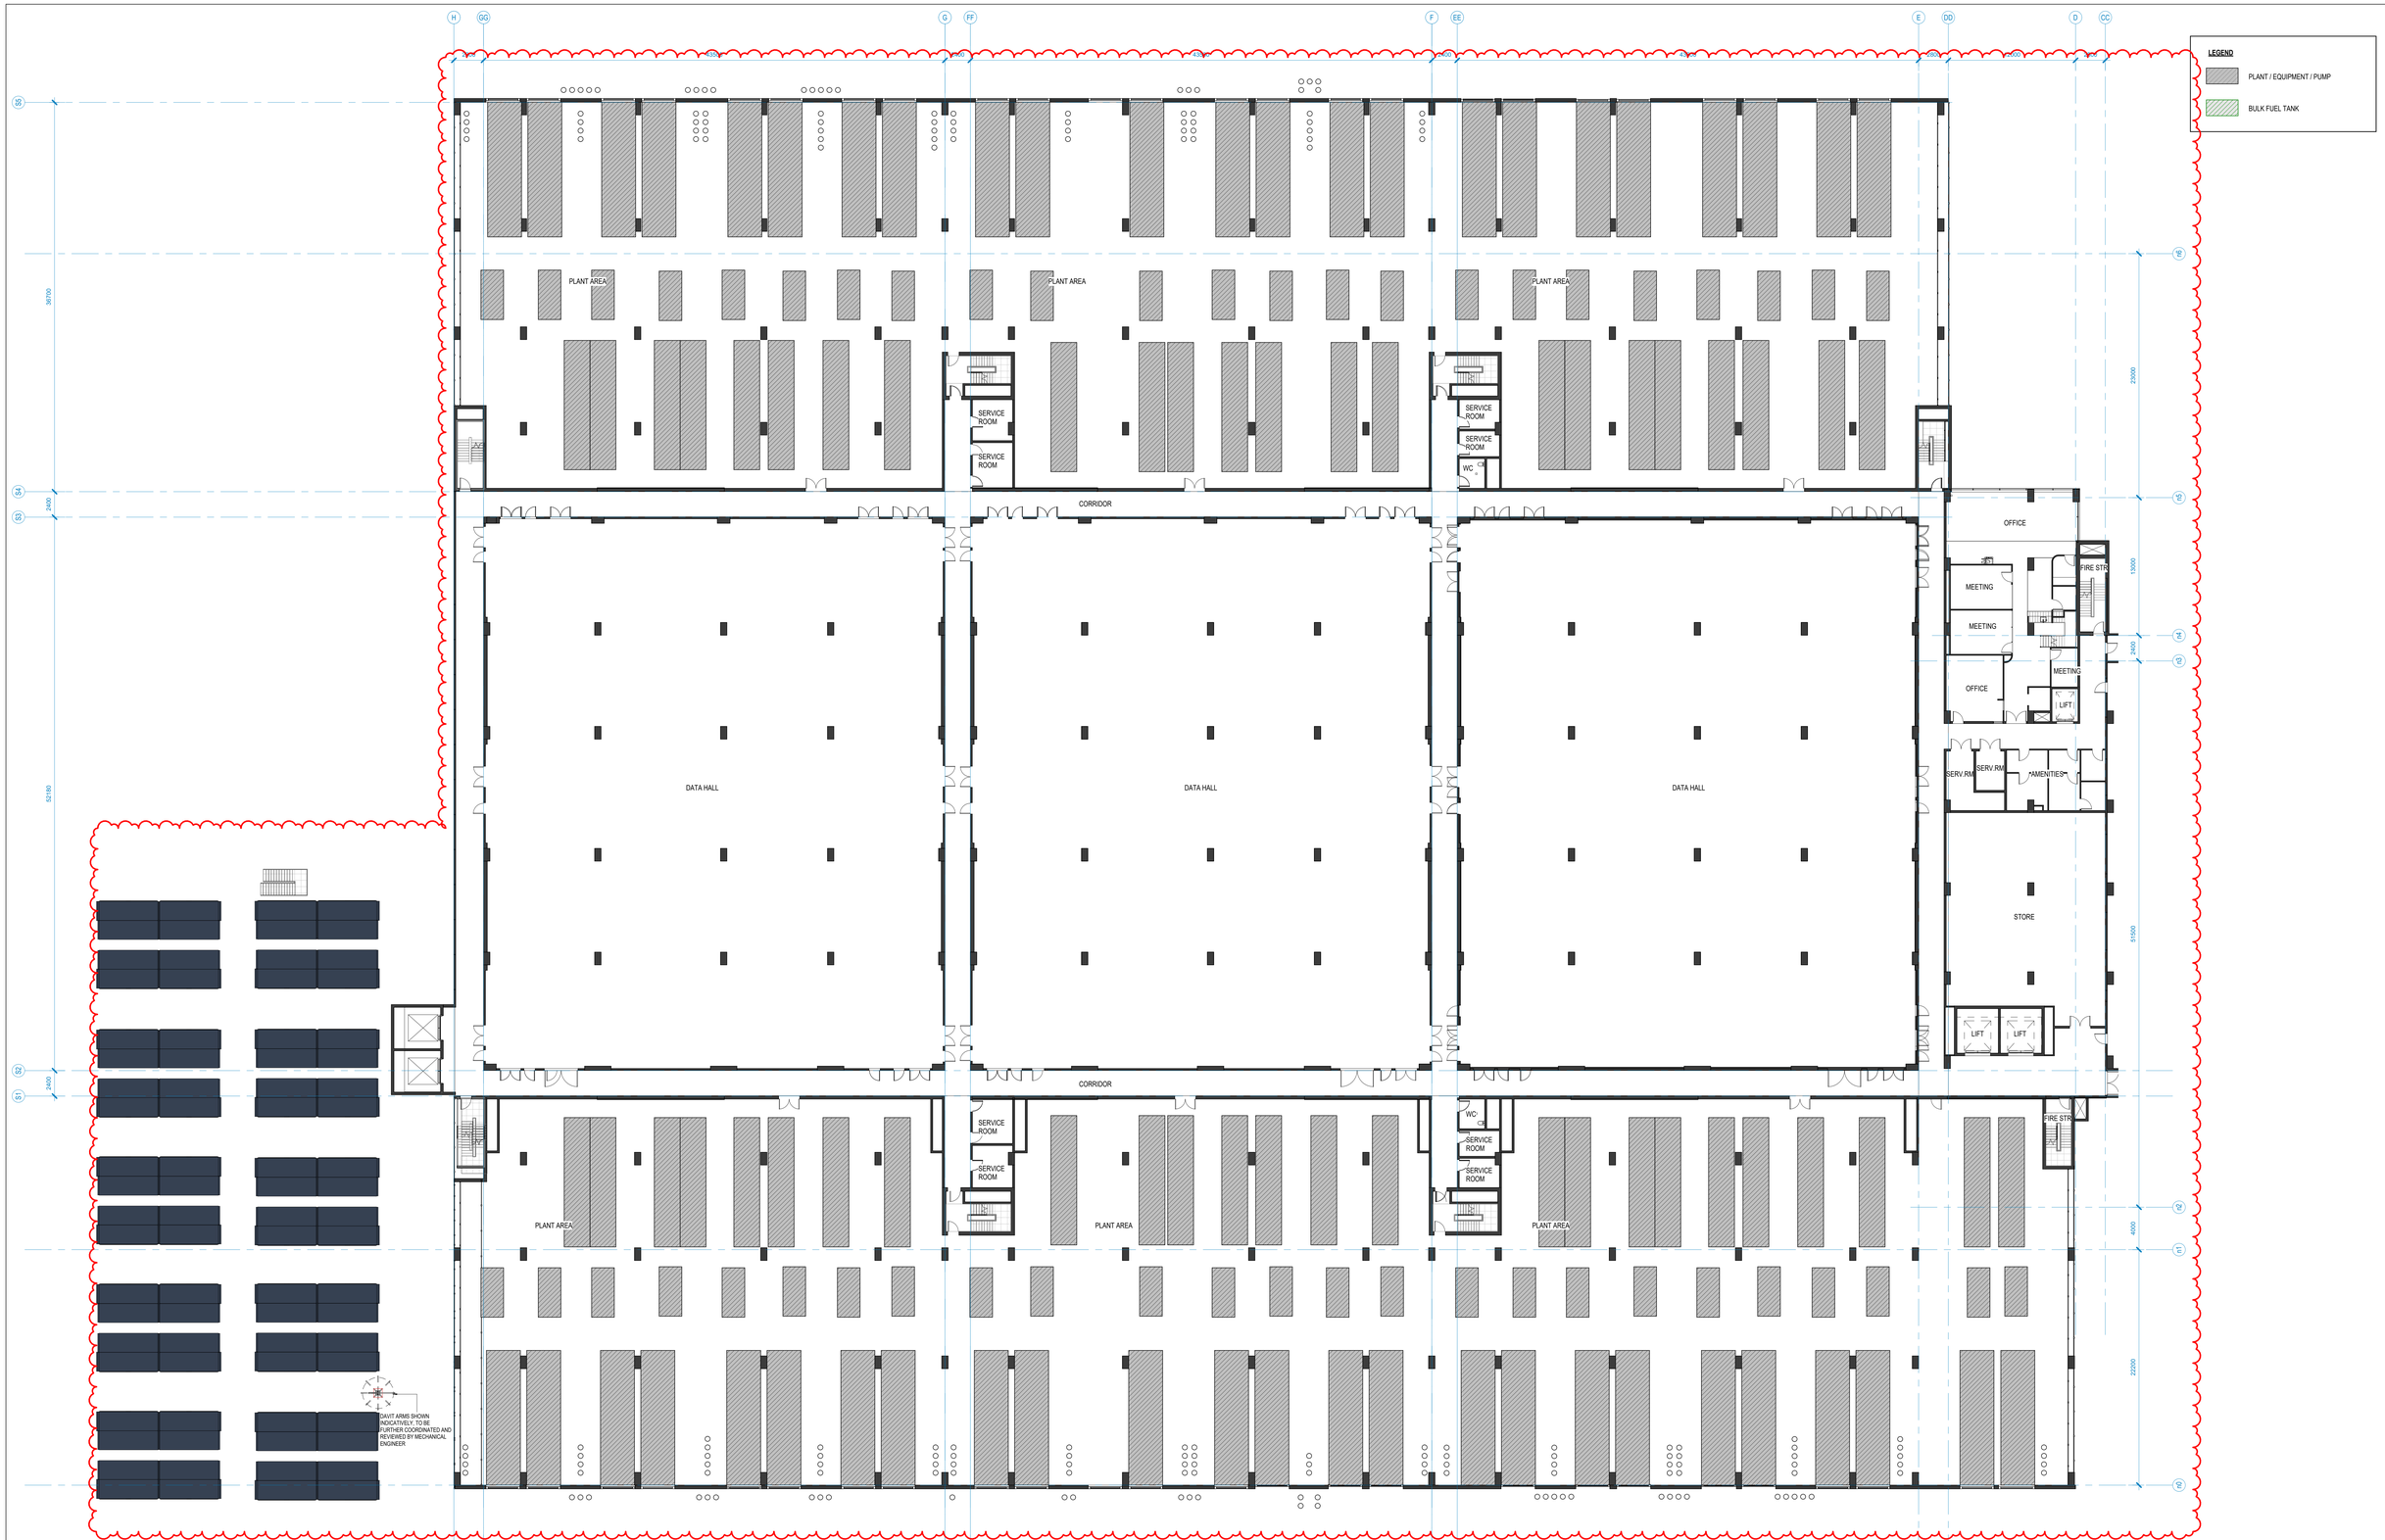

L4 PART B - L4 - L6 (TYPICAL)

1 : 200

ISSUE FOR SSDA

Key Plan

Issue	Date	Description
A	2026.04.17	SSDA MOD 1 ISSUE

Notes

Greenbox


+61 2 8069 8930
LEVEL 22
68 PITT STREET
SYDNEY NSW 2000 AUSTRALIA


GREENBOX ARCHITECTURE PTY LTD
ABN: 79 139 779 098
ISO 9001 CERTIFIED QUALITY SYSTEM

- Use written dimensions only
- Do not scale from drawing
- Contractors shall confirm all dimensions on-site prior to commencing any work or producing any shop drawings
- All materials to be used in accordance with the manufacturer's specifications and instructions and shall comply with the relevant Australian Standards
- Copyright of this drawing and design remain the property of Greenbox Architecture Pty Ltd
- Nominated Architect – Gerard Page; NSW reg No.7247, NZ reg No.3715, Vic reg No.17654, SA reg No.3061, QLD reg No.4538, WA reg No.2489


Proponent	EMKC3
Project	Data Centre 51 Huntingwood Drive, Huntingwood
Scale	1 : 200
Sheet	A0
Scale Bar	1:100 0 1 2 3 5m
Drawn By	RT/WW/FM
Checked By	DK
Approved By	AO
Project Status	**ISSUE FOR SSDA**
Drawing Title	**PART B - L4 - L6 (TYPICAL)**
Job Number	210043
Drawing Number	DA113
Issue	A

A0

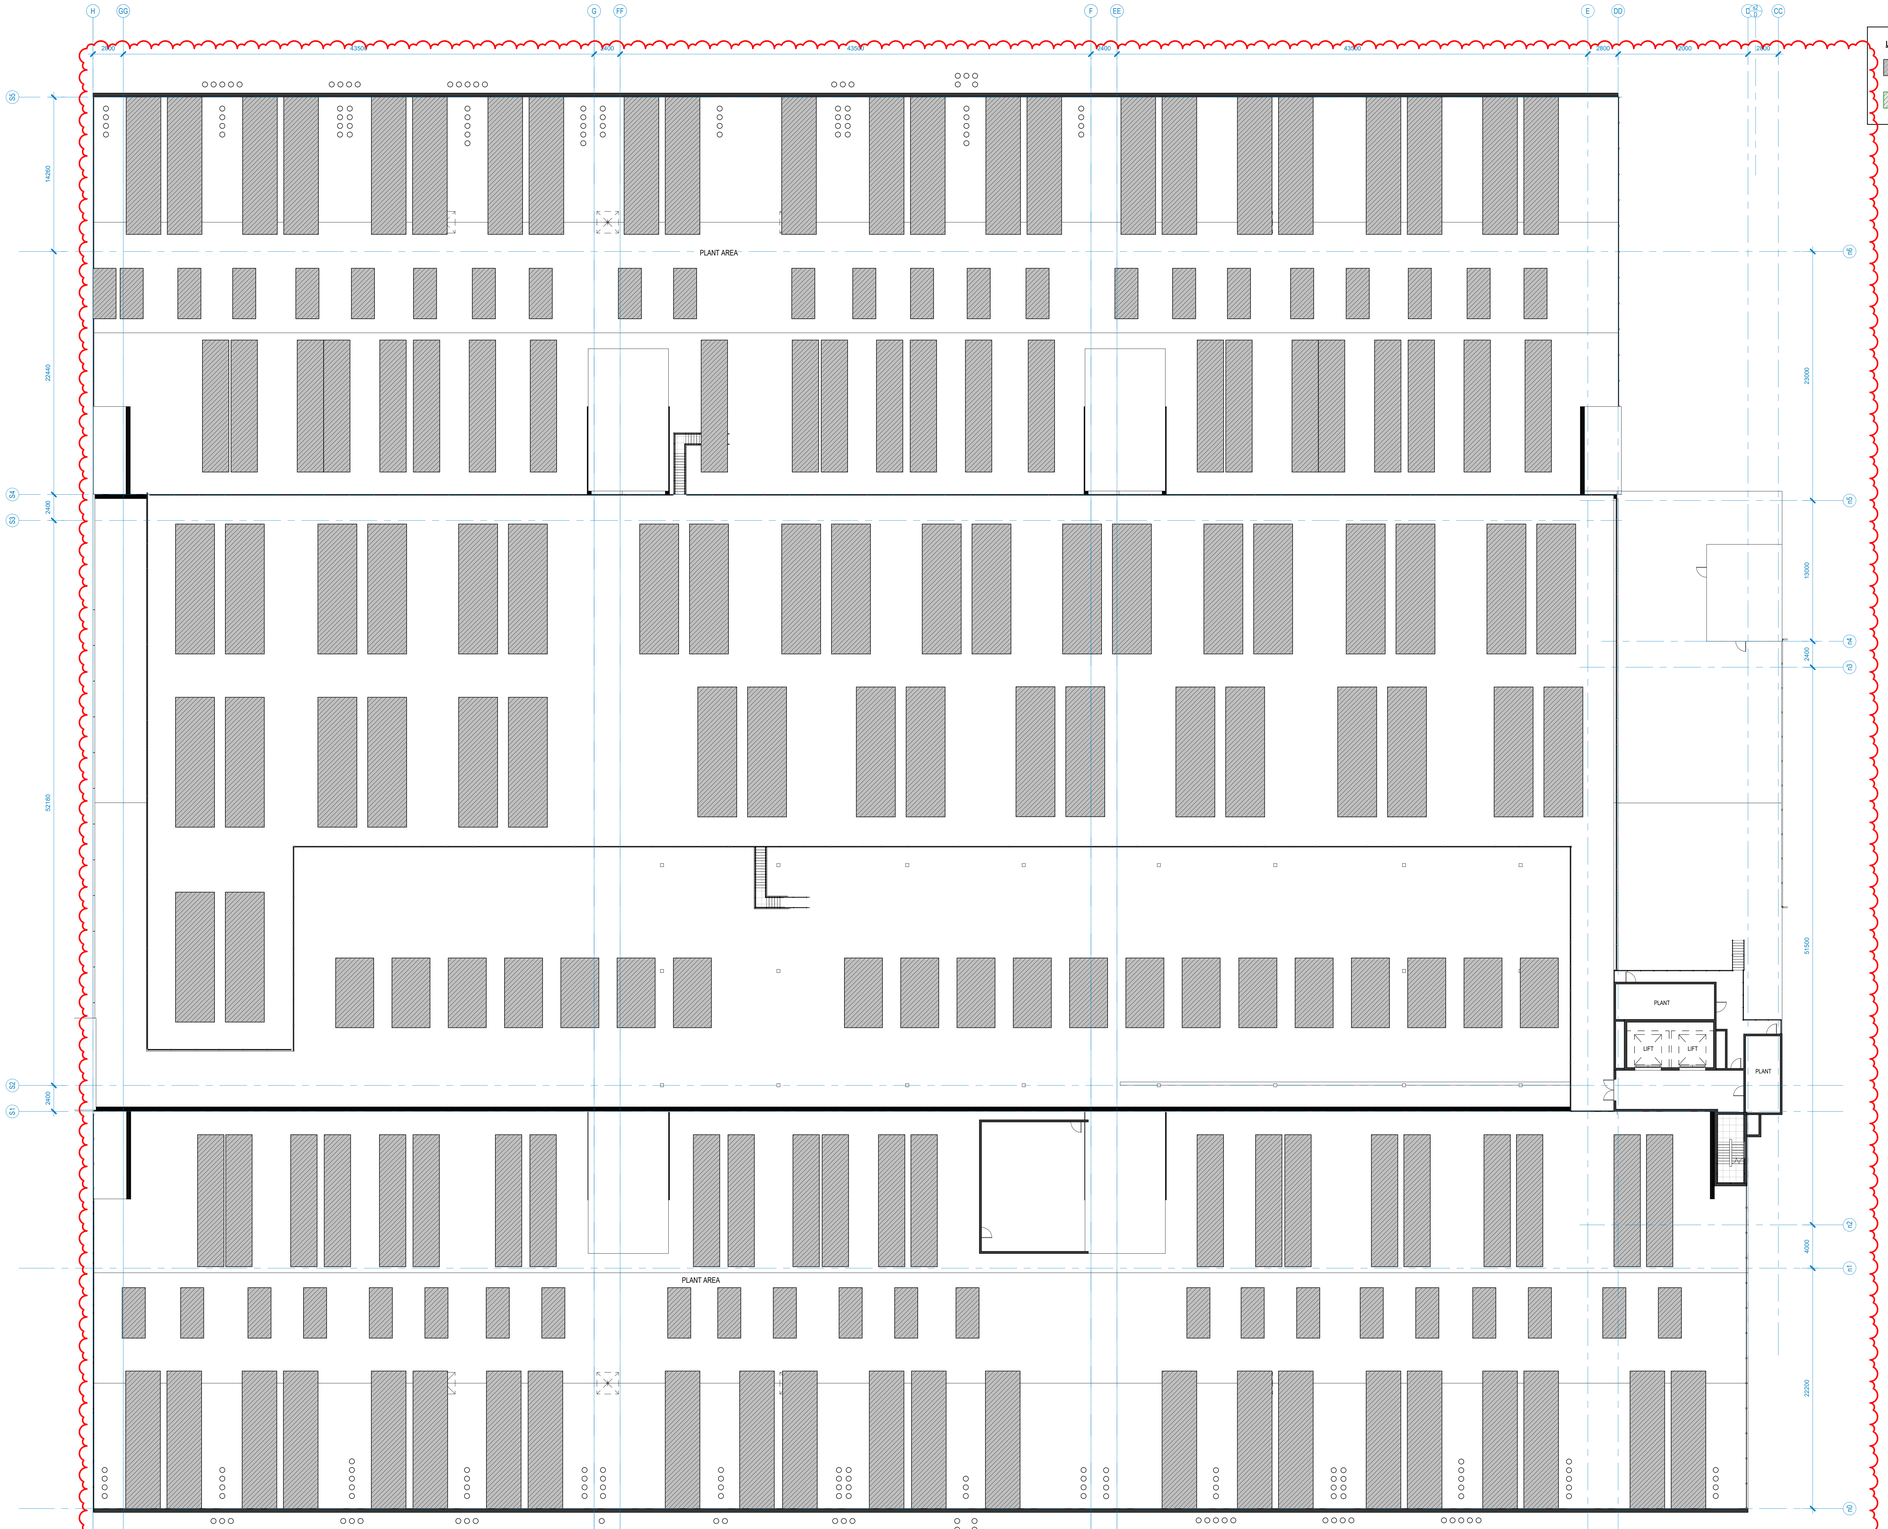
LEGEND
PLANT / EQUIPMENT / PUMP
BULK FUEL TANK
PLANT AREA
PLANT AREA
PLANT
LIFT
LIFT
PLANT
H
GG
G
FF
F
EE
E
DD
D
CC
SS
SR
SQ
SP
SO
SN
SM
SL
SK
SJ
SH
SG
SF
SE
SD
SC
SB
SA
RZ
RY
RX
RW
RV
RU
RT
RS
RR
RQ
RP
RO
RN
RM
RL
RK
RJ
RH
RG
RF
RE
RD
RC
RB
RA
QZ
QY
QX
QW
QV
QU
QT
QS
QR
QQ
QP
QO
QN
QM
QL
QK
QJ
QH
QG
QF
QE
QD
QC
QB
QA
PZ
PY
PX
PW
PV
PU
PT
PS
PR
PQ
PP
PO
PN
PM
PL
PK
PJ
PH
PG
PF
PE
PD
PC
PB
PA
OZ
OY
OX
OW
OV
OU
OT
OS
OR
OQ
OP
OO
ON
OM
OL
OK
OJ
OH
OG
OF
OE
OD
OC
OB
OA
NZ
NY
NX
NW
NV
NU
NT
NS
NR
NQ
NP
NO
NN
NM
NL
NK
NJ
NH
NG
NF
NE
ND
NC
NB
NA
MZ
MY
MX
MW
MV
MU
MT
MS
MR
MQ
MP
MO
MN
MM
ML
MK
MJ
MH
MG
MF
ME
MD
MC
MB
MA
LZ
LY
LX
LW
LV
LU
LT
LS
LR
LQ
LP
LO
LN
LM
LL
LK
LJ
LH
LG
LF
LE
LD
LC
LB
LA
KZ
KY
KX
KW
KV
KU
KT
KS
KR
KQ
KP
KO
KN
KM
KL
KK
KJ
KH
KG
KF
KE
KD
KC
KB
KA
JZ
JY
JX
JW
JV
JU
JT
JS
JR
JQ
JP
JO
JN
JM
JL
JK
JJ
JH
JG
JF
JE
JD
JC
JB
JA
IZ
IY
IX
IW
IV
IU
IT
IS
IR
IQ
IP
IO
IN
IM
IL
IK
IJ
IH
IG
IF
IE
ID
IC
IB
IA
HZ
HY
HX
HW
HV
HU
HT
HS
HR
HQ
HP
HO
HN
HM
HL
HK
HJ
HH
HG
HF
HE
HD
HC
HB
HA
GZ
GY
GX
GW
GV
GU
GT
GS
GR
GQ
GP
GO
GN
GM
GL
GK
GJ
GH
GG
GF
GE
GD
GC
GB
GA
FZ
FY
FX
FW
FV
FU
FT
FS
FR
FQ
FP
FO
FN
FM
FL
FK
FJ
FH
FG
FF
FE
FD
FC
FB
FA
EZ
EY
EX
EW
EV
EU
ET
ES
ER
EQ
EP
EO
EN
EM
EL
EK
EJ
EH
EG
EF
EE
ED
EC
EB
EA
DZ
DY
DX
DW
DV
DU
DT
DS
DR
DQ
DP
DO
DN
DM
DL
DK
DJ
DH
DG
DF
DE
DD
DC
DB
DA
CZ
CY
CX
CW
CV
CU
CT
CS
CR
CQ
CP
CO
CN
CM
CL
CK
CJ
CH
CG
CF
CE
CD
CC
CB
CA
BZ
BY
BX
BW
BV
BU
BT
BS
BR
BQ
BP
BO
BN
BM
BL
BK
BJ
BH
BG
BF
BE
BD
BC
BB
BA
AZ
AY
AX
AW
AV
AU
AT
AS
AR
AQ
AP
AO
AN
AM
AL
AK
AJ
AH
AG
AF
AE
AD
AC
AB
AA
43800
43800
43800

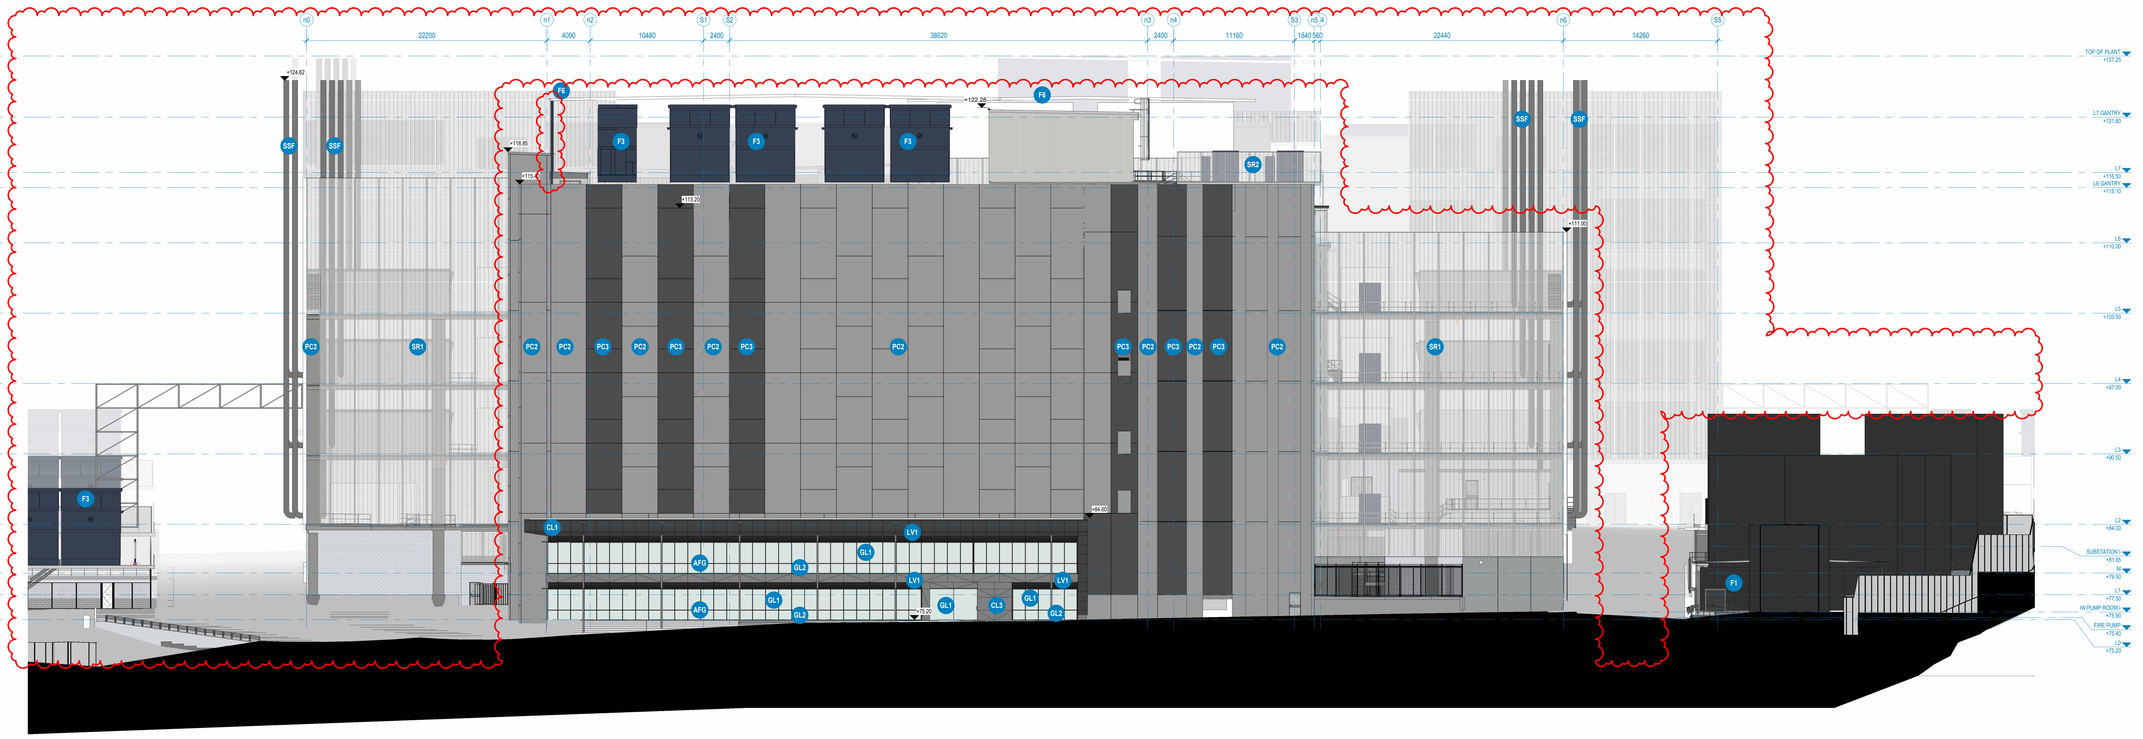

N PART A | NORTH ELEVATION
1 : 200

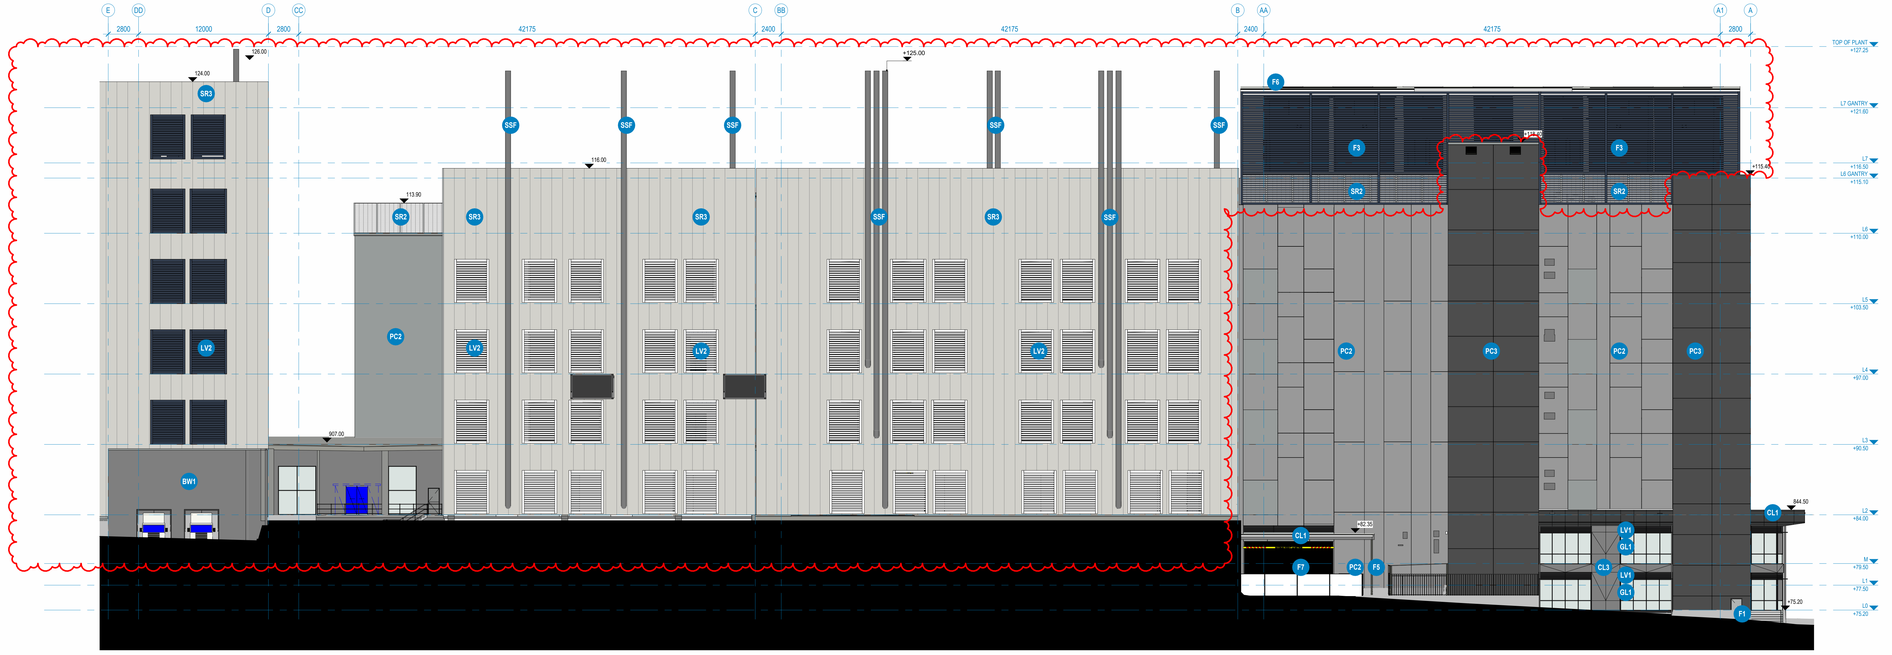

E PART A | EAST ELEVATION
1 : 200

ISSUE FOR SSDA

Key Plan

Issue	Date	Description
A	2022.03.28	Preliminary DA
B	2022.03.31	Preliminary DA
C	2022.04.04	PRE-SCOPING
D	2022.04.27	DRAFT UPDATES
E	2022.05.09	DRAFT UPDATES
F	2022.05.20	ISSUE FOR SSDA
G	2022.07.11	ISSUE FOR SSDA
H	2023.04.20	ISSUE FOR SSDA
I	2023.08.31	ISSUD FOR SSDA
J	2025.02.14	ISSUE FOR SSDA
K	2026.04.17	SSDA MOD 1 ISSUE

Notes


Greenbox
+61 2 8069 8930
LEVEL 22
68 PITT STREET
SYDNEY NSW 2000 AUSTRALIA

GREENBOX ARCHITECTURE PTY LTD
ABN: 79 139 779 098
ISO 9001 CERTIFIED QUALITY SYSTEM

- Use written dimensions only
- Do not scale from drawing
- Contractors shall confirm all dimensions on-site prior to commencing any work or producing any shop drawings
- All materials to be used in accordance with the manufacturer's specifications and instructions and shall comply with the relevant Australian Standards
- Copyright of this drawing and design remain the property of Greenbox Architecture Pty Ltd
- Nominated Architect - Gerard Page; NSW reg No.7247, NZ reg No.3715, Vic reg No.17654, SA reg No.3061, QLD reg No.4538, WA reg No.2489

Proponent: EMKC³	Scale: 1 : 200	Sheet: A0	Scale Bar: 1:200 0 1 2 3 5 10m
	Drawn By: RT/WW/FM		Project Status: **ISSUE FOR SSDA**
Project: Data Centre, 51 Huntingwood Drive, Huntingwood	Checked By: DK		Drawing Title: **PART A - BUILDING ELEVATION**
	Approved By: AO		
	Job Number: 210043	Drawing Number: DA201	Issue: K

A0

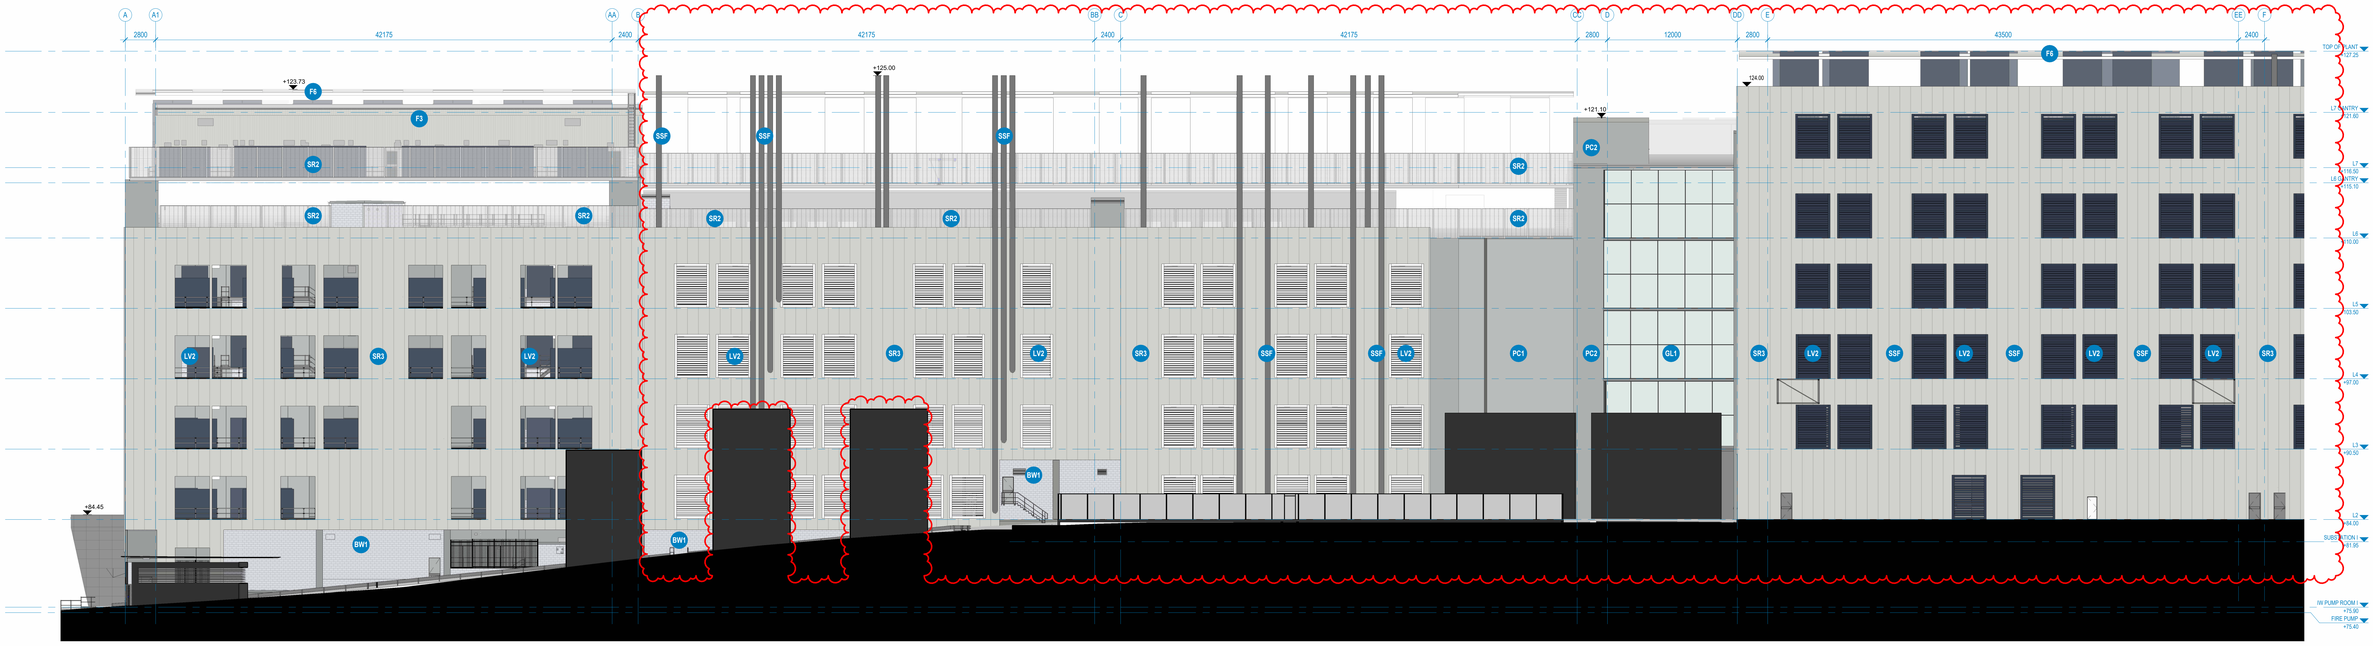

W PART A | WEST ELEVATION
1 : 200

ISSUE FOR SSDA

Key Plan

Issue	Date	Description
A	2022.03.28	Preliminary DA
B	2022.03.31	Preliminary DA
C	2022.04.04	PRE-SCOPING
D	2022.04.27	DRAFT UPDATES
E	2022.05.09	DRAFT UPDATES
F	2022.05.20	ISSUE FOR SSDA
G	2022.07.11	ISSUE FOR SSDA
H	2023.04.20	ISSUE FOR SSDA
I	2026.04.17	SSDA MOD 1 ISSUE

Notes

Greenbox
+61 2 8069 8930
LEVEL 22
68 PITT STREET
SYDNEY NSW 2000 AUSTRALIA

GREENBOX ARCHITECTURE PTY LTD
ABN: 79 139 779 098
ISO 9001 CERTIFIED QUALITY SYSTEM


- Use written dimensions only
- Do not scale from drawing
- Contractors shall confirm all dimensions on-site prior to commencing any work or producing any shop drawings
- All materials to be used in accordance with the manufacturer's specifications and instructions and shall comply with the relevant Australian Standards
- Copyright of this drawing and design remain the property of Greenbox Architecture Pty Ltd
- Nominated Architect - Gerard Page: NSW reg No.7247, NZ reg No.3715, Vic reg No.17684, SA reg No.3061, QLD reg No.4538, WA reg No.2489

Proponent: EMKC³	Scale: 1 : 200	Sheet: A0	Scale Bar: 1:200 0 1 2 3 5 10m
	Drawn By: RTW/WF/M		Project Status: ISSUE FOR SSDA
Project: Data Centre, 51 Huntingwood Drive, Huntingwood	Checked By: DK		Drawing Title: PART A - BUILDING ELEVATION
	Approved By: AO		
	Job Number: 210043		Drawing Number: DA202 Issue: I

A0



X PART A | SECTION X
1 : 200

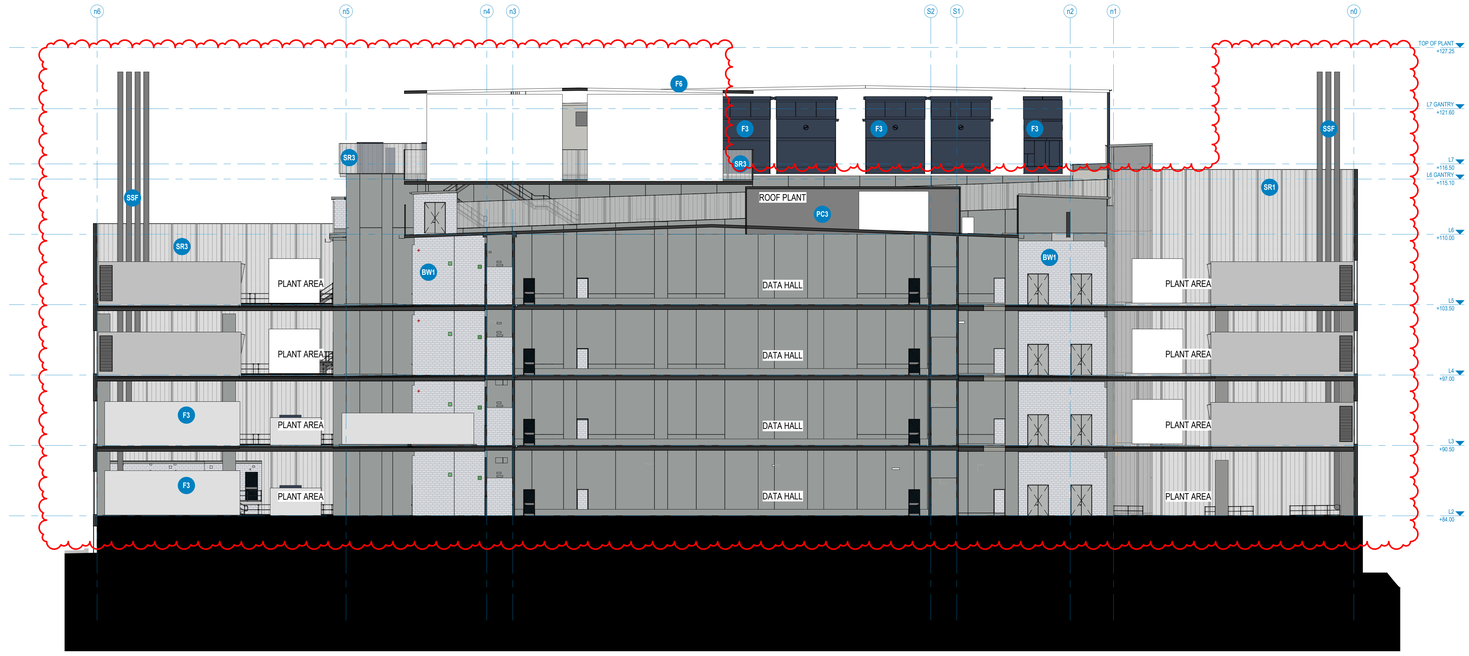

Y PART A | SECTION Y
1 : 200

ISSUE FOR SSDA

Key Plan

Issue	Date	Description
A	2022.04.27	DRAFT UPDATES
B	2022.05.20	ISSUE FOR SSDA
C	2022.07.11	ISSUE FOR SSDA
D	2023.04.20	ISSUE FOR SSDA
E	2026.04.17	SSDA MOD 1 ISSUE

Notes

Greenbox
+61 2 8069 8930
LEVEL 22
68 PITT STREET
SYDNEY NSW 2000 AUSTRALIA
GREENBOX ARCHITECTURE PTY LTD
ABN: 79 139 779 098
ISO 9001 CERTIFIED QUALITY SYSTEM

- Use written dimensions only
- Do not scale from drawing
- Contractors shall confirm all dimensions on-site prior to commencing any work or producing any shop drawings
- All materials to be used in accordance with the manufacturer's specifications and instructions and shall comply with the relevant Australian Standards
- Copyright of this drawing and design remain the property of Greenbox Architecture Pty Ltd
- Nominated Architect - Gerard Page; NSW reg No.7247, NZ reg No.3715, Vic reg No.17654, SA reg No.3061, QLD reg No.4538, WA reg No.2489

Proponent: EMKC³	Scale: 1 : 200	Sheet: A0	Scale Bar: 1:200 0 1 2 3 5 10m
	Drawn By: RT/WW/FM		Project Status: **ISSUE FOR SSDA**
Project: Data Centre, 51 Huntingwood Drive, Huntingwood	Checked By: DK		Drawing Title: **PART A - BUILDING SECTION**
	Approved By: AO		
	Job Number: 210043	Drawing Number: DA203	Issue: E


A0



E PART B | EAST ELEVATION
1 : 200

ISSUE FOR SSDA

Key Plan

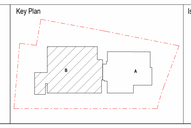

Issue	Date	Description
A	2022.03.28	Preliminary DA
B	2022.03.31	Preliminary DA
C	2022.04.04	PRE-SCOPING
D	2022.04.27	DRAFT UPDATES
E	2022.05.09	DRAFT UPDATES
F	2022.05.20	ISSUE FOR SSDA
G	2022.07.11	ISSUE FOR SSDA
H	2023.04.20	ISSUE FOR SSDA
I	2025.02.14	ISSUE FOR SSDA
J	2026.04.17	SSDA MOD 1 ISSUE

Notes


Greenbox
+61 2 8069 8930
LEVEL 22
68 PITT STREET
SYDNEY NSW 2000 AUSTRALIA

GREENBOX ARCHITECTURE PTY LTD
ABN: 79 139 779 058
ISO 9001 CERTIFIED QUALITY SYSTEM

- Use written dimensions only
- Do not scale from drawing
- Contractors shall confirm all dimensions on-site prior to commencing any work or producing any shop drawings
- All materials to be used in accordance with the manufacturer's specifications and instructions and shall comply with the relevant Australian Standards
- Copyright of this drawing and design remain the property of Greenbox Architecture Pty Ltd
- Nominated Architect - Gerard Page: NSW reg No.7247, NZ reg No.3715, Vic reg No.17654. SA reg No.3061, QLD reg No.4538, WA reg No.2489

Proponent: EMKC3	Scale: 1 : 200	Sheet: A0	Scale Bar: 1:100 0 1 2 3 5m
	Drawn By: RT/WW/FM		Project Status: **ISSUE FOR SSDA**
Project: Data Centre, 51 Huntingwood Drive, Huntingwood	Checked By: DK		Drawing Title: **PART B - BUILDING ELEVATION**
	Approved By: AO		
	Job Number: 210043	Drawing Number: DA211	Issue: J

A0

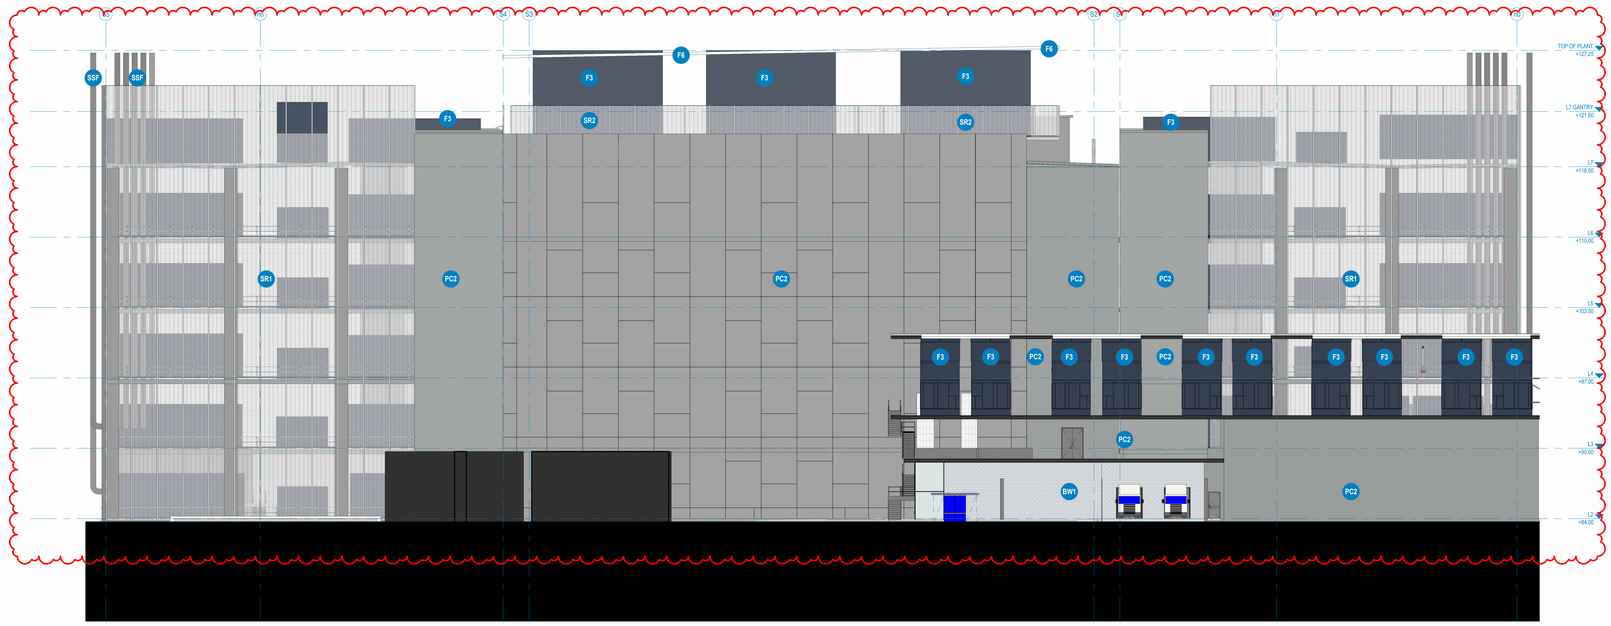

S PART B | SOUTH ELEVATION
1 : 200



W PART B | WEST ELEVATION
1 : 200

ISSUE FOR SSDA

A0

Key Plan

Issue	Date	Description
A	2022.03.28	Preliminary DA
B	2022.03.31	Preliminary DA
C	2022.04.04	PRE-SCOPING
D	2022.04.27	DRAFT UPDATES
E	2022.05.09	DRAFT UPDATES
F	2022.05.20	ISSUE FOR SSDA
G	2022.07.11	ISSUE FOR SSDA
H	2023.04.20	ISSUE FOR SSDA
I	2025.02.14	ISSUE FOR SSDA
J	2026.04.17	SSDA MOD 1 ISSUE

Notes

Greenbox
+61 2 8069 8930
LEVEL 22
68 PITT STREET
SYDNEY NSW 2000 AUSTRALIA


GREENBOX ARCHITECTURE PTY LTD
ABN: 79 139 779 098
ISO 9001 CERTIFIED QUALITY SYSTEM

- Use written dimensions only
- Do not scale from drawing
- Contractors shall confirm all dimensions on-site prior to commencing any work or producing any shop drawings
- All materials to be used in accordance with the manufacturer's specifications and instructions and shall comply with the relevant Australian Standards
- Copyright of this drawing and design remain the property of Greenbox Architecture Pty Ltd
- Nominated Architect - Gerard Page: NSW reg No.7247, NZ reg No.3715, Vic reg No.17664, SA reg No.3061, QLD reg No.4538, WA reg No.2489


Proponent: EMKC3

Project: Data Centre
51 Huntingwood Drive, Huntingwood

Scale: 1 : 200
Sheet: A0
Scale Bar: 1:100 0 1 2 3 5m
Drawn By: RTW/WFM
Checked By: DK
Approved By: AO
Project Status: ISSUE FOR SSDA
Drawing Title: PART B - BUILDING ELEVATION
Job Number: 210043
Drawing Number: DA212
Issue: J

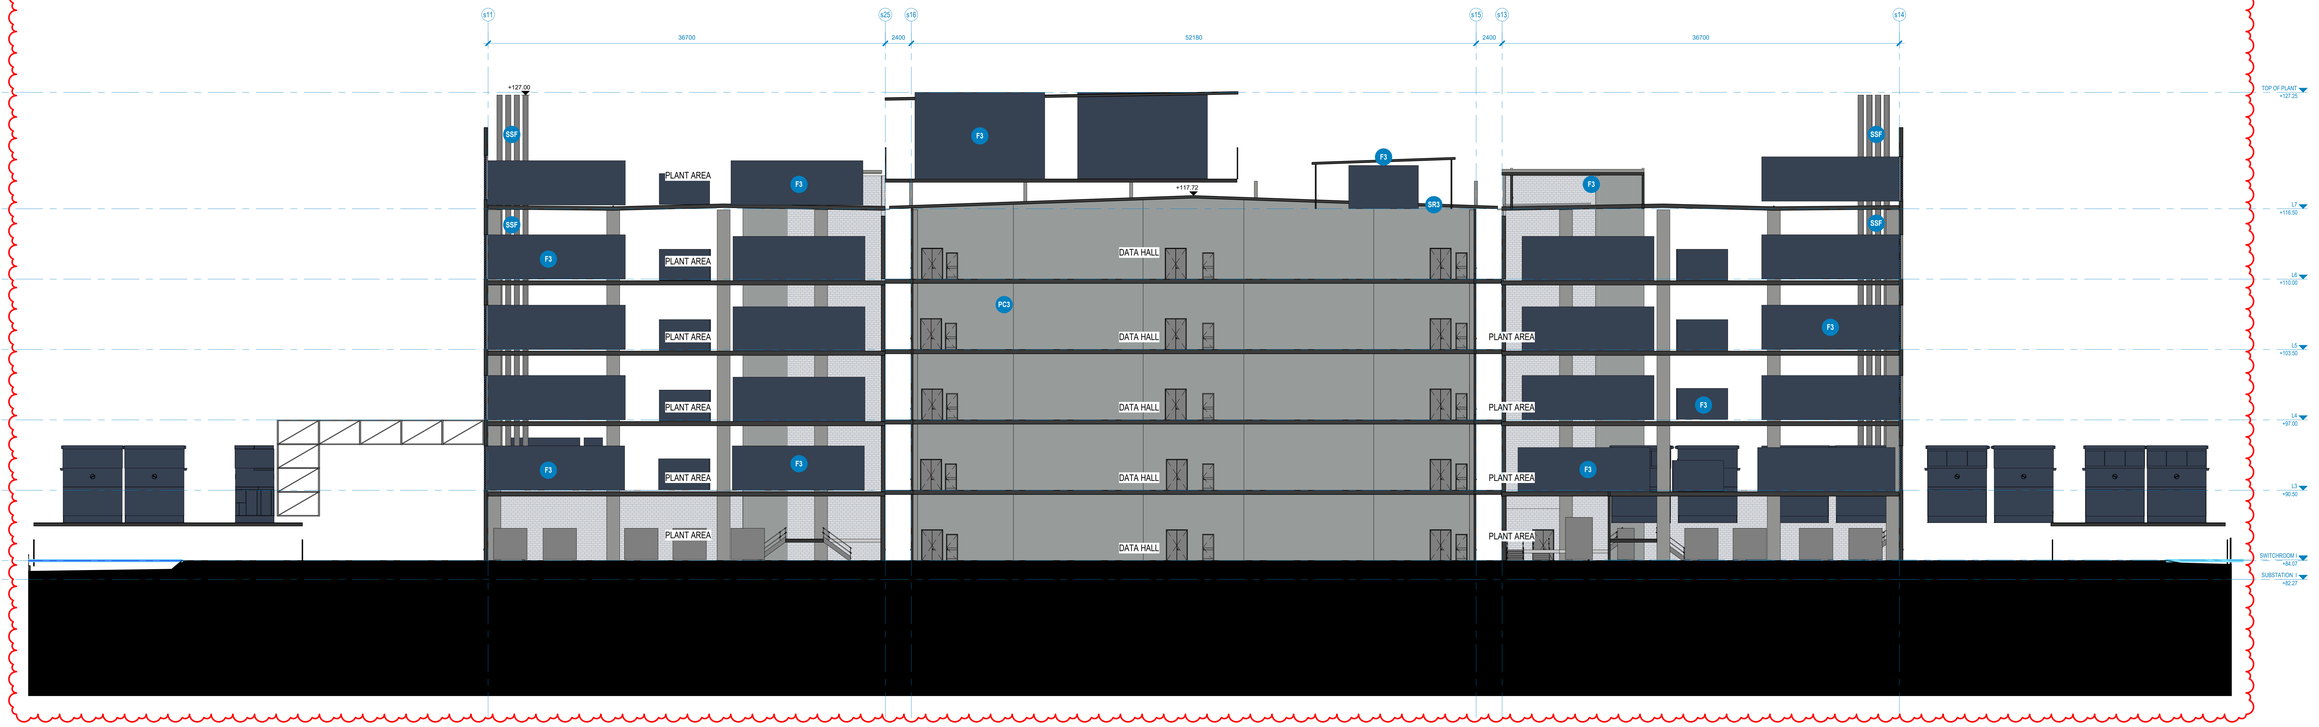


Y PART B | SECTION Y
1 : 200

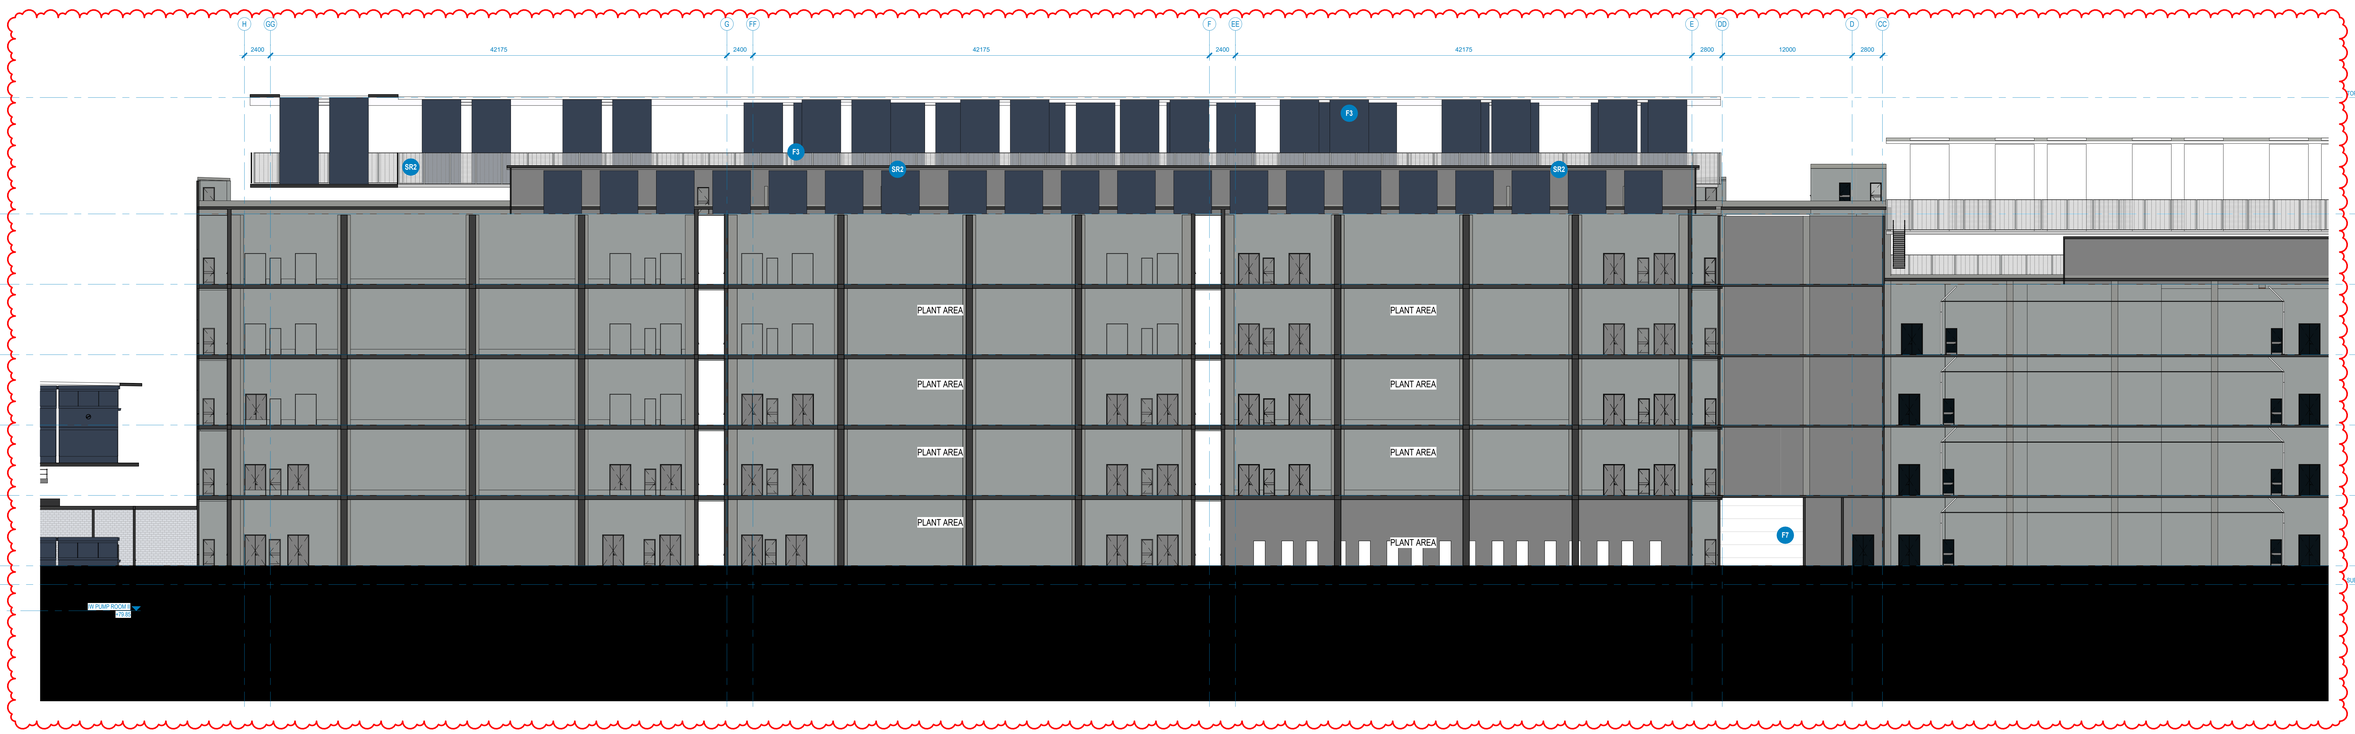

X PART B | SECTION X
1 : 200

ISSUE FOR SSDA

Key Plan

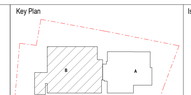

Issue	Date	Description
A	2022.04.27	DRAFT UPDATES
B	2022.05.20	ISSUE FOR SSDA
C	2022.07.11	ISSUE FOR SSDA
D	2023.04.20	ISSUE FOR SSDA
E	2025.02.14	ISSUE FOR SSDA
F	2026.04.17	SSDA MOD 1 ISSUE

Notes


Greenbox
+61 2 8069 8930
LEVEL 22
68 PITT STREET
SYDNEY NSW 2000 AUSTRALIA

GREENBOX ARCHITECTURE PTY LTD
ABN: 79 139 779 036
ISO 9001 CERTIFIED QUALITY SYSTEM


- Use written dimensions only
- Do not scale from drawing
- Contractors shall confirm all dimensions on-site prior to commencing any work or producing any shop drawings
- All materials to be used in accordance with the manufacturer's specifications and instructions and shall comply with the relevant Australian Standards
- Copyright of this drawing and design remain the property of Greenbox Architecture Pty Ltd
- Nominated Architect - Gerard Page: NSW reg No.7247, NZ reg No.3715, Vic reg No.17664, SA reg No.3061, QLD reg No.4538, WA reg No.2489

Proponent: EMKC³	Scale: 1 : 200	Sheet: A0	Scale Bar: 1:100 (0 1 2 3 5m)
	Drawn By: RT/WW/FM		Project Status: **ISSUE FOR SSDA**
Project: Data Centre, 51 Huntingwood Drive, Huntingwood	Checked By: DK		Drawing Title: **PART B - BUILDING SECTION**
	Approved By: AO		
	Job Number: 210043	Drawing Number: DA213	Issue: F


A0

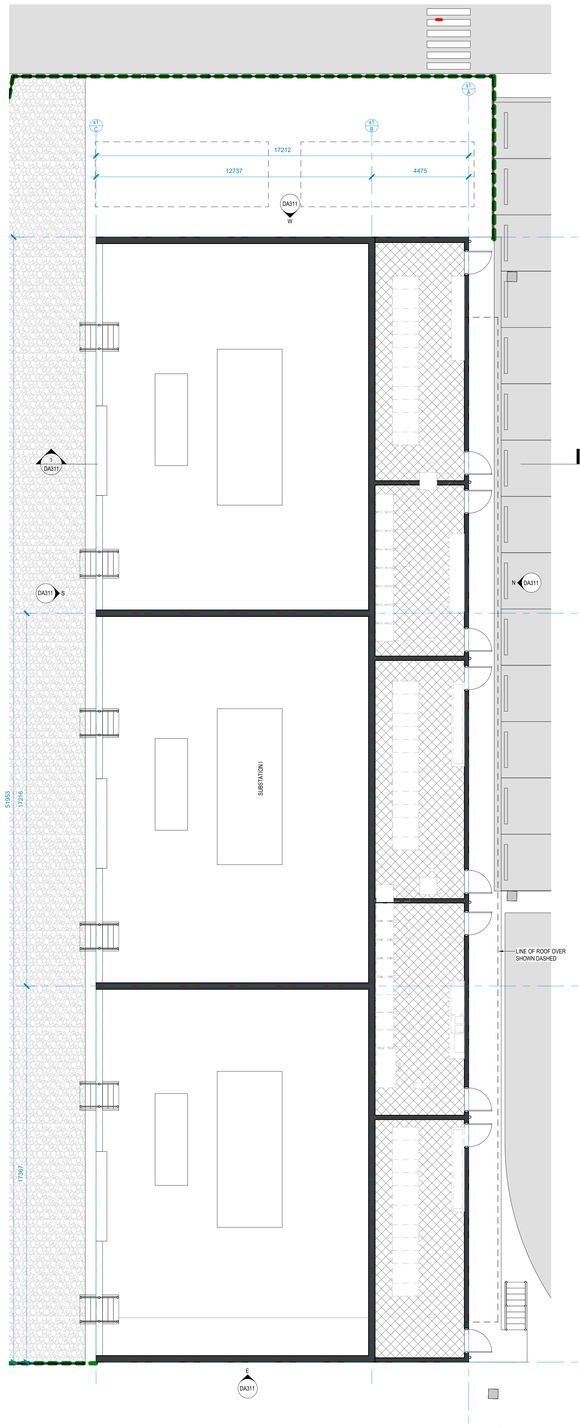


G SUBSTATION 1 | L1
1 : 100

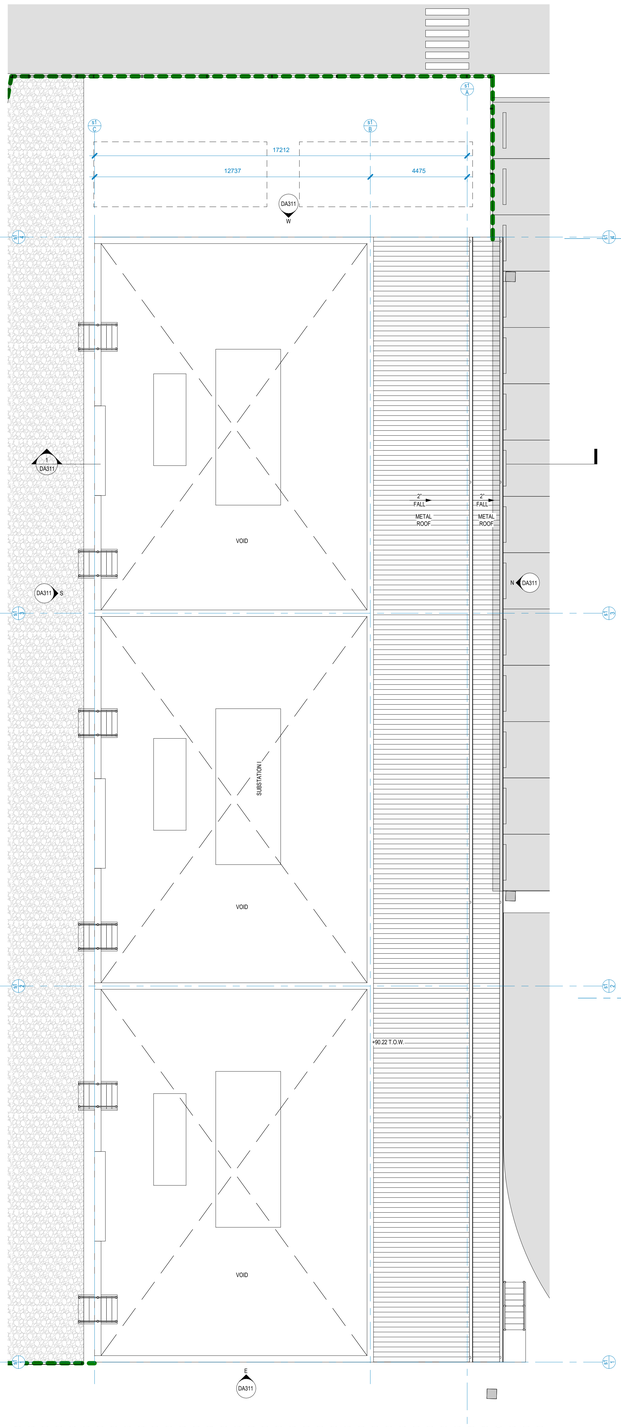


R SUBSTATION 1 | L2 (ROOF)
1 : 100

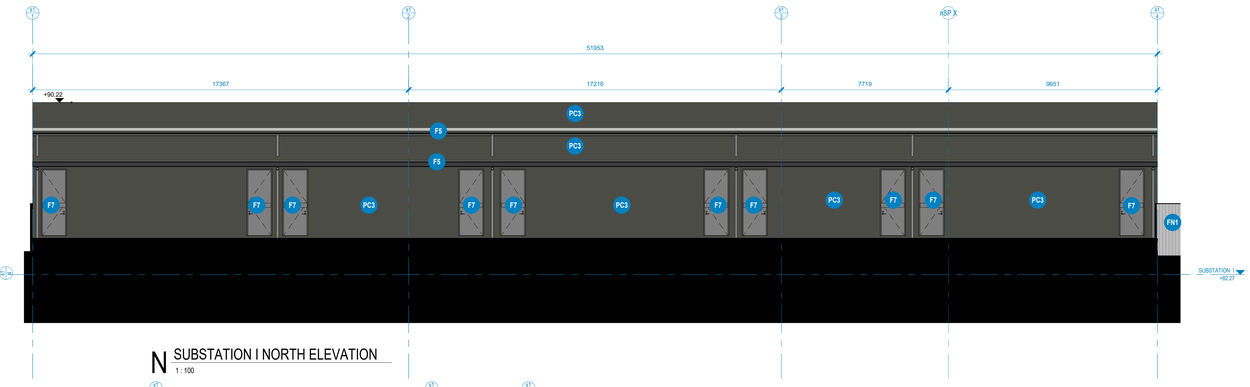


N SUBSTATION I NORTH ELEVATION
1 : 100

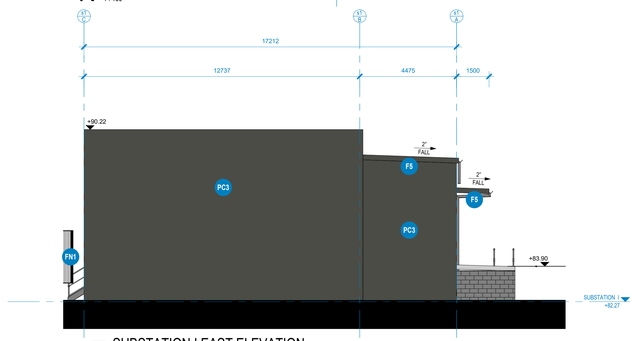


E SUBSTATION I EAST ELEVATION
1 : 100

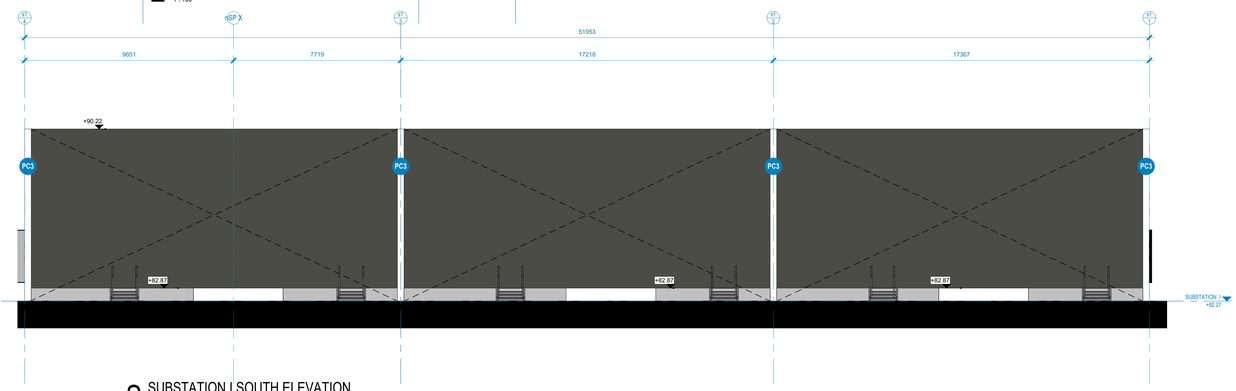

S SUBSTATION I SOUTH ELEVATION
1 : 100

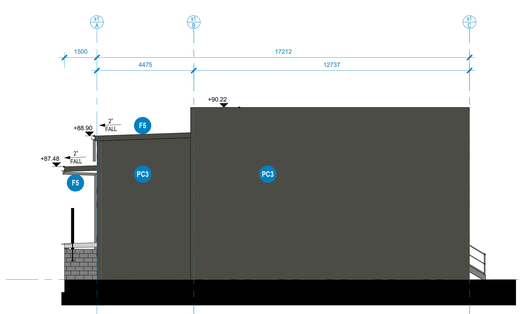

W SUBSTATION I WEST ELEVATION
1 : 100

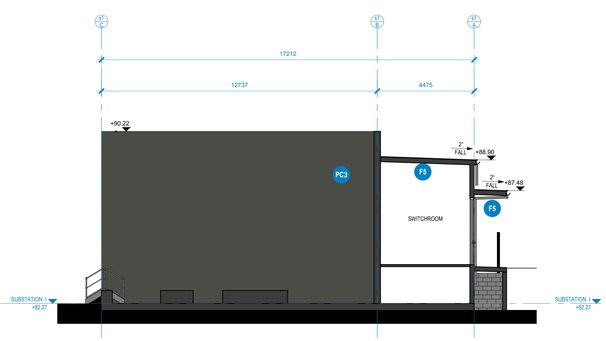

1 SUBSTATION I SECTION
1 : 100

ISSUE FOR SSDA

N

A0

Key Plan

Issue	Date	Description
A	2022.04.27	DRAFT UPDATES
B	2022.05.20	ISSUE FOR SSDA
C	2022.07.11	ISSUE FOR SSDA
D	2023.04.20	ISSUE FOR SSDA
E	2026.04.17	SSDA MOD 1 ISSUE


Notes

Greenbox
+61 2 8069 8930
LEVEL 22
68 PITT STREET
SYDNEY NSW 2000 AUSTRALIA


GREENBOX ARCHITECTURE PTY LTD
ABN: 79 139 779 098
ISO 9001 CERTIFIED QUALITY SYSTEM

- Use written dimensions only
- Do not scale from drawing
- Contractors shall confirm all dimensions on-site prior to commencing any work or producing any shop drawings
- All materials to be used in accordance with the manufacturer's specifications and instructions and shall comply with the relevant Australian Standards
- Copyright of this drawing and design remain the property of Greenbox Architecture Pty Ltd
- Nominated Architect - Gerard Page; NSW reg No.7247, NZ reg No.3715, Vic reg No.17654, SA reg No.3061, QLD reg No.4538, WA reg No.2489


Proponent	EMKO³
Project	Data Centre 51 Huntingwood Drive, Huntingwood
Scale	1 : 100
Sheet	A0
Drawn By	RT/WW/FM
Checked By	DK
Approved By	AO
Job Number	210043
Scale Bar	1:100 0 1 2 3 5m
Project Status	ISSUE FOR SSDA
Drawing Title	SUBSTATION 1 DETAILS
Drawing Number	DA311
Issue	E

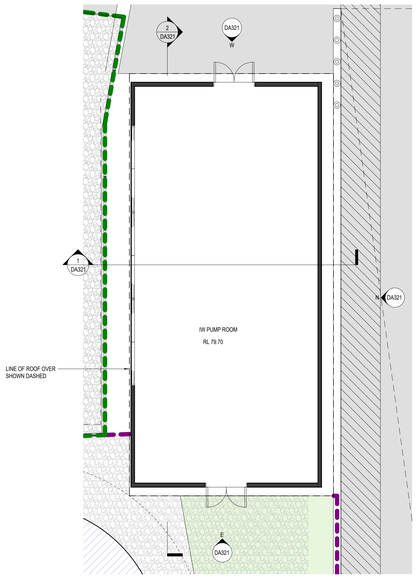


G PUMP ROOMS | L1
1 : 100

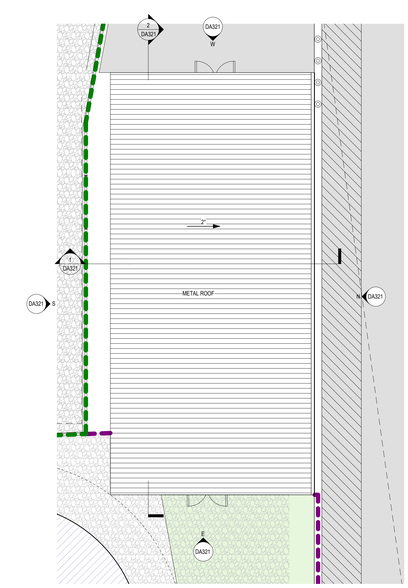


R PUMP ROOMS | L2 (ROOF)
1 : 100

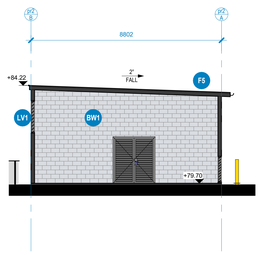


1 IW PUMP ROOM II SECTION
1 : 100

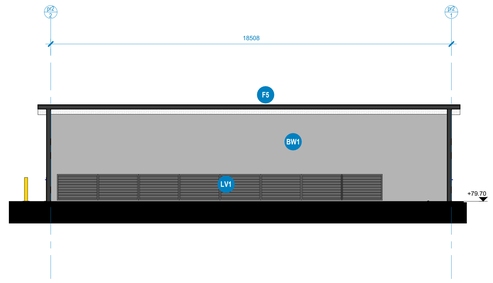


2 IW PUMP ROOM II SECTION
1 : 100

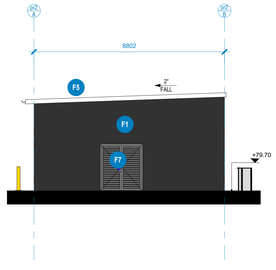


W PUMP ROOM WEST ELEVATION
1 : 100

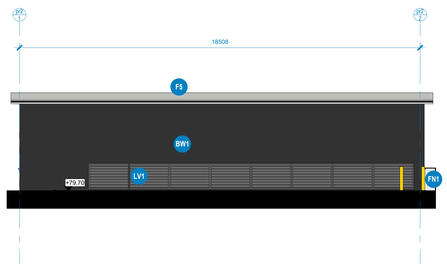

N PUMP ROOM II ELEVATION NORTH
1 : 100

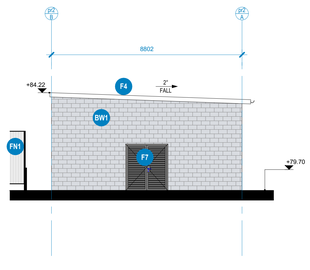

E PUMP ROOM EAST ELEVATION
1 : 100

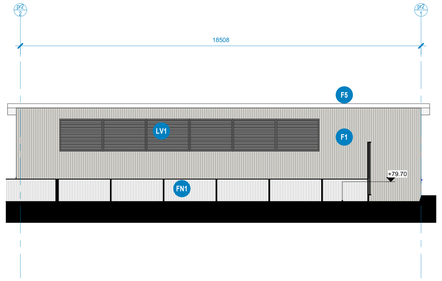

S PUMP ROOM SOUTH ELEVATION
1 : 100

ISSUE FOR SSDA

N

Key Plan

Issue	Date	Description
A	2022.04.27	DRAFT UPDATES
B	2022.05.20	ISSUE FOR SSDA
C	2022.07.11	ISSUE FOR SSDA
D	2023.04.20	ISSUE FOR SSDA
E	2026.04.17	SSDA MOD 1 ISSUE

Notes


Greenbox
+61 2 8069 8930
LEVEL 22
68 PITT STREET
SYDNEY NSW 2000 AUSTRALIA

GREENBOX ARCHITECTURE PTY LTD
ABN: 79 139 779 098
ISO 9001 CERTIFIED QUALITY SYSTEM


- Use written dimensions only
- Do not scale from drawing
- Contractors shall confirm all dimensions on-site prior to commencing any work or producing any shop drawings
- All materials to be used in accordance with the manufacturer's specifications and instructions and shall comply with the relevant Australian Standards
- Copyright of this drawing and design remain the property of Greenbox Architecture Pty Ltd
- Nominated Architect - Gerard Page; NSW reg No.7247, NZ reg No.3715, Vic reg No.17664, SA reg No.3061, QLD reg No.4538, WA reg No.2489

Proponent: EMKC³	Scale: 1 : 100	Sheet: A0	Scale Bar: 1:100 0 1 2 3 5m
	Drawn By: RT/WW/FM		Project Status: **ISSUE FOR SSDA**
Project: Data Centre, 51 Huntingwood Drive, Huntingwood	Checked By: DK		Drawing Title: **PUMP ROOM II DETAILS**
	Approved By: AO		
	Job Number: 210043	Drawing Number: DA321	Issue: E


A0

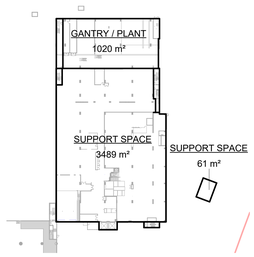


L1 GBA CALCULATION
1 : 1000

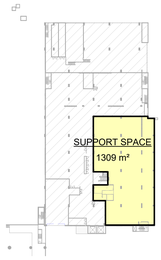


M GBA CALCULATION
1 : 1000

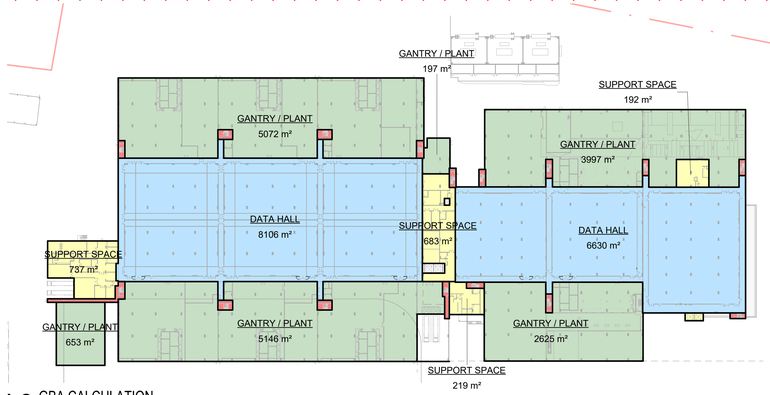


L2 GBA CALCULATION
1 : 1000

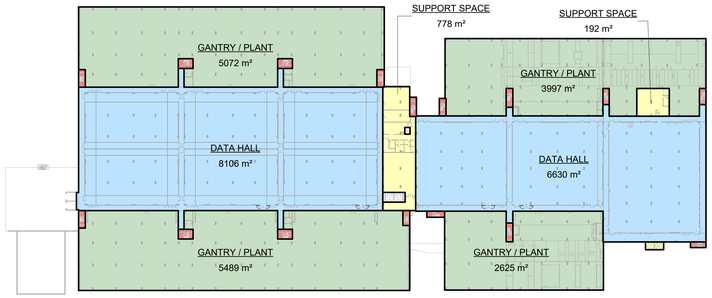


L3 GBA CALCULATION
1 : 1000

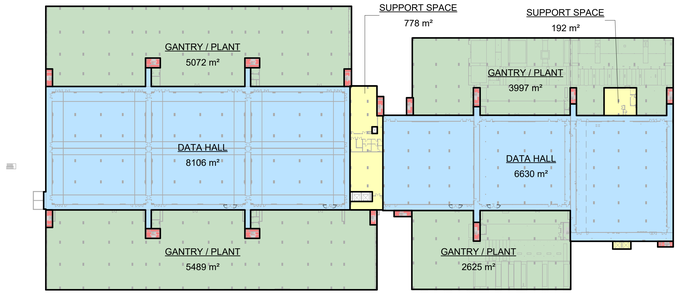

L4 GBA CALCULATION
1 : 1000

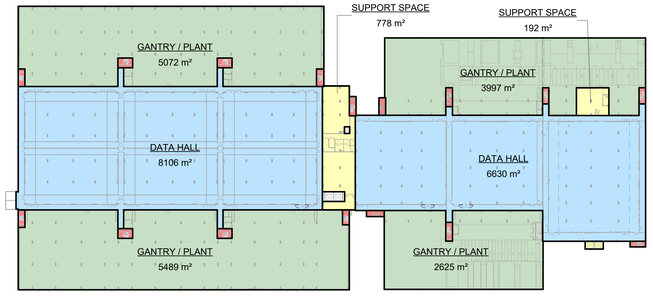

L5 GBA CALCULATION
1 : 1000

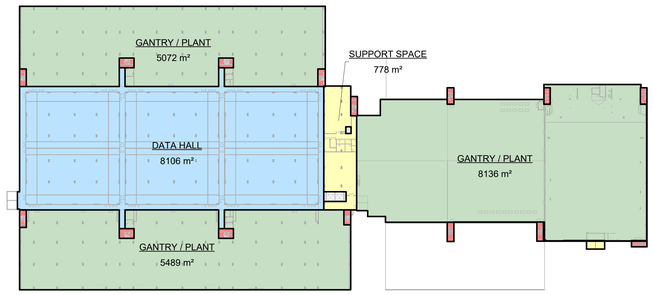

L6 GBA CALCULATION
1 : 1000



L7 GBA CALCULATION
1 : 1000

DA GBA CALCULATION


LEVEL	SPACE	GBA
L1	ANCILLARY BUILDING	491 m²
L1	FIRE STAIRS	160 m²
L1	GANTRY / PLANT	1020 m²
L1	SUBSTATION	1990 m²
L1	SUPPORT SPACE	3550 m²
L1		7210 m²
M	SUPPORT SPACE	1309 m²
M		1309 m²
L2	DATA HALL	14737 m²
L2	FIRE STAIRS	498 m²
L2	GANTRY / PLANT	17690 m²
L2	SUPPORT SPACE	1861 m²
L2		34785 m²
L3	DATA HALL	14737 m²
L3	FIRE STAIRS	414 m²
L3	GANTRY / PLANT	17183 m²
L3	SUPPORT SPACE	1000 m²

DA GBA CALCULATION

LEVEL	SPACE	GBA
L3		33334 m²
L4	DATA HALL	14737 m²
L4	FIRE STAIRS	414 m²
L4	GANTRY / PLANT	17183 m²
L4	SUPPORT SPACE	1000 m²
L4		33334 m²
L5	DATA HALL	14737 m²
L5	FIRE STAIRS	414 m²
L5	GANTRY / PLANT	17183 m²
L5	SUPPORT SPACE	1000 m²
L5		33334 m²
L6	DATA HALL	8106 m²
L6	FIRE STAIRS	391 m²
L6	GANTRY / PLANT	18697 m²
L6	SUPPORT SPACE	808 m²
L6		28003 m²
L7	GANTRY / PLANT	671 m²
L7		671 m²
TOTAL GBA		171980 m²

ISSUE FOR SSDA

Key Plan

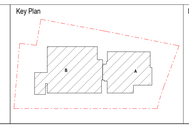

Issue	Date	Description
A	2022.03.28	Preliminary DA
B	2022.03.31	Preliminary DA
C	2022.04.04	PRE-SCOPING
D	2022.04.27	DRAFT UPDATES
E	2022.05.20	ISSUE FOR SSDA
F	2022.07.11	ISSUE FOR SSDA
G	2025.02.14	ISSUE FOR SSDA
H	2026.04.17	SSDA MOD 1 ISSUE

Notes


Greenbox
+61 2 8069 8930
LEVEL 22
68 PITT STREET
SYDNEY NSW 2000 AUSTRALIA

GREENBOX ARCHITECTURE PTY LTD
ABN: 79 139 779 098
ISO 9001 CERTIFIED QUALITY SYSTEM

- Use written dimensions only
- Do not scale from drawing
- Contractors shall confirm all dimensions on-site prior to commencing any work or producing any shop drawings
- All materials to be used in accordance with the manufacturer's specifications and instructions and shall comply with the relevant Australian Standards
- Copyright of this drawing and design remain the property of Greenbox Architecture Pty Ltd
- Nominated Architect - Gerard Page; NSW reg No.7247, NZ reg No.3715, Vic reg No.17664, SA reg No.3061, QLD reg No.4538, WA reg No.2489

Proponent	EMKC3
Project	Data Centre 51 Huntingwood Drive, Huntingwood
Scale	1 : 1000
Sheet	A0
Scale Bar	1:1000 0 10 20 30 50m
Drawn By	RT/WW/FM
Checked By	DK
Approved By	AO
Project Status	ISSUE FOR SSDA
Drawing Title	GBA CALCULATION PLAN
Job Number	210043
Drawing Number	DA900
Issue	H

A0

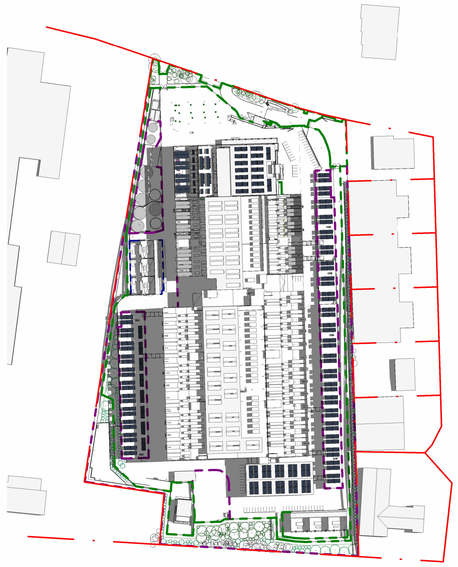


S1 SUMMER SOLSTICE | 9AM
1 : 2000



S2 SUMMER SOLSTICE | 12PM
1 : 2000



S3 SUMMER SOLSTICE | 3PM
1 : 2000

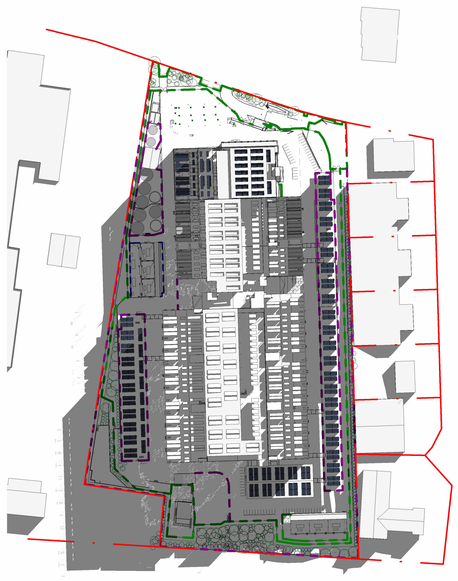

W1 WINTER SOLSTICE | 9AM
1 : 2000



W2 WINTER SOLSTICE | 12PM
1 : 2000




W3 WINTER SOLSTICE | 3PM
1 : 2000

ISSUE FOR SSDA

N

A0

Key Plan

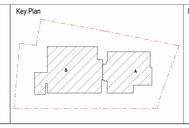

Issue	Date	Description
A	2022.04.27	DRAFT UPDATES
B	2022.05.20	ISSUE FOR SSDA
C	2022.05.30	ISSUE FOR SSDA
D	2022.07.11	ISSUE FOR SSDA
E	2023.04.20	ISSUE FOR SSDA
F	2023.08.31	ISSUD FOR SSDA
G	2025.02.14	ISSUE FOR SSDA
H	2026.04.17	SSDA MOD 1 ISSUE

Notes


Greenbox

+61 2 8069 8930
LEVEL 22
68 PITT STREET
SYDNEY NSW 2000 AUSTRALIA

GREENBOX ARCHITECTURE PTY LTD
ABN: 79 139 779 098
ISO 9001 CERTIFIED QUALITY SYSTEM

- Use written dimensions only
- Do not scale from drawing
- Contractors shall confirm all dimensions on-site prior to commencing any work or producing any shop drawings
- All materials to be used in accordance with the manufacturer's specifications and instructions and shall comply with the relevant Australian Standards
- Copyright of this drawing and design remain the property of Greenbox Architecture Pty Ltd
- Nominated Architect - Gerard Page; NSW reg No.7247, NZ reg No.3715, Vic reg No.17664, SA reg No.3061, QLD reg No.4338, WA reg No.2489

Proponent	EMKC[3]
Project	Data Centre 51 Huntingwood Drive, Huntingwood
Scale	1 : 2000
Sheet	A0
Drawn By	RT/WW/FM
Checked By	DK
Approved By	AO
Scale Bar	1:2000 0 20 40 60 100m
Project Status	**ISSUE FOR SSDA**
Drawing Title	**SHADOW DIAGRAM**
Job Number	210043
Drawing Number	DA910
Issue	H

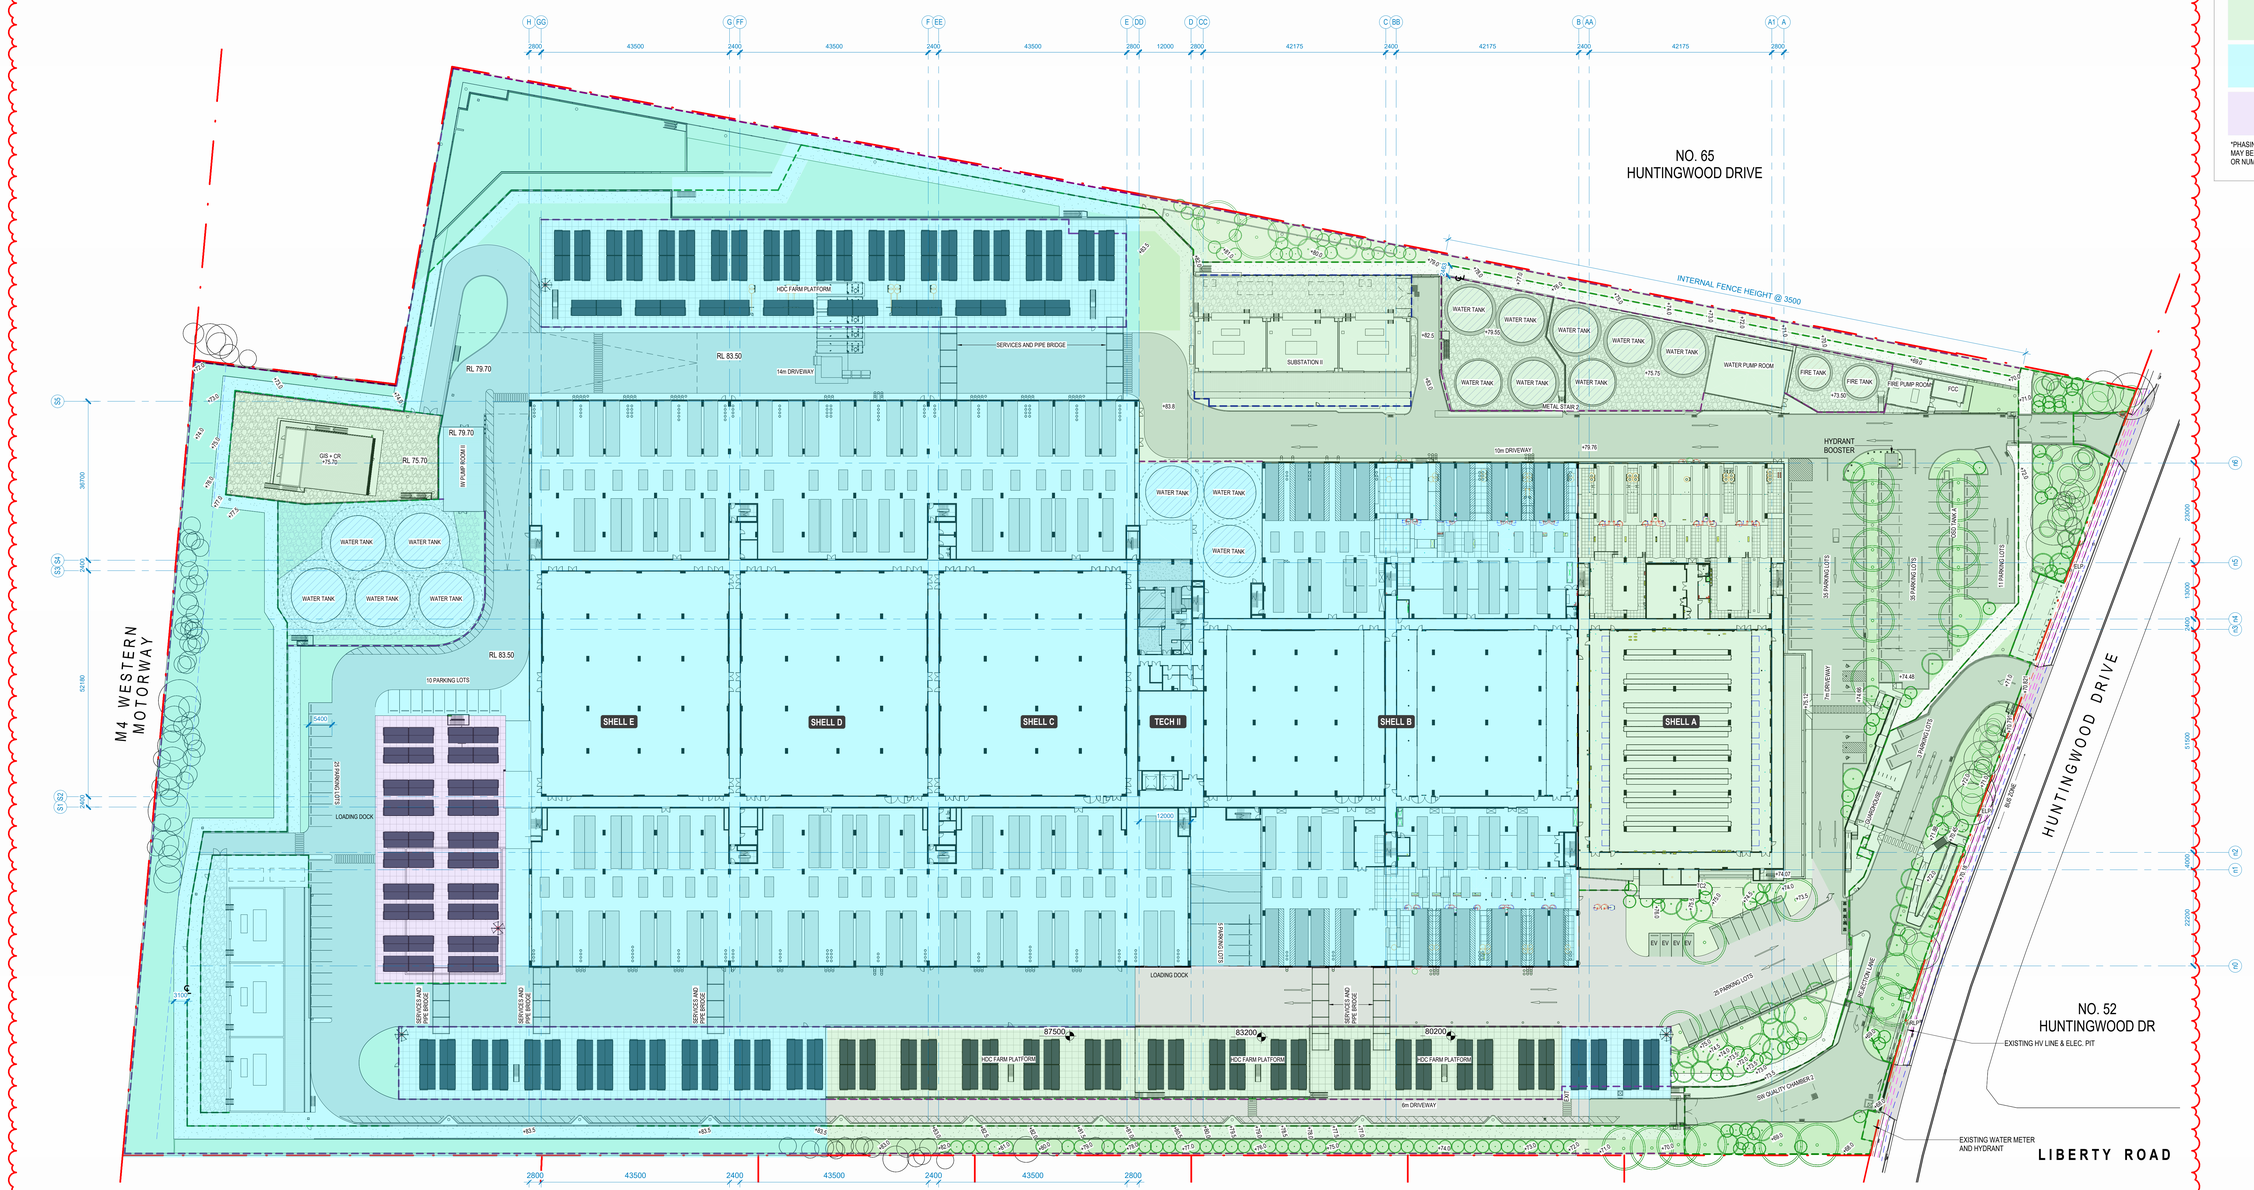

LEGEND

- PHASE 1
- PHASE 2
- PHASE 3

*PHASING PLAN IS INDICATIVE ONLY. PROPOSAL MAY BE CONSTRUCTED IN NO PARTICULAR ORDER OR NUMBER OF CONSTRUCTION PHASES.

0 PHASING DIAGRAM
1 : 500

ISSUE FOR SSDA

N

Key Plan

Issue	Date	Description
A	2022.05.20	ISSUE FOR SSDA
B	2022.05.30	ISSUE FOR SSDA
C	2022.07.11	ISSUE FOR SSDA
D	2023.07.04	ISSUE FOR SSDA
E	2026.04.17	SSDA MOD 1 ISSUE

Notes

Greenbox
+61 2 8069 8930
LEVEL 22
68 PITT STREET
SYDNEY NSW 2000 AUSTRALIA

GREENBOX ARCHITECTURE PTY LTD
ABN: 79 139 779 036
ISO 9001 CERTIFIED QUALITY SYSTEM

- Use written dimensions only
- Do not scale from drawing
- Contractors shall confirm all dimensions on-site prior to commencing any work or producing any shop drawings
- All materials to be used in accordance with the manufacturer's specifications and instructions and shall comply with the relevant Australian Standards
- Copyright of this drawing and design remain the property of Greenbox Architecture Pty Ltd
- Nominated Architect - Gerard Page: NSW reg No.7247, NZ reg No.3715, Vic reg No.17664, SA reg No.3061, QLD reg No.4538, WA reg No.2489

Proponent: EMKC³	Scale: 1 : 500	Sheet: A0	Scale Bar: 1:1000 0 10 20 30 50m
	Drawn By: RT/WW/FM		Project Status: **ISSUE FOR SSDA**
Project: Data Centre, 51 Huntingwood Drive, Huntingwood	Checked By: DK		Drawing Title: **PHASING DIAGRAM**
	Approved By: AO		
	Job Number: 210043		Drawing Number: DA920 — Issue: E

A0