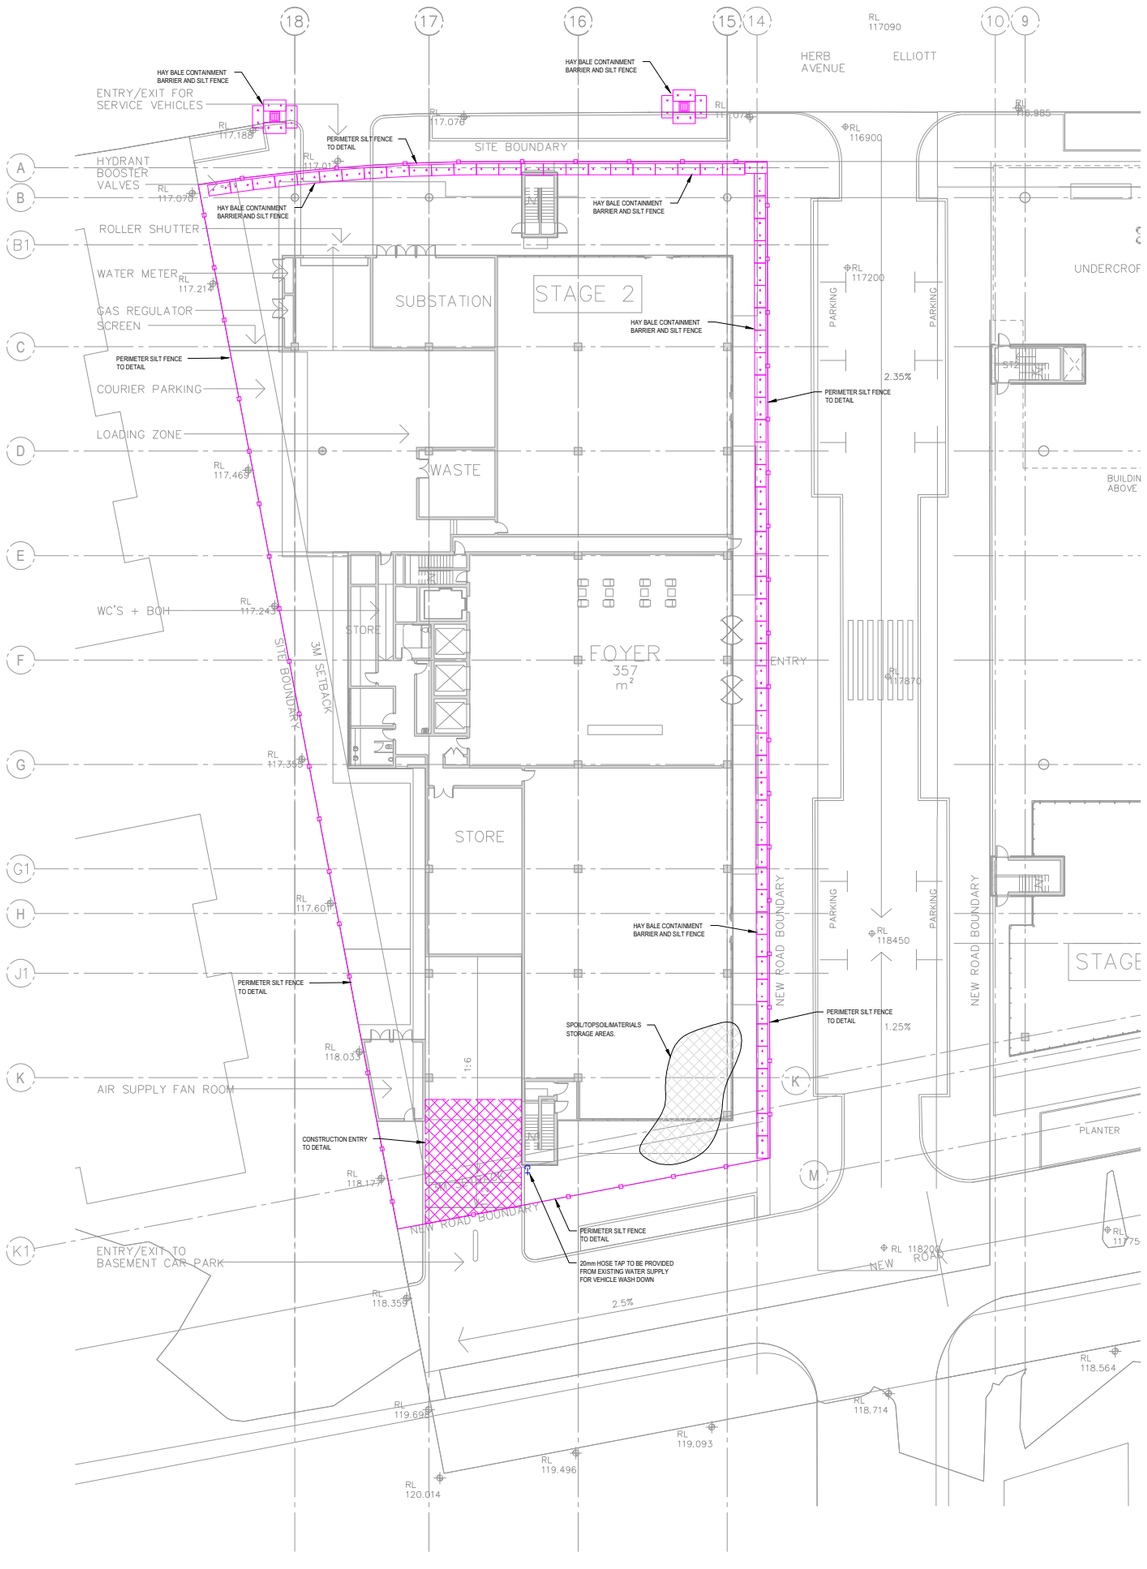

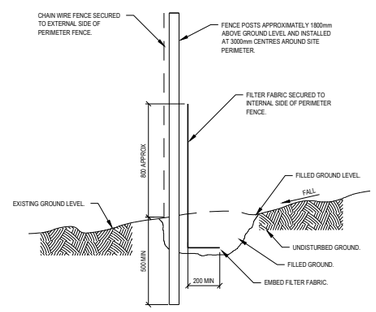

SILT FENCE DETAIL
N.T.S

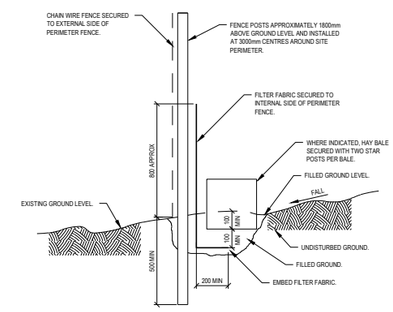

HAY BALE BARRIER AND SILT FENCE DETAIL
N.T.S

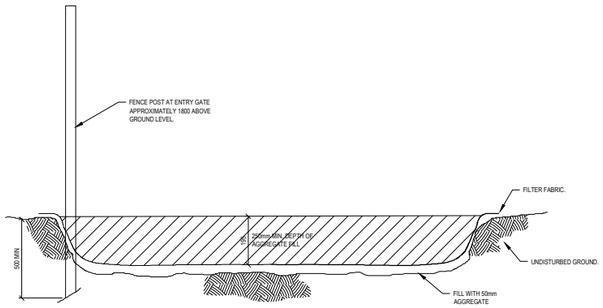

CROSS-SECTION OF CONSTRUCTION ENTRY - EXIT DETAIL
N.T.S

SEDIMENT CONTROL BRIEF :

1. THE INTENT OF THIS STATEMENT AND ATTACHED DRAWING IS TO PREVENT POLLUTION AND/OR DAMAGE OF PUBLIC PROPERTY AND ADJACENT SITES DURING THE CONSTRUCTION PHASES OF THIS DEVELOPMENT.

2. CONCEPTS PROVIDED ON THE ATTACHED DRAWING REQUIRE ON SITE MONITORING AND MODIFICATION DURING CONSTRUCTION TO ENSURE CONTINUED FUNCTIONALITY OF THE CONTROL MEASURES.

3. PARTICULAR ATTENTION SHOULD BE DIRECTED TO MAINTENANCE OF SILT FENCES FOR PREVENTION OF AIR-BORNE CONTAMINANTS LEAVING THE SITE.

4. PARTICULAR ATTENTION SHOULD BE DIRECTED TO TRUCK WASHING FOR PREVENTION OF SOIL TRANSFER TO LOCAL ROADWAYS.

5. ADDITIONAL HAY BALE'S MAY BE REQUIRED TO PREVENT SURFACE WATER DISCHARGE TO COUNCIL DRAINAGE SYSTEMS, FROM THE SITE. LOCATE ANY ADDITIONAL HAY BALE'S AS REQUIRED.

6. WHEN INSTALLING HAY BALES AND SILT FENCES, ALLOW TO HAND EXCAVATE AROUND TREES THAT ARE TO BE RETAINED. ENSURE THERE IS NO DAMAGE TO ROOT SYSTEM.

PRELIMINARY ISSUE

Hydraulic Consultant:
INSYNC SERVICES PTY LTD
Suite 8, Level 2
56 Church Avenue
MASCOT NSW 2020
Ph (02) 9669 4311
Fax (02) 9699 4322
A.C.N.: 150 234 870
A.B.N.: 24 917 388 129

THIS DRAWING IS CONFIDENTIAL AND IS NOT TO BE REPRODUCED IN ANY FORM AS A WHOLE OR IN PART WITHOUT THE EXPRESS WRITTEN AUTHORITY OF INSYNC SERVICES PTY. LTD. THIS DRAWING IS NOT TO BE USED PREJUDICIAL TO THE INTEREST OF INSYNC SERVICES PTY. LTD.
THIS DRAWING CONTAINS PATENTS PENDING AND INTELLECTUAL PROPERTY OWNED BY INSYNC SERVICES PTY. LTD.
© COPYRIGHT ALL RIGHTS RESERVED

NOTE: SYMBOLS ARE DRAWN IN THE CORRECT POSITION BUT ARE NOT SHOWN TO SCALE.

Client:
Capital Corporation Pty Ltd
Suite 705 12 Century Circuit
Baulkam Hills NSW 2153
Ph (02) 8853 5000
Fax (02) 8853 5099

Project Manager:
Capital Corporation Pty Ltd
Suite 705 12 Century Circuit
Baulkam Hills NSW 2153
Ph (02) 8853 5000
Fax (02) 8853 5099

Architect:
Architectus
Level 3 341 George Street
Sydney NSW 2000
T (02) 8252 8400
Fax (02) 8252 8600

Issue	Date	Amendment	Int.	App.
A	10-04-13	PRELIMINARY ISSUE	BL	BL

COORDINATED REFERENCE DRAWINGS

SERVICE	DRAWING NUMBER	ISSUE	DATE
ARCH	DA 1003	A	18 03 2013
MECH			
STRUCT			
ELEC			
CIVIL			

Project:
AXIS DEVELOPMENT
STAGE 2
2 Herb Elliott Avenue
Sydney Olympic Park NSW 2140

Drawing Title:
HYDRAULIC SERVICES
SITE SEDIMENT & EROSION CONTROL PLAN
STAGE 2

North Point:

Quality ISO 9001 Certified System FS 591008

Job No. 20120080
Scale: (B1) 1:200
Dwg No. H-002
Issue: A

ORIGINAL SIZE: B1

INSYNC SERVICES

FILE NAME & PATH: Z:\Drawings\Projects\2012\120080 Axis Development - Sydney Olympic Park - Stage 2\Drawings\Current Drawings\H-002 SEDIMENT CONTROL.dwg
PLOTTED BY: Sasa Lyon
PLOT DATE & TIME: 10 Apr 2013 - 11:55am