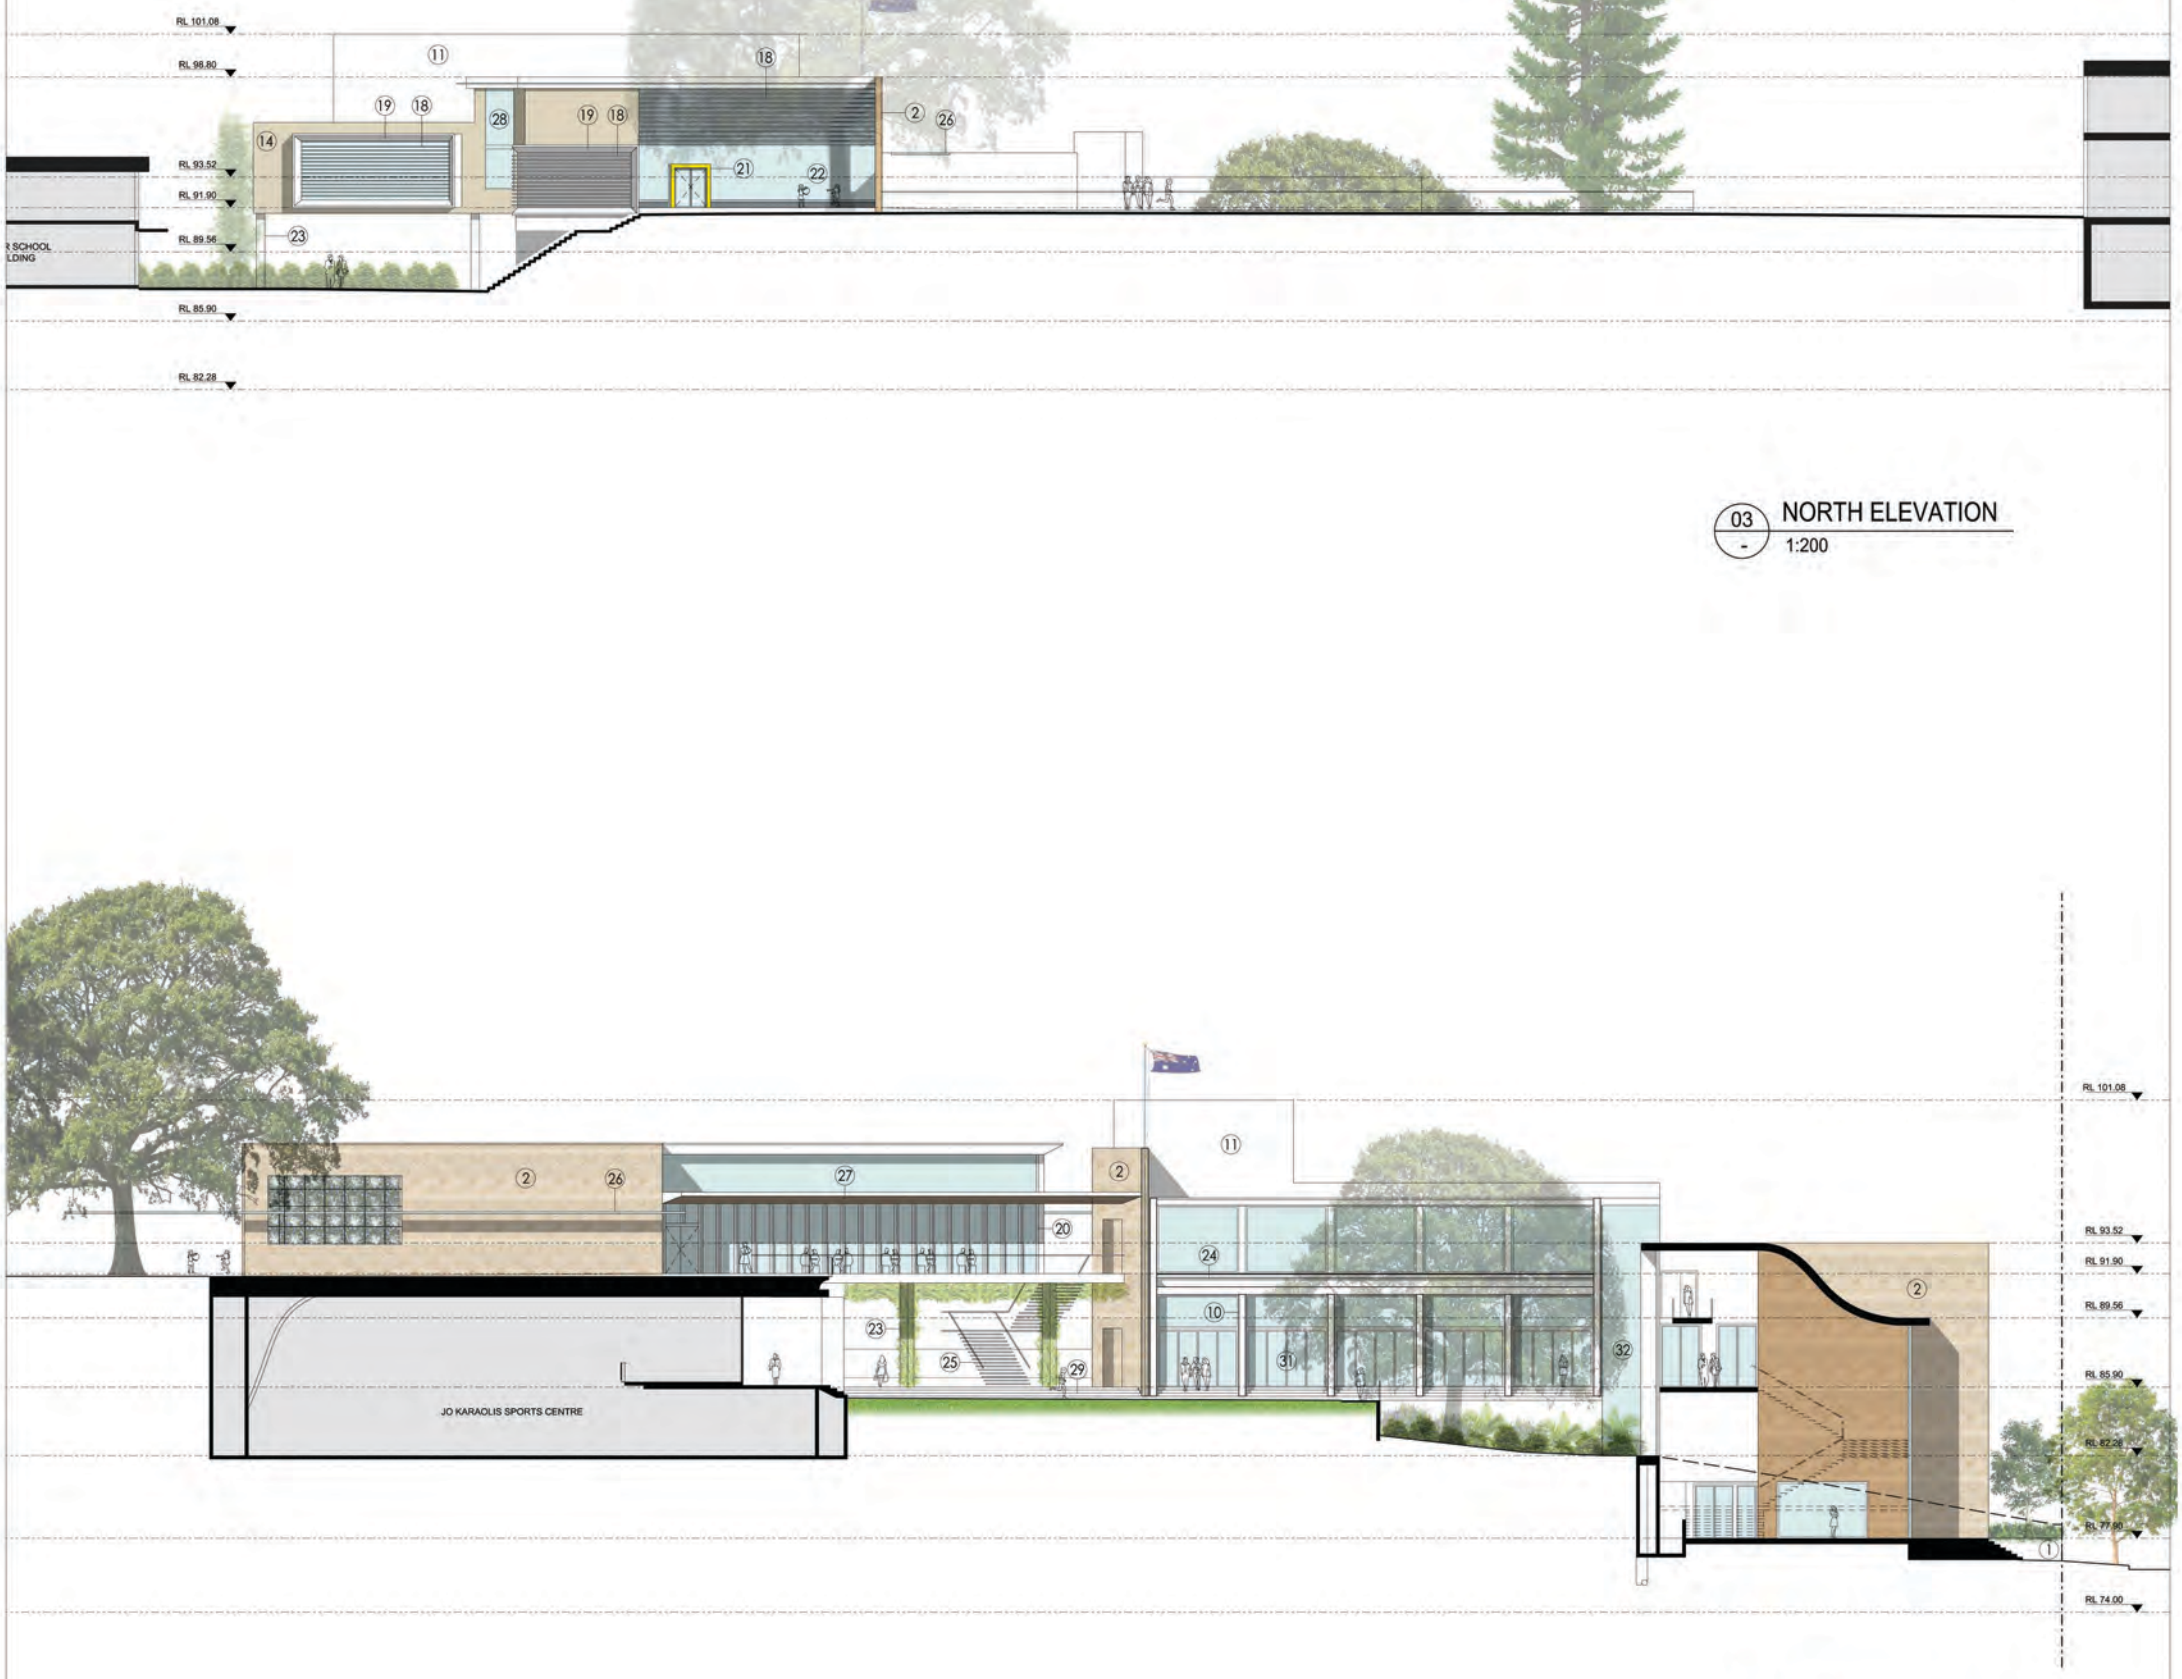

03 - NORTH ELEVATION
1:200

03 - WEST ELEVATION
1:200

SK6	Pre-Lodgement Consultation with Waverley Council	12.11.13
SK5	Preliminary Issue to Consultants	01.10.13
SK4	Preliminary Issue	13.9.13
SK3	Preliminary Issue	6.9.13
Issue	Amendment Description	Date

Architect
PD MAYOH PTY LTD
ABN 16788096806
Peter Mayoh, Regd. Architect No 3788
Arthur Gartrell, Regd. Architect No 4040
MAYOH ARCHITECTS
60 Strathallen Avenue Northbridge NSW 2063
P : (02) 9958 0488 F : (02) 9958 6424
info@pdmayoh.com.au www.mayoharchitects.com.au

Client
ST. CATHERINE'S SCHOOL

Project
RPAC Project

St. Catherine's School
26 Albion Street, Waverley NSW

Drawing Title
NORTH AND WEST ELEVATIONS

Scale: 1:200 @ A1 Job No: 1212
Checked: PDM,JA Drawn: SS
Dwg No. A151 Issue SK6