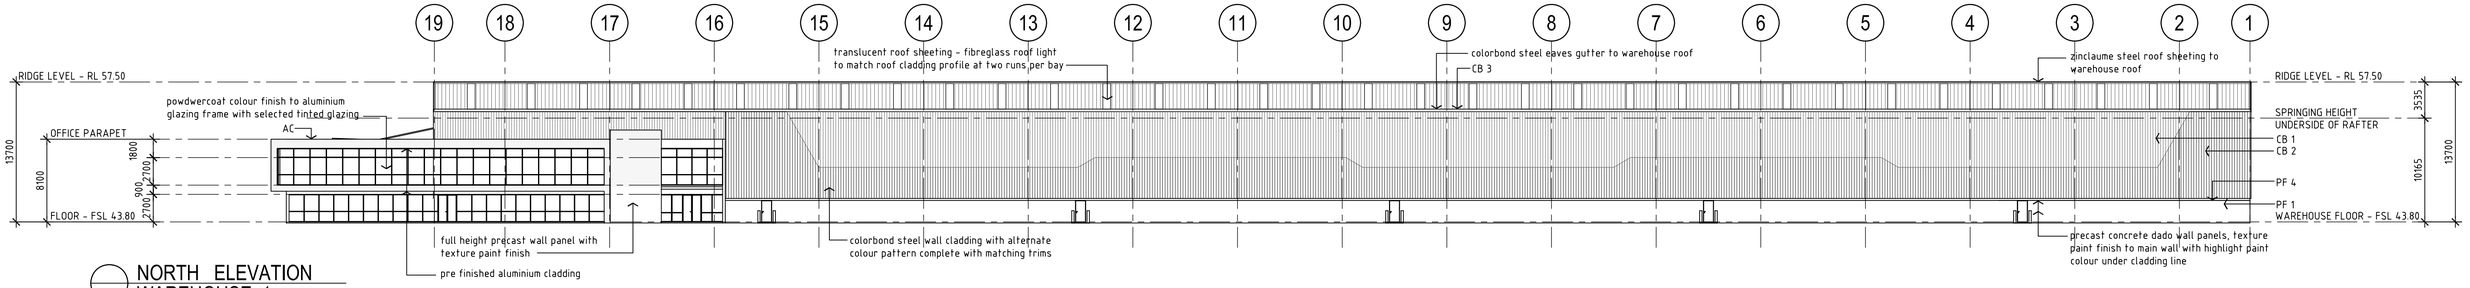

NORTH ELEVATION WAREHOUSE 1

1 : 300 scale

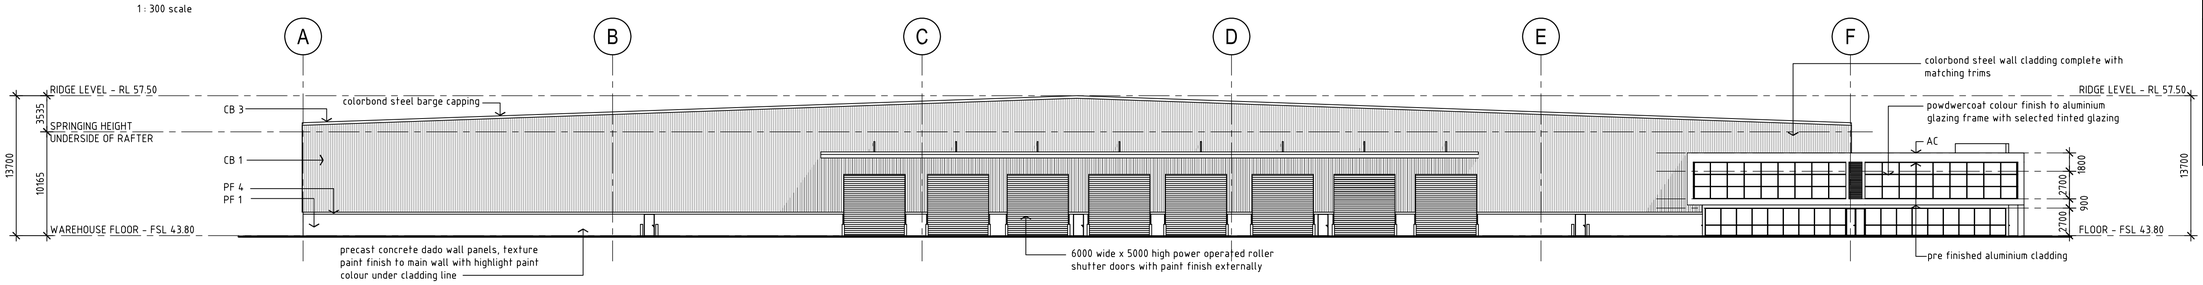

MATERIALS KEY

CB 1	COLORBOND - SURFMIST
CB 2	COLORBOND - WINDSPRAY
CB 3	COLORBOND - BASLT
PF 1	PAINT FINISH - DULUX / MILTON MOON
PF 2	PAINT FINISH - DULUX / MANORBURN
PF 3	PAINT FINISH - DULUX / SOFT SUN
PF 4	PAINT FINISH - DULUX / RICH RED VIOLET
PF 5	PAINT FINISH - DULUX / BLUE BOTTOM BOAT
AC	ALUMINIUM CLADDING - PREFINISHED

EAST ELEVATION WAREHOUSE 1

1 : 300 scale

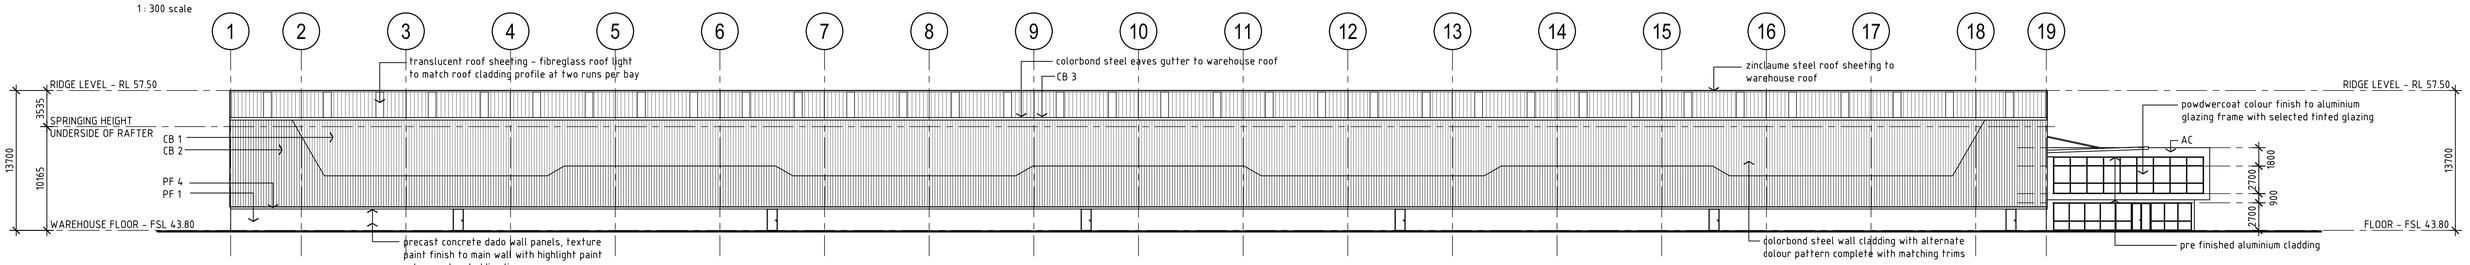

SOUTH ELEVATION WAREHOUSE 1

1 : 300 scale

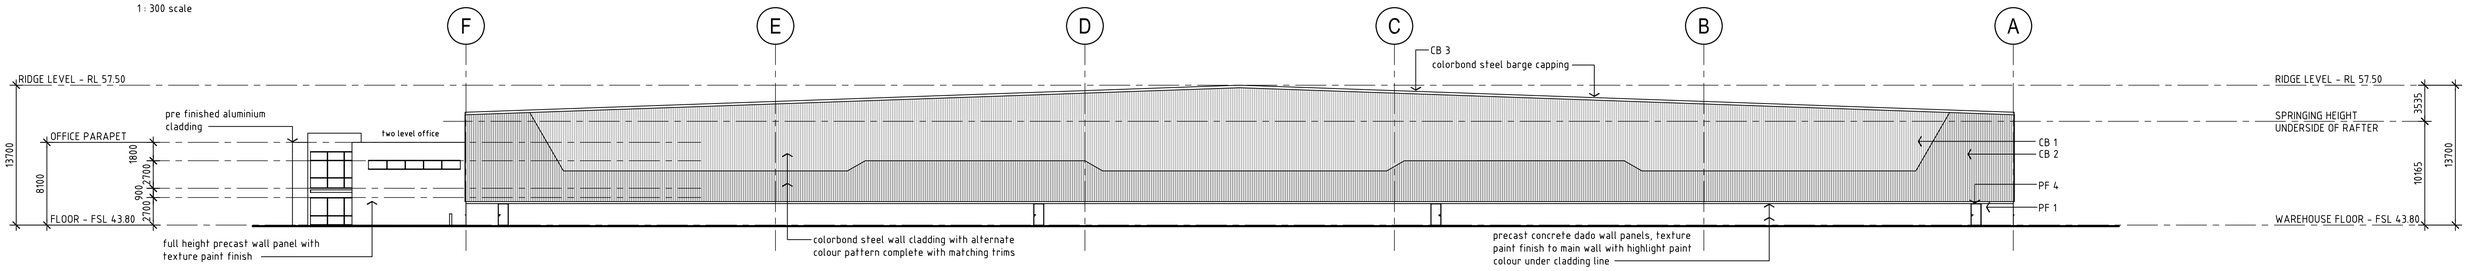

WEST ELEVATION WAREHOUSE 1

1 : 300 scale

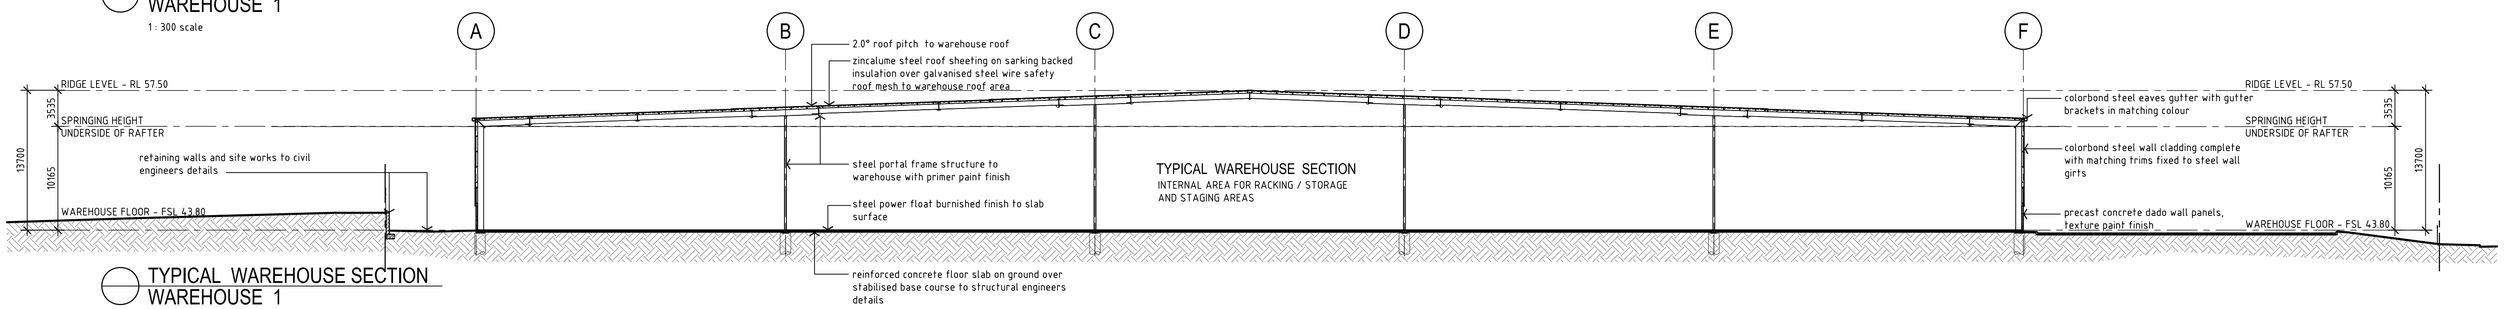

TYPICAL WAREHOUSE SECTION WAREHOUSE 1

1 : 300 scale

Issue :	Date:	Amendment:
A	28/11/15	ISSUED FOR DEVELOPMENT APPLICATION
B	15/02/16	UPDATED BUILDINGS 1, 2 & 5

0 5 10 20 30m
0 10 20 40 60m

1 : 300 scale @ A1 / 1 : 600 scale @ A3

Development Manager :

LOGOS Property Group

Suite 12.02 / 167 Macquarie Street
Sydney NSW 2000

t: + 61 2 9119 6066 F: + 61 2 9231 0948

Project Manager :

DBL PROPERTY
Project / Development Managers
Level 6 / 432 Kent Street
Sydney NSW 2000

t: + 61 2 9267 4267 F: + 61 2 9267 4265

Project :

PRESTONS INDUSTRIAL ESTATE

PROPOSED WAREHOUSE DEVELOPMENT

Cnr YARRUNGA STREET & BERNERA ROAD , PRESTONS NSW

AXIS ARCHITECTURAL
4 / 112 Cronulla Street, Cronulla NSW 2230
p + 02 9523 7858 / m + 0414 954 405
e + david@axisarchitects.com.au
AXIS ARCHITECTURAL Pty Ltd - ABN 18 086 853 376
Nominated Architect - David McDonald NSW ARB No. 7997

Drawing :

WAREHOUSE 1
BUILDING ELEVATIONS

Drawn :	Project No :	Drawing No :	Issue :
AA	140604	DA - A 213	B
Date : November 2015			
Scale : 1 : 300 @ A1, 1 : 600 @ A3			

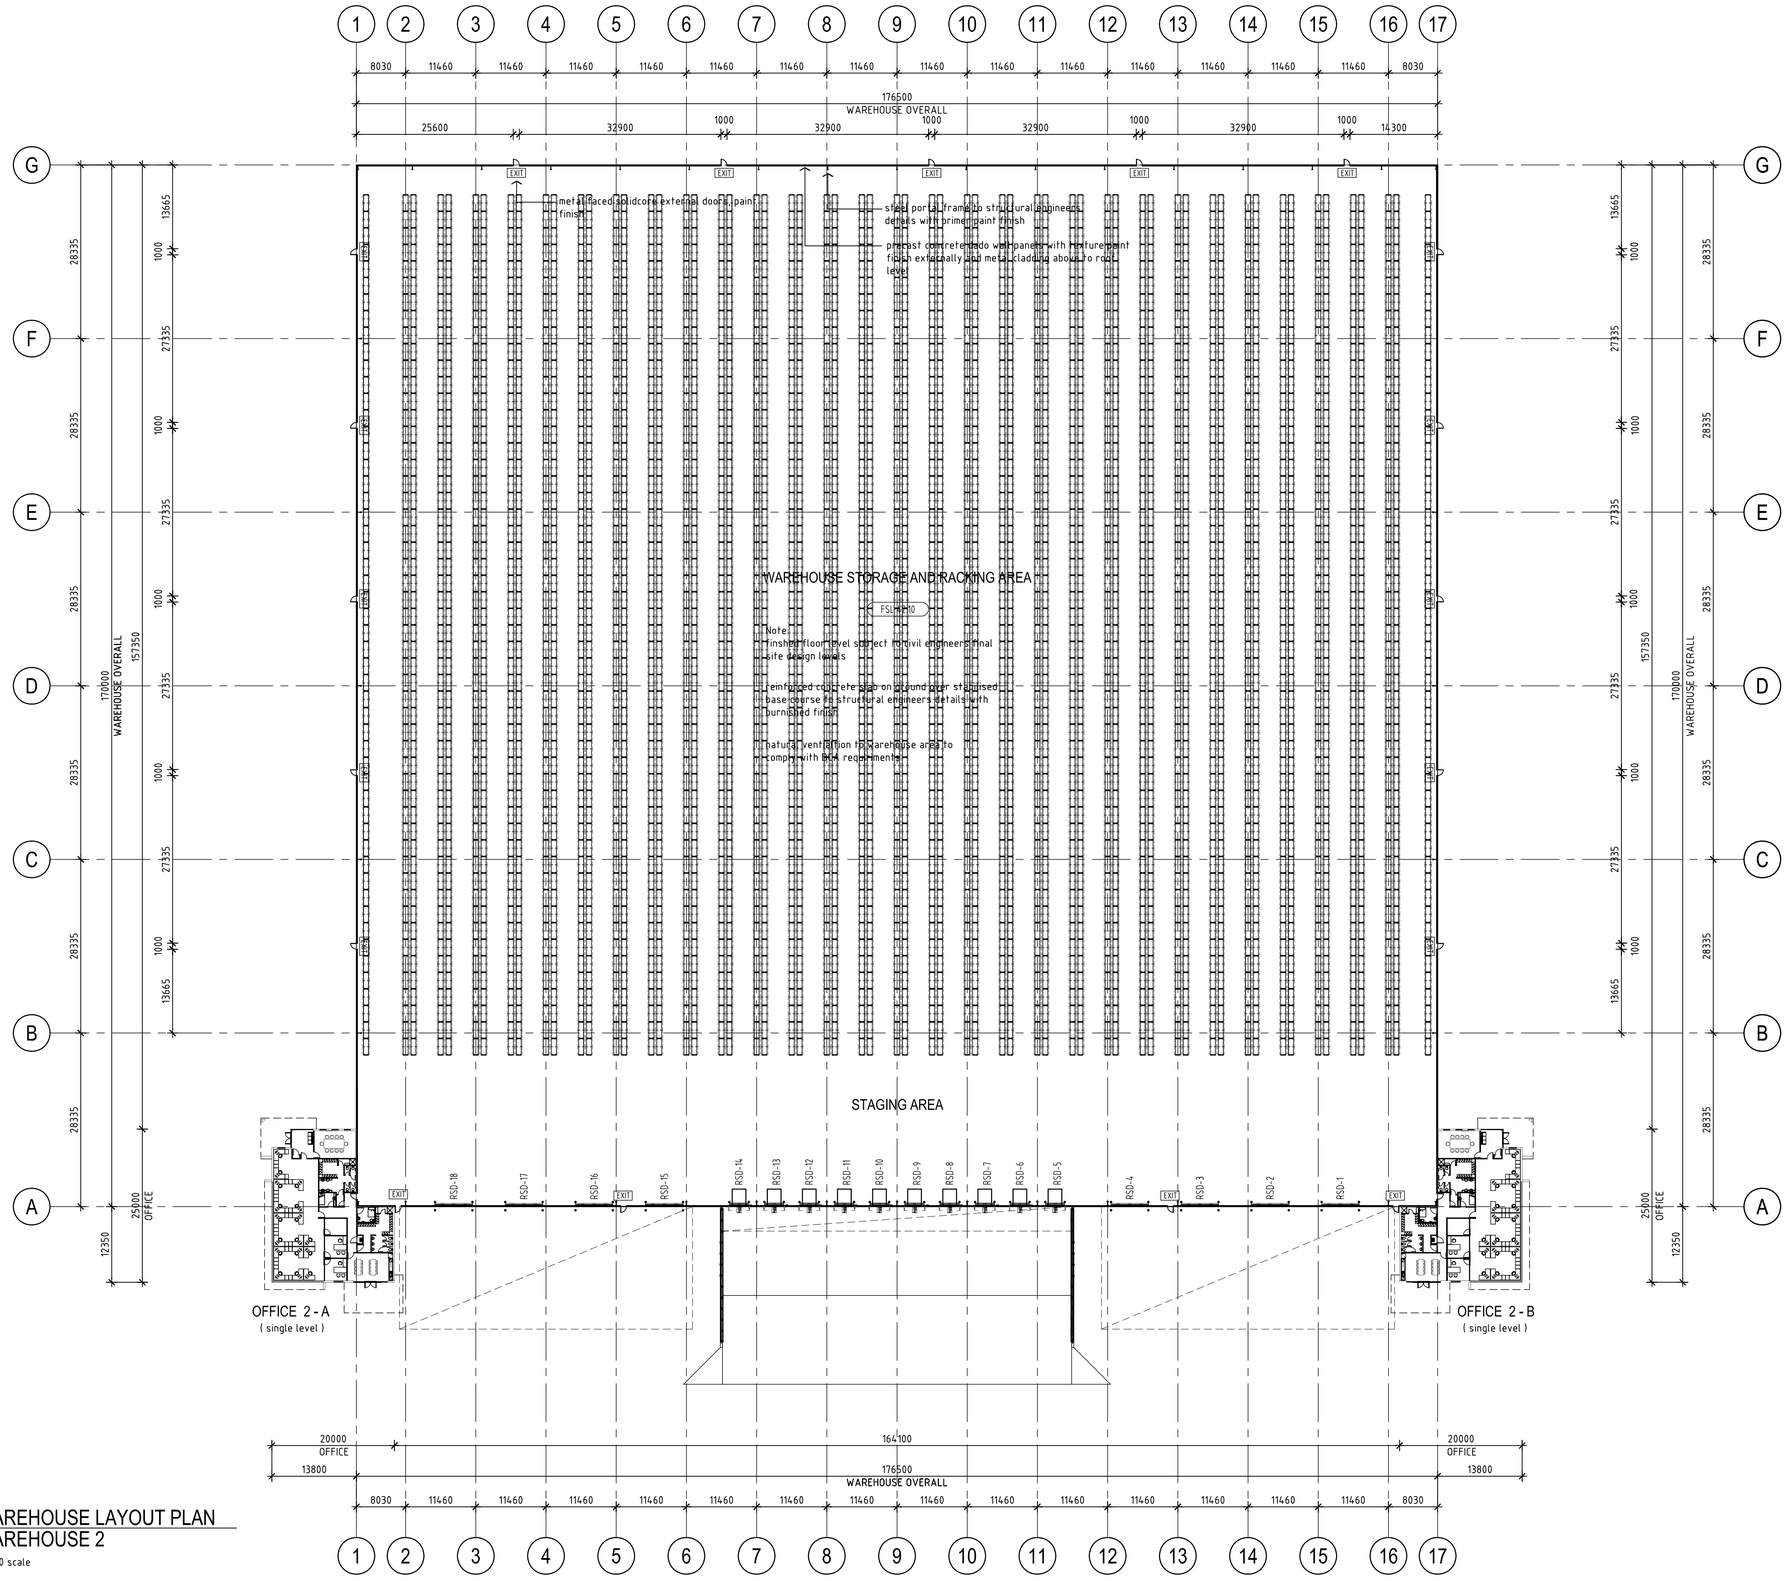

WAREHOUSE LAYOUT PLAN
WAREHOUSE 2

1 : 500 scale

Issue :	Date:	Amendment:
A	28/11/15	ISSUED FOR DEVELOPMENT APPLICATION
B	15/02/16	UPDATED BUILDINGS 1, 2 & 5

0 5 10 20 30 40 50m
0 10 20 40 60 80 100m
1 : 500 scale @ A1 / 1 : 1000 scale @ A3

Development Manager :

LOGOS Property Group

Suite 12.02 / 167 Macquarie Street
Sydney NSW 2000
t: + 61 2 9119 6066 F: + 61 2 9231 0948

Project Manager :

DBL PROPERTY
Project / Development Managers
Level 6 / 432 Kent Street
Sydney NSW 2000
t: + 61 2 9267 4267 F: + 61 2 9267 4265

Project :

PRESTONS INDUSTRIAL ESTATE

PROPOSED WAREHOUSE DEVELOPMENT

Cnr YARRUNGA STREET & BERNERA ROAD , PRESTONS NSW

AXIS ARCHITECTURAL
4 / 112 Cronulla Street, Cronulla NSW 2230
p + 02 9523 7858 / m + 0414 954 405
e + david@axisarchitects.com.au
AXIS ARCHITECTURAL Pty Ltd - ABN 18 086 853 376
Nominated Architect - David McDonald NSW ARB No. 7997
Member Australian Institute of Architects

Drawing :
WARHOUSE 2
BUILDING FLOOR PLAN

Drawn:	AA	Project No :	Drawing No:	Issue :
Date :	November 2015	140604	DA - A 221	B
Scale :	1 : 500 @ A1 1 : 1000 @ A3			

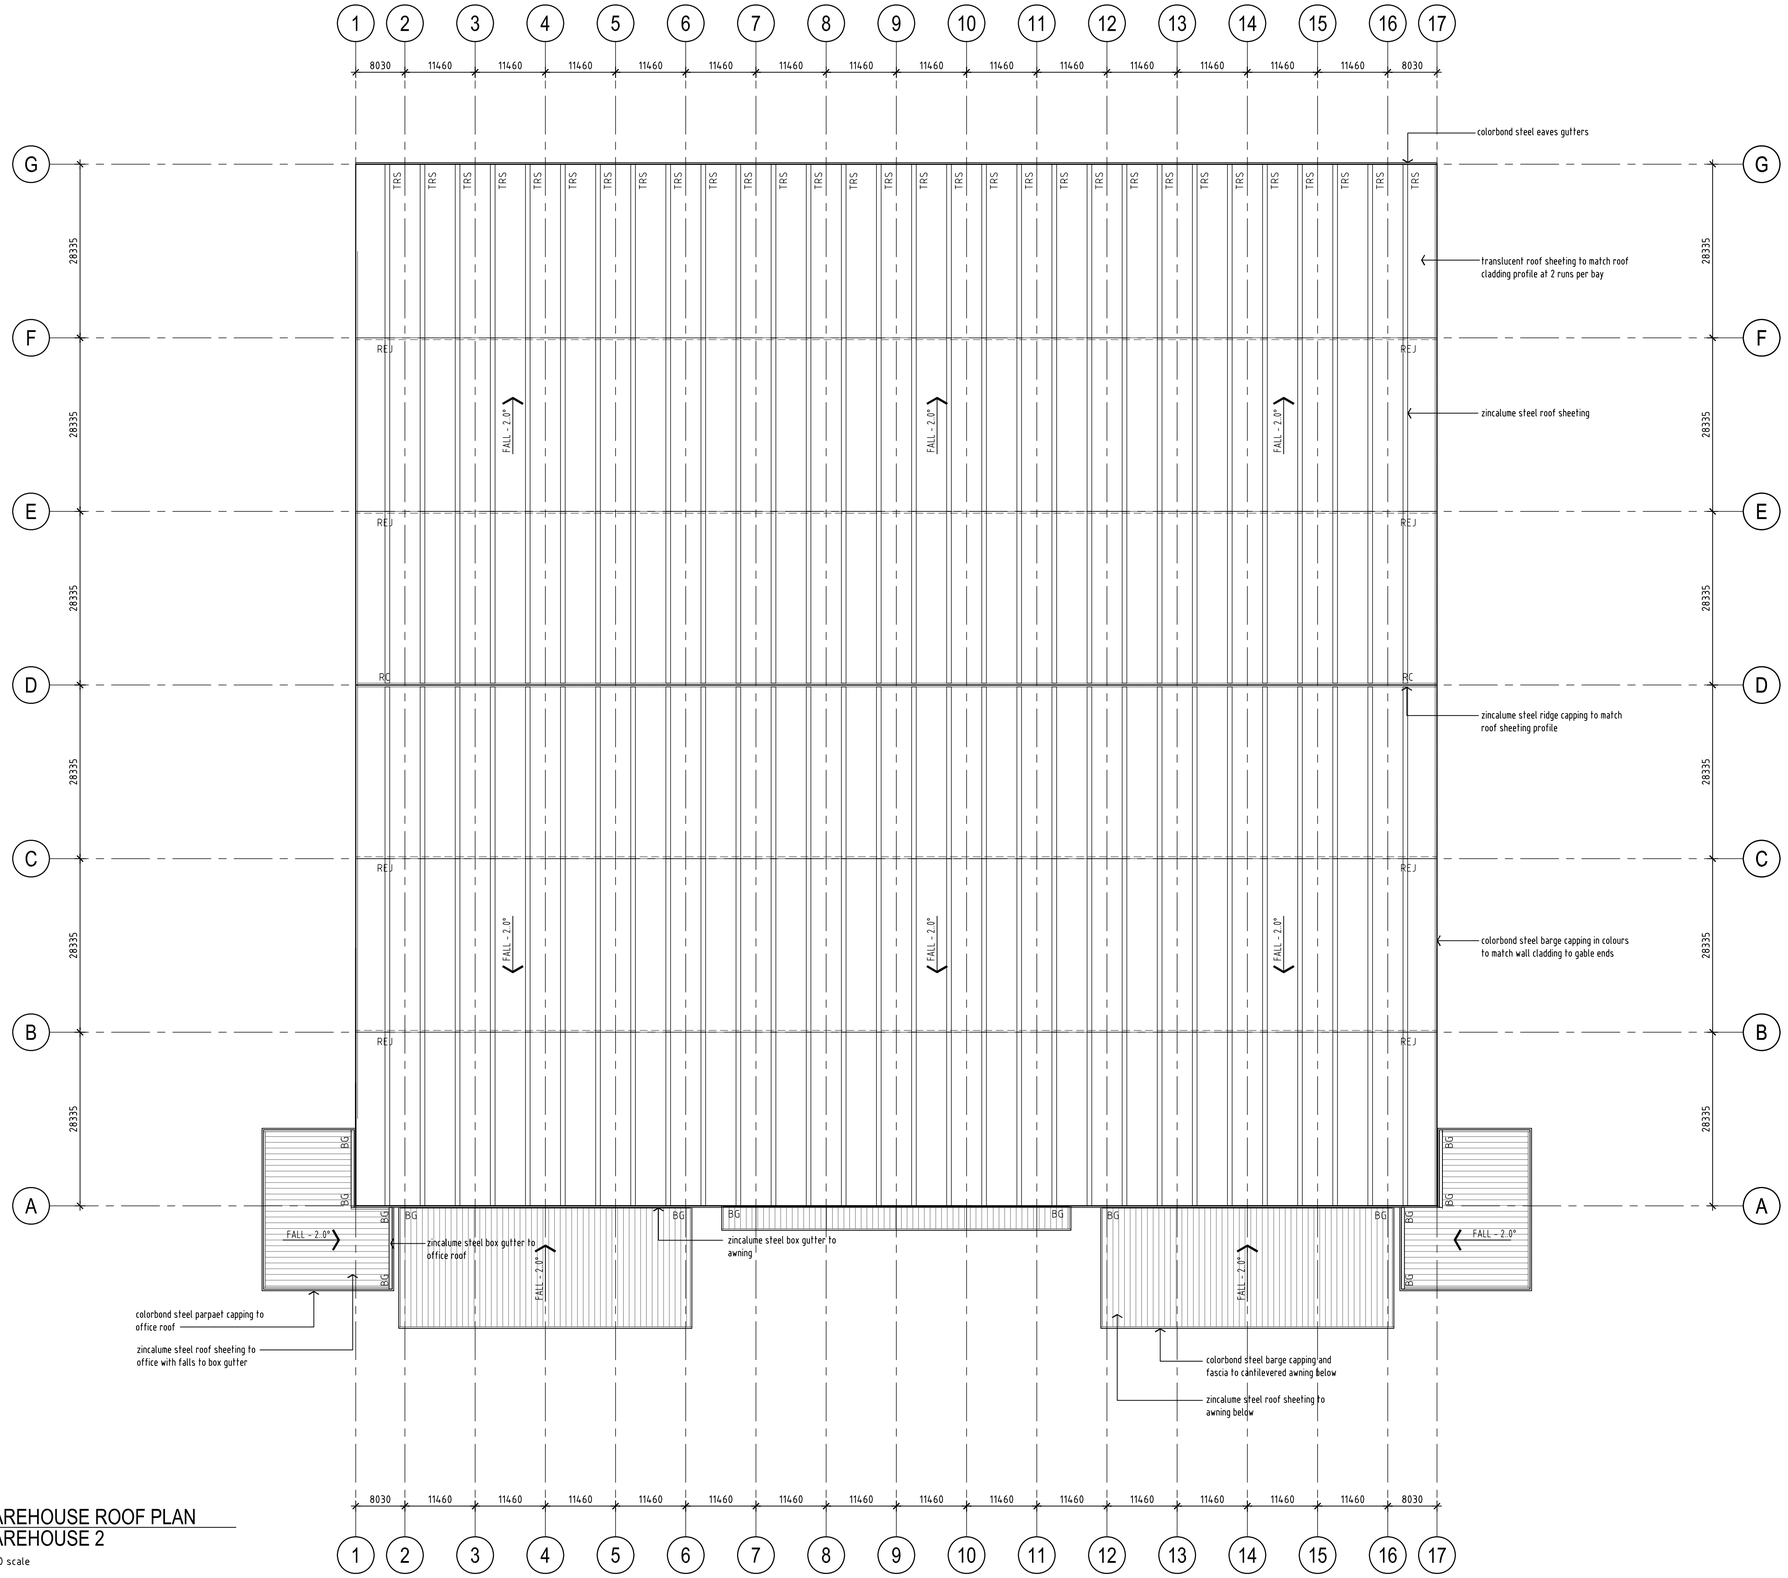

WAREHOUSE ROOF PLAN
WAREHOUSE 2

1 : 500 scale

ABBREVIATIONS - ROOF	
BG	box gutter
EG	eaves gutter
RC	ridge capping - notched to suit roof sheet profile
REJ	roof expansion joint
TRS	translucent roof sheeting

Issue :	Date:	Amendment :
A	28/11/15	ISSUED FOR DEVELOPMENT APPLICATION
B	15/02/16	UPDATED BUILDINGS 1, 2 & 5

0 5 10 20 30 40 50m
0 10 20 40 60 80 100m
1 : 500 scale @ A1 / 1 : 1000 scale @ A3

Development Manager :

LOGOS Property Group

Suite 12.02 / 167 Macquarie Street
Sydney NSW 2000
t: + 61 2 9119 6066 F: + 61 2 9231 0948

Project Manager :

DBL PROPERTY
Project / Development Managers
Level 6 / 432 Kent Street
Sydney NSW 2000
t: + 61 2 9267 4267 F: + 61 2 9267 4265

Project :

PRESTONS INDUSTRIAL ESTATE

PROPOSED WAREHOUSE DEVELOPMENT

Cnr YARRUNGA STREET & BERNERA ROAD , PRESTONS NSW

AXIS ARCHITECTURAL
4 / 112 Cronulla Street, Cronulla NSW 2230
p + 02 9523 7858 / m + 0414 954 405
e + david@axisarchitects.com.au
AXIS ARCHITECTURAL Pty Ltd - ABN 18 086 853 376
Nominated Architect - David McDonald NSW ARB No. 7997
Member Australian Institute of Architects

Drawing :
WAREHOUSE 2
BUILDING ROOF PLAN

Drawn :	Project No :	Drawing No :	Issue :
AA	140604	DA - A 222	B
Date : November 2015			
Scale : 1 : 500 @ A1 1 : 1000 @ A3			

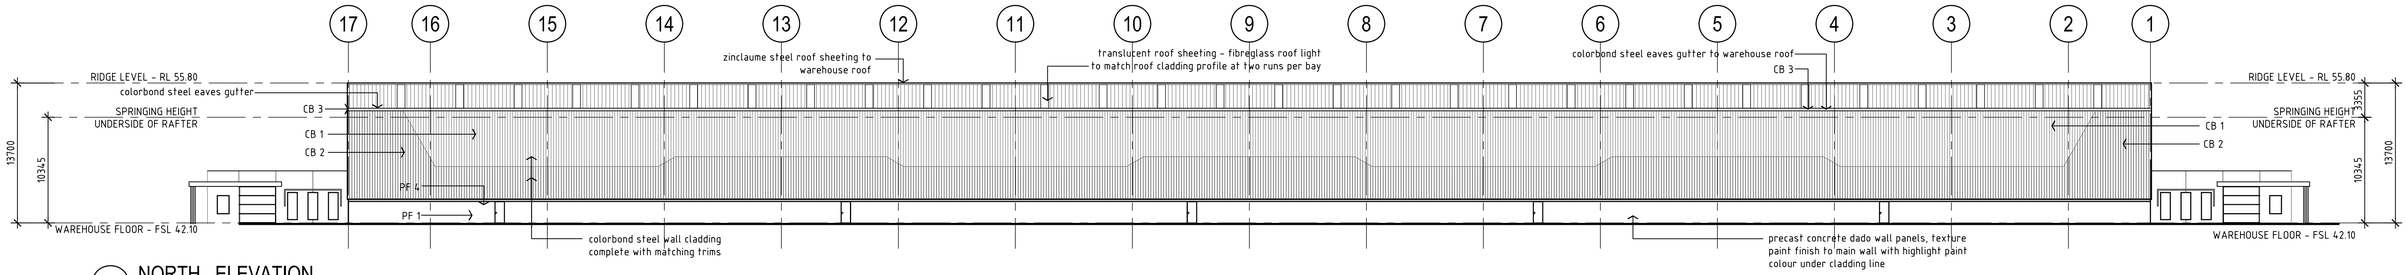

NORTH ELEVATION WAREHOUSE 2

1 : 300 scale

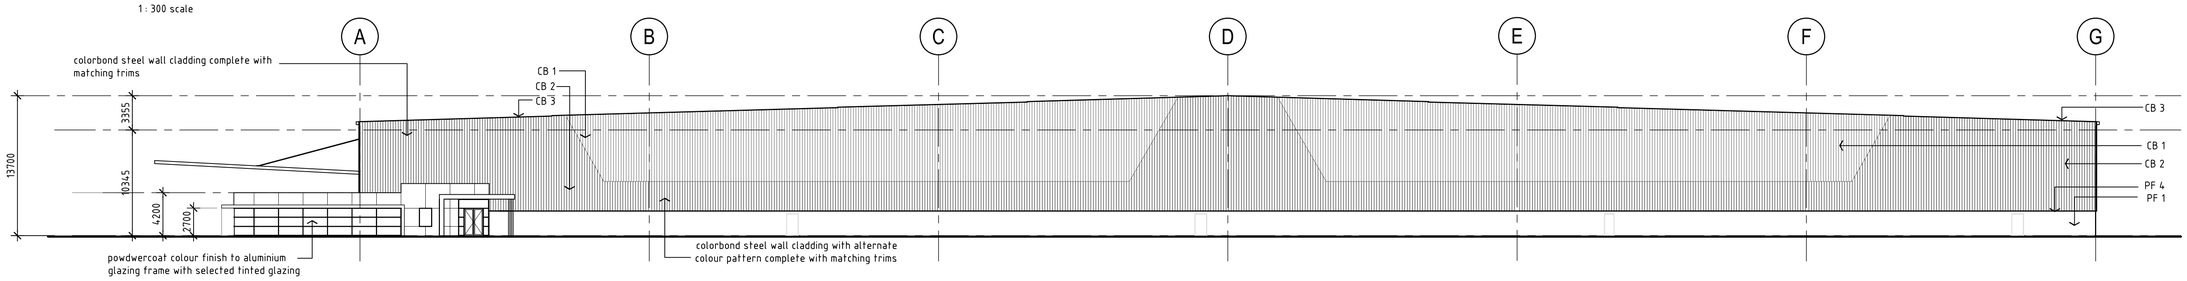

EAST ELEVATION WAREHOUSE 2

1 : 300 scale

MATERIALS KEY	
CB 1	COLORBOND - SURFMIST
CB 2	COLORBOND - WINDSPRAY
CB 3	COLORBOND - BASLT
PF 1	PAINT FINISH - DULUX / MILTON MOON
PF 2	PAINT FINISH - DULUX / MANORBURN
PF 3	PAINT FINISH - DULUX / SOFT SUN
PF 4	PAINT FINISH - DULUX / RICH RED VIOLET
PF 5	PAINT FINISH - DULUX / BLUE BOTTOM BOAT
AC	ALUMINIUM CLADDING - PREFINISHED

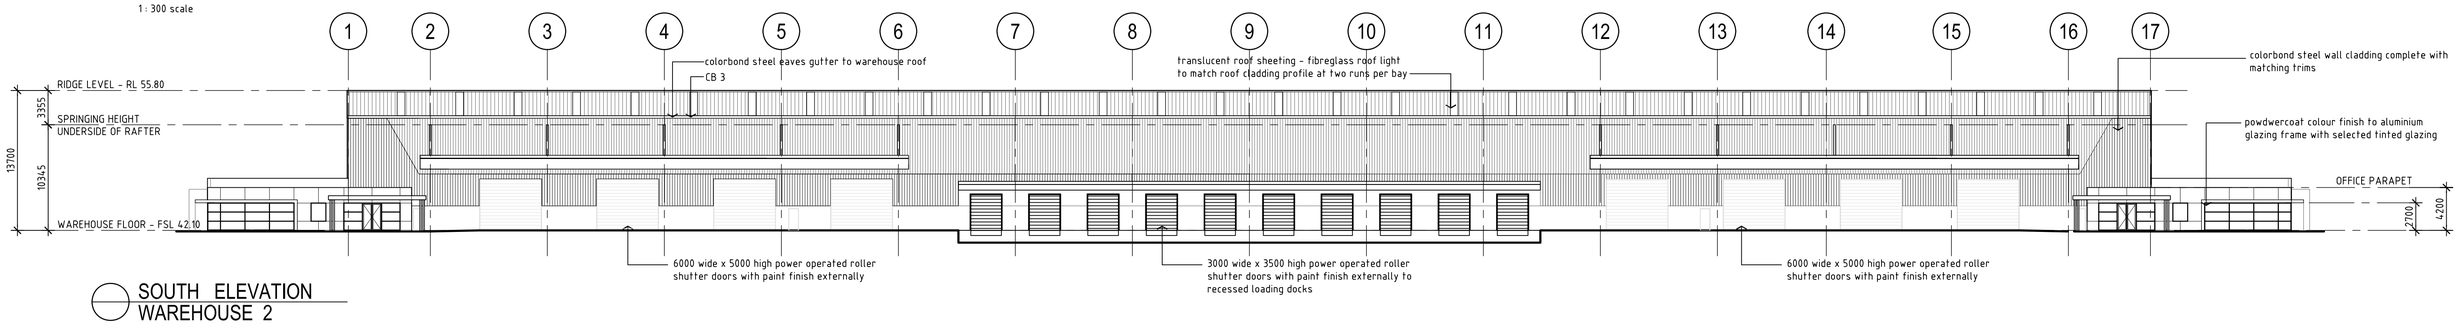

SOUTH ELEVATION WAREHOUSE 2

1 : 300 scale

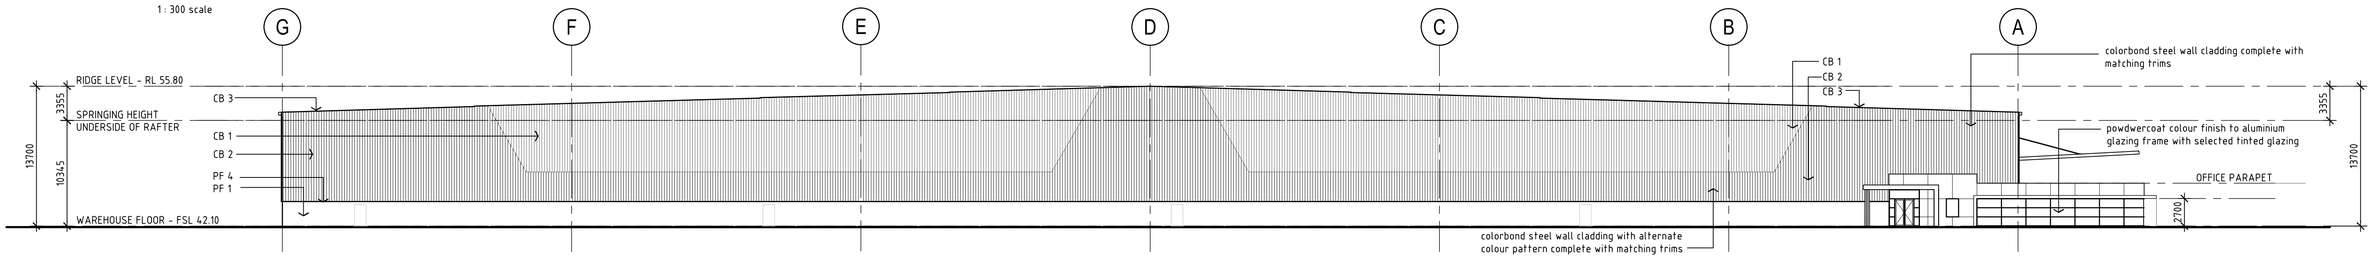

WEST ELEVATION WAREHOUSE 2

1 : 300 scale

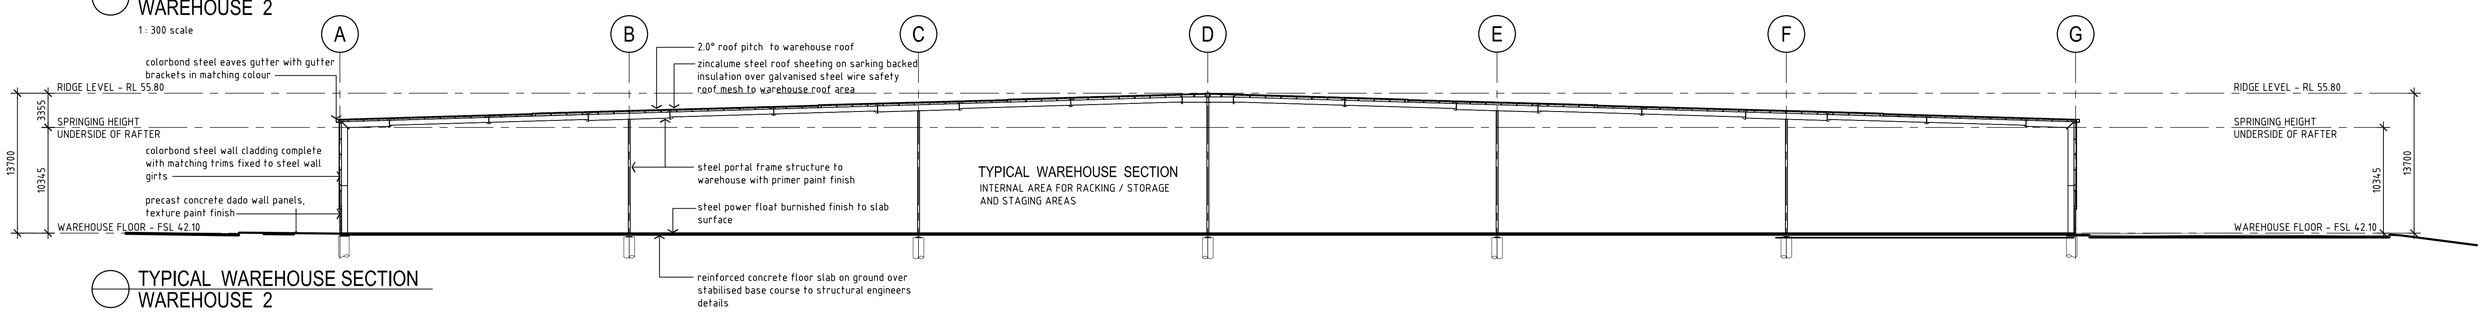

TYPICAL WAREHOUSE SECTION WAREHOUSE 2

1 : 300 scale

Issue :	Date:	Amendment:
A	28/11/15	ISSUED FOR DEVELOPMENT APPLICATION
B	15/02/16	UPDATED BUILDINGS 1, 2 & 5

0 5 10 20 30m
0 10 20 40 60m
1 : 300 scale @ A1 / 1 : 600 scale @ A3

Development Manager :

LOGOS Property Group

Suite 12.02 / 167 Macquarie Street
Sydney NSW 2000
t: + 61 2 9119 6066 F: + 61 2 9231 0948

Project Manager :

DBL PROPERTY
Project / Development Managers
Level 6 / 432 Kent Street
Sydney NSW 2000
t: + 61 2 9267 4267 F: + 61 2 9267 4265

Project :

PRESTONS INDUSTRIAL ESTATE

PROPOSED WAREHOUSE DEVELOPMENT

Cnr YARRUNGA STREET & BERNERA ROAD , PRESTONS NSW

AXIS ARCHITECTURAL
4 / 112 Cronulla Street, Cronulla NSW 2230
p + 02 9523 7858 / m + 0414 954 405
e + david@axisarchitects.com.au
AXIS ARCHITECTURAL Pty Ltd - ABN 18 086 853 376
Nominated Architect - David McDonald NSW ARB No. 7997
Member Australian Institute of Architects

Drawing :

WAREHOUSE 2
BUILDING ELEVATIONS

Drawn: AA	Project No :	Drawing No :	Issue :
Date: November 2015	140604	DA - A 223	B
Scale: 1 : 300 @ A1 / 1 : 600 @ A3			

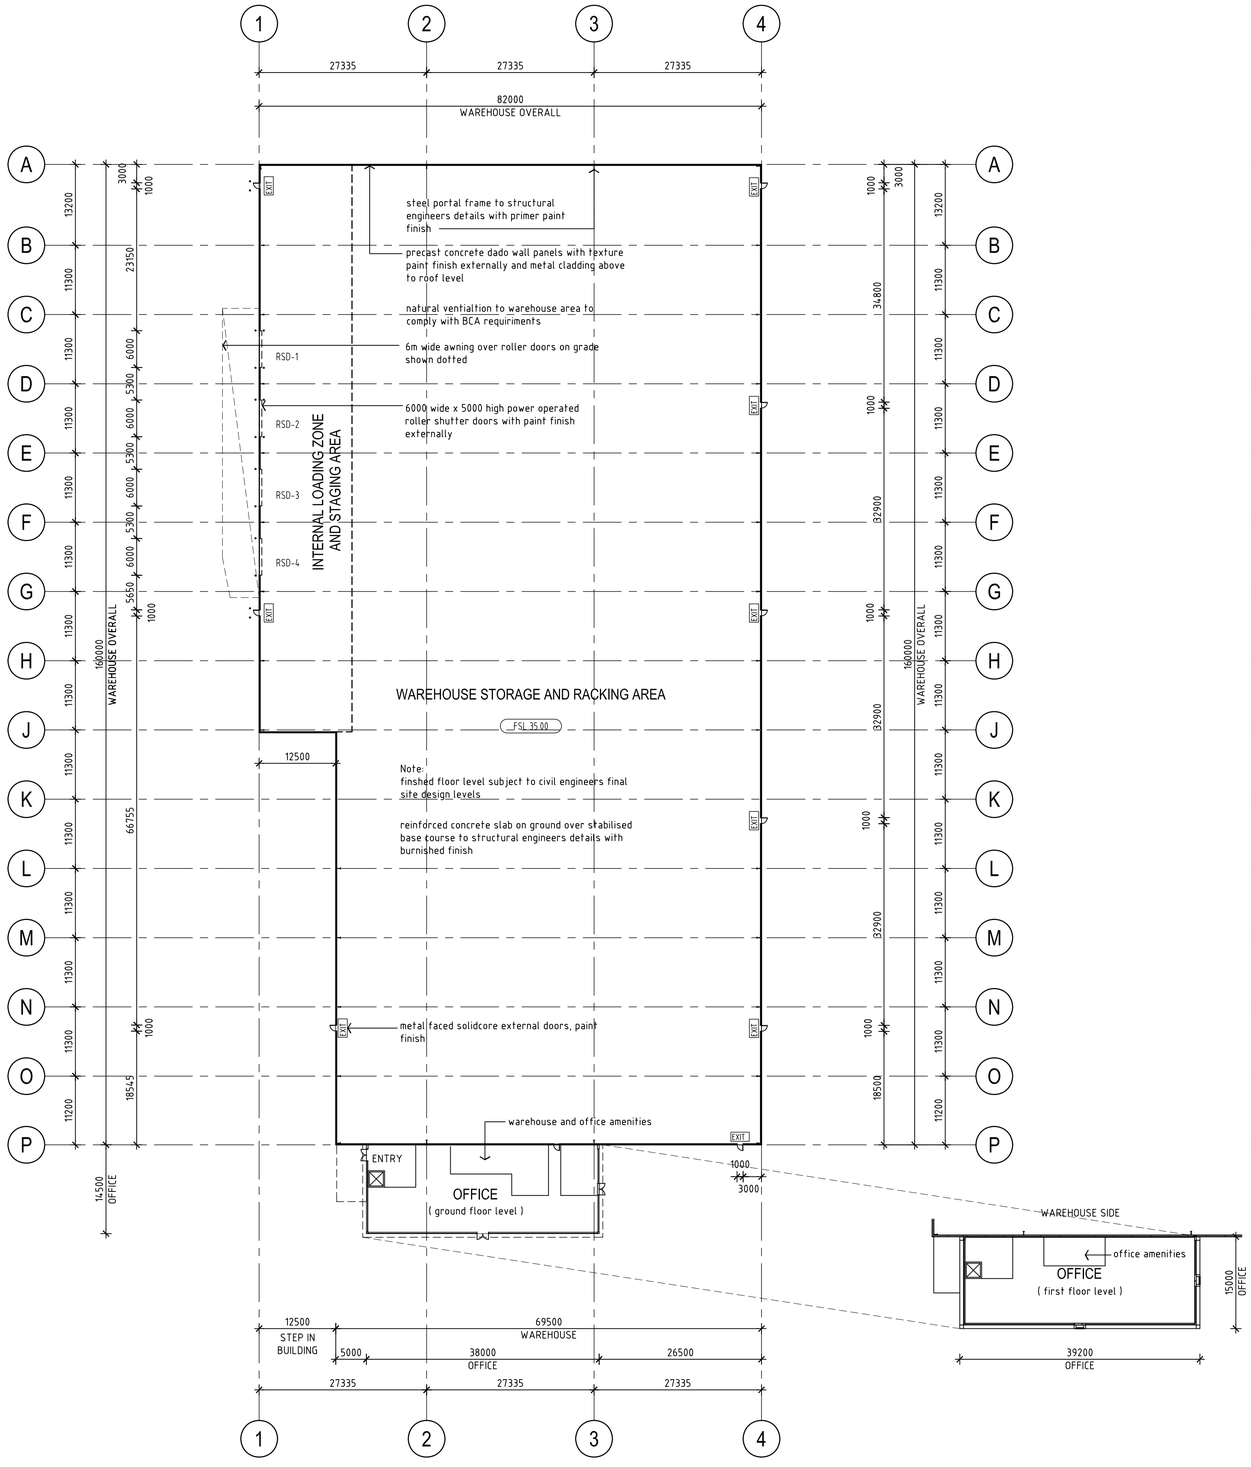

WAREHOUSE LAYOUT PLAN
WAREHOUSE 3

1 : 500 scale

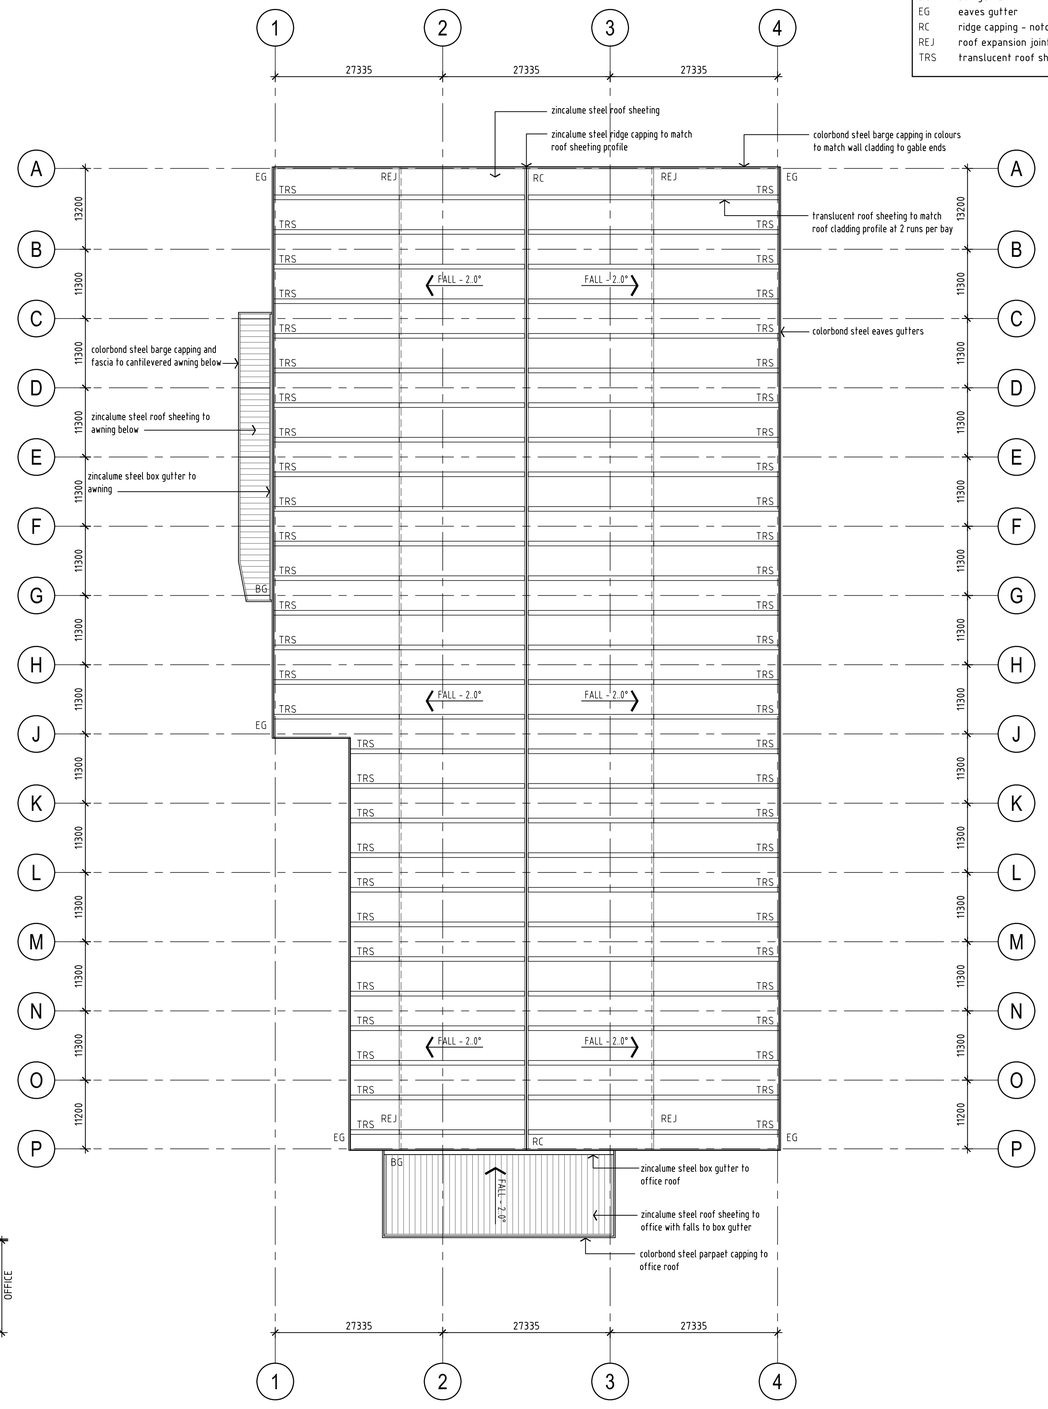

WAREHOUSE ROOF PLAN
WAREHOUSE 3

1 : 500 scale

ABBREVIATIONS - ROOF	
BG	box gutter
EG	eaves gutter
RC	ridge capping - notched to suit roof sheet profile
REJ	roof expansion joint
TRS	translucent roof sheeting

Issue :	Date:	Amendment :
A	28/11/15	ISSUED FOR DEVELOPMENT APPLICATION

0 5 10 20 30 40 50m
0 10 20 40 60 80 100m
1 : 500 scale @ A1 / 1 : 1000 scale @ A3

Development Manager :
LOGOS Property Group
Suite 12.02 / 167 Macquarie Street
Sydney NSW 2000
t : + 61 2 9119 6066 F : + 61 2 9231 0948

Project Manager :
DBL PROPERTY
Project / Development Managers
Level 6 / 432 Kent Street
Sydney NSW 2000
t : + 61 2 9267 4267 F : + 61 2 9267 4265

Project :

PRESTONS INDUSTRIAL ESTATE

PROPOSED WAREHOUSE DEVELOPMENT

Cnr YARRUNGA STREET & BERNERA ROAD , PRESTONS NSW

AXIS ARCHITECTURAL
4 / 112 Cronulla Street, Cronulla NSW 2230
p + 02 9523 7858 / m + 0414 954 405
e + david@axisarchitects.com.au
AXIS ARCHITECTURAL Pty Ltd - ABN 18 086 853 376
Nominated Architect - David McDonald NSW ARB No. 7997

Drawing:
WAREHOUSE 3
BUILDING FLOOR PLAN

Drawn : AA	Project No :	Drawing No :	Issue :
Date : November 2015	140604	DA - A 231	A
Scale : 1 : 500 @ A1 1 : 1000 @ A3			