WOOLWORTHS JN DC, MOOREBANK NSW

woolworths
5 West
woolworths

DRAWING REGISTRY

JN-SK-A-00-0000	COVER SHEET
JN-SK-A-0-0001	3D VISUAL SHEET 1
JN-SK-A-0-0002	3D VISUAL SHEET 2
JN-SK-A-0-1000	OVERALL SITE PLAN
JN-SK-A-0-1005	CAR PARK FLOOR PLANS
JN-SK-A-0-1020	ESTATE SIGNAGE PLAN
JN-SK-A-0-1021	INDICATIVE SITE LIGHTING PLAN
JN-SK-A-A-2200	DC - GROUND LEVEL PROPOSED PLAN
JN-SK-A-A-2210	DC - LEVEL 1 & 2 PROPOSED FLOOR PLAN
JN-SK-A-A-2250	STAFF CANTEEN AND AMENITIES FLOOR PLAN
JN-SK-A-A-2251	OPERATIONS OFFICE - UPPER GROUND AND LEVEL 1 FLOOR PLAN
JN-SK-A-A-2300	DC - ROOF PLAN
JN-SK-A-A-3100	EXTERNAL ELEVATIONS
JN-SK-A-A-4100	SECTIONS
JN-SK-A-D-2200	ANCILLARY BUILDING PLANS SHEET 1
JN-SK-A-D-2210	ANCILLARY BUILDING PLANS SHEET 2

THIS DRAWING IS OWNED BY AND REMAINS THE PROPERTY OF BELL ARCHITECTURE. ALL RIGHTS RESERVED ©. REPRODUCTION OR USE OF THIS DRAWING WITHOUT THE PERMISSION OF THE ARCHITECT IS ILLEGAL. THE CLIENT IS LICENSED TO USE THIS DRAWING FOR THE WORKS SPECIFIC TO THIS SITE, SUBJECT TO THE FULL PAYMENT OF THE ARCHITECT'S FEES AND COMPLIANCE WITH THE TERMS AND CONDITIONS OF THE CLIENT/ARCHITECT AGREEMENT FOR THIS PROJECT. FIGURED DIMENSIONS SHALL BE USED. DO NOT SCALE THE DRAWING. THE CONTRACTOR SHALL VERIFY ALL DIMENSIONS ON SITE PRIOR TO THE COMMENCEMENT OF WORK.

FOR APPROVAL

BIM 360://BAS190087-Woolworths Distribution Centre - UNDC Moorebank NSW/JN-Woolworths DC-A-BA-SK.rvt
17/06/2020 11:21:06 AM

ISSUE	DATE	DESCRIPTION	ISSUED BY
H	19/06/2020	ISSUED FOR APPROVAL	RO
G	28/05/2020	ISSUED FOR INFORMATION	RO
F	24/04/2020	ISSUED FOR APPROVAL	RO
E	01/04/2020	ISSUED FOR CLIENT APPROVAL	RO
D	27/02/2020	ISSUED FOR INFORMATION	MT
C	07/02/2020	ISSUED FOR INFORMATION	RO
B	06/02/2020	ISSUED FOR INFORMAITON	RO
A	18/12/2019	ISSUED FOR CLIENT REVIEW	RO

CLIENT
Woolworths Group
1 Woolworths Way Bella Vista NSW 2153
P 02 8885 0000

ARCHITECT
BELL Architecture
Matt Bell Nominated Architect NSW 9666. Suite 209, 25-29 Berry Street North Sydney NSW 2060. PO Box 1037 North Sydney NSW 2059. P 02 8904 1650

SHEET SERIES CODE - ARCHITECTURAL

0000-GENERAL	3100-ELEVATIONS
1000-SITE	3200-DOOR&WINDOW
2200-PLANS	4000-SECTIONS
2100-CONC. PROFILED PLAN	5000-DETAILS
2300-CEILING PLANS	6000-WET AREAS
2400-ROOF PLANS	7000-JOINERY
2500-FFE & FINISHES	9000-GENERAL NOTES

BUILDING CODES

00-INDEX AND NOTES
0 - SITE WORKS INC. CAR PARK
A - DC WAREHOUSE INC. ADMIN. & OPERATION OFFICE
B - AIRBRIDGE
C -
D - DRIVER AMENITIES
E - ENERGY COMPLEX
F - FIRE TANK AND PUMP HOUSE
G - GATEHOUSE
H -

KEY PLAN

ORIENTATION

TRUE NORTH

JOB TITLE
WOOLWORTHS DC PROPOSED JN, MOOREBANK AVE,
MOOREBANK, NSW

SCALE BAR

DRAWING TITLE
COVER SHEET

JOB NO	DRAWING SCALE @ A0	DRAWN BY	CHK BY	DRAWING NO	STATUS	REVISION
BAS190087		GR	DO'D	JN-SK-A-00-0000	P	H

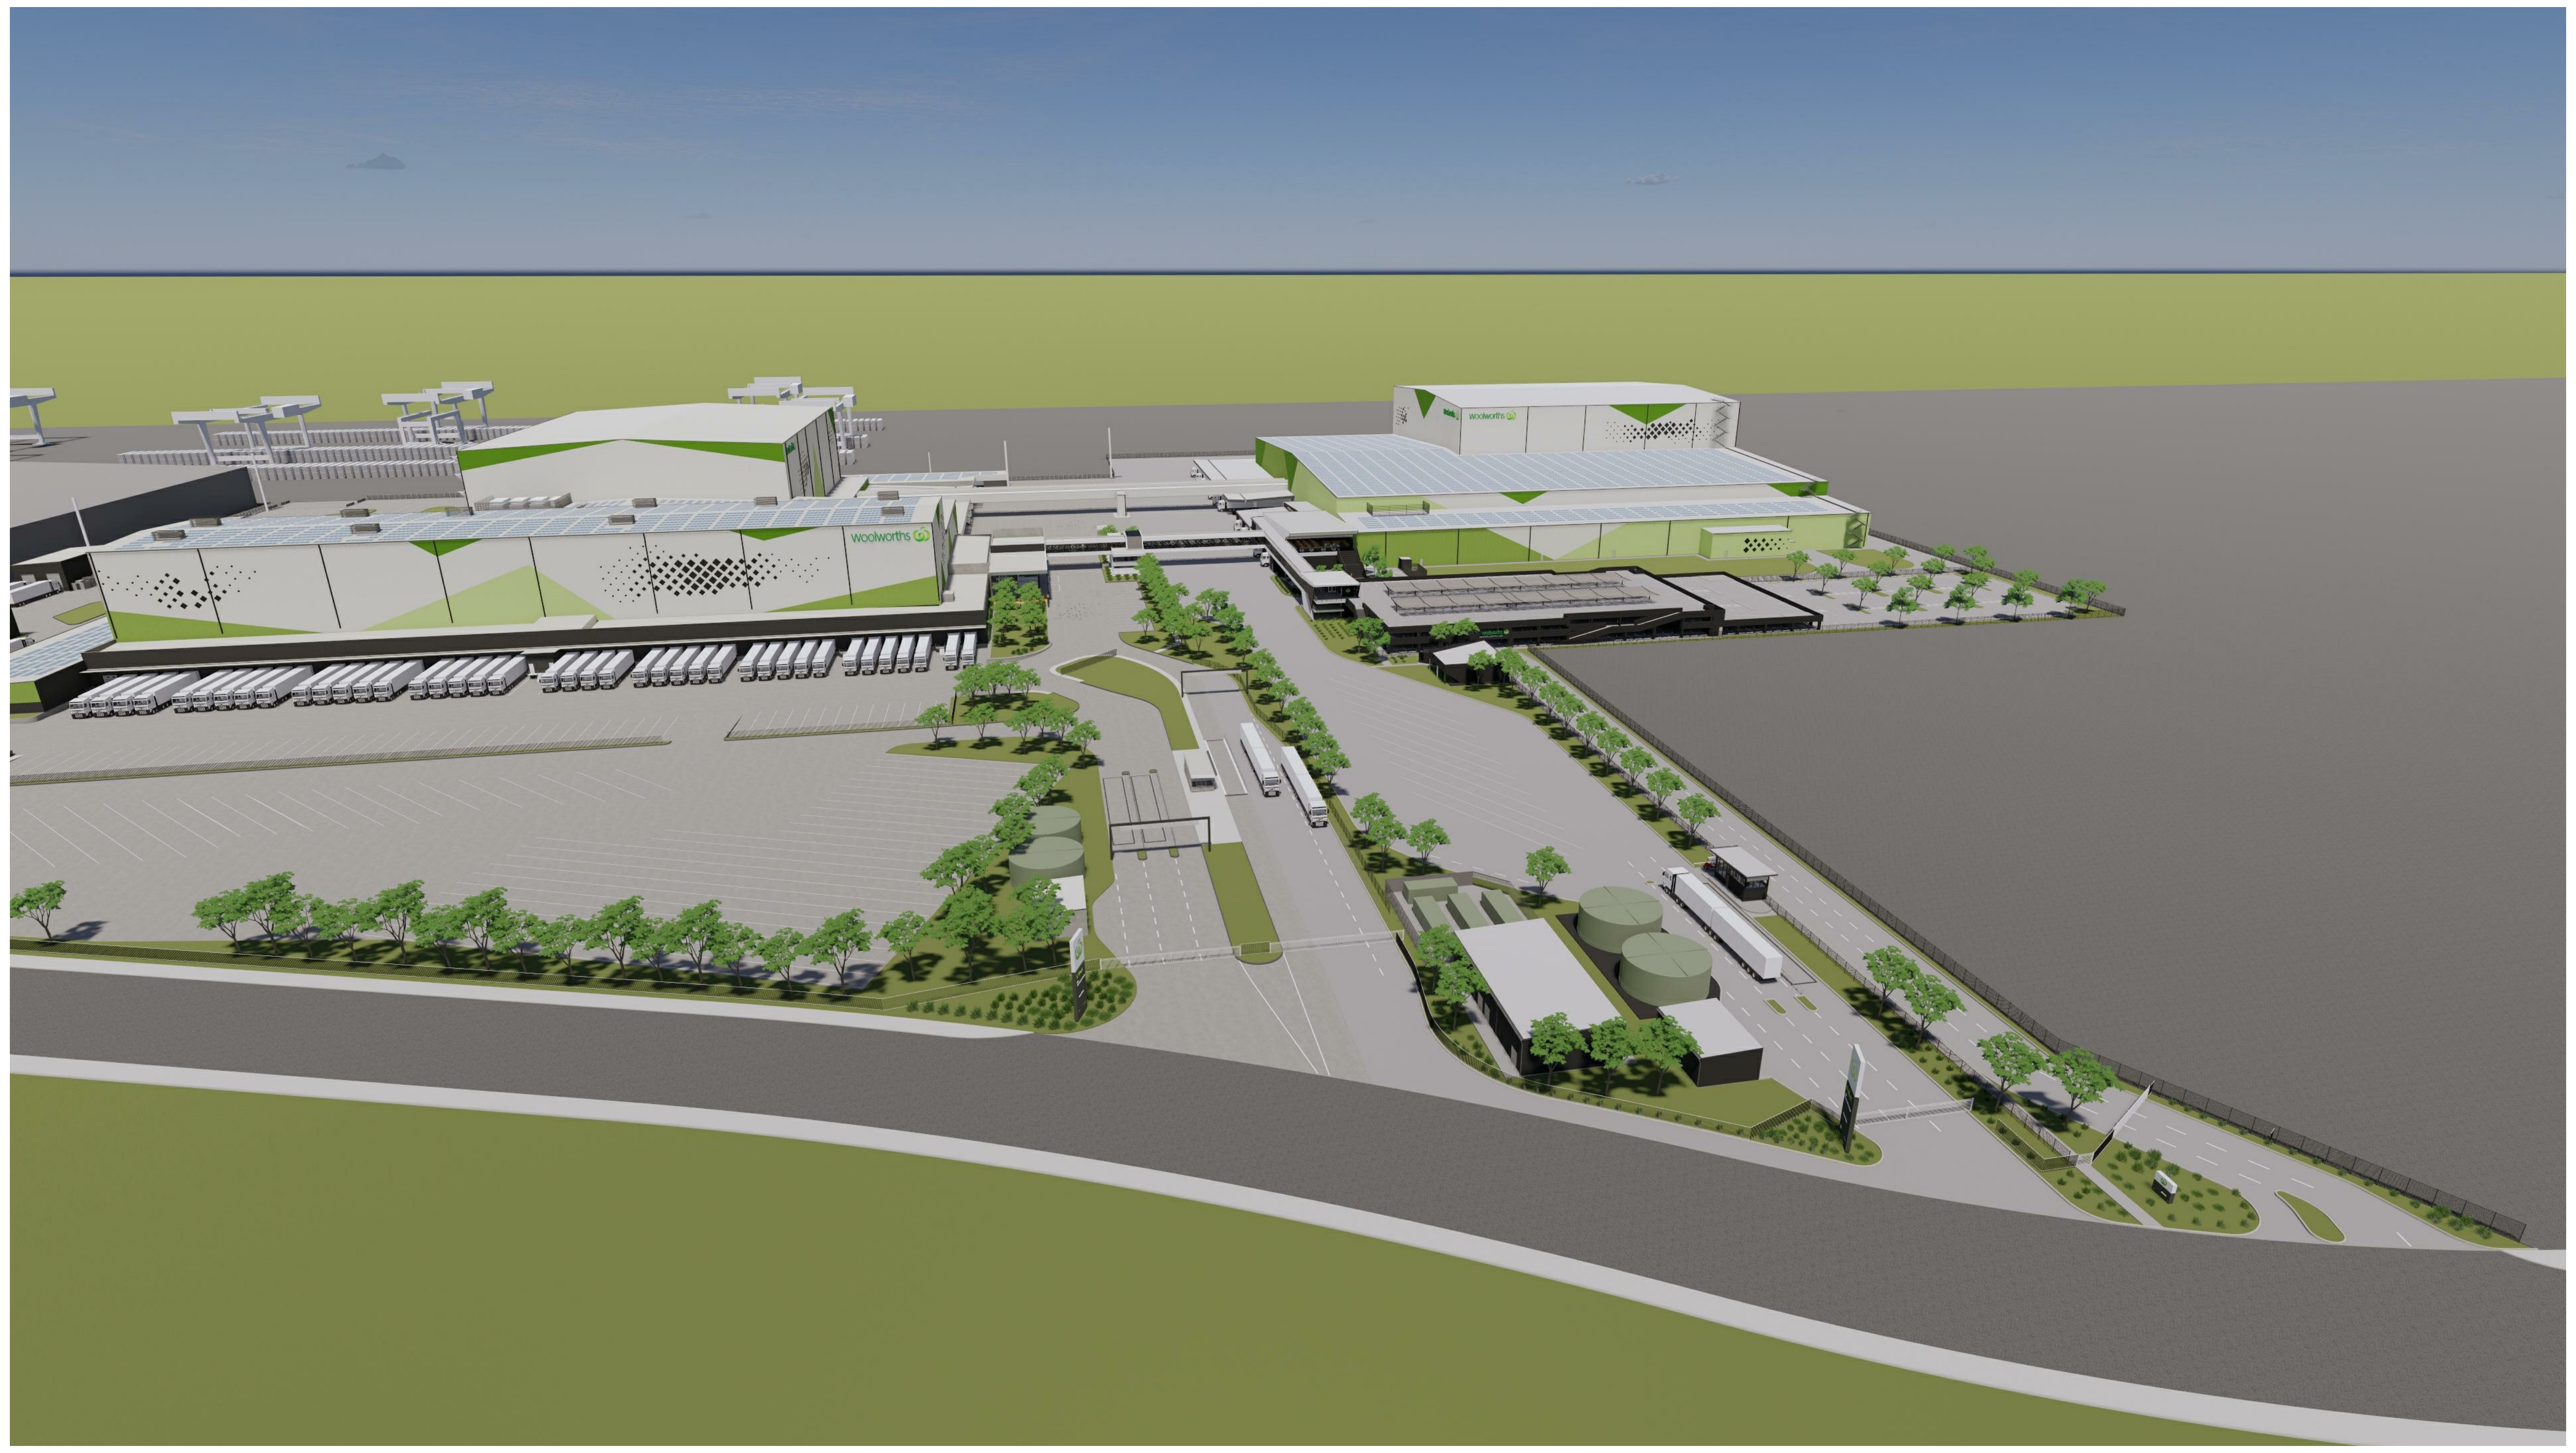

JN - MAIN DRIVEWAY - SITE VIEW FROM THE NORTH WEST

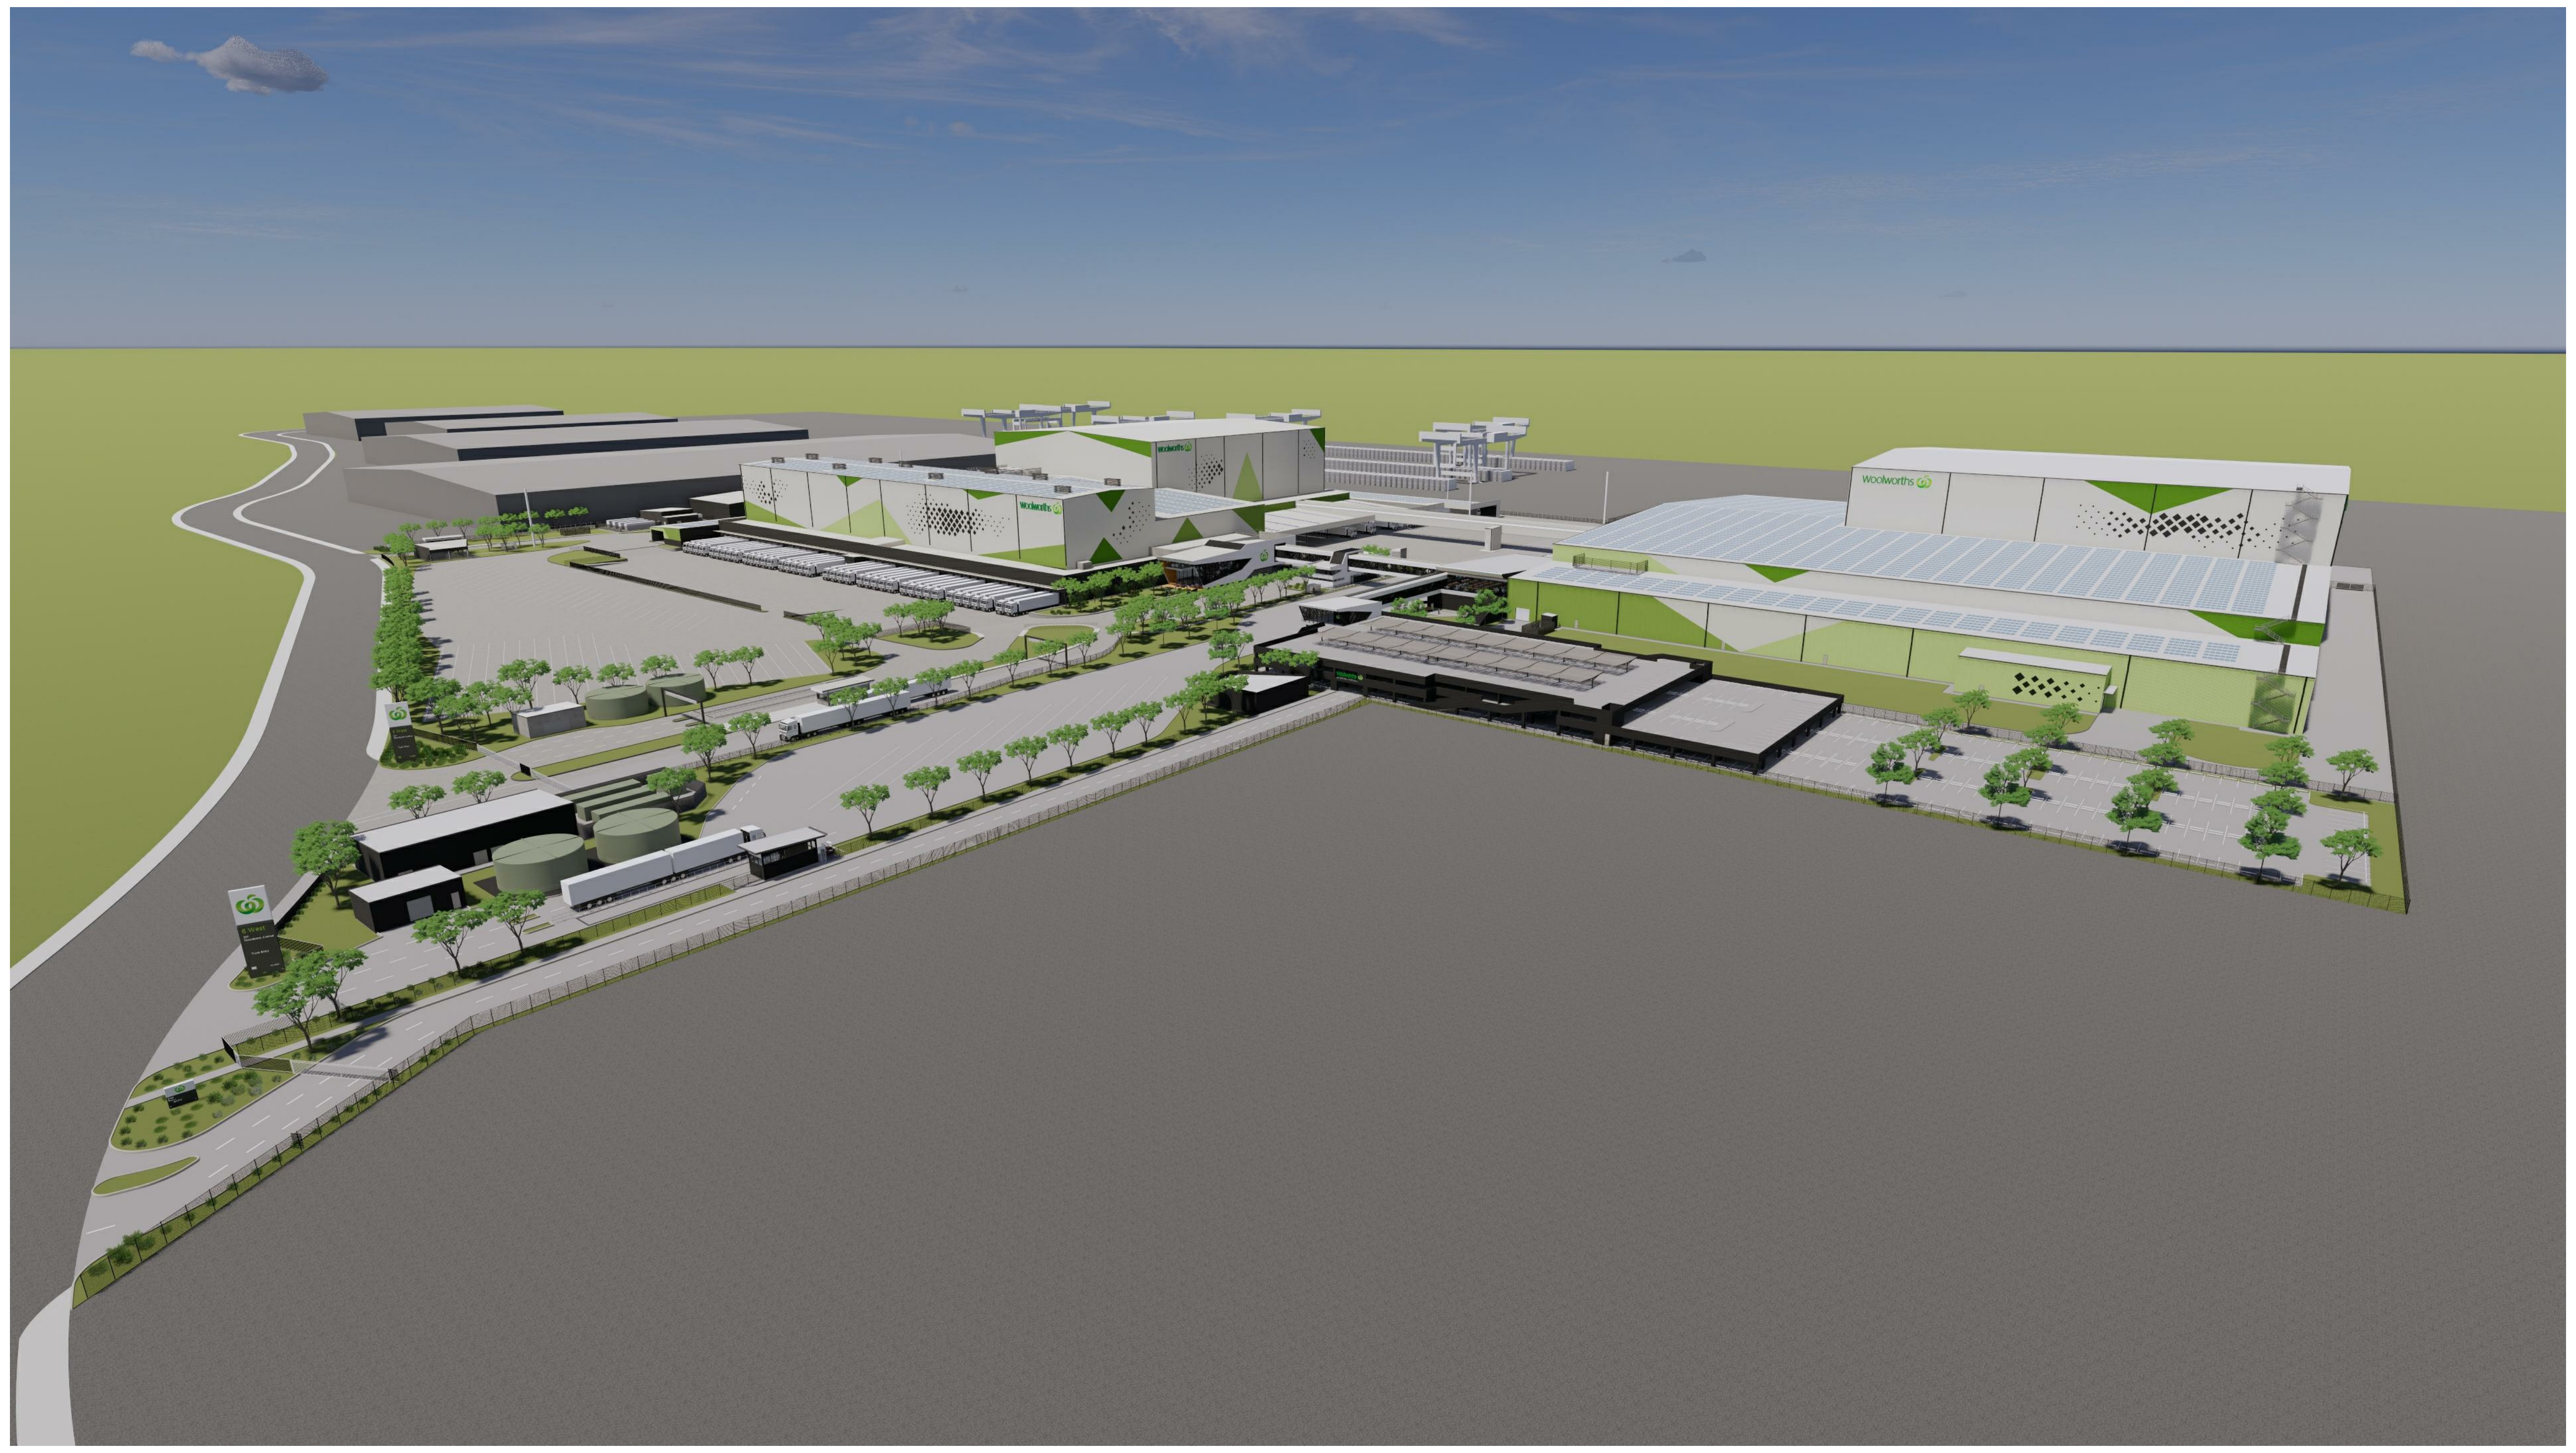

JN - SITE VIEW FROM THE SOUTH WEST

THIS DRAWING IS OWNED BY AND REMAINS THE PROPERTY OF BELL ARCHITECTURE. ALL RIGHTS RESERVED c . REPRODUCTION OR USE OF THIS DRAWING WITHOUT THE PERMISSION OF THE ARCHITECT IS ILLEGAL. THE CLIENT IS LICENSED TO USE THIS DRAWING FOR THE WORKS SPECIFIC TO THIS SITE, SUBJECT TO THE FULL PAYMENT OF THE ARCHITECT'S FEES AND COMPLIANCE WITH THE TERMS AND CONDITIONS OF THE CLIENT/ARCHITECT AGREEMENT FOR THIS PROJECT. FIGURED DIMENSIONS SHALL BE USED. DO NOT SCALE THE DRAWING. THE CONTRACTOR SHALL VERIFY ALL DIMENSIONS ON SITE PRIOR TO THE COMMENCEMENT OF WORK.

FOR APPROVAL

BIM 360://BAS190087-Woolworths Distribution Centre - UNDC Moorebank NSW/JN-Woolworths DC-A-BA-SK.rvt 17/06/2020 11:22:06 AM

ISSUE	DATE	DESCRIPTION	ISSUED BY
G	19/06/2020	ISSUED FOR APPROVAL	RO
F	28/05/2020	ISSUED FOR INFORMATION	RO
E	24/04/2020	ISSUED FOR APPROVAL	RO
D	01/04/2020	ISSUED FOR CLIENT APPROVAL	RO
C	27/02/2020	ISSUED FOR INFORMATION	MT
B	07/02/2020	ISSUED FOR INFORMATION	RO
A	18/12/2019	ISSUED FOR CLIENT REVIEW	RO

CLIENT
Woolworths Group
1 Woolworths Way Bella Vista NSW 2153
P 02 8885 0000

ARCHITECT
BELL Architecture
Matt Bell Nominated Architect NSW 9666. Suite 209, 25-29 Berry Street North Sydney NSW 2060. PO Box 1037 North Sydney NSW 2059. P 02 8904 1650

SHEET SERIES CODE - ARCHITECTURAL

0000-GENERAL
1000-SITE
2200-PLANS
2100-CONC. PROFILED PLAN
2300-CEILING PLANS
2400-ROOF PLANS
2500-FFE & FINISHES
3100-ELEVATIONS
3200-DOOR&WINDOW
4000-SECTIONS
5000-DETAILS
6000-WET AREAS
7000-JOINERY
9000-GENERAL NOTES

BUILDING CODES

00-INDEX AND NOTES
0 - SITE WORKS INC. CAR PARK
A - DC WAREHOUSE INC. ADMIN. & OPERATION OFFICE
B - AIRBRIDGE
C -
D - DRIVER AMENITIES
E - ENERGY COMPLEX
F - FIRE TANK AND PUMP HOUSE
G - GATEHOUSE
H -

KEY PLAN

ORIENTATION

TRUE
NORTH

JOB TITLE
WOOLWORTHS DC PROPOSED JN, MOOREBANK AVE,
MOOREBANK, NSW

SCALE BAR

DRAWING TITLE
3D VISUAL SHEET 1

JOB NO	DRAWING SCALE @ A0	DRAWN BY	CHK BY	DRAWING NO	STATUS	REVISION
BAS190087		MT	RO	JN-SK-A-0-0001	P	G

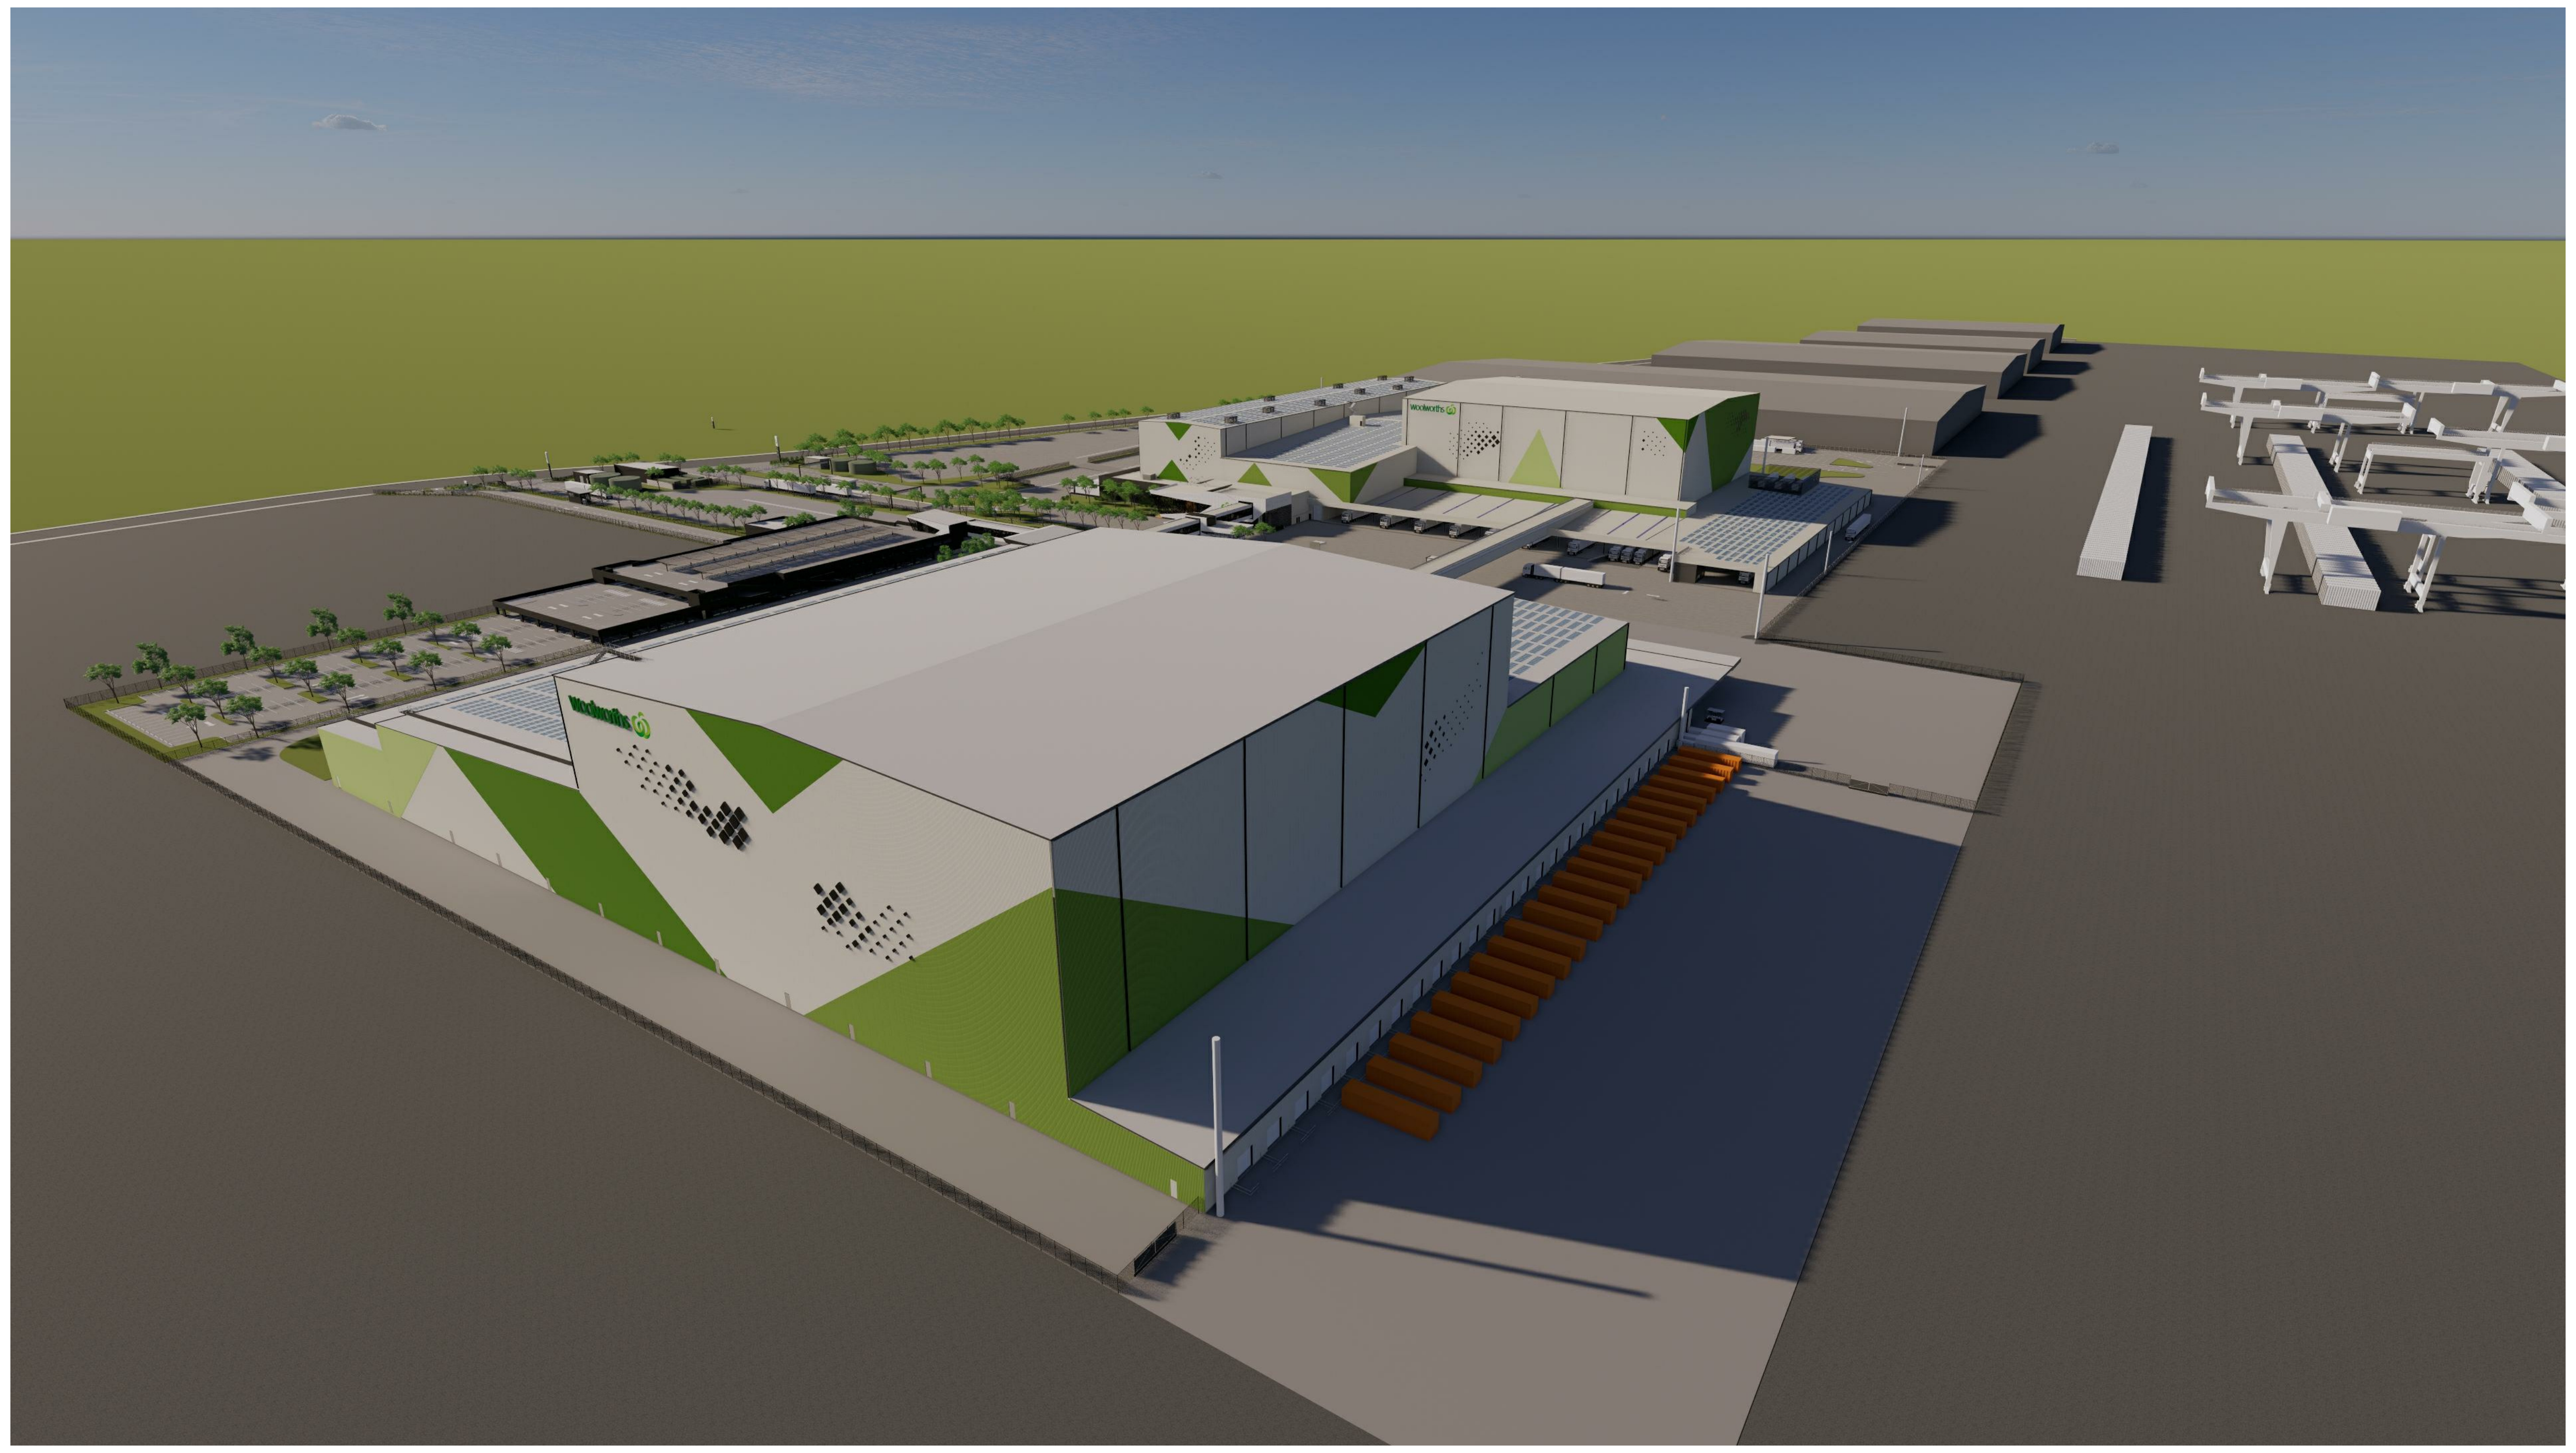

JN - SITE VIEW FROM THE SOUTH EAST AS/RS HIGH BAY

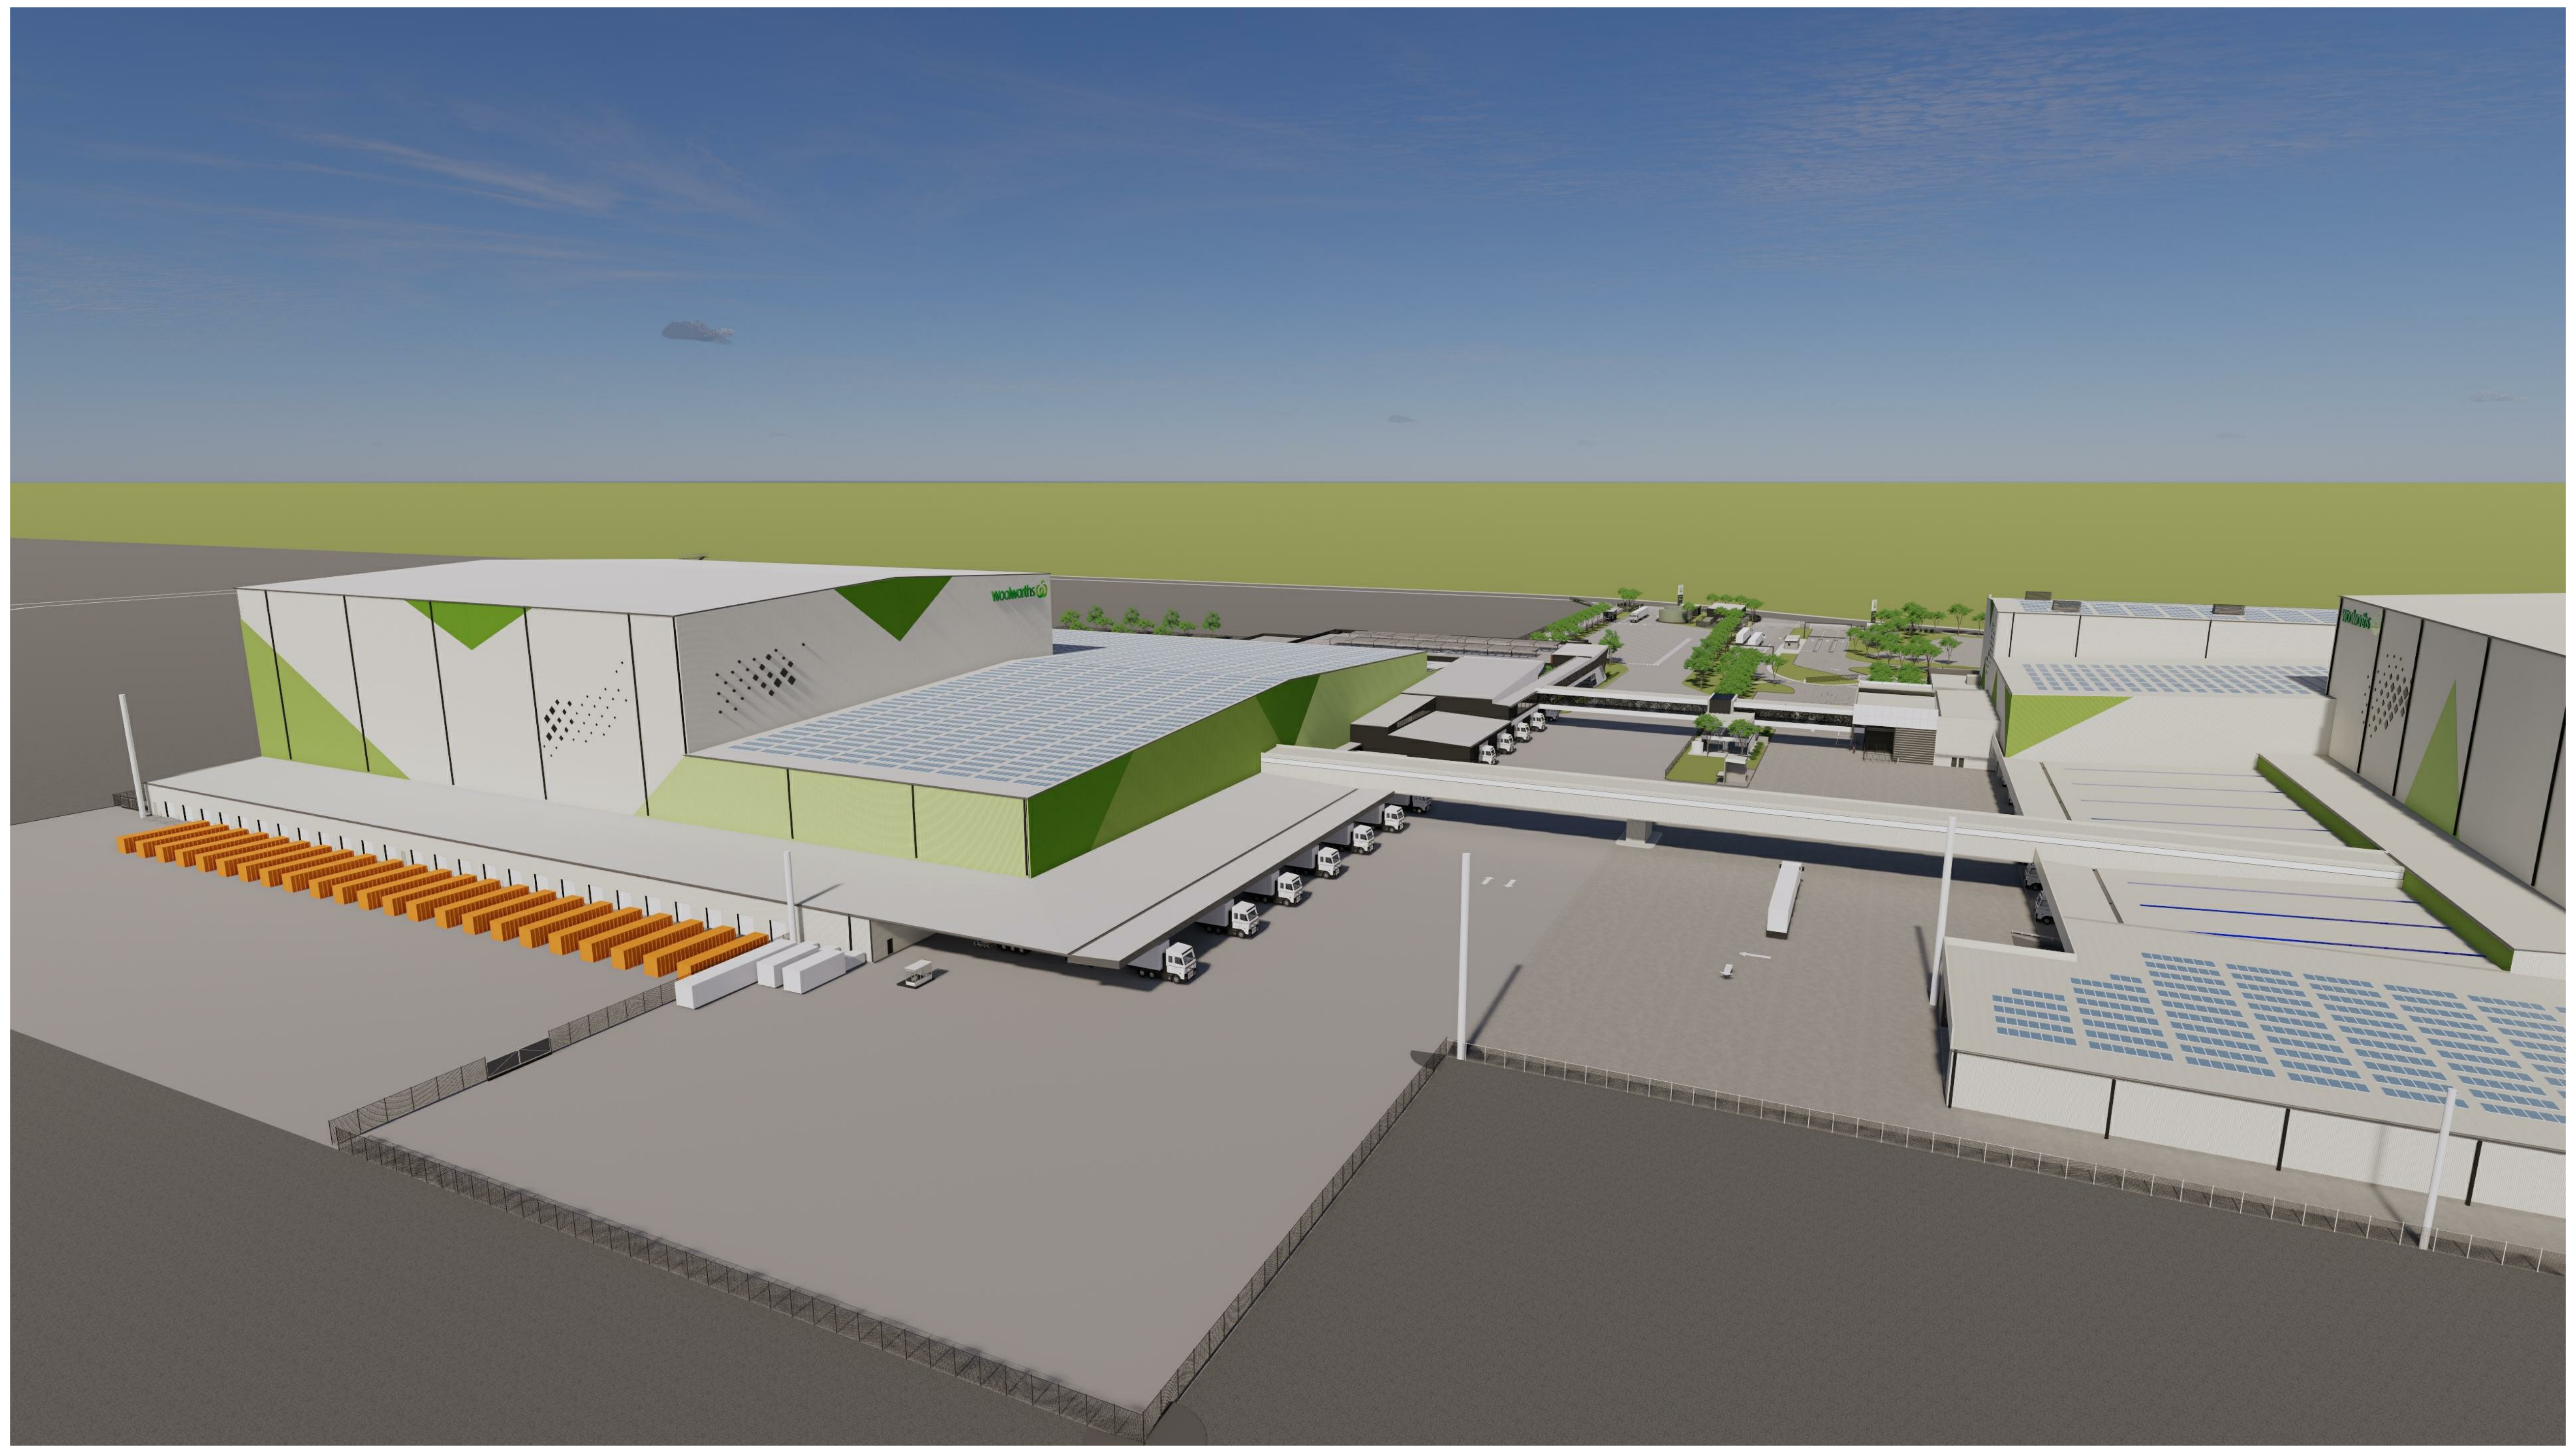

JN - LOADING DOCK - SITE VIEW FROM THE NORTH EAST

THIS DRAWING IS OWNED BY AND REMAINS THE PROPERTY OF BELL ARCHITECTURE. ALL RIGHTS RESERVED c . REPRODUCTION OR USE OF THIS DRAWING WITHOUT THE PERMISSION OF THE ARCHITECT IS ILLEGAL. THE CLIENT IS LICENSED TO USE THIS DRAWING FOR THE WORKS SPECIFIC TO THIS SITE, SUBJECT TO THE FULL PAYMENT OF THE ARCHITECT'S FEES AND COMPLIANCE WITH THE TERMS AND CONDITIONS OF THE CLIENT/ARCHITECT AGREEMENT FOR THIS PROJECT. FIGURED DIMENSIONS SHALL BE USED. DO NOT SCALE THE DRAWING. THE CONTRACTOR SHALL VERIFY ALL DIMENSIONS ON SITE PRIOR TO THE COMMENCEMENT OF WORK.

FOR APPROVAL

BIM 360://BAS190087-Woolworths Distribution Centre - UNDC Moorebank NSW/JN-Woolworths DC-A-BA-SK.rvt 17/06/2020 11:23:47 AM

ISSUE	DATE	DESCRIPTION	ISSUED BY
F	19/06/2020	ISSUED FOR APPROVAL	RO
E	28/05/2020	ISSUED FOR INFORMATION	RO
D	24/04/2020	ISSUED FOR APPROVAL	RO
C	01/04/2020	ISSUED FOR CLIENT APPROVAL	RO
B	27/02/2020	ISSUED FOR INFORMATION	MT
A	07/02/2020	ISSUED FOR INFORMATION	RO

CLIENT
Woolworths Group
1 Woolworths Way Bella Vista NSW 2153
P 02 8885 0000

ARCHITECT
BELL Architecture
Matt Bell Nominated Architect NSW 9666. Suite 209, 25-29 Berry Street North Sydney NSW 2060. PO Box 1037 North Sydney NSW 2059. P 02 8904 1650

SHEET SERIES CODE - ARCHITECTURAL

0000-GENERAL
1000-SITE
2200-PLANS
2100-CONC. PROFILED PLAN
2300-CEILING PLANS
2400-ROOF PLANS
2500-FFE & FINISHES
3100-ELEVATIONS
3200-DOOR&WINDOW
4000-SECTIONS
5000-DETAILS
6000-WET AREAS
7000-JOINERY
9000-GENERAL NOTES

BUILDING CODES

00-INDEX AND NOTES
0 - SITE WORKS INC. CAR PARK
A - DC WAREHOUSE INC. ADMIN. & OPERATION OFFICE
B - AIRBRIDGE
C -
D - DRIVER AMENITIES
E - ENERGY COMPLEX
F - FIRE TANK AND PUMP HOUSE
G - GATEHOUSE
H -

KEY PLAN

ORIENTATION

TRUE
NORTH

JOB TITLE
WOOLWORTHS DC PROPOSED JN, MOOREBANK AVE,
MOOREBANK, NSW

SCALE BAR

DRAWING TITLE
3D VISUAL SHEET 2

JOB NO	DRAWING SCALE @ A0	DRAWN BY	CHK BY	DRAWING NO	STATUS	REVISION
BAS190087		GR	DO'D	JN-SK-A-0-0002	P	F

SITE AREA JN

JN SITE AREA	115064 m²	11.51 hectare

JN DC GROSS LETTABLE FLOOR AREA

JN DC GROSS LETTABLE GROUND FLOOR AREA	40749 m²	4.07 hectare

JN HEAVY VEHICLE PARKING

CHEVRON A-DOUBLE	10
Grand total: 10	

LIGHT VEHICLE PARKING

CAR PARKING	CAR PARK - GROUND	359
CAR PARKING DISABLED PERSON	CAR PARK - GROUND	8
CAR PARKING	CAR PARK - MID LEVEL	197
CAR PARKING	CAR PARK - LEVEL 1	161
Grand total: 725		

MOTORBIKE PARKING

MOTORBIKE	CAR PARK - GROUND	6

BICYCLE PARKING

BICYCLE	CAR PARK - GROUND	40

ACOUSTIC FENCE NOTE:

ACOUSTIC FENCE ALIGNMENT IN ACCORDANCE WITH SECTION 5.3.1 OF THE ACOUSTIC REPORT DATED 12/6/2020. NO FURTHER NOISE MITIGATION REQUIREMENTS ARE ANTICIPATED BY WOOLWORTHS WHEN MAKING THIS SUBMISSION.

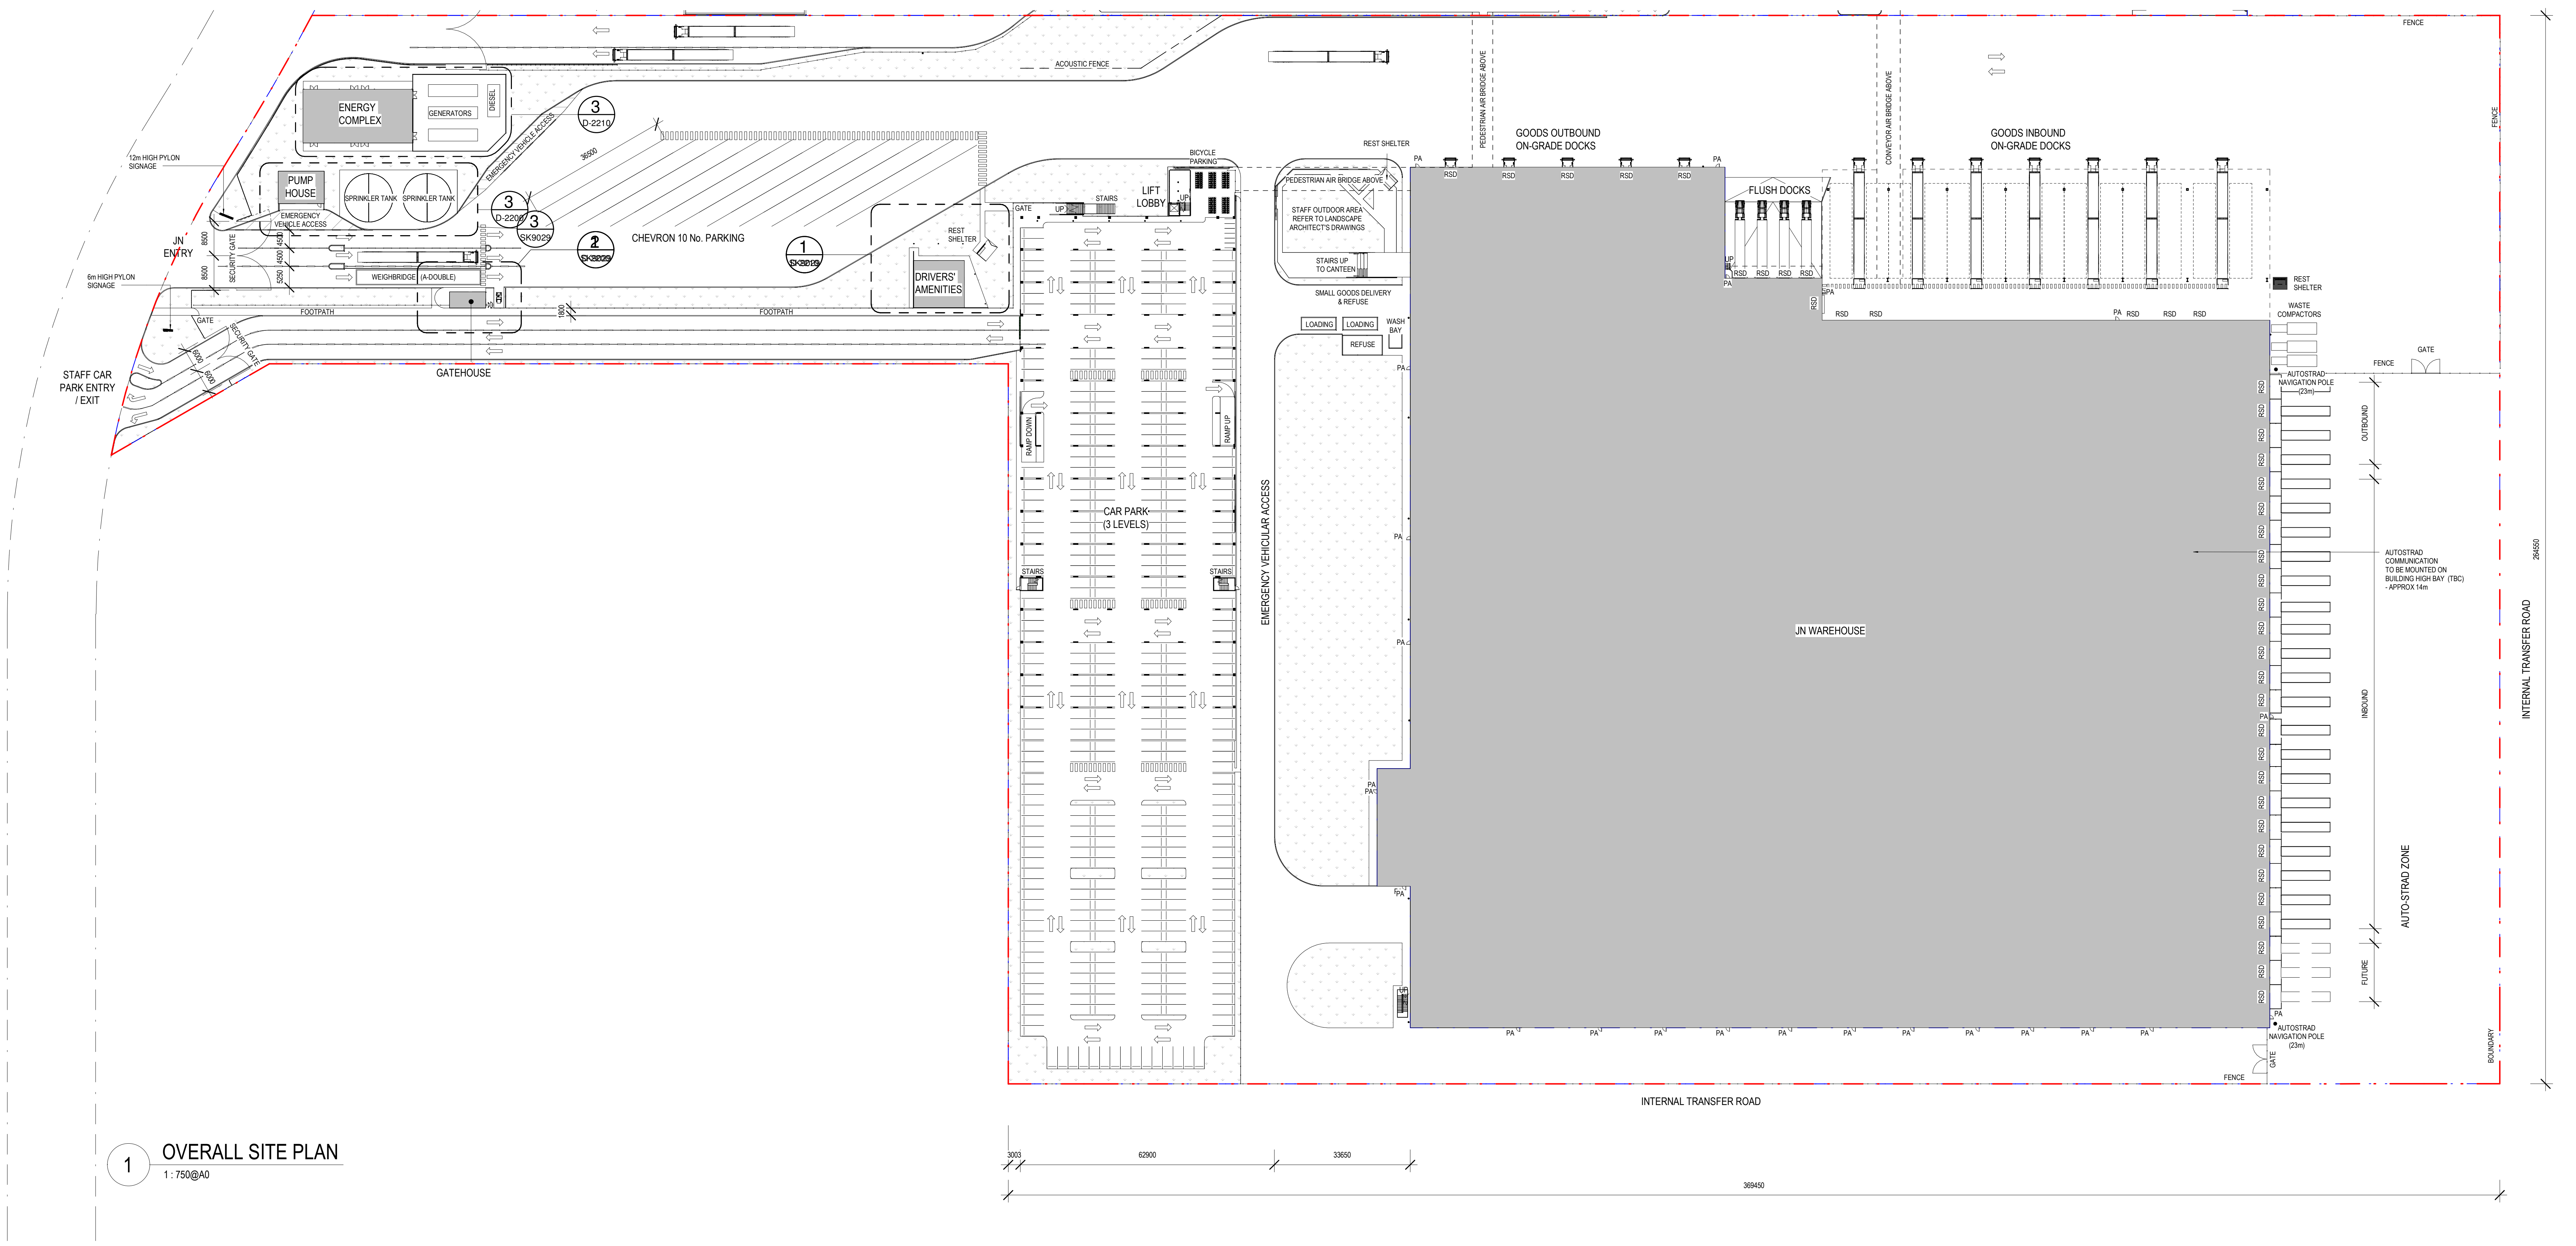

ACOUSTIC FENCE
ENERGY COMPLEX
GENERATORS
DIESEL
12m HIGH PYLON SIGNAGE
PUMP HOUSE
SPRINKLER TANK
SPRINKLER TANK
EMERGENCY VEHICLE ACCESS
EMERGENCY VEHICLE ACCESS
3 D-2210
36500
3 D-2200
3 SK9029
2 SK9029
1 SK9029
CHEVRON 10 No. PARKING
JN ENTRY
6m HIGH PYLON SIGNAGE
SECURITY GATE
8500
4500
4500
8500
5250
WEIGHBRIDGE (A-DOUBLE)
FOOTPATH
1800
FOOTPATH
GATE
SECURITY GATE
6000
6000
STAFF CAR PARK ENTRY / EXIT
GATEHOUSE
REST SHELTER
DRIVERS' AMENITIES
GATE
UP
STAIRS
LIFT LOBBY
UP
BICYCLE PARKING
RAMP DOWN
RAMP UP
CAR PARK (3 LEVELS)
STAIRS
STAIRS
REST SHELTER
PEDESTRIAN AIR BRIDGE ABOVE
STAFF OUTDOOR AREA REFER TO LANDSCAPE ARCHITECT'S DRAWINGS
STAIRS UP TO CANTEEN
SMALL GOODS DELIVERY & REFUSE
LOADING
LOADING
WASH BAY
REFUSE
EMERGENCY VEHICULAR ACCESS
PEDESTRIAN AIR BRIDGE ABOVE
GOODS OUTBOUND ON-GRADE DOCKS
PA
RSD
FLUSH DOCKS
UP
CONVEYOR AIR BRIDGE ABOVE
GOODS INBOUND ON-GRADE DOCKS
REST SHELTER
WASTE COMPACTORS
FENCE
GATE
FENCE
FENCE
AUTOSTRAD NAVIGATION POLE (23m)
OUTBOUND
AUTOSTRAD COMMUNICATION TO BE MOUNTED ON BUILDING HIGH BAY (TBC) - APPROX 14m
JN WAREHOUSE
INBOUND
AUTO-STRAD ZONE
FUTURE
INTERNAL TRANSFER ROAD
264550
AUTOSTRAD NAVIGATION POLE (23m)
GATE
FENCE
BOUNDARY
INTERNAL TRANSFER ROAD
3003
62900
33650
369450

1 OVERALL SITE PLAN
1 : 750@A0

THIS DRAWING IS OWNED BY AND REMAINS THE PROPERTY OF BELL ARCHITECTURE. ALL RIGHTS RESERVED c. REPRODUCTION OR USE OF THIS DRAWING WITHOUT THE PERMISSION OF THE ARCHITECT IS ILLEGAL. THE CLIENT IS LICENSED TO USE THIS DRAWING FOR THE WORKS SPECIFIC TO THIS SITE, SUBJECT TO THE FULL PAYMENT OF THE ARCHITECT'S FEES AND COMPLIANCE WITH THE TERMS AND CONDITIONS OF THE CLIENT/ARCHITECT AGREEMENT FOR THIS PROJECT. FIGURED DIMENSIONS SHALL BE USED. DO NOT SCALE THE DRAWING. THE CONTRACTOR SHALL VERIFY ALL DIMENSIONS ON SITE PRIOR TO THE COMMENCEMENT OF WORK.

FOR APPROVAL

BIM 360://BAS190087-Woolworths Distribution Centre - UNDC Moorebank NSW/JN-Woolworths DC-A-BA-SK.rvt
22/06/2020 10:46:13

ISSUE	DATE	DESCRIPTION	ISSUED BY
M	19/06/2020	ISSUED FOR APPROVAL	RO
L	28/05/2020	ISSUED FOR INFORMATION	RO
K	21/05/2020	ISSUED FOR INFORMATION	RO
J	24/04/2020	ISSUED FOR APPROVAL	RO
I	01/04/2020	ISSUED FOR CLIENT APPROVAL	RO
H	26/03/2020	REVISED AUTOMATION LAYOUT	RO
G	26/02/2020	ISSUED FOR INFORMATION	MT
F	07/02/2020	ISSUED FOR INFORMATION	RO

CLIENT
Woolworths Group
1 Woolworths Way Bella Vista NSW 2153
P 02 8885 0000

ARCHITECT
BELL Architecture
Matt Bell Nominated Architect NSW 9666. Suite 209, 25-29 Berry Street North Sydney NSW 2060. PO Box 1037 North Sydney NSW 2059. P 02 8904 1650

SHEET SERIES CODE - ARCHITECTURAL

0000-GENERAL
1000-SITE
2200-PLANS
2100-CONC. PROFILED PLAN
2300-CEILING PLANS
2400-ROOF PLANS
2500-FFE & FINISHES
3100-ELEVATIONS
3200-DOOR&WINDOW
4000-SECTIONS
5000-DETAILS
6000-WET AREAS
7000-JOINERY
9000-GENERAL NOTES

BUILDING CODES

00-INDEX AND NOTES
0 - SITE WORKS INC. CAR PARK
A - DC WAREHOUSE INC. ADMIN. & OPERATION OFFICE
B - AIRBRIDGE
C -
D - DRIVER AMENITIES
E - ENERGY COMPLEX
F - FIRE TANK AND PUMP HOUSE
G - GATEHOUSE
H -

KEY PLAN

ORIENTATION

TRUE NORTH

JOB TITLE
WOOLWORTHS DC PROPOSED JN, MOOREBANK AVE,
MOOREBANK, NSW

SCALE BAR 0m 15m 30m 45m 60m 75m

DRAWING TITLE
OVERALL SITE PLAN

JOB NO	DRAWING SCALE @ A0	DRAWN BY	CHK BY	DRAWING NO	STATUS	REVISION
BAS190087	As indicated	MT	DO'D	JN-SK-A-0-1000	P	M

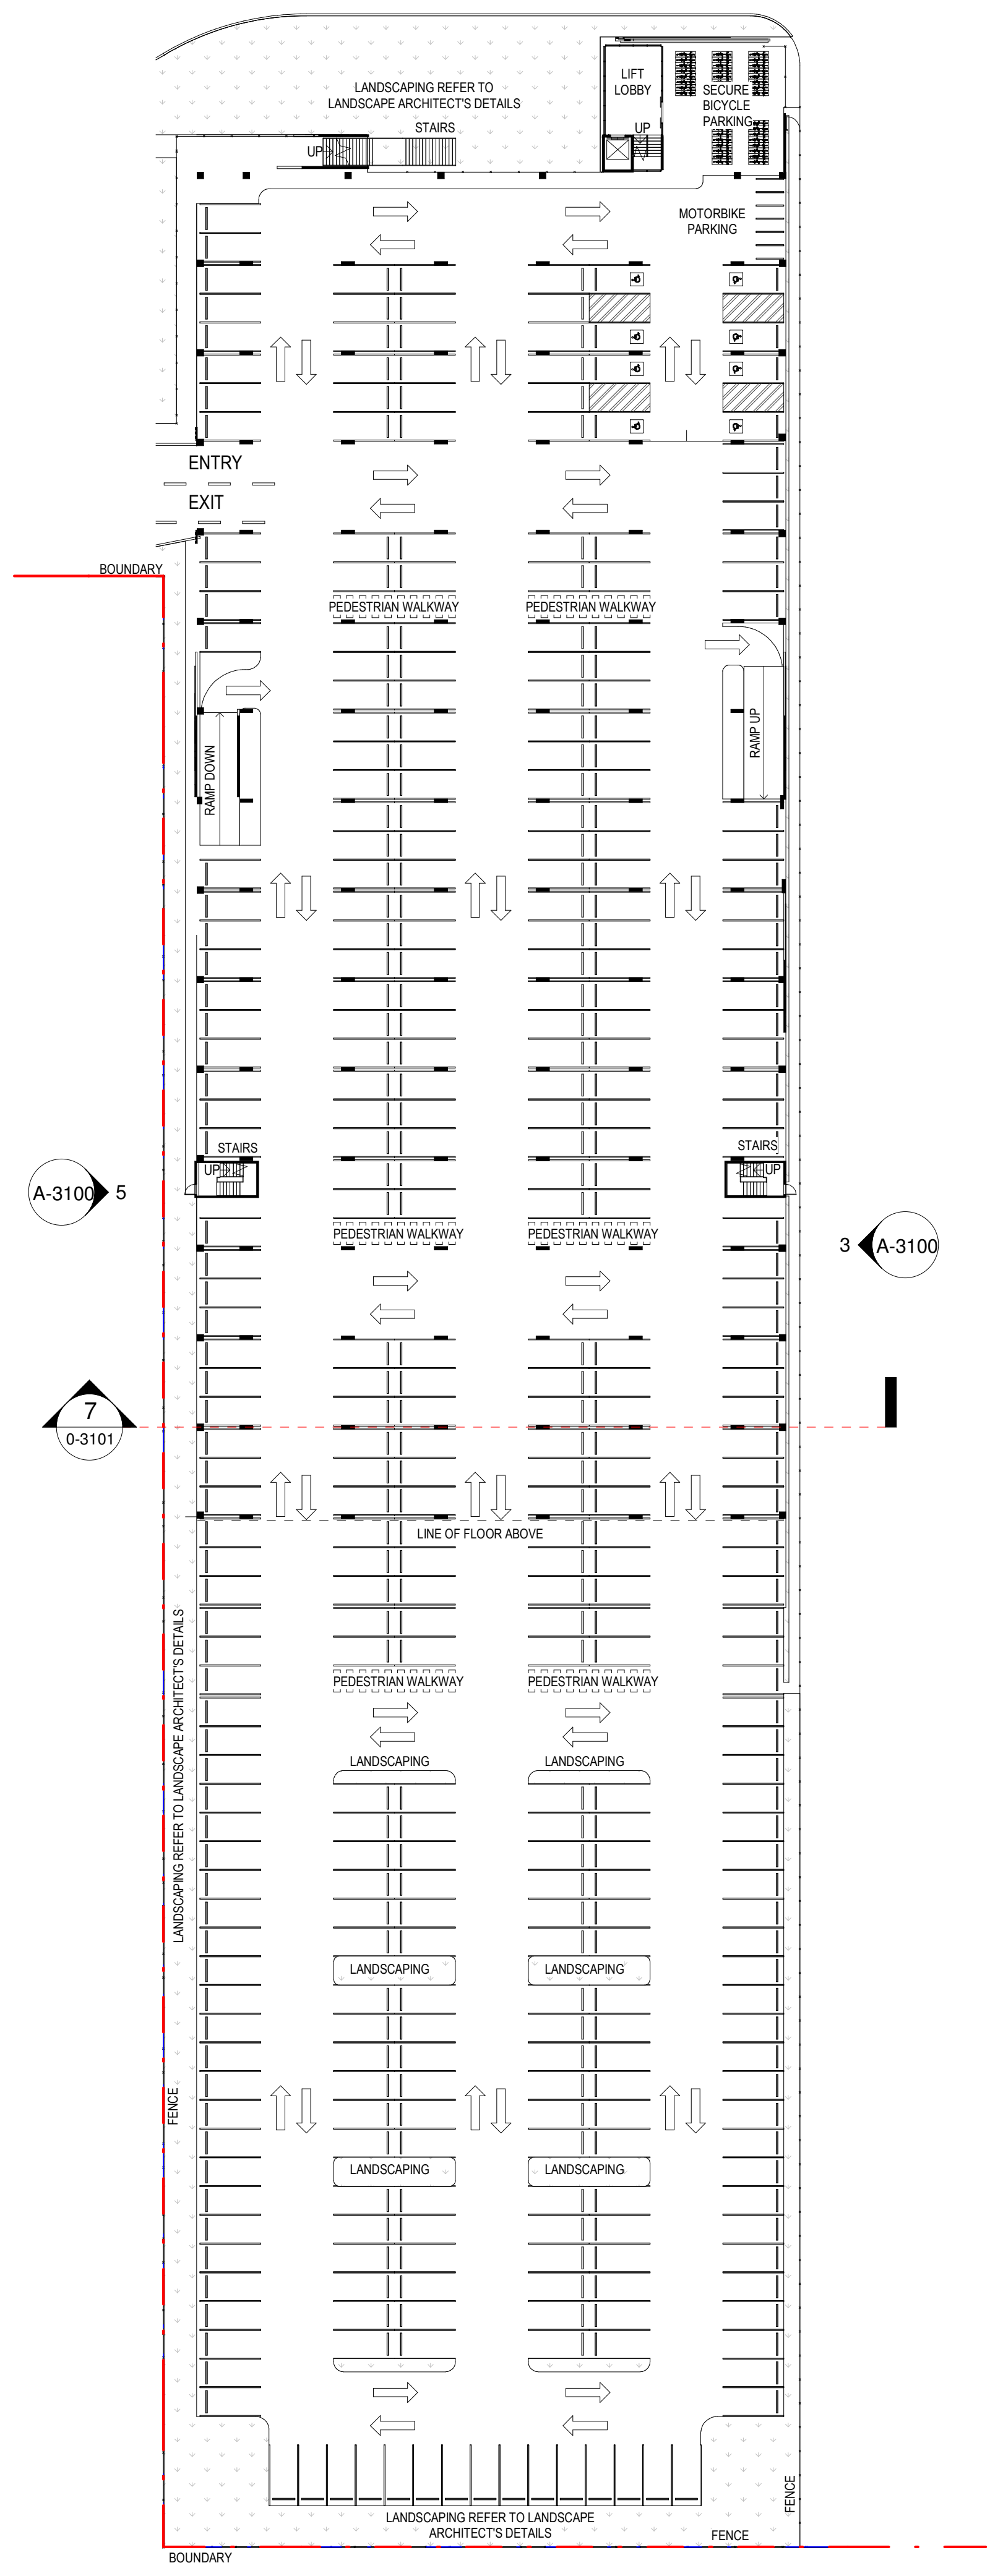
LANDSCAPING REFER TO LANDSCAPE ARCHITECT'S DETAILS
STAIRS
UP
LIFT LOBBY
SECURE BICYCLE PARKING
MOTORBIKE PARKING
ENTRY
EXIT
BOUNDARY
PEDESTRIAN WALKWAY
RAMP DOWN
RAMP UP
STAIRS
A-3100 5
3 A-3100
7
0-3101
LINE OF FLOOR ABOVE
LANDSCAPING
LANDSCAPING REFER TO LANDSCAPE ARCHITECT'S DETAILS
FENCE
LANDSCAPING REFER TO LANDSCAPE ARCHITECT'S DETAILS
FENCE
BOUNDARY

1 CAR PARK - GROUND FLOOR PLAN
1 : 500@A0

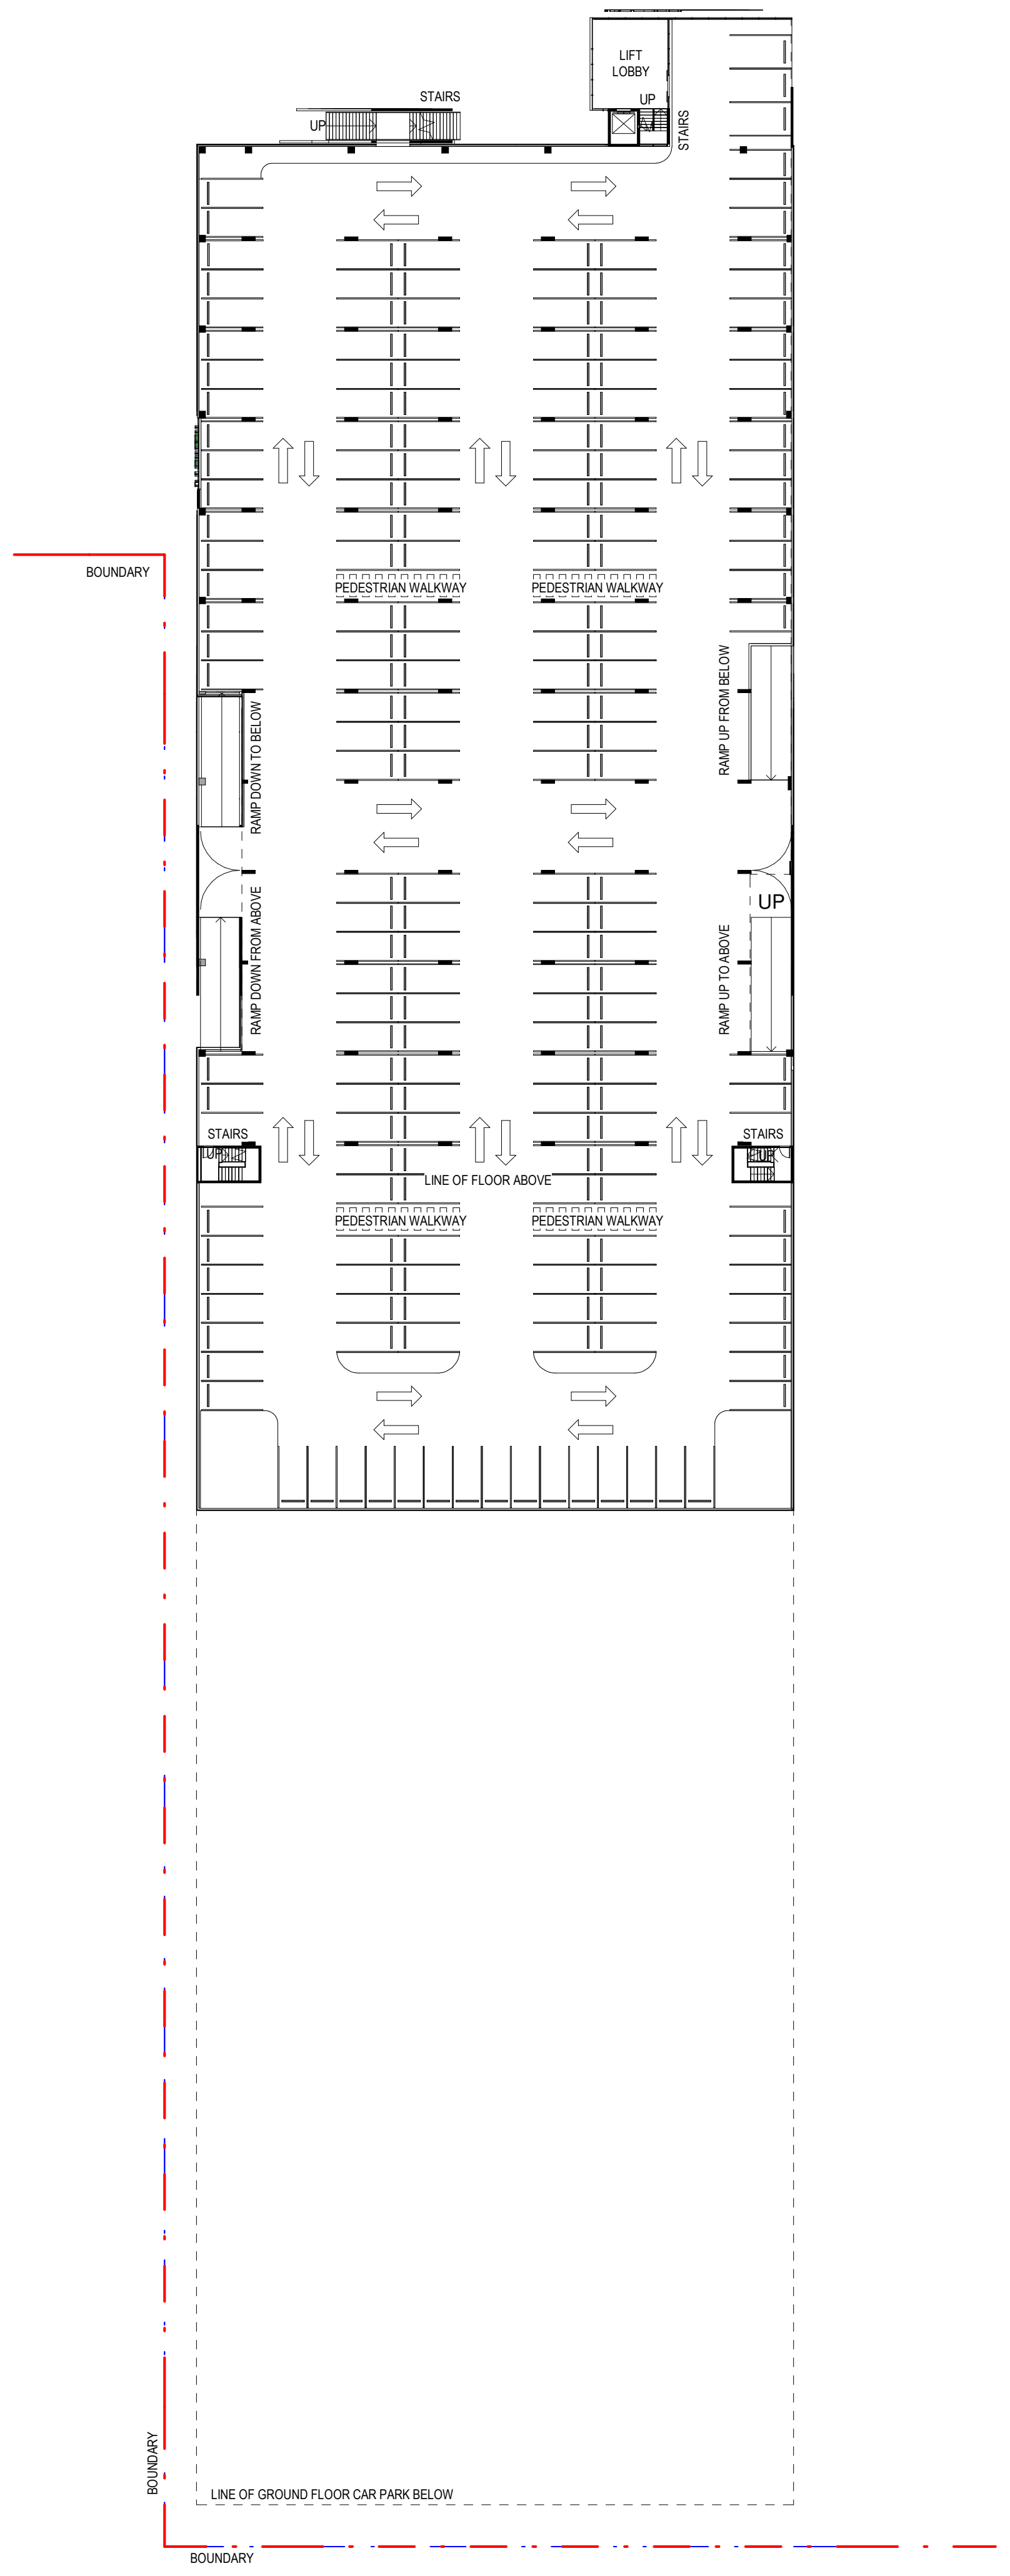
LIFT LOBBY
STAIRS
UP
BOUNDARY
PEDESTRIAN WALKWAY
RAMP DOWN TO BELOW
RAMP DOWN FROM ABOVE
RAMP UP FROM BELOW
RAMP UP TO ABOVE
UP
STAIRS
LINE OF FLOOR ABOVE
LINE OF GROUND FLOOR CAR PARK BELOW
BOUNDARY

2 CAR PARK - UPPER GROUND LEVEL FLOOR PLAN
1 : 500@A0

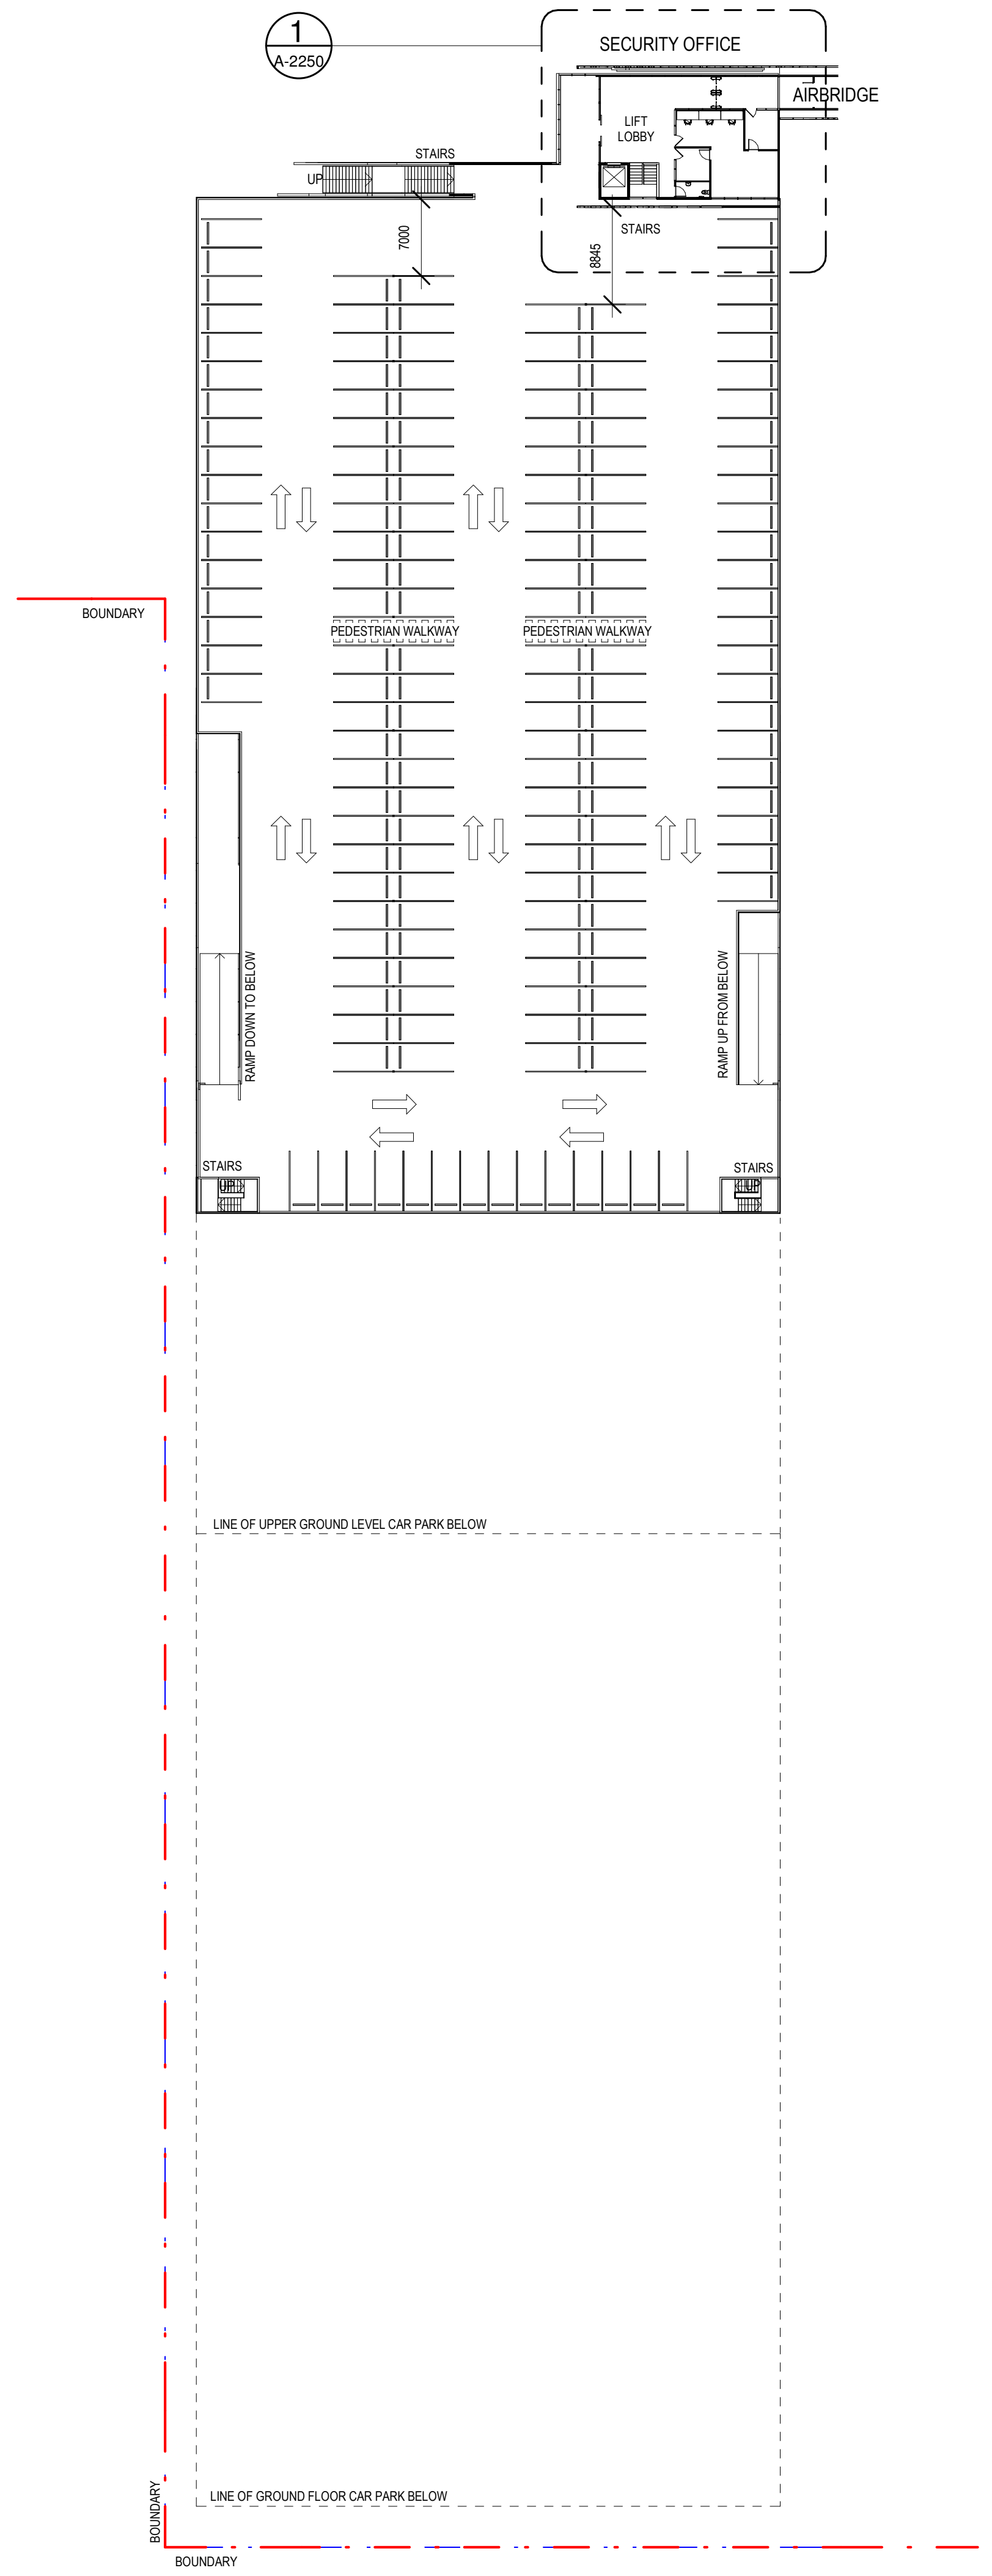
1
A-2250
SECURITY OFFICE
AIRBRIDGE
LIFT LOBBY
STAIRS
UP
7000
8845
BOUNDARY
PEDESTRIAN WALKWAY
RAMP DOWN TO BELOW
RAMP UP FROM BELOW
STAIRS
LINE OF UPPER GROUND LEVEL CAR PARK BELOW
LINE OF GROUND FLOOR CAR PARK BELOW
BOUNDARY

3 CAR PARK - LEVEL 1 FLOOR PLAN
1 : 500@A0

LIGHT VEHICLE PARKING

CAR PARKING	CAR PARK - GROUND	359
CAR PARKING DISABLED PERSON	CAR PARK - GROUND	8
CAR PARKING	CAR PARK - MID LEVEL	197
CAR PARKING	CAR PARK - LEVEL 1	161

Grand total: 725

MOTORBIKE PARKING

MOTORBIKE	CAR PARK - GROUND	6

BICYCLE PARKING

BICYCLE	CAR PARK - GROUND	40

THIS DRAWING IS OWNED BY AND REMAINS THE PROPERTY OF BELL ARCHITECTURE. ALL RIGHTS RESERVED c . REPRODUCTION OR USE OF THIS DRAWING WITHOUT THE PERMISSION OF THE ARCHITECT IS ILLEGAL. THE CLIENT IS LICENSED TO USE THIS DRAWING FOR THE WORKS SPECIFIC TO THIS SITE, SUBJECT TO THE FULL PAYMENT OF THE ARCHITECT'S FEES AND COMPLIANCE WITH THE TERMS AND CONDITIONS OF THE CLIENT/ARCHITECT AGREEMENT FOR THIS PROJECT. FIGURED DIMENSIONS SHALL BE USED. DO NOT SCALE THE DRAWING. THE CONTRACTOR SHALL VERIFY ALL DIMENSIONS ON SITE PRIOR TO THE COMMENCEMENT OF WORK.

FOR APPROVAL

BIM 360://BAS190087-Woolworths Distribution Centre - UNDC Moorebank NSW/JN-Woolworths DC-A-BA-SK.rvt 17/06/2020 11:31:30 AM

ISSUE	DATE	DESCRIPTION	ISSUED BY
H	19/06/2020	ISSUED FOR APPROVAL	RO
G	28/05/2020	ISSUED FOR INFORMATION	RO
F	24/04/2020	ISSUED FOR APPROVAL	RO
E	01/04/2020	ISSUED FOR CLIENT APPROVAL	RO
D	26/02/2020	ISSUED FOR INFORMATION	MT
C	07/02/2020	ISSUED FOR INFORMATION	RO
B	17/01/2020	ISSUED FOR INFORMATION	RO
A	08/01/2020	ISSUED FOR INFORMATION	MT

CLIENT
Woolworths Group
1 Woolworths Way Bella Vista NSW 2153
P 02 8885 0000

ARCHITECT
BELL Architecture
Matt Bell Nominated Architect NSW 9666. Suite 209, 25-29 Berry Street North Sydney NSW 2060. PO Box 1037 North Sydney NSW 2059. P 02 8904 1650

SHEET SERIES CODE - ARCHITECTURAL

0000-GENERAL	3100-ELEVATIONS
1000-SITE	3200-DOOR&WINDOW
2200-PLANS	4000-SECTIONS
2100-CONC. PROFILED PLAN	5000-DETAILS
2300-CEILING PLANS	6000-WET AREAS
2400-ROOF PLANS	7000-JOINERY
2500-FFE & FINISHES	9000-GENERAL NOTES

BUILDING CODES
00-INDEX AND NOTES
0 - SITE WORKS INC. CAR PARK
A - DC WAREHOUSE INC. ADMIN. & OPERATION OFFICE
B - AIRBRIDGE
C -
D - DRIVER AMENITIES
E - ENERGY COMPLEX
F - FIRE TANK AND PUMP HOUSE
G - GATEHOUSE
H -

KEY PLAN

ORIENTATION
TRUE NORTH

JOB TITLE
WOOLWORTHS DC PROPOSED JN, MOOREBANK AVE, MOOREBANK, NSW

SCALE BAR 0m 10m 20m 30m 40m 50m

DRAWING TITLE
CAR PARK FLOOR PLANS

JOB NO	DRAWING SCALE @ A0	DRAWN BY	CHK BY	DRAWING NO	STATUS	REVISION
BAS190087	1 : 500	MT	DO'D	JN-SK-A-0-1005	P	H

INDICATIVE SIGNAGE LEGEND

● SIGNAGE TYPE 1
STREET ENTRY SIGN (NON-ILLUMINATED)

● SIGNAGE TYPE 2
TENANT IDENTIFICATION SIGN (NON-ILLUMINATED)

● SIGNAGE TYPE 3
TENANT DIRECTIONAL SIGN (NON-ILLUMINATED)

NOTES: REFER TO DRAWING JR-SK-A-0-9410 FOR TYPICAL SIGNAGE DETAILS.

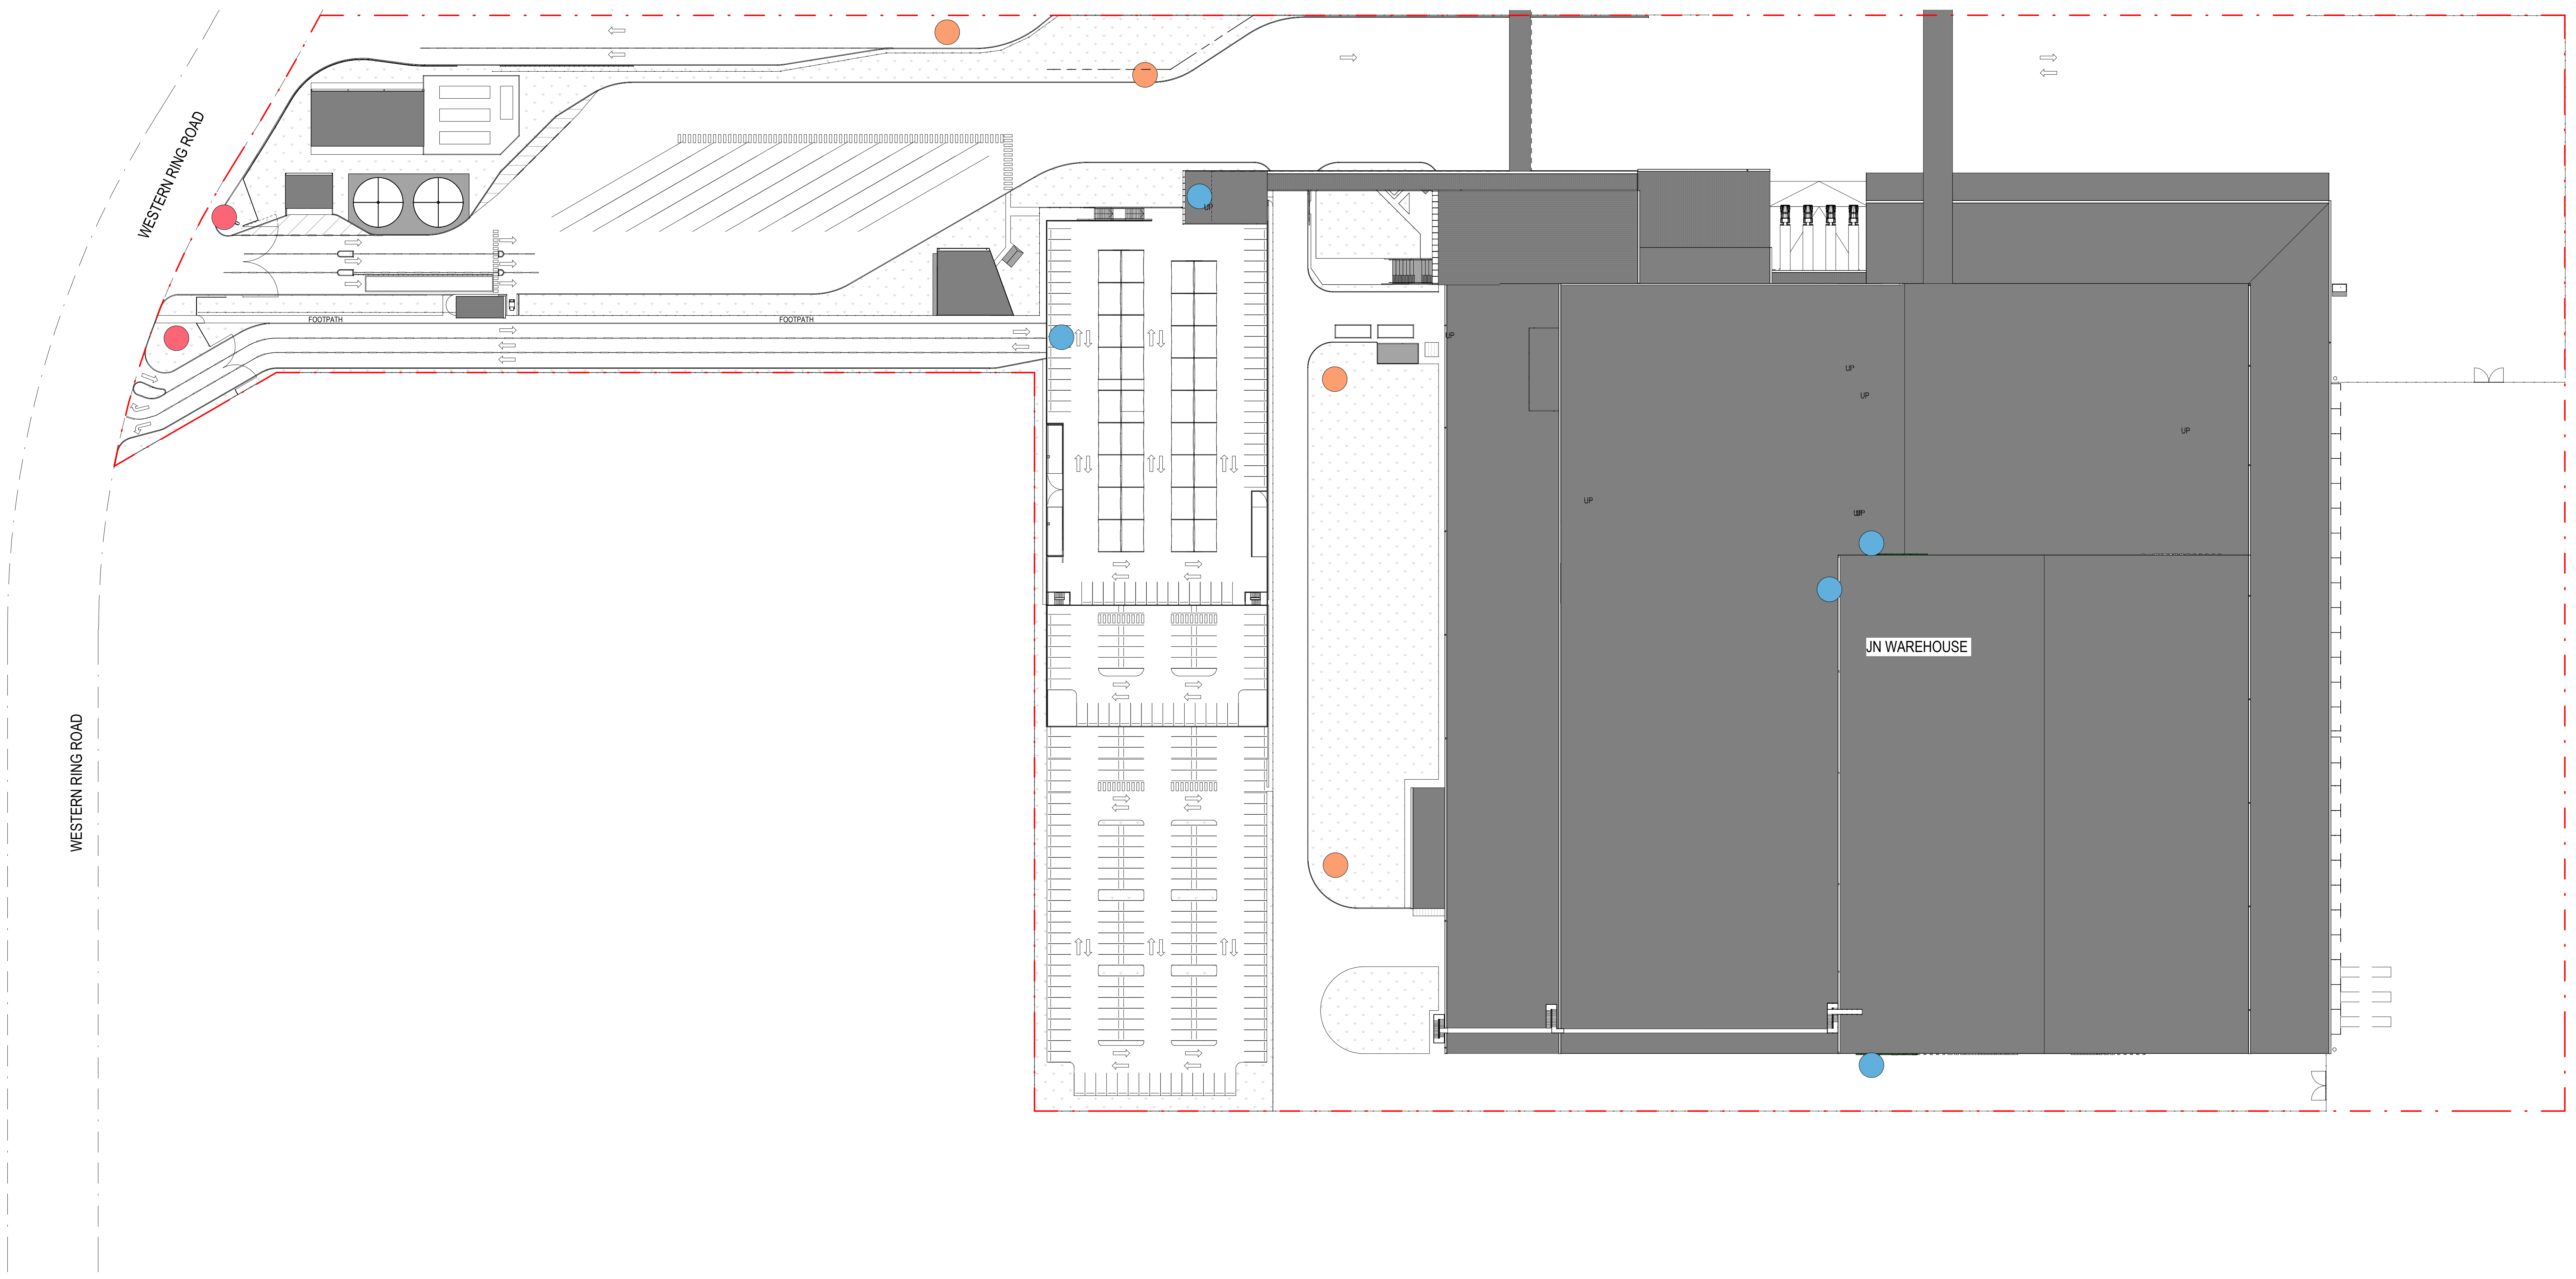

1 INDICATIVE SIGNAGE PLAN

1 : 750@A0

THIS DRAWING IS OWNED BY AND REMAINS THE PROPERTY OF BELL ARCHITECTURE. ALL RIGHTS RESERVED c . REPRODUCTION OR USE OF THIS DRAWING WITHOUT THE PERMISSION OF THE ARCHITECT IS ILLEGAL. THE CLIENT IS LICENSED TO USE THIS DRAWING FOR THE WORKS SPECIFIC TO THIS SITE, SUBJECT TO THE FULL PAYMENT OF THE ARCHITECT'S FEES AND COMPLIANCE WITH THE TERMS AND CONDITIONS OF THE CLIENT/ARCHITECT AGREEMENT FOR THIS PROJECT. FIGURED DIMENSIONS SHALL BE USED. DO NOT SCALE THE DRAWING. THE CONTRACTOR SHALL VERIFY ALL DIMENSIONS ON SITE PRIOR TO THE COMMENCEMENT OF WORK.

FOR APPROVAL

BIM 360://BAS190087-Woolworths Distribution Centre - UNDC Moorebank NSW/JN-Woolworths DC-A-BA-SK.rvt 17/06/2020 11:36:39 AM

ISSUE	DATE	DESCRIPTION	ISSUED BY
C	19/06/2020	ISSUED FOR APPROVAL	RO
B	28/05/2020	ISSUED FOR INFORMATION	RO
A	24/04/2020	ISSUED FOR APPROVAL	RO
S2	31/03/2020	ISSUED FOR INFORMATION	RO
S1	09/03/2020	ISSUED FOR INFORMATION	MT

CLIENT
Woolworths Group
1 Woolworths Way Bella Vista NSW 2153
P 02 8885 0000

ARCHITECT
BELL Architecture
Matt Bell Nominated Architect NSW 9666. Suite 209, 25-29 Berry Street North Sydney NSW 2060. PO Box 1037 North Sydney NSW 2059. P 02 8904 1650

SHEET SERIES CODE - ARCHITECTURAL

0000-GENERAL	3100-ELEVATIONS
1000-SITE	3200-DOOR&WINDOW
2200-PLANS	4000-SECTIONS
2100-CONC. PROFILED PLAN	5000-DETAILS
2300-CEILING PLANS	6000-WET AREAS
2400-ROOF PLANS	7000-JOINERY
2500-FFE & FINISHES	9000-GENERAL NOTES

BUILDING CODES

00-INDEX AND NOTES
0 - SITE WORKS INC. CAR PARK
A - DC WAREHOUSE INC. ADMIN. & OPERATION OFFICE
B - AIRBRIDGE
C -
D - DRIVER AMENITIES
E - ENERGY COMPLEX
F - FIRE TANK AND PUMP HOUSE
G - GATEHOUSE
H -

KEY PLAN

ORIENTATION

TRUE NORTH

JOB TITLE
WOOLWORTHS DC PROPOSED JN, MOOREBANK AVE, MOOREBANK, NSW

SCALE BAR 0m 15m 30m 45m 60m 75m

DRAWING TITLE
ESTATE SIGNAGE PLAN

JOB NO	DRAWING SCALE @ A0	DRAWN BY	CHK BY	DRAWING NO	STATUS	REVISION
BAS190087	As indicated	MT	RO	JN-SK-A-0-1020	P	C

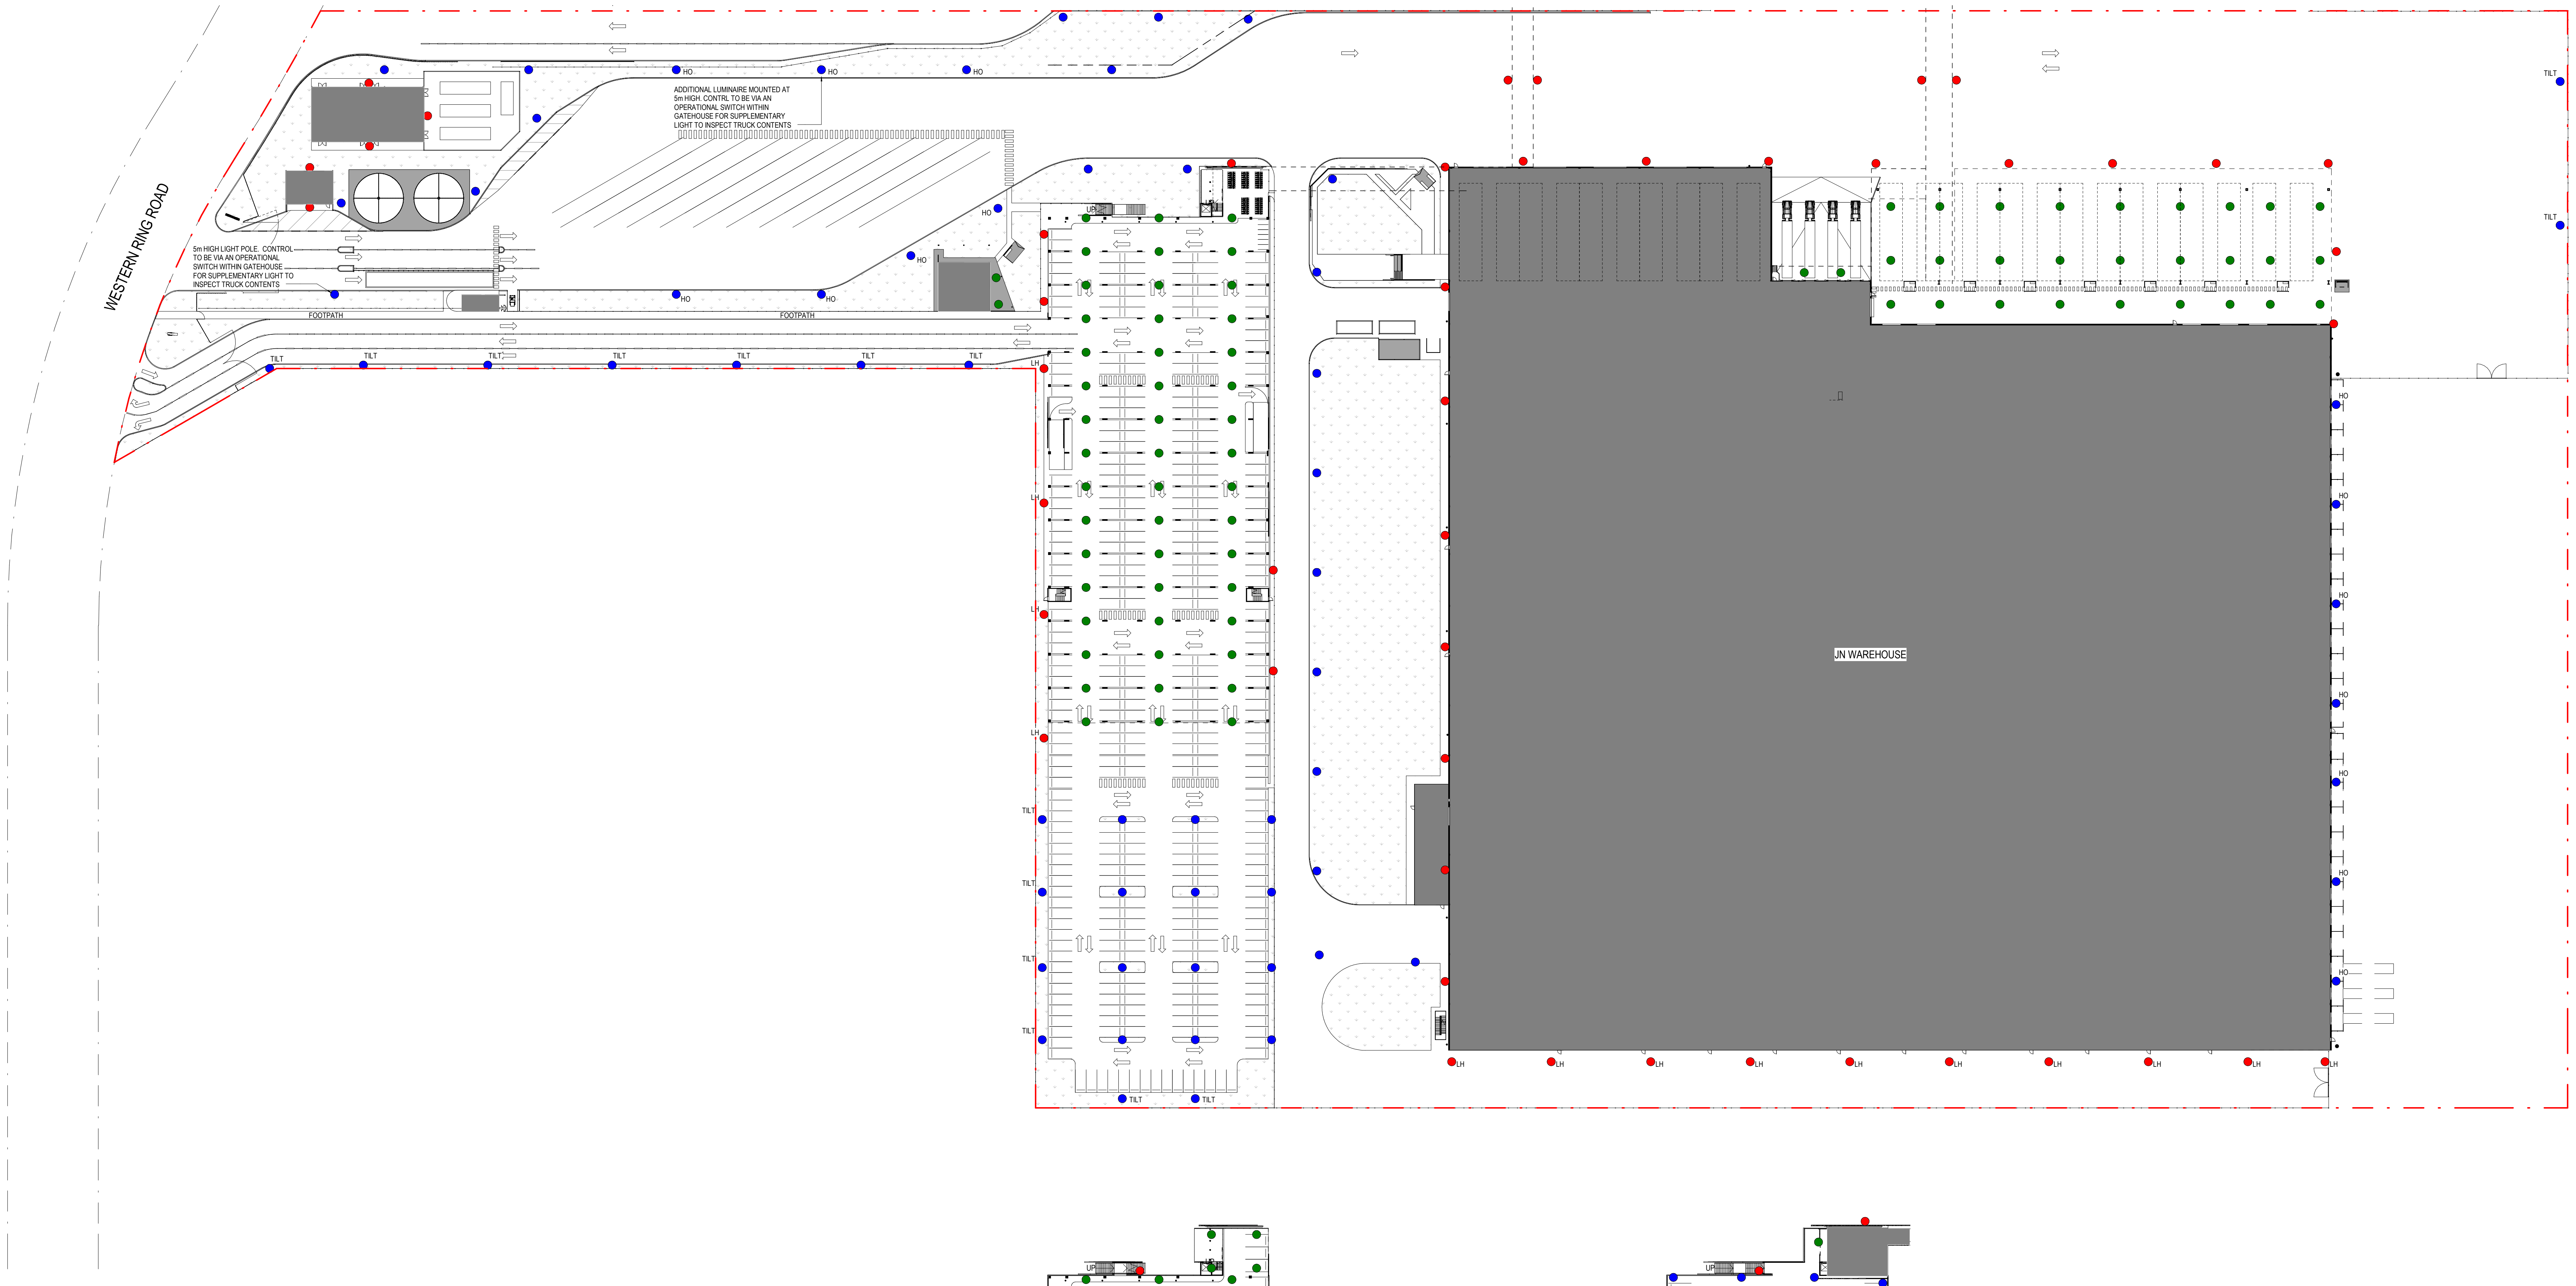
WESTERN RING ROAD
5m HIGH LIGHT POLE. CONTROL TO BE VIA AN OPERATIONAL SWITCH WITHIN GATEHOUSE FOR SUPPLEMENTARY LIGHT TO INSPECT TRUCK CONTENTS
ADDITIONAL LUMINAIRE MOUNTED AT 5m HIGH. CONTRL TO BE VIA AN OPERATIONAL SWITCH WITHIN GATEHOUSE FOR SUPPLEMENTARY LIGHT TO INSPECT TRUCK CONTENTS
FOOTPATH
FOOTPATH
HO
TILT
LH
UP
JN WAREHOUSE

1 INDICATIVE LIGHTING PLAN - GROUND LEVEL

1 : 750@A0

INDICATIVE LIGHTING LEGEND

🔵	CAR PARK / DRIVEWAY LIGHT POLES (APPROX. 15m HIGH)
🔴	WALL MOUNTED LIGHT FITTING
🟢	UNDERSIDE AWNING LIGHT FITTING
TILT	LUMINAIRE TO BE TILTED BY APPOXIMATELY 15 DEGREES AWAY FROM NEIGHBOURING ROADWAY TO COMPLY WITH AS4282
LH	LUMINAIRE TO BE AT LOW LEVEL (APPROXIMATELY 3500mm) TO COMPLY WITH AS4282
HO	HIGH OUTPUT LUMINAIRE

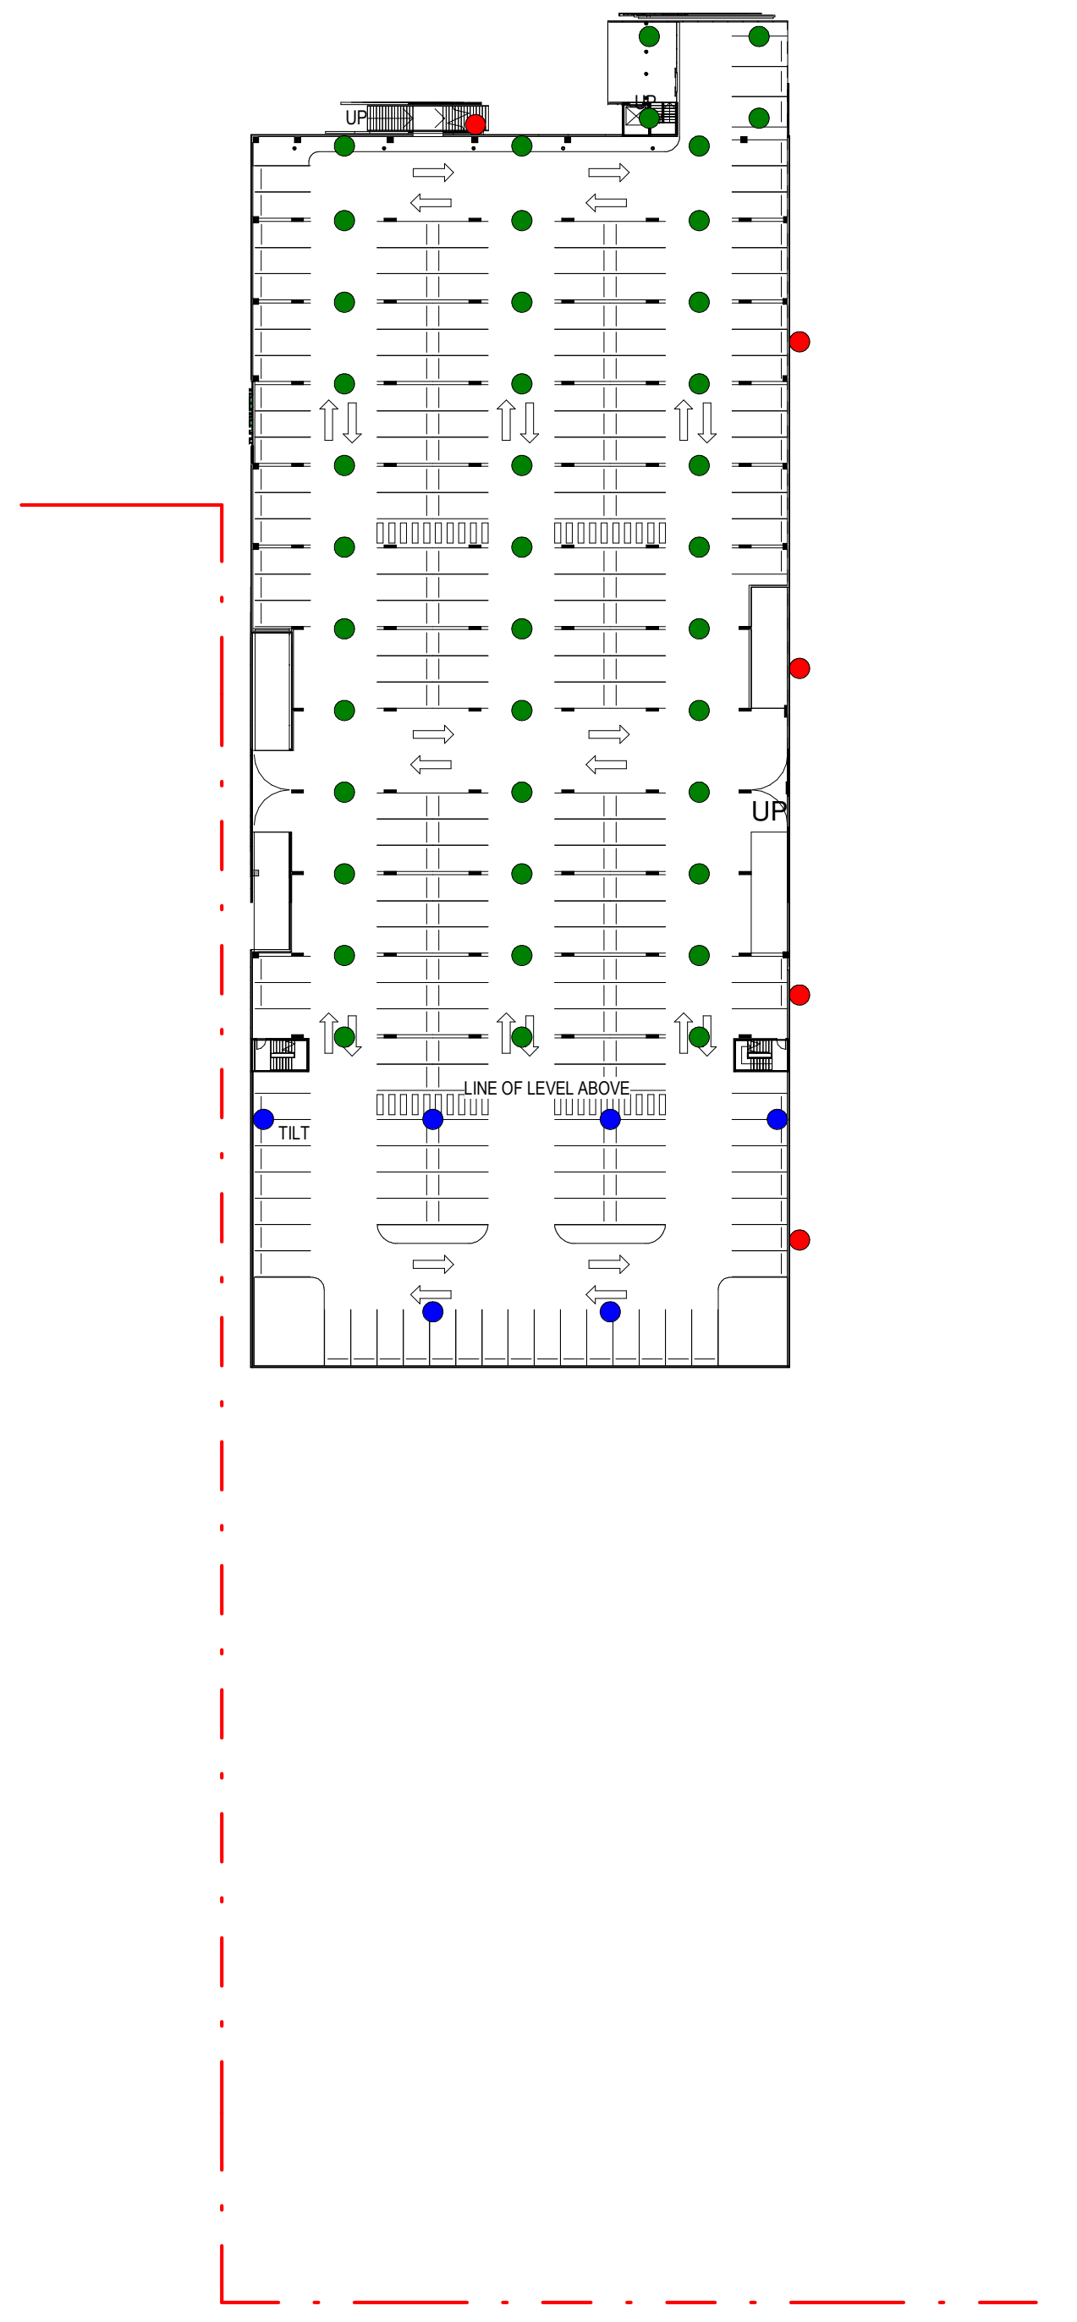
UP
UP
TILT
LINE OF LEVEL ABOVE

2 INDICATIVE LIGHTING PLAN - CARPARK - MID LEVEL

1 : 750@A0

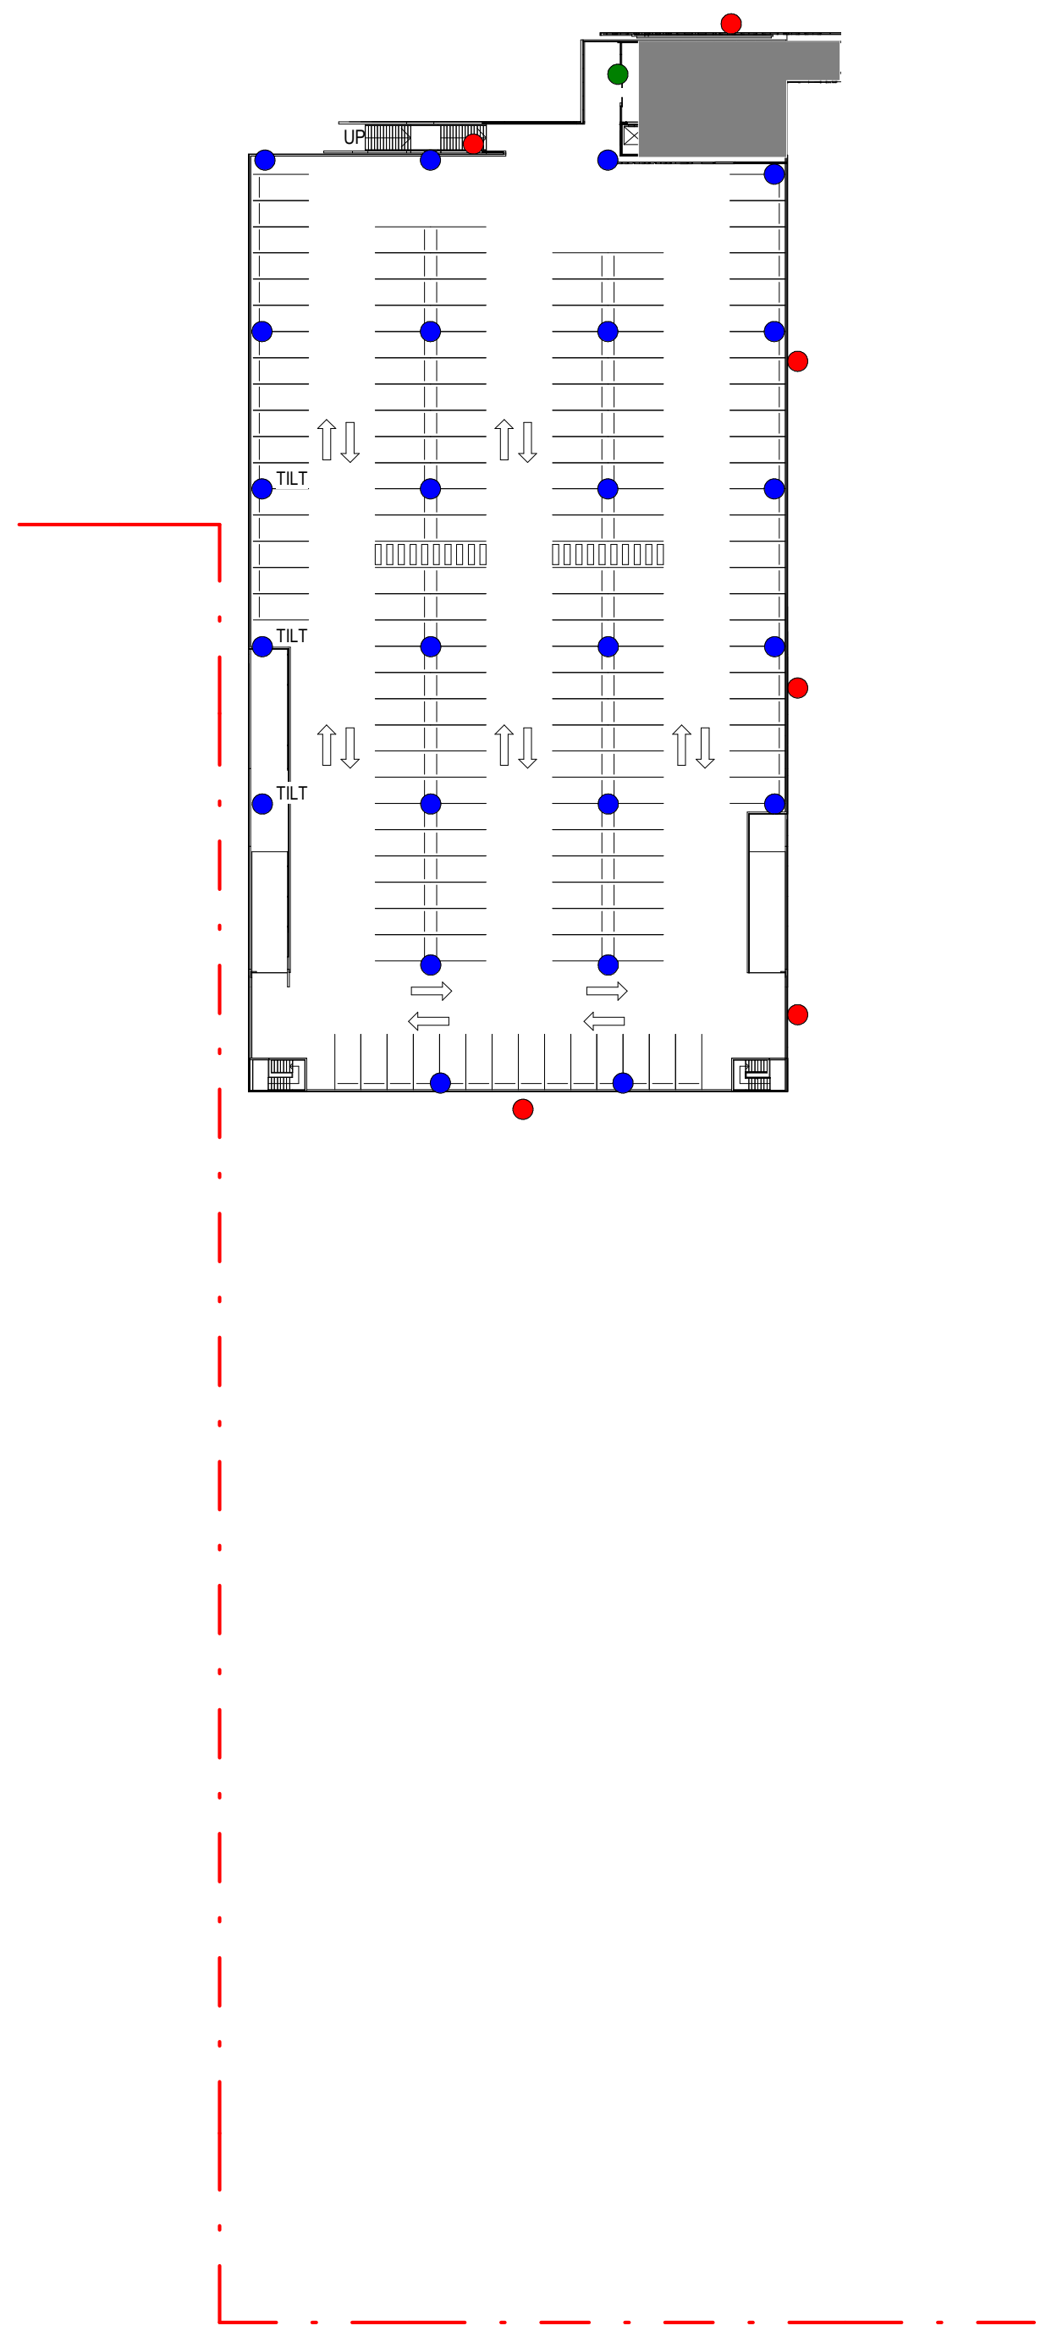
UP
TILT
TILT
TILT

3 INDICATIVE LIGHTING PLAN - CAR PARK LEVEL 1 FLOOR PLAN

1 : 750@A0

THIS DRAWING IS OWNED BY AND REMAINS THE PROPERTY OF BELL ARCHITECTURE. ALL RIGHTS RESERVED c . REPRODUCTION OR USE OF THIS DRAWING WITHOUT THE PERMISSION OF THE ARCHITECT IS ILLEGAL. THE CLIENT IS LICENSED TO USE THIS DRAWING FOR THE WORKS SPECIFIC TO THIS SITE, SUBJECT TO THE FULL PAYMENT OF THE ARCHITECT'S FEES AND COMPLIANCE WITH THE TERMS AND CONDITIONS OF THE CLIENT/ARCHITECT AGREEMENT FOR THIS PROJECT. FIGURED DIMENSIONS SHALL BE USED. DO NOT SCALE THE DRAWING. THE CONTRACTOR SHALL VERIFY ALL DIMENSIONS ON SITE PRIOR TO THE COMMENCEMENT OF WORK.

FOR APPROVAL

BIM 360://BAS190087-Woolworths Distribution Centre - UNDC Moorebank NSW/JN-Woolworths DC-A-BA-SK.rvt 17/06/2020 11:38:23 AM

ISSUE	DATE	DESCRIPTION	ISSUED BY
C	19/06/2020	ISSUED FOR APPROVAL	RO
B	28/05/2020	ISSUED FOR INFORMATION	RO
A	24/04/2020	ISSUED FOR APPROVAL	RO
S1	31/03/2020	ISSUED FOR INFORMATION	RO

CLIENT
Woolworths Group
1 Woolworths Way Bella Vista NSW 2153
P 02 8885 0000

ARCHITECT
BELL Architecture
Matt Bell Nominated Architect NSW 9666. Suite 209, 25-29 Berry Street North Sydney NSW 2060. PO Box 1037 North Sydney NSW 2059. P 02 8904 1650

SHEET SERIES CODE - ARCHITECTURAL

0000-GENERAL
1000-SITE
2200-PLANS
2100-CONC. PROFILED PLAN
2300-CEILING PLANS
2400-ROOF PLANS
2500-FFE & FINISHES
3100-ELEVATIONS
3200-DOOR&WINDOW
4000-SECTIONS
5000-DETAILS
6000-WET AREAS
7000-JOINERY
9000-GENERAL NOTES

BUILDING CODES

00-INDEX AND NOTES
0 - SITE WORKS INC. CAR PARK
A - DC WAREHOUSE INC. ADMIN. & OPERATION OFFICE
B - AIRBRIDGE
C -
D - DRIVER AMENITIES
E - ENERGY COMPLEX
F - FIRE TANK AND PUMP HOUSE
G - GATEHOUSE
H -

KEY PLAN

ORIENTATION

TRUE NORTH

JOB TITLE
WOOLWORTHS DC PROPOSED JN, MOOREBANK AVE, MOOREBANK, NSW

SCALE BAR 0m 15m 30m 45m 60m 75m

JOB NO	DRAWING SCALE @ A0	DRAWN BY	CHK BY
BAS190087	As indicated	MT	DO'D

DRAWING TITLE
INDICATIVE SITE LIGHTING PLAN

DRAWING NO	STATUS	REVISION
JN-SK-A-0-1021	P	C

LEGEND	
AFL	ABOVE FLOOR LEVEL
AHD	AUSTRALIAN HEIGHT DATUM
COL	COLUMN
CS	CLEANER'S SINK
DP	DOWNPIPE
EWS	EYE WASH STATION
FCL	FINISHED CEILING LEVEL
FFL	FINISHED FLOOR LEVEL
FW	FLOOR WASTE GULLY
GFL	GROUND FLOOR LEVEL
HD	HAND DRYER
HPA	HYRAULIC PALLET ALIGNER
PA	PERSONNEL ACCESS DOOR
RSD	ROLLER SHUTTER DOOR
RWT	RAINWATER TANK
UR	URINAL
WB	WASH BASIN
WC	TOILET PAN
WC.ACC	ACCESSIBLE TOILET PAN TO AS1428.1
WC.AMB	AMBULANT TOILET PAN AS1428.1

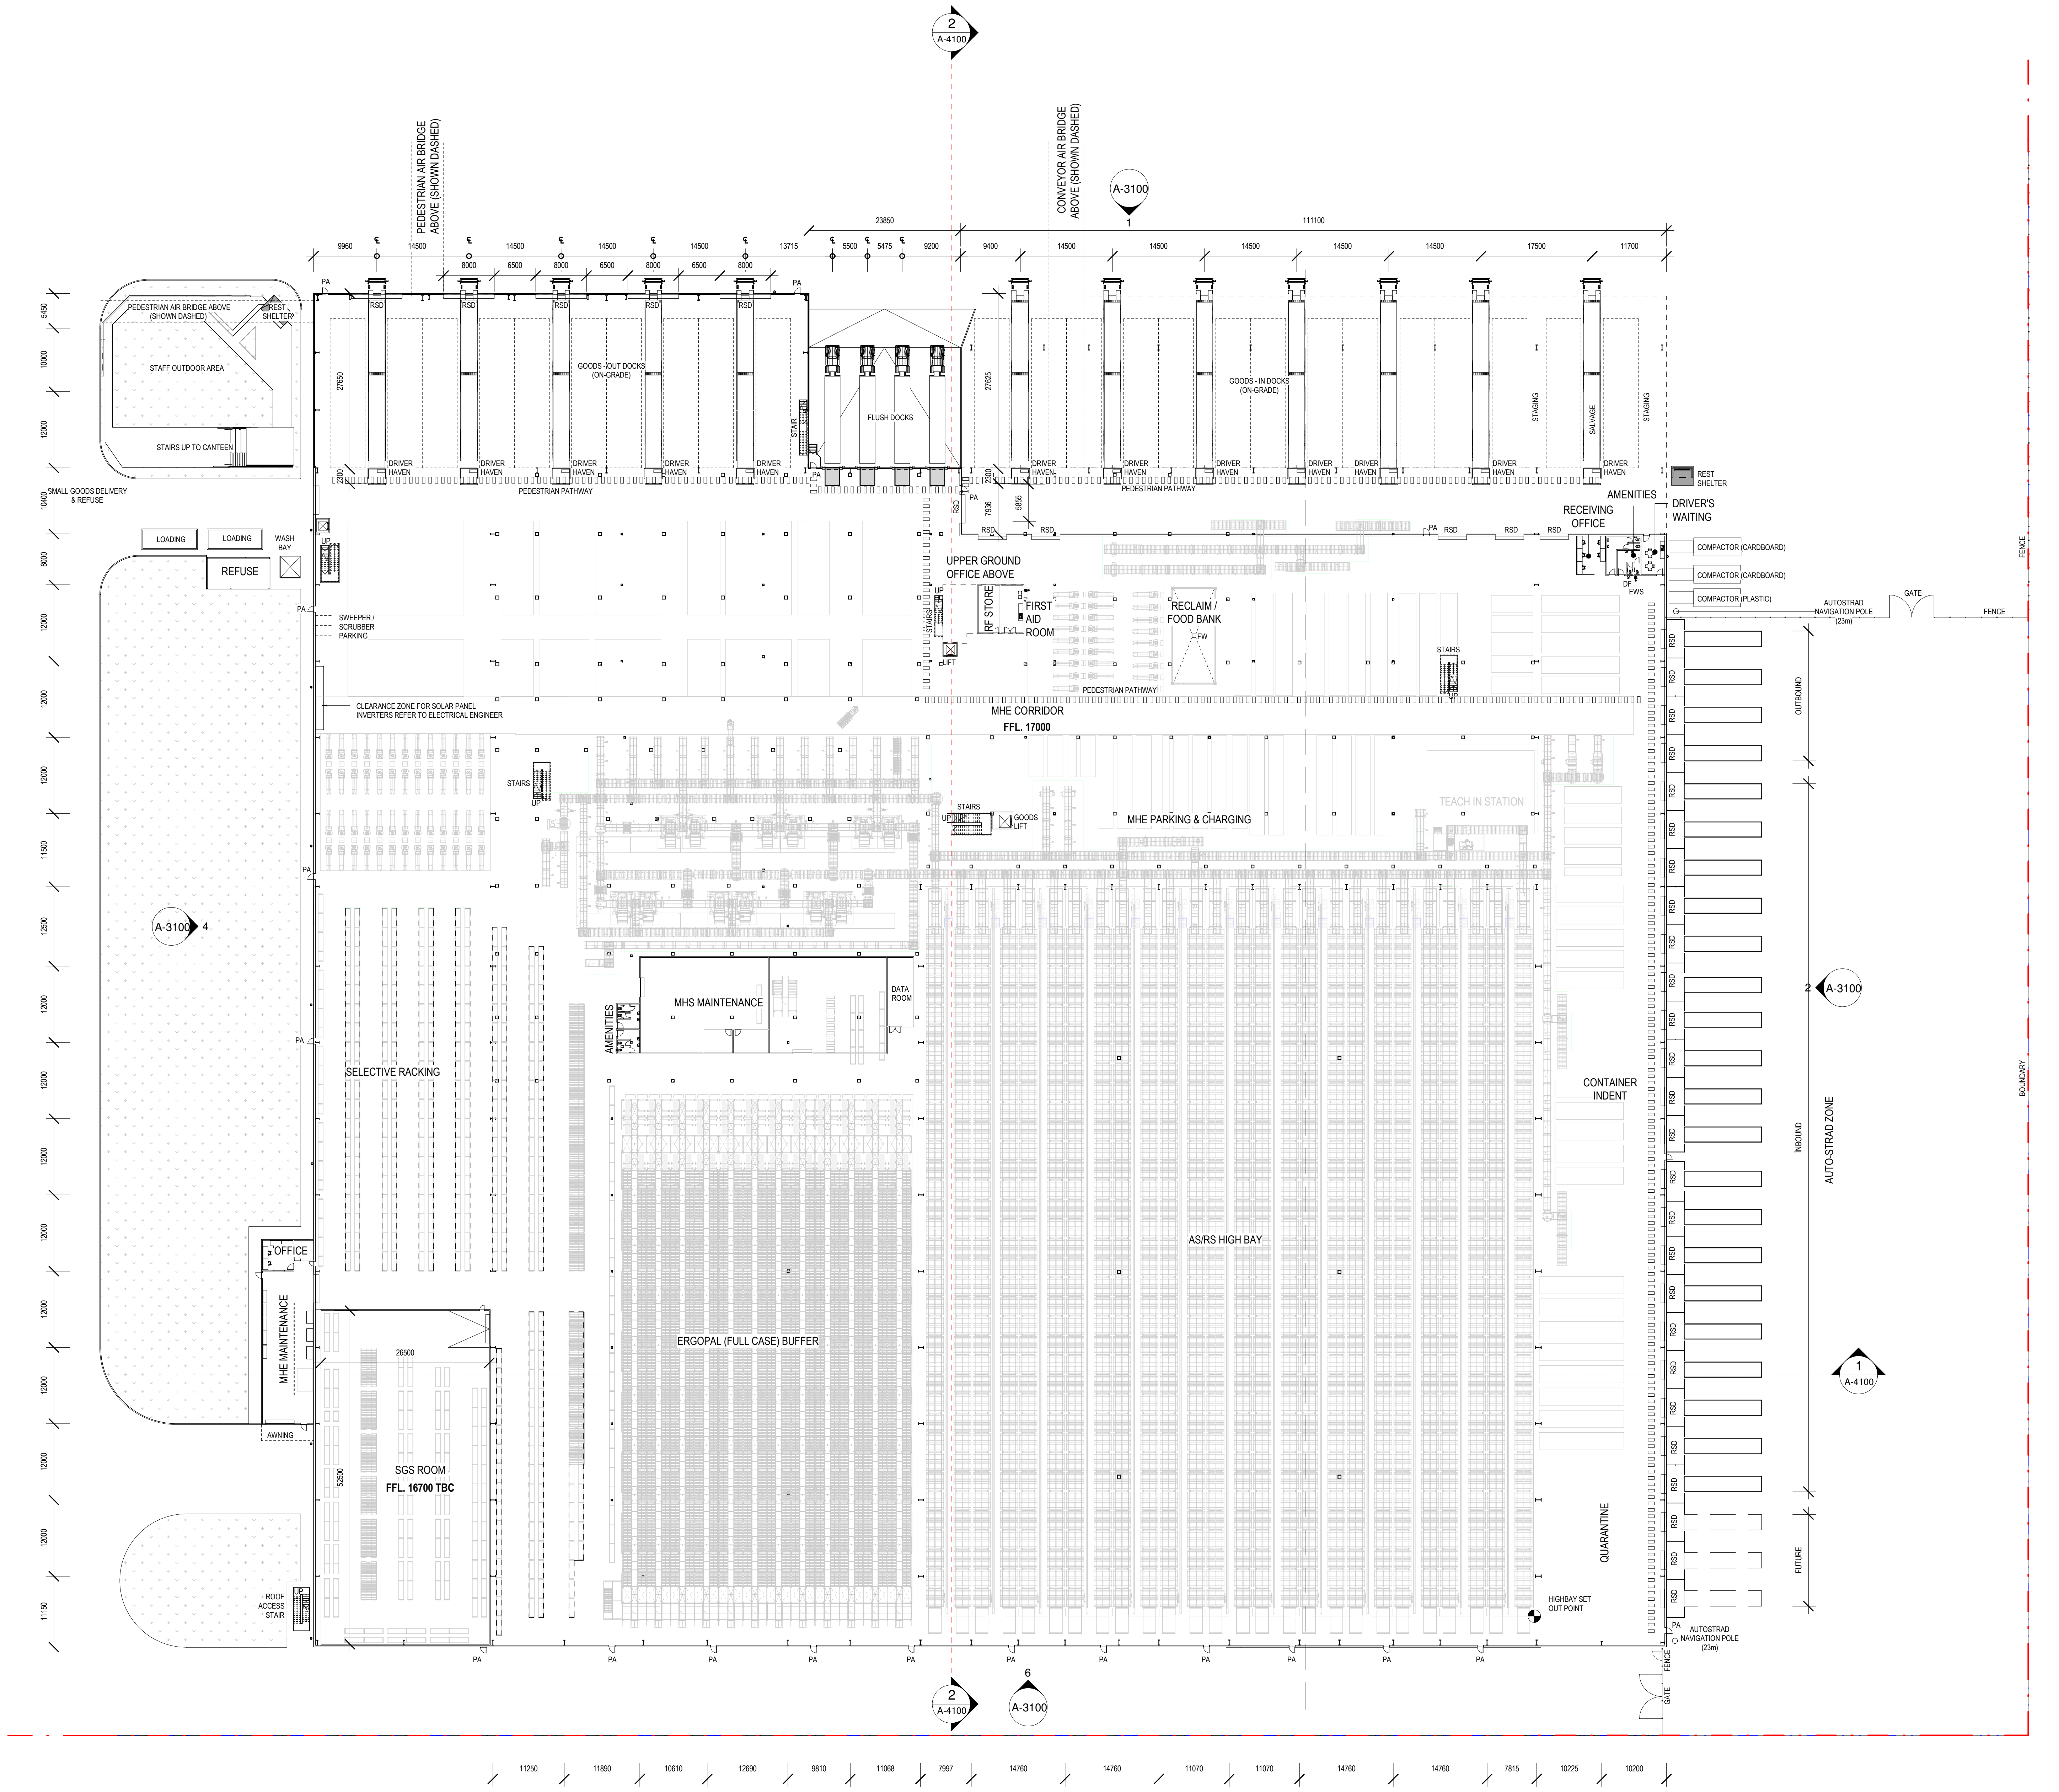

PEDESTRIAN AIR BRIDGE ABOVE (SHOWN DASHED)
CONVEYOR AIR BRIDGE ABOVE (SHOWN DASHED)
2 A-4100
A-3100
23650
111100
PEDESTRIAN AIR BRIDGE ABOVE (SHOWN DASHED)
DRIVER SHELTER
STAFF OUTDOOR AREA
STAIRS UP TO CANTEEN
SMALL GOODS DELIVERY & REFUSE
LOADING
LOADING
WASH BAY
REFUSE
GOODS - OUT DOCKS (ON-GRADE)
FLUSH DOCKS
GOODS - IN DOCKS (ON-GRADE)
STAGING
SALVAGE
STAGING
DRIVER HAVEN
PEDESTRIAN PATHWAY
REST SHELTER
AMENITIES
DRIVER'S WAITING
RECEIVING OFFICE
COMPACTOR (CARDBOARD)
COMPACTOR (CARDBOARD)
COMPACTOR (PLASTIC)
AUTOSTRAD NAVIGATION POLE (23m)
GATE
FENCE
UPPER GROUND OFFICE ABOVE
RF STORE
FIRST AID ROOM
RECLAIM / FOOD BANK
SWEEPER / SCRUBBER PARKING
CLEARANCE ZONE FOR SOLAR PANEL INVERTERS REFER TO ELECTRICAL ENGINEER
MHE CORRIDOR
FFL 17000
STAIRS
GOODS LIFT
MHE PARKING & CHARGING
TEACH IN STATION
OUTBOUND
A-3100 4
MHS MAINTENANCE
DATA ROOM
AMENITIES
SELECTIVE RACKING
CONTAINER INDENT
2 A-3100
AUTO-STRAD ZONE
INBOUND
BOUNDARY
AS/RS HIGH BAY
OFFICE
MHE MAINTENANCE
ERGOPAL (FULL CASE) BUFFER
1 A-4100
AWNING
SGS ROOM
FFL 16700 TBC
QUARANTINE
FUTURE
ROOF ACCESS STAIR
HIGHBAY SET OUT POINT
AUTOSTRAD NAVIGATION POLE (23m)
2 A-4100
6 A-3100
11250
11890
10610
12690
9810
11068
7997
14760
14760
11070
11070
14760
14760
7815
10225
10200

1 DC - GROUND LEVEL FLOOR PLAN PROPOSED

1 : 500@A0

THIS DRAWING IS OWNED BY AND REMAINS THE PROPERTY OF BELL ARCHITECTURE. ALL RIGHTS RESERVED c . REPRODUCTION OR USE OF THIS DRAWING WITHOUT THE PERMISSION OF THE ARCHITECT IS ILLEGAL. THE CLIENT IS LICENSED TO USE THIS DRAWING FOR THE WORKS SPECIFIC TO THIS SITE, SUBJECT TO THE FULL PAYMENT OF THE ARCHITECT'S FEES AND COMPLIANCE WITH THE TERMS AND CONDITIONS OF THE CLIENT/ARCHITECT AGREEMENT FOR THIS PROJECT. FIGURED DIMENSIONS SHALL BE USED. DO NOT SCALE THE DRAWING. THE CONTRACTOR SHALL VERIFY ALL DIMENSIONS ON SITE PRIOR TO THE COMMENCEMENT OF WORK.

FOR APPROVAL

BIM 360://BAS190087-Woolworths Distribution Centre - UNDC Moorebank NSW/JN-Woolworths DC-A-BA-SK.rvt
17/06/2020 12:21:35 PM

ISSUE	DATE	DESCRIPTION	ISSUED BY
Q	19/06/2020	ISSUED FOR APPROVAL	RO
P	12/06/2020	REVISED STRUCTURE & AUTOMATION LAYOUTS	RO
O	28/05/2020	ISSUED FOR INFORMATION	RO
N	24/04/2020	ISSUED FOR APPROVAL	RO
M	15/04/2020	DATA ROOM LOCATIONS	RO
L	07/04/2020	COLUMN LOCATIONS, STAIRS, WASTE COMMPACTORS, DG & MHE MAINTENANCE AMENDMENTS	RO
K	01/04/2020	ISSUED FOR CLIENT APPROVAL	RO
J	31/03/2020	INDICATIVE GRID LAYOUT	RO

CLIENT
Woolworths Group
1 Woolworths Way Bella Vista NSW 2153
P 02 8885 0000

ARCHITECT
BELL Architecture
Matt Bell Nominated Architect NSW 9666. Suite 209, 25-29 Berry Street North Sydney NSW 2060. PO Box 1037 North Sydney NSW 2059. P 02 8904 1650

SHEET SERIES CODE - ARCHITECTURAL

0000-GENERAL	3100-ELEVATIONS
1000-SITE	3200-DOOR&WINDOW
2200-PLANS	4000-SECTIONS
2100-CONC. PROFILED PLAN	5000-DETAILS
2300-CEILING PLANS	6000-WET AREAS
2400-ROOF PLANS	7000-JOINERY
2500-FFE & FINISHES	9000-GENERAL NOTES

BUILDING CODES

00-INDEX AND NOTES
0 - SITE WORKS INC. CAR PARK
A - DC WAREHOUSE INC. ADMIN. & OPERATION OFFICE
B - AIRBRIDGE
C -
D - DRIVER AMENITIES
E - ENERGY COMPLEX
F - FIRE TANK AND PUMP HOUSE
G - GATEHOUSE
H -

KEY PLAN

ORIENTATION

TRUE NORTH

JOB TITLE
WOOLWORTHS DC PROPOSED JN, MOOREBANK AVE, MOOREBANK, NSW

SCALE BAR 0m 10m 20m 30m 40m 50m

DRAWING TITLE
DC - GROUND LEVEL PROPOSED PLAN

JOB NO	DRAWING SCALE @ A0	DRAWN BY	CHK BY	DRAWING NO	STATUS	REVISION
BAS190087	As indicated	MT	DO'D	JN-SK-A-A-2200	P	Q

LEGEND	
AFL	ABOVE FLOOR LEVEL
AHD	AUSTRALIAN HEIGHT DATUM
COL	COLUMN
CS	CLEANER'S SINK
DP	DOWNPIPE
EWS	EYE WASH STATION
FCL	FINISHED CEILING LEVEL
FFL	FINISHED FLOOR LEVEL
FW	FLOOR WASTE GULLY
GFL	GROUND FLOOR LEVEL
HD	HAND DRYER
HPA	HYRAULIC PALLET ALIGNER
PA	PERSONNEL ACCESS DOOR
RSD	ROLLER SHUTTER DOOR
RWT	RAINWATER TANK
UR	URINAL
WB	WASH BASIN
WC	TOILET PAN
WC.ACC	ACCESSIBLE TOILET PAN TO AS1428.1
WC.AMB	AMBULANT TOILET PAN AS1428.1

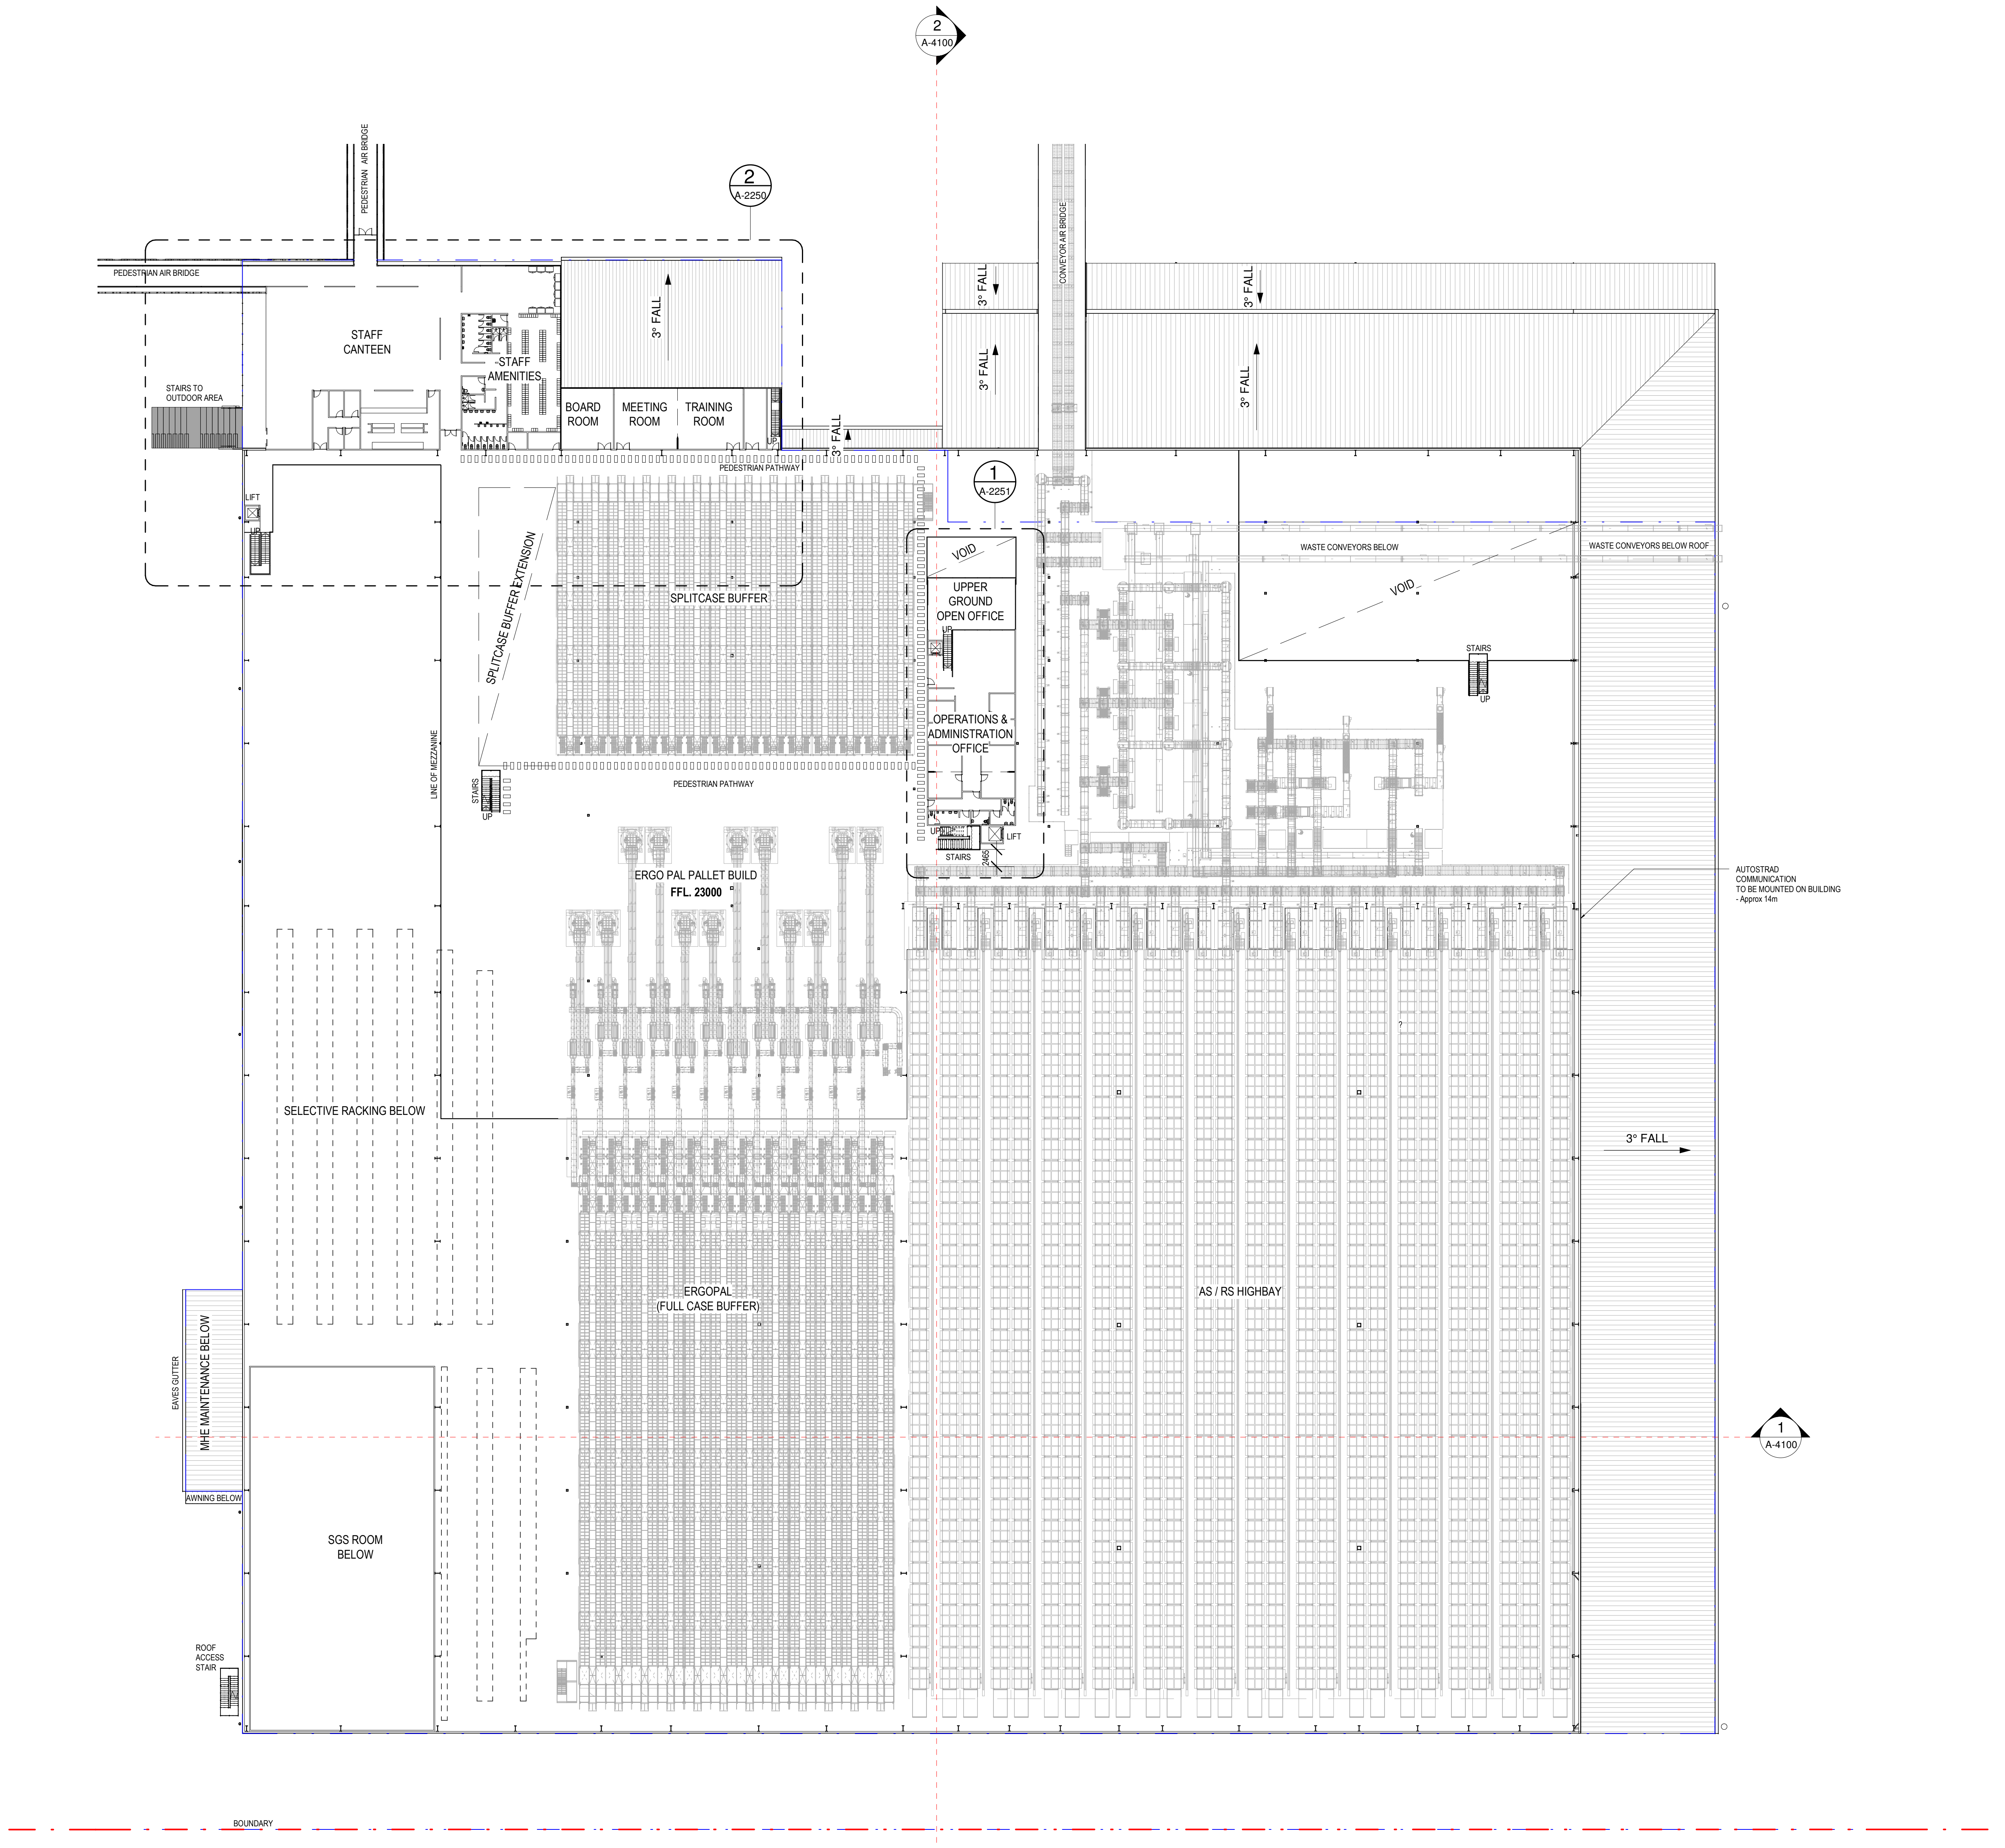
2
A-4100
PEDESTRIAN AIR BRIDGE
2
A-2250
PEDESTRIAN AIR BRIDGE
STAFF CANTEEN
STAIRS TO OUTDOOR AREA
STAFF AMENITIES
3° FALL
BOARD ROOM
MEETING ROOM
TRAINING ROOM
3° FALL
3° FALL
3° FALL
CONVEYOR AIR BRIDGE
3° FALL
3° FALL
PEDESTRIAN PATHWAY
1
A-2251
LIFT
UP
VOID
UPPER GROUND OPEN OFFICE
SPLITCASE BUFFER
SPLITCASE BUFFER EXTENSION
WASTE CONVEYORS BELOW
WASTE CONVEYORS BELOW ROOF
VOID
STAIRS
UP
OPERATIONS & ADMINISTRATION OFFICE
LINE OF MEZZANINE
STAIRS
UP
PEDESTRIAN PATHWAY
LIFT
STAIRS
2465
ERGO PAL PALLET BUILD
FFL. 23000
AUTOSTRAD COMMUNICATION TO BE MOUNTED ON BUILDING - Approx 14m
SELECTIVE RACKING BELOW
3° FALL
ERGOPAL (FULL CASE BUFFER)
AS / RS HIGHBAY
EAVES GUTTER
MHE MAINTENANCE BELOW
AWNING BELOW
1
A-4100
SGS ROOM BELOW
ROOF ACCESS STAIR
BOUNDARY

1 DC - LEVEL 1 PROPOSED FLOOR PLAN

1 : 500@A0

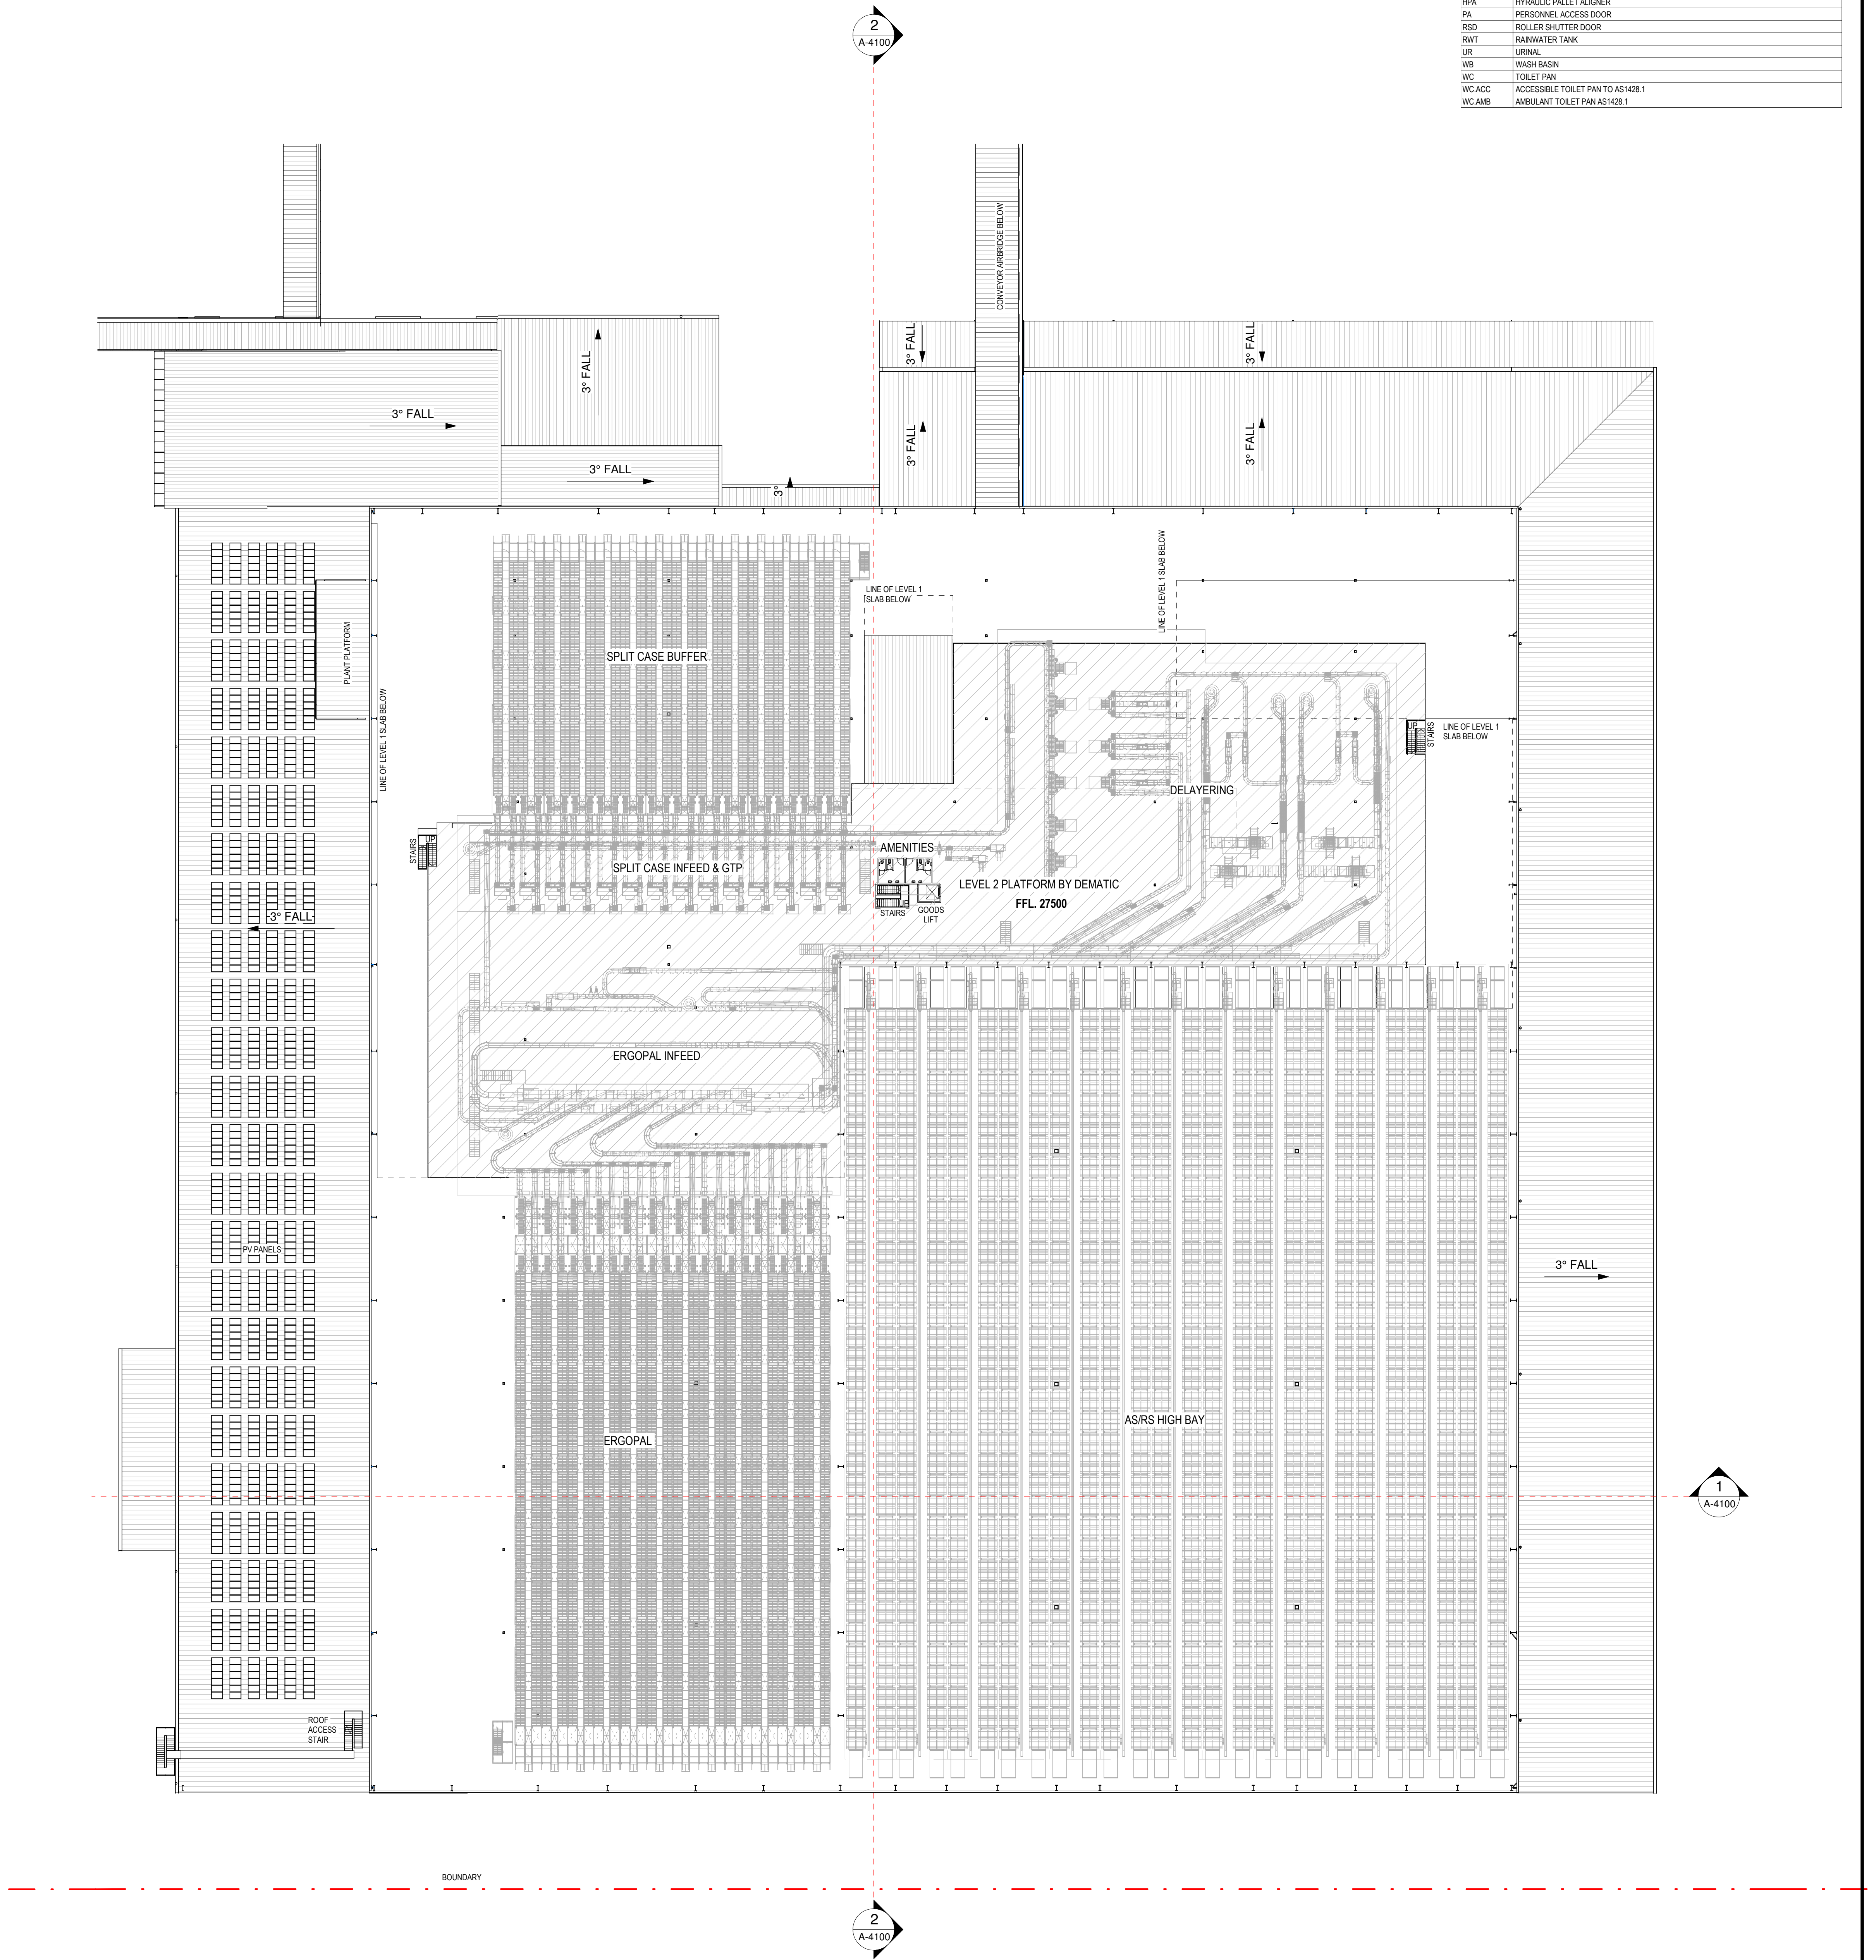
2
A-4100
CONVEYOR AIRBRIDGE BELOW
3° FALL
3° FALL
3° FALL
3° FALL
3°
3° FALL
3° FALL
3° FALL
LINE OF LEVEL 1 SLAB BELOW
LINE OF LEVEL 1 SLAB BELOW
PLANT PLATFORM
LINE OF LEVEL 1 SLAB BELOW
SPLIT CASE BUFFER
LINE OF LEVEL 1 SLAB BELOW
UP
STAIRS
DELAYERING
STAIRS
UP
AMENITIES
SPLIT CASE INFEED & GTP
LEVEL 2 PLATFORM BY DEMATIC
FFL. 27500
STAIRS
GOODS LIFT
3° FALL
ERGOPAL INFEED
PV PANELS
3° FALL
ERGOPAL
AS/RS HIGH BAY
1
A-4100
ROOF ACCESS STAIR
BOUNDARY
2
A-4100

2 DC - LEVEL 2 PROPOSED FLOOR PLAN

1 : 500@A0

THIS DRAWING IS OWNED BY AND REMAINS THE PROPERTY OF BELL ARCHITECTURE. ALL RIGHTS RESERVED c . REPRODUCTION OR USE OF THIS DRAWING WITHOUT THE PERMISSION OF THE ARCHITECT IS ILLEGAL. THE CLIENT IS LICENSED TO USE THIS DRAWING FOR THE WORKS SPECIFIC TO THIS SITE, SUBJECT TO THE FULL PAYMENT OF THE ARCHITECT'S FEES AND COMPLIANCE WITH THE TERMS AND CONDITIONS OF THE CLIENT/ARCHITECT AGREEMENT FOR THIS PROJECT. FIGURED DIMENSIONS SHALL BE USED. DO NOT SCALE THE DRAWING. THE CONTRACTOR SHALL VERIFY ALL DIMENSIONS ON SITE PRIOR TO THE COMMENCEMENT OF WORK.

FOR APPROVAL

BIM 360://BAS190087-Woolworths Distribution Centre - UNDC Moorebank NSW/JN-Woolworths DC-A-BA-SK.rvt
17/06/2020 2:09:50 PM

ISSUE	DATE	DESCRIPTION	ISSUED BY
O	19/06/2020	ISSUED FOR APPROVAL	RO
N	12/06/2020	REVISED STRUCTURE & AUTOMATION LAYOUTS	RO
M	28/05/2020	ISSUED FOR INFORMATION	RO
L	24/04/2020	ISSUED FOR APPROVAL	RO
K	08/04/2020	COLUMNS LOCATIONS, STAIRS, WASTE COMPACTORS, DG & MHE MAINTENANCE ADMENDMENTS	RO
J	01/04/2020	ISSUED FOR CLIENT APPROVAL	RO
I	31/03/2020	INDICATIVE GRID LAYOUT	RO
H	19/03/2020	REVISED AUTOMATION LAYOUT	RO

CLIENT
Woolworths Group
1 Woolworths Way Bella Vista NSW 2153
P 02 8885 0000

ARCHITECT
BELL Architecture
Matt Bell Nominated Architect NSW 9666. Suite 209, 25-29 Berry Street North Sydney NSW 2060. PO Box 1037 North Sydney NSW 2059. P 02 8904 1650

SHEET SERIES CODE - ARCHITECTURAL

0000-GENERAL	3100-ELEVATIONS
1000-SITE	3200-DOOR&WINDOW
2200-PLANS	4000-SECTIONS
2100-CONC. PROFILED PLAN	5000-DETAILS
2300-CEILING PLANS	6000-WET AREAS
2400-ROOF PLANS	7000-JOINERY
2500-FFE & FINISHES	9000-GENERAL NOTES

BUILDING CODES

00-INDEX AND NOTES
0 - SITE WORKS INC. CAR PARK
A - DC WAREHOUSE INC. ADMIN. & OPERATION OFFICE
B - AIRBRIDGE
C -
D - DRIVER AMENITIES
E - ENERGY COMPLEX
F - FIRE TANK AND PUMP HOUSE
G - GATEHOUSE
H -

KEY PLAN

ORIENTATION

TRUE NORTH

JOB TITLE
WOOLWORTHS DC PROPOSED JN, MOOREBANK AVE, MOOREBANK, NSW

SCALE BAR 0m 10m 20m 30m 40m 50m

JOB NO	DRAWING SCALE @ A0	DRAWN BY	CHK BY
BAS190087	As indicated	RO	DO'D

DRAWING TITLE
DC - LEVEL 1 & 2 PROPOSED FLOOR PLAN

DRAWING NO	STATUS	REVISION
JN-SK-A-A-2210	P	O

LEGEND	
AFL	ABOVE FLOOR LEVEL
AHD	AUSTRALIAN HEIGHT DATUM
COL	COLUMN
CS	CLEANER'S SINK
DP	DOWNPIPE
EWS	EYE WASH STATION
FCL	FINISHED CEILING LEVEL
FFL	FINISHED FLOOR LEVEL
FW	FLOOR WASTE GULLY
GFL	GROUND FLOOR LEVEL
HD	HAND DRYER
HPA	HYRAULIC PALLET ALIGNER
PA	PERSONNEL ACCESS DOOR
RSD	ROLLER SHUTTER DOOR
RWT	RAINWATER TANK
UR	URINAL
WB	WASH BASIN
WC	TOILET PAN
WC.ACC	ACCESSIBLE TOILET PAN TO AS1428.1
WC.AMB	AMBULANT TOILET PAN AS1428.1

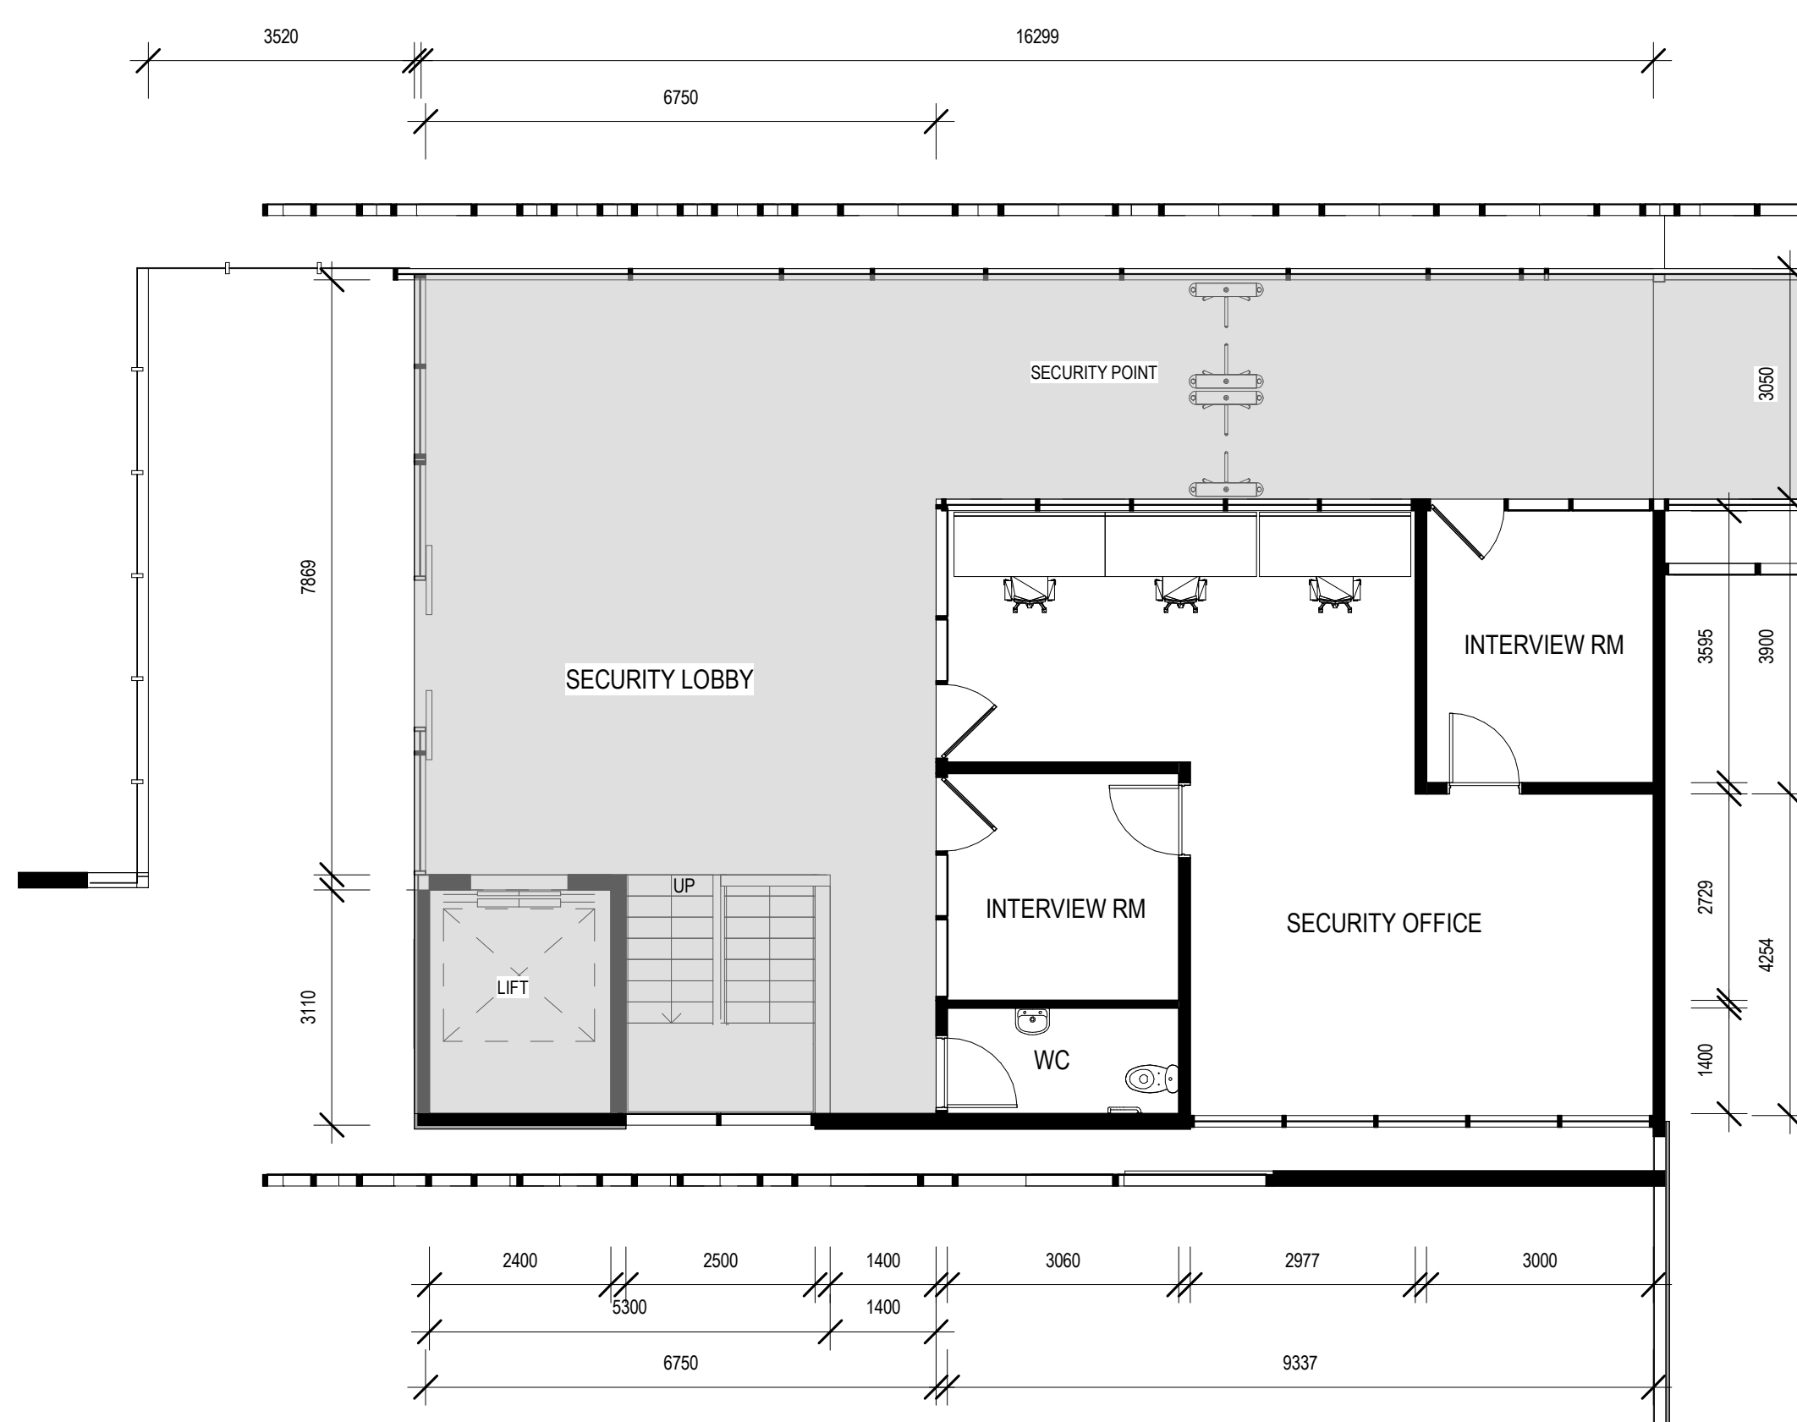
3520
16299
6750
SECURITY POINT
3050
SECURITY LOBBY
7869
3110
LIFT
UP
INTERVIEW RM
INTERVIEW RM
SECURITY OFFICE
WC
3595
3900
2729
4254
1400
2400
2500
1400
3060
2977
3000
5300
1400
6750
9337

1 SECURITY OFFICE FLOOR PLAN

1 : 100@A0

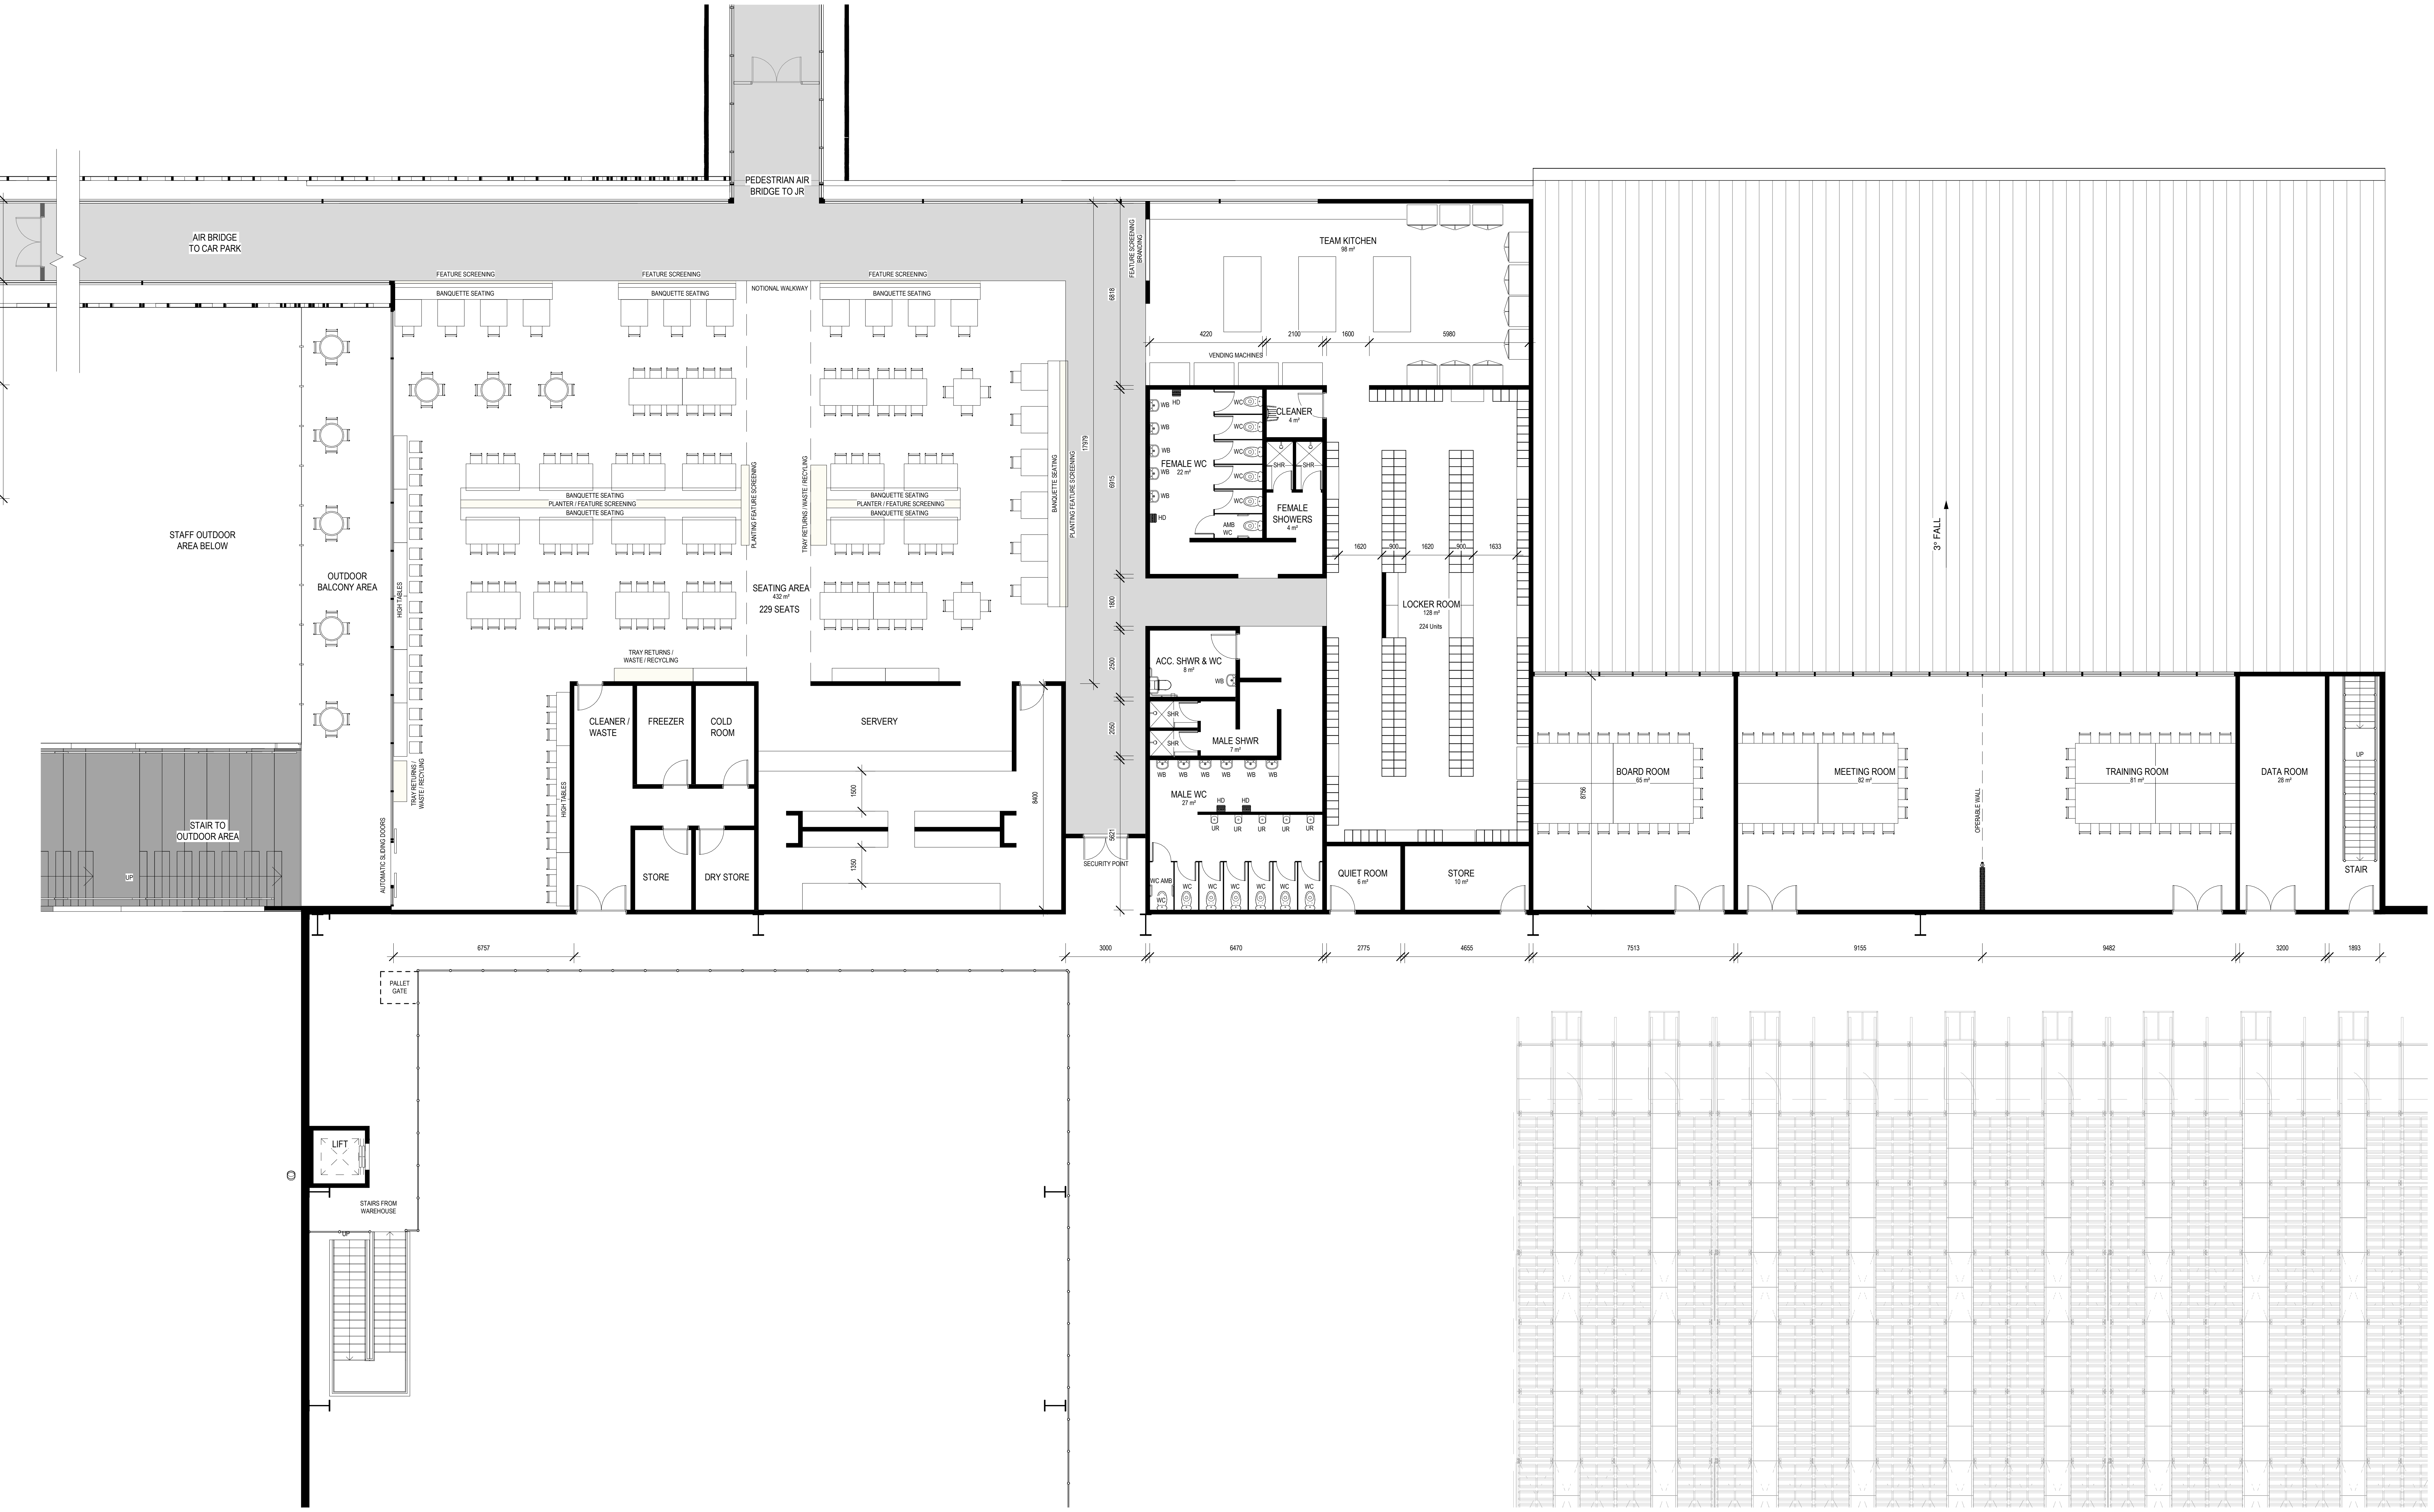
PEDESTRIAN AIR BRIDGE TO JR
AIR BRIDGE TO CAR PARK
FEATURE SCREENING
FEATURE SCREENING
FEATURE SCREENING
BANQUETTE SEATING
BANQUETTE SEATING
NOTIONAL WALKWAY
BANQUETTE SEATING
FEATURE SCREENING BRANDING
STAFF OUTDOOR AREA BELOW
OUTDOOR BALCONY AREA
HIGH TABLES
BANQUETTE SEATING
PLANTER / FEATURE SCREENING
BANQUETTE SEATING
PLANTING FEATURE SCREENING
TRAY RETURNS / WASTE / RECYCLING
BANQUETTE SEATING
PLANTER / FEATURE SCREENING
BANQUETTE SEATING
BANQUETTE SEATING
PLANTING FEATURE SCREENING
SEATING AREA
432 m²
229 SEATS
TRAY RETURNS / WASTE / RECYCLING
TRAY RETURNS / WASTE / RECYCLING
STAIR TO OUTDOOR AREA
UP
AUTOMATIC SLIDING DOORS
HIGH TABLES
CLEANER / WASTE
FREEZER
COLD ROOM
SERVERY
STORE
DRY STORE
1500
1350
8400
6818
6915
17979
1800
2500
2050
5621
SECURITY POINT
TEAM KITCHEN
98 m²
4220
2100
1600
5980
VENDING MACHINES
FEMALE WC
22 m²
WB
HD
WC
AMB WC
CLEANER
4 m²
SHR
FEMALE SHOWERS
4 m²
1620
900
1620
900
1633
LOCKER ROOM
128 m²
224 Units
ACC. SHWR & WC
8 m²
MALE SHWR
7 m²
MALE WC
27 m²
UR
WC AMB
QUIET ROOM
6 m²
STORE
10 m²
3° FALL
BOARD ROOM
65 m²
8756
MEETING ROOM
82 m²
OPERABLE WALL
TRAINING ROOM
81 m²
DATA ROOM
28 m²
STAIR
UP
6757
3000
6470
2775
4655
7513
9155
9482
3200
1893
PALLET GATE
LIFT
STAIRS FROM WAREHOUSE

2 DC - LEVEL 1 CANTEEN & AMENITIES FLOOR PLAN

1 : 100@A0

THIS DRAWING IS OWNED BY AND REMAINS THE PROPERTY OF BELL ARCHITECTURE. ALL RIGHTS RESERVED c . REPRODUCTION OR USE OF THIS DRAWING WITHOUT THE PERMISSION OF THE ARCHITECT IS ILLEGAL. THE CLIENT IS LICENSED TO USE THIS DRAWING FOR THE WORKS SPECIFIC TO THIS SITE, SUBJECT TO THE FULL PAYMENT OF THE ARCHITECT'S FEES AND COMPLIANCE WITH THE TERMS AND CONDITIONS OF THE CLIENT/ARCHITECT AGREEMENT FOR THIS PROJECT. FIGURED DIMENSIONS SHALL BE USED. DO NOT SCALE THE DRAWING. THE CONTRACTOR SHALL VERIFY ALL DIMENSIONS ON SITE PRIOR TO THE COMMENCEMENT OF WORK.

FOR APPROVAL

BIM 360://BAS190087-Woolworths Distribution Centre - UNDC Moorebank NSW/JN-Woolworths DC-A-BA-SK.rvt 17/06/2020 12:06:39 PM

ISSUE	DATE	DESCRIPTION	ISSUED BY
K	19/06/2020	ISSUED FOR APPROVAL	RO
J	28/05/2020	ISSUED FOR INFORMATION	RO
I	26/05/2020	ISSUED FOR INFORMATION	RO
H	24/04/2020	ISSUED FOR APPROVAL	RO
G	01/04/2020	ISSUED FOR CLIENT APPROVAL	RO
F	17/03/2020	OPERATIONS OFFICE LAYOUTS	RO
E	25/02/2020	OFFICE LAYOUT AMENDED	RO
D	10/02/2020	ISSUED FOR INFORMATION	MT

CLIENT
Woolworths Group
1 Woolworths Way Bella Vista NSW 2153
P 02 8885 0000

ARCHITECT
BELL Architecture
Matt Bell Nominated Architect NSW 9666. Suite 209, 25-29 Berry Street North Sydney NSW 2060. PO Box 1037 North Sydney NSW 2059. P 02 8904 1650

SHEET SERIES CODE - ARCHITECTURAL

0000-GENERAL	3100-ELEVATIONS
1000-SITE	3200-DOOR&WINDOW
2200-PLANS	4000-SECTIONS
2100-CONC. PROFILED PLAN	5000-DETAILS
2300-CEILING PLANS	6000-WET AREAS
2400-ROOF PLANS	7000-JOINERY
2500-FFE & FINISHES	9000-GENERAL NOTES

BUILDING CODES

00-INDEX AND NOTES
0 - SITE WORKS INC. CAR PARK
A - DC WAREHOUSE INC. ADMIN. & OPERATION OFFICE
B - AIRBRIDGE
C -
D - DRIVER AMENITIES
E - ENERGY COMPLEX
F - FIRE TANK AND PUMP HOUSE
G - GATEHOUSE
H -

KEY PLAN

ORIENTATION

TRUE NORTH

JOB TITLE
WOOLWORTHS DC PROPOSED JN, MOOREBANK AVE, MOOREBANK, NSW

SCALE BAR 0m 2m 4m 6m 8m 10m

DRAWING TITLE
STAFF CANTEEN AND AMENITIES FLOOR PLAN

JOB NO	DRAWING SCALE @ A0	DRAWN BY	CHK BY	DRAWING NO	STATUS	REVISION
BAS190087	1 : 100	GR	DO'D	JN-SK-A-A-2250	P	K

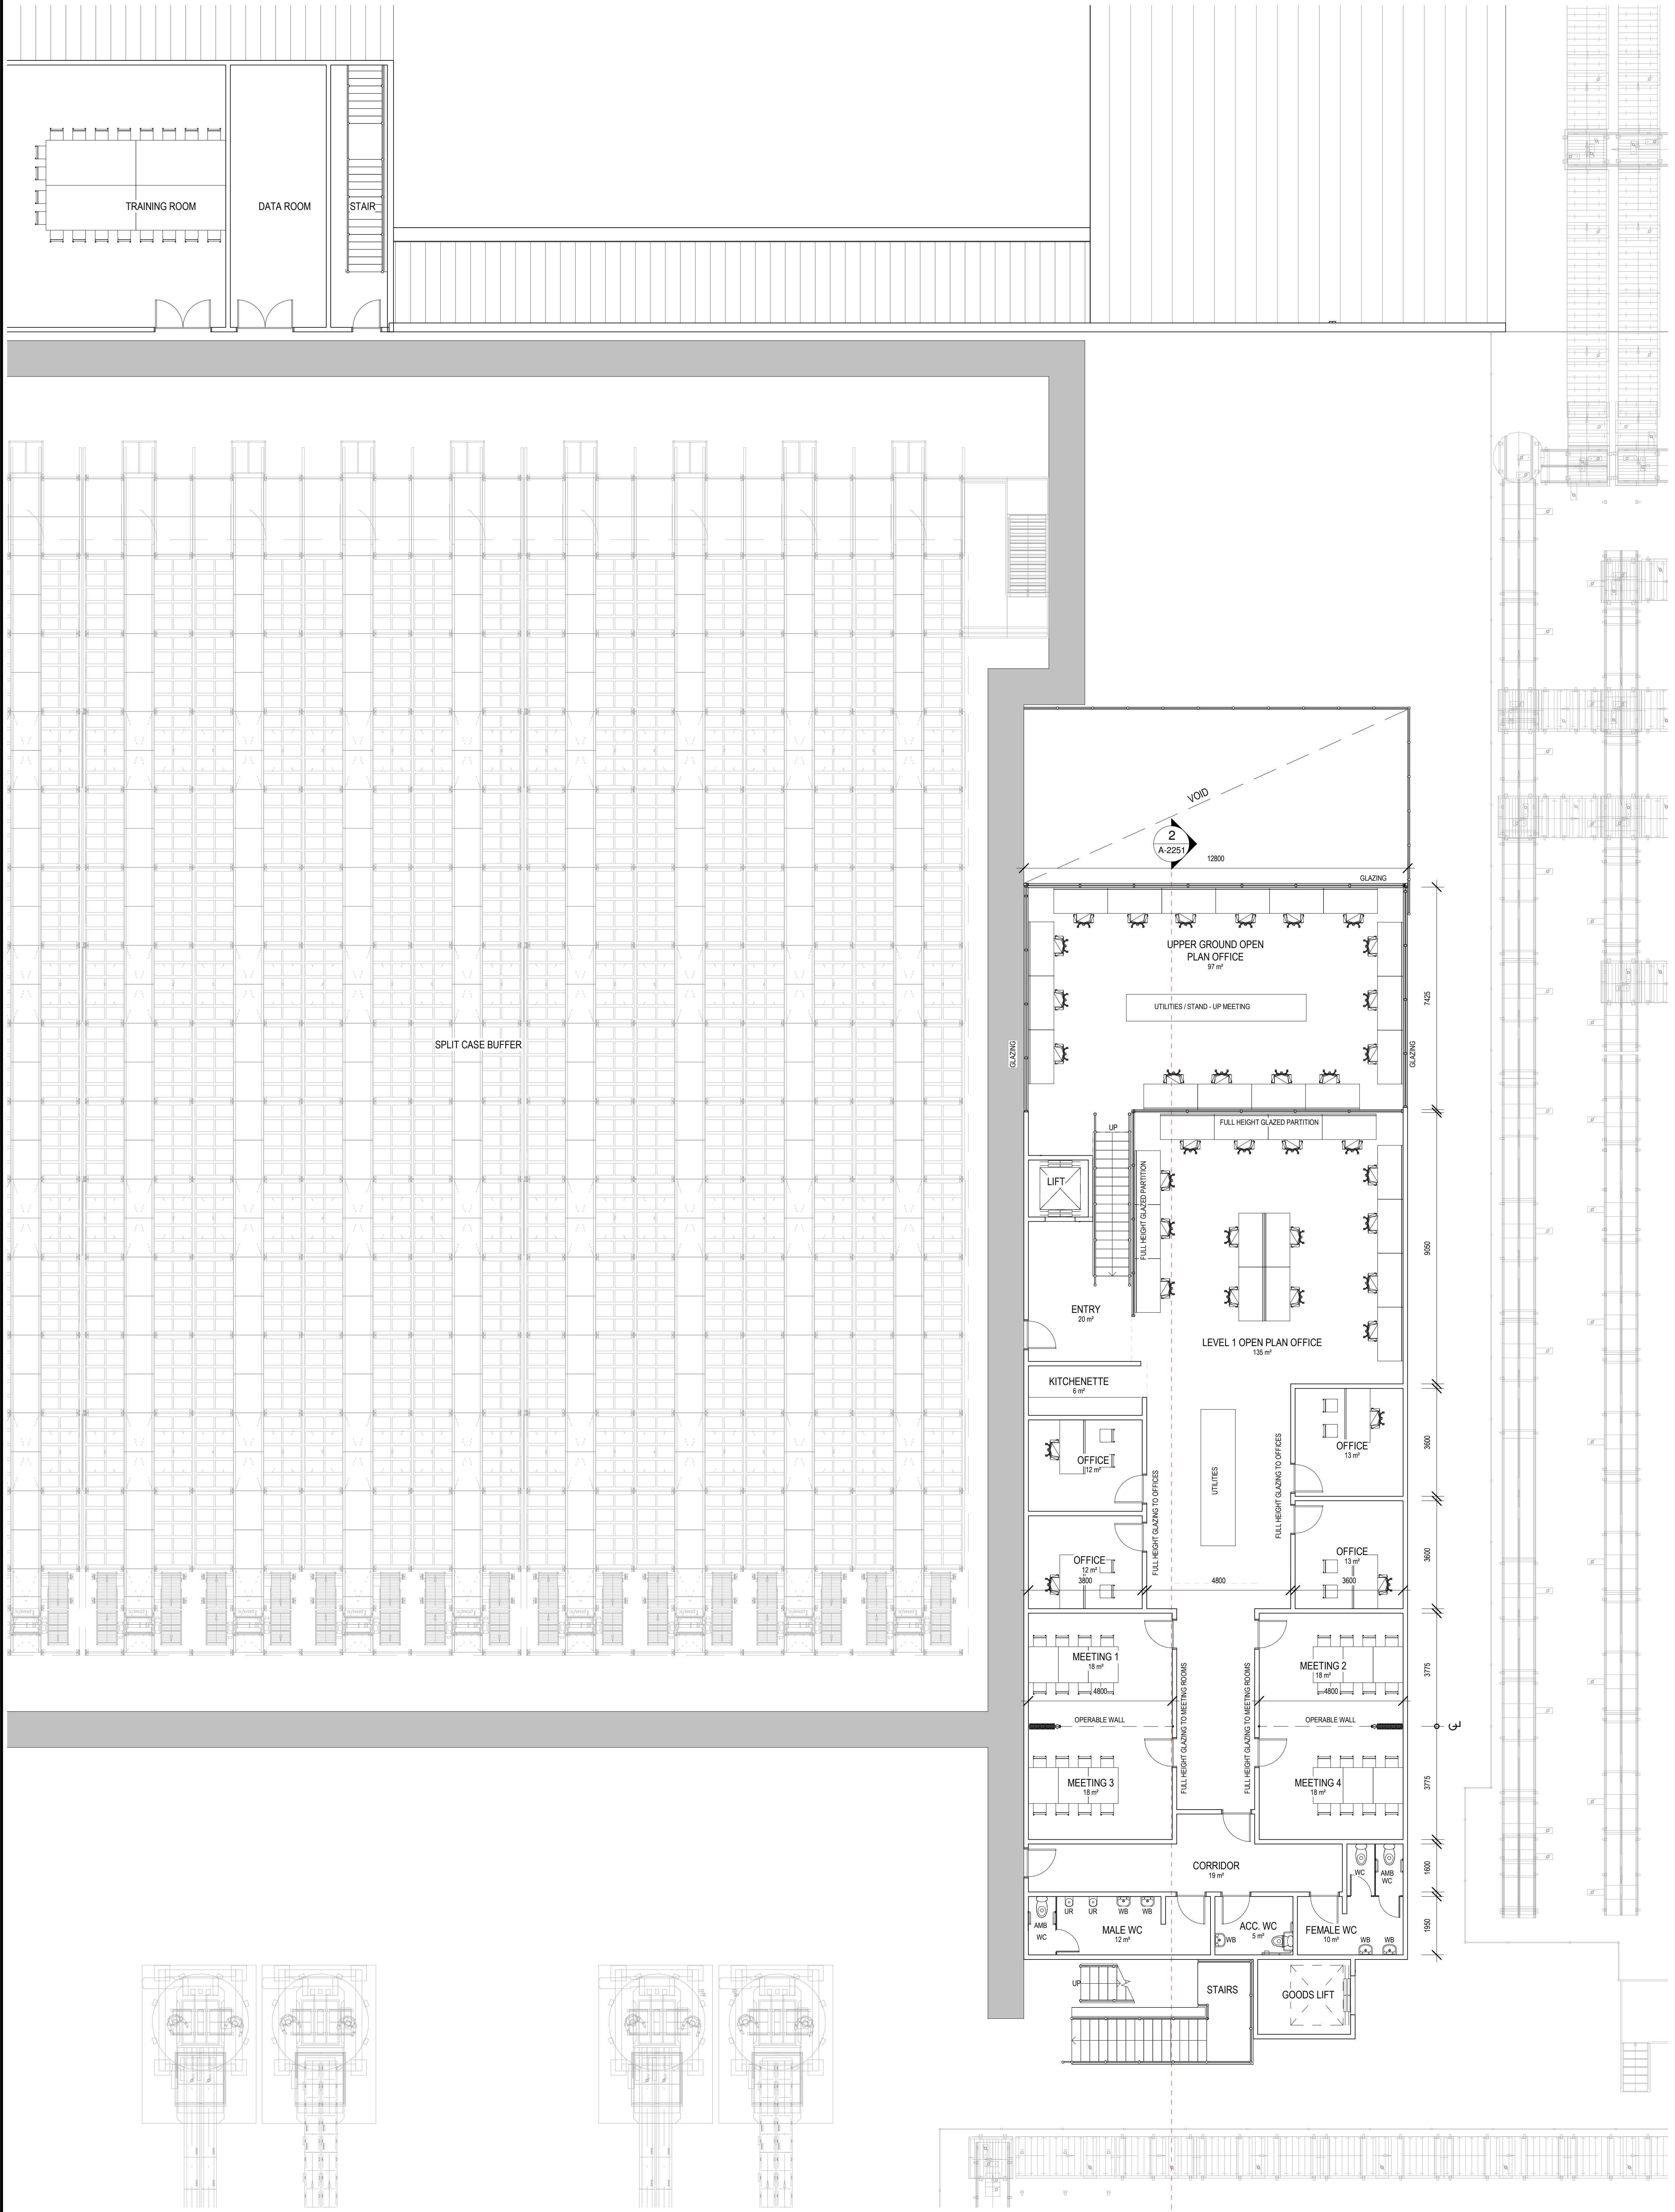
TRAINING ROOM
DATA ROOM
STAIR
SPLIT CASE BUFFER
VOID
2
A-2251
12800
GLAZING
UPPER GROUND OPEN PLAN OFFICE
97 m²
UTILITIES / STAND - UP MEETING
GLAZING
GLAZING
7425
FULL HEIGHT GLAZED PARTITION
UP
LIFT
FULL HEIGHT GLAZED PARTITION
ENTRY
20 m²
LEVEL 1 OPEN PLAN OFFICE
135 m²
9050
KITCHENETTE
6 m²
OFFICE
12 m²
OFFICE
13 m²
UTILITIES
FULL HEIGHT GLAZING TO OFFICES
FULL HEIGHT GLAZING TO OFFICES
3600
OFFICE
12 m²
3800
4800
OFFICE
13 m²
3600
3600
MEETING 1
18 m²
4800
MEETING 2
18 m²
4800
3775
OPERABLE WALL
OPERABLE WALL
FULL HEIGHT GLAZING TO MEETING ROOMS
FULL HEIGHT GLAZING TO MEETING ROOMS
MEETING 3
18 m²
MEETING 4
18 m²
3775
CORRIDOR
19 m²
WC
AMB WC
1600
AMB WC
UR
UR
WB
WB
MALE WC
12 m²
ACC. WC
5 m²
WB
FEMALE WC
10 m²
WB
WB
1950
UP
STAIRS
GOODS LIFT
2
A-2251

1 DC - LEVEL 1 OPERATIONS OFFICE FLOOR PLAN

1 : 100@A0

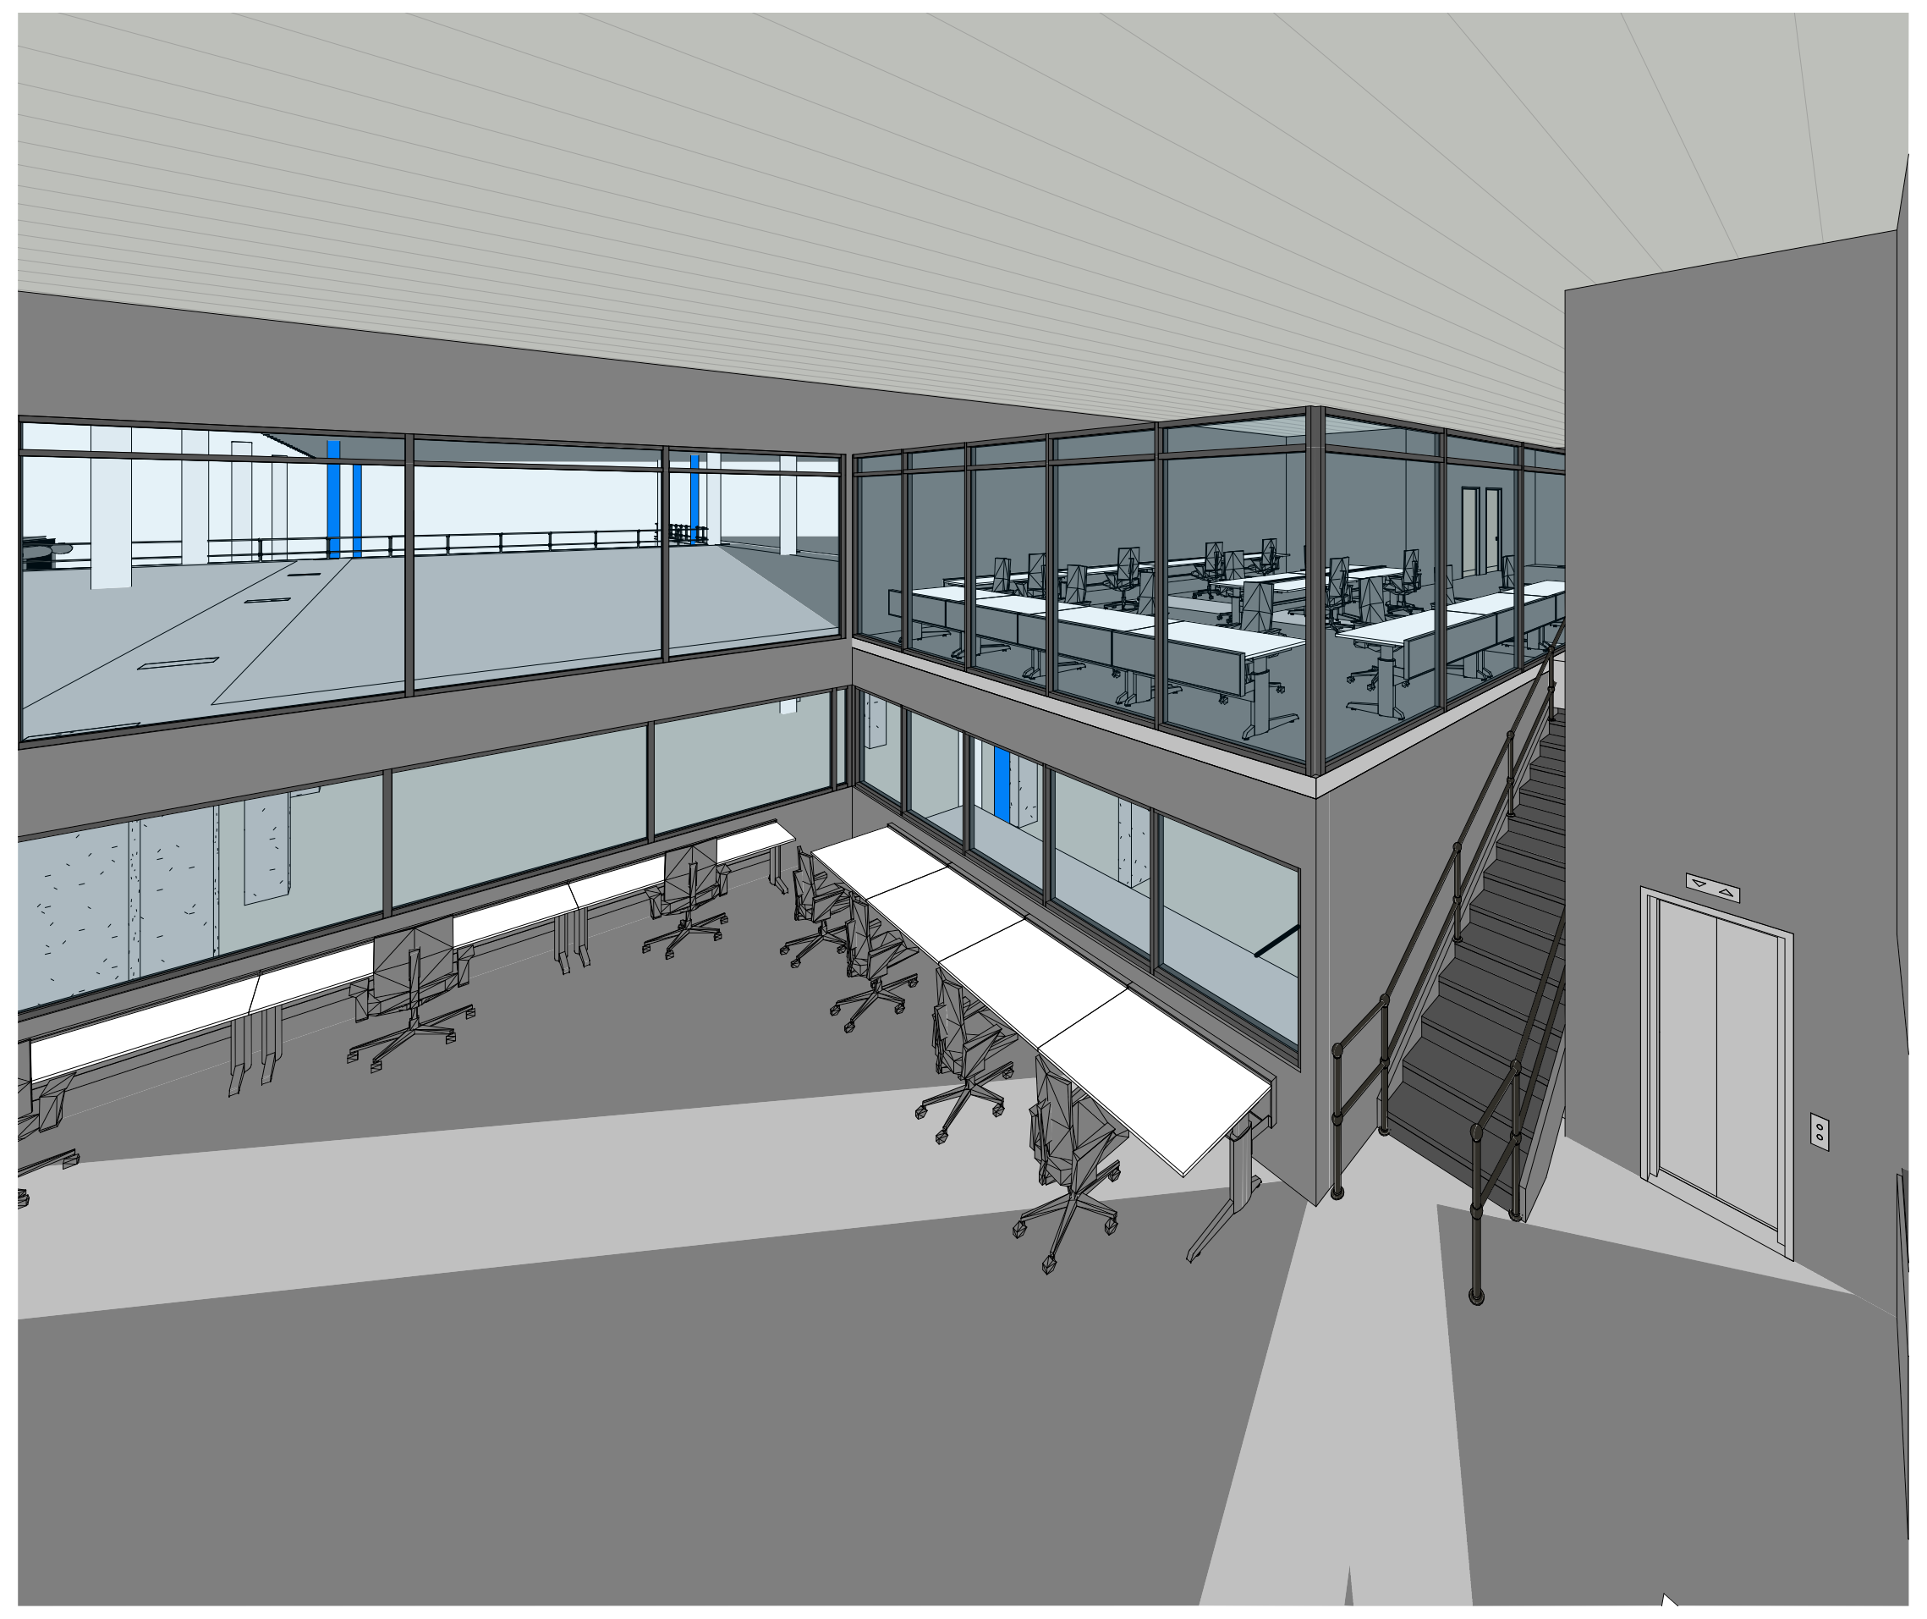

4 OPERATIONS & ADMINISTRATION OFFICE - OPEN PLAN OFFICE

@A0

LEGEND	
AFL	ABOVE FLOOR LEVEL
AHD	AUSTRALIAN HEIGHT DATUM
COL	COLUMN
CS	CLEANER'S SINK
DP	DOWNPIPE
EWS	EYE WASH STATION
FCL	FINISHED CEILING LEVEL
FFL	FINISHED FLOOR LEVEL
FW	FLOOR WASTE GULLY
GFL	GROUND FLOOR LEVEL
HD	HAND DRYER
HPA	HYRAULIC PALLET ALIGNER
PA	PERSONNEL ACCESS DOOR
RSD	ROLLER SHUTTER DOOR
RWT	RAINWATER TANK
UR	URINAL
WB	WASH BASIN
WC	TOILET PAN
WC.ACC	ACCESSIBLE TOILET PAN TO AS1428.1
WC.AMB	AMBULANT TOILET PAN AS1428.1

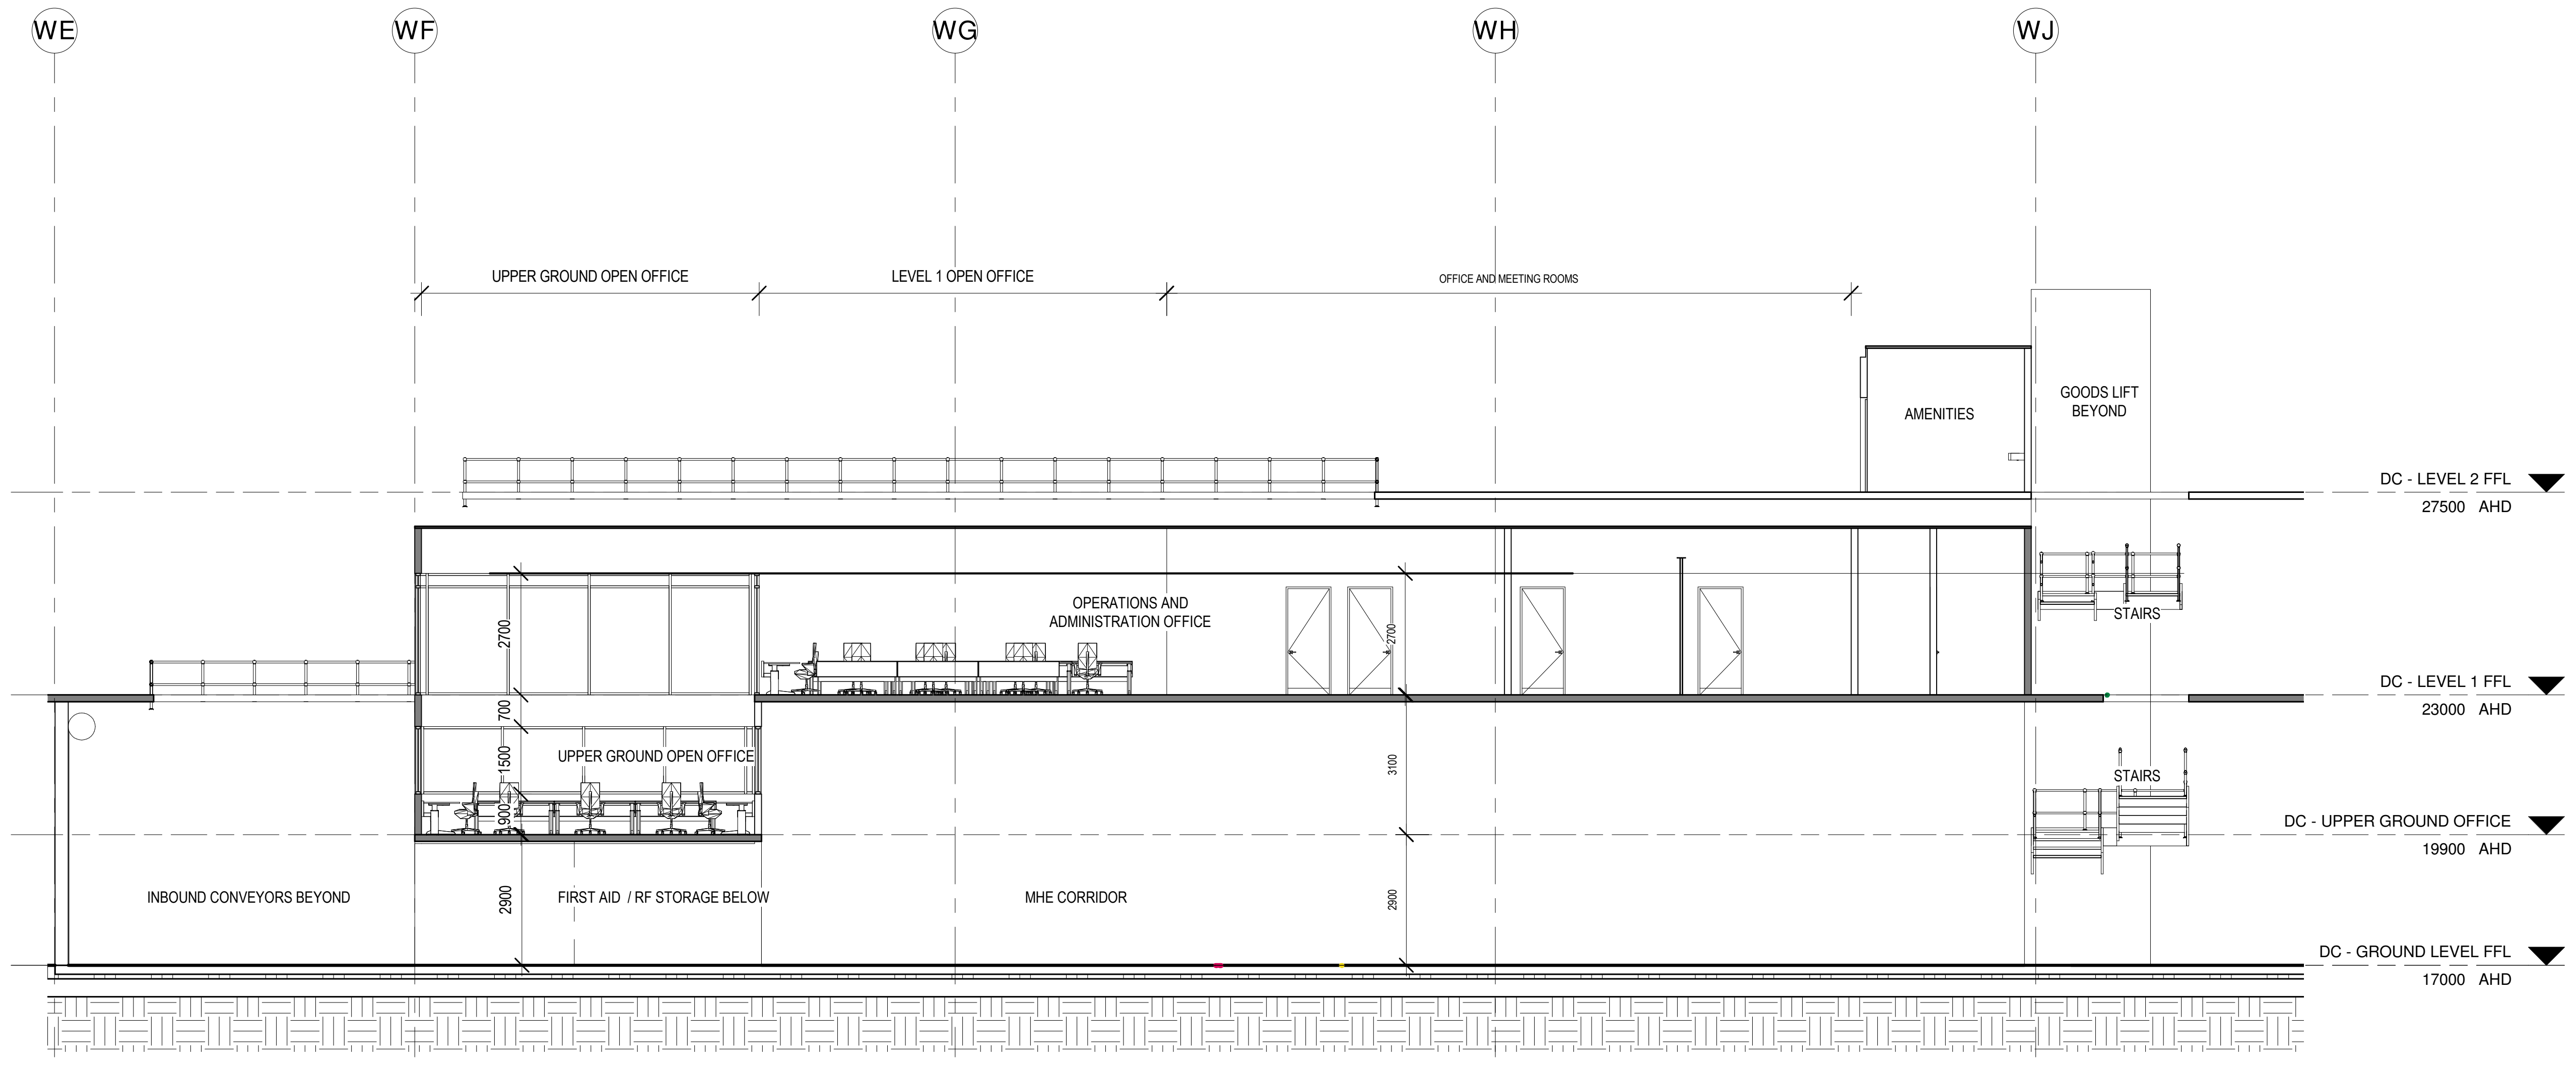
WE
WF
WG
WH
WJ
UPPER GROUND OPEN OFFICE
LEVEL 1 OPEN OFFICE
OFFICE AND MEETING ROOMS
AMENITIES
GOODS LIFT BEYOND
DC - LEVEL 2 FFL
27500 AHD
OPERATIONS AND ADMINISTRATION OFFICE
2700
2700
STAIRS
DC - LEVEL 1 FFL
23000 AHD
700
1500
900
UPPER GROUND OPEN OFFICE
3100
STAIRS
DC - UPPER GROUND OFFICE
19900 AHD
INBOUND CONVEYORS BEYOND
2900
FIRST AID / RF STORAGE BELOW
MHE CORRIDOR
2900
DC - GROUND LEVEL FFL
17000 AHD

2 OFFICE SECTION

1 : 100@A0

THIS DRAWING IS OWNED BY AND REMAINS THE PROPERTY OF BELL ARCHITECTURE. ALL RIGHTS RESERVED c . REPRODUCTION OR USE OF THIS DRAWING WITHOUT THE PERMISSION OF THE ARCHITECT IS ILLEGAL. THE CLIENT IS LICENSED TO USE THIS DRAWING FOR THE WORKS SPECIFIC TO THIS SITE, SUBJECT TO THE FULL PAYMENT OF THE ARCHITECT'S FEES AND COMPLIANCE WITH THE TERMS AND CONDITIONS OF THE CLIENT/ARCHITECT AGREEMENT FOR THIS PROJECT. FIGURED DIMENSIONS SHALL BE USED. DO NOT SCALE THE DRAWING. THE CONTRACTOR SHALL VERIFY ALL DIMENSIONS ON SITE PRIOR TO THE COMMENCEMENT OF WORK.

FOR APPROVAL

BIM 360://BAS190087-Woolworths Distribution Centre - UNDC Moorebank NSW/JN-Woolworths DC-A-BA-SK.rvt
17/06/2020 12:15:06 PM

ISSUE	DATE	DESCRIPTION	ISSUED BY
D	19/06/2020	ISSUED FOR APPROVAL	RO
C	28/05/2020	ISSUED FOR INFORMATION	RO
B	24/04/2020	ISSUED FOR APPROVAL	RO
A	01/04/2020	ISSUED FOR CLIENT APPROVAL	RO

CLIENT
Woolworths Group
1 Woolworths Way Bella Vista NSW 2153
P 02 8885 0000

ARCHITECT
BELL Architecture
Matt Bell Nominated Architect NSW 9666. Suite 209, 25-29 Berry Street North Sydney NSW 2060. PO Box 1037 North Sydney NSW 2059. P 02 8904 1650

SHEET SERIES CODE - ARCHITECTURAL

0000-GENERAL
1000-SITE
2200-PLANS
2100-CONC. PROFILED PLAN
2300-CEILING PLANS
2400-ROOF PLANS
2500-FFE & FINISHES
3100-ELEVATIONS
3200-DOOR&WINDOW
4000-SECTIONS
5000-DETAILS
6000-WET AREAS
7000-JOINERY
9000-GENERAL NOTES

BUILDING CODES

00-INDEX AND NOTES
0 - SITE WORKS INC. CAR PARK
A - DC WAREHOUSE INC. ADMIN. & OPERATION OFFICE
B - AIRBRIDGE
C -
D - DRIVER AMENITIES
E - ENERGY COMPLEX
F - FIRE TANK AND PUMP HOUSE
G - GATEHOUSE
H -

KEY PLAN

ORIENTATION

TRUE NORTH

JOB TITLE
WOOLWORTHS DC PROPOSED JN, MOOREBANK AVE,
MOOREBANK, NSW

SCALE BAR 0m 2m 4m 6m 8m 10m

DRAWING TITLE
OPERATIONS OFFICE -
UPPER GROUND AND LEVEL 1
FLOOR PLAN

JOB NO	DRAWING SCALE @ A0	DRAWN BY	CHK BY	DRAWING NO	STATUS	REVISION
BAS190087	1 : 100	RO'D	DO'D	JN-SK-A-A-2251	P	D

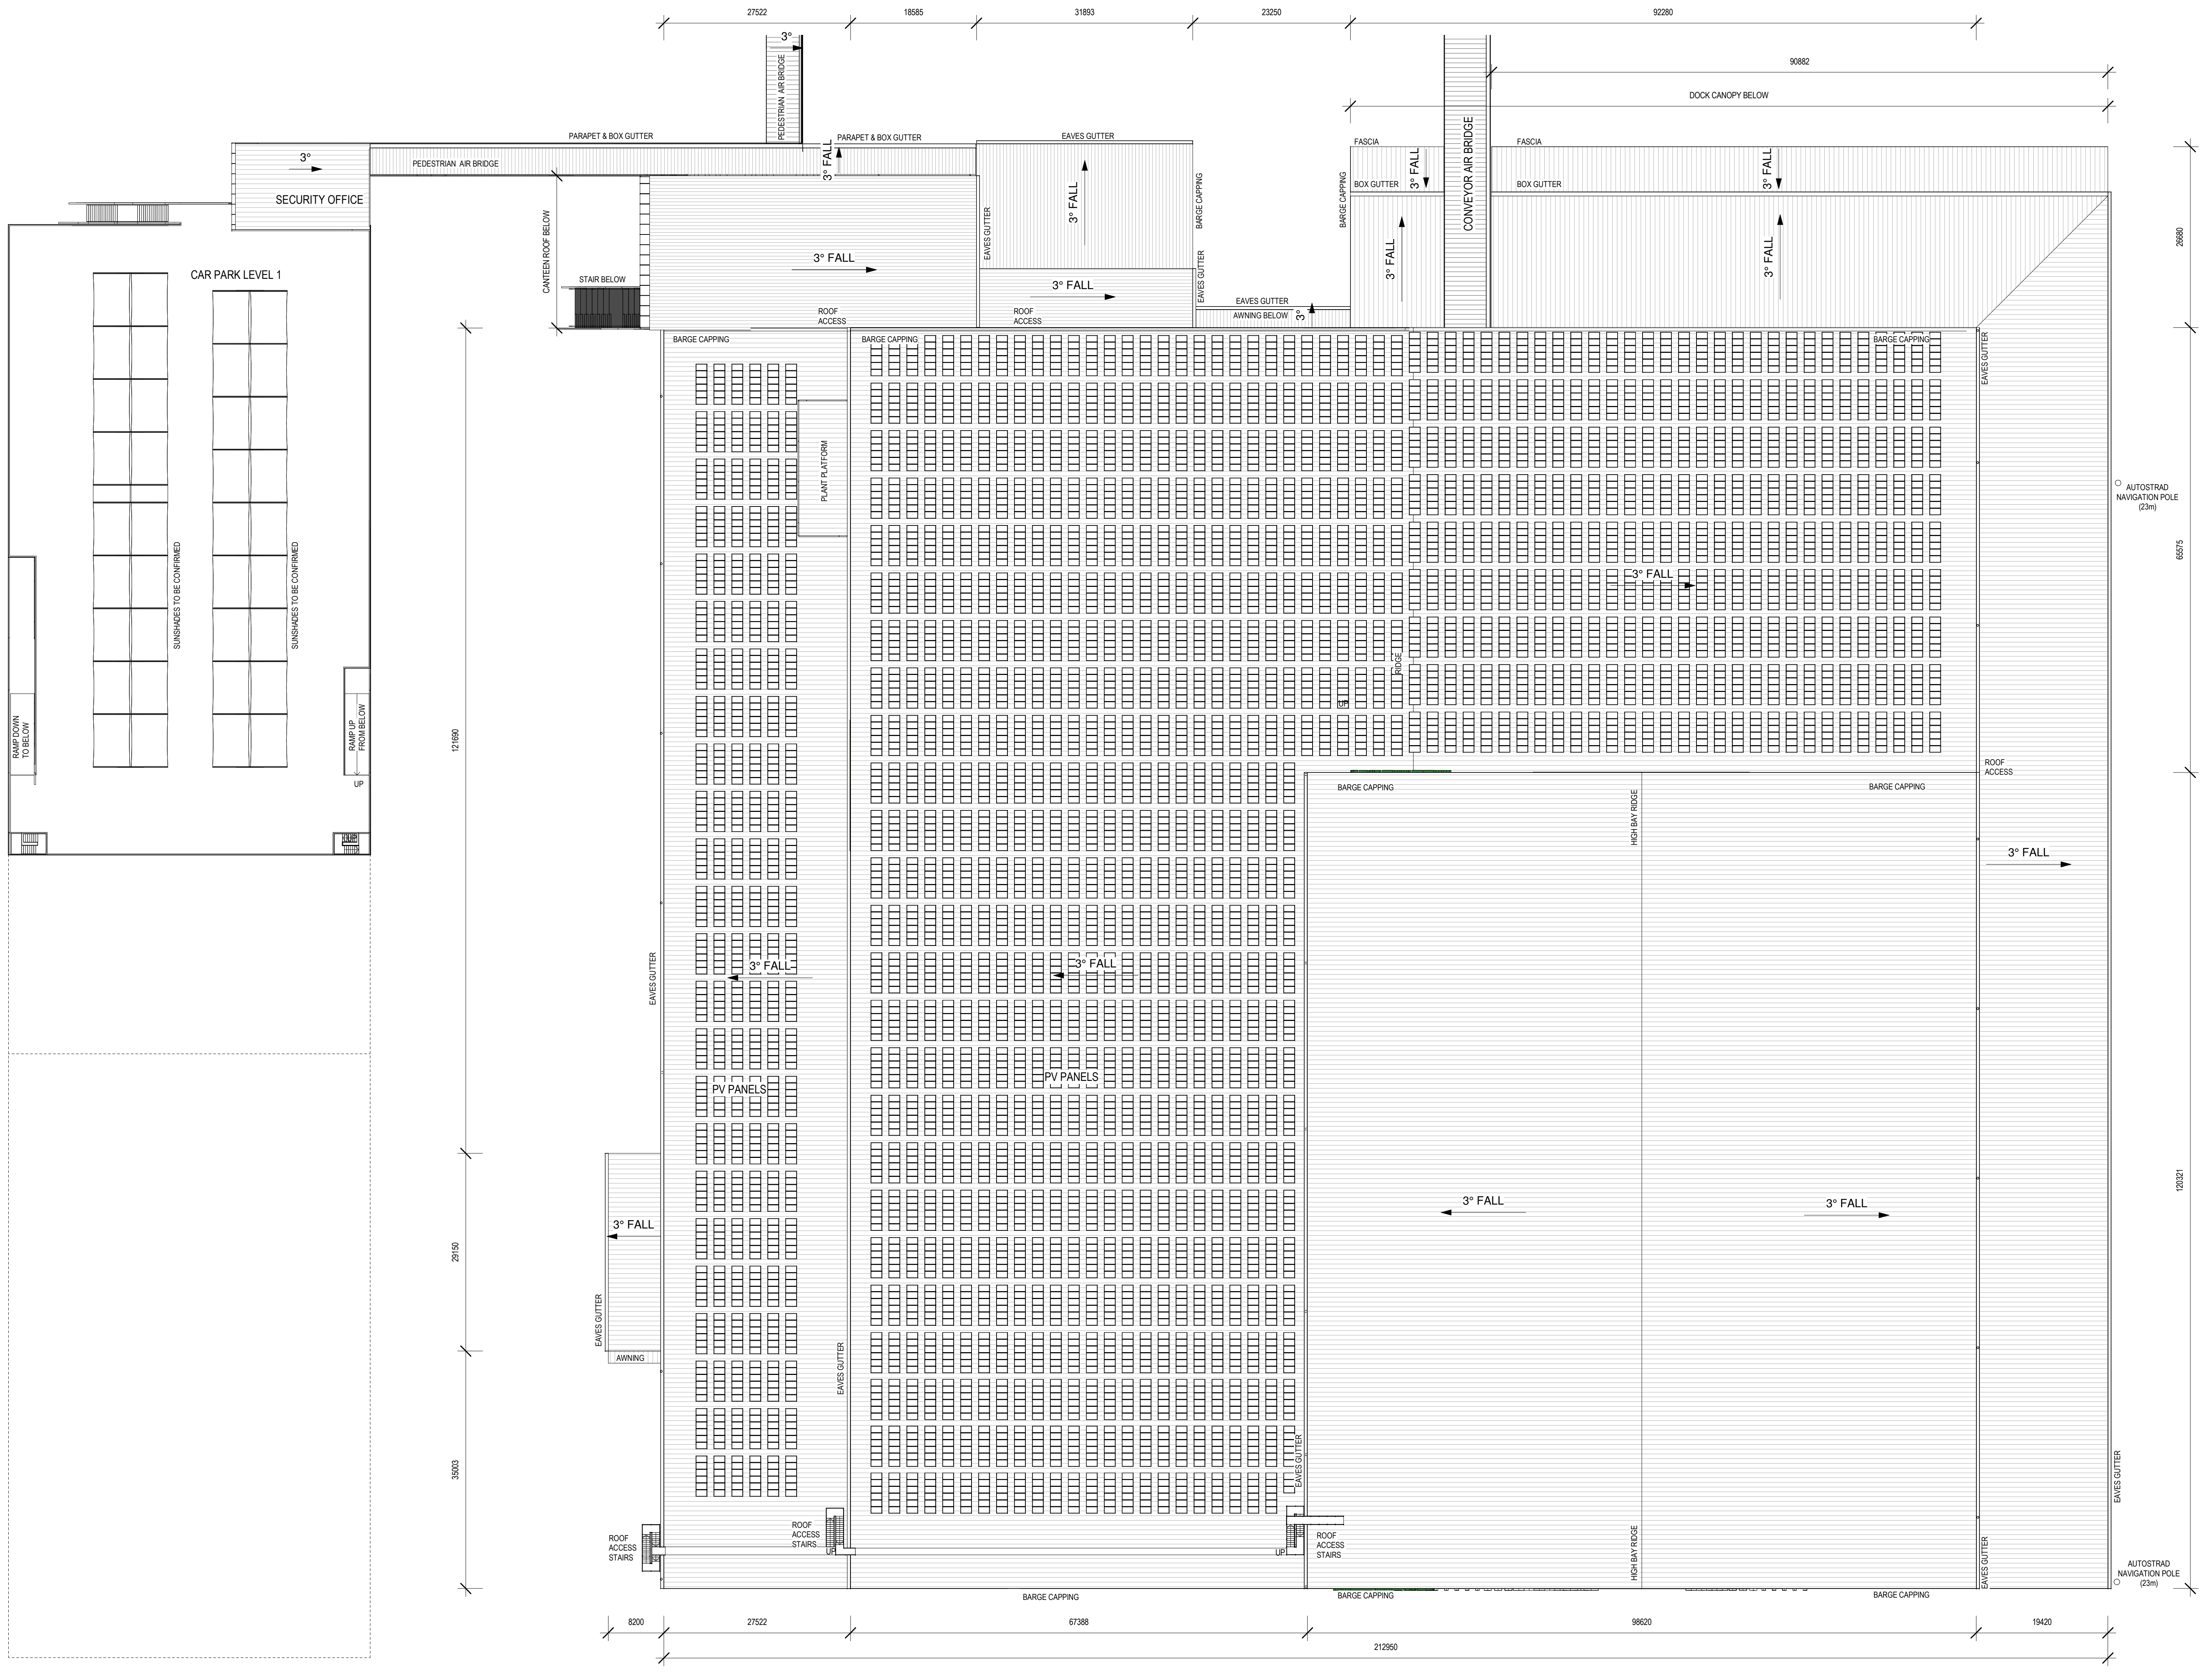
27522
18585
31893
23250
92280
90882
DOCK CANOPY BELOW
3°
PEDESTRIAN AIR BRIDGE
PARAPET & BOX GUTTER
PARAPET & BOX GUTTER
3° FALL
EAVES GUTTER
3° FALL
3°
SECURITY OFFICE
PEDESTRIAN AIR BRIDGE
CANTEEN ROOF BELOW
STAIR BELOW
3° FALL
EAVES GUTTER
BARGE CAPPING
3° FALL
ROOF ACCESS
ROOF ACCESS
EAVES GUTTER
EAVES GUTTER
AWNING BELOW
3°
FASCIA
BARGE CAPPING
BOX GUTTER
3° FALL
3° FALL
CONVEYOR AIR BRIDGE
FASCIA
BOX GUTTER
3° FALL
3° FALL
26680
CAR PARK LEVEL 1
SUNSHADES TO BE CONFIRMED
SUNSHADES TO BE CONFIRMED
RAMP DOWN TO BELOW
RAMP UP FROM BELOW
UP
121690
29150
35003
BARGE CAPPING
BARGE CAPPING
BARGE CAPPING
EAVES GUTTER
PLANT PLATFORM
3° FALL
AUTOSTRAD NAVIGATION POLE (23m)
65575
ROOF ACCESS
BARGE CAPPING
BARGE CAPPING
HIGH BAY RIDGE
3° FALL
EAVES GUTTER
3° FALL
3° FALL
PV PANELS
PV PANELS
3° FALL
3° FALL
3° FALL
120321
EAVES GUTTER
AWNING
EAVES GUTTER
EAVES GUTTER
EAVES GUTTER
ROOF ACCESS STAIRS
ROOF ACCESS STAIRS
ROOF ACCESS STAIRS
UP
UP
HIGH BAY RIDGE
EAVES GUTTER
EAVES GUTTER
AUTOSTRAD NAVIGATION POLE (23m)
BARGE CAPPING
BARGE CAPPING
BARGE CAPPING
8200
27522
67388
98620
19420
212950

1 DC - ROOF PLAN

1 : 500@A0

THIS DRAWING IS OWNED BY AND REMAINS THE PROPERTY OF BELL ARCHITECTURE. ALL RIGHTS RESERVED c . REPRODUCTION OR USE OF THIS DRAWING WITHOUT THE PERMISSION OF THE ARCHITECT IS ILLEGAL. THE CLIENT IS LICENSED TO USE THIS DRAWING FOR THE WORKS SPECIFIC TO THIS SITE, SUBJECT TO THE FULL PAYMENT OF THE ARCHITECT'S FEES AND COMPLIANCE WITH THE TERMS AND CONDITIONS OF THE CLIENT/ARCHITECT AGREEMENT FOR THIS PROJECT. FIGURED DIMENSIONS SHALL BE USED. DO NOT SCALE THE DRAWING. THE CONTRACTOR SHALL VERIFY ALL DIMENSIONS ON SITE PRIOR TO THE COMMENCEMENT OF WORK.

FOR APPROVAL

BIM 360://BAS190087-Woolworths Distribution Centre - UNDC Moorebank NSW/JN-Woolworths DC-A-BA-SK.rvt 17/06/2020 2:46:38 PM

ISSUE	DATE	DESCRIPTION	ISSUED BY
H	19/06/2020	ISSUED FOR APPROVAL	RO
G	28/05/2020	ISSUED FOR INFORMATION	RO
F	24/04/2020	ISSUED FOR APPROVAL	RO
E	01/04/2020	ISSUED FOR CLIENT APPROVAL	RO
D	26/02/2020	ISSUED FOR INFORMATION	MT
C	19/02/2020	PV PANEL ADDITION	MT
B	07/02/2020	ISSUED FOR INFORMATION	RO
A	18/12/2019	ISSUED FOR CLIENT REVIEW	RO

CLIENT
Woolworths Group
1 Woolworths Way Bella Vista NSW 2153
P 02 8885 0000

ARCHITECT
BELL Architecture
Matt Bell Nominated Architect NSW 9666. Suite 209, 25-29 Berry Street North Sydney NSW 2060. PO Box 1037 North Sydney NSW 2059. P 02 8904 1650

SHEET SERIES CODE - ARCHITECTURAL

0000-GENERAL
1000-SITE
2200-PLANS
2100-CONC. PROFILED PLAN
2300-CEILING PLANS
2400-ROOF PLANS
2500-FFE & FINISHES
3100-ELEVATIONS
3200-DOOR&WINDOW
4000-SECTIONS
5000-DETAILS
6000-WET AREAS
7000-JOINERY
9000-GENERAL NOTES

BUILDING CODES

00-INDEX AND NOTES
0 - SITE WORKS INC. CAR PARK
A - DC WAREHOUSE INC. ADMIN. & OPERATION OFFICE
B - AIRBRIDGE
C -
D - DRIVER AMENITIES
E - ENERGY COMPLEX
F - FIRE TANK AND PUMP HOUSE
G - GATEHOUSE
H -

KEY PLAN

ORIENTATION

TRUE NORTH

JOB TITLE
WOOLWORTHS DC PROPOSED JN, MOOREBANK AVE,
MOOREBANK, NSW

SCALE BAR 0m 10m 20m 30m 40m 50m

JOB NO	DRAWING SCALE @ A0	DRAWN BY	CHK BY
BAS190087	1 : 500	MT	DO'D

DRAWING TITLE
DC - ROOF PLAN

DRAWING NO	STATUS	REVISION
JN-SK-A-A-2300	P	H

DC - RIDGE HEIGHT
60250 AHD
DC - ERGO PAL RIDGE
39935 AHD
DC - LEVEL 2 FFL
27500 AHD
DC - LEVEL 1 FFL
23000 AHD
DC - GROUND LEVEL FFL
17000 AHD
AS/RS HIGH BAY
woolworths
CONVEYOR
AIR BRIDGE
PEDESTRIAN
AIR BRIDGE
PYLON SIGN
BOUNDARY
GOODS INBOUND
FLUSH DOCKS
GOODS OUTBOUND
SECURITY OFFICE
CAR PARK
DRIVERS' AMENITIES
ENERGY COMPLEX

1 NORTH ELEVATION

1 : 500@A0

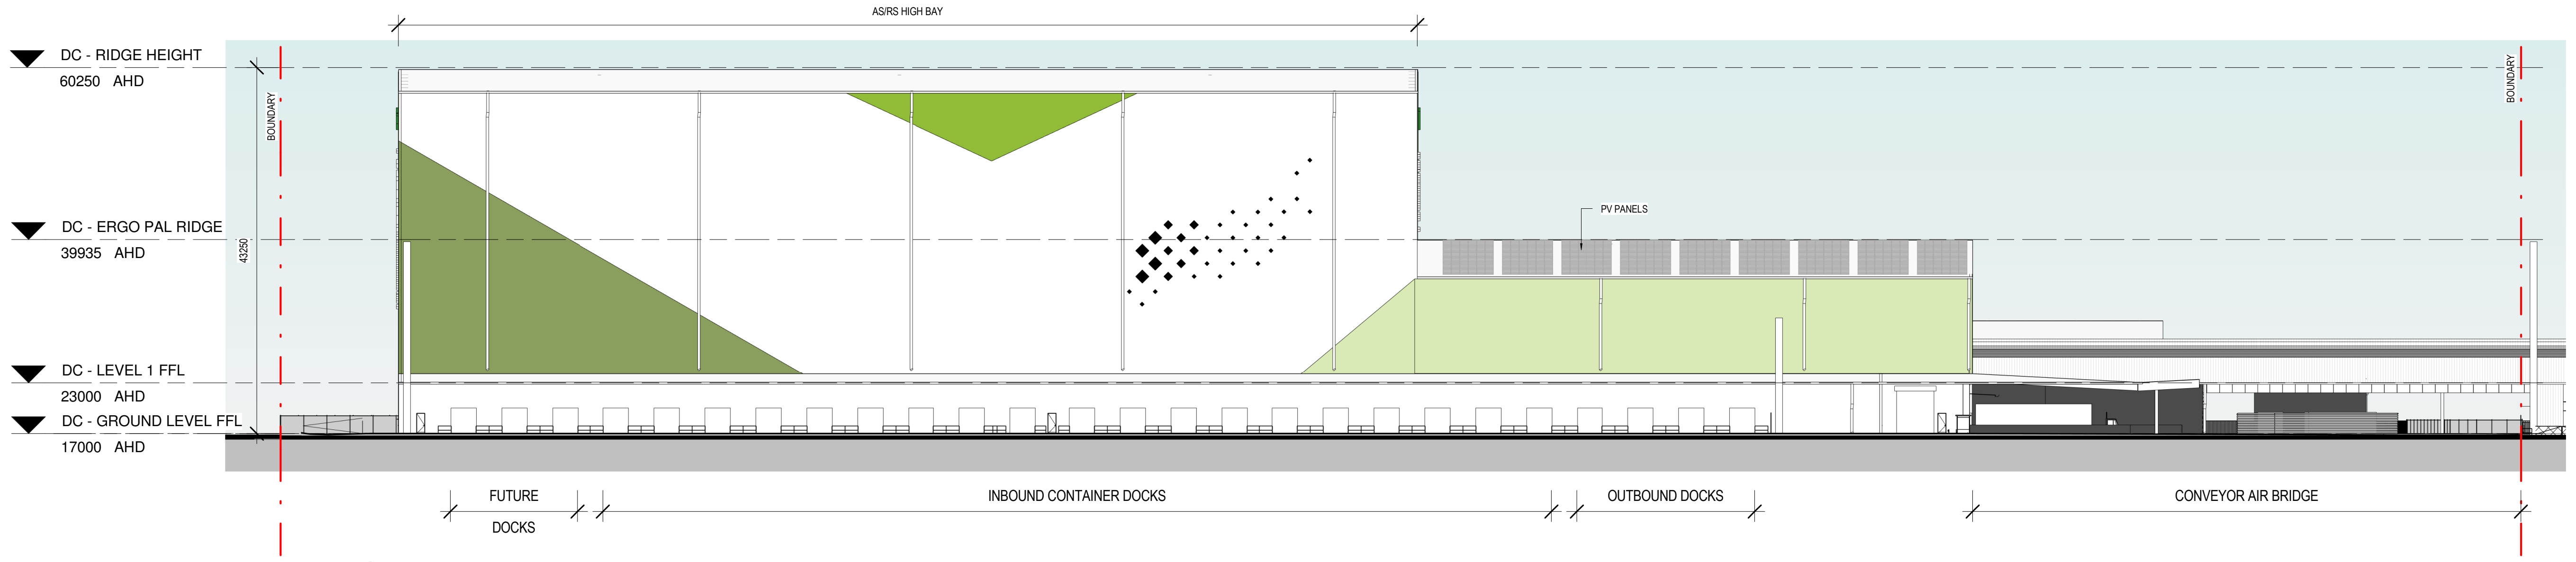
DC - RIDGE HEIGHT
60250 AHD
DC - ERGO PAL RIDGE
39935 AHD
DC - LEVEL 1 FFL
23000 AHD
DC - GROUND LEVEL FFL
17000 AHD
AS/RS HIGH BAY
PV PANELS
BOUNDARY
FUTURE
DOCKS
INBOUND CONTAINER DOCKS
OUTBOUND DOCKS
CONVEYOR AIR BRIDGE

2 EAST ELEVATION

1 : 500@A0

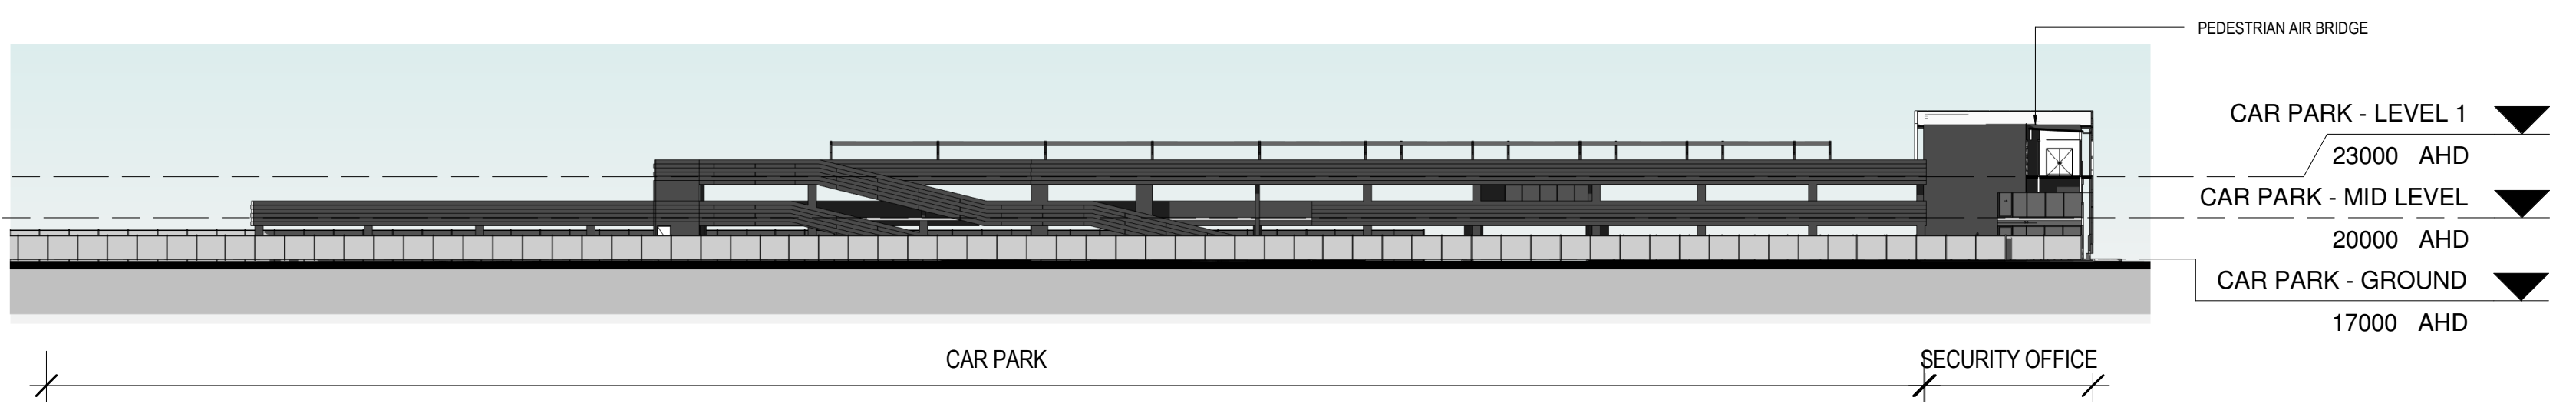
PEDESTRIAN AIR BRIDGE
CAR PARK - LEVEL 1
23000 AHD
CAR PARK - MID LEVEL
20000 AHD
CAR PARK - GROUND
17000 AHD
CAR PARK
SECURITY OFFICE

3 CAR PARK EAST ELEVATION

1 : 500@A0

COLOURS AND FINISHES SCHEDULE

□	PROFILED METAL ROOF SHEET, COLORBOND ULTRA WHITEHAVEN
■	RAINWATER GOODS, COLORBOND WINDSPRAY
□	FOLDED METAL FLASHINGS AND CAPPINGS, COLORBOND SURFMIST
🟩	PROFILED METAL WALL SHEET, LIGHT GREEN
🟩	PROFILED METAL WALL SHEET, MID GREEN
🟩	PROFILED METAL WALL SHEET, MID GREEN
□	PROFILED METAL WALL SHEET, COLORBOND SURFMIST
■	PROFILED METAL WALL SHEET, COLORBOND WINDSPRAY
□	PREFINISHED METAL WALL SHEET, WHITE
■	PROFILED METAL WALL SHEET, COLORBOND MONUMENT
■	PRECAST CONCRETE PANEL, COLOR OFF FORM GREY
■	PRECAST CONCRETE PANEL, COLOR PIGMENT MID GREY
■	ROLLER SHUTTERS AND PA DOORS, COLORBOND SHALE GREY
▨	SOFFIT LINING TIMBER-LOOK ALUMINIUM PANELS
▨	STAINLESS STEEL
■	WINDOW AND DOOR FRAMES , POWDERCOAT BLACK
□	COLUMN PAINTED FINISH DULUX COLORBOND SURFMIST C1
□	LOUVRE PANELS , COLORBOND SURFMIST
■	LOUVRE PANELS , COLORBOND WINDSPRAY
■	PALISADE FENCE, POWDERCOAT BLACK
■	CHAIN MESH FENCE PVC COATED, WITH POWDERCOATED POSTS COLOR BLACK
▨	PEFORATED MESH SCREEN FINISH, POWDERCOAT BLACK

LEVEL LEGEND

AHD	AUSTRALIAN HEIGHT DATUM
GFL	GROUND FLOOR LEVEL
FFL	FINISHED FLOOR LEVEL
FCL	FINISHED CEILING LEVEL
AFL	ABOVE FLOOR LEVEL

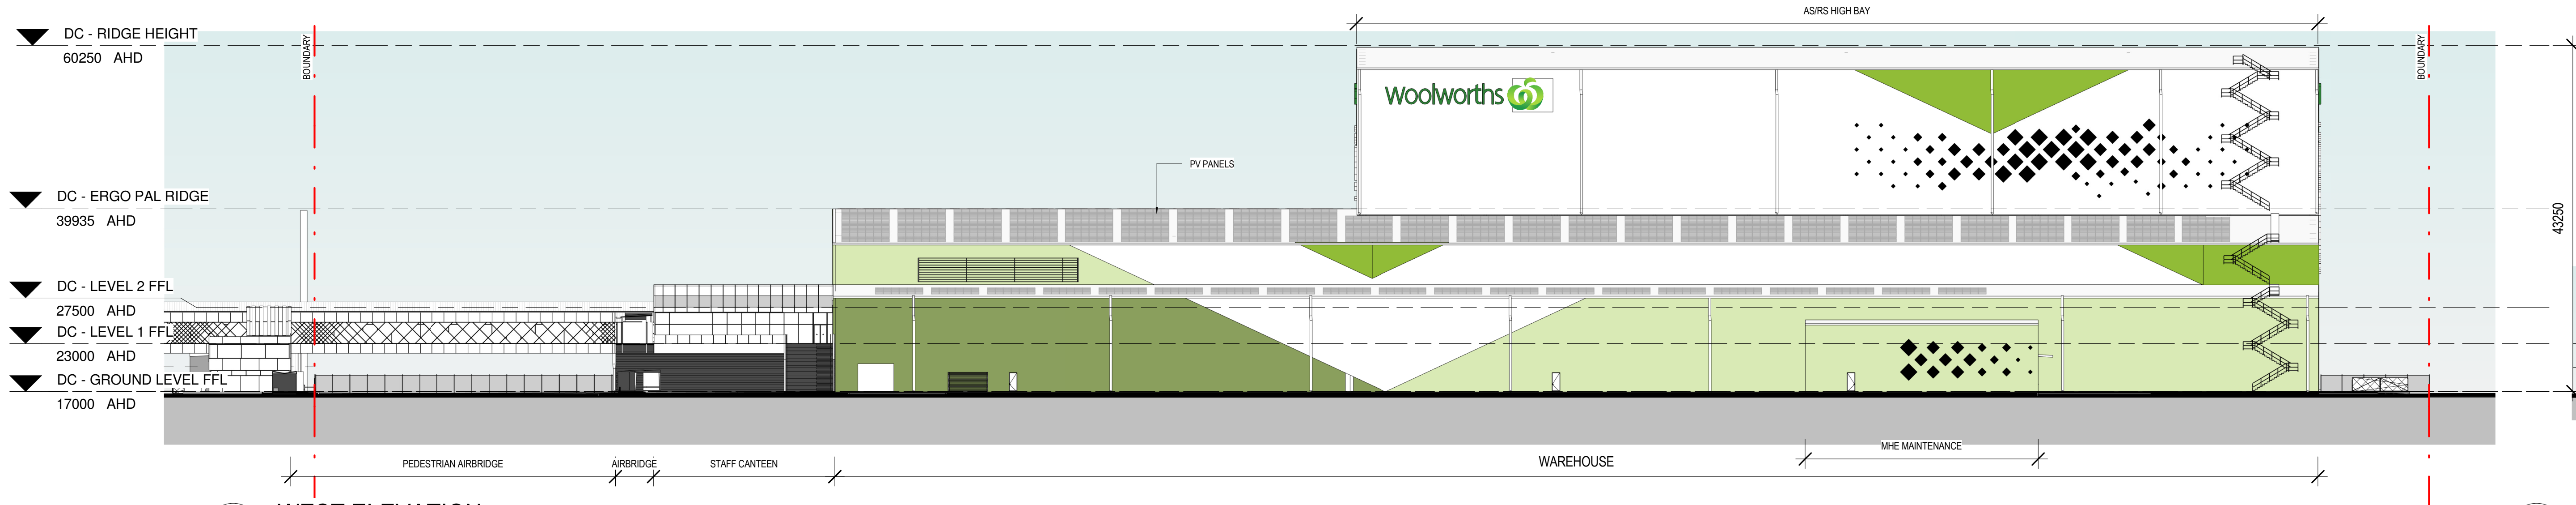
DC - RIDGE HEIGHT
60250 AHD
DC - ERGO PAL RIDGE
39935 AHD
DC - LEVEL 2 FFL
27500 AHD
DC - LEVEL 1 FFL
23000 AHD
DC - GROUND LEVEL FFL
17000 AHD
AS/RS HIGH BAY
woolworths
PV PANELS
BOUNDARY
43250
PEDESTRIAN AIRBRIDGE
AIRBRIDGE
STAFF CANTEEN
WAREHOUSE
MHE MAINTENANCE

4 WEST ELEVATION

1 : 500@A0

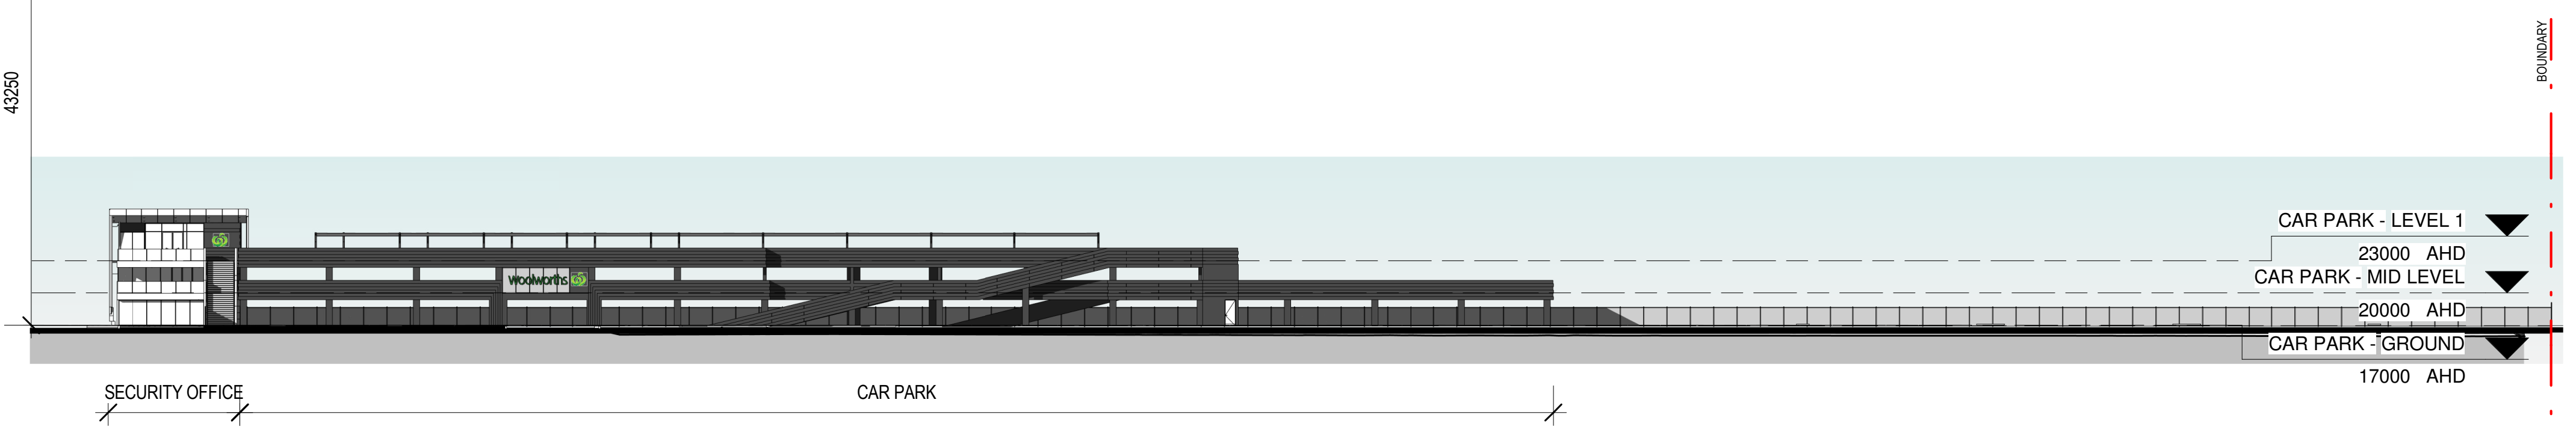
BOUNDARY
CAR PARK - LEVEL 1
23000 AHD
CAR PARK - MID LEVEL
20000 AHD
CAR PARK - GROUND
17000 AHD
SECURITY OFFICE
CAR PARK

5 CAR PARK WEST ELEVATION

1 : 500@A0

PYLON SIGN
AS/RS HIGH BAY
woolworths
AUTOSTRAD NAVIGATION POLE
BOUNDARY
DC - RIDGE HEIGHT
60250 AHD
DC - ERGO PAL RIDGE
39935 AHD
DC - LEVEL 2 FFL
27500 AHD
DC - LEVEL 1 FFL
23000 AHD
DC - GROUND LEVEL FFL
17000 AHD
ENERGY COMPLEX
GATE HOUSE
DRIVERS' AMENITIES
CAR PARK
PEDESTRIAN AIRBRIDGE
MHE MAINTENANCE
WAREHOUSE

6 SOUTH ELEVATION

1 : 500@A0

THIS DRAWING IS OWNED BY AND REMAINS THE PROPERTY OF BELL ARCHITECTURE. ALL RIGHTS RESERVED c . REPRODUCTION OR USE OF THIS DRAWING WITHOUT THE PERMISSION OF THE ARCHITECT IS ILLEGAL. THE CLIENT IS LICENSED TO USE THIS DRAWING FOR THE WORKS SPECIFIC TO THIS SITE, SUBJECT TO THE FULL PAYMENT OF THE ARCHITECT'S FEES AND COMPLIANCE WITH THE TERMS AND CONDITIONS OF THE CLIENT/ARCHITECT AGREEMENT FOR THIS PROJECT. FIGURED DIMENSIONS SHALL BE USED. DO NOT SCALE THE DRAWING. THE CONTRACTOR SHALL VERIFY ALL DIMENSIONS ON SITE PRIOR TO THE COMMENCEMENT OF WORK.

FOR APPROVAL

BIM 360://BAS190087-Woolworths Distribution Centre - UNDC Moorebank NSW/JN-Woolworths DC-A-BA-SK.rvt 17/06/2020 4:18:48 PM

ISSUE	DATE	DESCRIPTION	ISSUED BY
I	19/06/2020	ISSUED FOR APPROVAL	RO
H	28/05/2020	ISSUED FOR INFORMATION	RO
G	24/04/2020	ISSUED FOR APPROVAL	RO
F	01/04/2020	ISSUED FOR CLIENT APPROVAL	RO
E	26/02/2020	ISSUED FOR INFORMATION	MT
D	07/02/2020	ISSUED FOR INFORMATION	RO
C	17/01/2020	ISSUED FOR INFORMATION	RO
B	08/01/2020	ISSUED FOR INFORMATION	MT

CLIENT
Woolworths Group
1 Woolworths Way Bella Vista NSW 2153
P 02 8885 0000

ARCHITECT
BELL Architecture
Matt Bell Nominated Architect NSW 9666. Suite 209, 25-29 Berry Street North Sydney NSW 2060. PO Box 1037 North Sydney NSW 2059. P 02 8904 1650

SHEET SERIES CODE - ARCHITECTURAL

0000-GENERAL	3100-ELEVATIONS
1000-SITE	3200-DOOR&WINDOW
2200-PLANS	4000-SECTIONS
2100-CONC. PROFILED PLAN	5000-DETAILS
2300-CEILING PLANS	6000-WET AREAS
2400-ROOF PLANS	7000-JOINERY
2500-FFE & FINISHES	9000-GENERAL NOTES

BUILDING CODES

- 00-INDEX AND NOTES
- 0 - SITE WORKS INC. CAR PARK
- A - DC WAREHOUSE INC. ADMIN. & OPERATION OFFICE
- B - AIRBRIDGE
- C -
- D - DRIVER AMENITIES
- E - ENERGY COMPLEX
- F - FIRE TANK AND PUMP HOUSE
- G - GATEHOUSE
- H -

KEY PLAN

ORIENTATION

TRUE NORTH

JOB TITLE
WOOLWORTHS DC PROPOSED JN, MOOREBANK AVE, MOOREBANK, NSW

SCALE BAR 0m 0m 0m 0m 0m 0m

DRAWING TITLE
EXTERNAL ELEVATIONS

JOB NO	DRAWING SCALE @ A0	DRAWN BY	CHK BY	DRAWING NO	STATUS	REVISION
BAS190087	As indicated	RO	DO'D	JN-SK-A-A-3100	P	I

LEVEL LEGEND

AHD	AUSTRALIAN HEIGHT DATUM
GFL	GROUND FLOOR LEVEL
FFL	FINISHED FLOOR LEVEL
FCL	FINISHED CEILING LEVEL
AFL	ABOVE FLOOR LEVEL

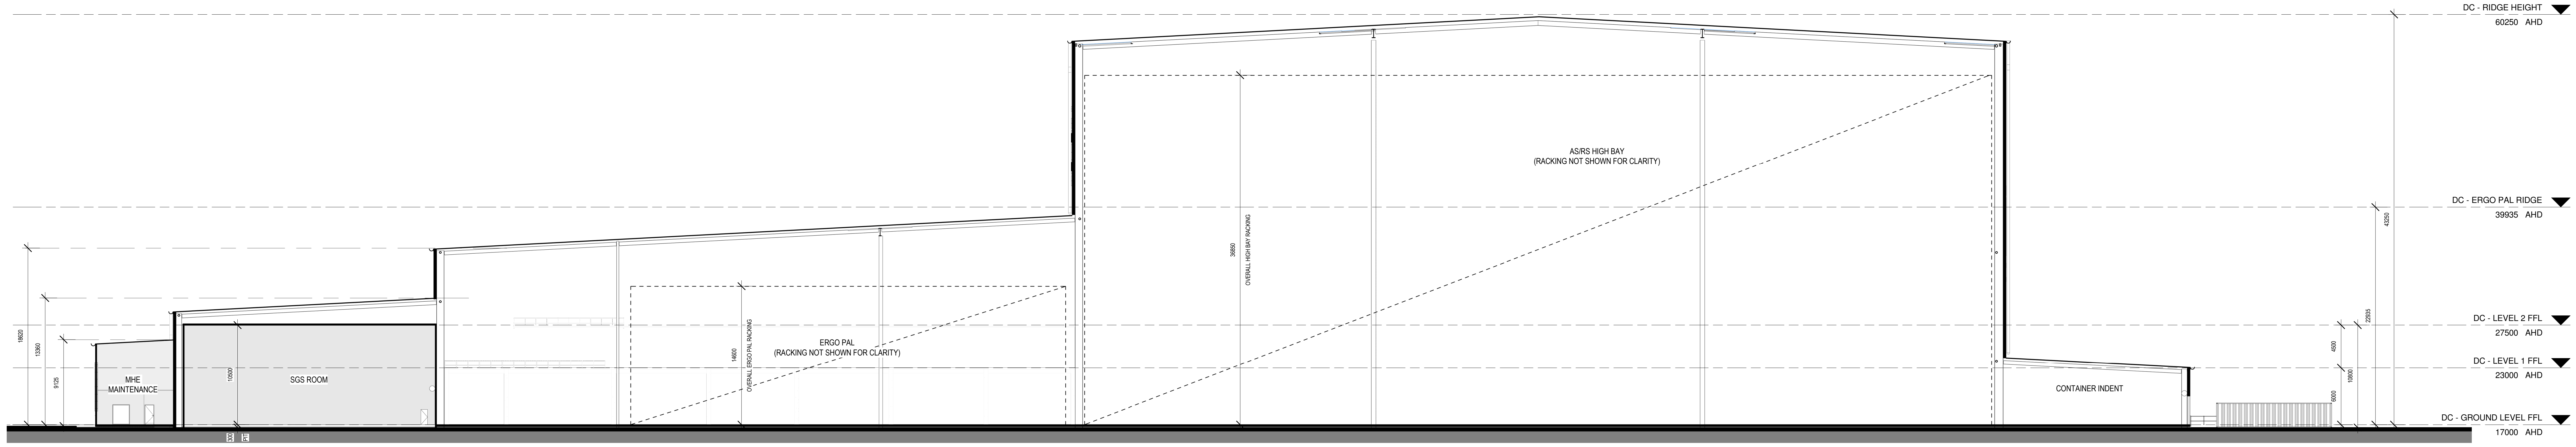
DC - RIDGE HEIGHT
60250 AHD
DC - ERGO PAL RIDGE
39935 AHD
DC - LEVEL 2 FFL
27500 AHD
DC - LEVEL 1 FFL
23000 AHD
DC - GROUND LEVEL FFL
17000 AHD
18620
13360
9125
MHE
MAINTENANCE
10500
SGS ROOM
300
PIT
14600
OVERALL ERGO PAL RACKING
ERGO PAL
(RACKING NOT SHOWN FOR CLARITY)
36850
OVERALL HIGH BAY RACKING
AS/RS HIGH BAY
(RACKING NOT SHOWN FOR CLARITY)
CONTAINER INDENT
43250
22935
4500
10800
6000

1 SECTION 1
1 : 250@A0

BOUNDARY
DC - RIDGE HEIGHT
60250 AHD
1000mm SPRINKLER ZONE
36850
OVERALL HIGH BAY UNIT
AS/RS HIGH BAY
(RACKING NOT SHOWN FOR CLARITY)
DC - ERGO PAL RIDGE
39935 AHD
DELAYERING
CONVEYOR AIR BRIDGE TO JR
OPERATIONS AND ADMINISTRATION OFFICE
LIFT
INBOUND
CONVEYORS
MHE PARKING
& CHARGING
6300
2900
1250
FLUSH DOCKS
4500
6000
43250
22935
10500
DC - LEVEL 2 FFL
27500 AHD
DC - LEVEL 1 FFL
23000 AHD
DC - UPPER GROUND OFFICE
19900 AHD
DC - GROUND LEVEL FFL
17000 AHD

2 SECTION 2
1 : 250@A0

THIS DRAWING IS OWNED BY AND REMAINS THE PROPERTY OF BELL ARCHITECTURE. ALL RIGHTS RESERVED c . REPRODUCTION OR USE OF THIS DRAWING WITHOUT THE PERMISSION OF THE ARCHITECT IS ILLEGAL. THE CLIENT IS LICENSED TO USE THIS DRAWING FOR THE WORKS SPECIFIC TO THIS SITE, SUBJECT TO THE FULL PAYMENT OF THE ARCHITECT'S FEES AND COMPLIANCE WITH THE TERMS AND CONDITIONS OF THE CLIENT/ARCHITECT AGREEMENT FOR THIS PROJECT. FIGURED DIMENSIONS SHALL BE USED. DO NOT SCALE THE DRAWING. THE CONTRACTOR SHALL VERIFY ALL DIMENSIONS ON SITE PRIOR TO THE COMMENCEMENT OF WORK.

FOR APPROVAL

BIM 360://BAS190087-Woolworths Distribution Centre - UNDC Moorebank NSW/JN-Woolworths DC-A-BA-SK.rvt 17/06/2020 1:03:06 PM

ISSUE	DATE	DESCRIPTION	ISSUED BY
E	19/06/2020	ISSUED FOR APPROVAL	RO
D	28/05/2020	ISSUED FOR INFORMATION	RO
C	24/04/2020	ISSUED FOR APPROVAL	RO
B	01/04/2020	ISSUED FOR CLIENT APPROVAL	RO
A	26/02/2020	ISSUED FOR INFORMATION	MT

CLIENT
Woolworths Group
1 Woolworths Way Bella Vista NSW 2153
P 02 8885 0000

ARCHITECT
BELL Architecture
Matt Bell Nominated Architect NSW 9666. Suite 209, 25-29 Berry Street North Sydney NSW 2060. PO Box 1037 North Sydney NSW 2059. P 02 8904 1650

SHEET SERIES CODE - ARCHITECTURAL

0000-GENERAL
1000-SITE
2200-PLANS
2100-CONC. PROFILED PLAN
2300-CEILING PLANS
2400-ROOF PLANS
2500-FFE & FINISHES
3100-ELEVATIONS
3200-DOOR&WINDOW
4000-SECTIONS
5000-DETAILS
6000-WET AREAS
7000-JOINERY
9000-GENERAL NOTES

BUILDING CODES

KEY PLAN

ORIENTATION

TRUE NORTH

JOB TITLE
WOOLWORTHS DC PROPOSED JN, MOOREBANK AVE,
MOOREBANK, NSW

SCALE BAR 0m 5m 10m 15m 20m 25m

DRAWING TITLE
SECTIONS

JOB NO	DRAWING SCALE @ A0	DRAWN BY	CHK BY	DRAWING NO	STATUS	REVISION
BAS190087	As indicated	MT	DO'D	JR-SK-A-A-4100	P	E

LEGEND	
AFL	ABOVE FLOOR LEVEL
AHD	AUSTRALIAN HEIGHT DATUM
COL	COLUMN
CS	CLEANER'S SINK
DP	DOWNPIPE
EWS	EYE WASH STATION
FCL	FINISHED CEILING LEVEL
FFL	FINISHED FLOOR LEVEL
FW	FLOOR WASTE GULLY
GFL	GROUND FLOOR LEVEL
HD	HAND DRYER
HPA	HYRAULIC PALLET ALIGNER
PA	PERSONNEL ACCESS DOOR
RSD	ROLLER SHUTTER DOOR
RWT	RAINWATER TANK
UR	URINAL
WB	WASH BASIN
WC	TOILET PAN
WC.ACC	ACCESSIBLE TOILET PAN TO AS1428.1
WC.AMB	AMBULANT TOILET PAN AS1428.1

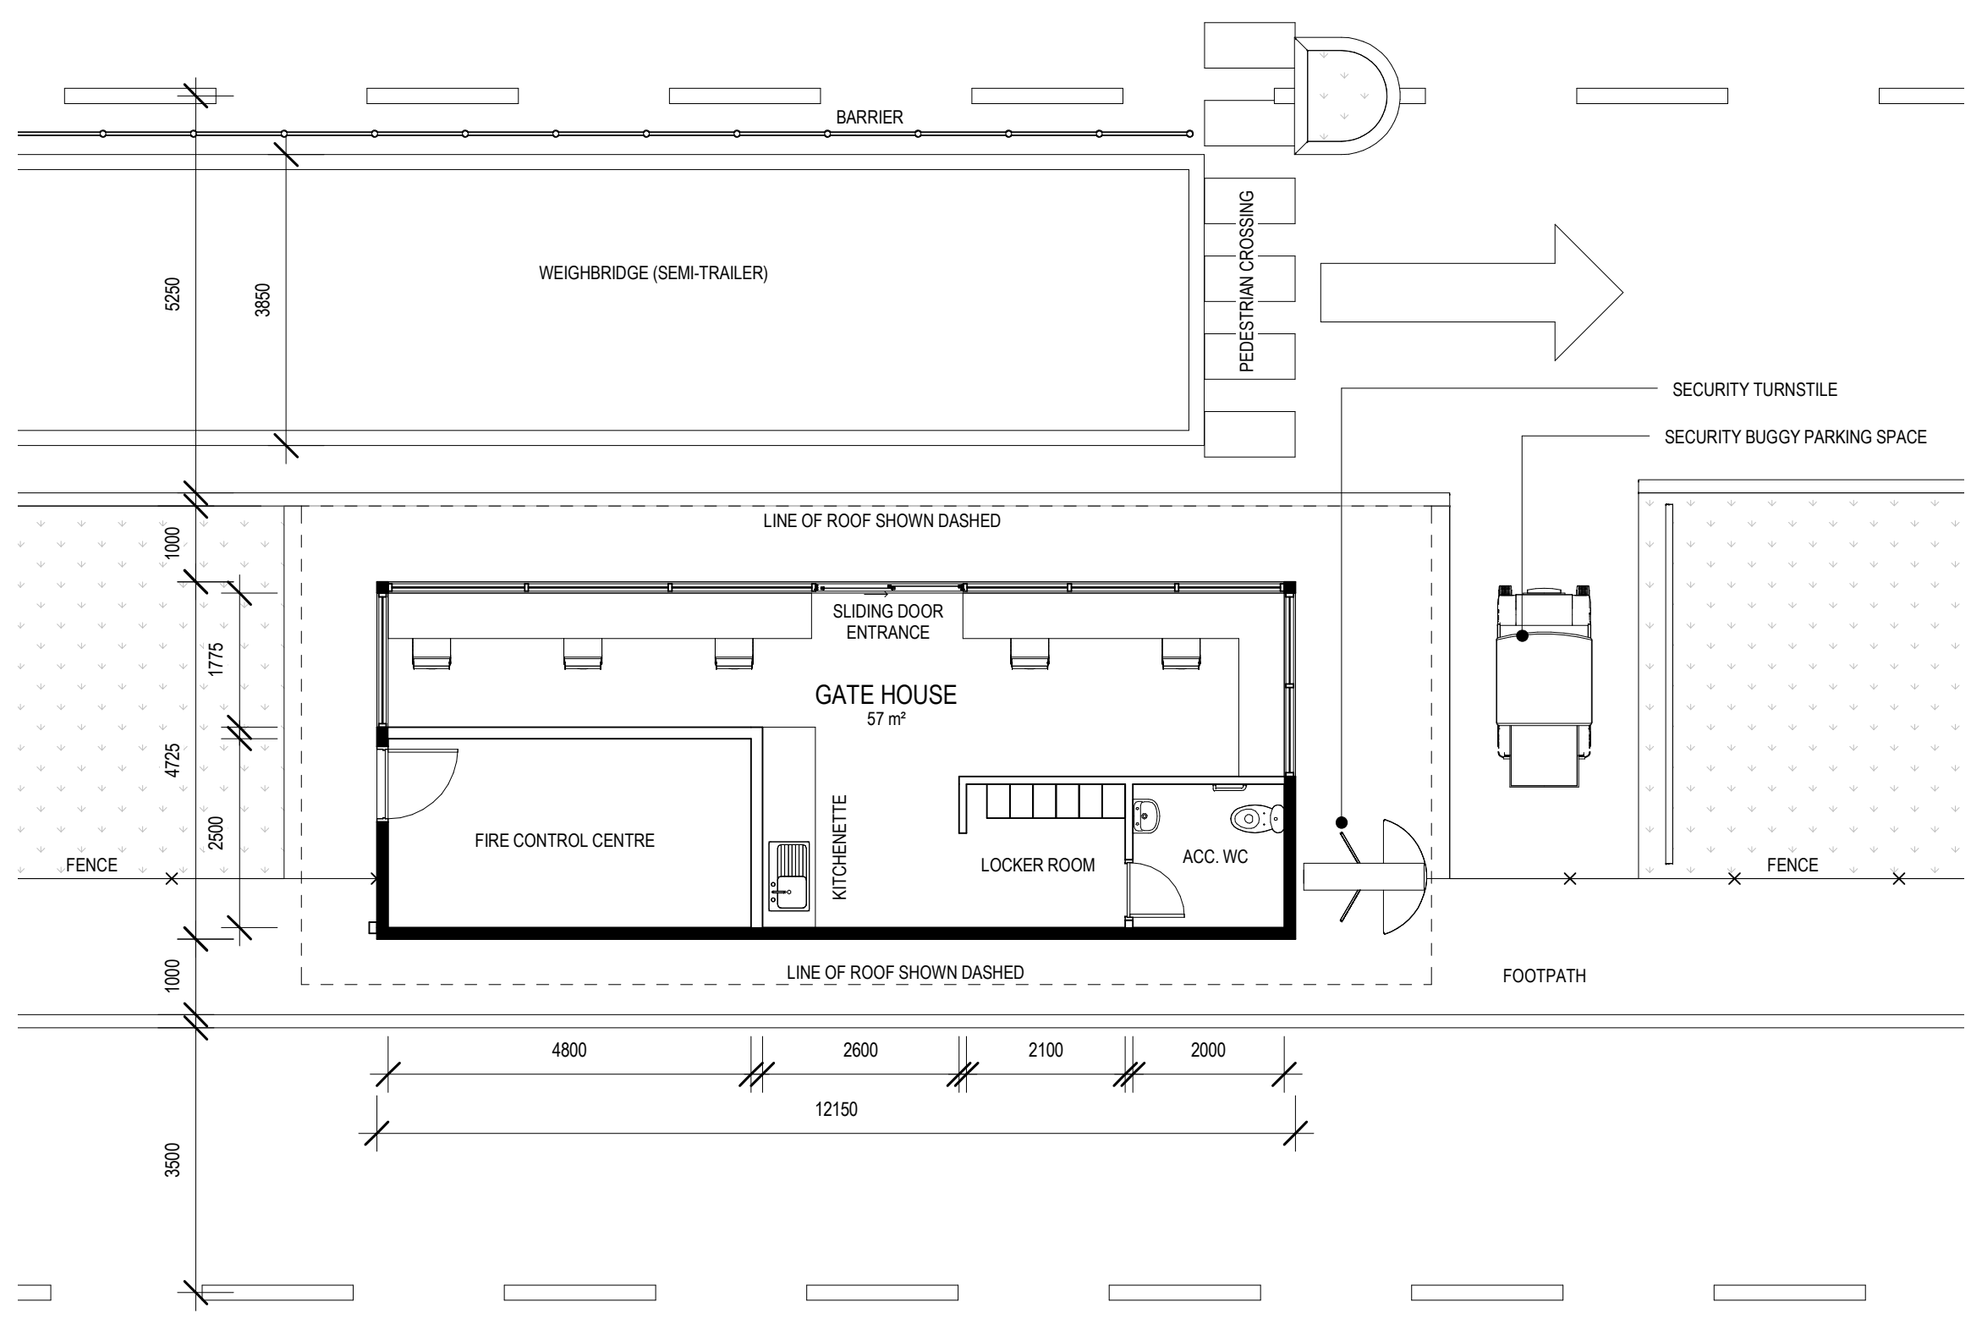
BARRIER
WEIGHBRIDGE (SEMI-TRAILER)
PEDESTRIAN CROSSING
SECURITY TURNSTILE
SECURITY BUGGY PARKING SPACE
LINE OF ROOF SHOWN DASHED
SLIDING DOOR ENTRANCE
GATE HOUSE
57 m²
FIRE CONTROL CENTRE
KITCHENETTE
LOCKER ROOM
ACC. WC
FENCE
FENCE
LINE OF ROOF SHOWN DASHED
FOOTPATH
5250
3850
1000
1775
4725
2500
1000
3500
4800
2600
2100
2000
12150

1 GATEHOUSE - GROUND FLOOR PLAN .

1 : 100@A0

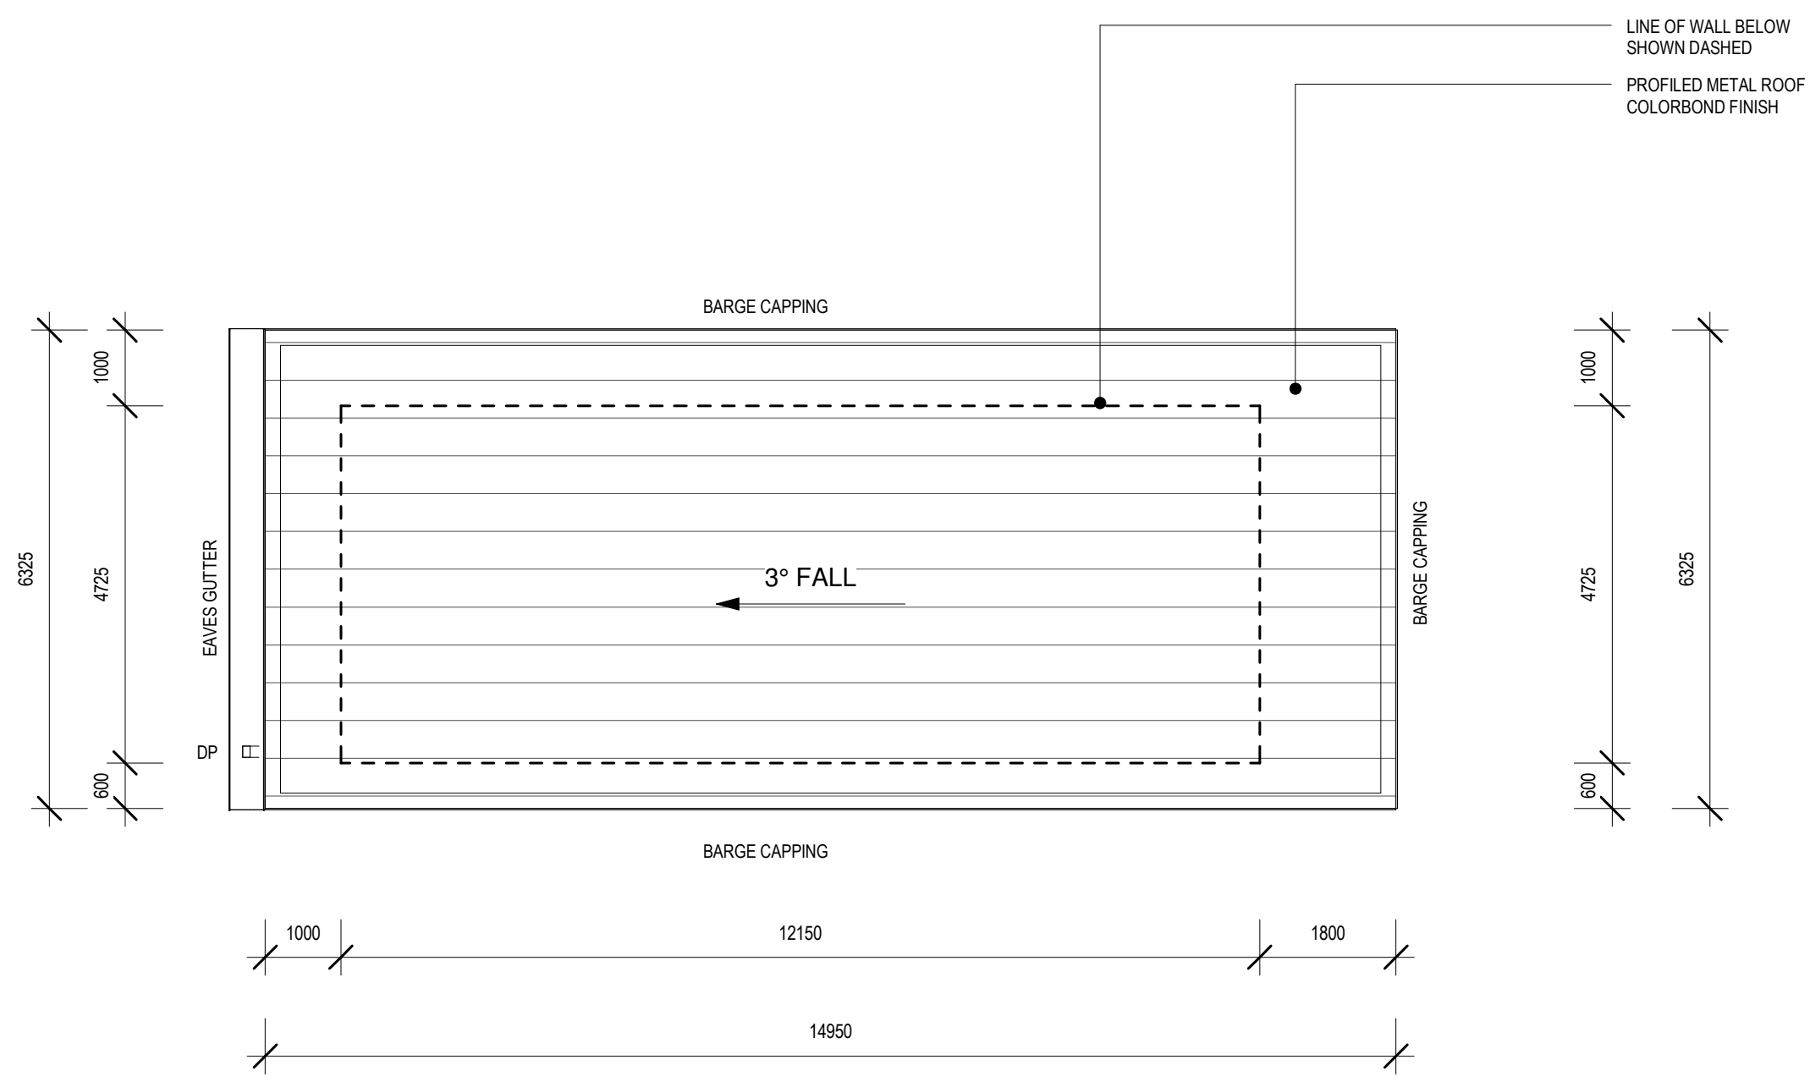
LINE OF WALL BELOW SHOWN DASHED
PROFILED METAL ROOF SHEET, COLORBOND FINISH
BARGE CAPPING
EAVES GUTTER
3° FALL
BARGE CAPPING
DP
BARGE CAPPING
6325
1000
4725
600
1000
4725
600
6325
1000
12150
1800
14950

2 GATEHOUSE - ROOF PLAN

1 : 100@A0

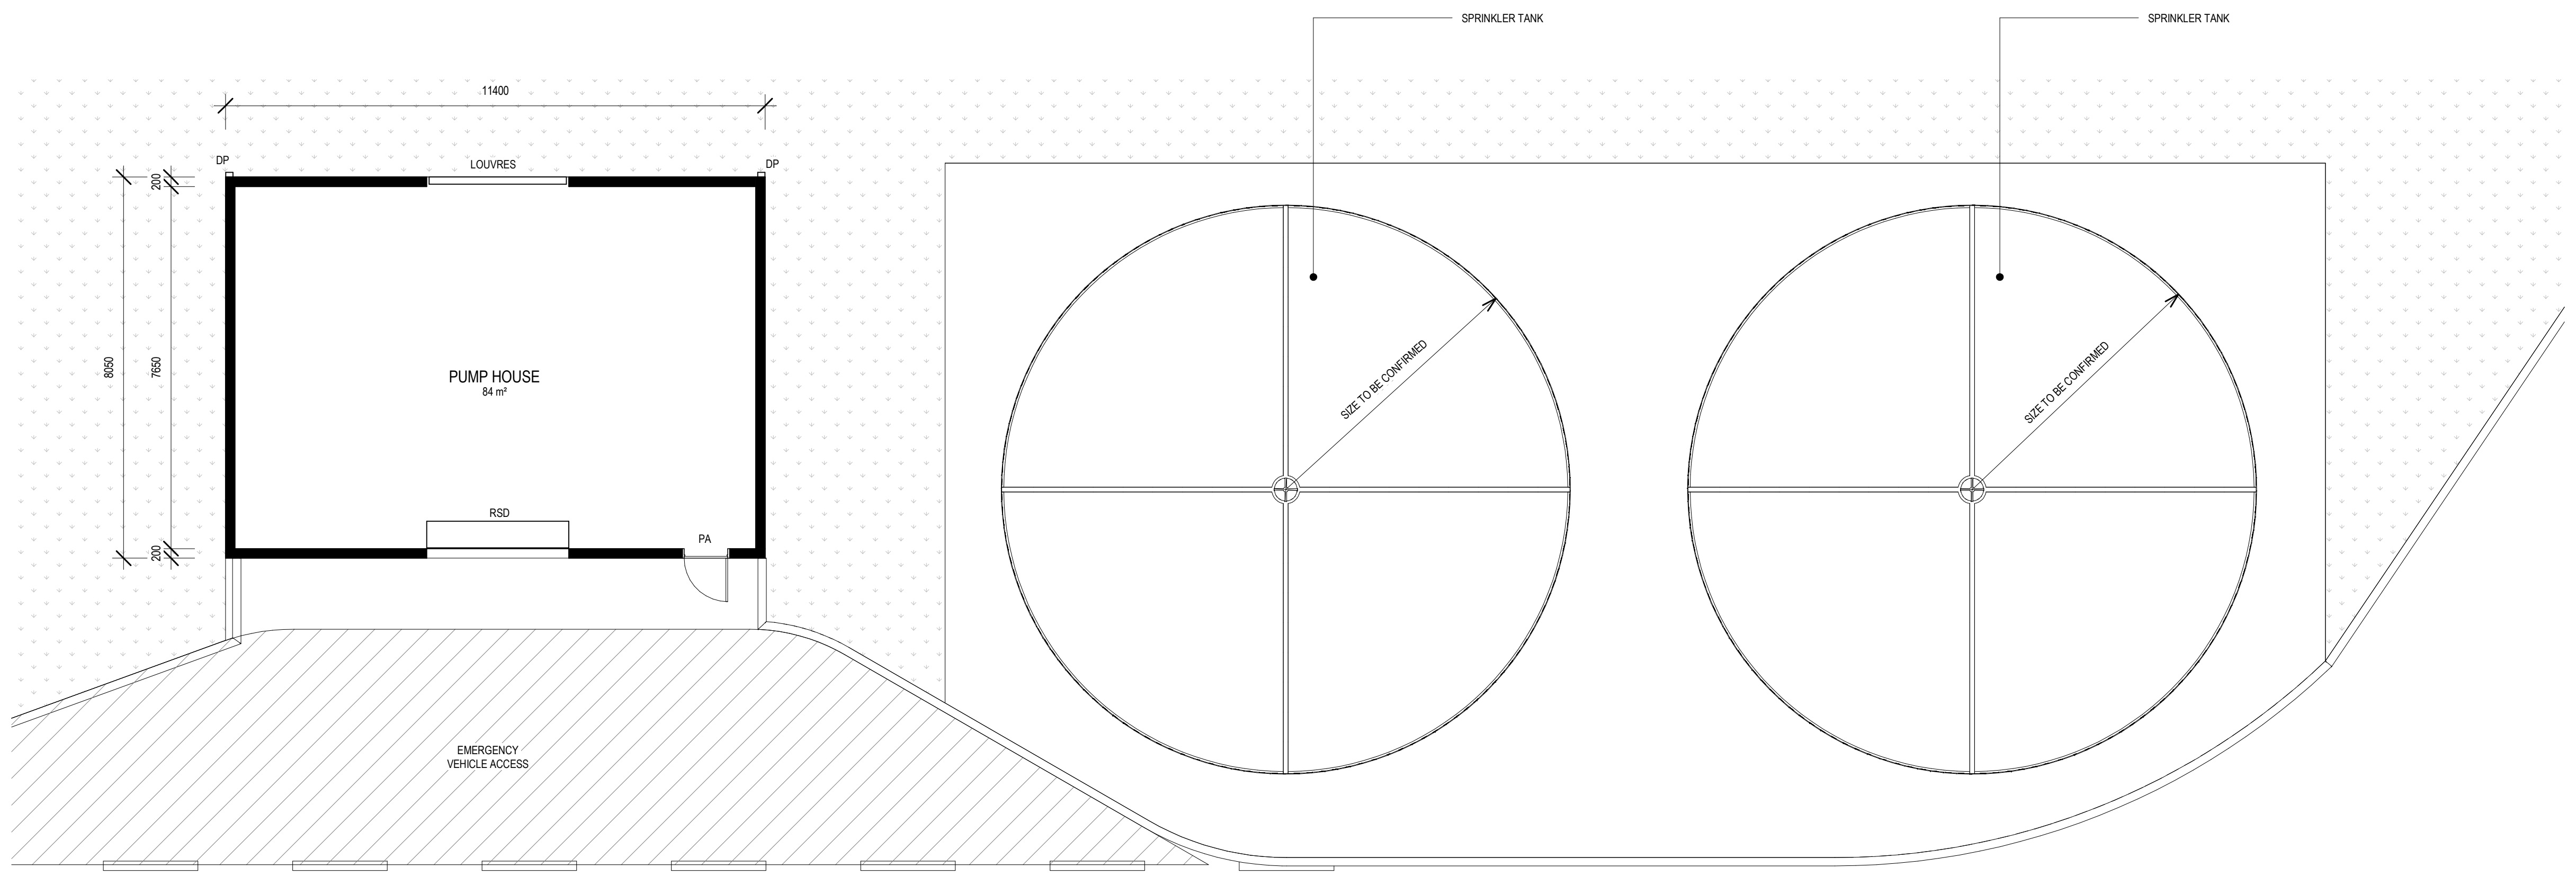
SPRINKLER TANK
SPRINKLER TANK
11400
DP
LOUVRES
DP
200
8050
7650
200
PUMP HOUSE
84 m²
RSD
PA
SIZE TO BE CONFIRMED
SIZE TO BE CONFIRMED
EMERGENCY VEHICLE ACCESS

3 PUMP HOUSE - GROUND FLOOR PLAN

1 : 100@A0

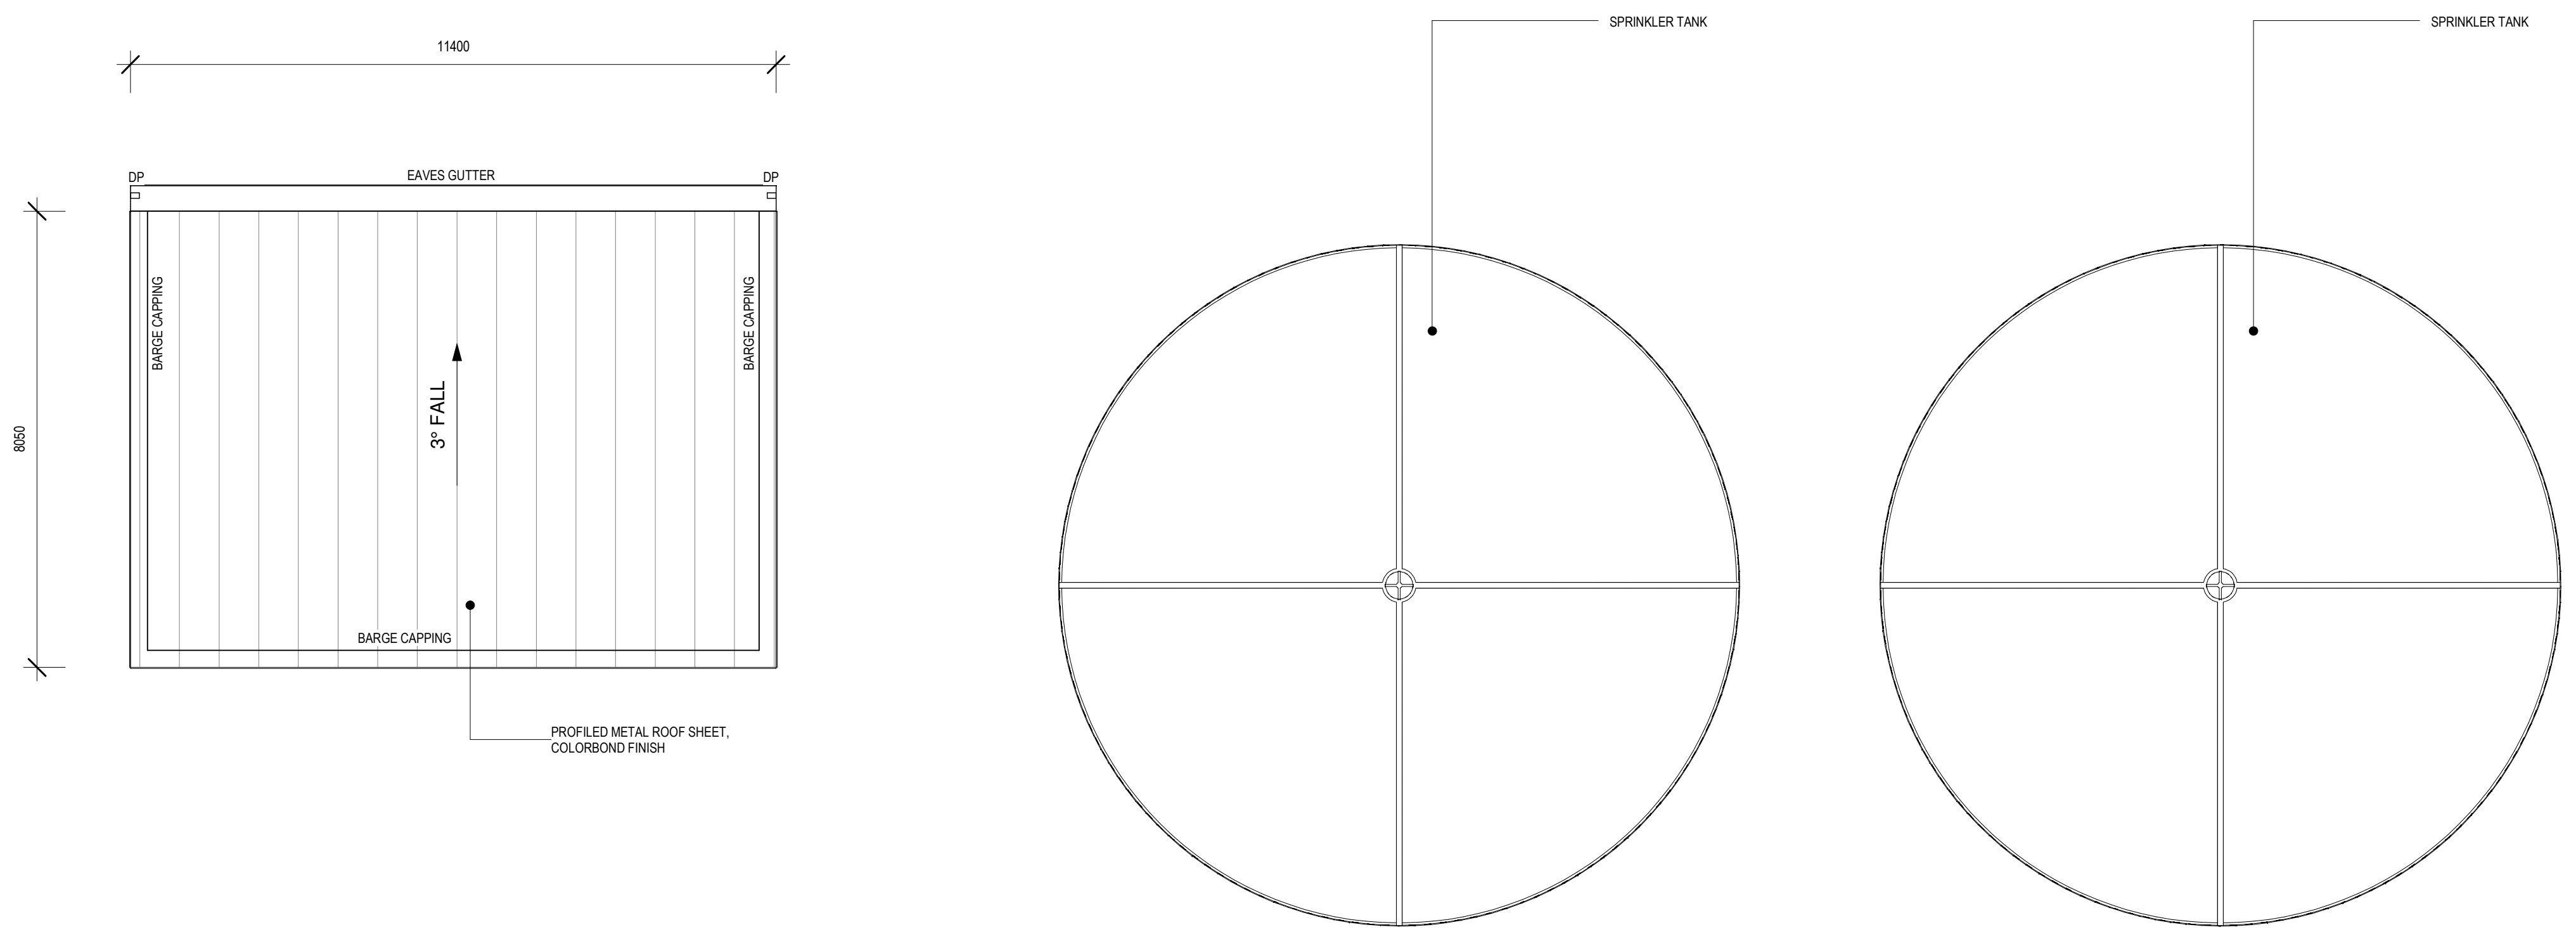
SPRINKLER TANK
SPRINKLER TANK
11400
DP
EAVES GUTTER
DP
BARGE CAPPING
BARGE CAPPING
3° FALL
8050
BARGE CAPPING
PROFILED METAL ROOF SHEET, COLORBOND FINISH

4 PUMP HOUSE - ROOF PLAN

1 : 100@A0

THIS DRAWING IS OWNED BY AND REMAINS THE PROPERTY OF BELL ARCHITECTURE. ALL RIGHTS RESERVED c. REPRODUCTION OR USE OF THIS DRAWING WITHOUT THE PERMISSION OF THE ARCHITECT IS ILLEGAL. THE CLIENT IS LICENSED TO USE THIS DRAWING FOR THE WORKS SPECIFIC TO THIS SITE, SUBJECT TO THE FULL PAYMENT OF THE ARCHITECT'S FEES AND COMPLIANCE WITH THE TERMS AND CONDITIONS OF THE CLIENT/ARCHITECT AGREEMENT FOR THIS PROJECT. FIGURED DIMENSIONS SHALL BE USED. DO NOT SCALE THE DRAWING. THE CONTRACTOR SHALL VERIFY ALL DIMENSIONS ON SITE PRIOR TO THE COMMENCEMENT OF WORK.

FOR APPROVAL

BIM 360://BAS190087-Woolworths Distribution Centre - UNDC Moorebank NSW/JN-Woolworths DC-A-BA-SK.rvt 17/06/2020 1:04:27 PM

ISSUE	DATE	DESCRIPTION	ISSUED BY
C	19/06/2020	ISSUED FOR APPROVAL	RO
B	28/05/2020	ISSUED FOR INFORMATION	RO
A	24/04/2020	ISSUED FOR APPROVAL	RO

CLIENT
Woolworths Group
1 Woolworths Way Bella Vista NSW 2153
P 02 8885 0000

ARCHITECT
BELL Architecture
Matt Bell Nominated Architect NSW 9666. Suite 209, 25-29 Berry Street North Sydney NSW 2060. PO Box 1037 North Sydney NSW 2059. P 02 8904 1650

SHEET SERIES CODE - ARCHITECTURAL

0000-GENERAL	3100-ELEVATIONS
1000-SITE	3200-DOOR&WINDOW
2200-PLANS	4000-SECTIONS
2100-CONC. PROFILED PLAN	5000-DETAILS
2300-CEILING PLANS	6000-WET AREAS
2400-ROOF PLANS	7000-JOINERY
2500-FFE & FINISHES	9000-GENERAL NOTES

BUILDING CODES

00-INDEX AND NOTES
0 - SITE WORKS INC. CAR PARK
A - DC WAREHOUSE INC. ADMIN. & OPERATION OFFICE
B - AIRBRIDGE
C -
D - DRIVER AMENITIES
E - ENERGY COMPLEX
F - FIRE TANK AND PUMP HOUSE
G - GATEHOUSE
H -

KEY PLAN

ORIENTATION

TRUE NORTH

JOB TITLE
WOOLWORTHS DC PROPOSED JN, MOOREBANK AVE, MOOREBANK, NSW

SCALE BAR 0m 2m 4m 6m 8m 10m

JOB NO	DRAWING SCALE @ A0	DRAWN BY	CHK BY
BAS190087	1 : 100	MT	D'OD

DRAWING TITLE
ANCILLARY BUILDING PLANS
SHEET 1

DRAWING NO	STATUS	REVISION
JN-SK-A-D-2200	P	C

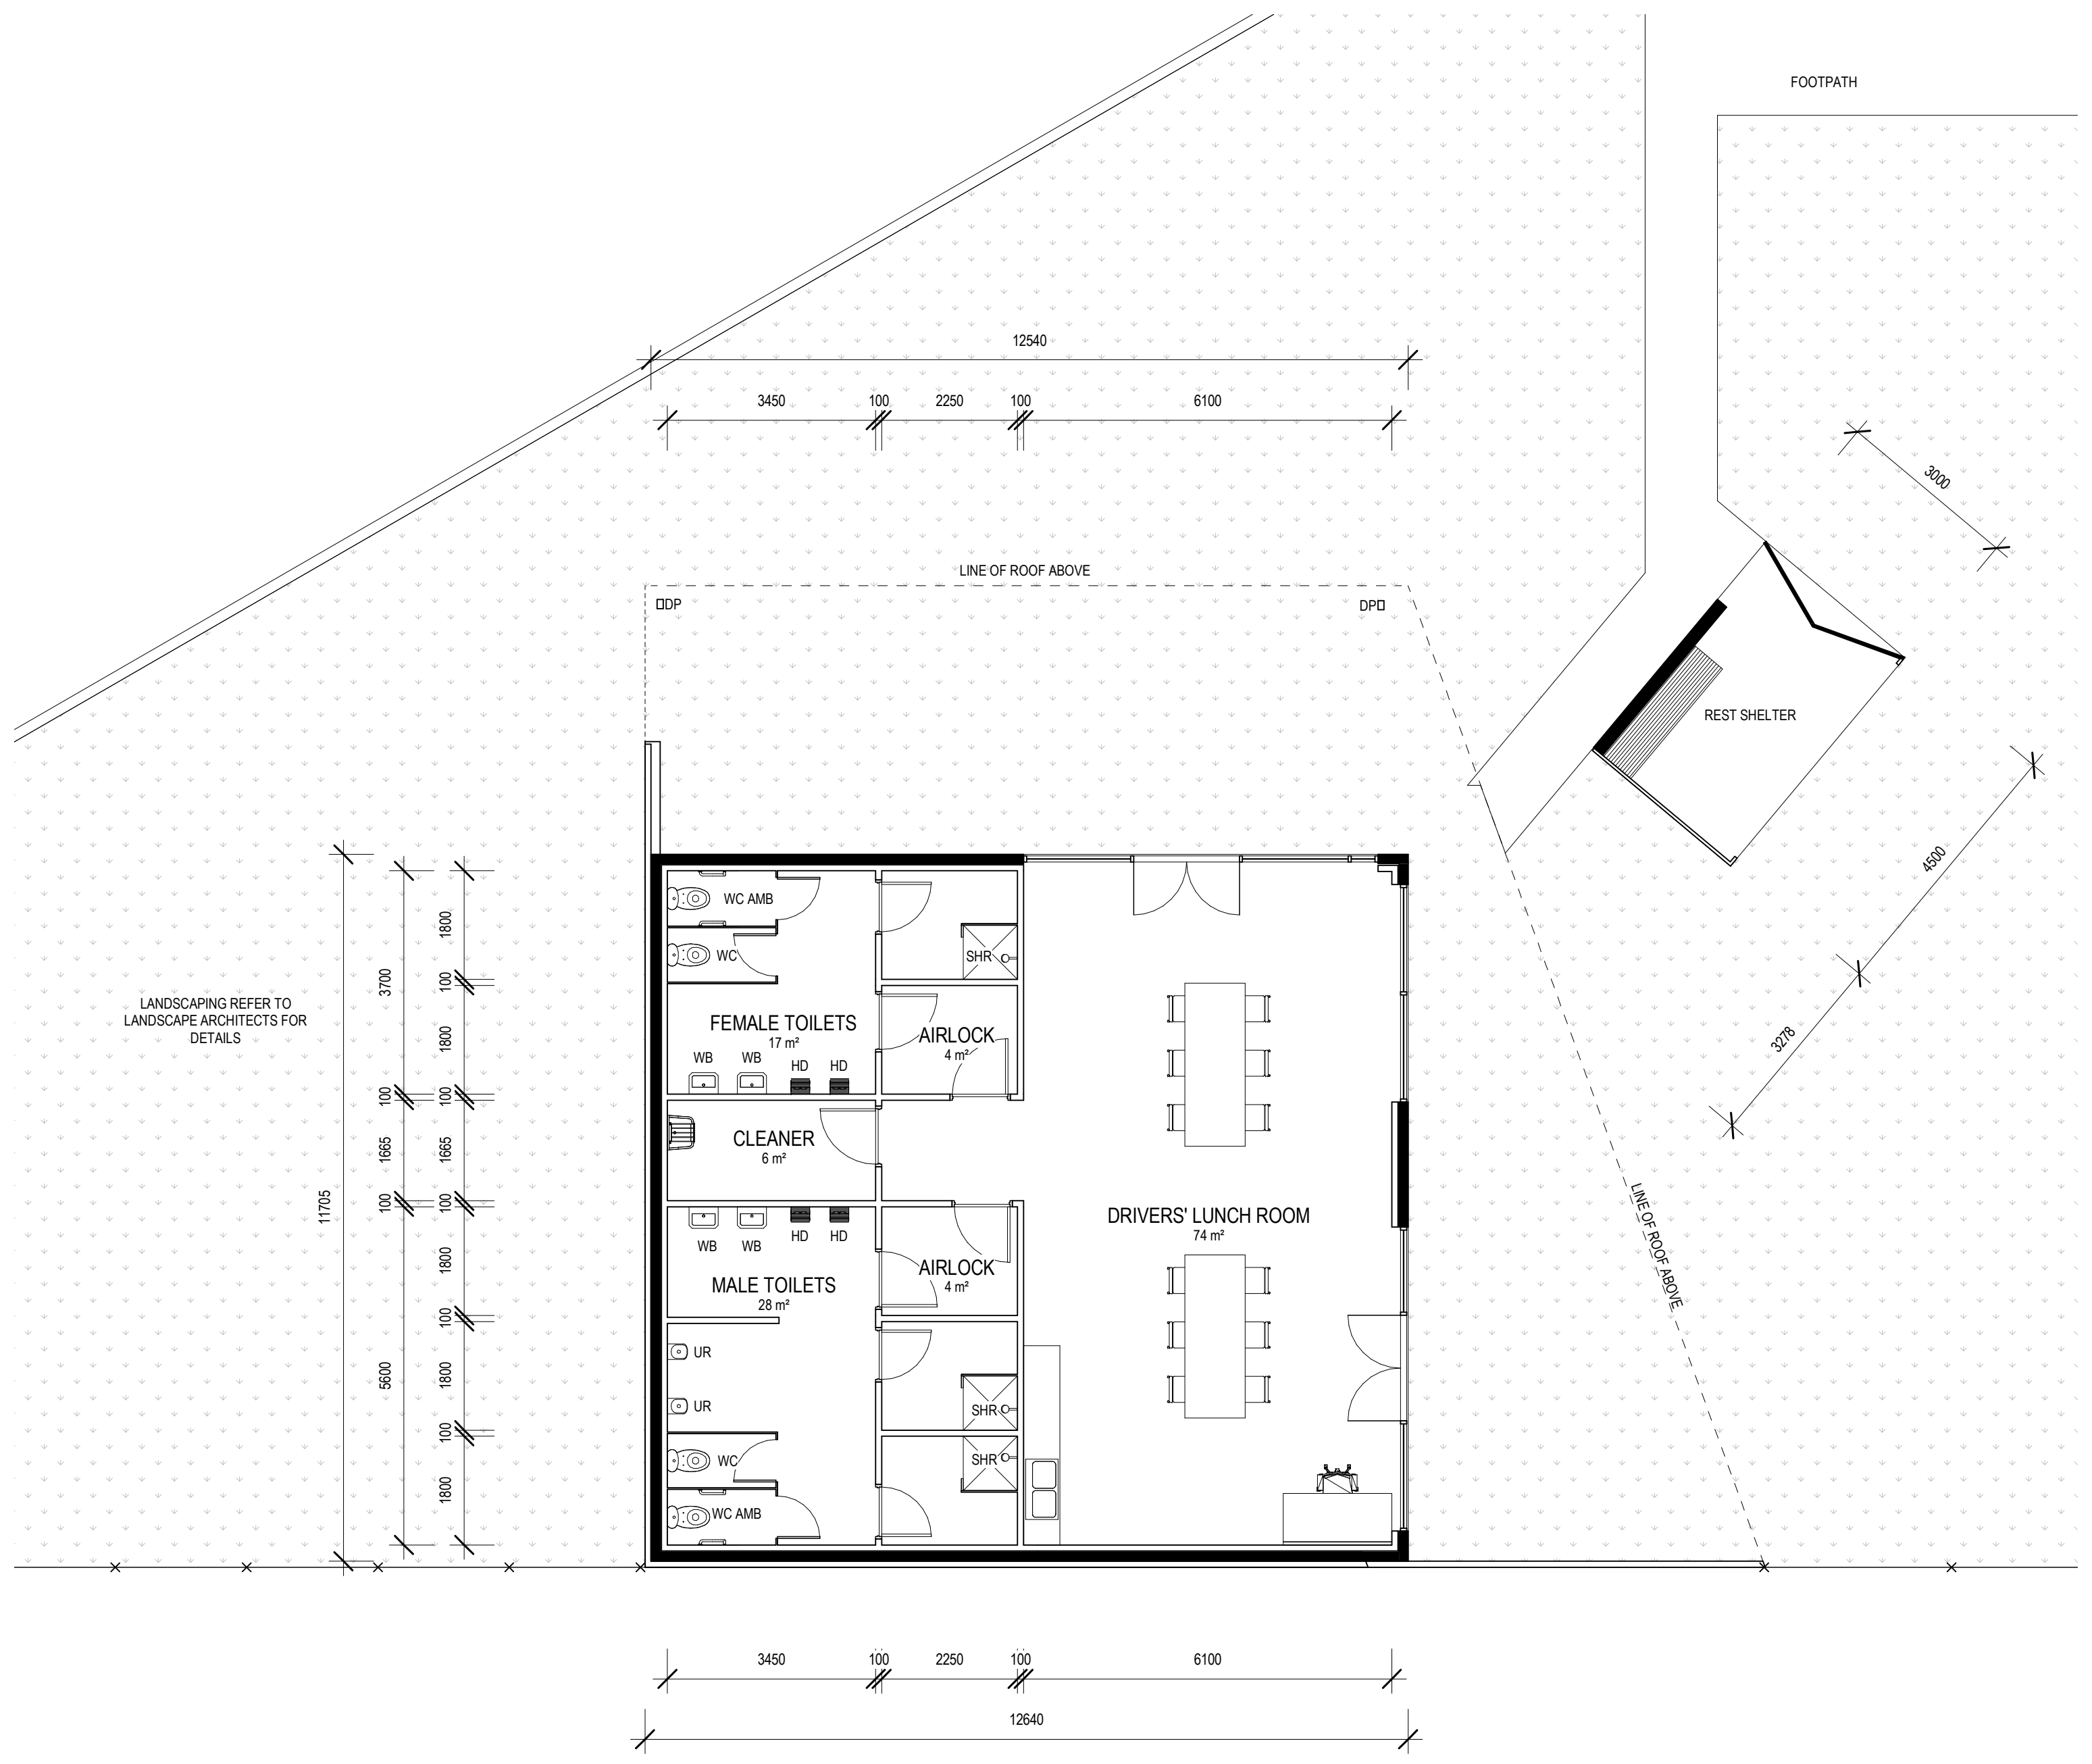
FOOTPATH
12540
3450
100
2250
100
6100
3000
LINE OF ROOF ABOVE
DP
DP
REST SHELTER
4500
3278
LANDSCAPING REFER TO LANDSCAPE ARCHITECTS FOR DETAILS
WC AMB
WC
SHR
FEMALE TOILETS
17 m²
AIRLOCK
4 m²
WB
WB
HD
HD
CLEANER
6 m²
DRIVERS' LUNCH ROOM
74 m²
LINE OF ROOF ABOVE
MALE TOILETS
28 m²
AIRLOCK
4 m²
UR
UR
WC
WC AMB
SHR
SHR
11705
3700
5600
1800
100
1800
100
1665
100
1800
100
1800
100
1800
3450
100
2250
100
6100
12640

1 DRIVERS' AMENITIES - GROUND FLOOR PLAN

1 : 100@A0

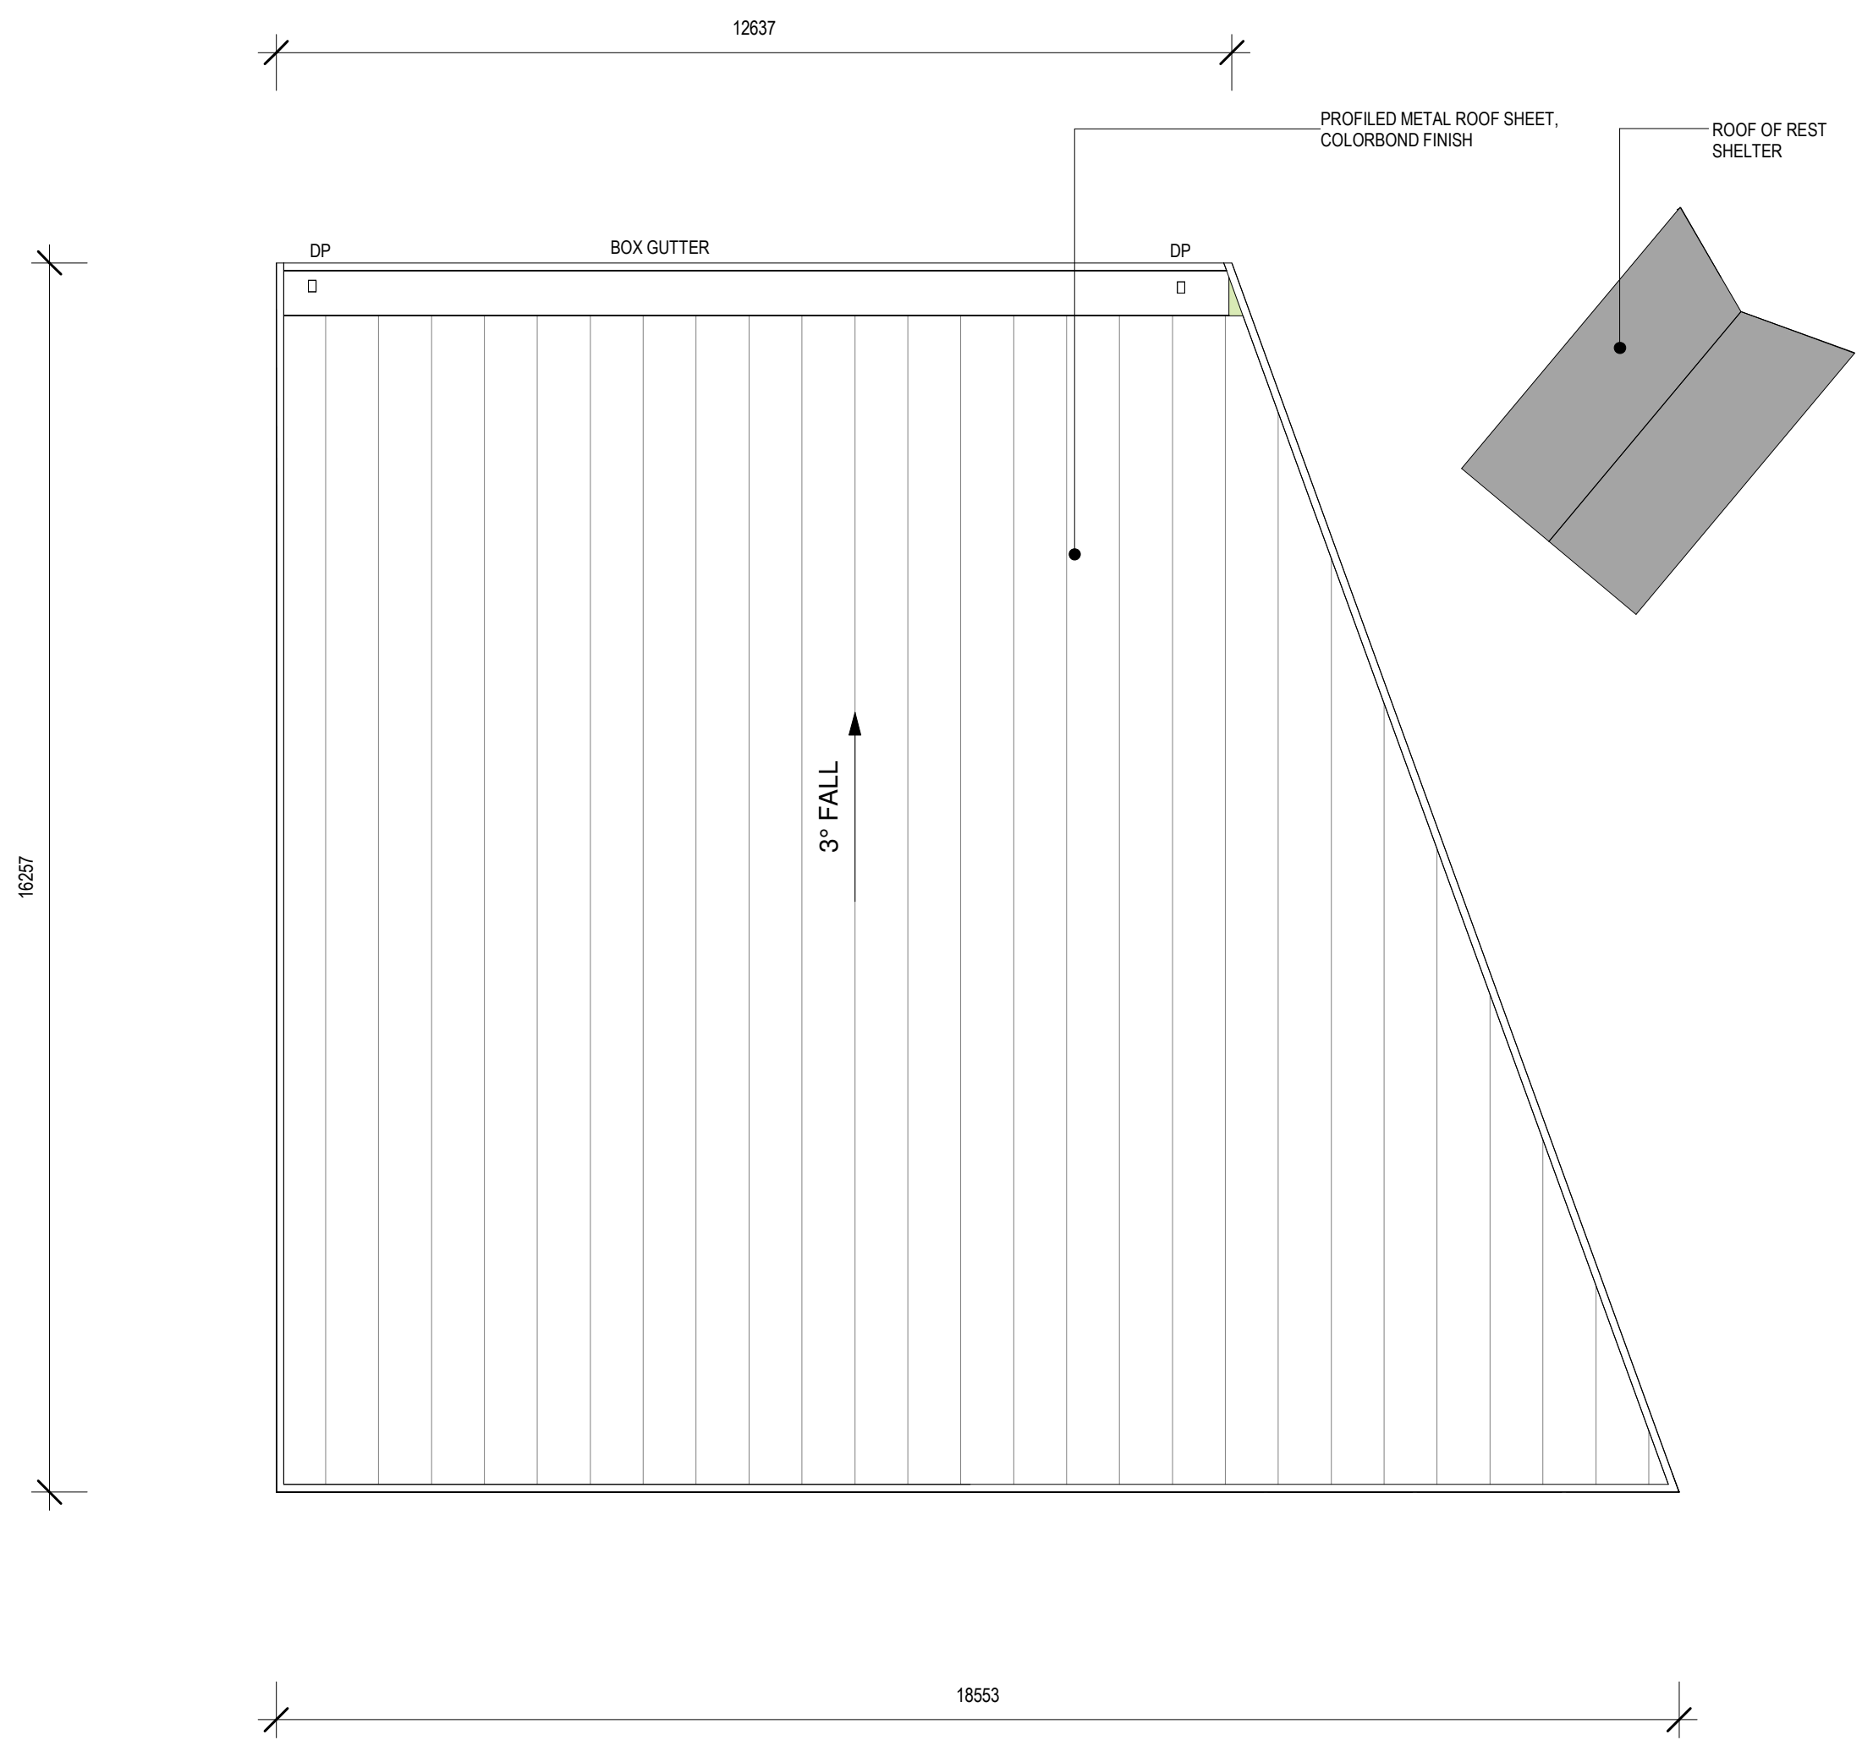
12637
PROFILED METAL ROOF SHEET, COLORBOND FINISH
ROOF OF REST SHELTER
DP
BOX GUTTER
DP
16257
3° FALL
18553

2 DRIVER'S AMENITIES - ROOF

1 : 100@A0

LEGEND	
AFL	ABOVE FLOOR LEVEL
AHD	AUSTRALIAN HEIGHT DATUM
COL	COLUMN
CS	CLEANER'S SINK
DP	DOWNPIPE
EWS	EYE WASH STATION
FCL	FINISHED CEILING LEVEL
FFL	FINISHED FLOOR LEVEL
FW	FLOOR WASTE GULLY
GFL	GROUND FLOOR LEVEL
HD	HAND DRYER
HPA	HYRAULIC PALLET ALIGNER
PA	PERSONNEL ACCESS DOOR
RSD	ROLLER SHUTTER DOOR
RWT	RAINWATER TANK
UR	URINAL
WB	WASH BASIN
WC	TOILET PAN
WC.ACC	ACCESSIBLE TOILET PAN TO AS1428.1
WC.AMB	AMBULANT TOILET PAN AS1428.1

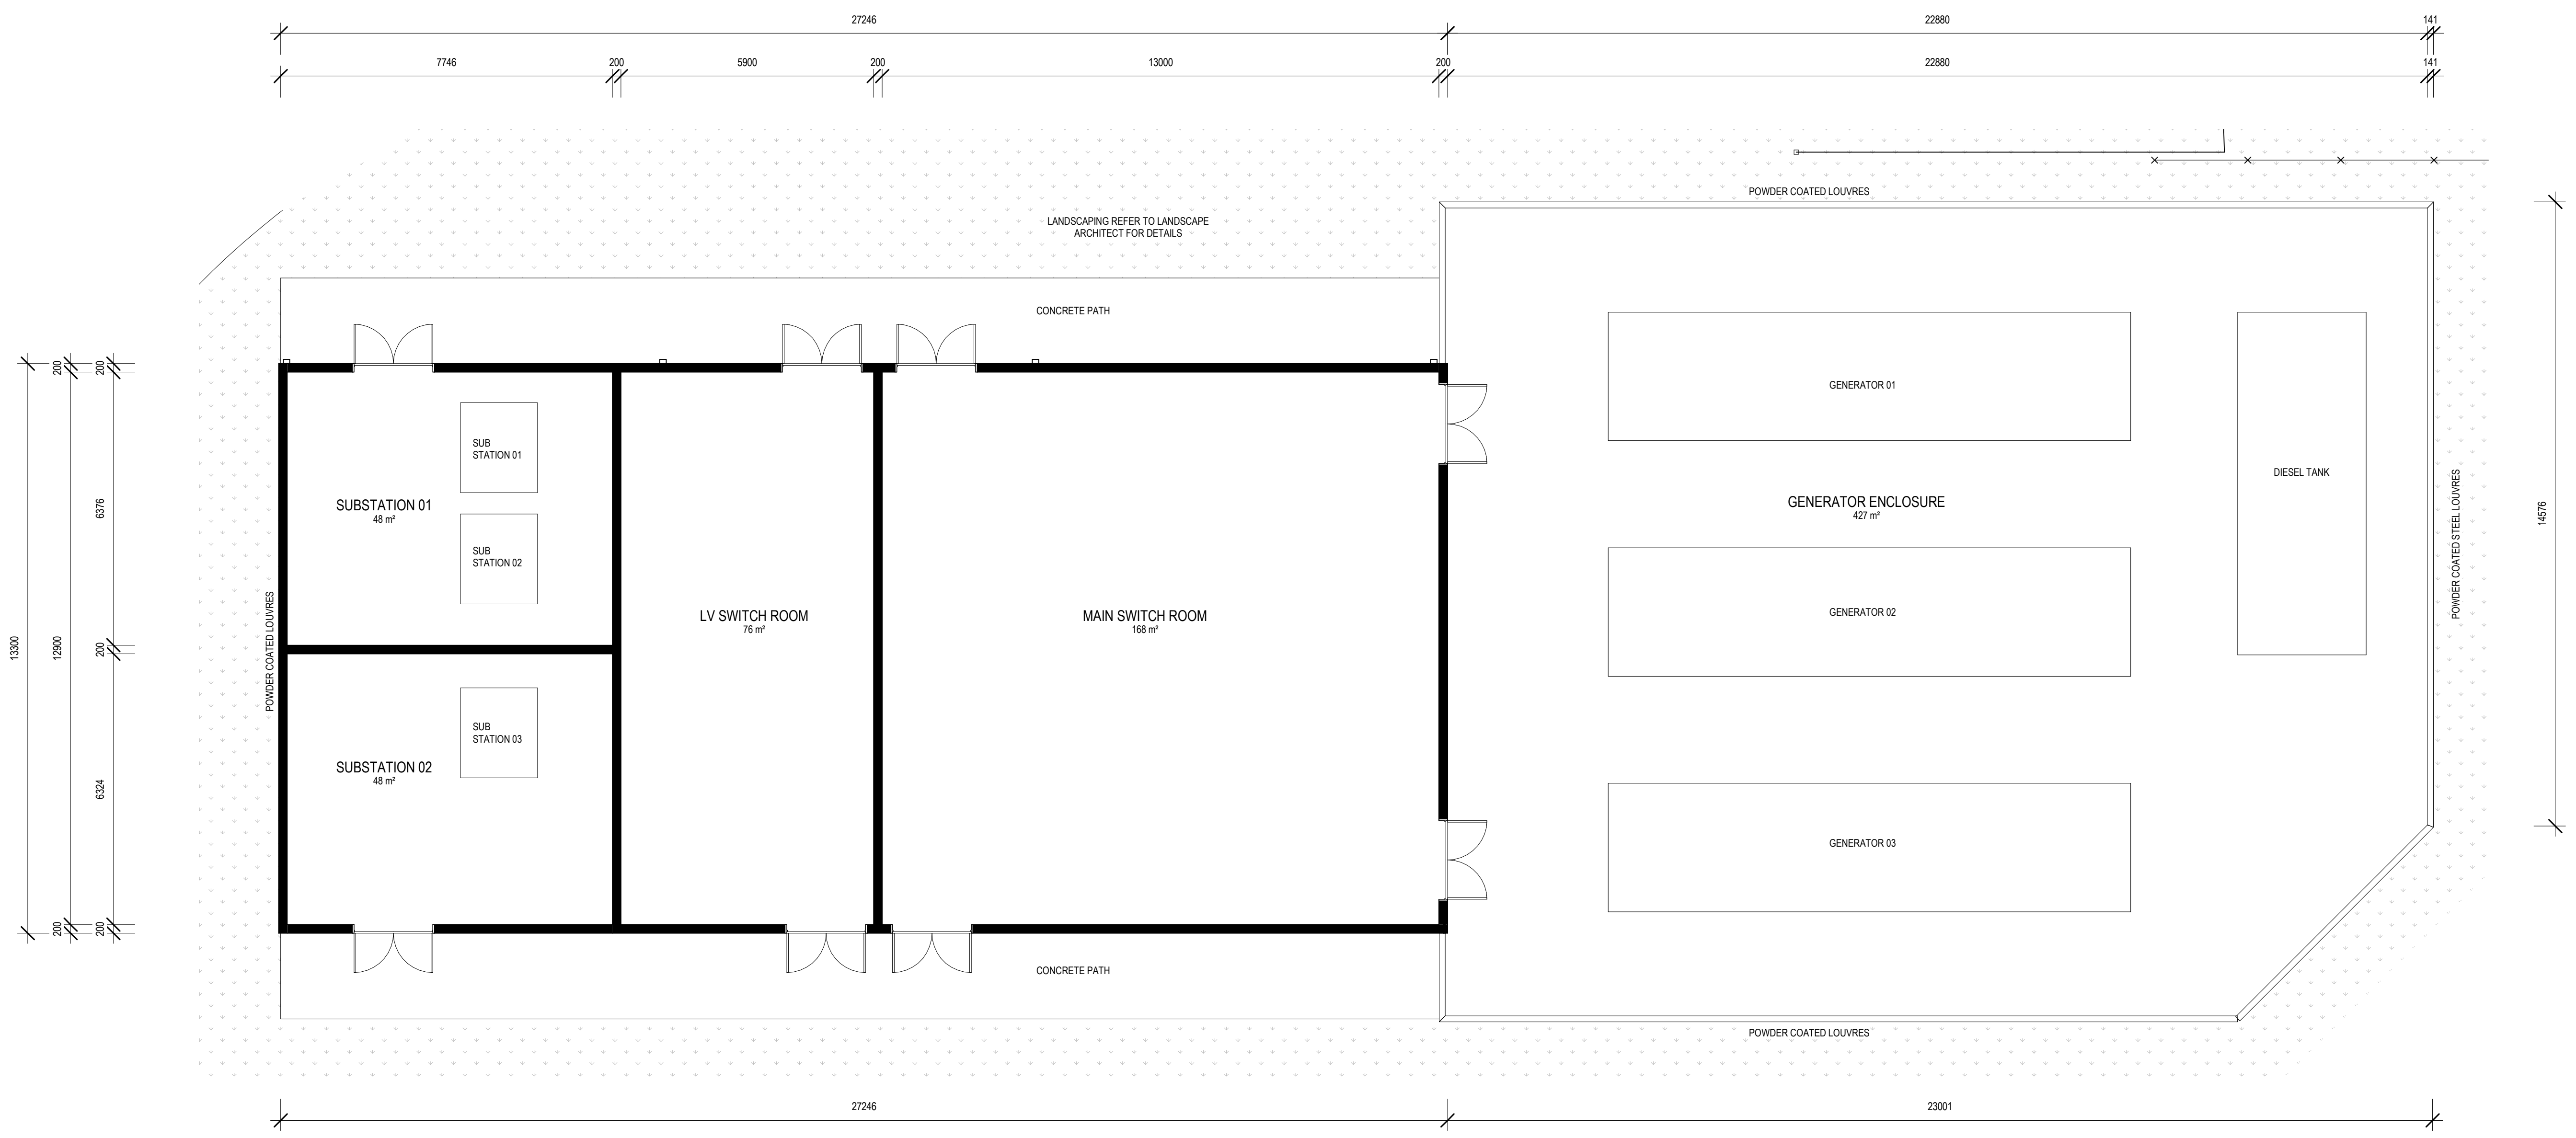
27246
22880
141
7746
200
5900
200
13000
200
22880
141
POWDER COATED LOUVRES
LANDSCAPING REFER TO LANDSCAPE ARCHITECT FOR DETAILS
CONCRETE PATH
SUB STATION 01
SUBSTATION 01
48 m²
SUB STATION 02
POWDER COATED LOUVRES
LV SWITCH ROOM
76 m²
MAIN SWITCH ROOM
168 m²
GENERATOR 01
GENERATOR ENCLOSURE
427 m²
GENERATOR 02
GENERATOR 03
DIESEL TANK
POWDER COATED STEEL LOUVRES
14576
SUB STATION 03
SUBSTATION 02
48 m²
13300
12900
200
6376
200
6324
200
CONCRETE PATH
POWDER COATED LOUVRES
27246
23001

3 ENERGY COMPLEX - GROUND FLOOR PLAN.

1 : 100@A0

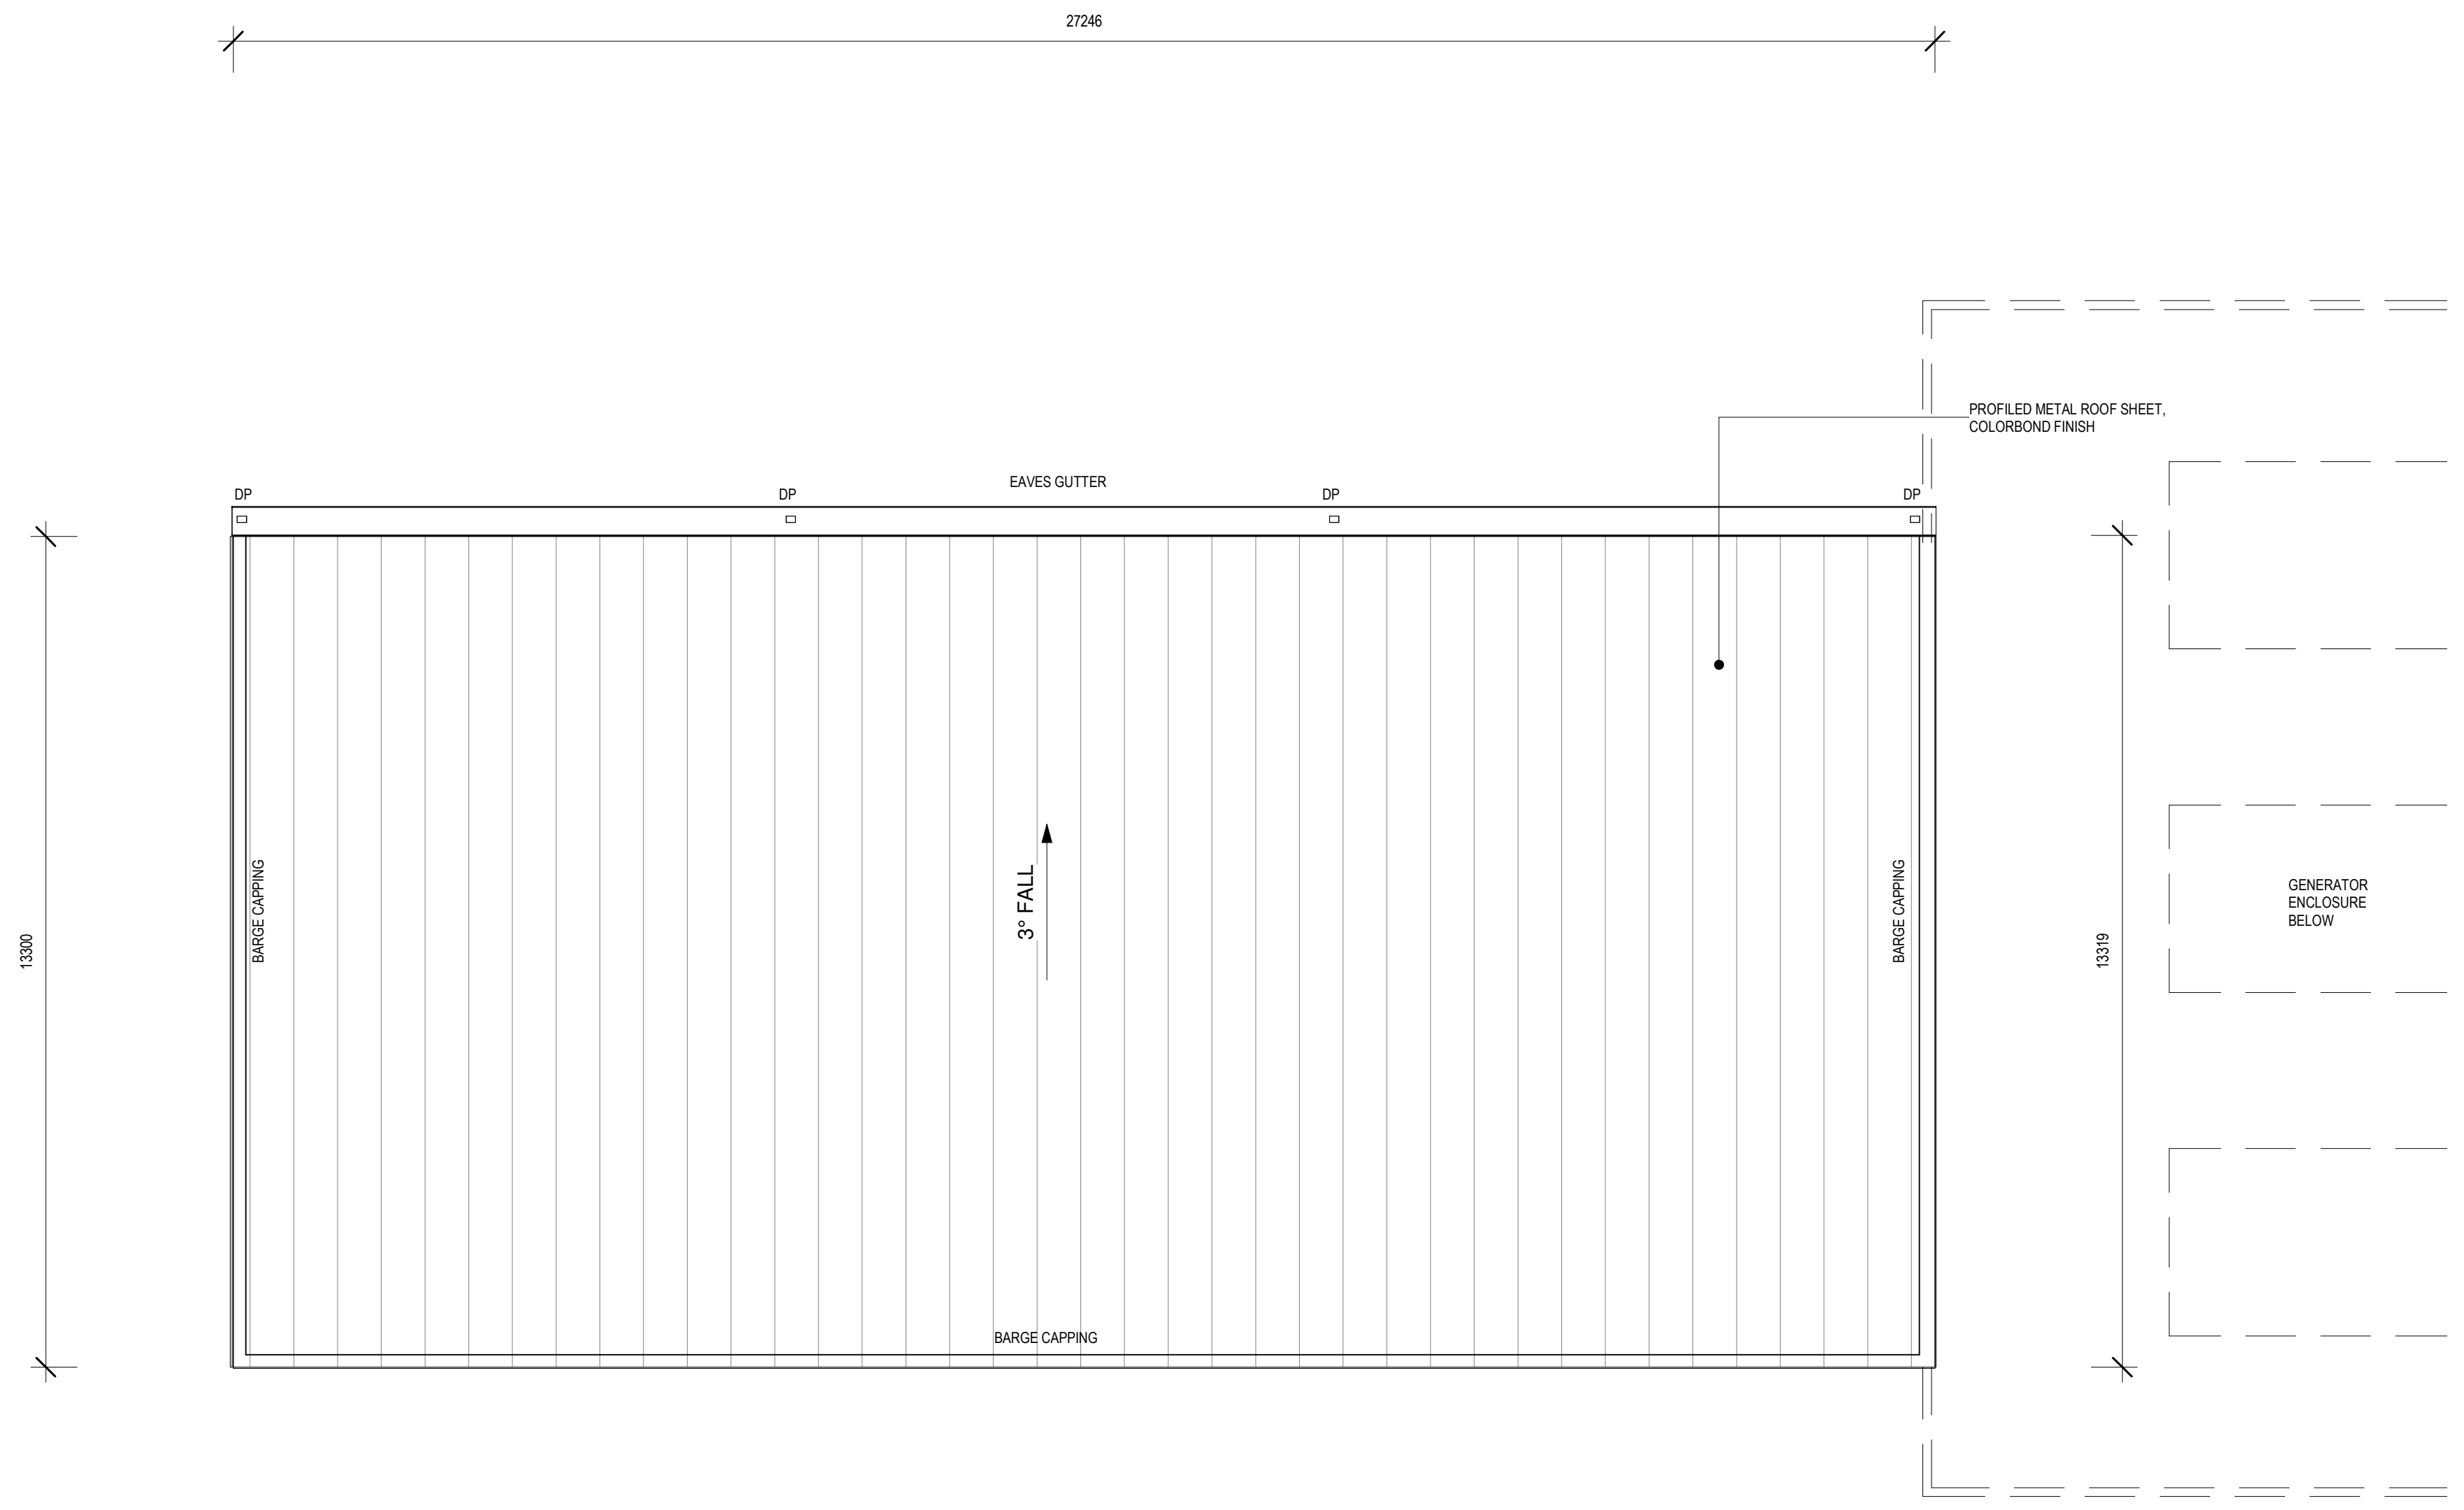
27246
PROFILED METAL ROOF SHEET, COLORBOND FINISH
DP
DP
EAVES GUTTER
DP
DP
13300
BARGE CAPPING
3° FALL
BARGE CAPPING
13319
GENERATOR ENCLOSURE BELOW
BARGE CAPPING

4 ENERGY COMPLEX - ROOF PLAN

1 : 100@A0

THIS DRAWING IS OWNED BY AND REMAINS THE PROPERTY OF BELL ARCHITECTURE. ALL RIGHTS RESERVED c. REPRODUCTION OR USE OF THIS DRAWING WITHOUT THE PERMISSION OF THE ARCHITECT IS ILLEGAL. THE CLIENT IS LICENSED TO USE THIS DRAWING FOR THE WORKS SPECIFIC TO THIS SITE, SUBJECT TO THE FULL PAYMENT OF THE ARCHITECT'S FEES AND COMPLIANCE WITH THE TERMS AND CONDITIONS OF THE CLIENT/ARCHITECT AGREEMENT FOR THIS PROJECT. FIGURED DIMENSIONS SHALL BE USED. DO NOT SCALE THE DRAWING. THE CONTRACTOR SHALL VERIFY ALL DIMENSIONS ON SITE PRIOR TO THE COMMENCEMENT OF WORK.

FOR APPROVAL

BIM 360://BAS190087-Woolworths Distribution Centre - UNDC Moorebank NSW/JN-Woolworths DC-A-BA-SK.rvt 17/06/2020 1:12:21 PM

ISSUE	DATE	DESCRIPTION	ISSUED BY
C	19/06/2020	ISSUED FOR APPROVAL	RO
B	28/05/2020	ISSUED FOR INFORMATION	RO
A	24/04/2020	ISSUED FOR APPROVAL	RO

CLIENT
Woolworths Group
1 Woolworths Way Bella Vista NSW 2153
P 02 8885 0000

ARCHITECT
BELL Architecture
Matt Bell Nominated Architect NSW 9666. Suite 209, 25-29 Berry Street North Sydney NSW 2060. PO Box 1037 North Sydney NSW 2059. P 02 8904 1650

SHEET SERIES CODE - ARCHITECTURAL

0000-GENERAL	3100-ELEVATIONS
1000-SITE	3200-DOOR&WINDOW
2200-PLANS	4000-SECTIONS
2100-CONC. PROFILED PLAN	5000-DETAILS
2300-CEILING PLANS	6000-WET AREAS
2400-ROOF PLANS	7000-JOINERY
2500-FFE & FINISHES	9000-GENERAL NOTES

BUILDING CODES

00-INDEX AND NOTES
0 - SITE WORKS INC. CAR PARK
A - DC WAREHOUSE INC. ADMIN. & OPERATION OFFICE
B - AIRBRIDGE
C -
D - DRIVER AMENITIES
E - ENERGY COMPLEX
F - FIRE TANK AND PUMP HOUSE
G - GATEHOUSE
H -

KEY PLAN

ORIENTATION

TRUE NORTH

JOB TITLE
WOOLWORTHS DC PROPOSED JN, MOOREBANK AVE, MOOREBANK, NSW

SCALE BAR 0m 2m 4m 6m 8m 10m

DRAWING TITLE
ANCILLARY BUILDING PLANS
SHEET 2

JOB NO	DRAWING SCALE @ A0	DRAWN BY	CHK BY	DRAWING NO	STATUS	REVISION
BAS190087	1 : 100	MT	D'OD	JN-SK-A-D-2210	P	C