WOOLWORTHS JR DC, MOOREBANK NSW



DRAWING REGISTRY - JR - DA SET

SK-A-00-0001	COVER SHEET
SK-A-0-0002	3D VISUAL SHEET 1
SK-A-0-0003	3D VISUAL SHEET 2
SK-A-0-1001	OVERALL SITE PLAN
SK-A-0-1020	ESTATE SIGNAGE PLAN
SK-A-0-1021	INDICATIVE SITE LIGHTING PLAN
SK-A-A-2200	DC - GROUND LEVEL PROPOSED FLOOR PLAN
SK-A-A-2210	DC - LEVEL 1 PROPOSED FLOOR PLAN
SK-A-A-2220	DC - LEVEL 2 PROPOSED FLOOR PLAN
SK-A-A-2250	OPERATIONS & ADMINISTRATION OFFICE FLOOR PLANS
SK-A-A-2260	TRANSPORT OFFICE FLOOR PLANS
SK-A-A-2300	DC - ROOF PLAN
SK-A-A-3100	EXTERNAL ELEVATIONS
SK-A-A-4100	SECTIONS
SK-A-D-2200	ANCILLARY BUILDINGS PLANS SHEET 1
SK-A-D-2201	ANCILLARY BUILDINGS PLANS SHEET 2
SK-A-D-2202	ANCILLARY BUILDINGS PLANS SHEET 3
SK-A-D-2203	ANCILLARY BUILDINGS PLANS SHEET 4

THIS DRAWING IS OWNED BY AND REMAINS THE PROPERTY OF BELL ARCHITECTURE. ALL RIGHTS RESERVED. REPRODUCTION OR USE OF THIS DRAWING WITHOUT THE PERMISSION OF THE ARCHITECT IS ILLEGAL. THE CLIENT IS LICENSED TO USE THIS DRAWING FOR THE WORKS SPECIFIC TO THIS SITE, SUBJECT TO THE FULL TERMS OF THE CLIENT/ARCHITECT AGREEMENT FOR THIS PROJECT. FIGURED DIMENSIONS SHALL BE USED. DO NOT SCALE THE DRAWING. THE CONTRACTOR SHALL VERIFY ALL DIMENSIONS ON SITE PRIOR TO THE COMMENCEMENT OF WORK.

FOR APPROVAL

ISSUE	DATE	DESCRIPTION	ISSUED BY
H	24.11.20	ISSUED FOR APPROVAL	DSP
G	16.10.20	ISSUED FOR APPROVAL	BR
F	19.06.20	ISSUED FOR APPROVAL	GR
E	04.06.20	ISSUED FOR INFORMATION	MT
D	24.04.20	ISSUED FOR APPROVAL	GR
C	01.04.20	ISSUED FOR CLIENT APPROVAL	GR
B	17.02.20	ISSUED FOR INFORMATION	GR
A	18.12.19	ISSUED FOR CLIENT REVIEW	GR

CLIENT
Woolworths Group
1 Woolworths Way Bella Vista NSW 2153
P 02 8885 0000

ARCHITECT
BELL Architecture
Matt Bell Nominated Architect NSW 9666. Suite 209, 25-29 Berry Street North Sydney NSW 2060. PO Box 1037 North Sydney NSW 2059. P 02 8904 1650


SHEET SERIES CODE - ARCHITECTURAL

0000-GENERAL	3100-ELEVATIONS
1000-SITE	3200-DOOR&WINDOW
2200-PLANS	4000-SECTIONS
2100-CONC. PROFILED PLAN	5000-DETAILS
2300-CEILING PLANS	6000-WET AREAS
2400-ROOF PLANS	7000-JOINERY
2500-FFE & FINISHES	9000-GENERAL NOTES

BUILDING CODES

00-00000 INDEX & NOTES
0 - SITE WORKS
A - DC WAREHOUSE INC. ADMIN. & OPERATION OFFICE
B - AIRBRIDGE
C - TRANSPORT OFFICE
D - DRIVER AMENITIES
E - ENERGY COMPLEX
F - FIRE SPRINKLER PUMP HOUSE
G - GATEHOUSE
H - TRUCK WASH & TRUCK MAINTENANCE

KEY PLAN

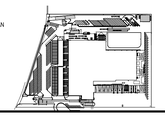

ORIENTATION

TRUE NORTH


JOB TITLE
WOOLWORTHS DC PROPOSED JR, MOOREBANK AVE, MOOREBANK, NSW

SCALE BAR

DRAWING TITLE
COVER SHEET

JOB NO	DRAWING SCALE @ A0	DRAWN BY	CHK BY	DRAWING NO	STATUS	REVISION
BAS190054		GR	DO'D	JR-SK-A-00-0001	P	H

DWG 360 //Woolworths Distribution Centre - Jarus Regional LR\JR-Woolworths 26/11/2020 5:49:03 PM
22-A-BA-DO.rvt

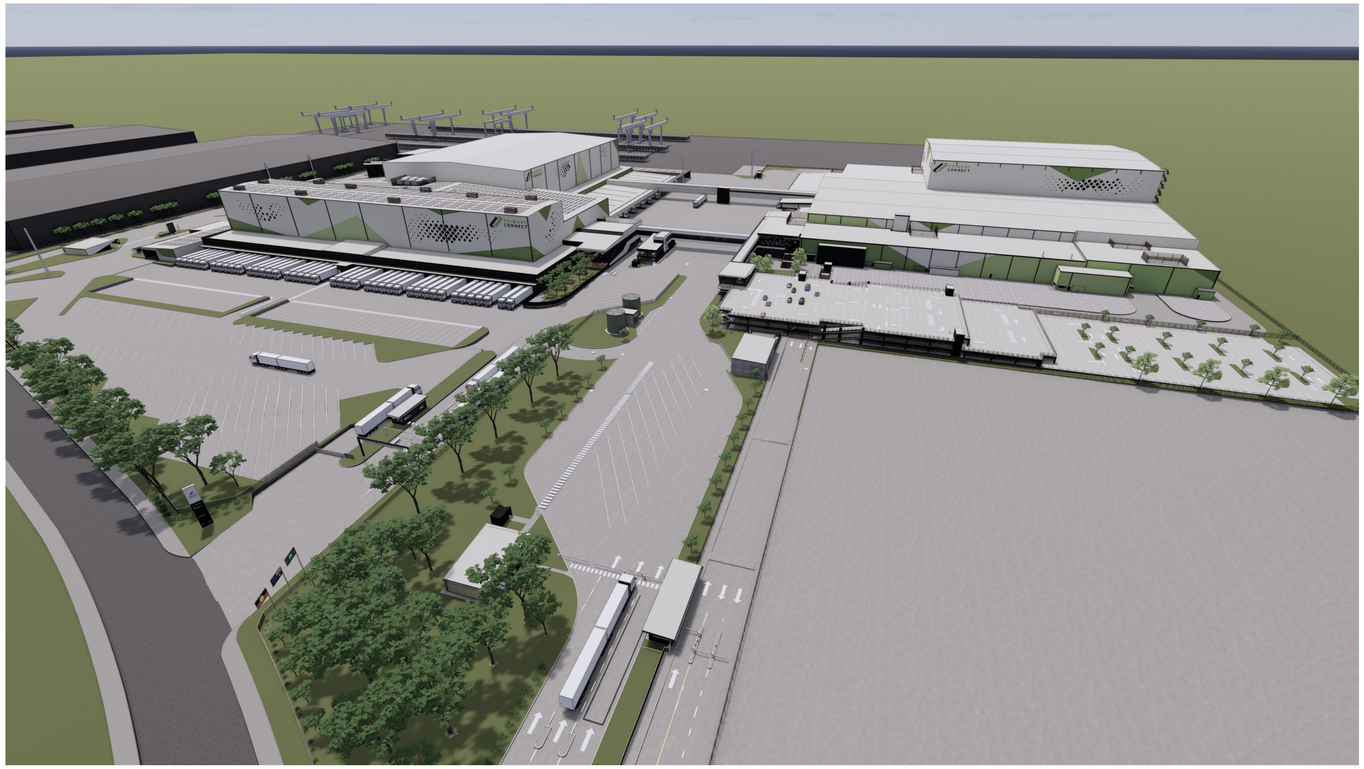

MAIN DRIVE WAY - SITE VIEW LOOKING EASTWARDS TOWARDS THE SITE



CASE BUFFER VIEW (GOODS OUTBOUND FLUSH DOCKS), AND OPERATIONS AND ADMINISTRATION OFFICE - SOUTH WEST VIEW

THIS DRAWING IS OWNED BY AND REMAINS THE PROPERTY OF BELL ARCHITECTURE. ALL RIGHTS RESERVED © REPRODUCTION OR EDIT OF THIS DRAWING WITHOUT THE PERMISSION OF THE ARCHITECT IS ILLEGAL. THE CLIENT IS LICENSED TO USE THIS DRAWING FOR THE WORKS SPECIFIC TO THIS SITE, SUBJECT TO THE FULL PAYMENT OF THE ARCHITECT'S FEES AND COMPLIANCE WITH THE TERMS AND CONDITIONS OF THE CLIENT/ARCHITECT AGREEMENT FOR THIS PROJECT. FIGURED DIMENSIONS SHALL BE USED. DO NOT SCALE. USE DRAWING. THE CONTRACTOR SHALL VERIFY ALL DIMENSIONS ON SITE PRIOR TO THE COMMENCEMENT OF WORK.

FOR APPROVAL

ISSUE	DATE	DESCRIPTION	ISSUED BY
H	24.11.20	ISSUED FOR APPROVAL	DSP
G	16.10.20	ISSUED FOR APPROVAL	BR
F	19.06.20	ISSUED FOR APPROVAL	GR
E	04.06.20	ISSUED FOR INFORMATION	MT
D	24.04.20	ISSUED FOR APPROVAL	GR
C	01.04.20	ISSUED FOR CLIENT APPROVAL	GR
B	17.02.20	ISSUED FOR INFORMATION	GR
A	18.12.19	ISSUED FOR CLIENT REVIEW	GR

CLIENT
Woolworths Group
1 Woolworths Way Bella Vista NSW 2153
P 02 8885 0000

ARCHITECT
BELL Architecture
Matt Bell Nominated Architect NSW 9666. Suite 209, 25-29 Berry Street North Sydney NSW 2060. PO Box 1037 North Sydney NSW 2059. P 02 8904 1650


SHEET SERIES CODE - ARCHITECTURAL

0000-GENERAL
1000-SITE
2200-PLANS
2300-CEILING PLANS
2400-ROOF PLANS
2500-FFE & FINISHES
3100-ELEVATIONS
3200-DOOR&WINDOW
4000-SECTIONS
5000-DETAILS
6000-WET AREAS
7000-JOINERY
9000-GENERAL NOTES

BUILDING CODES

00-0000 INDEX & NOTES
0 - SITE WORKS
A - DC WAREHOUSE INC. ADMIN. & OPERATION OFFICE
B - CASE BUFFER
C - TRANSPORT OFFICE
D - DRIVER AMENITIES
E - ENERGY COMPLEX
F - FIRE TANK AND PUMP HOUSE
G - GATEHOUSE
H - TRUCK WASH & TRUCK MAINTENANCE

KEY PLAN

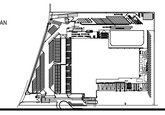

ORIENTATION

TRUE NORTH

JOB TITLE
WOOLWORTHS DC PROPOSED JR, MOOREBANK AVE, MOOREBANK, NSW

SCALE BAR

DRAWING TITLE
3D VISUAL SHEET 1

JOB NO	DRAWING SCALE @ A0	DRAWN BY	CHK BY	DRAWING NO	STATUS	REVISION
BAS190054		BR	DO'D	JR-SK-A-0-0002	P	H



NORTH EAST VIEW ACROSS THE SITE



NORTH WEST VIEW ACROSS THE SITE

THIS DRAWING IS OWNED BY AND REMAINS THE PROPERTY OF BELL ARCHITECTURE. ALL RIGHTS RESERVED. REPRODUCTION OR EDIE OF THIS DRAWING WITHOUT THE PERMISSION OF THE ARCHITECT IS ILLEGAL. THE CLIENT IS LICENSED TO USE THIS DRAWING FOR THE WORKS SPECIFIC TO THIS SITE, SUBJECT TO THE FULL TERMS OF THE CONTRACT BETWEEN THE CLIENT AND THE ARCHITECT. IN THE EVENT OF ANY CLIENT/ARCHITECT AGREEMENT FOR THIS PROJECT, FIGURED DIMENSIONS SHALL BE USED. DO NOT SCALE THE DRAWING. THE CONTRACTOR SHALL VERIFY ALL DIMENSIONS ON SITE PRIOR TO THE COMMENCEMENT OF WORK.

FOR APPROVAL

ISSUE	DATE	DESCRIPTION	ISSUED BY
H	24.11.20	ISSUED FOR APPROVAL	DSP
G	16.10.20	ISSUED FOR APPROVAL	BR
F	19.06.20	ISSUED FOR APPROVAL	GR
E	04.06.20	ISSUED FOR INFORMATION	MT
D	24.04.20	ISSUED FOR APPROVAL	GR
C	01.04.20	ISSUED FOR CLIENT APPROVAL	GR
B	17.03.20	ISSUED FOR INFORMATION	GR
A	18.12.19	ISSUED FOR CLIENT REVIEW	GR

SIM 360 /Woolworths Distribution Centre - Janus Regional LR\JR-Woolworths
DC-A-Min DC-vi
29/11/2020 12:43:18 PM

CLIENT
Woolworths Group
1 Woolworths Way Bella Vista NSW 2153
P 02 8885 0000

ARCHITECT
BELL Architecture
Matt Bell Nominated Architect NSW 9666. Suite 209, 25-29 Berry Street North Sydney NSW 2060. PO Box 1037 North Sydney NSW 2059. P 02 8904 1650

Woolworths
BELL


SHEET SERIES CODE - ARCHITECTURAL

0000-GENERAL	3100-ELEVATIONS
1000-SITE	3200-DOOR&WINDOW
2200-PLANS	4000-SECTIONS
2100-CONC. PROF/FLED PLAN	5000-DETAILS
2300-CEILING PLANS	6000-WET AREAS
2400-ROOF PLANS	7000-JOINERY
2500-FFE & FINISHES	9000-GENERAL NOTES

BUILDING CODES

00-0000 INDEX & NOTES
0 - SITE WORKS
A - GC WAREHOUSE INC. ADMIN. & OPERATION OFFICE
B - AIRBRIDGE
C - TRANSPORT OFFICE
D - DRIVER AMENITIES
E - ENERGY COMPLEX
F - FIRE TANK AND PUMP HOUSE
G - GATEHOUSE
H - TRUCK WASH & TRUCK MAINTENANCE

KEY PLAN

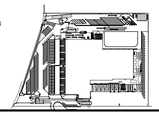

ORIENTATION

TRUE NORTH

JOB TITLE
WOOLWORTHS DC PROPOSED JR, MOOREBANK AVE, MOOREBANK, NSW

SCALE BAR

DRAWING TITLE
3D VISUAL SHEET 2

JOB NO	DRAWING SCALE @ A0	DRAWN BY	CHK BY	DRAWING NO	STATUS	REVISION
BAS190054		BR	DO'D	JR-SK-A-0-0003	P	H

AREA SCHEDULE - JR

JR SITE AREA	148312 m²	14.83 hectare
JR DC GROSS LETABLE GROUND FLOOR AREA	39384 m²	3.94 hectare
JR AREA UNDER CANOPY - SALVAGE	2894 m²	0.29 hectare
JR AREA UNDER CANOPY - PRIMARY CONNECT AND PRIMARY RECEIVING	11504 m²	1.15 hectare

JR - HEAVY VEHICLE

CHEVRON A -DOUBLE	10
CHEVRON ARTICULATED	6
CHEVRON B-DOUBLE	10
PAN PARKING - EAST	26
PAN PARKING - WEST	115
PRIME PARKING - SOUTH	24
PRIME PARKING SOUTH - WEST	58


Grand total: 249

JR - LIGHT VEHICLE PARKING

BICYCLE (INTERNAL)	20
CAR PARKING	10

ACOUSTIC FENCE NOTES:

ACOUSTIC FENCE ALIGNMENT IN ACCORDANCE WITH SECTION 5.3.1 OF THE ACOUSTIC REPORT. NO FURTHE NOICE MITIGATION REQUIREMENTS ARE ANTICIPATED BY WOOLWORTHS WHEN MAKING THIS SUBMISSION

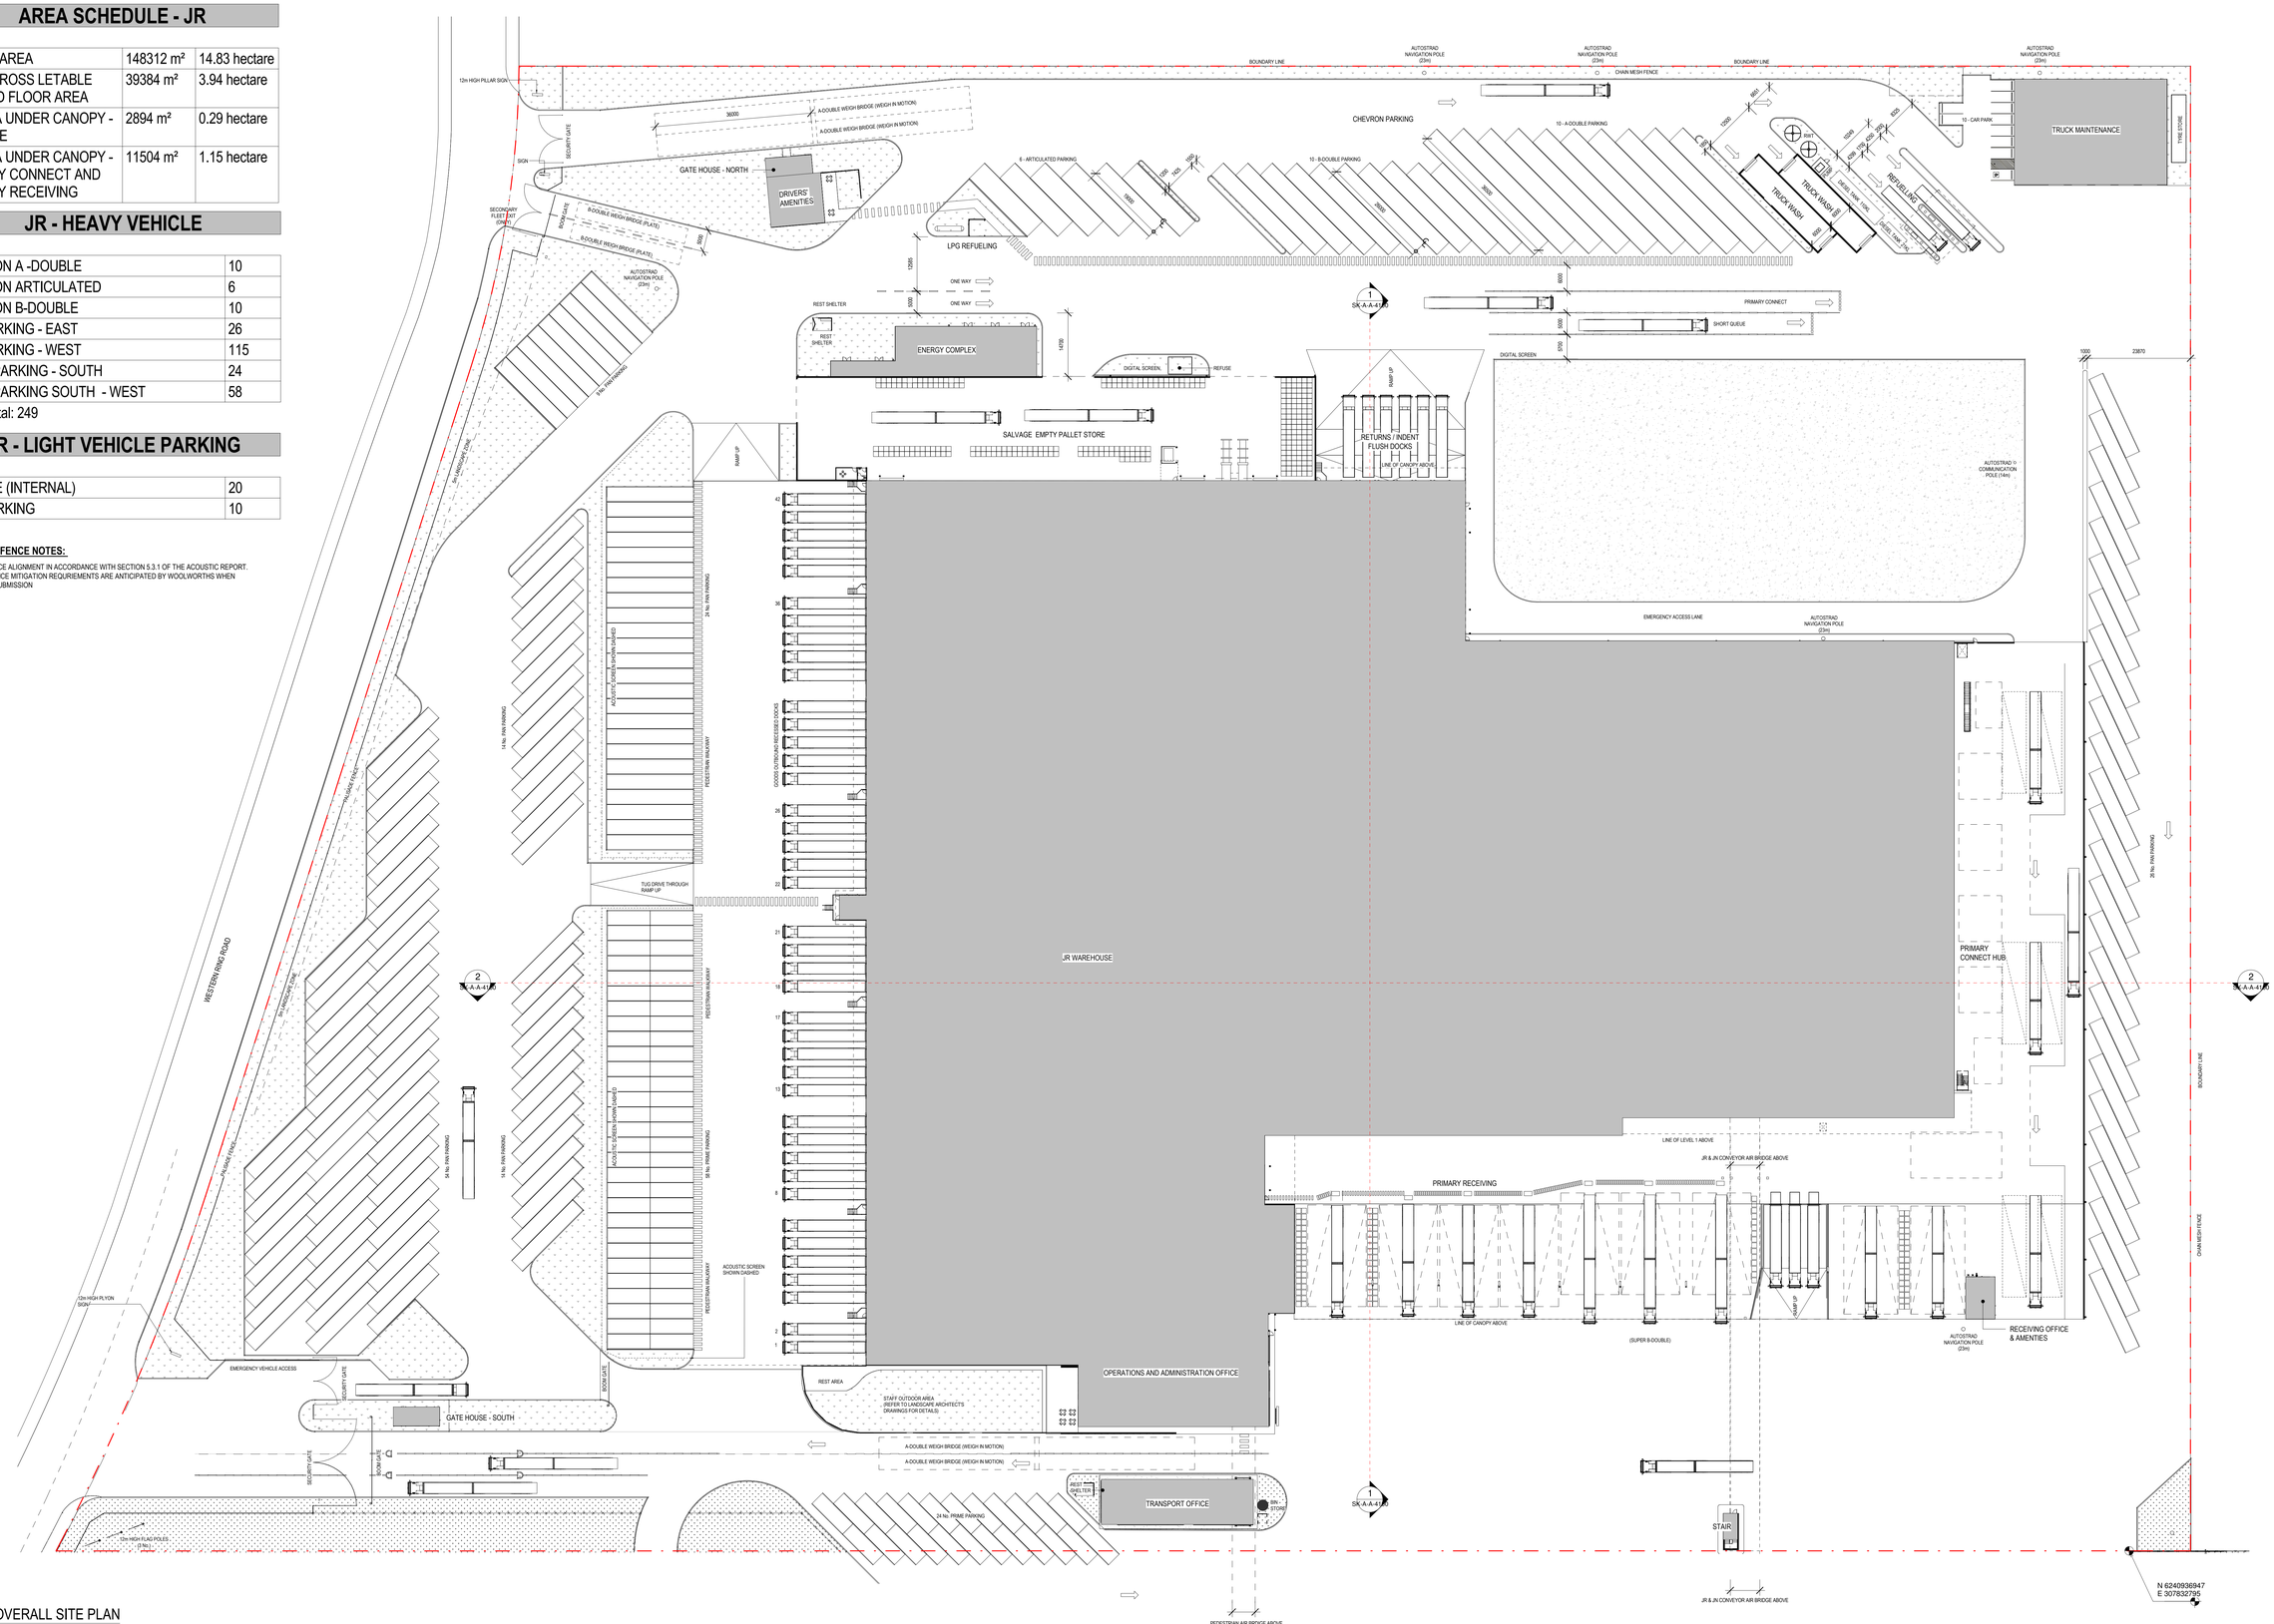

1 OVERALL SITE PLAN

1 : 500@A0

THIS DRAWING IS OWNED BY AND REMAINS THE PROPERTY OF BELL ARCHITECTURE. ALL RIGHTS RESERVED. © REPRODUCTION OR USE OF THIS DRAWING WITHOUT THE PERMISSION OF THE ARCHITECT IS ILLEGAL. THE CLIENT IS LICENSED TO USE THIS DRAWING FOR THE WORKS SPECIFIC TO THIS SITE, SUBJECT TO THE FULL PAYMENT OF THE ARCHITECTS FEES AND COMPLIANCE WITH THE TERMS AND CONDITIONS OF THE CLIENT/ARCHITECT AGREEMENT FOR THIS PROJECT. FIGURED DIMENSIONS SHALL BE USED. DO NOT SCALE OFF DRAWING. THE CONTRACTOR SHALL VERIFY ALL DIMENSIONS ON SITE PRIOR TO THE COMMENCEMENT OF WORK.

FOR APPROVAL

ISSUE	DATE	DESCRIPTION	ISSUED BY
O	24.11.20	ISSUED FOR APPROVAL	DSP
N	16.10.20	ISSUED FOR APPROVAL	BR
M	30.09.20	ISSUED FOR INFORMATION	BR
L	19.06.20	ISSUED FOR APPROVAL	GR
K	04.06.20	ISSUED FOR INFORMATION	MT
J	24.04.20	ISSUED FOR APPROVAL	GR
I	17.04.20	ISSUED FOR INFORMATION	MT
H	01.04.20	ISSUED FOR CLIENT APPROVAL	GR

190360 Woolworths Distribution Centre - Jarvis Regional LRUN Woolworths DC-A-SK-00.vwf — 27/11/2020 2:28:10 PM

CLIENT
Woolworths Group
1 Woolworths Way Bella Vista NSW 2153
P: 02 8885 0000

ARCHITECT
BELL Architecture
Matt Bell Nominated Architect NSW 9666. Suite 209, 25-29 Berry Street North Sydney NSW 2060. PO Box 1037 North Sydney NSW 2059. P: 02 8904 1650

SHEET SERIES CODE - ARCHITECTURAL

0000-GENERAL	3100-ELEVATIONS
1000-PLANS	3200-DOOR/WINDOW
1500-ROOF PLANS	3300-SECTIONS
2100-CONC. PROFILED PLAN	5000-DETAILS
2300-CEILING PLANS	6000-WET AREAS
2400-ROOF PLANS	7000-JOINERY
2500-FFE & FINISHES	9000-GENERAL NOTES

BUILDING CODES

00-0000 INDEX & NOTES
A - SITE WORKS
B - GATEHOUSE INC. ADMIN. & OPERATION OFFICE
B - AIRBRIDGE
C - TRANSPORT OFFICE
D - DRIVER AMENITIES
E - ENERGY COMPLEX
F - FIRE TANK AND PUMP HOUSE
G - GATEHOUSE
H - TRUCK WASH & TRUCK MAINTENANCE

KEY PLAN

ORIENTATION — TRUE NORTH

JOB TITLE
WOOLWORTHS DC PROPOSED JR, MOOREBANK AVE, MOOREBANK, NSW

SCALE BAR 0m 10m 20m 30m 40m 50m

JOB NO	DRAWING SCALE @ A0	DRAWN BY	CHK BY
BAS190054	1 : 500	MT/GR	DO'D

DRAWING TITLE
OVERALL SITE PLAN

DRAWING NO	STATUS	REVISION
JR-SK-A-0-1001	P	O

INDICATIVE SIGNAGE LEGEND

- SIGNAGE TYPE 1 — STREET ENTRY SIGN (ILLUMINATED)
- SIGNAGE TYPE 2 — TENANT IDENTIFICATION SIGN (NON-ILLUMINATED)
- SIGNAGE TYPE 3 — TENANT DIRECTIONAL SIGN (ILLUMINATED)
- SIGNAGE TYPE 4 — TENANT DIRECTIONAL SIGN (NON-ILLUMINATED)
- SIGNAGE TYPE 5 — DIGITAL SCREEN

NOTES: REFER TO DRAWING JR-SK-A-0-9410 FOR THE TYPICAL SIGNAGE DETAILS

JR WAREHOUSE

1 INDICATIVE SIGNAGE PLAN

1 : 500@A0

THIS DRAWING IS OWNED BY AND REMAINS THE PROPERTY OF BELL ARCHITECTURE. ALL RIGHTS RESERVED. REPRODUCTION OR EDIT OF THIS DRAWING WITHOUT THE PERMISSION OF THE ARCHITECT IS ILLEGAL. THE CLIENT IS LICENSED TO USE THIS DRAWING FOR THE WORKS SPECIFIC TO THIS SITE, SUBJECT TO THE FULL PAYMENT OF THE ARCHITECT'S FEES AND COMPLIANCE WITH THE TERMS AND CONDITIONS OF THE CLIENT/ARCHITECT AGREEMENT FOR THIS PROJECT. FIGURED DIMENSIONS SHALL BE USED. DO NOT SCALE OF SCALED. THE CONTRACTOR SHALL VERIFY ALL DIMENSIONS ON SITE PRIOR TO THE COMMENCEMENT OF WORKS.

FOR APPROVAL

ISSUE	DATE	DESCRIPTION	ISSUED BY
F	24.11.20	ISSUED FOR APPROVAL	DSP
E	16.10.20	ISSUED FOR APPROVAL	BR
D	30.09.20	ISSUED FOR INFORMATION	BR
C	19.06.20	ISSUED FOR APPROVAL	GR
B	04.06.20	ISSUED FOR INFORMATION	MT
A	24.04.20	ISSUED FOR APPROVAL	GR

DB2:\\BO-Woolworths Distribution Centre - Jerua Regional LR\JR-Woolworths DC-A.BA.DZ.rvt 27/11/2020 10:56:28 AM

CLIENT
Woolworths Group
1 Woolworths Way Bella Vista NSW 2153
P 02 8885 0000

ARCHITECT
BELL Architecture
Matt Bell Nominated Architect NSW 9666. Suite 209, 25-29 Berry Street North Sydney NSW 2060. PO Box 1037 North Sydney NSW 2059. P 02 8904 1650

SHEET SERIES CODE - ARCHITECTURAL

0000-GENERAL	3100-ELEVATIONS
1000-SITE	3200-DOOR&WINDOW
1100-PLANS	4000-SECTIONS
2100-CONC. PROFILED PLAN	5000-DETAILS
2300-CEILING PLANS	6000-WET AREAS
2400-ROOF PLANS	7000-JOINERY
2500-FFE & FINISHES	9000-GENERAL NOTES

BUILDING CODES

00-0000 INDEX & NOTES
0 - SITE WORKS
A - WAREHOUSE INC. ADMIN. & OPERATION OFFICE
B - AIRBRIDGE
C - TRANSPORT OFFICE
D - DRIVER AMENITIES
E - ENERGY COMPLEX
F - FIRE TANK AND PUMP HOUSE
G - GATEHOUSE
H - TRUCK WASH & TRUCK MAINTENANCE

KEY PLAN

ORIENTATION — TRUE NORTH

JOB TITLE
WOOLWORTHS DC PROPOSED JR, MOOREBANK AVE, MOOREBANK, NSW

SCALE BAR 0m 10m 20m 30m 40m 50m

DRAWING TITLE
ESTATE SIGNAGE PLAN

JOB NO	DRAWING SCALE @ A0	DRAWN BY	CHK BY	DRAWING NO	STATUS	REVISION
BAS190054	As indicated	MT	DO'D	JR-SK-A-0-1020	P	F

INDICATIVE LIGHTING LEGEND

- CAR PARK / DRIVEWAY LIGHT POLES (APPROX. 15m HIGH)
- WALL MOUNTED LIGHT FITTING
- UNDERSIDE AWNING LIGHT FITTING

TILT — LUMINAIRE TO BE TILTED BY APPROXIMATELY 15 DEGREES AWAY FROM NEIGHBOURING ROADWAY TO COMPLY WITH AS4282

LH — LUMINAIRE TO BE AT LOW HEIGHT (APPROXIMATELY 3500mm) TO COMPLY WITH AS4282

HO — HIGH OUTPUT LUMINAIRE

12m HIGH PYLON SIGN
SECURITY GATE
SECONDARY FLEET EXIT (ONLY)
EXIT GATE
ROAD GATE
RECHARGE (TRAILER)
GATEHOUSE (NORTH)
REST SHELTER
DRIVER'S AMENITIES
ADDITIONAL LUMINAIRE MOUNTED AT 5m HIGH. CONTROL TO BE VIA AN OPERATIONAL SWITCH WITHIN GATEHOUSE FOR SUPPLEMENTARY LIGHT TO INSPECT TRUCK CONTENTS.
BOUNDARY LINE
ONE WAY
TRUCK MAINTENANCE
TRUCK WASH
DIESEL TANK 77kL
DIESEL TANK 77kL
REVERSE ARC
ENERGY COMPLEX
SALVAGE EMPTY PALLET STORE
HRA
LINE OF CANOPY ABOVE
EMERGENCY ACCESS LANE
JR WAREHOUSE
RACKING ENTRY
DOUBLE SIDEDED
DIGITAL SIGNAGE
ADDITIONAL LUMINAIRE MOUNTED AT 5m HIGH. CONTROL TO BE VIA AN OPERATIONAL SWITCH WITHIN GATEHOUSE FOR SUPPLEMENTARY LIGHT TO INSPECT TRUCK CONTENTS.
WESTERN RING ROAD
GATE HOUSE (SOUTH)
EMERGENCY VEHICLE ACCESS
WEIGHBRIDGE (A-DOUBLE)
STAFF OUTDOOR AREA
TRANSPORT OFFICE
JR & JR AMP BRIDGE FROM CONVEYOR ABOVE
RECEIVING OFFICE & AMENITIES
PEDESTRIAN AIR BRIDGE OVER ROAD

1 INDICATIVE LIGHTING PLAN - GROUND LEVEL
1 : 500@A0

THIS DRAWING IS OWNED BY AND REMAINS THE PROPERTY OF BELL ARCHITECTURE. ALL RIGHTS RESERVED. REPRODUCTION OR USE OF THIS DRAWING WITHOUT THE PERMISSION OF THE ARCHITECT IS ILLEGAL. THE CLIENT IS LICENSED TO USE THIS DRAWING FOR THE WORKS SPECIFIC TO THIS SITE, SUBJECT TO THE FULL PAYMENT OF THE ARCHITECT'S FEES AND COMPLIANCE WITH THE TERMS AND CONDITIONS OF THE CONSULTANCY AGREEMENT. DO NOT SCALE FROM THIS DRAWING. WHERE DIMENSIONS ARE NOT GIVEN, USE SCALE. THE DRAWING THE CONTRACTOR SHALL VERIFY ALL DIMENSIONS ON SITE PRIOR TO THE COMMENCEMENT OF WORK.

FOR APPROVAL

ISSUE	DATE	DESCRIPTION	ISSUED BY
F	24.11.20	ISSUED FOR APPROVAL	DSP
E	16.10.20	ISSUED FOR APPROVAL	BR
D	30.09.20	ISSUED FOR INFORMATION	BR
C	19.06.20	ISSUED FOR APPROVAL	GR
B	04.06.20	ISSUED FOR INFORMATION	MT
A	24.04.20	ISSUED FOR APPROVAL	GR
01	01.04.20	ISSUED FOR INFORMATION	MT

CLIENT
Woolworths Group
1 Woolworths Way Bella Vista NSW 2153
P 02 8885 0000

ARCHITECT
BELL Architecture
Matt Bell Nominated Architect NSW 9666. Suite 209, 25-29 Berry Street North Sydney NSW 2060. PO Box 1037 North Sydney NSW 2059. P 02 8904 1650

SHEET SERIES CODE - ARCHITECTURAL

0000-GENERAL	3100-ELEVATIONS
1000-SITE	3200-DOOR&WINDOW
2200-PLANS	4000-SECTIONS
2100-CONC. PROFILED PLAN	5000-DETAILS
2300-CEILING PLANS	6000-WET AREAS
2400-ROOF PLANS	7000-JOINERY
2500-FITE & FINISHES	9000-GENERAL NOTES

BUILDING CODES

00-0000 INDEX & NOTES
0 - SITE WORKS
A - DC WAREHOUSE INC ADMIN. & OPERATION OFFICE
B - AIRBRIDGE
C - TRANSPORT OFFICE
D - DRIVER AMENITIES
E - ENERGY COMPLEX
F - FIRE TANK AND PUMP HOUSE
G - GATEHOUSE
H - TRUCK WASH & TRUCK MAINTENANCE

KEY PLAN

ORIENTATION — TRUE NORTH

JOB TITLE
WOOLWORTHS DC PROPOSED JR, MOOREBANK AVE, MOOREBANK, NSW

SCALE BAR 0m 10m 20m 30m 40m 50m


JOB NO	DRAWING SCALE @ A0	DRAWN BY	CHK BY
BAS190054	As indicated	MT	DO'D

DRAWING TITLE
INDICATIVE SITE LIGHTING PLAN

DRAWING NO	STATUS	REVISION
JR-SK-A-0-1021	P	F

388 360 /Woolworths Distribution Centre - Jervis Regional LRUR /Woolworths 27/11/2020 11:02:15 AM DC-A-SA-DD.rvt

LEGEND	
AFL	ABOVE FLOOR LEVEL
AHD	AUSTRALIAN HEIGHT DATUM
COL	COLUMN
CS	CLEANER'S SINK
DP	DOWNPIPE
EWS	EYE WASH STATION
FCL	FINISHED CEILING LEVEL
FFL	FINISHED FLOOR LEVEL
GFL	GROUND FLOOR LEVEL
HD	HAND DRYER
HPA	HYRAULIC PALLET ALIGNER
PA	PERSONNEL ACCESS DOOR
RSD	ROLLER SHUTTER DOOR
RWT	RAINWATER TANK
SHWR	SHOWER
UR	URINAL
WB	WASH BASIN
WC	TOILET PAN
WC ACC	ACCESSIBLE TOILET PAINTO AS1428.1
WC AMB	AMBULANT TOILET PAN AS1428.1

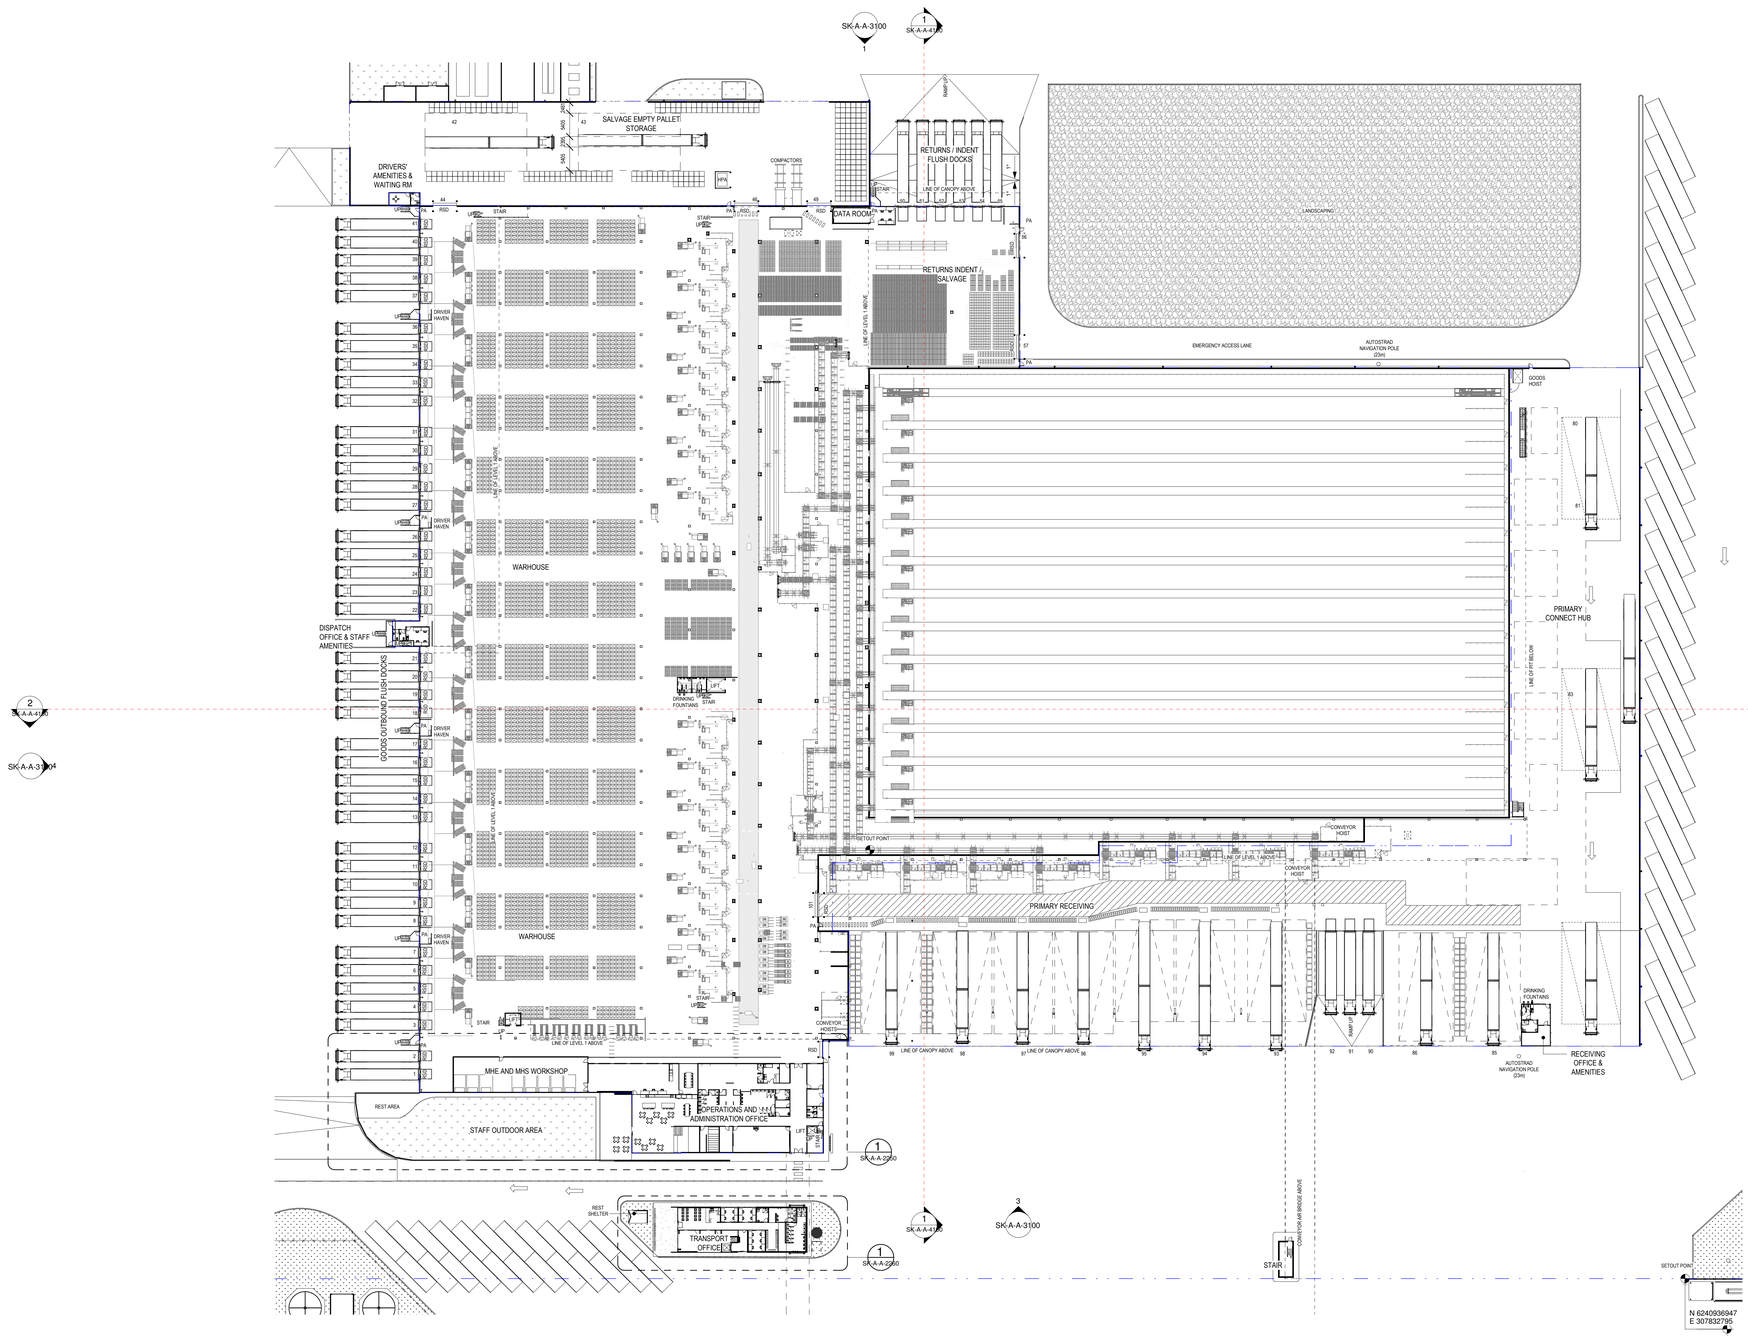

1 DC - GROUND LEVEL FLOOR PLAN

1 : 500@A0

ISSUE	DATE	DESCRIPTION	ISSUED BY
J	24.11.20	ISSUED FOR APPROVAL	DSP
I	16.10.20	ISSUED FOR APPROVAL	BR
H	30.09.20	ISSUED FOR INFORMATION	BR
G	19.06.20	ISSUED FOR APPROVAL	GR
F	04.06.20	ISSUED FOR INFORMATION	MT
E	24.04.20	ISSUED FOR APPROVAL	GR
D	01.04.20	ISSUED FOR CLIENT APPROVAL	GR
C	17.02.20	ISSUED FOR INFORMATION	GR

FOR APPROVAL

THIS DRAWING IS OWNED BY AND REMAINS THE PROPERTY OF BELL ARCHITECTURE. ALL RIGHTS RESERVED © REPRODUCTION OR USE OF THIS DRAWING WITHOUT THE PERMISSION OF THE ARCHITECT IS ILLEGAL. THE CLIENT IS LICENSED TO USE THIS DRAWING FOR THE WORKS SPECIFIC TO THIS SITE, SUBJECT TO THE FULL PAYMENT OF THE ARCHITECT'S FEES AND COMPLIANCE WITH THE TERMS AND CONDITIONS OF THE CONSULTANCY AGREEMENT. DO NOT SCALE FROM THIS DRAWING. WORK TO FIGURED DIMENSIONS ONLY. SCALE THE DRAWING. THE CONTRACTOR SHALL VERIFY ALL DIMENSIONS ON SITE PRIOR TO THE COMMENCEMENT OF WORK.

CLIENT
Woolworths Group
1 Woolworths Way Bella Vista NSW 2153
P 02 8885 0000

ARCHITECT
BELL Architecture
Matt Bell Nominated Architect NSW 9666. Suite 209, 25-29 Berry Street North Sydney NSW 2060. PO Box 1037 North Sydney NSW 2059. P 02 8904 1650


SHEET SERIES CODE - ARCHITECTURAL

0000-GENERAL	3100-ELEVATIONS
1000-SITE	3200-DOOR&WINDOW
2200-PLANS	4000-SECTIONS
2100-CONC. PROFILED PLAN	5000-DETAILS
2300-CEILING PLANS	6000-WET AREAS
2400-ROOF PLANS	7000-JOINERY
2500-FFE & FINISHES	9000-GENERAL NOTES

BUILDING CODES

00-0000 INDEX & NOTES
0 - SITE WORKS
A - DC WAREHOUSE INC. ADMIN. & OPERATION OFFICE
B - AIRBRIDGE
C - TRANSPORT OFFICE
D - DRIVER AMENITIES
E - ENERGY COMPLEX
F - FIRE TANK AND PUMP HOUSE
G - GATEHOUSE
H - TRUCK WASH & TRUCK MAINTENANCE

KEY PLAN

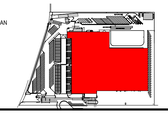

ORIENTATION

TRUE NORTH


JOB TITLE
WOOLWORTHS DC PROPOSED JR, MOOREBANK AVE, MOOREBANK, NSW

SCALE BAR 0m 10m 20m 30m 40m 50m

DRAWING TITLE
DC - GROUND LEVEL PROPOSED FLOOR PLAN

JOB NO	DRAWING SCALE @ A0	DRAWN BY	CHK BY	DRAWING NO	STATUS	REVISION
BAS190054	As indicated	MT	DOD	JR-SK-A-A-2200	P	J

360 360 /Woolworths Distribution Centre - Jervis Regional LR\JR-Woolworths 27/11/2020 9:12:56 AM DC-A-SA-DD.rvt

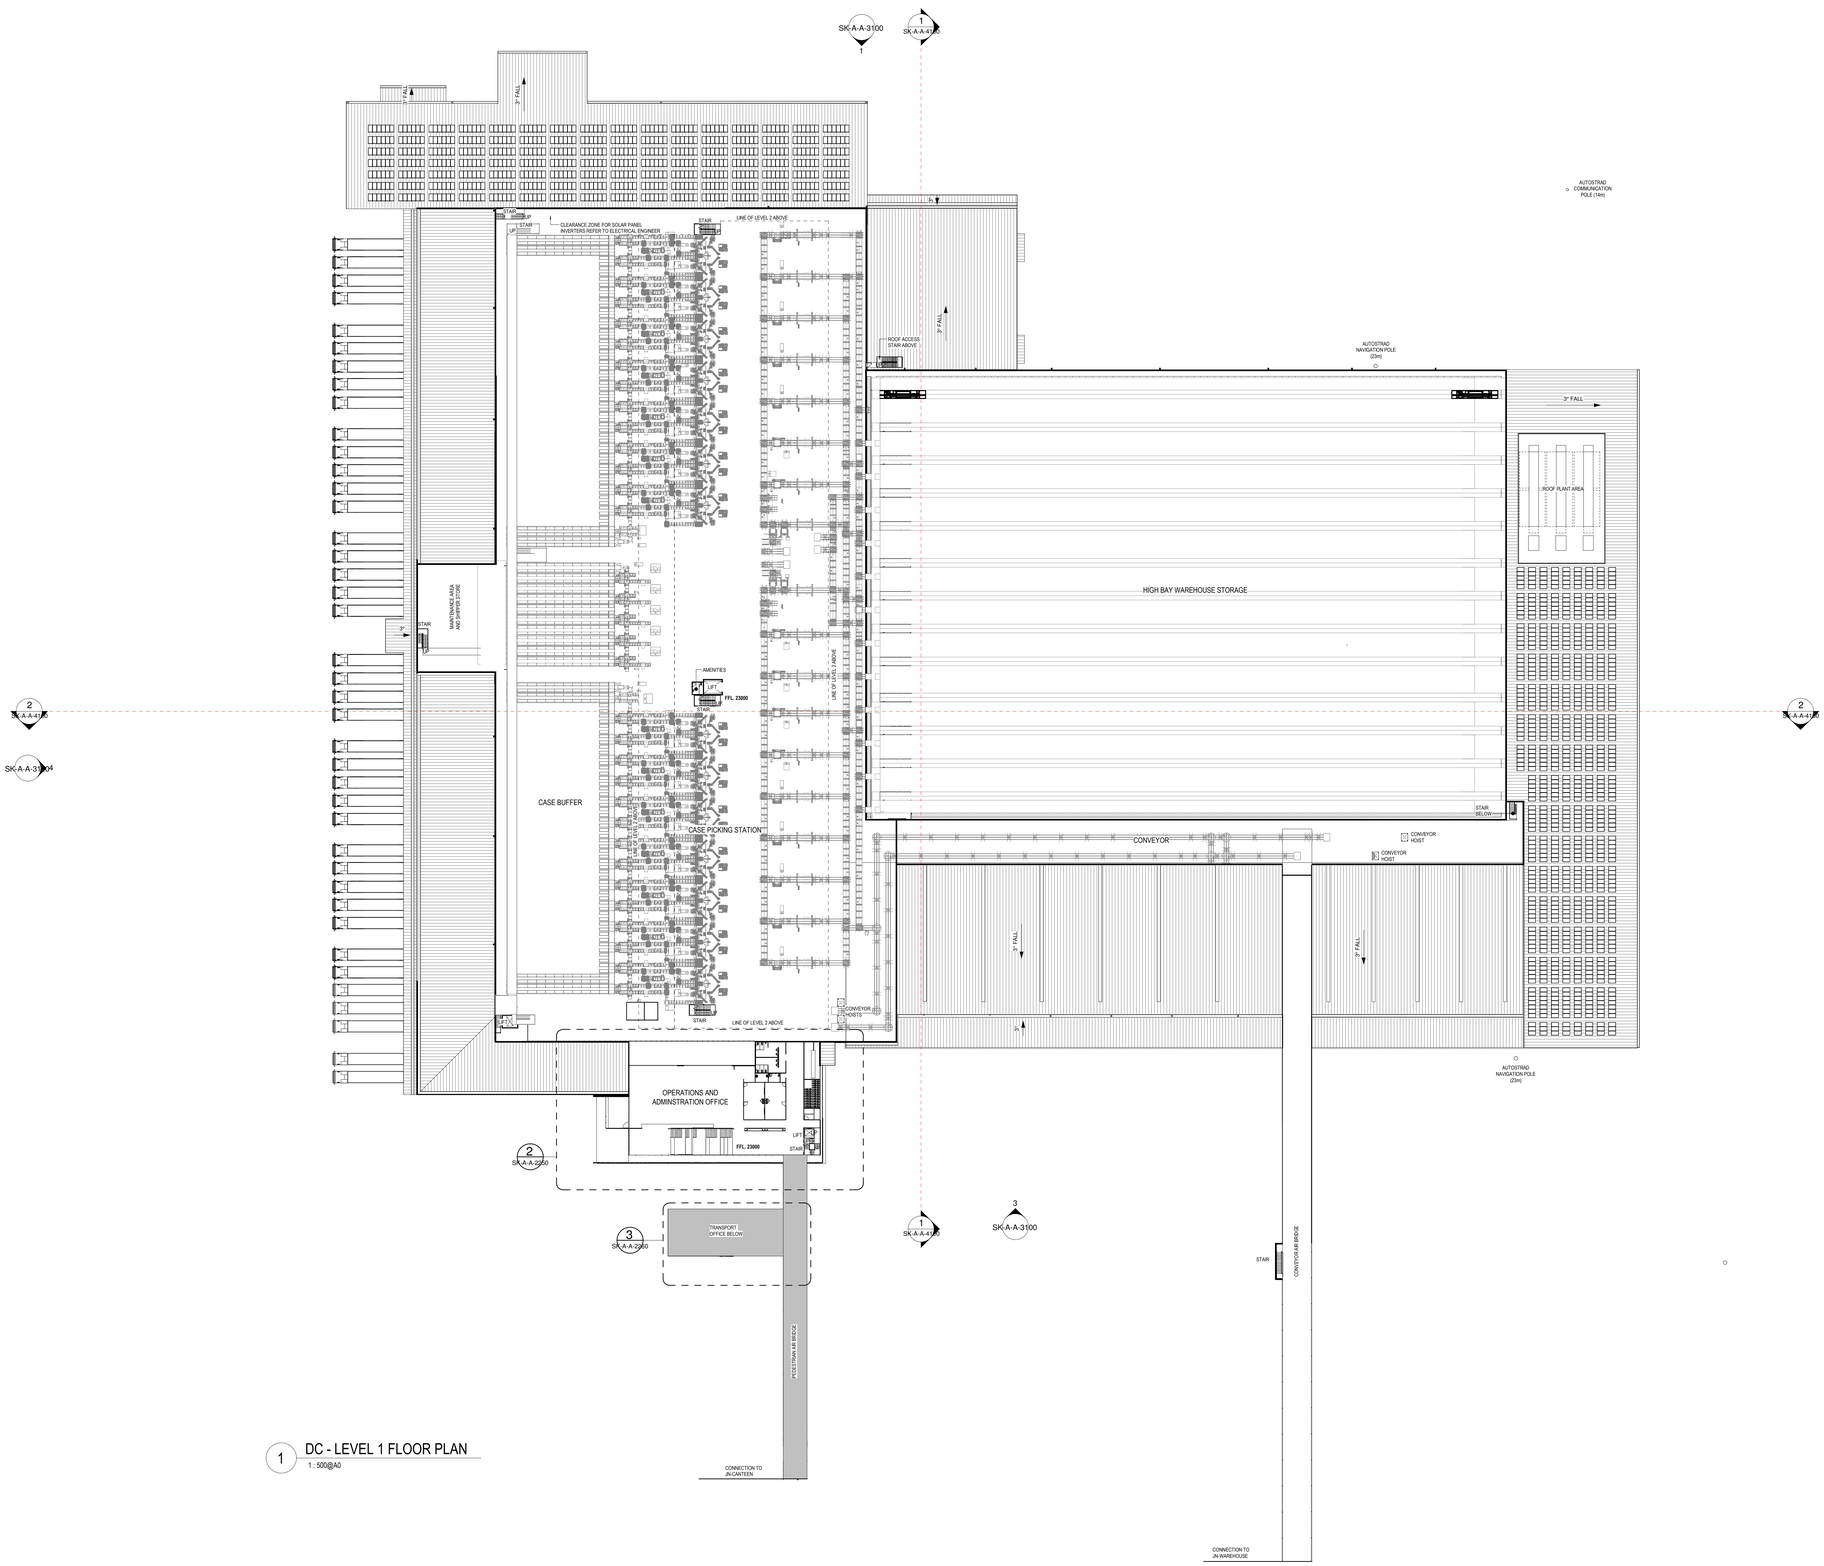

1 DC - LEVEL 1 FLOOR PLAN

1 : 500@A0

LEGEND	
AFL	ABOVE FLOOR LEVEL
AHD	AUSTRALIAN HEIGHT DATUM
COL	COLUMN
CS	CLEANER'S SINK
DP	DOWNPIPE
EWS	EYE WASH STATION
FCL	FINISHED CEILING LEVEL
FFL	FINISHED FLOOR LEVEL
GFL	GROUND FLOOR LEVEL
HD	HAND DRYER
HPA	HYRAULIC PALLET ALIGNER
PA	PERSONNEL ACCESS DOOR
RSD	ROLLER SHUTTER DOOR
RWT	RAINWATER TANK
SHWR	SHOWER
UR	URINAL
WB	WASH BASIN
WC	TOILET PAN
WC.ACC	ACCESSIBLE TOILET PANTO AS1428.1
WC.AMB	AMBULANT TOILET PAN AS1428.1

THIS DRAWING IS OWNED BY AND REMAINS THE PROPERTY OF BELL ARCHITECTURE. ALL RIGHTS RESERVED. REPRODUCTION OR USE OF THIS DRAWING WITHOUT THE PERMISSION OF THE ARCHITECT IS ILLEGAL. THE COPYRIGHT IN THIS DRAWING IS NOT TRANSFERRED TO THE CLIENT OR ANY OTHER PERSON EVEN ON THE FULL PAYMENT OF THE ARCHITECT'S FEES AND COMPLIANCE WITH THE TERMS AND CONDITIONS OF THE CLIENT/ARCHITECT AGREEMENT FOR THIS PROJECT. FIGURED DIMENSIONS SHALL BE USED. DO NOT SCALE. THE DRAWING. THE CONTRACTOR SHALL VERIFY ALL DIMENSIONS ON SITE PRIOR TO THE COMMENCEMENT OF WORK.

FOR APPROVAL

ISSUE	DATE	DESCRIPTION	ISSUED BY
J	24.11.20	ISSUED FOR APPROVAL	DSP
I	16.10.20	ISSUED FOR APPROVAL	BR
H	30.09.20	ISSUED FOR INFORMATION	BR
G	18.06.20	ISSUED FOR APPROVAL	GR
F	04.06.20	ISSUED FOR INFORMATION	MT
E	24.04.20	ISSUED FOR APPROVAL	GR
D	01.04.20	ISSUED FOR CLIENT APPROVAL	GR
C	17.02.20	ISSUED FOR INFORMATION	GR

380 300 /Woolworths Distribution Centre - Jervis Regional LR\JR-Woolworths 27111000 9:29:21 AM
DC-A-SA-DD.vwx

CLIENT
Woolworths Group
1 Woolworths Way Bella Vista NSW 2153
P 02 8885 0000

ARCHITECT
BELL Architecture
Matt Bell Nominated Architect NSW 9666. Suite 209, 25-29 Berry Street North Sydney NSW 2060. PO Box 1037 North Sydney NSW 2059. P 02 8904 1650

SHEET SERIES CODE - ARCHITECTURAL

0000-GENERAL	3100-ELEVATIONS
1000-SITE	3200-DOOR&WINDOW
2200-PLANS	4000-SECTIONS
2100-CONC. PROFILED PLAN	5000-DETAILS
2300-CEILING PLANS	6000-WET AREAS
2400-ROOF PLANS	7000-JOINERY
2500-FFE & FINISHES	9000-GENERAL NOTES

BUILDING CODES

00-0000 INDEX & NOTES
0 - SITE WORKS
A - DC WAREHOUSE INC. ADMIN. & OPERATION OFFICE
B - AIRBRIDGE
C - TRANSPORT OFFICE
D - DRIVER AMENITIES
E - MAINTENANCE AREA
F - FIRE TANK AND PUMP HOUSE
G - GATEHOUSE
H - TRUCK WASH & TRUCK MAINTENANCE

KEY PLAN

ORIENTATION
TRUE NORTH


JOB TITLE
WOOLWORTHS DC PROPOSED JR, MOOREBANK AVE, MOOREBANK, NSW

SCALE BAR 0m 10m 20m 30m 40m 50m

DRAWING TITLE
DC - LEVEL 1 PROPOSED FLOOR PLAN

JOB NO	DRAWING SCALE @ A0	DRAWN BY	CHK BY	DRAWING NO	STATUS	REVISION
BAS190054	As indicated	MT	DOD	JR-SK-A-A-2210	P	J

LEGEND	
AFL	ABOVE FLOOR LEVEL
AHD	AUSTRALIAN HEIGHT DATUM
COL	COLUMN
CS	CLEANER'S SINK
DP	DOWNPIPE
EWS	EYE WASH STATION
FCL	FINISHED CEILING LEVEL
FFL	FINISHED FLOOR LEVEL
GFL	GROUND FLOOR LEVEL
HD	HAND DRYER
HPA	HYRAULIC PALLET ALIGNER
PA	PERSONNEL ACCESS DOOR
RSD	ROLLER SHUTTER DOOR
RWT	RAINWATER TANK
SHWR	SHOWER
UR	URINAL
WB	WASH BASIN
WC	TOILET PAN
WC.ACC	ACCESSIBLE TOILET PANTO AS1428.1
WC.AMB	AMBULANT TOILET PAN AS1428.1

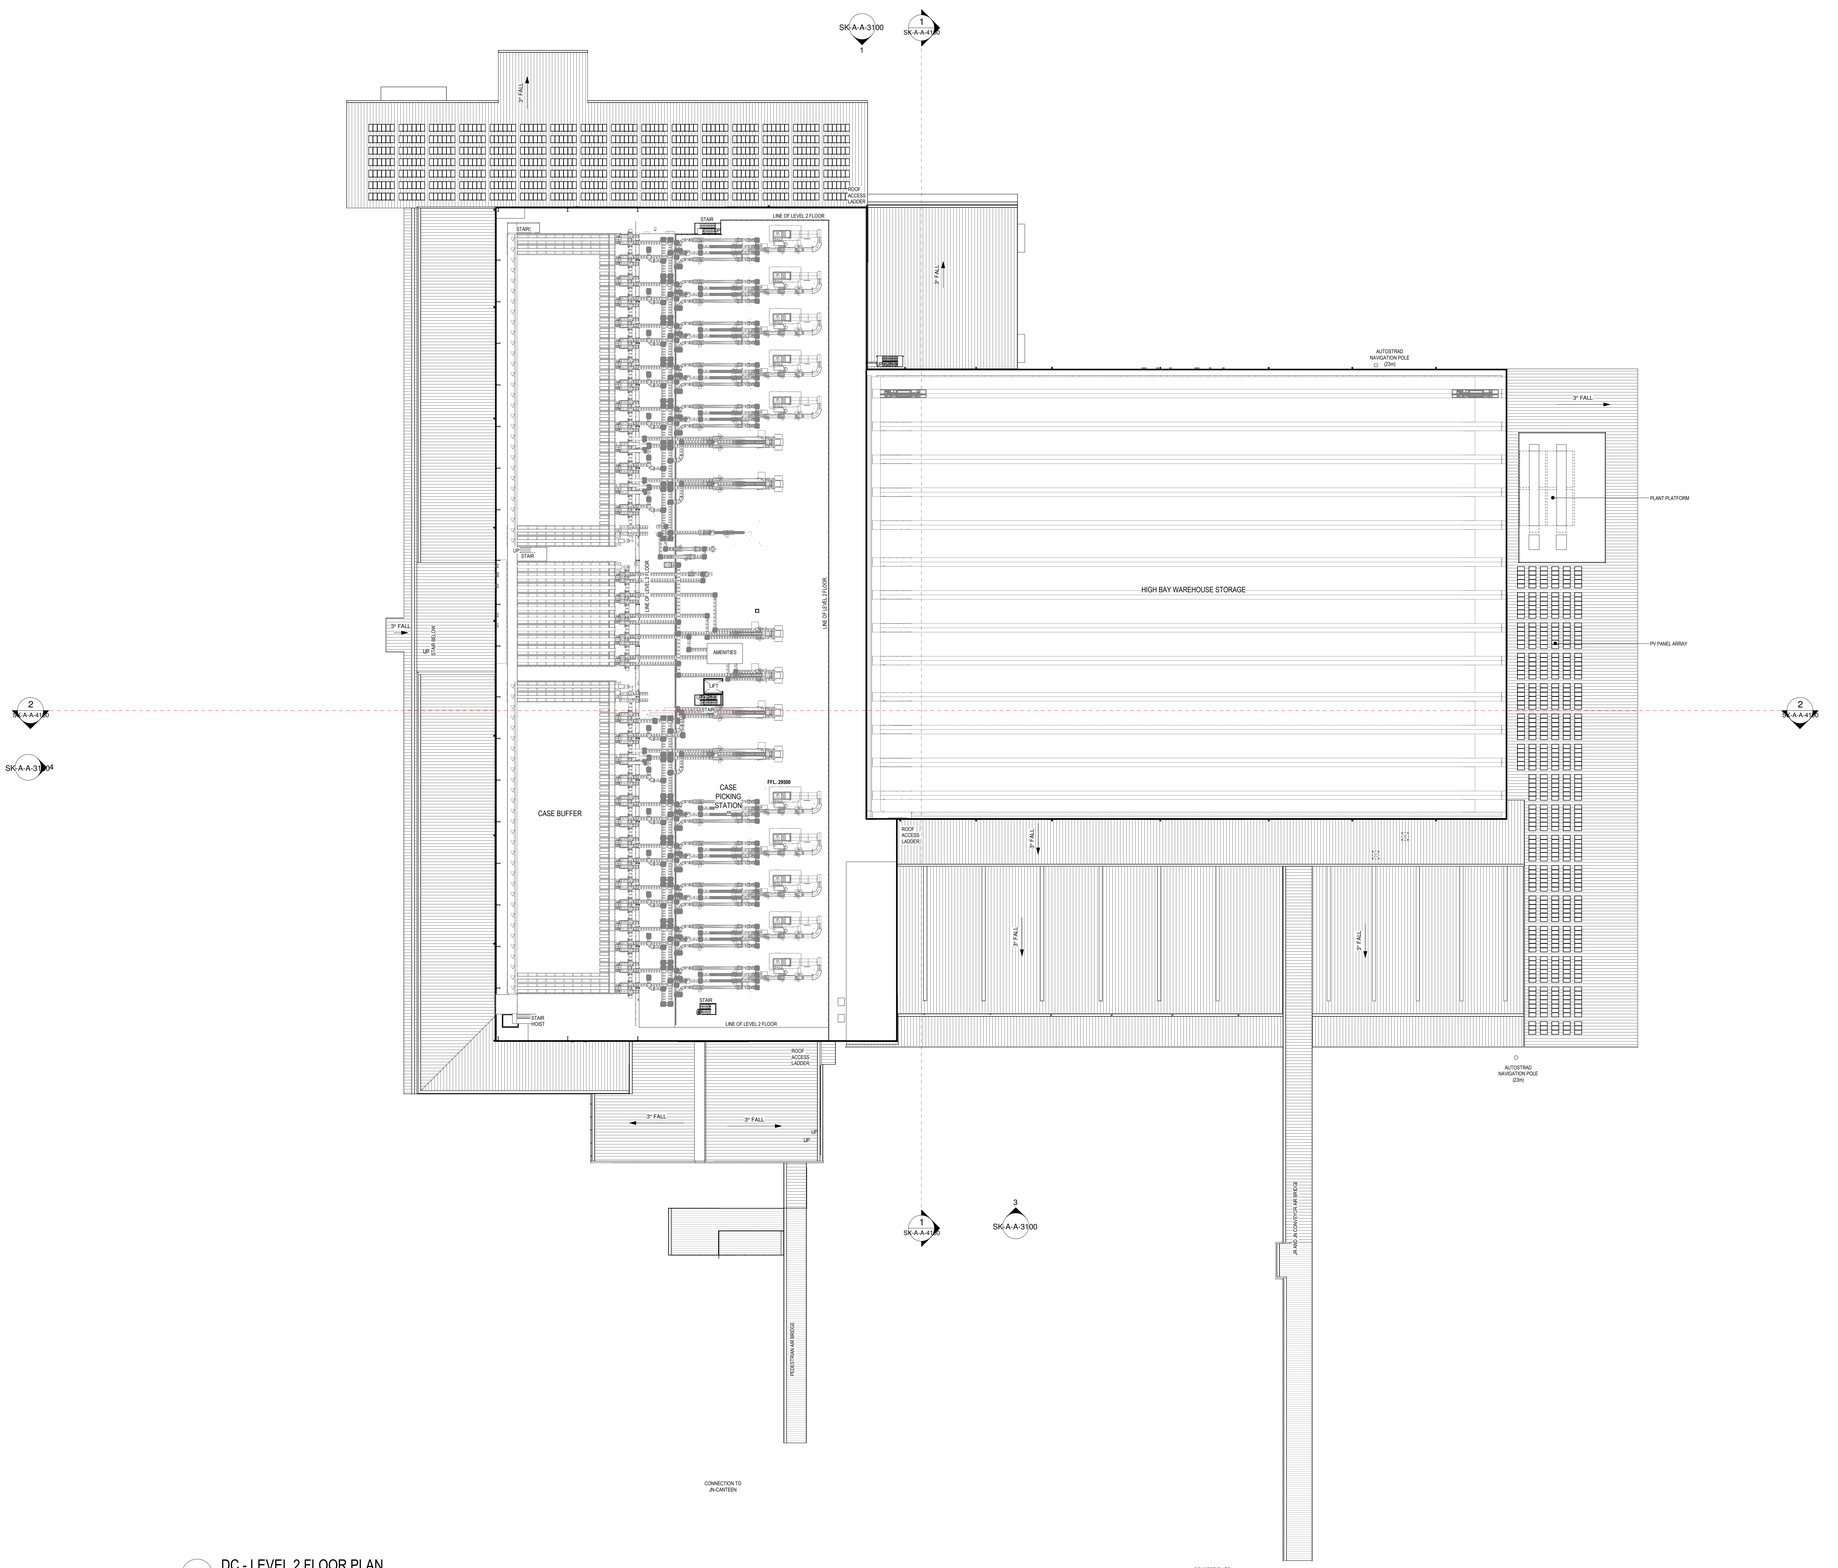

1 DC - LEVEL 2 FLOOR PLAN

1 : 500@A0

FOR APPROVAL

ISSUE	DATE	DESCRIPTION	ISSUED BY
J	24.11.20	ISSUED FOR APPROVAL	DSP
I	16.10.20	ISSUED FOR APPROVAL	BR
H	30.09.20	ISSUED FOR INFORMATION	BR
G	18.06.20	ISSUED FOR APPROVAL	GR
F	04.06.20	ISSUED FOR INFORMATION	MT
E	24.04.20	ISSUED FOR APPROVAL	GR
D	01.04.20	ISSUED FOR CLIENT APPROVAL	GR
C	17.02.20	ISSUED FOR INFORMATION	GR

THIS DRAWING IS OWNED BY AND REMAINS THE PROPERTY OF BELL ARCHITECTURE. ALL RIGHTS RESERVED © REPRODUCTION OR USE OF THIS DRAWING WITHOUT THE PERMISSION OF THE ARCHITECT IS ILLEGAL. THE COPYRIGHT IN THIS DRAWING IS NOT TRANSFERRED TO THE CLIENT OR ANY OTHER PERSON EVEN ON THE FULL PAYMENT OF THE ARCHITECTS FEES AND COMPLIANCE WITH THE TERMS AND CONDITIONS OF THE CLIENT/ARCHITECT AGREEMENT FOR THIS PROJECT. FIGURED DIMENSIONS SHALL BE USED. DO NOT SCALE. THE DRAWING. THE CONTRACTOR SHALL VERIFY ALL DIMENSIONS ON SITE PRIOR TO THE COMMENCEMENT OF WORK.

CLIENT
Woolworths Group
1 Woolworths Way Bella Vista NSW 2153
P 02 8885 0000

ARCHITECT
BELL Architecture
Matt Bell Nominated Architect NSW 9666. Suite 209, 25-29 Berry Street North Sydney NSW 2060. PO Box 1037 North Sydney NSW 2059. P 02 8904 1650

SHEET SERIES CODE - ARCHITECTURAL

0000-GENERAL	3100-ELEVATIONS
1000-SITE	3200-DOOR&WINDOW
2200-PLANS	4000-SECTIONS
2100-CONC. PROFILED PLAN	5000-DETAILS
2300-CEILING PLANS	6000-WET AREAS
2400-ROOF PLANS	7000-JOINERY
2500-FFE & FINISHES	9000-GENERAL NOTES

BUILDING CODES

00-0000 INDEX & NOTES
0 - SITE WORKS
A - DC WAREHOUSE INC. ADMIN. & OPERATION OFFICE
B - AIRBRIDGE
C - TRANSPORT OFFICE
D - DRIVER AMENITIES
E - FIRE TANK & PUMP HOUSE
F - FIRE TANK & PUMP HOUSE
G - GATEHOUSE
H - TRUCK WASH & TRUCK MAINTENANCE

KEY PLAN

ORIENTATION

TRUE NORTH


JOB TITLE
WOOLWORTHS DC PROPOSED JR, MOOREBANK AVE, MOOREBANK, NSW

SCALE BAR 0m 10m 20m 30m 40m 50m

DRAWING TITLE
DC - LEVEL 2 PROPOSED FLOOR PLAN

JOB NO	DRAWING SCALE @ A0	DRAWN BY	CHK BY	DRAWING NO	STATUS	REVISION
BAS190054	As indicated	MT	DOD	JR-SK-A-A-2220	P	J

J:\BAS Projects\BAS190054 - Jervis Regional LP\JR-Woolworths 2111\000 SKETCH\JR-Woolworths Distribution Centre - Jervis Regional LP\DC-A-SA-DD.rvt
27/11/2020 9:34:03 AM

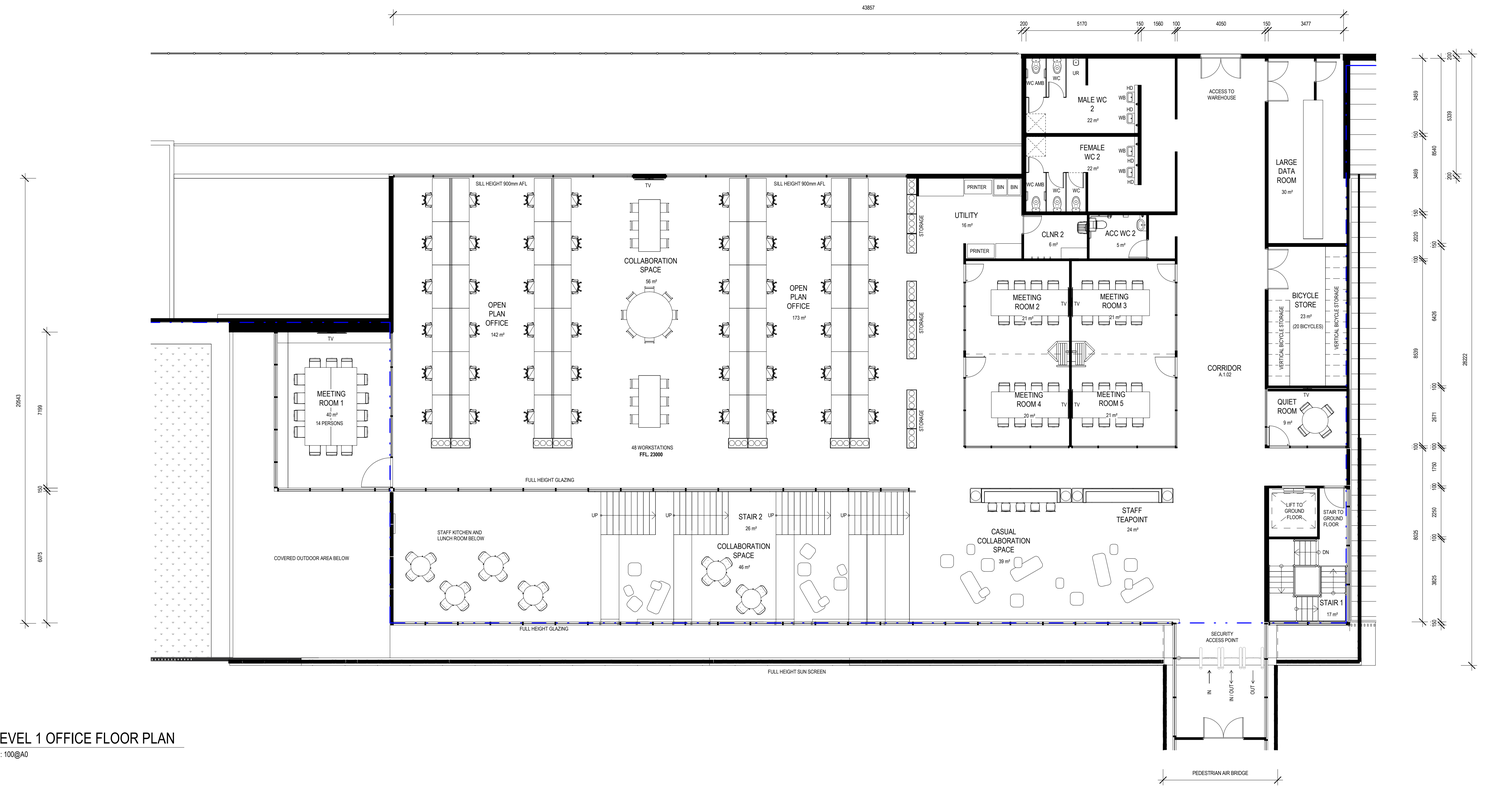

LEGEND - DRAWING

CODE	DESCRIPTION
SHR1	SHOWER TYPE
UR1	URINAL
WC1	TOILET SUITE
WC.AMB1	TOILET SUITE, AMBULANT COMPLIANT WITH AS1428.1*

2 LEVEL 1 OFFICE FLOOR PLAN
1 : 100@A0

1 GROUND LEVEL OFFICE FLOOR PLAN
1 : 100@A0

FOR APPROVAL

ISSUE	DATE	DESCRIPTION	ISSUED BY
L	24.11.20	ISSUED FOR APPROVAL	DSP
K	18.11.20	ISSUED FOR REVIEW	JD
J	13.11.20	ISSUED FOR REVIEW	LM
I	11.11.20	ISSUED FOR REVIEW	LM
H	16.10.20	ISSUED FOR APPROVAL	BR
G	30.09.20	ISSUED FOR INFORMATION	BR
F	15.06.20	ISSUED FOR APPROVAL	GR
E	04.06.20	ISSUED FOR INFORMATION	MT

THIS DRAWING IS OWNED BY AND REMAINS THE PROPERTY OF BELL ARCHITECTURE. ALL RIGHTS RESERVED. REPRODUCTION OR EDE OF THIS DRAWING WITHOUT THE PERMISSION OF THE ARCHITECT IS ILLEGAL. THE CLIENT IS LICENSED TO USE THIS DRAWING FOR THE WORKS SPECIFIC TO THIS SITE, SUBJECT TO THE FULL PAYMENT OF THE ARCHITECT'S FEES AND COMPLIANCE WITH THE TERMS AND CONDITIONS OF THE CLIENT/ARCHITECT AGREEMENT FOR THIS PROJECT. FIGURED DIMENSIONS SHALL BE USED. DO NOT SCALE OF DRAWING. THE CONTRACTOR SHALL VERIFY ALL DIMENSIONS ON SITE PRIOR TO THE COMMENCEMENT OF WORK.

080 860 Woolworths Distribution Centre - Jerua Regional LR\JR-Woolworths 27/11/2020 2:35:57 PM
DC-A-BA-D2.vwx

CLIENT
Woolworths Group
1 Woolworths Way Bella Vista NSW 2153
P 02 8885 0000

ARCHITECT
BELL Architecture
Matt Bell Nominated Architect NSW 9666. Suite 209, 25-29 Berry Street North Sydney NSW 2060. PO Box 1037 North Sydney NSW 2059. P 02 8904 1650

SHEET SERIES CODE - ARCHITECTURAL

0000-GENERAL
1000-SITE
2000-PLANS
2100-CONC. PROFILED PLAN
2300-CEILING PLANS
2400-ROOF PLANS
2500-FFE & FINISHES
3100-ELEVATIONS
3200-SIGNS/WINDOW
4000-SECTIONS
5000-DETAILS
6000-WET AREAS
7000-JOINERY
9000-GENERAL NOTES

BUILDING CODES

00-0000 INDEX & NOTES
B - SITE WORKS
A - DC1 WAREHOUSE INC. ADMIN. & OPERATION OFFICE
B - AMBIENCE
C - TRANSPORT OFFICE
D - DRIVER AMENITIES
E - ENERGY COMPLEX
F - FIRE TANK AND PUMP HOUSE
G - GATEHOUSE
H - TRUCK WASH & TRUCK MAINTENANCE

KEY PLAN


ORIENTATION
TRUE NORTH

JOB TITLE
WOOLWORTHS DC PROPOSED JR, MOOREBANK AVE, MOOREBANK, NSW

SCALE BAR 0m 2m 4m 6m 8m 10m

DRAWING TITLE
OPERATIONS & ADMINISTRATION OFFICE FLOOR PLANS

JOB NO	DRAWING SCALE @ A0	DRAWN BY	CHK BY	DRAWING NO	STATUS	REVISION
BAS190054	1 : 100	GR	DO'D	JR-SK-A-A-2250	P	L

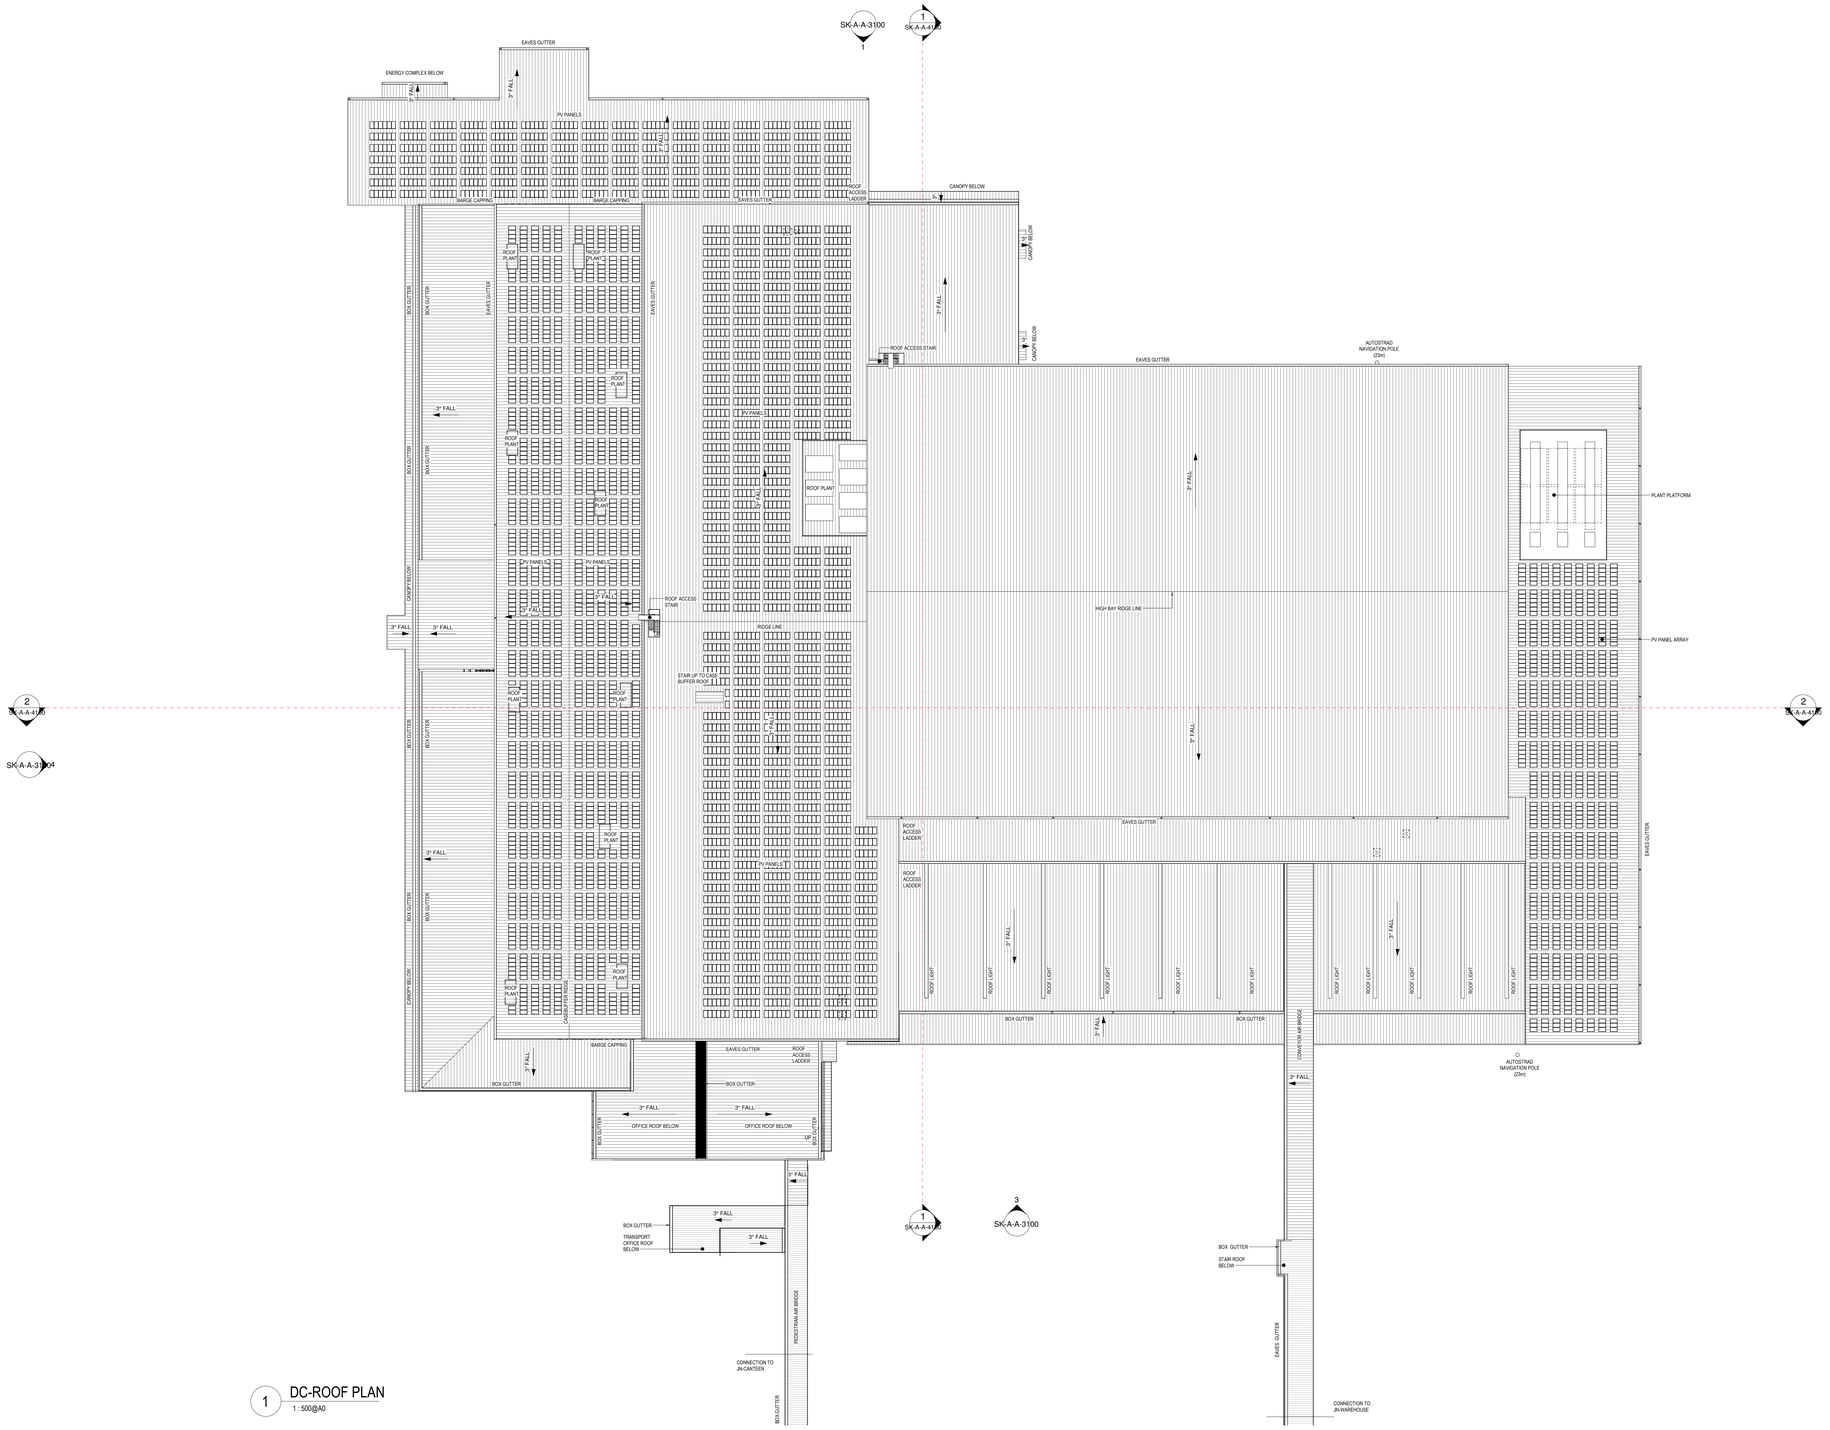

1 DC-ROOF PLAN
1 : 500@A0

THIS DRAWING IS OWNED BY AND REMAINS THE PROPERTY OF BELL ARCHITECTURE. ALL RIGHTS RESERVED. REPRODUCTION OR USE OF THIS DRAWING WITHOUT THE PERMISSION OF THE ARCHITECT IS ILLEGAL. THE CLIENT IS LICENSED TO USE THIS DRAWING FOR THE WORKS SPECIFIC TO THIS SITE, SUBJECT TO THE FULL PAYMENT OF THE ARCHITECT'S FEES AND COMPLIANCE WITH THE TERMS AND CONDITIONS OF THE CONSULTANCY AGREEMENT. DO NOT SCALE FROM THIS DRAWING. WORK ONLY TO FIGURED SIZE. THE DRAWING THE CONTRACTOR SHALL VERIFY ALL DIMENSIONS ON SITE PRIOR TO THE COMMENCEMENT OF WORK.

FOR APPROVAL

ISSUE	DATE	DESCRIPTION	ISSUED BY
H	24.11.20	ISSUED FOR APPROVAL	DSP
G	30.09.20	ISSUED FOR INFORMATION	BR
F	19.06.20	ISSUED FOR APPROVAL	GR
E	04.06.20	ISSUED FOR INFORMATION	MT
D	24.04.20	ISSUED FOR APPROVAL	GR
C	01.04.20	ISSUED FOR CLIENT APPROVAL	GR
B	17.02.20	ISSUED FOR INFORMATION	GR
A	17.01.20	ISSUED FOR INFORMATION	GR

CLIENT
Woolworths Group
1 Woolworths Way Bella Vista NSW 2153
P. 02 8885 0000

ARCHITECT
BELL Architecture
Matt Bell Nominated Architect NSW 9666. Suite 209, 25-29 Berry Street North Sydney NSW 2060. PO Box 1037 North Sydney NSW 2059. P. 02 8904 1650

SHEET SERIES CODE - ARCHITECTURAL

0000-GENERAL	3100-ELEVATIONS
1000-SITE	3200-DOOR&WINDOW
2200-PLANS	4000-SECTIONS
2100-CONC. PROFILED PLAN	5000-DETAILS
2300-CEILING PLANS	6000-WET AREAS
2400-ROOF PLANS	7000-JOINERY
2500-FFE & FINISHES	9000-GENERAL NOTES

BUILDING CODES

00-0000 INDEX & NOTES
0 - SITE WORKS
A - DC-WAREHOUSE INC. ADMIN. & OPERATION OFFICE
B - AIRBRIDGE
C - TRANSPORT OFFICE
D - DRIVER AMENITIES
E - ENERGY COMPLEX
F - FIRE TANK AND PUMP HOUSE
G - GATEHOUSE
H - TRUCK WASH & TRUCK MAINTENANCE

KEY PLAN


ORIENTATION
TRUE NORTH

JOB TITLE
WOOLWORTHS DC PROPOSED JR, MOOREBANK AVE, MOOREBANK, NSW

SCALE BAR 0m 10m 20m 30m 40m 50m


DRAWING TITLE
DC - ROOF PLAN

JOB NO	DRAWING SCALE @ A0	DRAWN BY	CHK BY	DRAWING NO	STATUS	REVISION
BAS190054	1 : 500	MT	DOD	JR-SK-A-A-2300	P	H

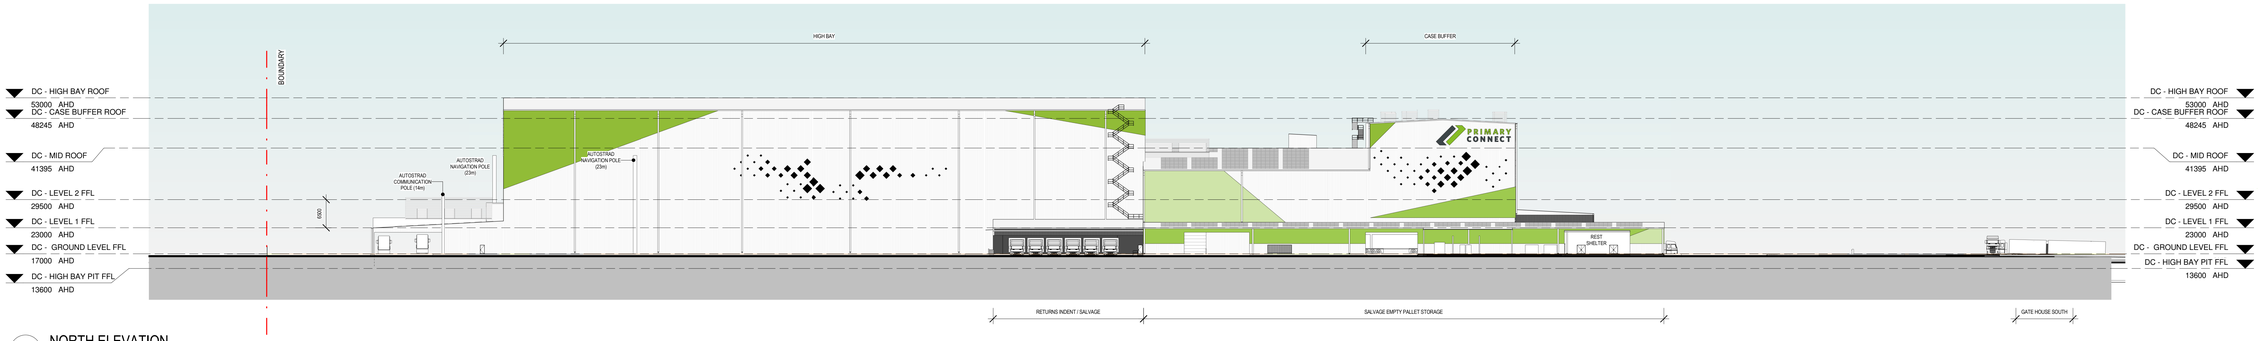


1 NORTH ELEVATION

1 : 500@A0

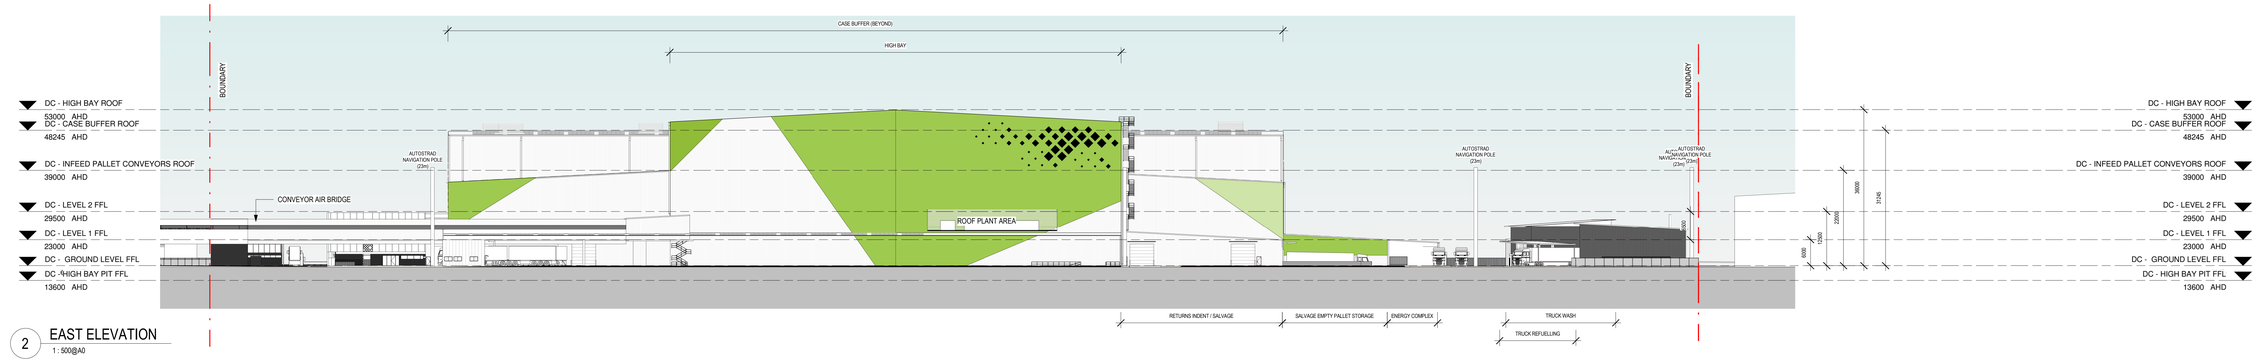


2 EAST ELEVATION

1 : 500@A0

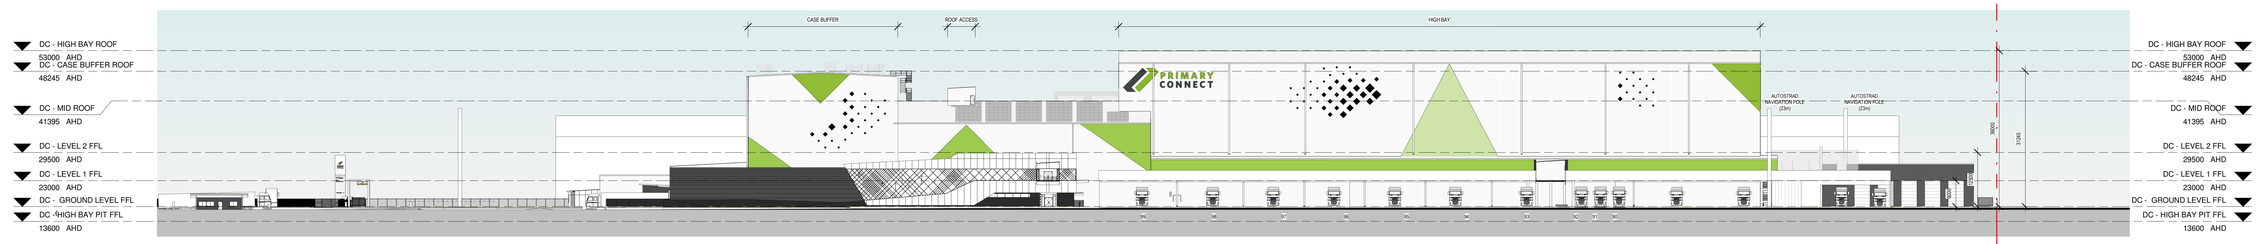

3 SOUTH ELEVATION

1 : 500@A0

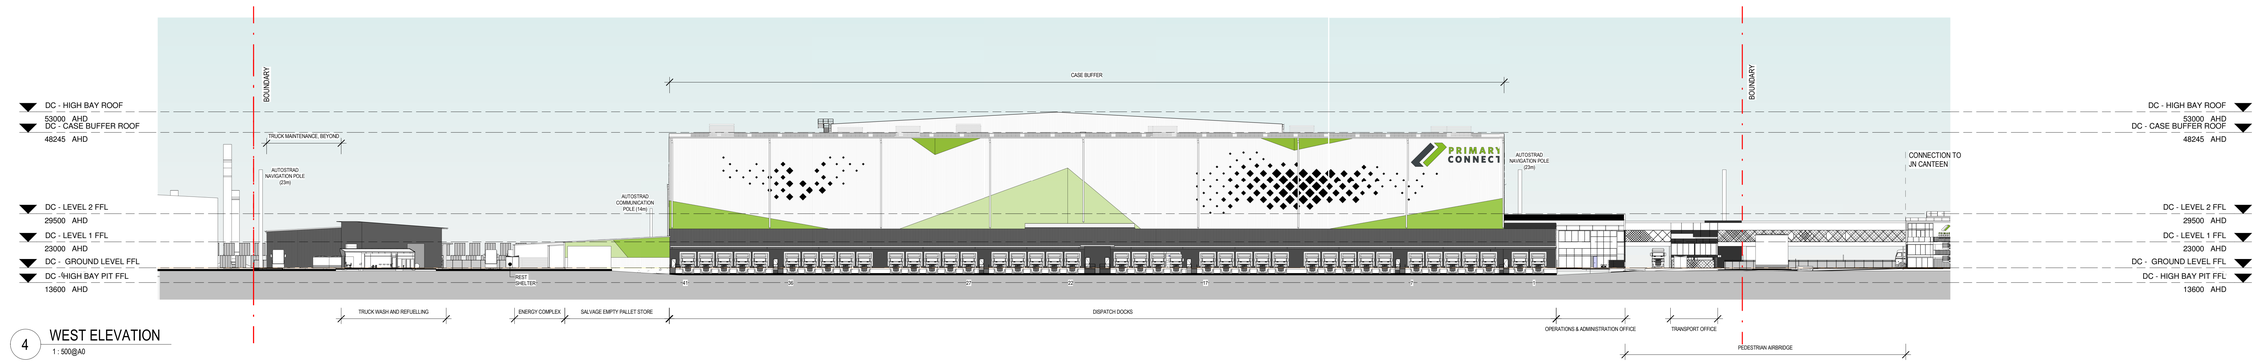

4 WEST ELEVATION

1 : 500@A0

LEVEL LEGEND

AHD	AUSTRALIAN HEIGHT DATUM
GFL	GROUND FLOOR LEVEL
FFL	FINISHED FLOOR LEVEL
FCL	FINISHED CEILING LEVEL
AFL	ABOVE FLOOR LEVEL

COLOURS AND FINISHES SCHEDULE

- PROFILED METAL ROOF SHEET, COLORBOND ULTRA WHITE/HAVEN
- RAINWATER GOODS, COLORBOND WINDSPRAY
- FOLDED METAL FLASHINGS AND CAPPINGS, COLORBOND SURFMIST
- PROFILED METAL WALL SHEET, LIGHT GREEN
- PROFILED METAL WALL SHEET, MID GREEN
- PROFILED METAL WALL SHEET, MID GREEN
- PROFILED METAL WALL SHEET, COLORBOND SURFMIST
- PROFILED METAL WALL SHEET, COLORBOND WINDSPRAY
- PREPAINTED METAL WALL SHEET, WHITE
- PROFILED METAL WALL SHEET, COLORBOND MONUMENT
- PRECAST CONCRETE PANEL, COLOUR PIGMENT DARK GREY
- PRECAST CONCRETE PANEL, COLOR OFF FORM GREY
- ROLLER SHUTTERS AND PA DOORS, COLORBOND SHALE GREY
- SOFFIT LINING, TIMBER LOOK ALUMINUM PANELS
- STAINLESS STEEL
- WINDOW AND DOOR FRAMES., POWDERCOAT BLACK
- COLUMN PAINTED FINISH DULUX COLORBOND SURFMIST C1
- LOUVRE PANELS, COLORBOND SURFMIST
- LOUVRE PANELS, COLORBOND WINDSPRAY
- PALISADE FENCE, POWDERCOAT BLACK
- CHAIN MESH FENCE PVC COATED, WITH POWDERCOATED POSTS COLOR BLACK
- PERFORATED MESH SCREEN POWDERCOAT BLACK

THIS DRAWING IS OWNED BY AND REMAINS THE PROPERTY OF BELL ARCHITECTURE. ALL RIGHTS RESERVED. REPRODUCTION OR USE OF THIS DRAWING WITHOUT THE PERMISSION OF THE ARCHITECT IS ILLEGAL. THE CLIENT IS LICENSED TO USE THIS DRAWING FOR THE WORKS SPECIFIC TO THIS SITE, SUBJECT TO THE FULL TERMS OF THE CONTRACT BETWEEN THE CLIENT AND THE ARCHITECT. THE CONTRACT IS THE CLIENT/ARCHITECT AGREEMENT FOR THIS PROJECT. FIGURED DIMENSIONS SHALL BE USED. DO NOT SCALE THE DRAWING. THE CONTRACTOR SHALL VERIFY ALL DIMENSIONS ON SITE PRIOR TO THE COMMENCEMENT OF WORK.

FOR APPROVAL

ISSUE	DATE	DESCRIPTION	ISSUED BY
K	24.11.20	ISSUED FOR APPROVAL	DSP
J	16.10.20	ISSUED FOR APPROVAL	BR
I	30.09.20	ISSUED FOR INFORMATION	BR
H	19.06.20	ISSUED FOR APPROVAL	GR
G	04.06.20	ISSUED FOR INFORMATION	MT
F	22.05.20	ISSUED FOR INFORMATION	MT
E	24.04.20	ISSUED FOR APPROVAL	GR
D	01.04.20	ISSUED FOR CLIENT APPROVAL	GR

SBE 260 Woolworths Distribution Centre - Jarus Regional LRG,IR Woolworths
DC-A-BA-DD.vwx
26/11/2020 10:31:37 AM

CLIENT
Woolworths Group
1 Woolworths Way Bella Vista NSW 2153
P 02 8885 0000

ARCHITECT
BELL Architecture
Matt Bell Nominated Architect NSW 9666. Suite 209, 25-29 Berry Street North Sydney NSW 2060. PO Box 1037 North Sydney NSW 2059. P 02 8904 1650

Woolworths
BELL


SHEET SERIES CODE - ARCHITECTURAL

0000-GENERAL	3100-ELEVATIONS
1000-SITE	3200-DOOR&WINDOW
2200-PLANS	4000-SECTIONS
2100-CONC. PROFILED PLAN	5000-DETAILS
2300-CEILING PLANS	6000-WET AREAS
2400-ROOF PLANS	7000-JOINERY
2500-FFE & FINISHES	9000-GENERAL NOTES

BUILDING CODES

00-0000 INDEX & NOTES
0 - SITE WORKS
A - DC WAREHOUSE INC. ADMIN. & OPERATION OFFICE
B - AIRBRIDGE
C - TRANSPORT OFFICE
D - DRIVER AMENITIES
E - ENERGY COMPLEX
F - FIRE TANK AND PUMP HOUSE
G - GATEHOUSE
H - TRUCK WASH & TRUCK MAINTENANCE

KEY PLAN

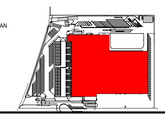

ORIENTATION

TRUE NORTH

JOB TITLE
WOOLWORTHS DC PROPOSED JR, MOOREBANK AVE, MOOREBANK, NSW


SCALE BAR 0m 10m 20m 30m 40m 50m

DRAWING TITLE
EXTERNAL ELEVATIONS


JOB NO	DRAWING SCALE @ A0	DRAWN BY	CHK BY	DRAWING NO	STATUS	REVISION
BAS190054	As indicated	MT	DOD	JR-SK-A-A-3100	P	K

LEVEL LEGEND

AHD	AUSTRALIAN HEIGHT DATUM
GFL	GROUND FLOOR LEVEL
FFL	FINISHED FLOOR LEVEL
FCL	FINISHED CEILING LEVEL
AFL	ABOVE FLOOR LEVEL

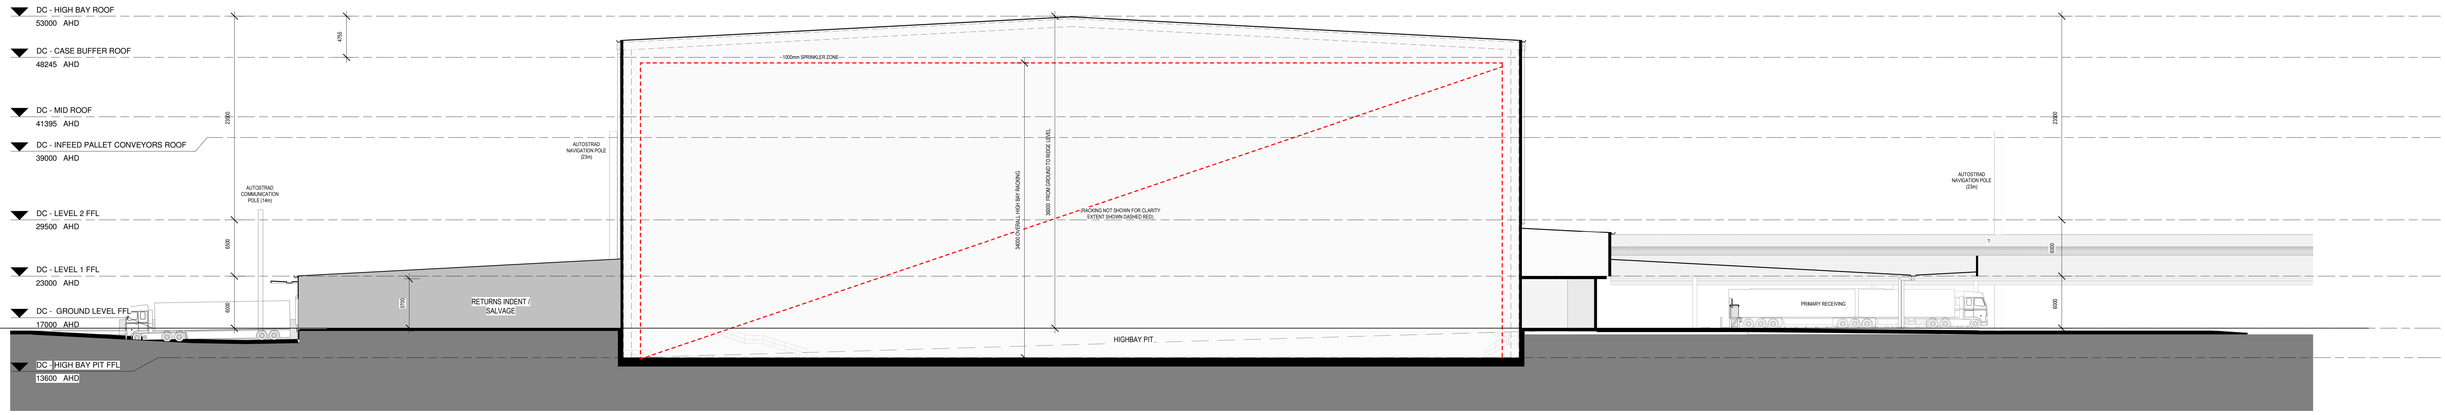

1 SECTION 1
1 : 250@A0

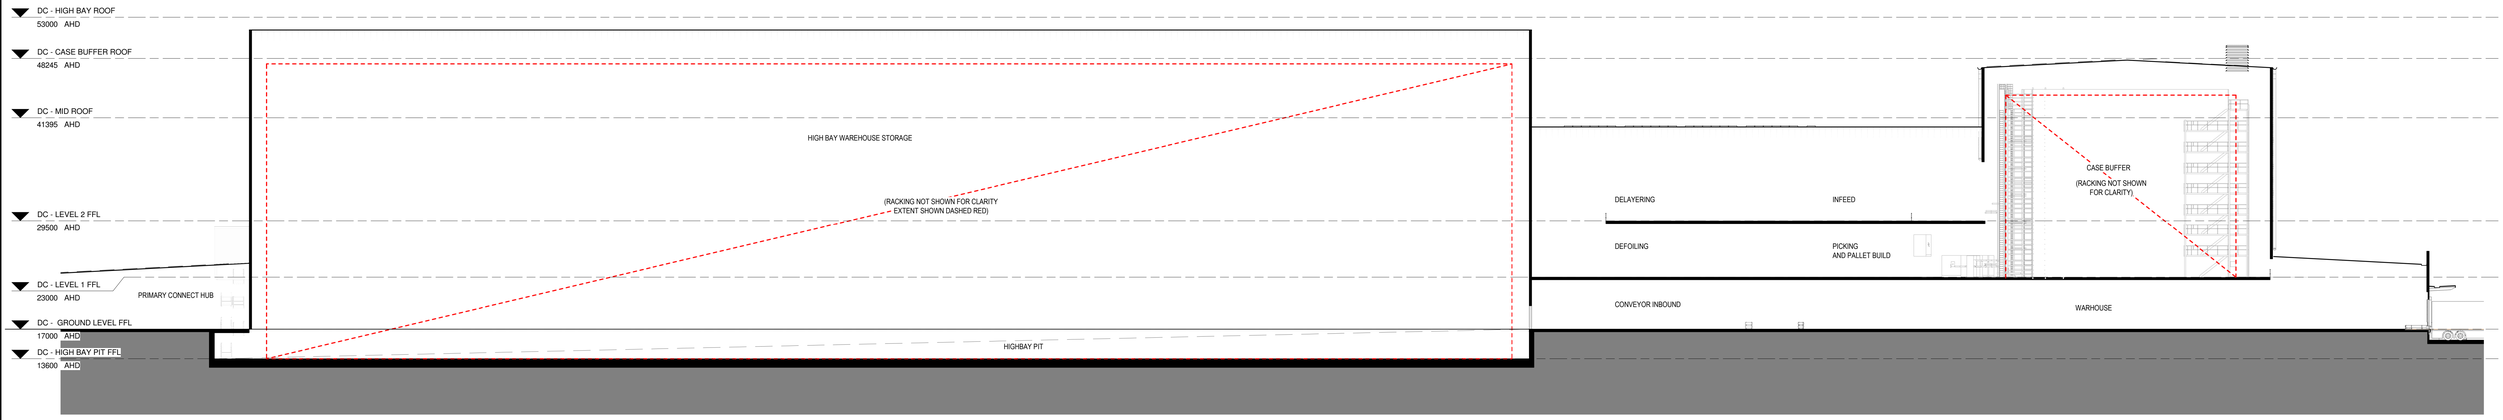

2 SECTION 2
1 : 250@A0

THIS DRAWING IS OWNED BY AND REMAINS THE PROPERTY OF BELL ARCHITECTURE. ALL RIGHTS RESERVED. REPRODUCTION OR USE OF THIS DRAWING WITHOUT THE PERMISSION OF THE ARCHITECT IS ILLEGAL. THE CLIENT IS LICENSED TO USE THIS DRAWING FOR THE WORKS SPECIFIC TO THIS SITE, SUBJECT TO THE FULL TERMS OF THE CONTRACT BETWEEN THE CLIENT AND THE ARCHITECT. IN THE ABSENCE OF A CLIENT/ARCHITECT AGREEMENT FOR THIS PROJECT, FIGURED DIMENSIONS SHALL BE USED. DO NOT SCALE THE DRAWING. THE CONTRACTOR SHALL VERIFY ALL DIMENSIONS ON SITE PRIOR TO THE COMMENCEMENT OF WORK.

FOR APPROVAL

ISSUE	DATE	DESCRIPTION	ISSUED BY
J	24.11.20	ISSUED FOR APPROVAL	DSP
I	16.10.20	ISSUED FOR APPROVAL	BR
H	08.10.2020	ISSUED FOR INFORMATION	PS
G	30.09.20	ISSUED FOR INFORMATION	BR
F	19.06.20	ISSUED FOR APPROVAL	GR
E	04.06.20	ISSUED FOR INFORMATION	MT
D	24.04.20	ISSUED FOR APPROVAL	GR
C	01.04.20	ISSUED FOR CLIENT APPROVAL	GR

CLIENT
Woolworths Group
1 Woolworths Way Bella Vista NSW 2153
P 02 8885 0000

ARCHITECT
BELL Architecture
Matt Bell Nominated Architect NSW 9666. Suite 209, 25-29 Berry Street North Sydney NSW 2060. PO Box 1037 North Sydney NSW 2059. P 02 8904 1650


SHEET SERIES CODE - ARCHITECTURAL

0000-GENERAL
1000-SITE
2200-PLANS
2100-CONC. PROFILED PLAN
2300-CEILING PLANS
2400-ROOF PLANS
2500-FFE & FINISHES
3100-ELEVATIONS
3200-DOOR&WINDOW
4000-SECTIONS
5000-DETAILS
6000-WET AREAS
7000-JOINERY
9000-GENERAL NOTES

BUILDING CODES

00-0000 INDEX & NOTES
0 - SITE WORKS
A - DC WAREHOUSE INC. ADMIN. & OPERATION OFFICE
B - AIRBRIDGE
C - TRANSPORT OFFICE
D - DRIVER AMENITIES
E - ENERGY COMPLEX
F - FIRE TANK AND PUMP HOUSE
G - GATEHOUSE
H - TRUCK WASH & TRUCK MAINTENANCE

KEY PLAN

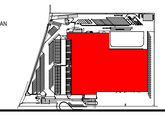

ORIENTATION
TRUE NORTH

JOB TITLE
WOOLWORTHS DC PROPOSED JR, MOOREBANK AVE, MOOREBANK, NSW


SCALE BAR 0m 10m 20m 30m 40m 50m

DRAWING TITLE
SECTIONS

JOB NO	DRAWING SCALE @ A0	DRAWN BY	CHK BY	DRAWING NO	STATUS	REVISION
BAS190054	As indicated	MT	DOD	JR-SK-A-A-4100	P	J


SBA 360 Woolworths Distribution Centre - Janus Regional LRUR Woolworths
29/11/2020 10:54:25 AM
DC-A-BA-DD.vwx

LEGEND	
AFL	ABOVE FLOOR LEVEL
AHD	AUSTRALIAN HEIGHT DATUM
COL	COLUMN
CS	CLEANER'S SINK
DP	DOWNPIPE
EWS	EYE WASH STATION
FCL	FINISHED CEILING LEVEL
FFL	FINISHED FLOOR LEVEL
GFL	GROUND FLOOR LEVEL
HD	HAND DRYER
HPA	HYRAULIC PALLET ALIGNER
PA	PERSONNEL ACCESS DOOR
RSD	ROLLER SHUTTER DOOR
RWT	RAINWATER TANK
SHWR	SHOWER
UR	URINAL
WB	WASH BASIN
WC	TOILET PAN
WC ACC	ACCESSIBLE TOILET PANTO AS1428.1
WC AMB	AMBULANT TOILET PAN AS1428.1

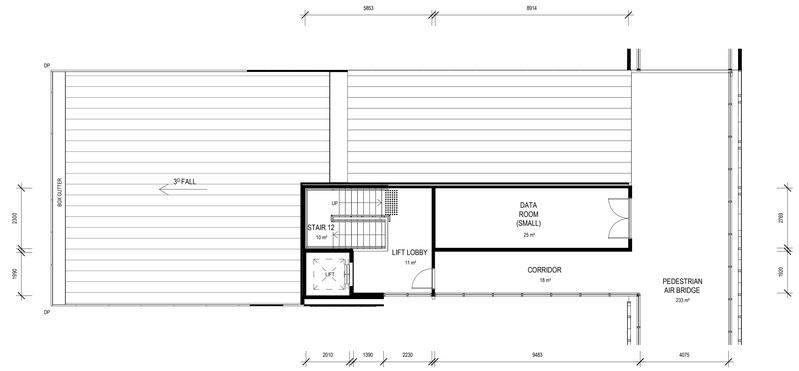


3 PEDESTRIAN AIRBRIDGE LEVEL - TRANSPORT OFFICE CONNECTION FLOOR PLAN

1 : 100@A0

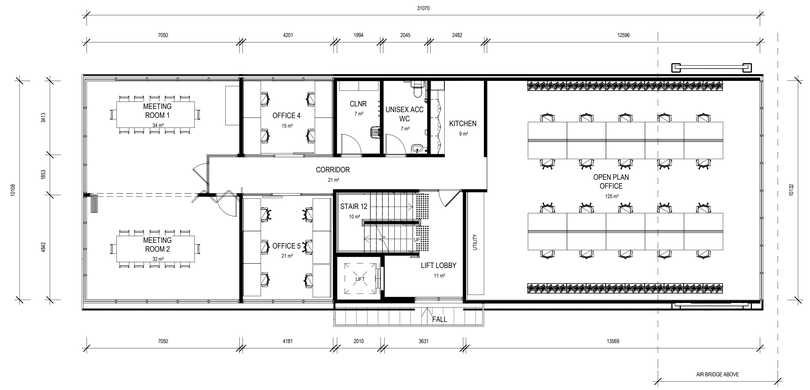

2 TRANSPORT OFFICE UPPER GROUND LEVEL FLOOR PLAN

1 : 100@A0

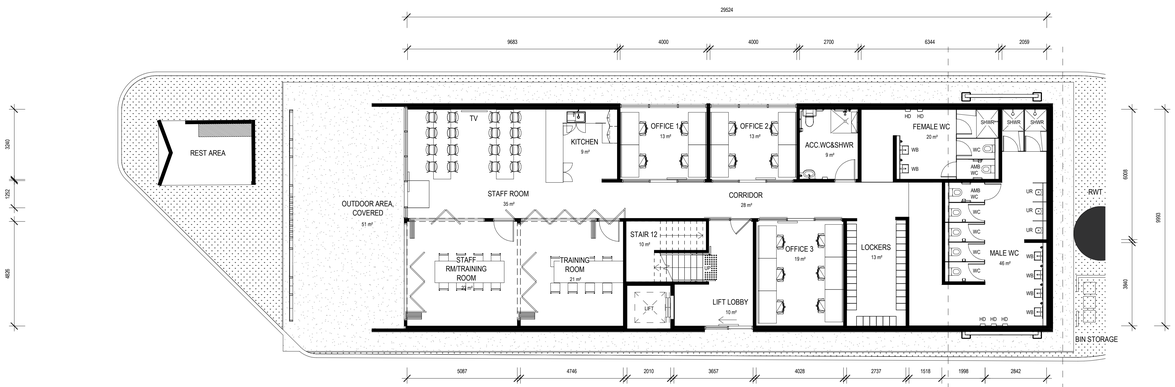

1 TRANSPORT OFFICE GROUND LEVEL FLOOR PLAN

1 : 100@A0

THIS DRAWING IS OWNED BY AND REMAINS THE PROPERTY OF BELL ARCHITECTURE. ALL RIGHTS RESERVED UNDER THE COPYRIGHT ACT. THIS DRAWING MUST NOT BE USED, REPRODUCED OR COPIED WHOLLY OR IN PART. THE CLIENT IS LICENSED TO USE THIS DRAWING FOR THE WORKS SPECIFIC TO THIS SITE, SUBJECT TO THE FULL PAYMENT OF THE ARCHITECT'S FEES AND COMPLIANCE WITH THE TERMS AND CONDITIONS OF THE CLIENT/ARCHITECT AGREEMENT FOR THIS PROJECT. FIGURED DIMENSIONS SHALL BE USED. DO NOT SCALE OF DRAWING. THE CONTRACTOR SHALL VERIFY ALL DIMENSIONS ON SITE PRIOR TO THE COMMENCEMENT OF WORK.

FOR APPROVAL

SM:360 Woolworths Distribution Centre - Jerus Regional LR\(R) Woolworths 27/11/2020 11:46:32 AM
RC_4.0.0.22.rvt

ISSUE	DATE	DESCRIPTION	ISSUED BY
M	24.11.20	ISSUED FOR APPROVAL	GSP
L	16.10.20	ISSUED FOR APPROVAL	BR
K	30.09.20	ISSUED FOR INFORMATION	BR
J	23.09.20	ISSUED FOR INFORMATION	BR
I	17.09.20	ISSUED FOR INFORMATION	BR
H	04.09.20	ISSUED FOR INFORMATION	MT
G	08.05.20	ISSUED FOR INFORMATION	MT
F	29.04.20	ISSUED FOR INFORMATION	MT

CLIENT
Woolworths Group
1 Woolworths Way Bella Vista NSW 2153
P: 02 8885 0000

ARCHITECT
BELL Architecture
Matt Bell Nominated Architect NSW 9666. Suite 209, 25-29 Berry Street North Sydney NSW 2060. PO Box 1037 North Sydney NSW 2059. P: 02 8904 1650

SHEET SERIES CODE - ARCHITECTURAL

0000-GENERAL	3100-ELEVATIONS
1000-SITE	3200-DOOR&WINDOW
2200-PLANS	4000-SECTIONS
2300-PLANS - PROFILED PLAN	5000-DETAILS
2350-CEILING PLANS	6000-WET AREAS
2400-ROOF PLANS	7000-JOINERY
2500-FFE & FINISHES	9000-GENERAL NOTES

BUILDING CODES

00-0000 INDEX & NOTES
0 - SITE WORKS
A - DC WAREHOUSE INC. ADMIN. & OPERATION OFFICE
B - GATEHOUSE
C - TRANSPORT OFFICE
D - DRIVER AMENITIES
E - ENERGY COMPLEX
F - FIRE TANK AND PUMP HOUSE
G - GATEHOUSE
H - TRUCK WASH & TRUCK MAINTENANCE

KEY PLAN

ORIENTATION
TRUE NORTH


JOB TITLE
WOOLWORTHS DC PROPOSED JR, MOOREBANK AVE, MOOREBANK, NSW

SCALE BAR 0m 2m 4m 6m 8m 10m

DRAWING TITLE
TRANSPORT OFFICE FLOOR PLANS


JOB NO	DRAWING SCALE @ A0	DRAWN BY	CHK BY	DRAWING NO	STATUS	REVISION
BAS190054	1 : 100	MT	DO'D	JR-SK-A-A-2260	P	M

LEGEND	
AFL	ABOVE FLOOR LEVEL
AHD	AUSTRALIAN HEIGHT DATUM
COL	COLUMN
CS	CLEANER'S SINK
DP	DOWNPIPE
EWS	EYE WASH STATION
FCL	FINISHED CEILING LEVEL
FFL	FINISHED FLOOR LEVEL
GFL	GROUND FLOOR LEVEL
HD	HAND DRYER
HPA	HYRAULIC PALLET ALIGNER
PA	PERSONNEL ACCESS DOOR
RSD	ROLLER SHUTTER DOOR
RWT	RAINWATER TANK
SHWR	SHOWER
UR	URINAL
WB	WASH BASIN
WC	TOILET PAN
WC.ACC	ACCESSIBLE TOILET PANTO AS1428.1
WC.AMB	AMBULANT TOILET PAN AS1428.1

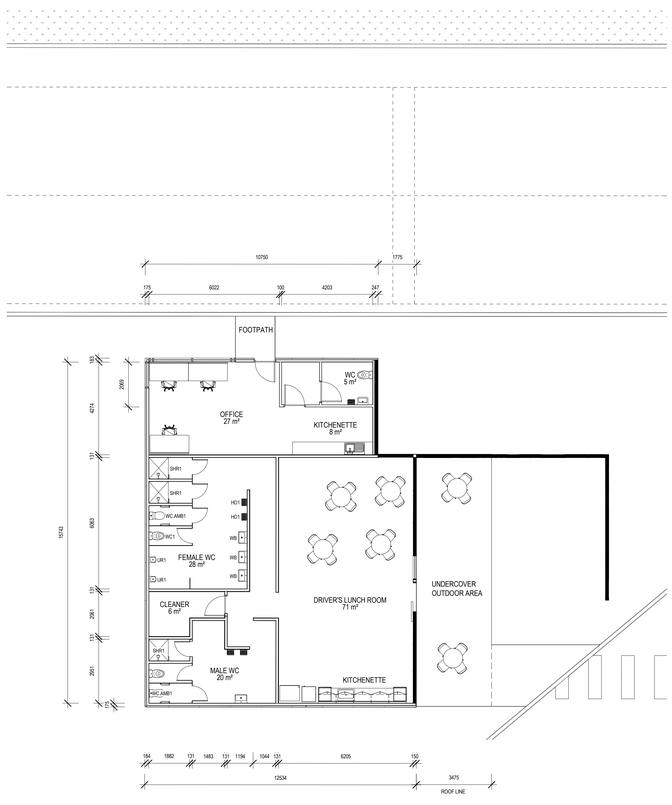


1 DRIVERS' AMENITIES & GATEHOUSE NORTH - FLOOR PLAN

1 : 100@A0

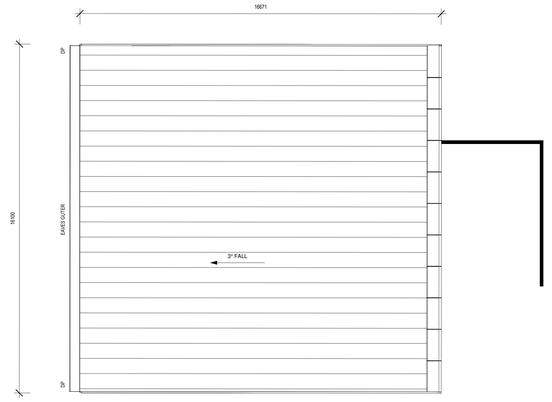


2 DRIVERS' AMENITIES & GATEHOUSE NORTH - ROOF PLAN

1 : 100@A0

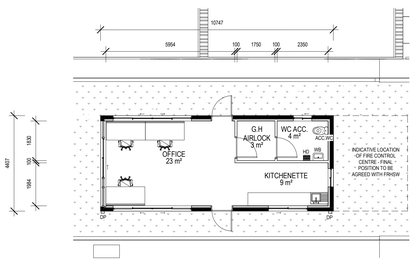

3 GATEHOUSE SOUTH - FLOOR PLAN

1 : 100@A0

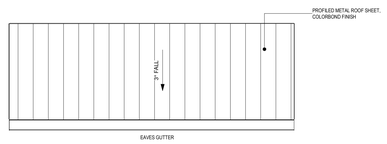

4 GATEHOUSE SOUTH - ROOF PLAN

1 : 100@A0

THIS DRAWING IS OWNED BY AND REMAINS THE PROPERTY OF BELL ARCHITECTURE. ALL RIGHTS RESERVED. REPRODUCTION OR USE OF THIS DRAWING WITHOUT THE PERMISSION OF THE ARCHITECT IS ILLEGAL. THE CLIENT IS LICENSED TO USE THIS DRAWING FOR THE WORKS SPECIFIC TO THIS SITE, SUBJECT TO THE FULL PAYMENT OF ALL FEES AND ANY OTHER CHARGES DUE UNDER THE TERMS OF THE CONSULTANCY AGREEMENT/CONTRACT AGREEMENT FOR THIS PROJECT. FIGURED DIMENSIONS SHALL BE USED. DO NOT SCALE THE DRAWING. THE CONTRACTOR SHALL VERIFY ALL DIMENSIONS ON SITE PRIOR TO THE COMMENCEMENT OF WORK.

FOR APPROVAL

ISSUE	DATE	DESCRIPTION	ISSUED BY
F	24.11.20	ISSUED FOR APPROVAL	DSP
E	16.10.20	ISSUED FOR APPROVAL	BR
D	30.09.20	ISSUED FOR INFORMATION	BR
C	19.06.20	ISSUED FOR APPROVAL	GR
B	04.06.20	ISSUED FOR INFORMATION	MT
A	24.04.20	ISSUED FOR APPROVAL	GR

CLIENT
Woolworths Group
1 Woolworths Way Bella Vista NSW 2153
P 02 8885 0000

ARCHITECT
BELL Architecture
Matt Bell Nominated Architect NSW 9666. Suite 209, 25-29 Berry Street North Sydney NSW 2060. PO Box 1037 North Sydney NSW 2059. P 02 8904 1650


SHEET SERIES CODE - ARCHITECTURAL

0000-GENERAL	3100-ELEVATIONS
1000-SITE	3200-DOOR&WINDOW
2200-PLANS	4000-SECTIONS
2100-CONC. PROFILED PLAN	5000-DETAILS
2300-CEILING PLANS	6000-WET AREAS
2400-ROOF PLANS	7000-JOINERY
2500-FFE & FINISHES	9000-GENERAL NOTES

BUILDING CODES

00-0000 INDEX & NOTES
0 - SITE WORKS
A - DC WAREHOUSE INC. ADMIN. & OPERATION OFFICE
B - AIRBRIDGE
C - TRANSPORT OFFICE
D - DRIVER AMENITIES
E - ENERGY COMPLEX
F - FIRE TANK AND PUMP HOUSE
G - GATEHOUSE
H - TRUCK WASH & TRUCK MAINTENANCE

KEY PLAN

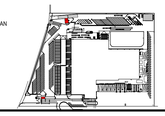

ORIENTATION

TRUE NORTH

JOB TITLE
WOOLWORTHS DC PROPOSED JR, MOREBANK AVE, MOREBANK, NSW


SCALE BAR 0m 2m 4m 6m 8m 10m

DRAWING TITLE
ANCILLARY BUILDINGS PLANS SHEET 1

JOB NO	DRAWING SCALE @ A0	DRAWN BY	CHK BY	DRAWING NO	STATUS	REVISION
BAS190054	1 : 100	MT	D'OD	JR-SK-A-D-2200	P	F


SM 360 Woolworths Distribution Centre - Jervis Regional LRUR-Woolworths
DC-A-Bk-DD.vwx
27/11/2020 12:14:45 PM

LEGEND	
AFL	ABOVE FLOOR LEVEL
AHD	AUSTRALIAN HEIGHT DATUM
COL	COLUMN
CS	CLEANER'S SINK
DP	DOWNPIPE
EWS	EYE WASH STATION
FCL	FINISHED CEILING LEVEL
FFL	FINISHED FLOOR LEVEL
GFL	GROUND FLOOR LEVEL
HD	HAND DRYER
HPA	HYRAULIC PALLET ALIGNER
PA	PERSONNEL ACCESS DOOR
RSD	ROLLER SHUTTER DOOR
RWT	RAINWATER TANK
SHWR	SHOWER
UR	URINAL
WB	WASH BASIN
WC	TOILET PAN
WC.ACC	ACCESSIBLE TOILET PANTO AS1428.1
WC.AMB	AMBULANT TOILET PAN AS1428.1

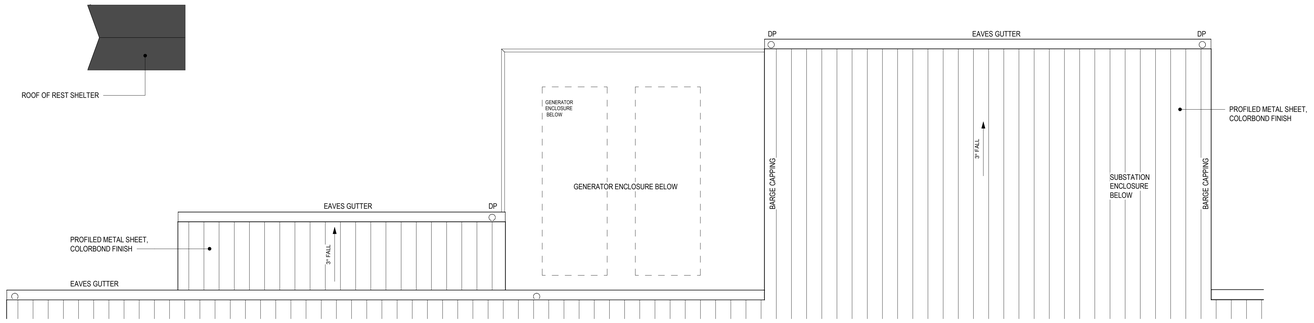

2 ENERGY COMPLEX - ROOF PLAN

1 : 100@A0

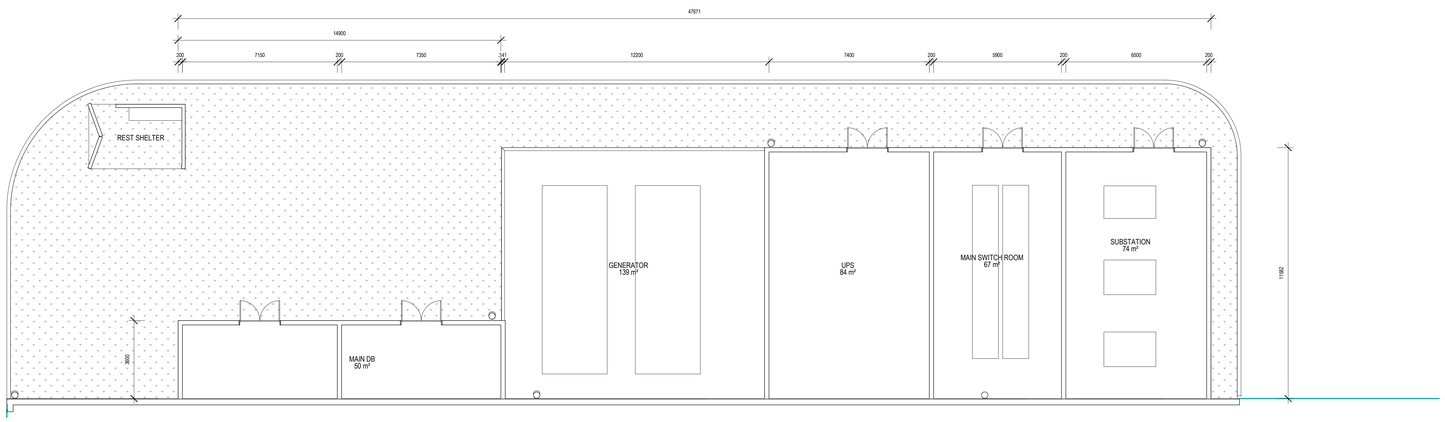

1 ENERGY COMPLEX - FLOOR PLAN

1 : 100@A0

THIS DRAWING IS OWNED BY AND REMAINS THE PROPERTY OF BELL ARCHITECTURE. ALL RIGHTS RESERVED. REPRODUCTION OR USE OF THIS DRAWING WITHOUT THE PERMISSION OF THE ARCHITECT IS ILLEGAL. THE CLIENT IS LICENSED TO USE THIS DRAWING FOR THE WORKS SPECIFIC TO THIS SITE, SUBJECT TO THE FULL TERMS OF THE CONTRACT BETWEEN THE CLIENT AND THE ARCHITECT. IN THE ABSENCE OF A CLIENT/ARCHITECT AGREEMENT FOR THIS PROJECT, FIGURED DIMENSIONS SHALL BE USED. DO NOT SCALE THE DRAWING. THE CONTRACTOR SHALL VERIFY ALL DIMENSIONS ON SITE PRIOR TO THE COMMENCEMENT OF WORK.

FOR APPROVAL

BIM 360://Woolworths Distribution Centre - Janus Regional LR\JR-Woolworths_DC-A-BA-DD.rvt 27/11/2020 11:09:33 AM

ISSUE	DATE	DESCRIPTION	ISSUED BY
F	24.11.20	ISSUED FOR APPROVAL	DSP
E	16.10.20	ISSUED FOR APPROVAL	BR
D	30.09.20	ISSUED FOR INFORMATION	BR
C	19.06.20	ISSUED FOR APPROVAL	GR
B	04.06.20	ISSUED FOR INFORMATION	MT
A	24.04.20	ISSUED FOR APPROVAL	GR

CLIENT
Woolworths Group
1 Woolworths Way Bella Vista NSW 2153
P 02 8885 0000

ARCHITECT
BELL Architecture
Matt Bell Nominated Architect NSW 9666. Suite 209, 25-29 Berry Street North Sydney NSW 2060. PO Box 1037 North Sydney NSW 2059. P 02 8904 1650


SHEET SERIES CODE - ARCHITECTURAL

0000-GENERAL	3100-ELEVATIONS
1000-SITE	3200-DOOR&WINDOW
2200-PLANS	4000-SECTIONS
2100-CONC. PROFILED PLAN	5000-DETAILS
2300-CEILING PLANS	6000-WET AREAS
2400-ROOF PLANS	7000-JOINERY
2500-FFE & FINISHES	9000-GENERAL NOTES

BUILDING CODES

00-0000 INDEX & NOTES
0 - SITE WORKS
A - DC WAREHOUSE INC. ADMIN. & OPERATION OFFICE
B - AIRBRIDGE
C - TRANSPORT OFFICE
D - DRIVER AMENITIES
E - ENERGY COMPLEX
F - FIRE TANK AND PUMP HOUSE
G - GATEHOUSE
H - TRUCK WASH & TRUCK MAINTENANCE

KEY PLAN

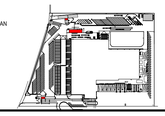

ORIENTATION


TRUE NORTH

JOB TITLE
WOOLWORTHS DC PROPOSED JR, MOREBANK AVE, MOREBANK, NSW

SCALE BAR 0m 2m 4m 6m 8m 10m


DRAWING TITLE
ANCILLARY BUILDINGS PLANS SHEET 2

JOB NO	DRAWING SCALE @ A0	DRAWN BY	CHK BY	DRAWING NO	STATUS	REVISION
BAS190054	1 : 100	MT	D'OD	JR-SK-A-D-2201	P	F

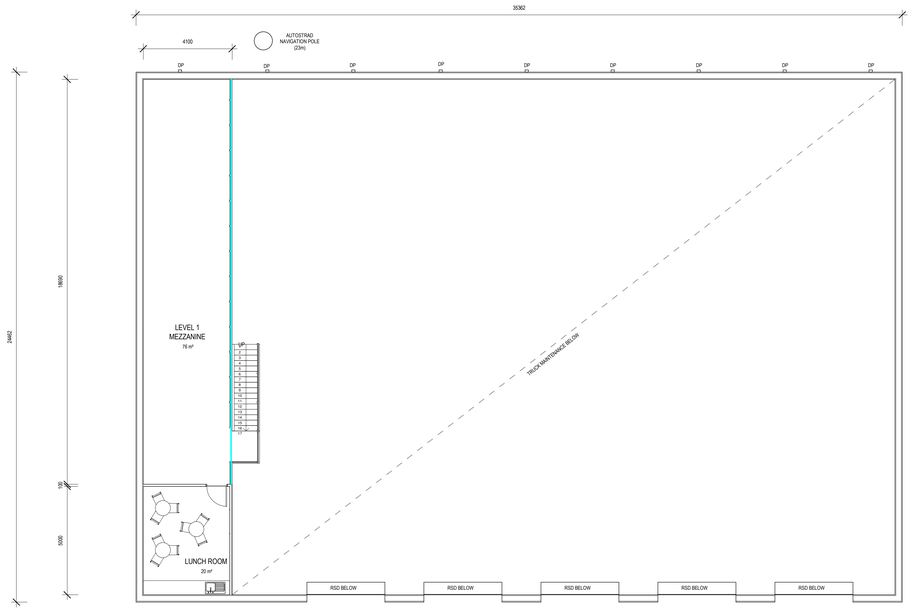

2 TRUCK MAINTENANCE - LEVEL 1 PLAN


1 : 100@A0

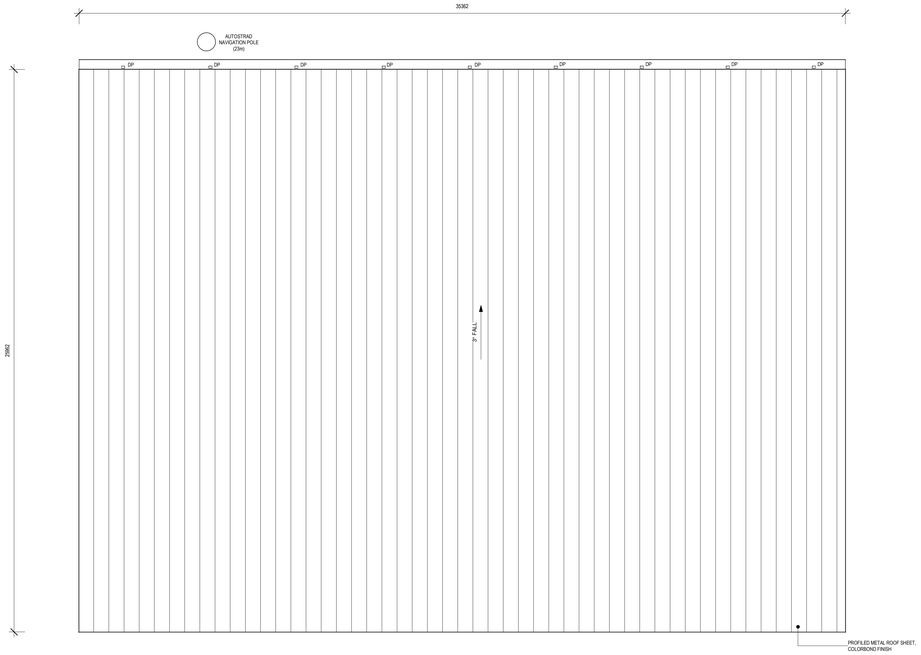

3 TRUCK MAINTENANCE - ROOF PLAN

1 : 100@A0

LEGEND	
AFL	ABOVE FLOOR LEVEL
AHD	AUSTRALIAN HEIGHT DATUM
COL	COLUMN
CS	CLEANER'S SINK
DP	DOWNPIPE
EWS	EYE WASH STATION
FCL	FINISHED CEILING LEVEL
FFL	FINISHED FLOOR LEVEL
GFL	GROUND FLOOR LEVEL
HD	HAND DRYER
HPA	HYRAULIC PALLET ALIGNER
PA	PERSONNEL ACCESS DOOR
RSD	ROLLER SHUTTER DOOR
RWT	RAINWATER TANK
SHWR	SHOWER
UR	URINAL
WB	WASH BASIN
WC	TOILET PAN
WC ACC	ACCESSIBLE TOILET PANTO AS1428.1
WC AMB	AMBULANT TOILET PAN AS1428.1

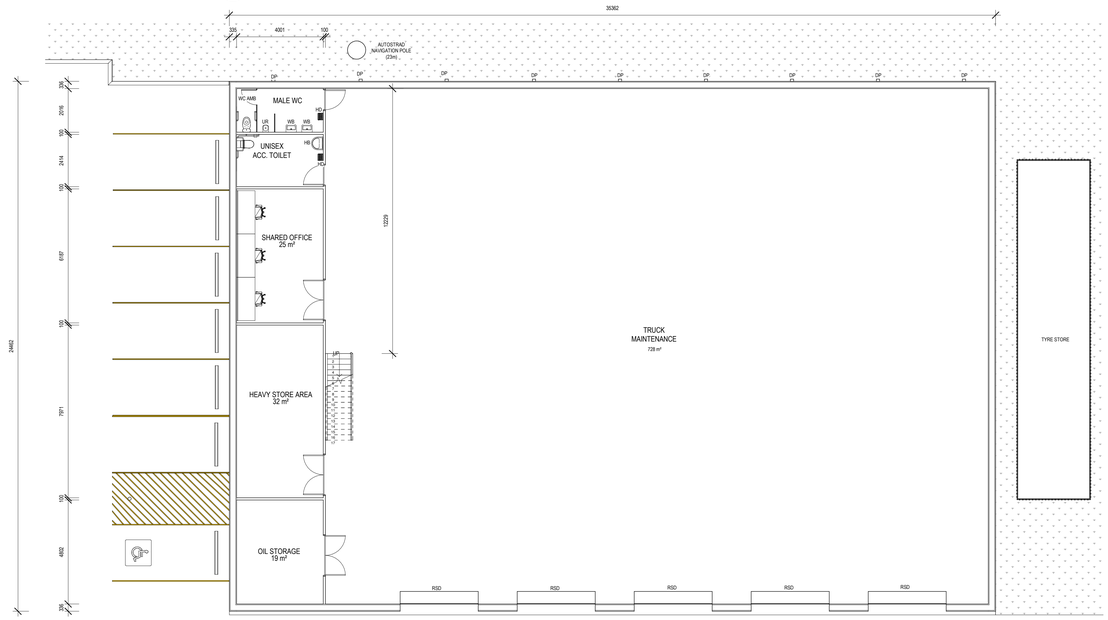

1 TRUCK MAINTENANCE - GROUND FLOOR PLAN

1 : 100@A0

THIS DRAWING IS OWNED BY AND REMAINS THE PROPERTY OF BELL ARCHITECTURE. ALL RIGHTS RESERVED. © REPRODUCTION OR USE OF THIS DRAWING WITHOUT THE PERMISSION OF THE ARCHITECT IS ILLEGAL. THE RIGHT TO USE THIS DRAWING IS LIMITED TO THE PERSON TO WHOM IT IS ISSUED AND ONLY ON THE FULL PAYMENT OF THE ARCHITECT'S FEES AND COMPLIANCE WITH THE TERMS AND CONDITIONS OF THE CLIENT/ARCHITECT AGREEMENT FOR THIS PROJECT. FIGURED DIMENSIONS SHALL BE USED. DO NOT SCALE. THE DRAWING. THE CONTRACTOR SHALL VERIFY ALL DIMENSIONS ON SITE PRIOR TO THE COMMENCEMENT OF WORK.

FOR APPROVAL

ISSUE	DATE	DESCRIPTION	ISSUED BY
F	24.11.20	ISSUED FOR APPROVAL	DSP
E	16.10.20	ISSUED FOR APPROVAL	BR
D	30.09.20	ISSUED FOR INFORMATION	BR
C	19.06.20	ISSUED FOR APPROVAL	GR
B	04.06.20	ISSUED FOR INFORMATION	MT
A	24.04.20	ISSUED FOR APPROVAL	GR

380 BO./Woolworths Distribution Centre - Jarvis Regional LRG/R /Woolworths DC-A-BA-DD.vwx

26/11/2020 11:27:39 AM

CLIENT
Woolworths Group
1 Woolworths Way Bella Vista NSW 2153
P 02 8886 0000

ARCHITECT
BELL Architecture
Matt Bell Nominated Architect NSW 9666. Suite 209, 25-29 Berry Street North Sydney NSW 2060. PO Box 1037 North Sydney NSW 2059. P 02 8904 1650


SHEET SERIES CODE - ARCHITECTURAL

0000-GENERAL	3100-ELEVATIONS
1000-SITE	3200-DOOR&WINDOW
2200-PLANS	4000-SECTIONS
2100-CONC. PROFILED PLAN	5000-DETAILS
2300-CEILING PLANS	6000-WET AREAS
2400-ROOF PLANS	7000-JOINERY
2500-FFE & FINISHES	9000-GENERAL NOTES

BUILDING CODES

00-0000 INDEX & NOTES
0 - SITE WORKS
A - DC WAREHOUSE INC. ADMIN. & OPERATION OFFICE
B - AIRBRIDGE
C - TRANSPORT OFFICE
D - DRIVER AMENITIES
E - FIRE COMPLEX
F - FIRE TANK AND PUMP HOUSE
G - GATEHOUSE
H - TRUCK WASH & TRUCK MAINTENANCE

KEY PLAN

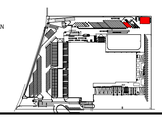

ORIENTATION


TRUE NORTH

JOB TITLE
WOOLWORTHS DC PROPOSED JR, MOOREBANK AVE, MOOREBANK, NSW

SCALE BAR 0m 2m 4m 6m 8m 10m


DRAWING TITLE
ANCILLARY BUILDINGS PLANS SHEET 3


JOB NO	DRAWING SCALE @ A0	DRAWN BY	CHK BY	DRAWING NO	STATUS	REVISION
BAS190054	1 : 100	MT	D'OD	JR-SK-A-D-2202	P	F

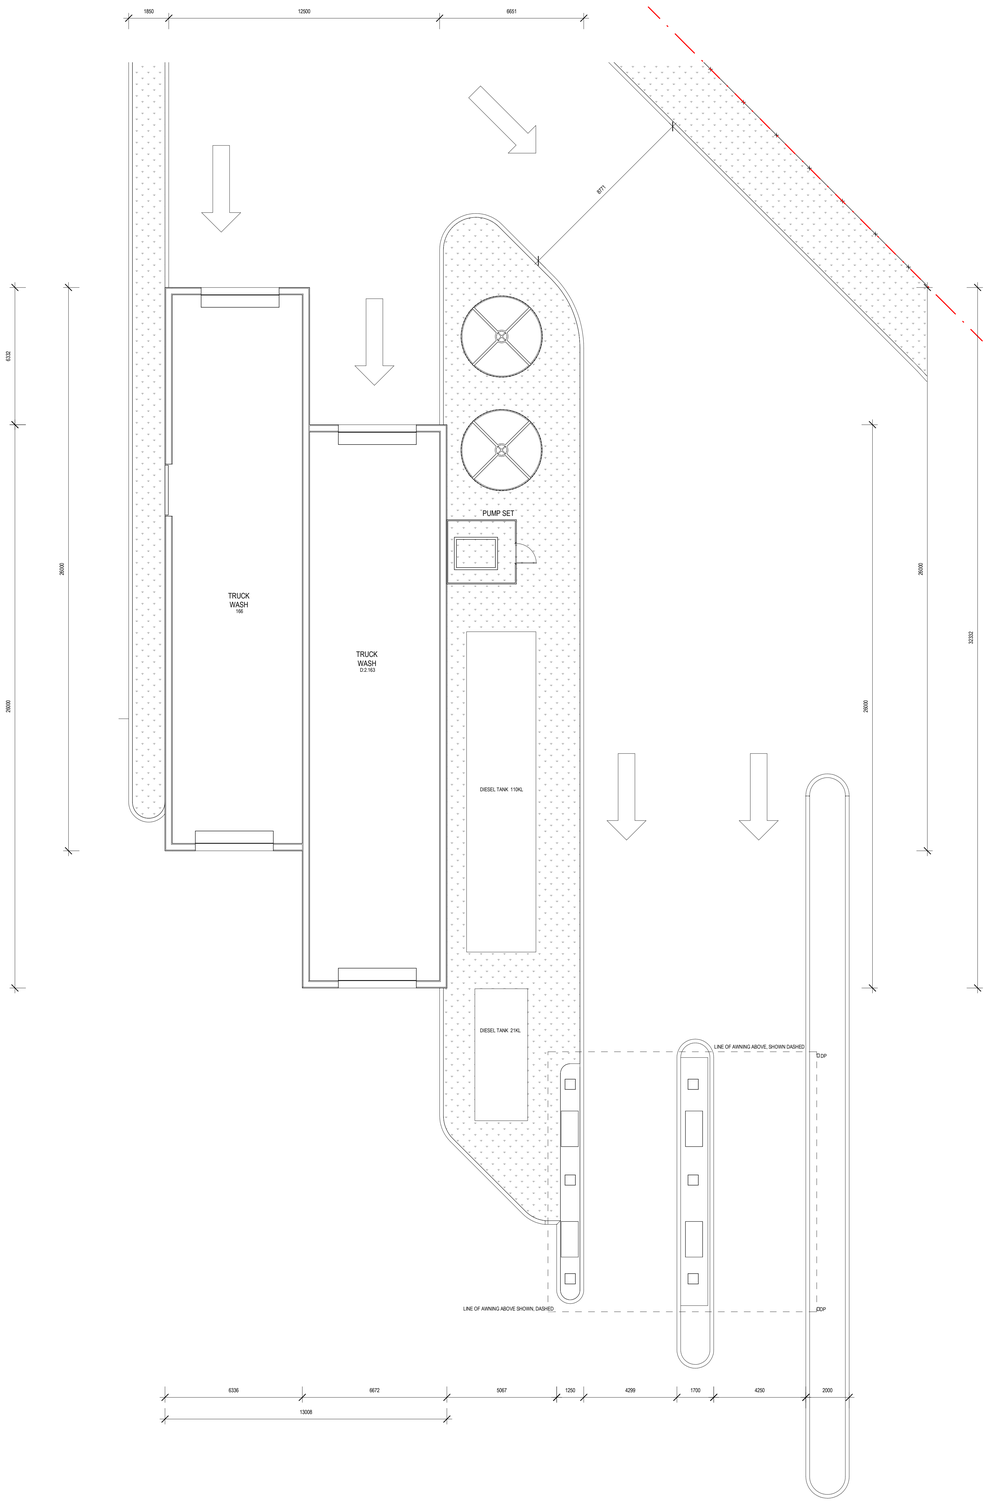

3 TRUCK WASH BAY AND TRUCK REFUELLING - FLOOR PLAN

1 : 100@A0

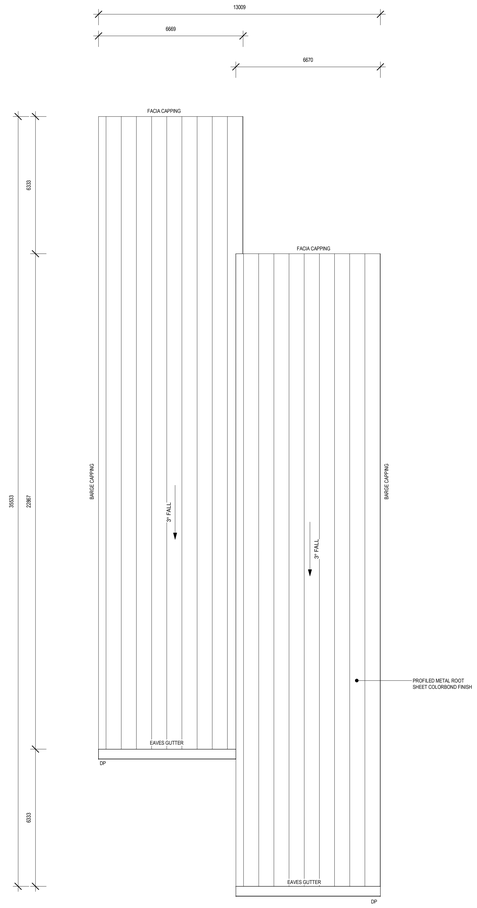

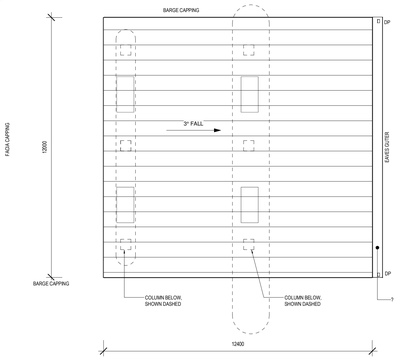

4 TRUCK WASH BAY AND TRUCK FUELLING - ROOF PLAN

1 : 100@A0

LEGEND	
AFL	ABOVE FLOOR LEVEL
AHD	AUSTRALIAN HEIGHT DATUM
COL	COLUMN
CS	CLEANER'S SINK
DP	DOWNPIPE
EWS	EYE WASH STATION
FCL	FINISHED CEILING LEVEL
FFL	FINISHED FLOOR LEVEL
GFL	GROUND FLOOR LEVEL
HD	HAND DRYER
HPA	HYRAULIC PALLET ALIGNER
PA	PERSONNEL ACCESS DOOR
RSD	ROLLER SHUTTER DOOR
RWT	RAINWATER TANK
SHWR	SHOWER
UR	URINAL
WB	WASH BASIN
WC	TOILET PAN
WC ACC	ACCESSIBLE TOILET PANTO AS1428.1
WC AMB	AMBULANT TOILET PAN AS1428.1

THIS DRAWING IS OWNED BY AND REMAINS THE PROPERTY OF BELL ARCHITECTURE. ALL RIGHTS RESERVED. REPRODUCTION OR USE OF THIS DRAWING WITHOUT THE PERMISSION OF THE ARCHITECT IS ILLEGAL. THE CLIENT IS LICENSED TO USE THIS DRAWING FOR THE WORKS SPECIFIC TO THIS SITE, SUBJECT TO THE FULL PAYMENT OF THE ARCHITECT'S FEES AND COMPLIANCE WITH THE TERMS AND CONDITIONS OF THE CLIENT/ARCHITECT AGREEMENT FOR THIS PROJECT. FIGURED DIMENSIONS SHALL BE USED. DO NOT SCALE. ONE DRAWING. THE CONTRACTOR SHALL VERIFY ALL DIMENSIONS ON SITE PRIOR TO THE COMMENCEMENT OF WORK.

FOR APPROVAL

ISSUE	DATE	DESCRIPTION	ISSUED BY
F	24.11.20	ISSUED FOR APPROVAL	DSP
E	16.10.20	ISSUED FOR APPROVAL	BR
D	30.09.20	ISSUED FOR INFORMATION	BR
C	19.06.20	ISSUED FOR APPROVAL	GR
B	04.06.20	ISSUED FOR INFORMATION	MT
A	24.04.20	ISSUED FOR APPROVAL	GR

CLIENT
Woolworths Group
1 Woolworths Way Bella Vista NSW 2153
P 02 8885 0000

ARCHITECT
BELL Architecture
Matt Bell Nominated Architect NSW 9666. Suite 209, 25-29 Berry Street North Sydney NSW 2060. PO Box 1037 North Sydney NSW 2059. P 02 8904 1650


SHEET SERIES CODE - ARCHITECTURAL

0000-GENERAL	3100-ELEVATIONS
1000-SITE	3200-DOOR&WINDOW
2200-PLANS	4000-SECTIONS
2300-PLANS PROFILED PLAN	5000-DETAILS
2300-CEILING PLANS	6000-WET AREAS
2400-ROOF PLANS	7000-JOINERY
2900-FFE & FINISHES	9000-GENERAL NOTES

BUILDING CODES

00-0000 INDEX & NOTES
0 - SITE WORKS
A - DC WAREHOUSE INC. ADMIN. & OPERATION OFFICE
B - AMENITIES
C - TRANSPORT OFFICE
D - DRIVER AMENITIES
E - ENERGY COMPLEX
F - FIRE TANK AND PUMP HOUSE
G - GATEHOUSE
H - TRUCK WASH & TRUCK MAINTENANCE

KEY PLAN

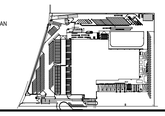

ORIENTATION

TRUE NORTH

JOB TITLE
WOOLWORTHS DC PROPOSED JR, MOOREBANK AVE, MOOREBANK, NSW

SCALE BAR 0m 2m 4m 6m 8m 10m

DRAWING TITLE
ANCILLARY BUILDINGS PLANS SHEET 4

JOB NO	DRAWING SCALE @ A0	DRAWN BY	CHK BY	DRAWING NO	STATUS	REVISION
BAS190054	1 : 100	MT	D'OD	JR-SK-A-D-2203	P	F