


01 SITE PLAN
1:1000

## GENERAL NOTES

DO NOT SCALE FROM THIS DRAWING

CONFIRM ALL DIMENSIONS AND SETOUTS ON SITE PRIOR TO MANUFACTURE & INSTALLATION

ALL WORK IN ACCORDANCE WITH RELEVANT AUSTRALIAN STANDARDS

TO BE READ IN CONJUNCTION WITH ENGINEERS DOCUMENTS

## LEGEND

0 50m

- EXISTING TURF & SOFT LANDSCAPING ZONES
- PROPOSED TURF
- PROPOSED SOFT LANDSCAPING
- PROPOSED SOFTFALL
- PROPOSED HARD LANDSCAPING
- EXISTING BUILT FORM AND ROADS
- EXISTING BUILDINGS
- EXISTING GRAVEL ROAD
- PROPOSED ROADWAY
- METAL DECK ROOFING
- POLYCARBONATE ROOFING
- LIGHTWEIGHT
- GLAZING
- BRICK FACE
- BUILT STAGE
- EXISTING TREES
- APPROVED ADDITIONAL TREES
- PROPOSED ADDITIONAL TREES
- AREA 20 ROAD NETWORK

| Rev | Date | Description |
|---|---|---|
| 04 | 09.12.19 | SSDA MODIFICATION 2 |
| 03 | 22.03.18 | SSDA RESUBMISSION |
| 02 | 19.01.18 | SSDA RESUBMISSION |
| 01 | 25.07.17 | SSDA SUBMISSION |


sydney Level 2, 79 Myrtle St
Chippendale 2008
Nominated Architect: Gerard Reinmuth 6629
T 02 9279 2226
F 02 9279 2227

hobart 181 Elizabeth St
Hobart 7000
Nominated Architect: Scott Balmforth 564
T 03 6234 6372
F 03 6231 4939


TERROIR

Project:
ROUSE HILL ANGLICAN COLLEGE
MASTERPLAN 2016

Drawing Description:
PROPOSED SITE PLAN

Drawn by: AM Checked by: TD Scale:1:1000@A1

| PROJECT NO: | DWG NO: | REV NO: |
|---|---|---|
| 14301 | MP-10-00 | 04 |

Drawing Status: SSDA

NSW GOVERNMENT Planning, Industry & Environment

*Issued under the Environmental Planning and Assessment Act 1979*

Approved Section: 4.55(1A) Application No: SSD-8006-Mod-2

Granted on the: 6 February 2020 Signed:

Sheet No: 1 of 13

Date Plotted: 19.01.18 File Path: R:\14301 Rouse Hill Anglican College\06.00 Documentation\06.01 CAD\06.01.01 Current CAD\Masterplan\Plans\MOD 2\Rebuilt\PL-10-00.dwg




NSW GOVERNMENT
Planning, Industry & Environment

*Issued under the Environmental Planning and Assessment Act 1979*

Approved Section: 4.55(1A) Application No: SSD-8006-Mod-2

Granted on the: 6 February 2020 Signed:

Sheet No: 2 of 13

01 - SITE PLAN 1:500

JOINS DRAWING MP-10-02

## GENERAL NOTES

DO NOT SCALE FROM THIS DRAWING

CONFIRM ALL DIMENSIONS AND SETOUTS ON SITE PRIOR TO MANUFACTURE & INSTALLATION

ALL WORK IN ACCORDANCE WITH RELEVANT AUSTRALIAN STANDARDS

TO BE READ IN CONJUNCTION WITH ENGINEERS DOCUMENTS

## LEGEND

0 25m

- EXISTING TURF & SOFT LANDSCAPING ZONES
- PROPOSED TURF
- PROPOSED SOFT LANDSCAPING
- PROPOSED SOFTFALL
- PROPOSED HARD LANDSCAPING
- EXISTING BUILT FORM AND ROADS
- EXISTING BUILDINGS
- EXISTING GRAVEL ROAD
- PROPOSED ROADWAY
- METAL DECK ROOFING
- POLYCARBONATE ROOFING
- LIGHTWEIGHT
- GLAZING
- BRICK FACE
- BUILT STAGE
- EXISTING TREES
- APPROVED ADDITIONAL TREES
- PROPOSED ADDITIONAL TREES
- AREA 20 ROAD NETWORK

| Rev | Date | Description |
|---|---|---|
| 04 | 09.12.2019 | SSDA MODIFICATION 2 |
| 03 | 22.03.18 | SSDA RESUBMISSION |
| 02 | 19.01.18 | SSDA RESUBMISSION |
| 01 | 25.07.17 | SSDA SUBMISSION |

sydney Level 2, 79 Myrtle St
Chippendale 2008
Nominated Architect: Gerard Reinmuth 6629
T 02 9279 2226
F 02 9279 2227

hobart 181 Elizabeth St
Hobart 7000
Nominated Architect: Scott Balmforth 564
T 03 6234 6372
F 03 6231 4939

TERROIR

Project:
ROUSE HILL ANGLICAN COLLEGE
MASTERPLAN 2016

Drawing Description:
PROPOSED HUB AND
JUNIOR SCHOOL ROOF PLAN

Drawn by: AM Checked by: TD Scale:1:500@A1

| PROJECT NO: | DWG NO: | REV NO: |
|---|---|---|
| 14301 | MP-10-01 | 04 |

Drawing Status: SSDA

## GENERAL NOTES

DO NOT SCALE FROM THIS DRAWING

CONFIRM ALL DIMENSIONS AND SETOUTS ON SITE PRIOR TO MANUFACTURE & INSTALLATION

ALL WORK IN ACCORDANCE WITH RELEVANT AUSTRALIAN STANDARDS


TO BE READ IN CONJUNCTION WITH ENGINEERS DOCUMENTS

## LEGEND


0 25m





01 - EXISTING SITE ELEVATION
1:500

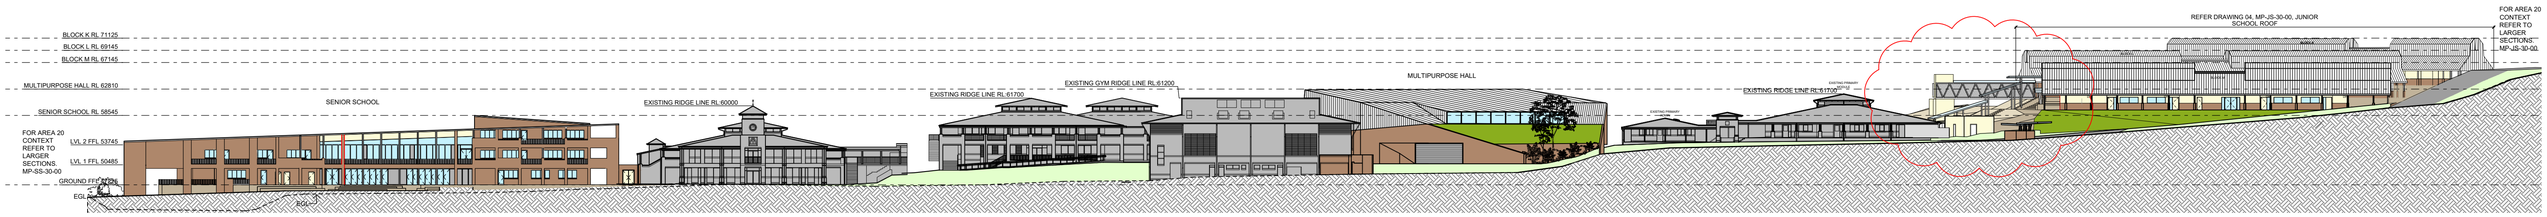



02 MP-10-00 SITE ELEVATION
1:500

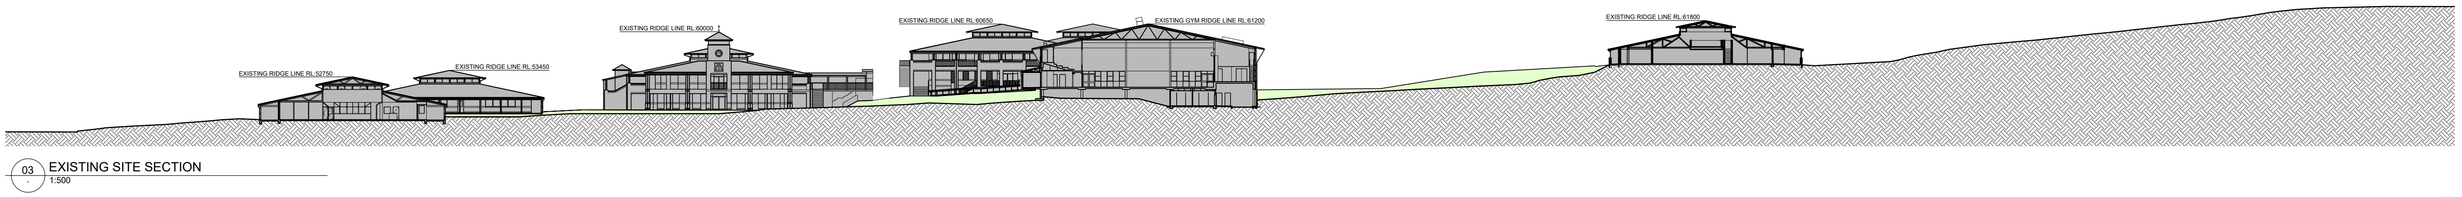



03 - EXISTING SITE SECTION
1:500

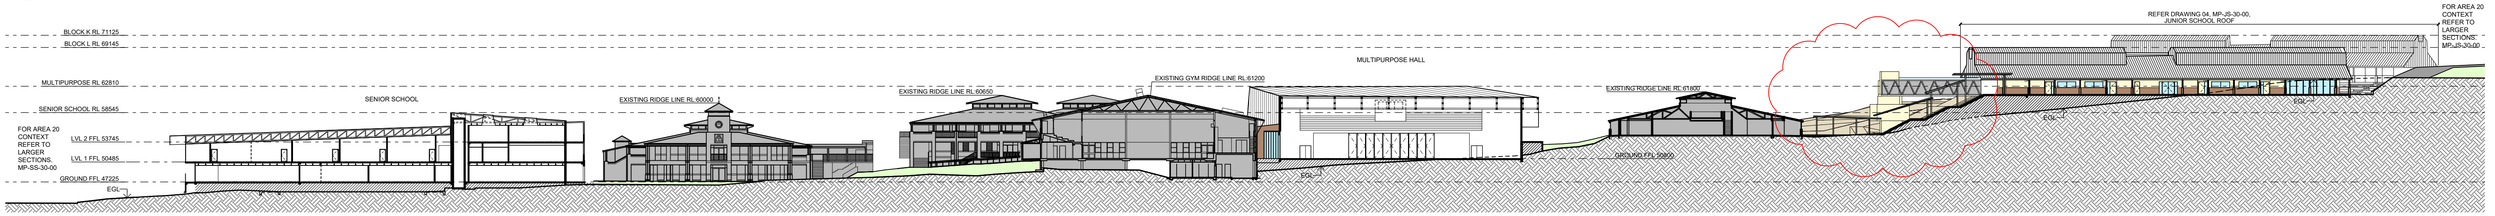


04 MP-10-00 SITE SECTION
1:500

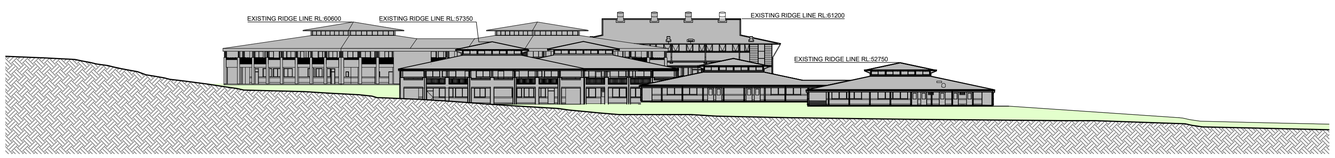


05 - EXISTING SITE ELEVATION - ROUSE ROAD
1:500

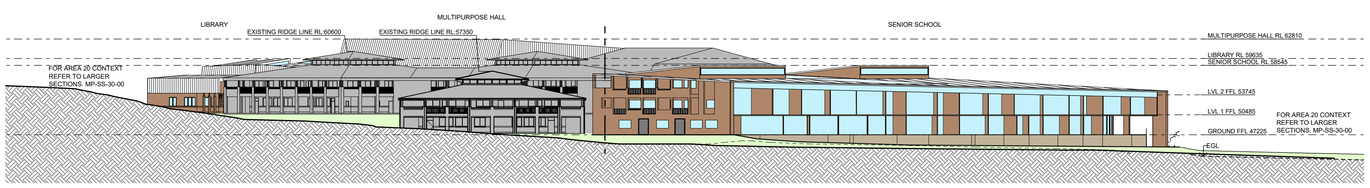


06 MP-10-00 SITE ELEVATION - ROUSE ROAD
1:500

| Rev | Date<br>Description |
|---|---|
| 03 | 09.12.19<br>SSDA MODIFICATION 2 |
| 02 | 19.01.18<br>SSDA RE-SUBMISSION |
| 01 | 25.07.17<br>SSDA SUBMISSION |


sydney Level 2, 79 Myrtle St
Chippendale 2008
Nominated Architect: Gerard Reinmuth 6629
T 02 9279 2226
F 02 9279 2227

hobart 181 Elizabeth St
Hobart 7000
Nominated Architect: Scott Balmforth 564
T 03 6234 6372
F 03 6231 4939


TERROIR

Project:
ROUSE HILL ANGLICAN COLLEGE
MASTERPLAN 2016

Drawing Description:
PROPOSED SITE
SECTIONS AND ELEVATIONS

Drawn by: AM Checked by: TD Scale:1:500@A1

| PROJECT NO: | DWG NO: | REV NO: |
|---|---|---|
| 14301 | MP-20-00 | 03 |

Drawing Status: SSDA

NSW GOVERNMENT Planning, Industry & Environment


*Issued under the Environmental Planning and Assessment Act 1979*

Approved Section: 4.55(1A) Application No: SSD-8006-Mod-2

Granted on the: 6 February 2020 Signed:

Sheet No: 3 of 13

Date Plotted: 19.01.18 File Path: R:\14301 Rouse Hill Anglican College\06.00 Documentation\06.01 CAD\06.01.01 Current CAD\Masterplan\Mod2backsave\EL-20-00.dwg

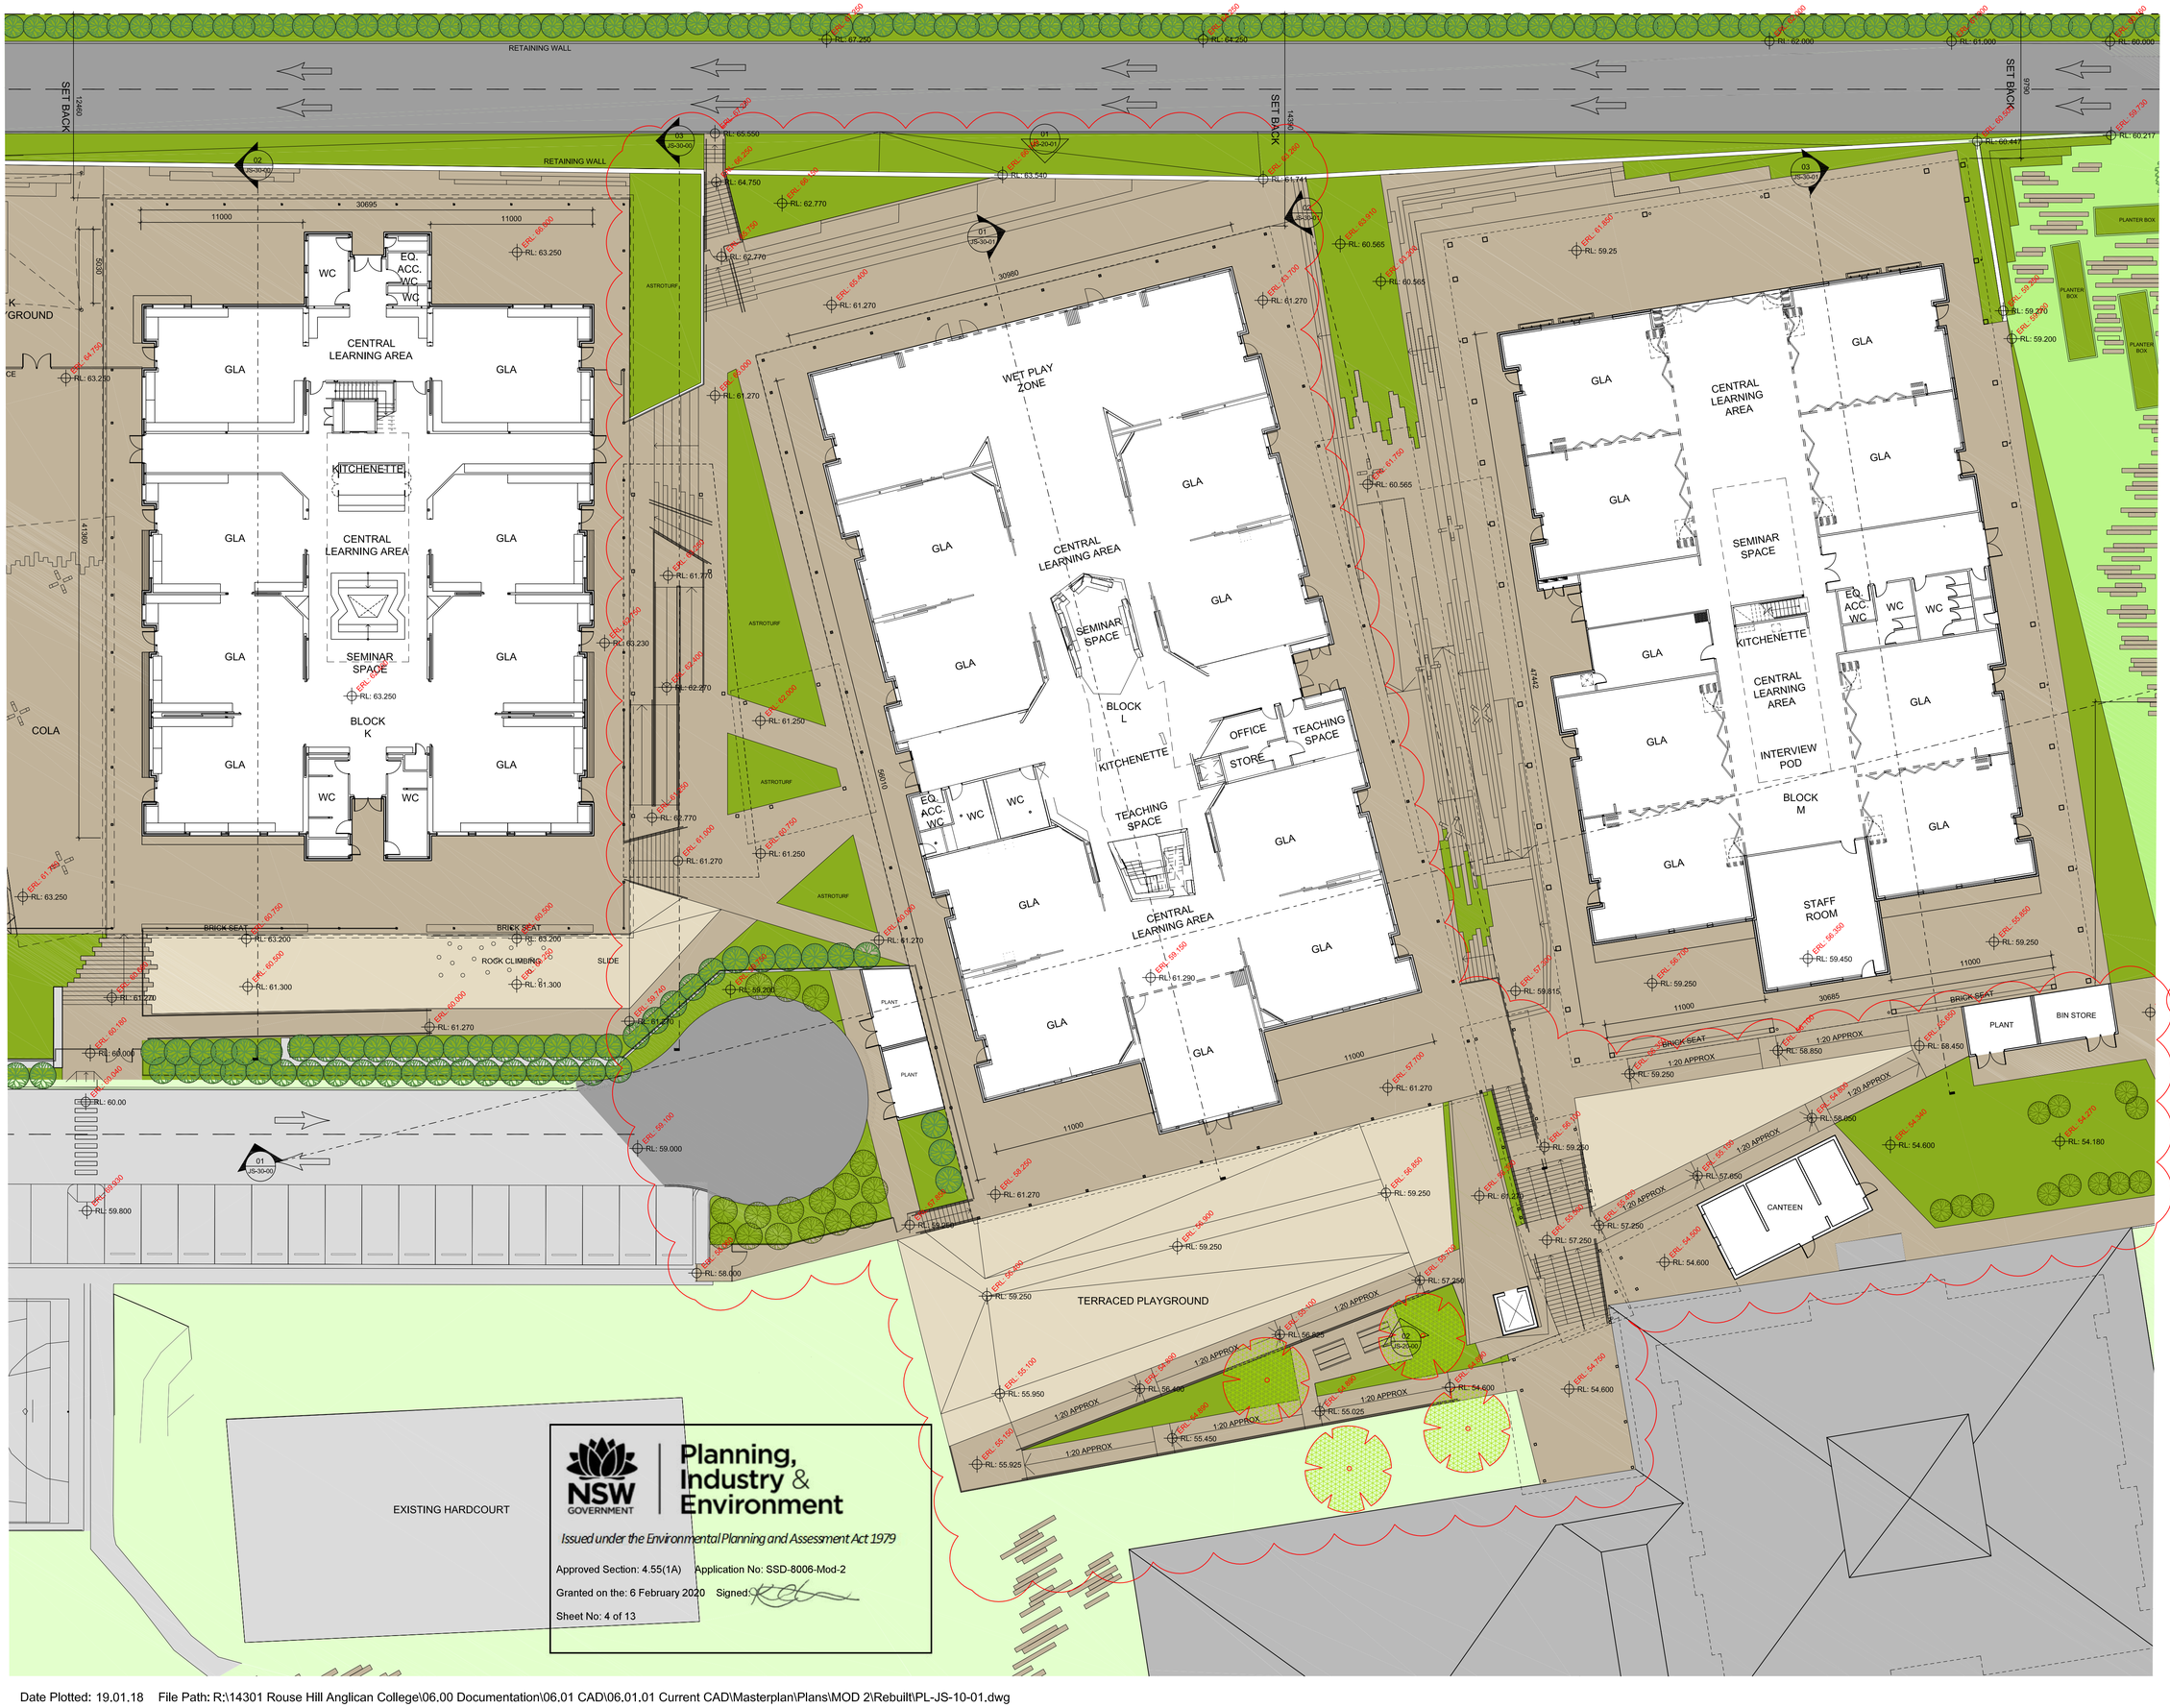


Planning, Industry & Environment
NSW GOVERNMENT

*Issued under the Environmental Planning and Assessment Act 1979*

Approved Section: 4.55(1A) Application No: SSD-8006-Mod-2

Granted on the: 6 February 2020 Signed:

Sheet No: 4 of 13

## GENERAL NOTES

DO NOT SCALE FROM THIS DRAWING

CONFIRM ALL DIMENSIONS AND SETOUTS ON SITE PRIOR TO MANUFACTURE & INSTALLATION

ALL WORK IN ACCORDANCE WITH RELEVANT AUSTRALIAN STANDARDS

TO BE READ IN CONJUNCTION WITH ENGINEERS DOCUMENTS

## LEGEND

0 10m

- EXISTING TURF & SOFT LANDSCAPING ZONES
- PROPOSED TURF
- PROPOSED SOFT LANDSCAPING
- PROPOSED SOFTFALL
- PROPOSED HARD LANDSCAPING
- EXISTING BUILT FORM AND ROADS
- EXISTING BUILDINGS
- EXISTING GRAVEL ROAD
- PROPOSED ROADWAY
- METAL DECK ROOFING
- POLYCARBONATE ROOFING
- LIGHTWEIGHT
- GLAZING
- BRICK FACE
- BUILT STAGE
- EXISTING TREES
- APPROVED ADDITIONAL TREES
- PROPOSED ADDITIONAL TREES
- ERL: XX.XXX EXISTING SURVEY LEVELS

| Rev | Date | Description |
|---|---|---|
| 03 | 09.12.19 | SSDA MODIFICATION 2 |
| 02 | 19.01.18 | SSDA RESUBMISSION |
| 01 | 25.07.17 | SSDA SUBMISSION |


sydney Level 2, 79 Myrtle St
Chippendale 2008
Nominated Architect: Gerard Reinmuth 6629
T 02 9279 2226
F 02 9279 2227

hobart 181 Elizabeth St
Hobart 7000
Nominated Architect: Scott Balmforth 564
T 03 6234 6372
F 03 6231 4939

TERROIR


Project:
ROUSE HILL ANGLICAN COLLEGE
MASTERPLAN 2016

Drawing Description:
PROPOSED JUNIOR SCHOOL EXTENSION
GROUND PLAN

Drawn by: AM Checked by: TD Scale:1:200@A1

| PROJECT NO: | DWG NO: | REV NO: |
|---|---|---|
| 14301 | MP-JS-10-01 | 03 |

Drawing Status: SSDA

Date Plotted: 19.01.18 File Path: R:\14301 Rouse Hill Anglican College\06.00 Documentation\06.01 CAD\06.01.01 Current CAD\Masterplan\Plans\MOD 2\Rebuilt\PL-JS-10-01.dwg

RETAINING WALL

BARGE
EAVES GUTTER
DP
SKYLIGHT
FALL
MEZZANINE
RL: 65.950
RL: 63.250
BLOCK K
METAL DECK ROOF
POLYCARBONATE CANOPY ROOF
50100
36000
60000
PLANT
GATE
BLOCK L
RL: 64.370
RL: 61.290
TERRACED PLAYGROUND
EXISTING HARDCOURT
CENTRAL LEARNING AREA SPACE BELOW
INTERVIEW POD BELOW
RL: 62.370
BLOCK M
RL: 59.45
POLYCARB. CANOPY ROOF
BOX GUTTER
CANTEEN
LIFT SHAFT CAP
BIN STORE

NSW GOVERNMENT
Planning, Industry & Environment

*Issued under the Environmental Planning and Assessment Act 1979*

Approved Section: 4.55(1A) Application No: SSD-8006-Mod-2

Granted on the: 6 February 2020 Signed:

Sheet No: 5 of 13

## GENERAL NOTES

DO NOT SCALE FROM THIS DRAWING

CONFIRM ALL DIMENSIONS AND SETOUTS ON SITE PRIOR TO MANUFACTURE & INSTALLATION

ALL WORK IN ACCORDANCE WITH RELEVANT AUSTRALIAN STANDARDS

TO BE READ IN CONJUNCTION WITH ENGINEERS DOCUMENTS

## LEGEND

0 10m

- EXISTING TURF & SOFT LANDSCAPING ZONES
- PROPOSED TURF
- PROPOSED SOFT LANDSCAPING
- PROPOSED SOFTFALL
- PROPOSED HARD LANDSCAPING
- EXISTING BUILT FORM AND ROADS
- EXISTING BUILDINGS
- EXISTING GRAVEL ROAD
- PROPOSED ROADWAY
- METAL DECK ROOFING
- POLYCARBONATE ROOFING
- LIGHTWEIGHT
- GLAZING
- BRICK FACE
- BUILT STAGE
- EXISTING TREES
- APPROVED ADDITIONAL TREES
- PROPOSED ADDITIONAL TREES

| Rev | Date | Description |
|---|---|---|
| 03 | 09.12.19 | SSDA MODIFICATION 2 |
| 02 | 19.01.18 | SSDA RESUBMISSION |
| 01 | 25.07.17 | SSDA SUBMISSION |


sydney Level 2, 79 Myrtle St
Chippendale 2008
Nominated Architect: Gerard Reinmuth 6629
T 02 9279 2226
F 02 9279 2227

hobart 181 Elizabeth St
Hobart 7000
Nominated Architect: Scott Balmforth 564
T 03 6234 6372
F 03 6231 4939


TERROIR

Project:
ROUSE HILL ANGLICAN COLLEGE MASTERPLAN 2016

Drawing Description:
PROPOSED JUNIOR SCHOOL EXTENSION
MEZZANINE PLAN

Drawn by: AM Checked by: TD Scale:1:200@A1

| PROJECT NO: | DWG NO: | REV NO: |
|---|---|---|
| 14301 | MP-JS-10-02 | 03 |

Drawing Status: SSDA

Date Plotted: 19.01.18 File Path: \\RBBSRV01\RBB3-Projects\14301 Rouse Hill Anglican College\06.00 Documentation\06.01 CAD\06.01.01 Current CAD\Masterplan\Plans\MOD 2\Rebuilt\PL-JS-10-02.dwg

RETAINING WALL

REFER DRAWING 01, MP-JS-20-00

RETAINING WALL

REFER DRAWING 01, MP-JS-20-00

BLOCK K

BLOCK L

BLOCK M

METAL DECK ROOF

SKYLIGHT

EAVES GUTTER

BOX GUTTER

BARGE

DP

FALL

POLYCARBONATE CANOPY ROOF

POLYCARB. CANOPY ROOF

TERRACED PLAYGROUND

EXISTING HARDCOURT

CANTEEN

LIFT SHAFT CAP

PLANT

BIN STORE

36000

36200

50100

89000

97200

NSW GOVERNMENT | Planning, Industry & Environment

*Issued under the Environmental Planning and Assessment Act 1979*

Approved Section: 4.55(1A) Application No: SSD-8006-Mod-2

Granted on the: 6 February 2020 Signed:

Sheet No: 6 of 13

## GENERAL NOTES

DO NOT SCALE FROM THIS DRAWING

CONFIRM ALL DIMENSIONS AND SETOUTS ON SITE PRIOR TO MANUFACTURE & INSTALLATION

ALL WORK IN ACCORDANCE WITH RELEVANT AUSTRALIAN STANDARDS

TO BE READ IN CONJUNCTION WITH ENGINEERS DOCUMENTS

## LEGEND

0 10m

- EXISTING TURF & SOFT LANDSCAPING ZONES
- PROPOSED TURF
- PROPOSED SOFT LANDSCAPING
- PROPOSED SOFTFALL
- PROPOSED HARD LANDSCAPING
- EXISTING BUILT FORM AND ROADS
- EXISTING BUILDINGS
- EXISTING GRAVEL ROAD
- PROPOSED ROADWAY
- METAL DECK ROOFING
- POLYCARBONATE ROOFING
- LIGHTWEIGHT
- GLAZING
- BRICK FACE
- BUILT STAGE
- EXISTING TREES
- APPROVED ADDITIONAL TREES
- PROPOSED ADDITIONAL TREES

| Rev | Date | Description |
|---|---|---|
| 03 | 09.12.19 | SSDA MODIFICATION 2 |
| 02 | 19.01.18 | SSDA RESUBMISSION |
| 01 | 25.07.17 | SSDA SUBMISSION |


sydney Level 2, 79 Myrtle St
Chippendale 2008
Nominated Architect: Gerard Reinmuth 6629
T 02 9279 2226
F 02 9279 2227

hobart 181 Elizabeth St
Hobart 7000
Nominated Architect: Scott Balmforth 564
T 03 6234 6372
F 03 6231 4939

TERROIR


Project:
ROUSE HILL ANGLICAN COLLEGE MASTERPLAN 2016

Drawing Description:
PROPOSED JUNIOR SCHOOL EXTENSION
ROOF PLAN

Drawn by: AM Checked by: TD Scale:1:200@A1

| PROJECT NO: | DWG NO: | REV NO: |
|---|---|---|
| 14301 | MP-JS-10-03 | 03 |

Drawing Status: SSDA

Date Plotted: 19.01.18 File Path: R:\14301 Rouse Hill Anglican College\06.00 Documentation\06.01 CAD\06.01.01 Current CAD\Masterplan\Plans\MOD 2\Rebuilt\pl-js-10-03.dwg

## GENERAL NOTES

DO NOT SCALE FROM THIS DRAWING

CONFIRM ALL DIMENSIONS AND SETOUTS ON SITE PRIOR TO MANUFACTURE & INSTALLATION

ALL WORK IN ACCORDANCE WITH RELEVANT AUSTRALIAN STANDARDS

TO BE READ IN CONJUNCTION WITH ENGINEERS DOCUMENTS

## LEGEND

0 10m

- EXISTING TURF & SOFT LANDSCAPING ZONES
- PROPOSED TURF
- PROPOSED SOFT LANDSCAPING
- PROPOSED SOFTFALL
- PROPOSED HARD LANDSCAPING
- EXISTING BUILT FORM AND ROADS
- EXISTING BUILDINGS
- EXISTING GRAVEL ROAD
- PROPOSED ROADWAY
- METAL DECK ROOFING
- POLYCARBONATE ROOFING
- LIGHTWEIGHT
- GLAZING
- BRICK FACE
- BUILT STAGE
- EXISTING TREES
- APPROVED ADDITIONAL TREES
- PROPOSED ADDITIONAL TREES
- ERL: XX.XXX EXISTING SURVEY LEVELS

| Rev | Date | Description |
|---|---|---|
| 04 | 09.12.19 | SSDA MODIFICATION 2 |
| 03 | 22.03.18 | SSDA RESUBMISSION |
| 02 | 19.01.18 | SSDA RESUBMISSION |
| 01 | 25.07.17 | SSDA SUBMISSION |


sydney Level 2, 79 Myrtle St
Chippendale 2008
Nominated Architect: Gerard Reinmuth 6629
T 02 9279 2226
F 02 9279 2227

hobart 181 Elizabeth St
Hobart 7000
Nominated Architect: Scott Balmforth 564
T 03 6234 6372
F 03 6231 4939

TERROIR


Project:
ROUSE HILL ANGLICAN COLLEGE
MASTERPLAN 2016

Drawing Description:
PROPOSED JUNIOR SCHOOL EXTENSION
ENTRY GROUND PLAN

Drawn by: AM Checked by: TD Scale:1:200@A1

| PROJECT NO: | DWG NO: | REV NO: |
|---|---|---|
| 14301 | MP-JS-10-05 | 04 |

Drawing Status: SSDA


NSW GOVERNMENT Planning, Industry & Environment

*Issued under the Environmental Planning and Assessment Act 1979*


Approved Section: 4.55(1A) Application No: SSD-8006-Mod-2

Granted on the: 6 February 2020 Signed:

Sheet No: 7 of 13

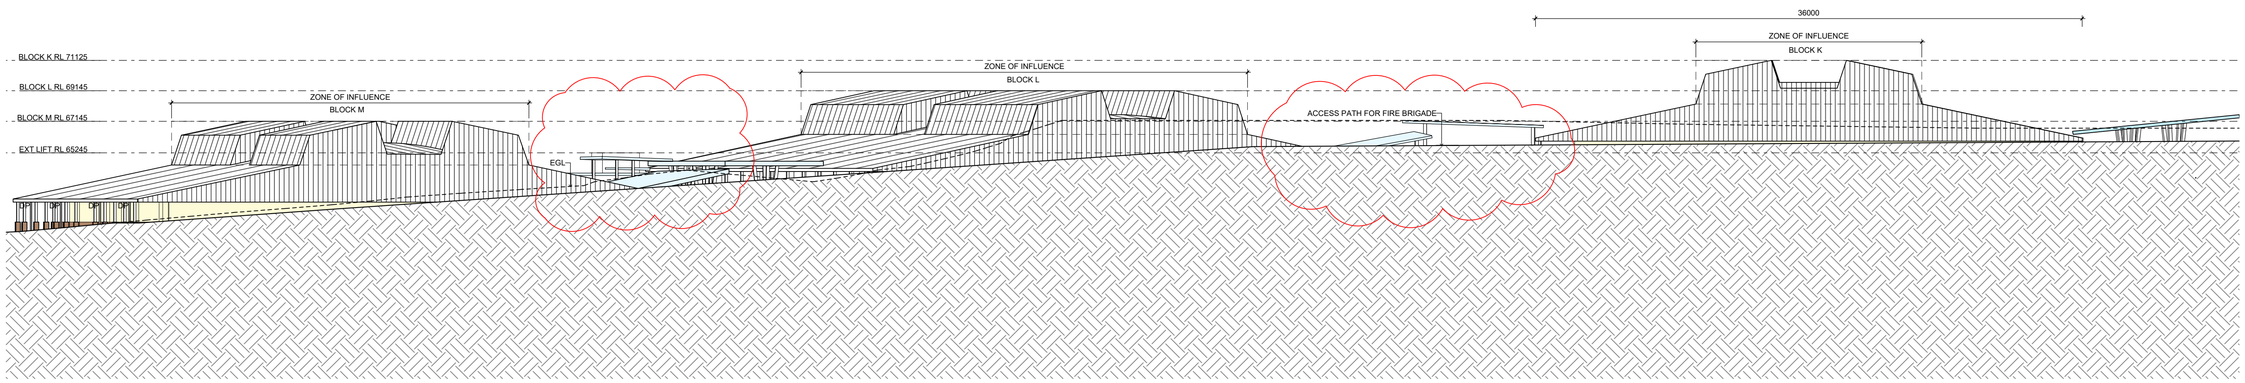


01 JS-10-01 JUNIOR SCHOOL NORTHERN ELEVATION
1:200 @ A1

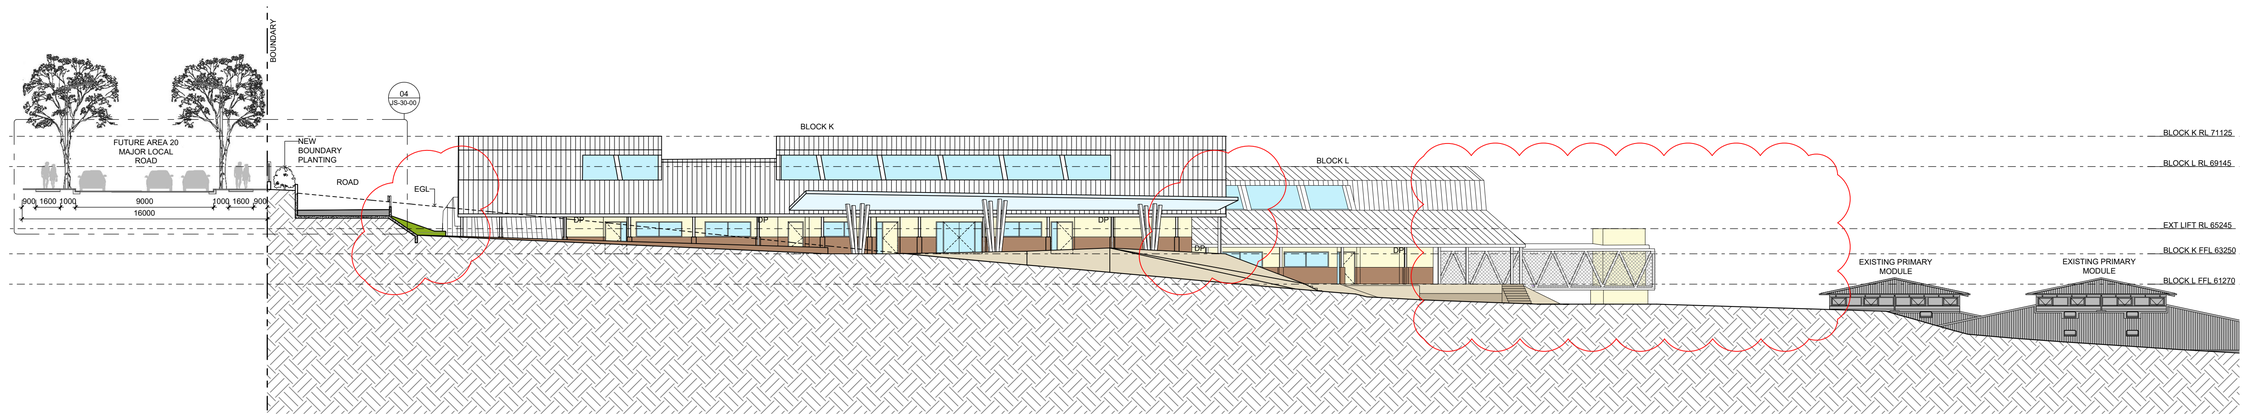


02 JS-10-01 JUNIOR SCHOOL WESTERN ELEVATION
1:200 @ A1

## GENERAL NOTES

DO NOT SCALE FROM THIS DRAWING

CONFIRM ALL DIMENSIONS AND SETOUTS ON SITE PRIOR TO MANUFACTURE & INSTALLATION

ALL WORK IN ACCORDANCE WITH RELEVANT AUSTRALIAN STANDARDS

TO BE READ IN CONJUNCTION WITH ENGINEERS DOCUMENTS

## LEGEND

0 10m

- EXISTING TURF & SOFT LANDSCAPING ZONES
- PROPOSED TURF
- PROPOSED SOFT LANDSCAPING
- PROPOSED SOFTFALL
- PROPOSED HARD LANDSCAPING
- EXISTING BUILT FORM AND ROADS
- EXISTING BUILDINGS
- EXISTING GRAVEL ROAD
- PROPOSED ROADWAY
- METAL DECK ROOFING
- POLYCARBONATE ROOFING
- LIGHTWEIGHT
- GLAZING
- BRICK FACE

| Rev | Date | Description |
|---|---|---|
| 03 | 09.12.19 | SSDA MODIFICATION 2 |
| 02 | 19.01.18 | SSDA RE-SUBMISSION |
| 01 | 25.07.17 | SSDA SUBMISSION |


sydney Level 2, 79 Myrtle St
Chippendale 2008
Nominated Architect: Gerard Reinmuth 6629
T 02 9279 2226
F 02 9279 2227

hobart 181 Elizabeth St
Hobart 7000
Nominated Architect: Scott Balmforth 564
T 03 6234 6372
F 03 6231 4939


TERROIR

Planning, Industry & Environment

*Issued under the Environmental Planning and Assessment Act 1979*

Approved Section: 4.55(1A) Application No: SSD-8006-Mod-2

Granted on the: 6 February 2020 Signed:

Sheet No: 8 of 13

Project:
ROUSE HILL ANGLICAN COLLEGE
MASTERPLAN 2016


Drawing Description:
PROPOSED JUNIOR SCHOOL EXTENSION
ELEVATIONS 2

Drawn by: AM Checked by: TD Scale:1:200@A1

| PROJECT NO: | DWG NO: | REV NO: |
|---|---|---|
| 14301 | MP-JS-20-01 | 03 |

Drawing Status: SSDA

Date Plotted: 19.01.18 File Path: R:\14301 Rouse Hill Anglican College\06.00 Documentation\06.01 CAD\06.01.01 Current CAD\Masterplan\Mod2backsave\EL-JS-20-01.dwg

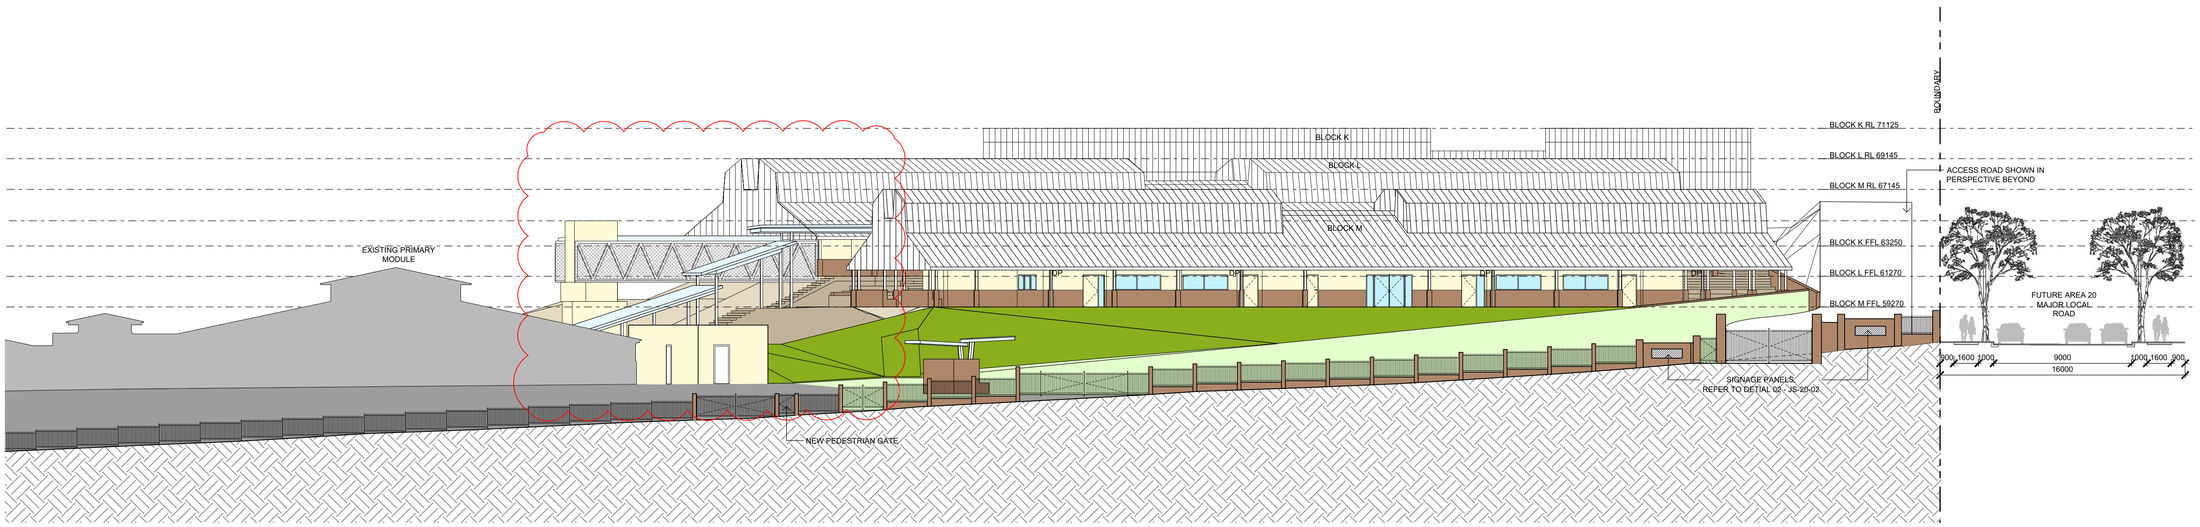


01 JUNIOR SCHOOL WORCESTER ROAD ELEVATION
JS-10-05 1:200

## GENERAL NOTES

DO NOT SCALE FROM THIS DRAWING

CONFIRM ALL DIMENSIONS AND SETOUTS ON SITE PRIOR TO MANUFACTURE & INSTALLATION


ALL WORK IN ACCORDANCE WITH RELEVANT AUSTRALIAN STANDARDS

TO BE READ IN CONJUNCTION WITH ENGINEERS DOCUMENTS

## LEGEND

0 10m

- EXISTING TURF & SOFT LANDSCAPING ZONES
- PROPOSED TURF
- PROPOSED SOFT LANDSCAPING
- PROPOSED SOFTFALL
- PROPOSED HARD LANDSCAPING
- EXISTING BUILT FORM AND ROADS
- EXISTING BUILDINGS
- EXISTING GRAVEL ROAD
- PROPOSED ROADWAY
- METAL DECK ROOFING
- POLYCARBONATE ROOFING
- LIGHTWEIGHT
- GLAZING
- BRICK FACE

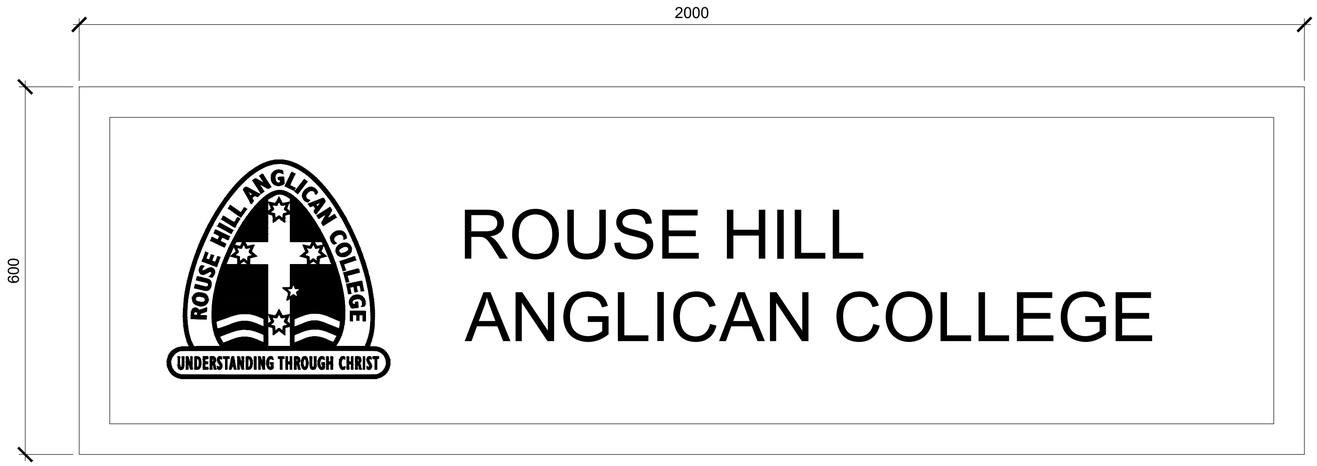


02 SIGNAGE
1:5

NSW GOVERNMENT Planning, Industry & Environment

*Issued under the Environmental Planning and Assessment Act 1979*

Approved Section: 4.55(1A) Application No: SSD-8006-Mod-2

Granted on the: 6 February 2020 Signed:

Sheet No: 9 of 13

| Rev | Date<br>Description |
|---|---|
| 03 | 09.12.19<br>SSDA MODIFICATION 2 |
| 02 | 19.01.18<br>SSDA RE-SUBMISSION |
| 01 | 25.07.17<br>SSDA SUBMISSION |


sydney Level 2, 79 Myrtle St
Chippendale 2008
Nominated Architect: Gerard Reinmuth 6629
T 02 9279 2226
F 02 9279 2227

hobart 181 Elizabeth St
Hobart 7000
Nominated Architect: Scott Balmforth 564
T 03 6234 6372
F 03 6231 4939


TERROIR

Project:
ROUSE HILL ANGLICAN COLLEGE
MASTERPLAN 2016


Drawing Description:
PROPOSED JUNIOR SCHOOL EXTENSION
ELEVATIONS 3

Drawn by: AM Checked by: TD Scale:1:200@A1


| PROJECT NO: | DWG NO: | REV NO: |
|---|---|---|
| 14301 | MP-JS-20-02 | 03 |

Drawing Status: SSDA


Date Plotted: 19.01.18 File Path: R:\14301 Rouse Hill Anglican College\06.00 Documentation\06.01 CAD\06.01.01 Current CAD\Masterplan\Mod2backsave\EL-JS-20-02.dwg

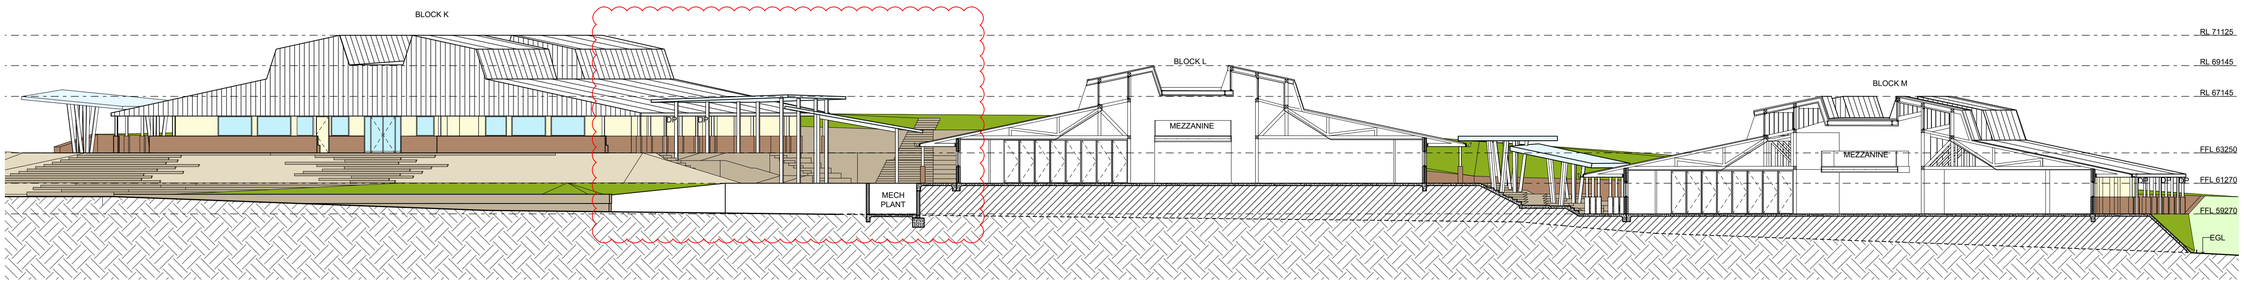



01 JS-10-01 JUNIOR SCHOOL EAST WEST SECTION
1:200 @ A1

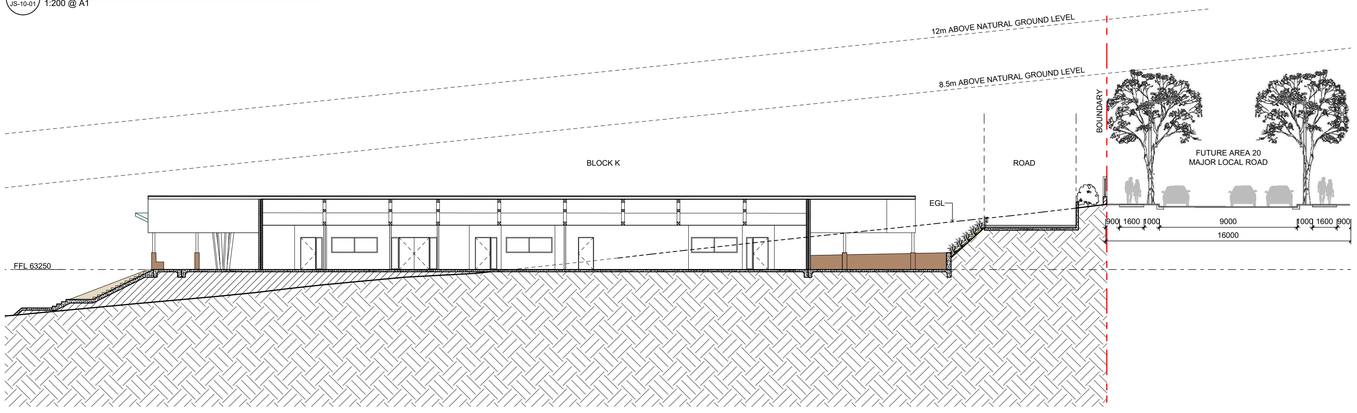



02 JS-10-01 BLOCK K SECTION
1:200 @ A1

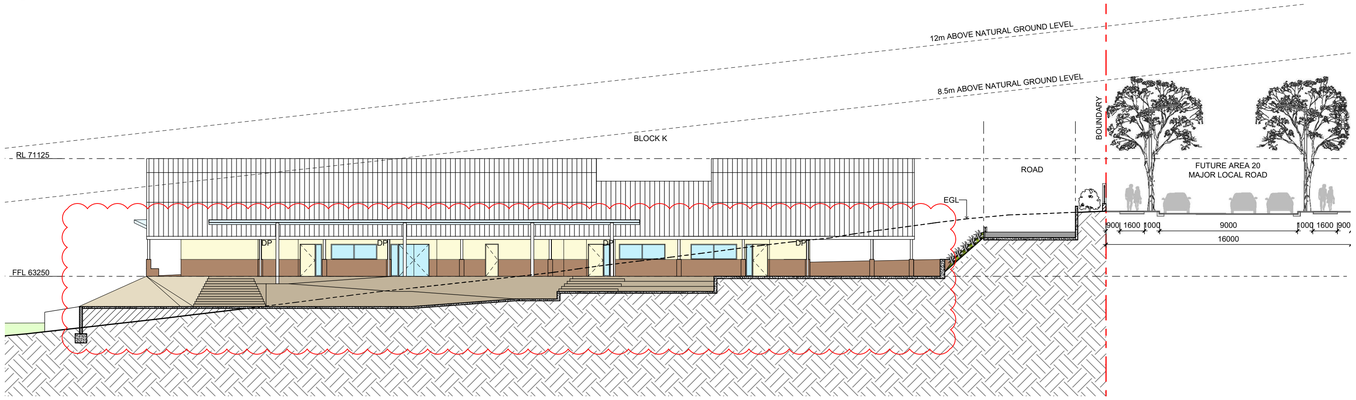


03 JS-10-01 STEP RAMP SECTION
1:200 @ A1

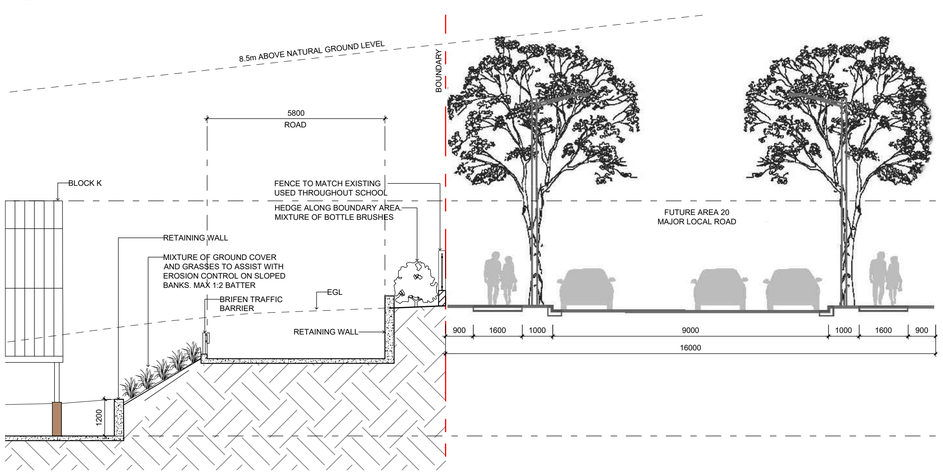


04 JS-10-01 BOUNDARY CONDITION SECTION SHOWING AREA 20 ROADWAY
1:100@ A1

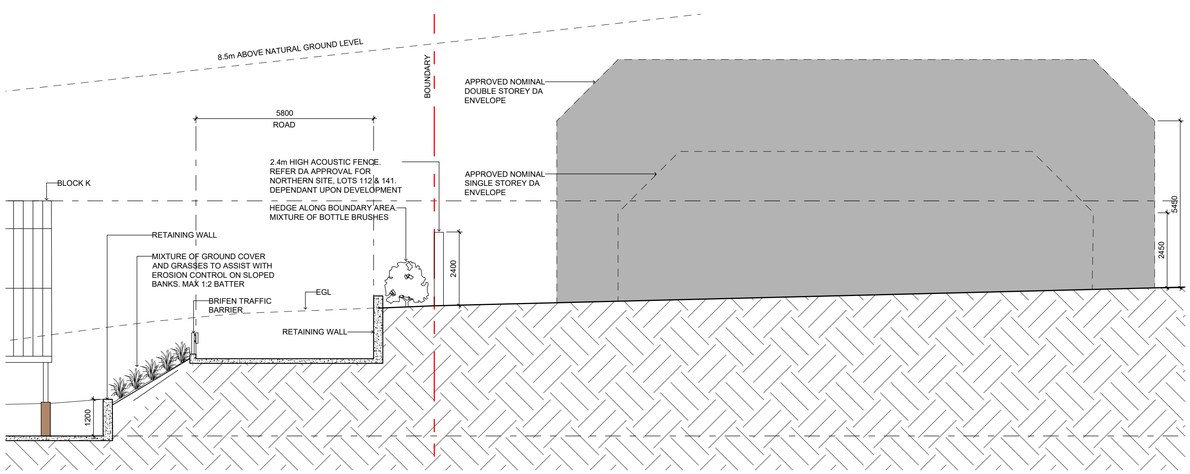


05 JS-10-01 BOUNDARY CONDITION SECTION SHOWING APPROVED DEVELOPMENT
1:100@ A1

## GENERAL NOTES

DO NOT SCALE FROM THIS DRAWING

CONFIRM ALL DIMENSIONS AND SETOUTS ON SITE PRIOR TO MANUFACTURE & INSTALLATION

ALL WORK IN ACCORDANCE WITH RELEVANT AUSTRALIAN STANDARDS

TO BE READ IN CONJUNCTION WITH ENGINEERS DOCUMENTS

## LEGEND

0 10m

- EXISTING TURF & SOFT LANDSCAPING ZONES
- PROPOSED TURF
- PROPOSED SOFT LANDSCAPING
- PROPOSED SOFTFALL
- PROPOSED HARD LANDSCAPING
- EXISTING BUILT FORM AND ROADS
- EXISTING BUILDINGS
- EXISTING GRAVEL ROAD
- PROPOSED ROADWAY
- METAL DECK ROOFING
- POLYCARBONATE ROOFING
- LIGHTWEIGHT
- GLAZING
- BRICK FACE

NSW GOVERNMENT Planning, Industry & Environment

*Issued under the Environmental Planning and Assessment Act 1979*

Approved Section: 4.55(1A) Application No: SSD-8006-Mod-2

Granted on the: 6 February 2020 Signed:

Sheet No: 10 of 13

| Rev | Date | Description |
|---|---|---|
| 03 | 09.12.19 | SSDA MODIFICATION 2 |
| 02 | 19.01.18 | SSDA RESUBMISSION - BOUNDARY CONDITION |
| 01 | 25.07.17 | SSDA SUBMISSION |


sydney Level 2, 79 Myrtle St
Chippendale 2008
Nominated Architect: Gerard Reinmuth 6629
T 02 9279 2226
F 02 9279 2227

hobart 181 Elizabeth St
Hobart 7000
Nominated Architect: Scott Balmforth 564
T 03 6234 6372
F 03 6231 4939


TERROIR


Project:
ROUSE HILL ANGLICAN COLLEGE
MASTERPLAN 2016

Drawing Description:
PROPOSED JUNIOR SCHOOL EXTENSION
SECTIONS 1

Drawn by: AM Checked by: TD Scale:AS SHOWN


| PROJECT NO: | DWG NO: | REV NO: |
|---|---|---|
| 14301 | MP-JS-30-00 | 03 |

Drawing Status: SSDA

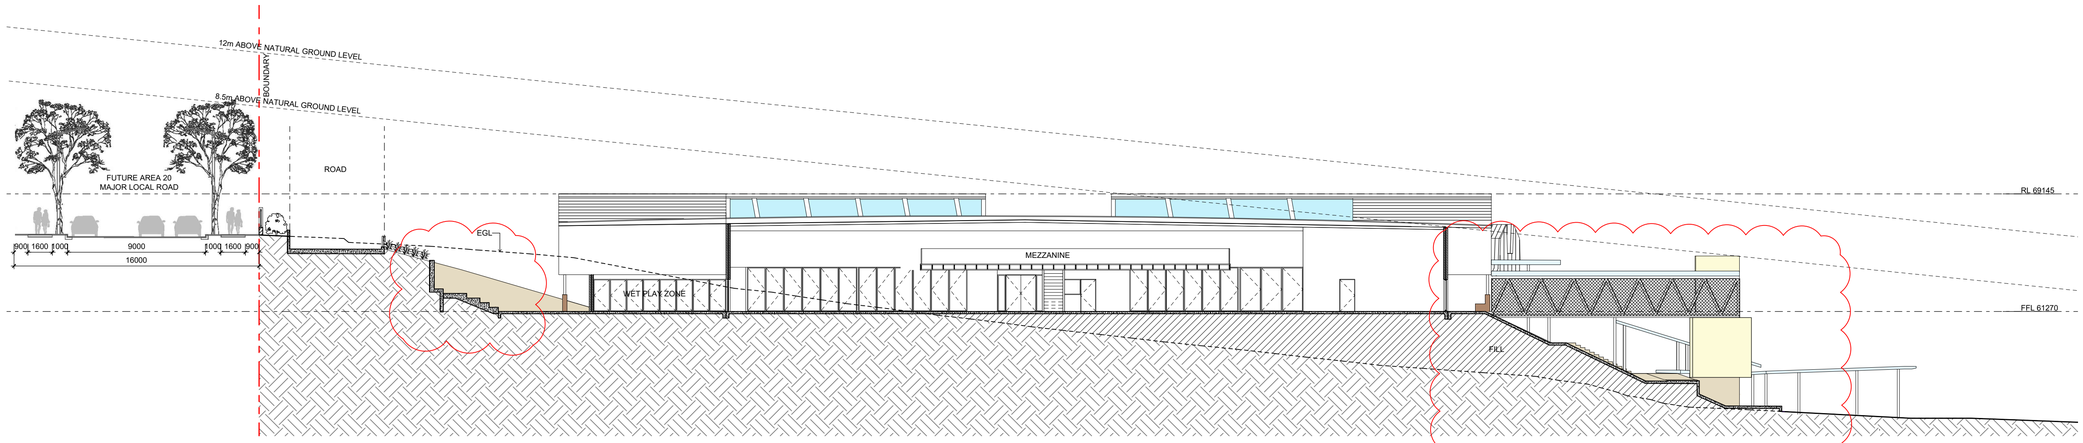



01 JS-30-01 BLOCK L SECTION
1:200 @ A1

## STRAMP 02 SECTION

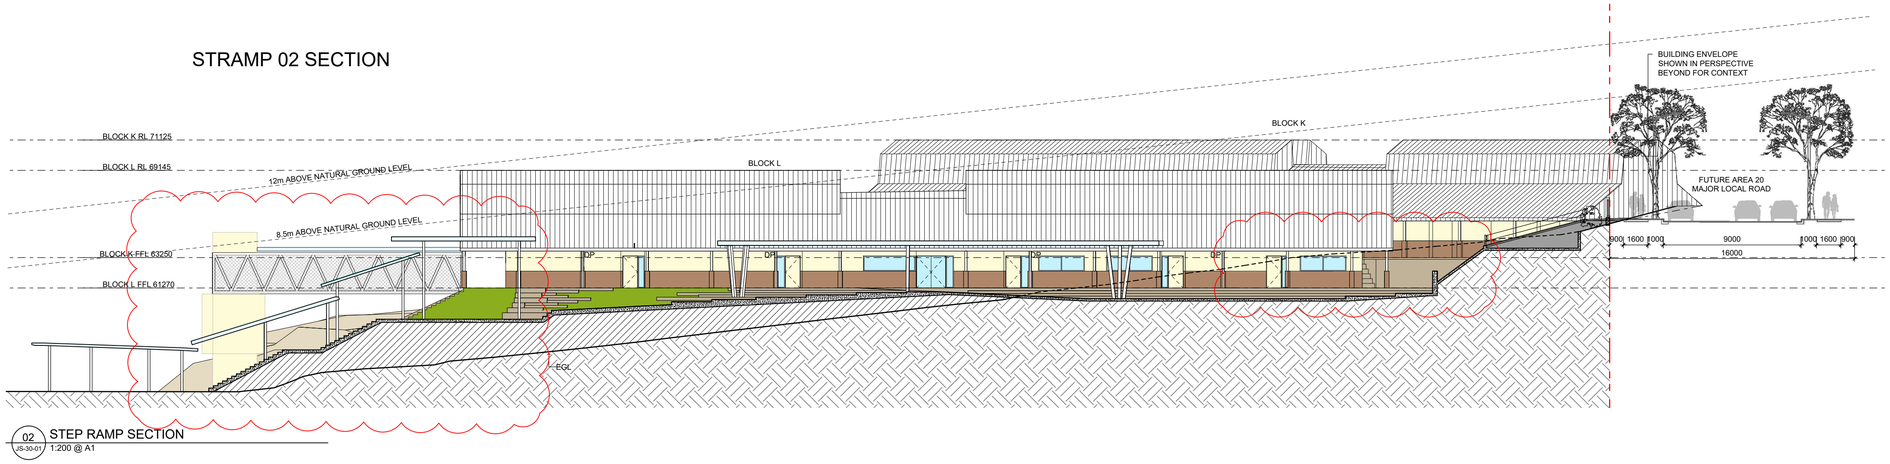


02 JS-30-01 STEP RAMP SECTION
1:200 @ A1

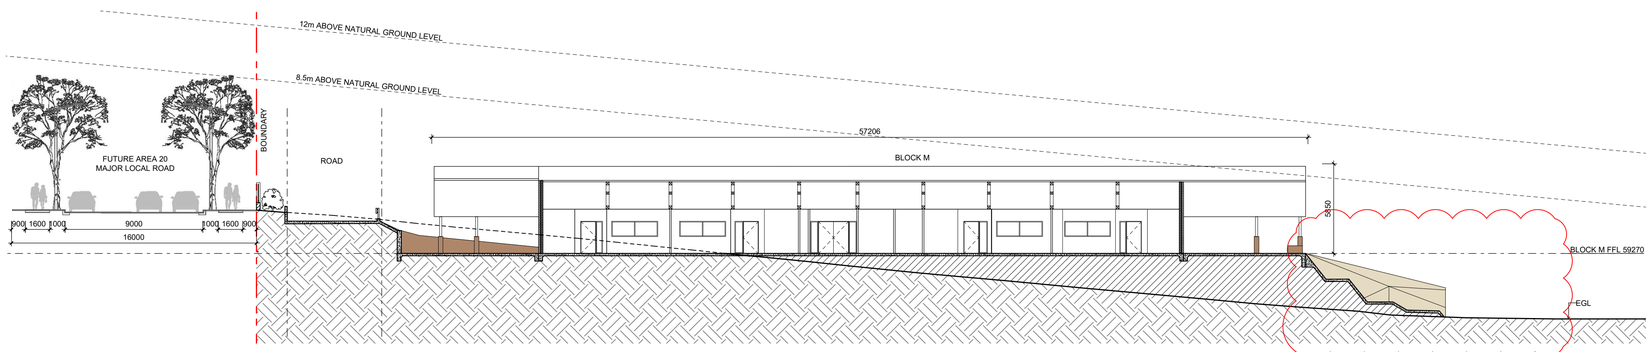


03 JS-30-01 BLOCK M SECTION
1:200 @ A1

## GENERAL NOTES

DO NOT SCALE FROM THIS DRAWING

CONFIRM ALL DIMENSIONS AND SETOUTS ON SITE PRIOR TO MANUFACTURE & INSTALLATION

ALL WORK IN ACCORDANCE WITH RELEVANT AUSTRALIAN STANDARDS

TO BE READ IN CONJUNCTION WITH ENGINEERS DOCUMENTS

## LEGEND

0 10m

- EXISTING TURF & SOFT LANDSCAPING ZONES
- PROPOSED TURF
- PROPOSED SOFT LANDSCAPING
- PROPOSED SOFTFALL
- PROPOSED HARD LANDSCAPING
- EXISTING BUILT FORM AND ROADS
- EXISTING BUILDINGS
- EXISTING GRAVEL ROAD
- PROPOSED ROADWAY
- METAL DECK ROOFING
- POLYCARBONATE ROOFING
- LIGHTWEIGHT
- GLAZING
- BRICK FACE

NSW GOVERNMENT Planning, Industry & Environment

*Issued under the Environmental Planning and Assessment Act 1979*

Approved Section: 4.55(1A) Application No: SSD-8006-Mod-2

Granted on the: 6 February 2020 Signed:

Sheet No: 11 of 13

| Rev | Date | Description |
|---|---|---|
| 03 | 09.12.19 | SSDA MODIFICATION 2 |
| 02 | 19.01.18 | SSDA RESUBMISSION - BOUNDARY CONDITION |
| 01 | 25.07.17 | SSDA SUBMISSION |


sydney Level 2, 79 Myrtle St
Chippendale 2008
Nominated Architect: Gerard Reinmuth 6629
T 02 9279 2226
F 02 9279 2227

hobart 181 Elizabeth St
Hobart 7000
Nominated Architect: Scott Balmforth 564
T 03 6234 6372
F 03 6231 4939

TERROIR


Project:
ROUSE HILL ANGLICAN COLLEGE
MASTERPLAN 2016

Drawing Description:
PROPOSED JUNIOR SCHOOL EXTENSION
SECTIONS 2

Drawn by: AM Checked by: TD Scale:1:200@A1

| PROJECT NO: | DWG NO: | REV NO: |
|---|---|---|
| 14301 | MP-JS-30-01 | 03 |

Drawing Status: SSDA





01 MAINTENANCE SHED AND CARPARK LANDSCAPE PLAN
1:200 @ A1

| SYM | | BOTANICAL NAME | MATURE HEIGHT AND SPREAD | SPACING | POT SIZE | STAKING | QTY |
|---|---|---|---|---|---|---|---|
| BOUNDARY HEDGE | | | | | | | |
| | CW | Callistemon Wildfire | 4m x 2m | AS SHOWN | 150mm | N/A | |
| | CP | Callistemon Purple Cloud | 2m x 2m | AS SHOWN | 150mm | N/A | |
| | CHP | Callistemon Hot Pink | 1,5m x 1m | AS SHOWN | 150mm | N/A | |
| | CCG | Callistemon Candle Grow | 0,6m x 2,5m | AS SHOWN | 150mm | N/A | |
| GROUND COVER | | | | | | | |
| | BVD | Babingtonia (Baeckea Virgata Dwarf ) | 0.3m x 0.5m | 6 PER M² | VIRO-TUBE | N/A | |
| | VD | Virgata Dwarf | 0.3m x 0.5m | 6 PER M² | VIRO-TUBE | N/A | |
| | DC | Dianella Caerulea (Little Jess) | 0.4m x 0.6m | 4 PER M² | VIRO-TUBE | N/A | |
| | GY | Gazania Yellow | 0,2m x 0,3m | 15 PER M² | VIRO-TUBE | N/A | |
| | CG | Carpobrotus Glaucescens ( Aussie Rambler) | 0,3m x 2m | 1 PER M² | VIRO-TUBE | N/A | |
| | HV | Hardenbergia Violacea (Meema) | 0,6m x 2m | 1 PER M² | VIRO-TUBE | N/A | |
| | GB | Westringia Fruticosa 'Grey Box' | 0,6m x 0,6m | 1 PER M² | VIRO-TUBE | N/A | |
| | Mu | Westringia Fruticosa 'Mundi' | 0,6m x 2m | 1 PER M² | VIRO-TUBE | N/A | |
| GRASSES | | | | | | | |
| | KD | Poa Poiformis (King Dale) | 0,45m x 0.4m | 4 PER M² | VIRO-TUBE | N/A | |
| | Co | Poa Poiformis (Courtney) | 0,5m x 0,2m | 10 PER M² | VIRO-TUBE | N/A | |
| KANGAROO PAWS | | | | | | | |
| | AV | Anigozanthos Hybrid 'Amber Velvet' | 0,6m x 0,6m | 1 PER M² | VIRO-TUBE | N/A | |
| | GV | Anigozanthos Hybrid 'Gold Velvet' | 0,6m x 0,6m | 1 PER M² | VIRO-TUBE | N/A | |
| | RV | Anigozanthos Hybrid 'Regal Velvet' | 0,6m x 1m | 1 PER M² | VIRO-TUBE | N/A | |
| | Ru | Anigozanthos Hybrid 'Ruby Velvet' | 0,6m x 0,6m | 1 PER M² | VIRO-TUBE | N/A | |
| GRASSES | | | | | | | |
| | LC | Lomandra Confertifolia | 0,6m x 0,6m | 1 PER M² | VIRO-TUBE | N/A | |
| | KD | Poa Poiformis (King Dale) | 0,45m x 0,4m | 4 PER M² | VIRO-TUBE | N/A | |
| | Co | Poa Poiformis (Courtney) | 0,5m x 0,2m | 10 PER M² | VIRO-TUBE | N/A | |
| GRASSES AND GRASS STRIPS | | | | | | | |
| | DB | Dianelle 'Breeze' | 1m x 2m | 1 PER M² | VIRO-TUBE | N/A | |
| | LT | Lomandra Tanika | 0,6m x 0,6m | 1 PER M² | VIRO-TUBE | N/A | |
| | Es | Eskdale | 0,6m x 0,6m | 1 PER M² | VIRO-TUBE | N/A | |
| | LL | Lomandra Longifolia (Tanika) | 0,6m x 0,6m | 1 PER M² | VIRO-TUBE | N/A | |
| | WI | Lomandra Confertifolia (Wingarra) | 0,3m x <0,3m | 9 PER M² | VIRO-TUBE | N/A | |
| | KD | Poa Poiformis (King Dale) | 0,45m x 0,4m | 4 PER M² | VIRO-TUBE | N/A | |
| | Co | Poa Poiformis (Courtney) | 0,5m x 0,2m | 10 PER M² | VIRO-TUBE | N/A | |
| | Pe | Pennisetum Alopecuroides (Pennstripe) | 0,6m x 0,6m | 1 PER M² | VIRO-TUBE | N/A | |
| | Na | Pennisetum Alopecuroides (Nafray) | 1,2m x 1m | 1 PER M² | VIRO-TUBE | N/A | |
| BB HEDGES | | | | | | | |
| | CC | Callistemon Viminalis (Captain Cook) | 2m x 2m | 1 PER M² | VIRO-TUBE | N/A | |
| | WA | Callistemon Citrinus 'White Anzac' | 1m x 3m | 1 PER M² | VIRO-TUBE | N/A | |
| | CHP | Callistemon Hot Pink | 1,5m x 1m | 1 PER M² | VIRO-TUBE | N/A | |

03 PLANT SCHEDULE
N/A @ A1



04 WIRE ROAD BARRIER DETAIL
NO SCALE

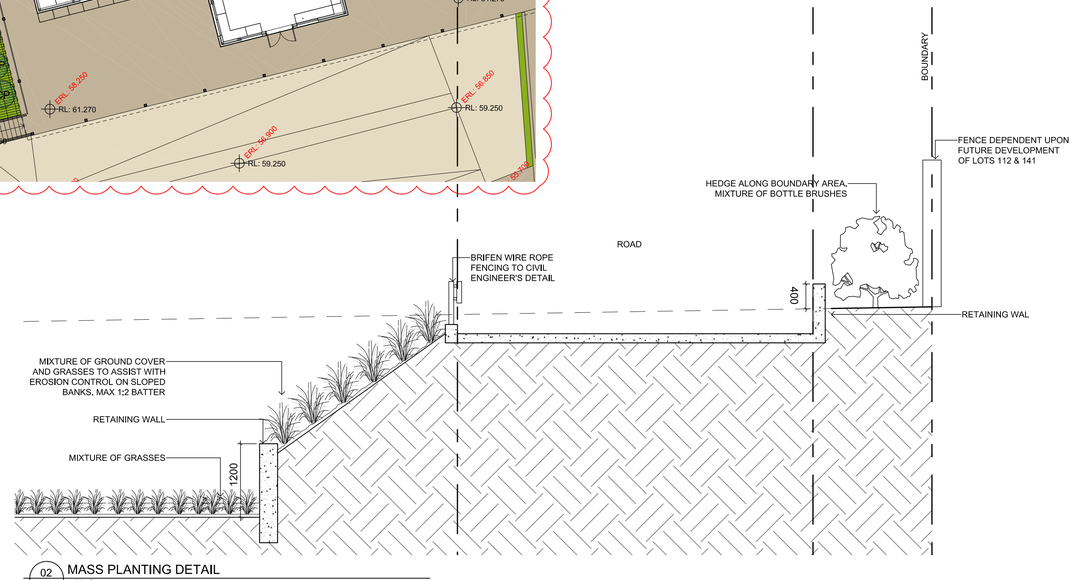


02 MASS PLANTING DETAIL
1:50 @ A1

NSW GOVERNMENT | Planning, Industry & Environment

*Issued under the Environmental Planning and Assessment Act 1979*

Approved Section: 4.55(1A) Application No: SSD-8006-Mod-2

Granted on the: 6 February 2020 Signed:

Sheet No: 12 of 13

## GENERAL NOTES

DO NOT SCALE FROM THIS DRAWING

CONFIRM ALL DIMENSIONS AND SETOUTS ON SITE PRIOR TO MANUFACTURE & INSTALLATION

ALL WORK IN ACCORDANCE WITH RELEVANT AUSTRALIAN STANDARDS

TO BE READ IN CONJUNCTION WITH ENGINEERS DOCUMENTS

## LEGEND

0 10m

EXISTING TURF & SOFT LANDSCAPING ZONES

PROPOSED TURF

PROPOSED SOFT LANDSCAPING

PROPOSED SOFTFALL

PROPOSED HARD LANDSCAPING

EXISTING BUILT FORM AND ROADS

EXISTING BUILDINGS

EXISTING GRAVEL ROAD

PROPOSED ROADWAY

METAL DECK ROOFING

POLYCARBONATE ROOFING

LIGHTWEIGHT

GLAZING

BRICK FACE

BUILT STAGE

EXISTING TREES

APPROVED ADDITIONAL TREES

PROPOSED ADDITIONAL TREES

TREES TO BE IDEALLY RETAINED THROUGH CONSTRUCTION, IN EVENT THAT TREES ARE IMPACTED DUE TO CLOSE PROXIMITY OF NEW WORKS THEY ARE TO BE REPLACED WITH SIMILAR TREES.

ERL: XX.XXX EXISTING SURVEY LEVELS

| Rev | Date<br>Description |
|---|---|
| 04 | 09.12.19<br>SSDA MODIFICATION 2 |
| 03 | 22.02.18<br>SSDA RESUBMISSION |
| 02 | 19.01.18<br>SSDA RESUBMISSION |
| 01 | 25.07.17<br>SSDA SUBMISSION |


sydney Level 2, 79 Myrtle St
Chippendale 2008
Nominated Architect: Gerard Reinmuth 6629
T 02 9279 2226
F 02 9279 2227

hobart 181 Elizabeth St
Hobart 7000
Nominated Architect: Scott Balmforth 564
T 03 6234 6372
F 03 6231 4939

TERROIR



Project:
ROUSE HILL ANGLICAN COLLEGE
MASTERPLAN 2016

Drawing Description:
PROPOSED JUNIOR SCHOOL
LANDSCAPE PLAN AND DETAILS
BLOCK K AND BLOCK L


Drawn by: CY Checked by: TD Scale: N/A @A1

| PROJECT NO: | DWG NO: | REV NO: |
|---|---|---|
| 14301 | MP-JS-40-02 | 04 |

Drawing Status: SSDA

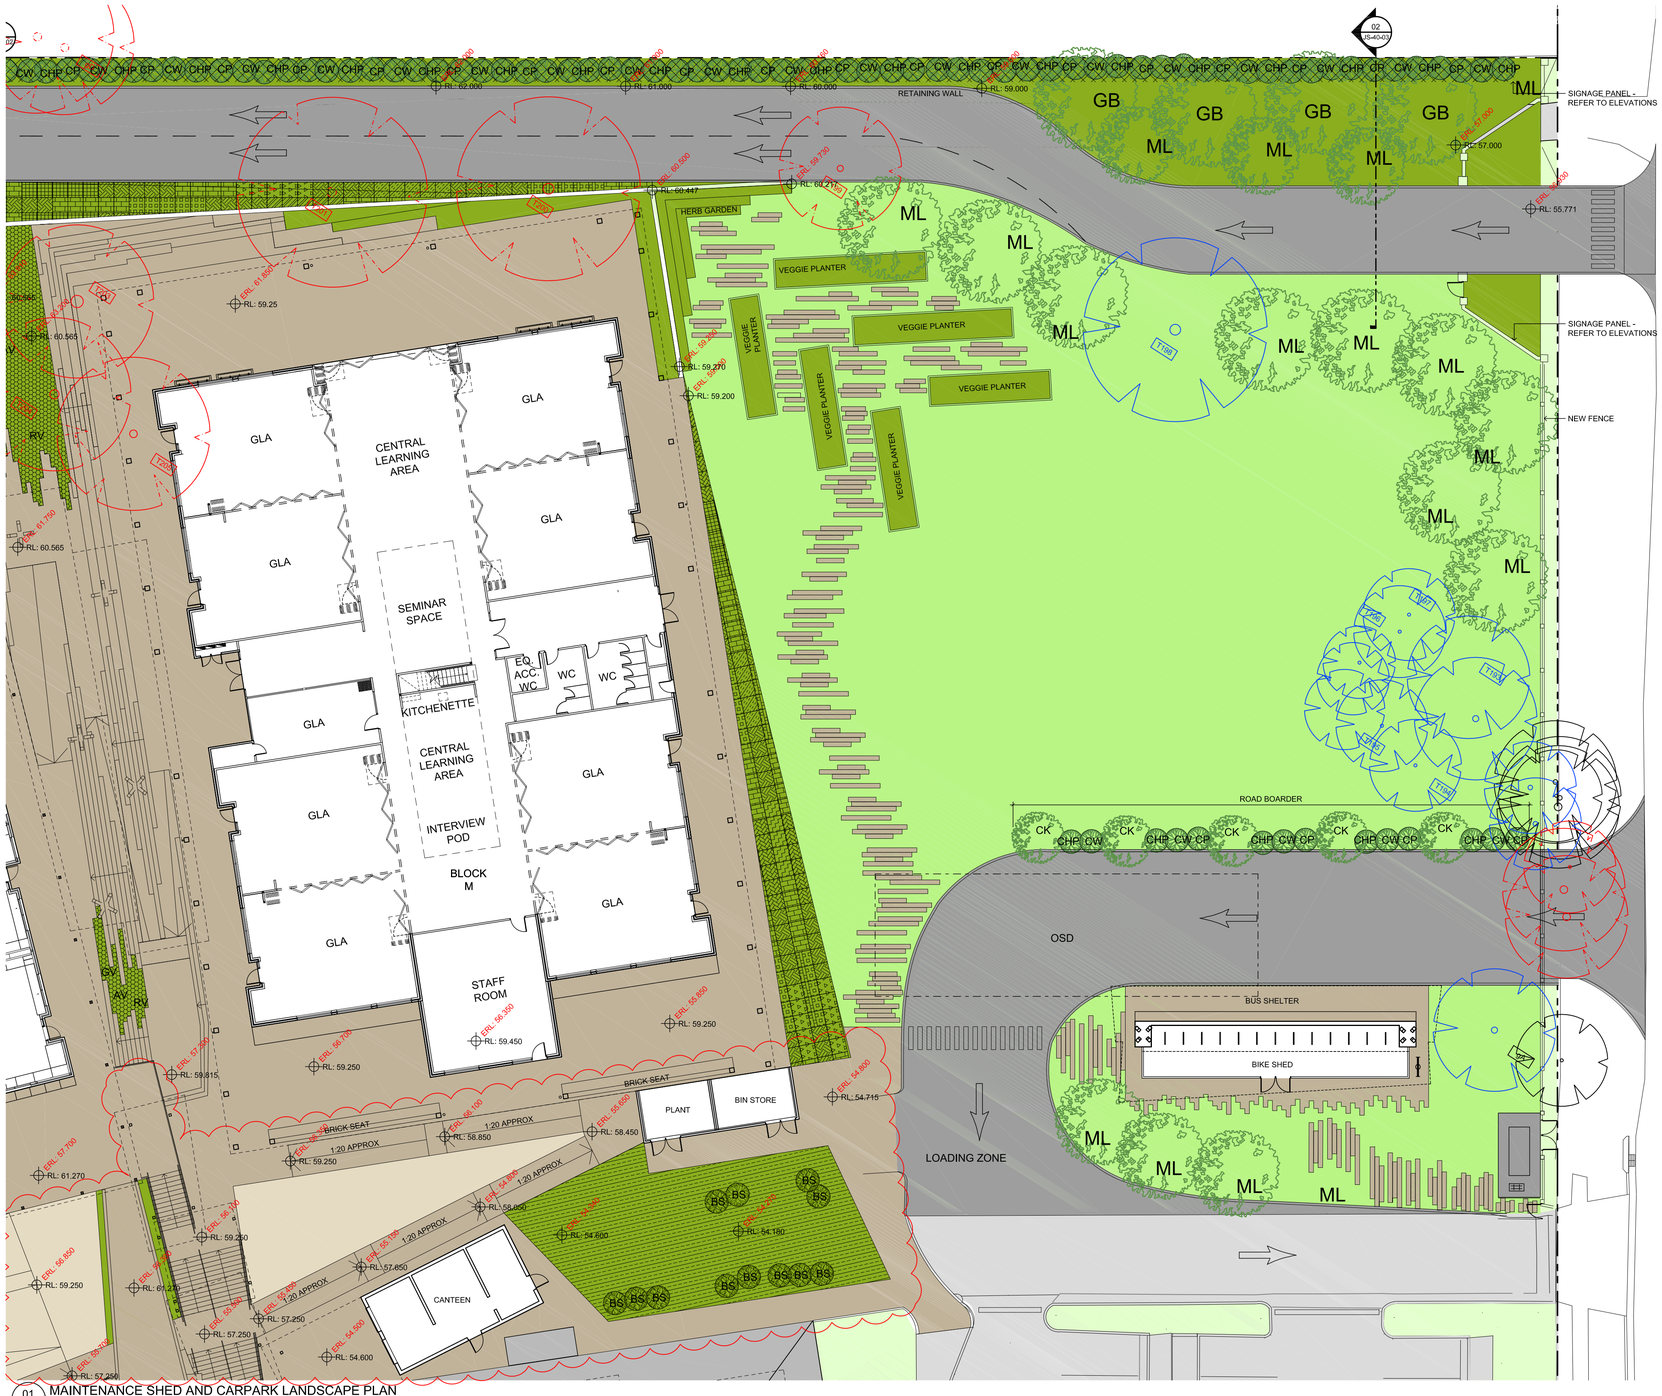


01 MAINTENANCE SHED AND CARPARK LANDSCAPE PLAN
1:200 @ A1

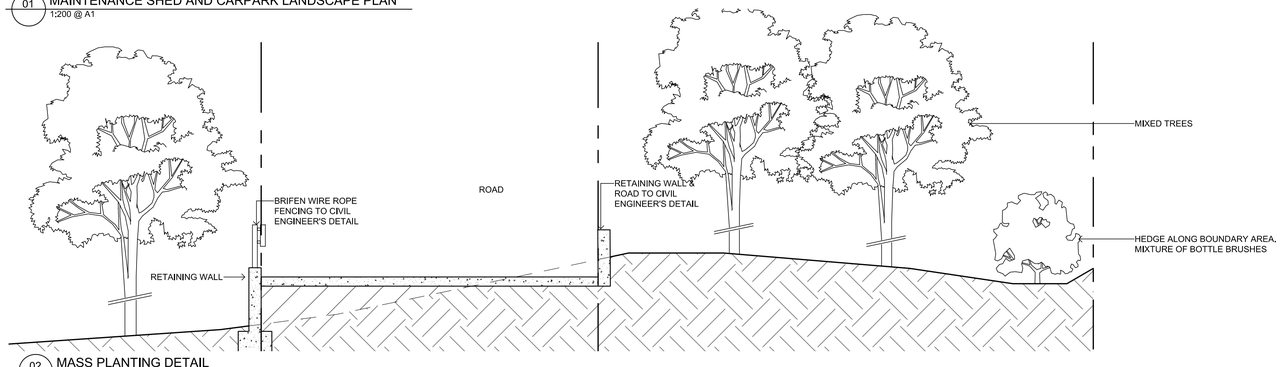


02 MASS PLANTING DETAIL
1:20 @ A1

| SYM | | BOTANICAL NAME | MATURE HEIGHT AND SPREAD | SPACING | POT SIZE | STAKING | QTY |
|---|---|---|---|---|---|---|---|
| BOUNDARY HEDGE | | | | | | | |
| | CW | Callistemon Wildfire | 4m x 2m | AS SHOWN | 150mm | N/A | |
| | CP | Callistemon Purple Cloud | 2m x 2m | AS SHOWN | 150mm | N/A | |
| | CHP | Callistemon Hot Pink | 1.5m x 1m | AS SHOWN | 150mm | N/A | |
| | CCG | Callistemon Candle Grow | 0.6m x 2.5m | AS SHOWN | 150mm | N/A | |
| MIXED TREES | | | | | | | |
| | ML | Melalauca Linarlifola | 10m x 8m | AS SHOWN | 25 LITRE | 2 x 50 x 50 x 1800 | |
| | SG | Syncarpia Glomulifera (Turpentine) | 25m high | AS SHOWN | 25 LITRE | 2 x 50 x 50 x 1800 | |
| | GB | Eucalyptus Moluccana (Grey Box) | 25m high | AS SHOWN | 25 LITRE | 2 x 50 x 50 x 1800 | |
| | CK | Callistemon 'King's Park Special' | 6m x 2m | AS SHOWN | 25 LITRE | 2 x 50 x 50 x 1800 | |
| GROUND COVER | | | | | | | |
| | BVD | Babingtonia (Baeckea Virgata Dwarf ) | 0,3m x 0,5m | 6 PER M$^2$ | VIRO-TUBE | N/A | |
| | VD | Virgata Dwarf | 0,3m x 0,5m | 6 PER M$^2$ | VIRO-TUBE | N/A | |
| | DC | Dianella Caerulea (Little Jess) | 0,4m x 0,6m | 4 PER M$^2$ | VIRO-TUBE | N/A | |
| | GY | Gazania Yellow | 0,2m x 0,3m | 15 PER M$^2$ | VIRO-TUBE | N/A | |
| | CG | Carpobrotus Glaucescens ( Aussie Rambler) | 0,3m x 2m | 1 PER M$^2$ | VIRO-TUBE | N/A | |
| | HV | Hardenbergia Violacea (Meema) | 0,6m x 2m | 1 PER M$^2$ | VIRO-TUBE | N/A | |
| | GB | Westringia Fruticosa 'Grey Box' | 0,6m x 0,6m | 1 PER M$^2$ | VIRO-TUBE | N/A | |
| | Mu | Westringia Fruticosa 'Mundi' | 0,6m x 2m | 1 PER M$^2$ | VIRO-TUBE | N/A | |
| GRASSES | | | | | | | |
| | KD | Poa Poiformis (King Dale) | 0,45m x 0,4m | 4 PER M$^2$ | VIRO-TUBE | N/A | |
| | Co | Poa Poiformis (Courtney) | 0,5m x 0,2m | 10 PER M$^2$ | VIRO-TUBE | N/A | |
| BANKSIAS | | | | | | | |
| | BS | Banksia Spinulosa (Hairpin) | <0,5m x <0,5m | 4 PER M$^2$ | VIRO-TUBE | N/A | |
| GRASSES | | | | | | | |
| | DB | Dianelle 'Breeze' | 1m x 2m | 1 PER M$^2$ | VIRO-TUBE | N/A | |
| | LD | Lomandra Longifolia (Tanika) | 0,6m x 0,6m | 1 PER M$^2$ | VIRO-TUBE | N/A | |
| | LCW | Lomandra Confertifolia (Wingarra) | 0,3m x <0,3m | 9 PER M$^2$ | VIRO-TUBE | N/A | |
| MELALEUCAS | | | | | | | |
| | MB | Melaleuca Bracteata | 5m x 3m | AS SHOWN | 150mm | N/A | |

03 PLANT SCHEDULE
N/A @ A1




| SYM | | BOTANICAL NAME | SQM | SPACING | QTY |
|---|---|---|---|---|---|
| SMALL TREES | | | | | |
| | ER | Elaeocarpus reticulatus | - | AS SHOWN | 2 |
| | SA | Syzigium australe 'Southern Form' | - | AS SHOWN | 1 |
| SHRUBS | | | | | |
| | ASH | Acmena smithii 'Hedgemaster' | - | AS SHOWN | 3 |
| | AS | Acmena smithii 'Lilly Pilly' | - | AS SHOWN | 3 |
| NATIVE GRASSES AND GROUND COVER | | | | | |
| | Db | Dianella 'breeze' | 12 | AS SHOWN | 48 |
| | Lt | Lomandra tanika | 15 | AS SHOWN | 60 |

04 ROAD BORDER DETAIL AND SCHEDULE
N/A @ A1

## GENERAL NOTES

DO NOT SCALE FROM THIS DRAWING

CONFIRM ALL DIMENSIONS AND SETOUTS ON SITE PRIOR TO MANUFACTURE & INSTALLATION

ALL WORK IN ACCORDANCE WITH RELEVANT AUSTRALIAN STANDARDS

TO BE READ IN CONJUNCTION WITH ENGINEERS DOCUMENTS

## LEGEND

0 10m

EXISTING TURF & SOFT LANDSCAPING ZONES

PROPOSED TURF

PROPOSED SOFT LANDSCAPING

PROPOSED SOFTFALL

PROPOSED HARD LANDSCAPING

EXISTING BUILT FORM AND ROADS

EXISTING BUILDINGS

EXISTING GRAVEL ROAD

PROPOSED ROADWAY

METAL DECK ROOFING

POLYCARBONATE ROOFING

LIGHTWEIGHT

GLAZING

BRICK FACE

BUILT STAGE

EXISTING TREES

APPROVED ADDITIONAL TREES

PROPOSED ADDITIONAL TREES

TREES TO BE IDEALLY RETAINED THROUGH CONSTRUCTION. IN EVENT THAT TREES ARE IMPACTED DUE TO CLOSE PROXIMITY OF NEW WORKS THEY ARE TO BE REPLACED WITH SIMILAR TREES.

ERL: XX.XXX EXISTING SURVEY LEVELS

| Rev | Date | Description |
|---|---|---|
| 04 | 09.12.19 | SSDA MODIFICATION 2 |
| 03 | 22.03.18 | SSDA RESUBMISSION |
| 02 | 19.01.18 | SSDA RESUBMISSION |
| 01 | 25.07.17 | SSDA SUBMISSION |


sydney Level 2, 79 Myrtle St
Chippendale 2008
Nominated Architect: Gerard Reinmuth 6629
T 02 9279 2226
F 02 9279 2227

hobart 181 Elizabeth St
Hobart 7000
Nominated Architect: Scott Balmforth 564
T 03 6234 6372
F 03 6231 4939


TERROIR

Project:
ROUSE HILL ANGLICAN COLLEGE MASTERPLAN 2016

Drawing Description:
PROPOSED JUNIOR SCHOOL LANDSCAPE PLAN AND DETAILS BLOCK M AND BIKE SHED

Drawn by: CY Checked by: TD Scale: N/A @A1

| PROJECT NO: | DWG NO: | REV NO: |
|---|---|---|
| 14301 | MP-JS-40-03 | 04 |

Drawing Status: SSDA

NSW GOVERNMENT Planning, Industry & Environment

*Issued under the Environmental Planning and Assessment Act 1979*

Approved Section: 4.55(1A) Application No: SSD-8006-Mod-2

Granted on the: 6 February 2020 Signed:

Sheet No: 13 of 13

Date Plotted: 19.01.18 File Path: R:\14301 Rouse Hill Anglican College\06.00 Documentation\06.01 CAD\06.01.01 Current CAD\Masterplan\Plans\MOD 2\Rebuilt\PL-JS-40-01.dwg