MACQUARIE UNIVERSITY

CENTRAL COURTYARD PRECINCT

STAGE 5a & 5b

ARCHITECTURAL DRAWINGS

Drawing No.	Drawing Title
S5a-1_CC-AR-DA-NA-000	Cover Sheet
S5a-1_CC-AR-DA-NA-001	Site Plan - Demolition
S5b-1_CC-AR-DA-NA-003	Site Plan
S5a-1_CC-AR-TS-B1-100	GA Plan - Basement Level Lower
S5a-1_CC-AR-TS-B1-101	GA Plan - Basement Level Upper
S5a-1_CC-AR-TS-GR-102	GA Plan - Ground Level Lower
S5a-1_CC-AR-TS-GR-103	GA Plan - Ground Level Upper
S5A-1_CC-AR-DA-L1-104	DA Plan - Level 01
S5A-1_CC-AR-DA-L2-105	DA Plan - Level 02
S5A-1_CC-AR-DA-L3-106	DA Plan - Level 03
S5A-1_CC-AR-DA-L4-107	DA Plan - Roof Plan
S5a-1_CC-AR-DA-NA-300	GA Elevation - North
S5a-1_CC-AR-DA-NA-301	GA Elevation - East
S5a-1_CC-AR-DA-NA-302	GA Elevation - South
S5a-1_CC-AR-DA-NA-303	GA Elevation - West
S5a-1_CC-AR-TS-NA-310	GA Section A-A
S5a-1_CC-AR-TS-NA-311	SGA Section B-B
S5a-1_CC-AR-TS-NA-312	GA Section C-C
S5a-1_CC-AR-TS-NA-313	GA Section D-D
S5a-1_CC-AR-TS-NA-314	GA Section E-E
S5a-1_CC-AR-DA-NA-300	GFA Plans
S5b-1_CC-AR-TS-B1-100	Plan - Basement 1
S5b-1_CC-AR-TS-GR-102	Plan - Ground Level
S5b-1_CC-AR-TS-L1-103	Plan - Level 1
S5b-1_CC-AR-TS-L2-104	Plan - Level 2
S5b-1_CC-AR-TS-L3-105	Plan - Level 3
S5b-1_CC-AR-TS-L4-106	Plan - Level 4
S5b-1_CC-AR-TS-L5-107	Plan - Level 5
S5b-1_CC-AR-TS-L6-108	Plan - Level 6
S5b-1_CC-AR-TS-NA-300	Elevations - R1 East
S5b-1_CC-AR-TS-NA-301	Elevations - R1 West
S5b-1_CC-AR-TS-NA-302	Elevations - R1 North
S5b-1_CC-AR-TS-NA-303	Elevations - R1 South
S5b-1_CC-AR-TS-NA-304	Elevations - R2 East
S5b-1_CC-AR-TS-NA-305	Elevations - R2 West
S5b-1_CC-AR-TS-NA-306	Elevations - R2 North South
S5b-1_CC-AR-TS-NA-311	Building Section R1
S5b-1_CC-AR-TS-NA-312	Building Section R2
S5b-1_CC-AR-DA-NA-901	Area Schedule - GFA

©architectus™

Architectus Group Pty Ltd is the owner of the copyright subsisting in these drawings, plans, designs and specifications. They must not be used, reproduced or copied, in whole or in part, nor may the information, ideas and concepts therein contained (which are confidential to Architectus Group Pty Ltd) be disclosed to any person without the prior written consent of that company.

Do not scale drawings.
Verify all dimensions on site

issue	amendment	date
A	ISSUED FOR SSDA	16.10.2017
B	ISSUED FOR SSDA (RESPONSE TO DoP)	05.09.2017

consultant

ARUP
Level 10, 201 Kent Street,
Sydney, NSW 2000
T +61 2 9320 9320
F +61 2 9320 9321
www.arup.com

client

Macquarie University

Macquarie University,
NSW, 2109, Australia

MACQUARIE University
SYDNEY·AUSTRALIA

scale bar

architectus™

Sydney
Melbourne
Adelaide
Auckland
Christchurch
Brisbane
Shanghai

Architectus Sydney
Level 18 MLC Centre
19 Martin Place
Sydney NSW 2000
T (61 2) 8252 8400
F (61 2) 8252 8600
sydney@architectus.com.au
ABN 90 131 245 684

project

MUCCP - Stage 05A:
Central Courtyard Learning &
Teaching Centre

drawing

Cover Sheet

scale @A1

project no 140423.00


drawing no. **S5a-1_CC-AR-DA-NA-000**

checked Checker

issue **B**

drawn Author

5/09/2018 5:53:45 PM

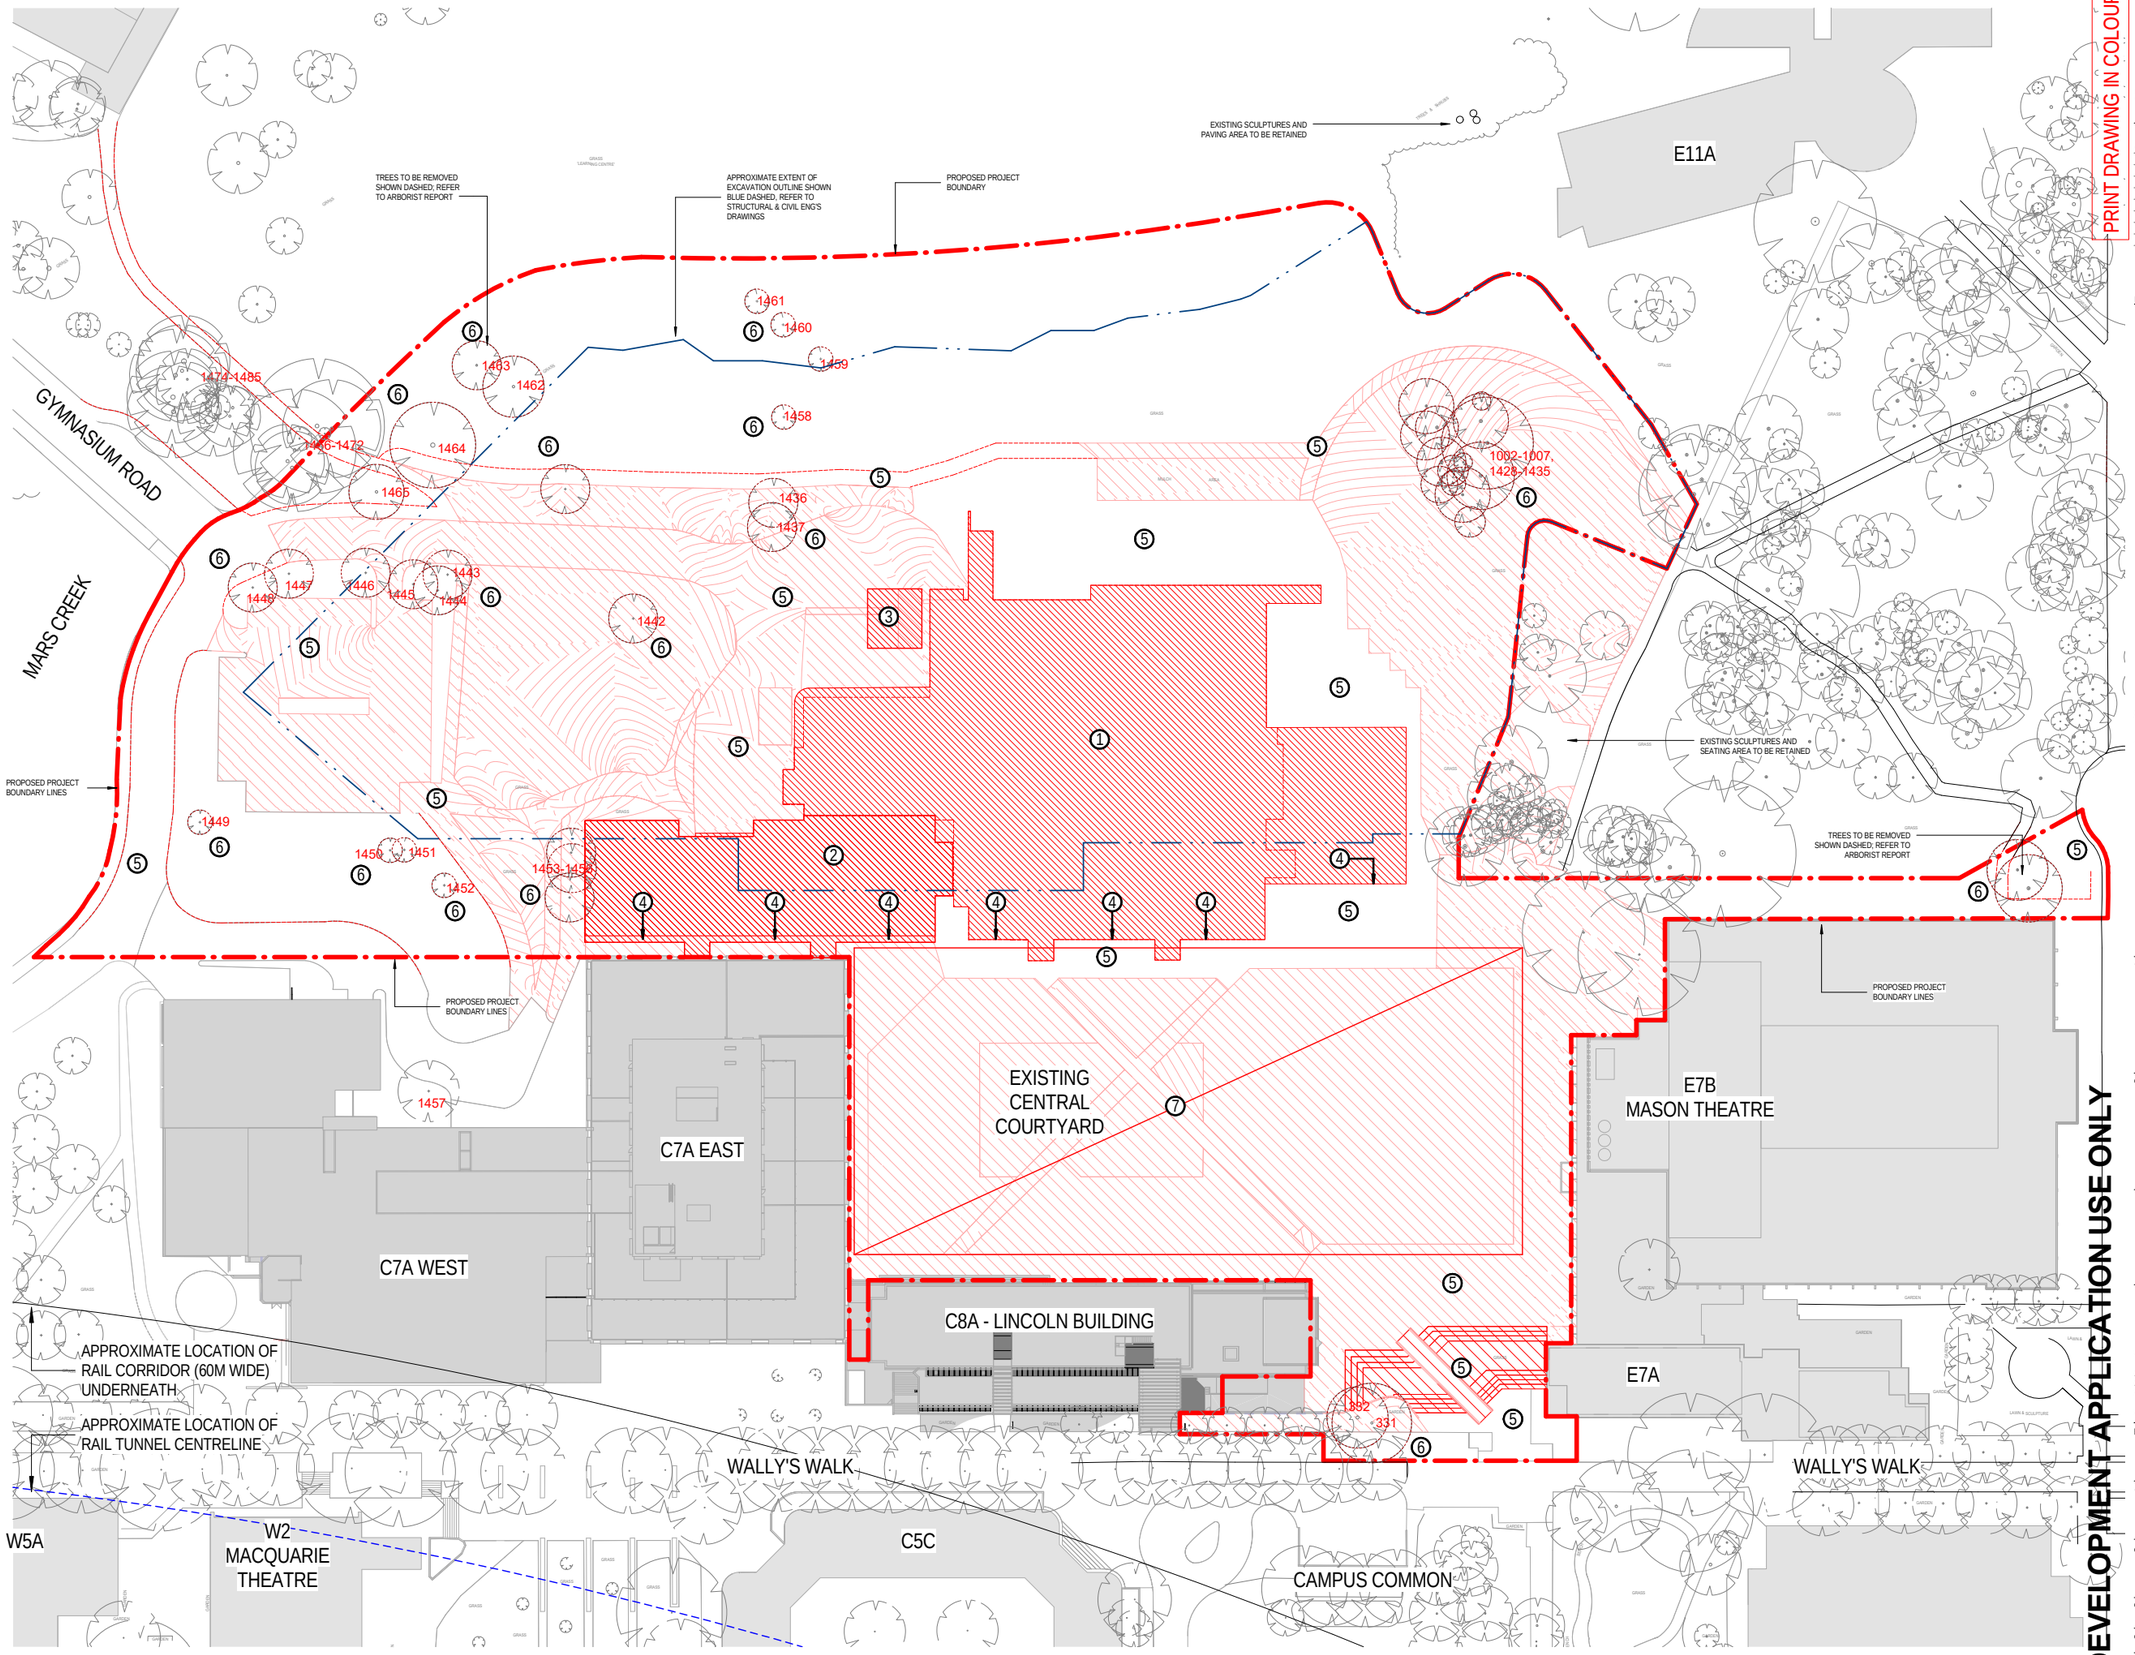

PRINT DRAWING IN COLOUR

DEVELOPMENT APPLICATION USE ONLY

°architectus™

Architectus Group Pty Ltd is the owner of the copyright subsisting in these drawings, plans, designs and specifications. They must not be used, reproduced or copied, in whole or in part, nor may the information, ideas and concepts therein contained (which are confidential to Architectus Group Pty Ltd) be disclosed to any person without the prior written consent of that company.

Do not scale drawings.
Verify all dimensions on site

ISO 9001 Quality Management

issue	amendment	date
A	ISSUED FOR SSDA	22.11.2017

DEMOLITION LEGEND:

- PROPOSED SSDA PROJECT BOUNDARY
- APPROXIMATE EXTENT OF EXCAVATION
- EXISTING TREES TO BE REMOVED; REFER TO ARBORIST REPORT
- 1 EXISTING CONC. BASE SLABS OF 'C10A - CAMPUS HUB' TO BE DEMOLISHED; REFER TO STRUCTURAL & CIVIL DRAWINGS.
- 2 EXISTING CONC. BASE SLABS OF C9A (CAMPUS RETAIL) TO BE DEMOLISHED; REFER TO STRUCTURAL & CIVIL DRAWINGS.
- 3 EXISTING CONC. BASE SLABS TO BE DEMOLISHED; REFER TO STRUCTURAL & CIVIL DRAWINGS.
- 4 EXISTING RETAINING WALLS ALONG SOUTH SIDES OF EXISTING BUILDINGS C10A & C9A TO BE DEMOLISHED. REFER TO STRUCTURAL & CIVIL DRAWINGS.
- 5 EXISTING HARD SURFACES & SUBBASE TO BE REMOVED. REFER TO STRUCTURAL & CIVIL DRAWINGS.
- 6 EXISTING TREES TO BE REMOVED. REFER TO ARBORIST REPORT.
- 7 ALL OF THE EXISTING LEMON SCENTED GUMS IN THE CENTRAL COURTYARD ARE BEING REMOVED AS EXEMPT WORKS UNDER THE PROVISIONS OF PART 9.5 OF RYDE DCP 2014 ON THE BASIS THAT THEY PRESENT AN IMMINENT RISK TO HUMAN LIFE. THEIR REMOVAL AND ANY ASSOCIATED WORKS DO NOT FORM PART OF THIS SSDA SUBMISSION.

GENERAL NOTES:

- REFER TO SERVICES DOCUMENTATION FOR ASSOCIATED WORKS TO EXISTING ELECTRICAL, MECHANICAL AND HYDRAULIC INFRASTRUCTURE.
- REFER TO LANDSCAPE ARCHITECTS DRAWINGS, CONSTRUCTION MANAGEMENT PLAN, AND STRUCTURAL & CIVIL DRAWINGS

consultant
ARUP
Level 10, 201 Kent Street,
Sydney, NSW 2000
T +61 2 9320 9320
F +61 2 9320 9321
www.arup.com

client
Macquarie University
Macquarie University,
NSW, 2109, Australia
MACQUARIE University SYDNEY·AUSTRALIA

architectus™
Sydney
Melbourne
Adelaide
Auckland
Christchurch
Brisbane
Shanghai
Architectus Sydney
Level 18 MLC Centre
19 Martin Place
Sydney NSW 2000
T (61 2) 8252 8400
F (61 2) 8252 8600
sydney@architectus.com.au
ABN 90 131 245 684

project
Macquarie University Central Courtyard


drawing
Site Plan - Demolition

drawing no.
S5a-1_CC-AR-DA-NA-001

drawn	Author	scale	1:500 @A1
checked	Checker	issue	A
project no	140423.00		

2017-11-22 5:46:22 PM

MUCCP
MACQUARIE UNIVERSITY
CENTRAL COURTYARD PROJECT

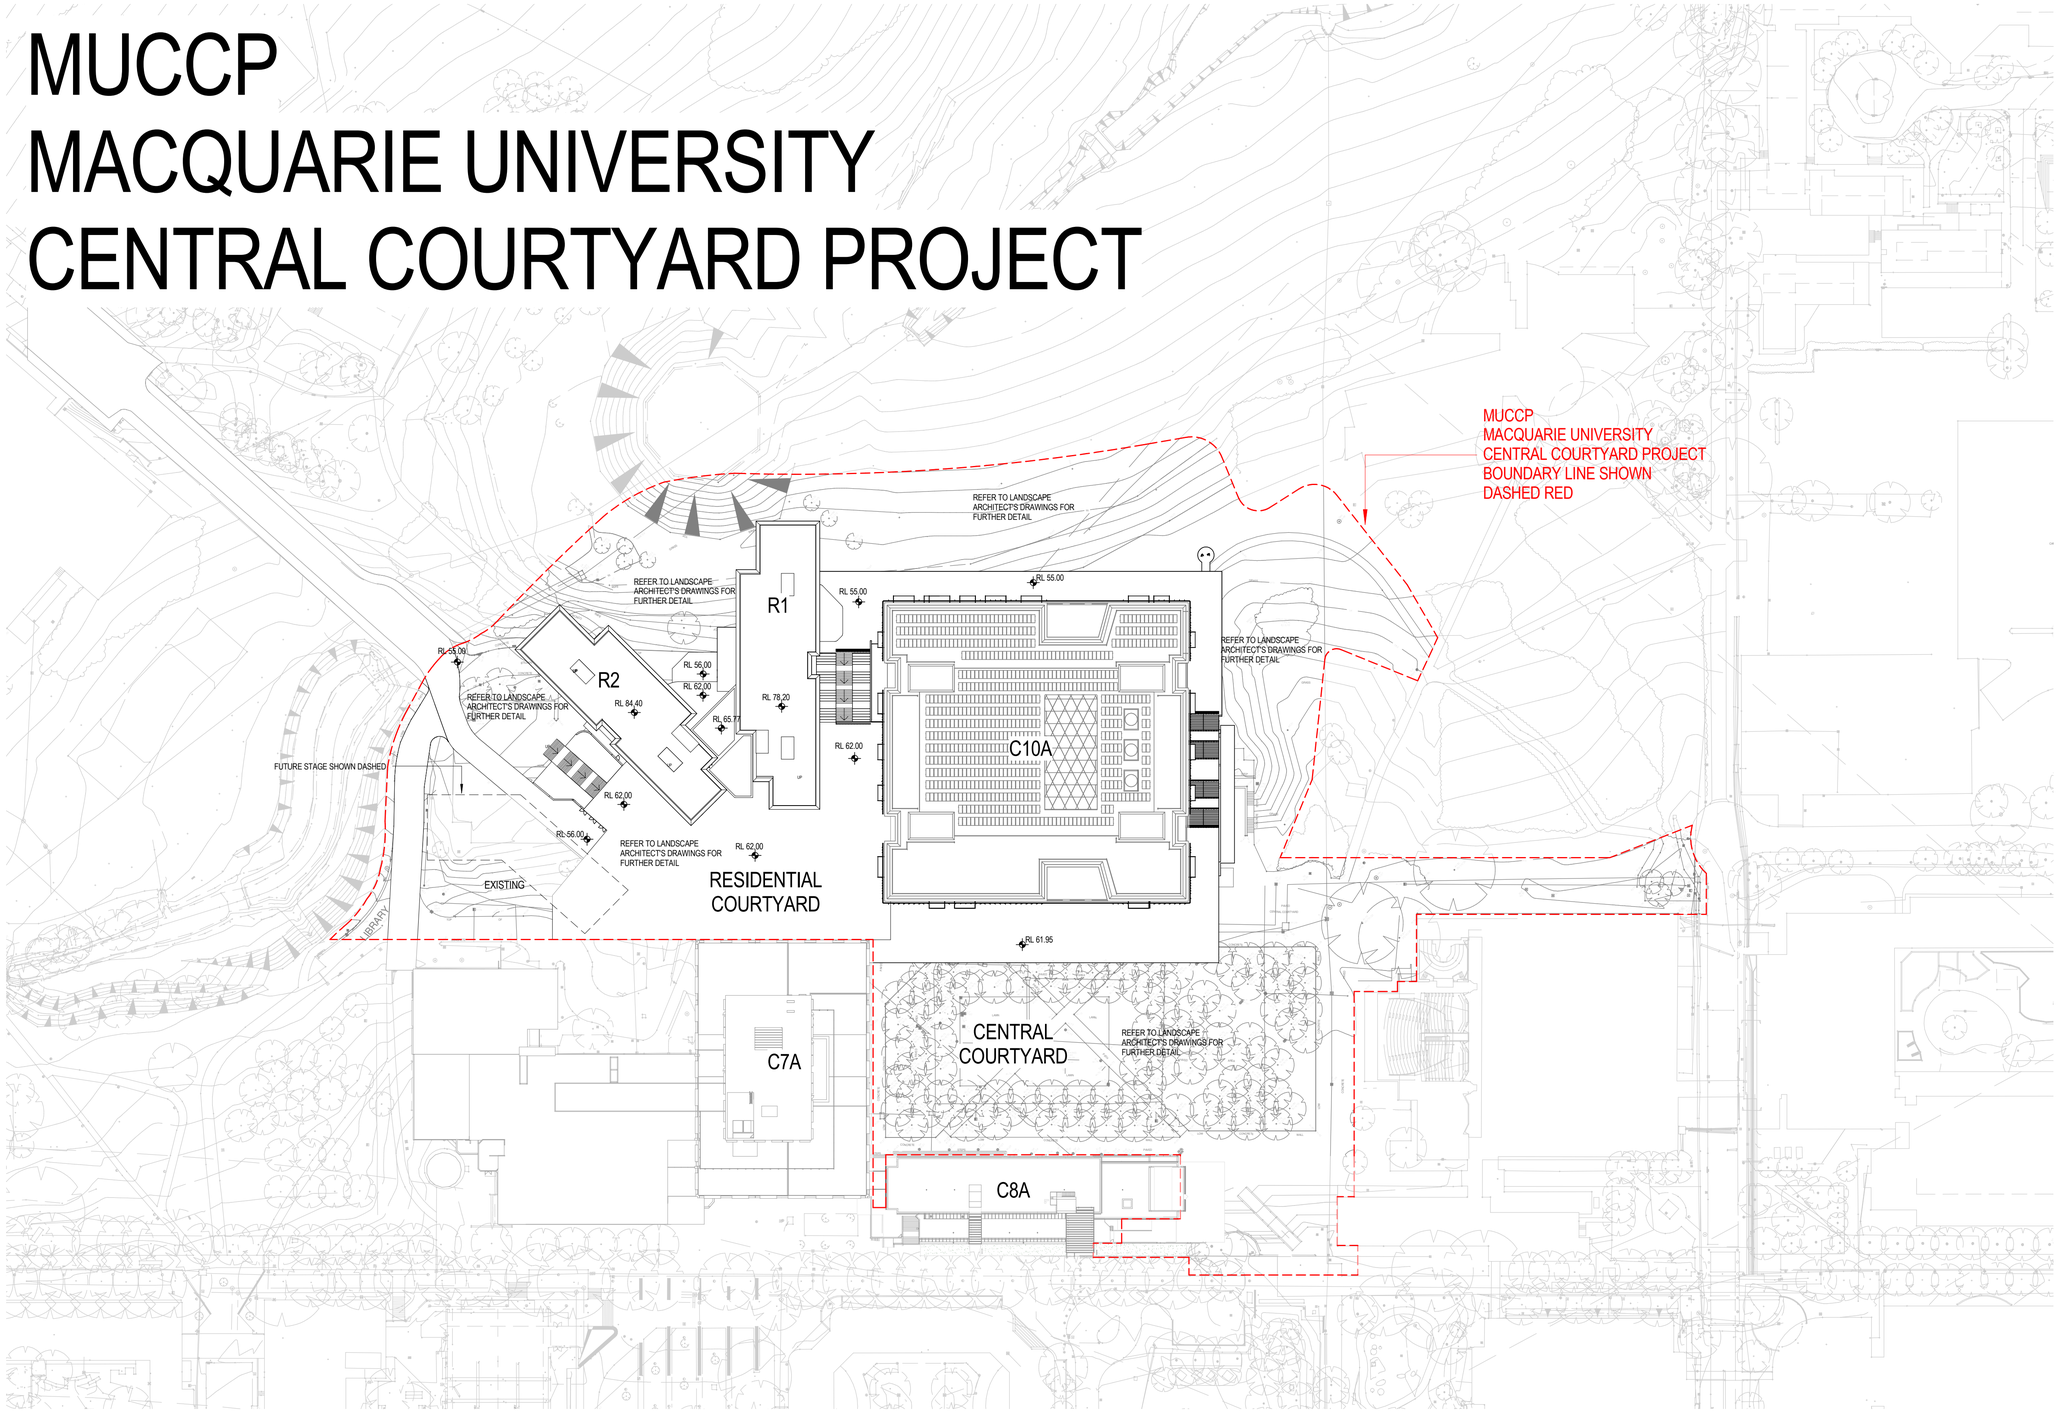

©architectus™

Architectus Group Pty Ltd is the owner of the copyright subsisting in these drawings, plans, designs and specifications. They must not be used, reproduced or copied, in whole or in part, nor may the information, ideas and concepts therein contained (which are confidential to Architectus Group Pty Ltd) be disclosed to any person without the prior written consent of that company.

Do not scale drawings.
Verify all dimensions on site

issue	amendment	date
A	ISSUED FOR SSDA	29/09/2017
B	ISSUED FOR SSDA	06/10/2017

consultant

ARUP
Level 10, 201 Kent Street,
Sydney, NSW 2000
T +61 2 9320 9320
F +61 2 9320 9321
www.arup.com

client

Macquarie University

Macquarie University,
NSW, 2109, Australia

MACQUARIE University
SYDNEY·AUSTRALIA

scale bar

0 7.5 15 22.5 30 37.5 m

architectus™

Sydney
Melbourne
Adelaide
Auckland
Christchurch
Brisbane
Shanghai

Architectus Sydney
Level 18 MLC Centre
19 Martin Place
Sydney NSW 2000
T (61 2) 8252 8400
F (61 2) 8252 8600
sydney@architectus.com.au
ABN 90 131 245 684

project

MUCCP - Student Accommodation R1&R2

drawing

Site Plan

drawing no.


S5b-1_CC-AR-DA-NA- 003

scale	1 : 750@A1
drawn	KW/RIC
checked	RIC
project no	140423.00

issue

B

6/10/2017 1:31:51 PM

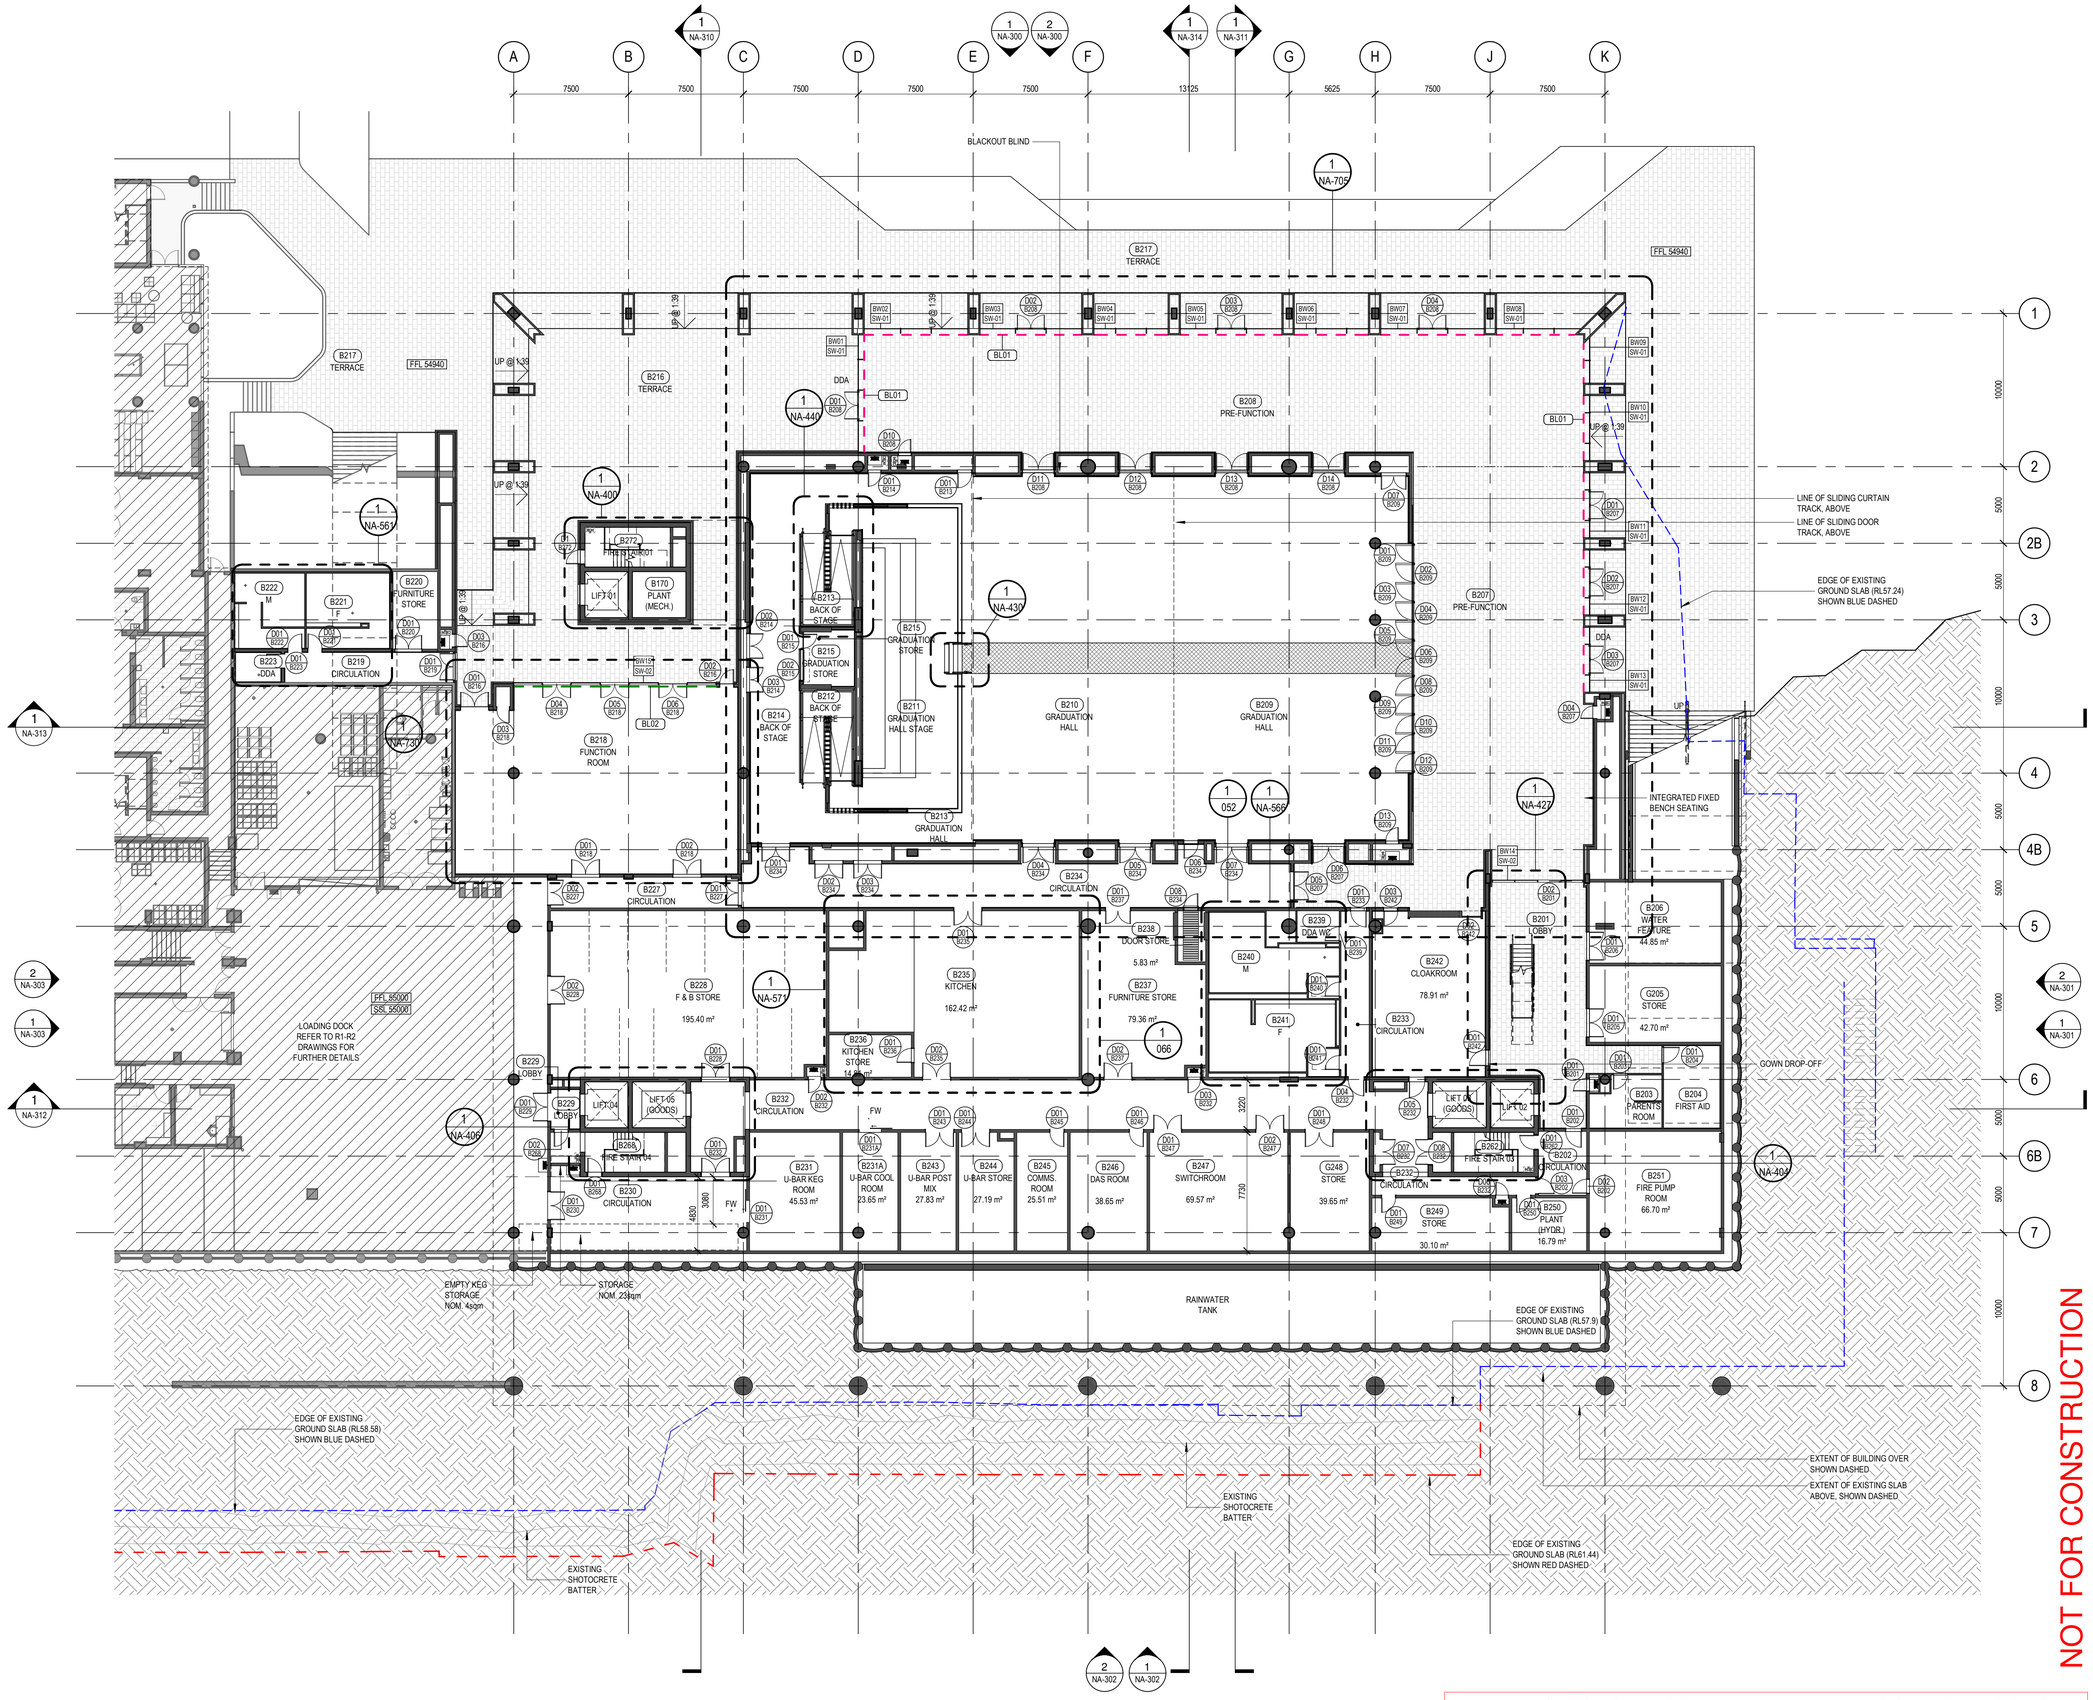

©architectus™

Architectus Group Pty Ltd is the owner of the copyright subsisting in these drawings, plans, designs and specifications. They must not be used, reproduced or copied, in whole or in part, nor may the information, ideas and concepts therein contained (which are confidential to Architectus Group Pty Ltd) be disclosed to any person without the prior written consent of that company.

Nominated Architect
Ray Brown, NSWARB 6359

Do not scale drawings. Verify all dimensions on site

issue	amendment	date
B	DRAFT FOR CONSULTANT COORDINATION	05.02.2018
C	ISSUED FOR COSTING	13.04.2018
D	ISSUED FOR CONSULTANT COORDINATION	20.04.2018
E	ISSUED FOR DOOR HARDWARE SCHEDULE	18.05.2018
F	ISSUED FOR CLIENT REVIEW	01.06.2018
G	ISSUED FOR ROOM NUMBER REVIEW	08.06.2018
H	ISSUED FOR DOOR HARDWARE SCHEDULE	15.06.2018
I	ISSUED FOR CONSULTANT COORDINATION	02.07.2018
J	ISSUED FOR TENDER	09.07.2018
K	ISSUED FOR TENDER	16.07.2018

GA PLAN SERIES:
A100 SERIES = GENERAL ARRANGEMENT PLANS
A120 SERIES = CONCRETE OUTLINE PLANS
A140 SERIES = WALL SETOUT PLANS
A160 SERIES = FIRE COMPARTMENTATION PLANS
A170 SERIES = WATERPROOF MEMBRANE PLANS
A180 SERIES = ESD ENVIRONMENTAL PLANS
A200 SERIES = FLOOR FINISHES PLANS
A220 SERIES = REFLECTED CEILING PLANS
A240 SERIES = SIGNAGE & WAYFINDING PLANS
A260 SERIES = FF&E PLANS

BLIND TYPES:
BL01 GLARE CONTROL BLIND
BL02 BLACKOUT BLIND

GENERAL ARRANGEMENT LEGEND:
REFER TO A400 SERIES FOR STAIR AND CORE DRAWINGS
REFER TO A560 SERIES FOR WET AREA DRAWINGS
REFER TO A800 SERIES FOR DOOR AND WINDOW DETAILS

consultant

ARUP
Level 10, 201 Kent Street,
Sydney, NSW 2000
T +61 2 9320 9320
F +61 2 9320 9321
www.arup.com

client

Macquarie University
Macquarie University,
NSW, 2109, Australia

MACQUARIE University
SYDNEY·AUSTRALIA

scale bar

1:200 @ A1
1:400 @ A3
0 2 4 6

architectus™

Sydney
Melbourne
Adelaide
Auckland
Christchurch
Brisbane

Architectus Sydney
Level 18 MLC Centre
19 Martin Place
Sydney NSW 2000
T (61 2) 8252 8400
F (61 2) 8252 8600
sydney@architectus.com.au
ABN 90 131 245 684

project

1 Central Courtyard

drawing


GA Plan - Basement Level Lower

scale	1 : 200@A1	project no	140423.00
drawing no.	S5a-1_CC-AR-TS-B1-100		
checked	JS/IT	issue	K
drawn	JS		

5/09/2018 3:22:06 PM

NOT FOR CONSTRUCTION

DRAWING COLOUR CODED - PRINT ALL COPIES IN COLOUR

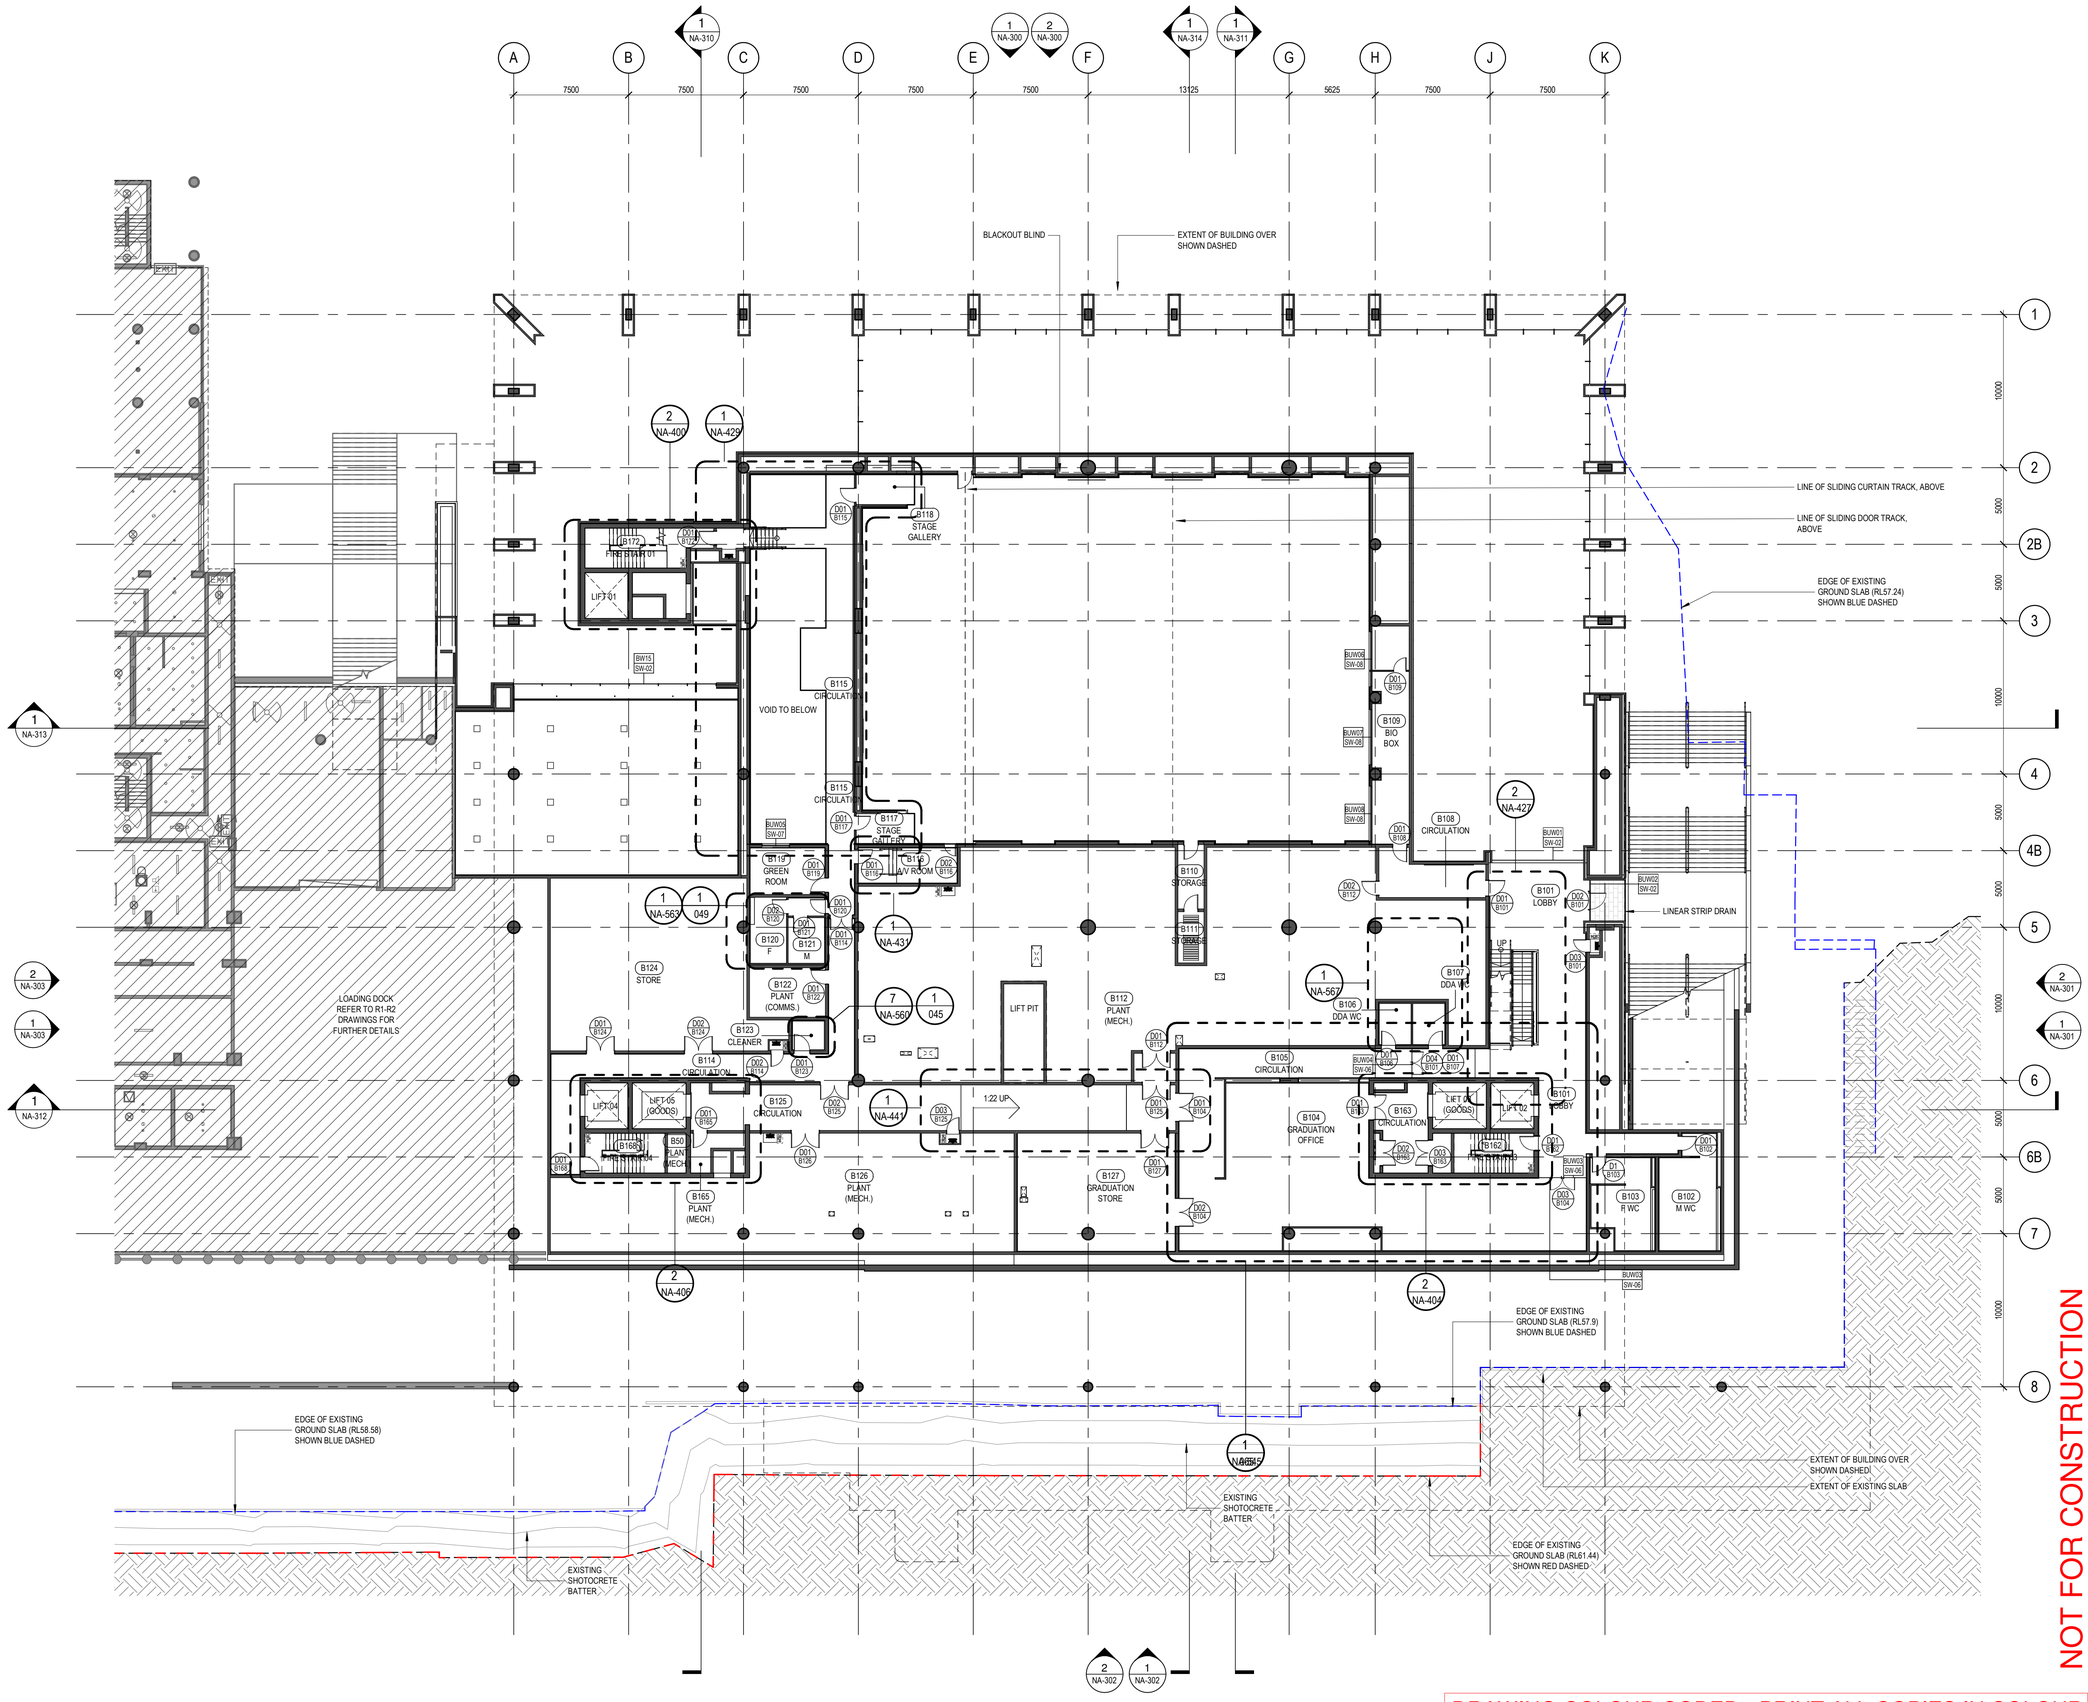

©architectus™

Architectus Group Pty Ltd is the owner of the copyright subsisting in these drawings, plans, designs and specifications. They must not be used, reproduced or copied, in whole or in part, nor may the information, ideas and concepts therein contained (which are confidential to Architectus Group Pty Ltd) be disclosed to any person without the prior written consent of that company.

Nominated Architect
Ray Brown, NSWARB 6359

Do not scale drawings. Verify all dimensions on site

issue	amendment	date
A	DRAFT FOR CONSULTANT COORDINATION	22.12.2017
B	DRAFT FOR CONSULTANT COORDINATION	05.02.2018
C	ISSUED FOR COSTING	13.04.2018
D	ISSUED FOR CONSULTANT COORDINATION	20.04.2018
E	ISSUED FOR DOOR HARDWARE SCHEDULE	18.05.2018
F	ISSUED FOR CLIENT REVIEW	01.06.2018
G	ISSUED FOR ROOM NUMBER REVIEW	08.06.2018
H	ISSUED FOR DOOR HARDWARE SCHEDULE	15.06.2018
I	ISSUED FOR CONSULTANT COORDINATION	02.07.2018
J	ISSUED FOR TENDER	09.07.2018

GA PLAN SERIES:
A100 SERIES = GENERAL ARRANGEMENT PLANS
A120 SERIES = CONCRETE OUTLINE PLANS
A140 SERIES = WALL SETOUT PLANS
A160 SERIES = FIRE COMPARTMENTATION PLANS
A170 SERIES = WATERPROOF MEMBRANE PLANS
A180 SERIES = ESD ENVIRONMENTAL PLANS
A200 SERIES = FLOOR FINISHES PLANS
A220 SERIES = REFLECTED CEILING PLANS
A240 SERIES = SIGNAGE & WAYFINDING PLANS
A260 SERIES = FF&E PLANS

GENERAL ARRANGEMENT LEGEND:
REFER TO A400 SERIES FOR STAIR AND CORE DRAWINGS
REFER TO A560 SERIES FOR WET AREA DRAWINGS
REFER TO A800 SERIES FOR DOOR AND WINDOW DETAILS

consultant

ARUP
Level 10, 201 Kent Street,
Sydney, NSW 2000
T +61 2 9320 9320
F +61 2 9320 9321
www.arup.com

client

Macquarie University
Macquarie University,
NSW, 2109, Australia

MACQUARIE University
SYDNEY·AUSTRALIA

scale bar

1:200 @ A1
1:400 @ A3
0 2 4 6

architectus™

Sydney
Melbourne
Adelaide
Auckland
Christchurch
Brisbane

Architectus Sydney
Level 18 MLC Centre
19 Martin Place
Sydney NSW 2000
T (61 2) 8252 8400
F (61 2) 8252 8600
sydney@architectus.com.au
ABN 90 131 245 684

project

1 Central Courtyard

drawing


GA Plan - Basement Level Upper

scale	1 : 200@A1	project no	140423.00
drawing no.	S5a-1_CC-AR-TS-B1-101		
checked	JS/IT	issue	J
drawn	JS		

5/09/2018 3:22:11 PM

NOT FOR CONSTRUCTION

DRAWING COLOUR CODED - PRINT ALL COPIES IN COLOUR

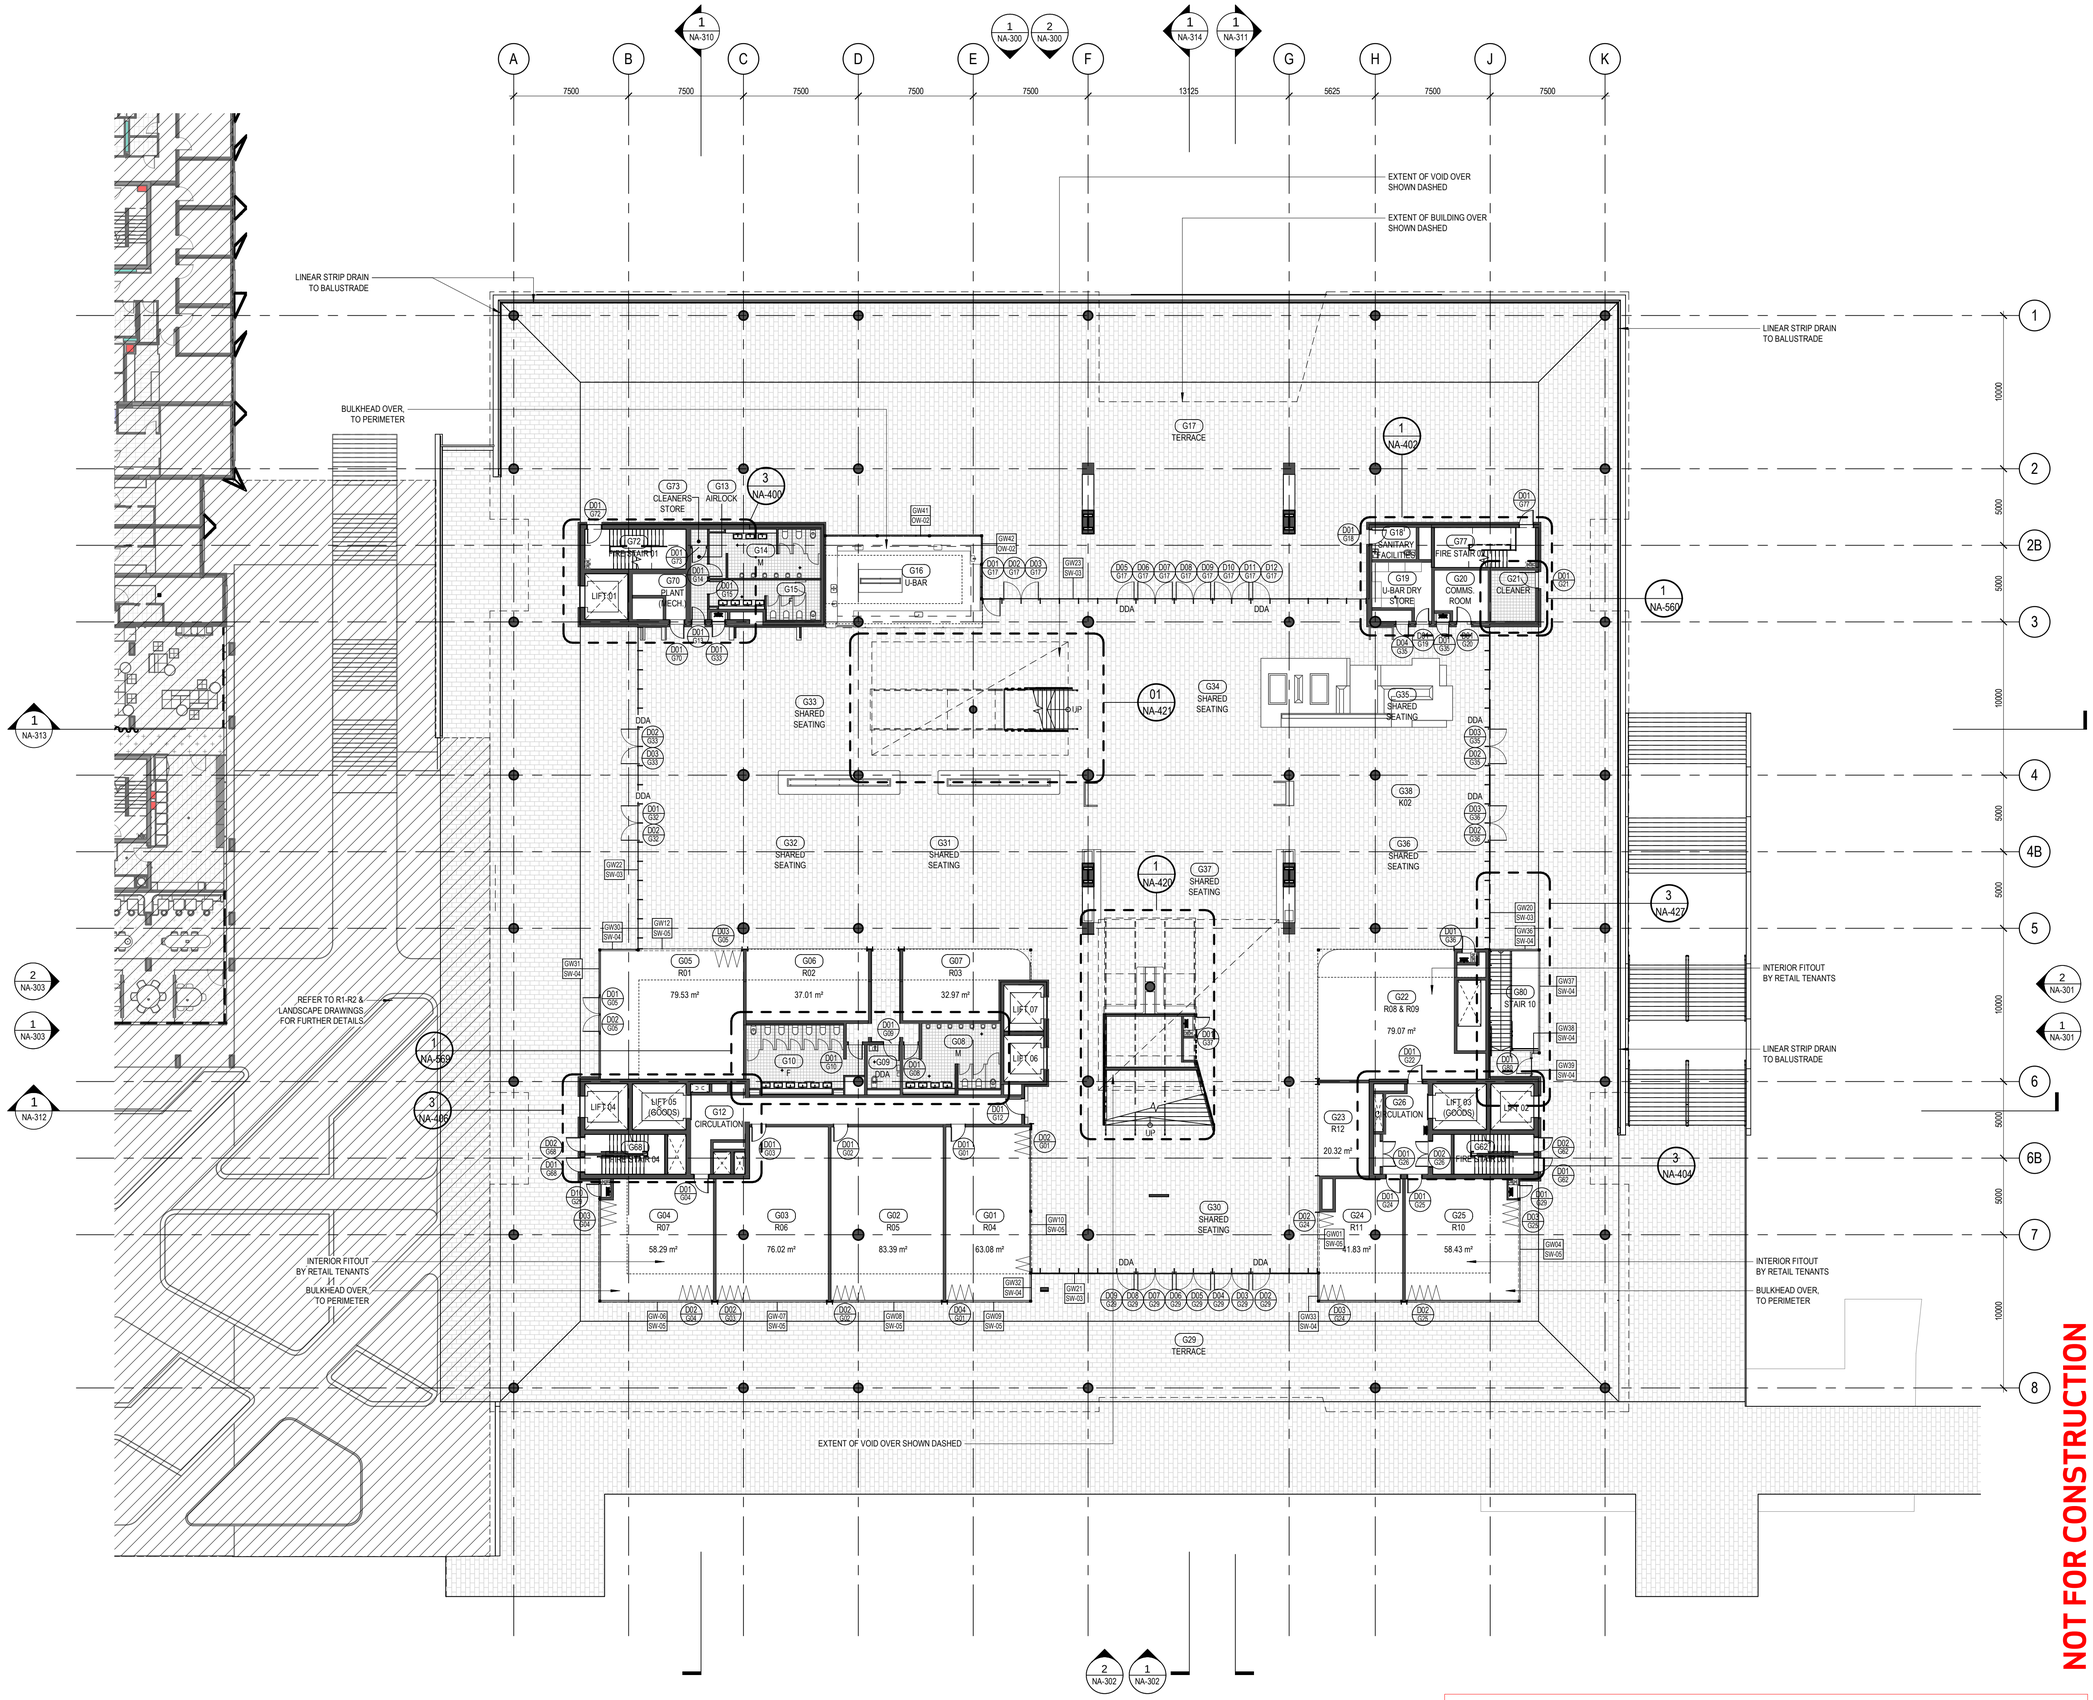

©architectus™

Architectus Group Pty Ltd is the owner of the copyright subsisting in these drawings, plans, designs and specifications. They must not be used, reproduced or copied, in whole or in part, nor may the information, ideas and concepts therein contained (which are confidential to Architectus Group Pty Ltd) be disclosed to any person without the prior written consent of that company.

Nominated Architect
Ray Brown, NSWARB 6359

Do not scale drawings. Verify all dimensions on site

issue	amendment	date
B	DRAFT FOR CONSULTANT COORDINATION	05.02.2018
C	ISSUED FOR COSTING	13.04.2018
D	ISSUED FOR CONSULTANT COORDINATION	20.04.2018
E	ISSUED FOR DOOR HARDWARE SCHEDULE	18.05.2018
F	ISSUED FOR CLIENT REVIEW	01.06.2018
G	ISSUED FOR ROOM NUMBER REVIEW	08.06.2018
H	ISSUED FOR DOOR HARDWARE SCHEDULE	15.06.2018
I	ISSUED FOR CONSULTANT COORDINATION	02.07.2018
J	ISSUED FOR TENDER	09.07.2018
K	ISSUED FOR TENDER	16.07.2018

GA PLAN SERIES:
A100 SERIES = GENERAL ARRANGEMENT PLANS
A120 SERIES = CONCRETE OUTLINE PLANS
A140 SERIES = WALL SETOUT PLANS
A160 SERIES = FIRE COMPARTMENTATION PLANS
A170 SERIES = WATERPROOF MEMBRANE PLANS
A180 SERIES = ESD ENVIRONMENTAL PLANS
A200 SERIES = FLOOR FINISHES PLANS
A220 SERIES = REFLECTED CEILING PLANS
A240 SERIES = SIGNAGE & WAYFINDING PLANS
A260 SERIES = FF&E PLANS

GENERAL ARRANGEMENT LEGEND:
REFER TO A400 SERIES FOR STAIR AND CORE DRAWINGS
REFER TO A560 SERIES FOR WET AREA DRAWINGS
REFER TO A800 SERIES FOR DOOR AND WINDOW DETAILS

consultant

ARUP
Level 10, 201 Kent Street,
Sydney, NSW 2000
T +61 2 9320 9320
F +61 2 9320 9321
www.arup.com

client

Macquarie University
Macquarie University,
NSW, 2109, Australia

MACQUARIE University
SYDNEY·AUSTRALIA

scale bar

1:200 @ A1
1:400 @ A3
0 2 4 6

architectus™

Sydney
Melbourne
Adelaide
Auckland
Christchurch
Brisbane

Architectus Sydney
Level 18 MLC Centre
19 Martin Place
Sydney NSW 2000
T (61 2) 8252 8400
F (61 2) 8252 8600
sydney@architectus.com.au
ABN 90 131 245 684

project

1 Central Courtyard

drawing


GA Plan - Ground Level

scale	1 : 200@A1	project no	140423.00
drawing no.	**S5a-1_CC-AR-TS-GR-102**		
checked	JS/IT	issue	**K**
drawn	JS		

16/07/2018 4:02:40 PM

NOT FOR CONSTRUCTION

DRAWING COLOUR CODED - PRINT ALL COPIES IN COLOUR

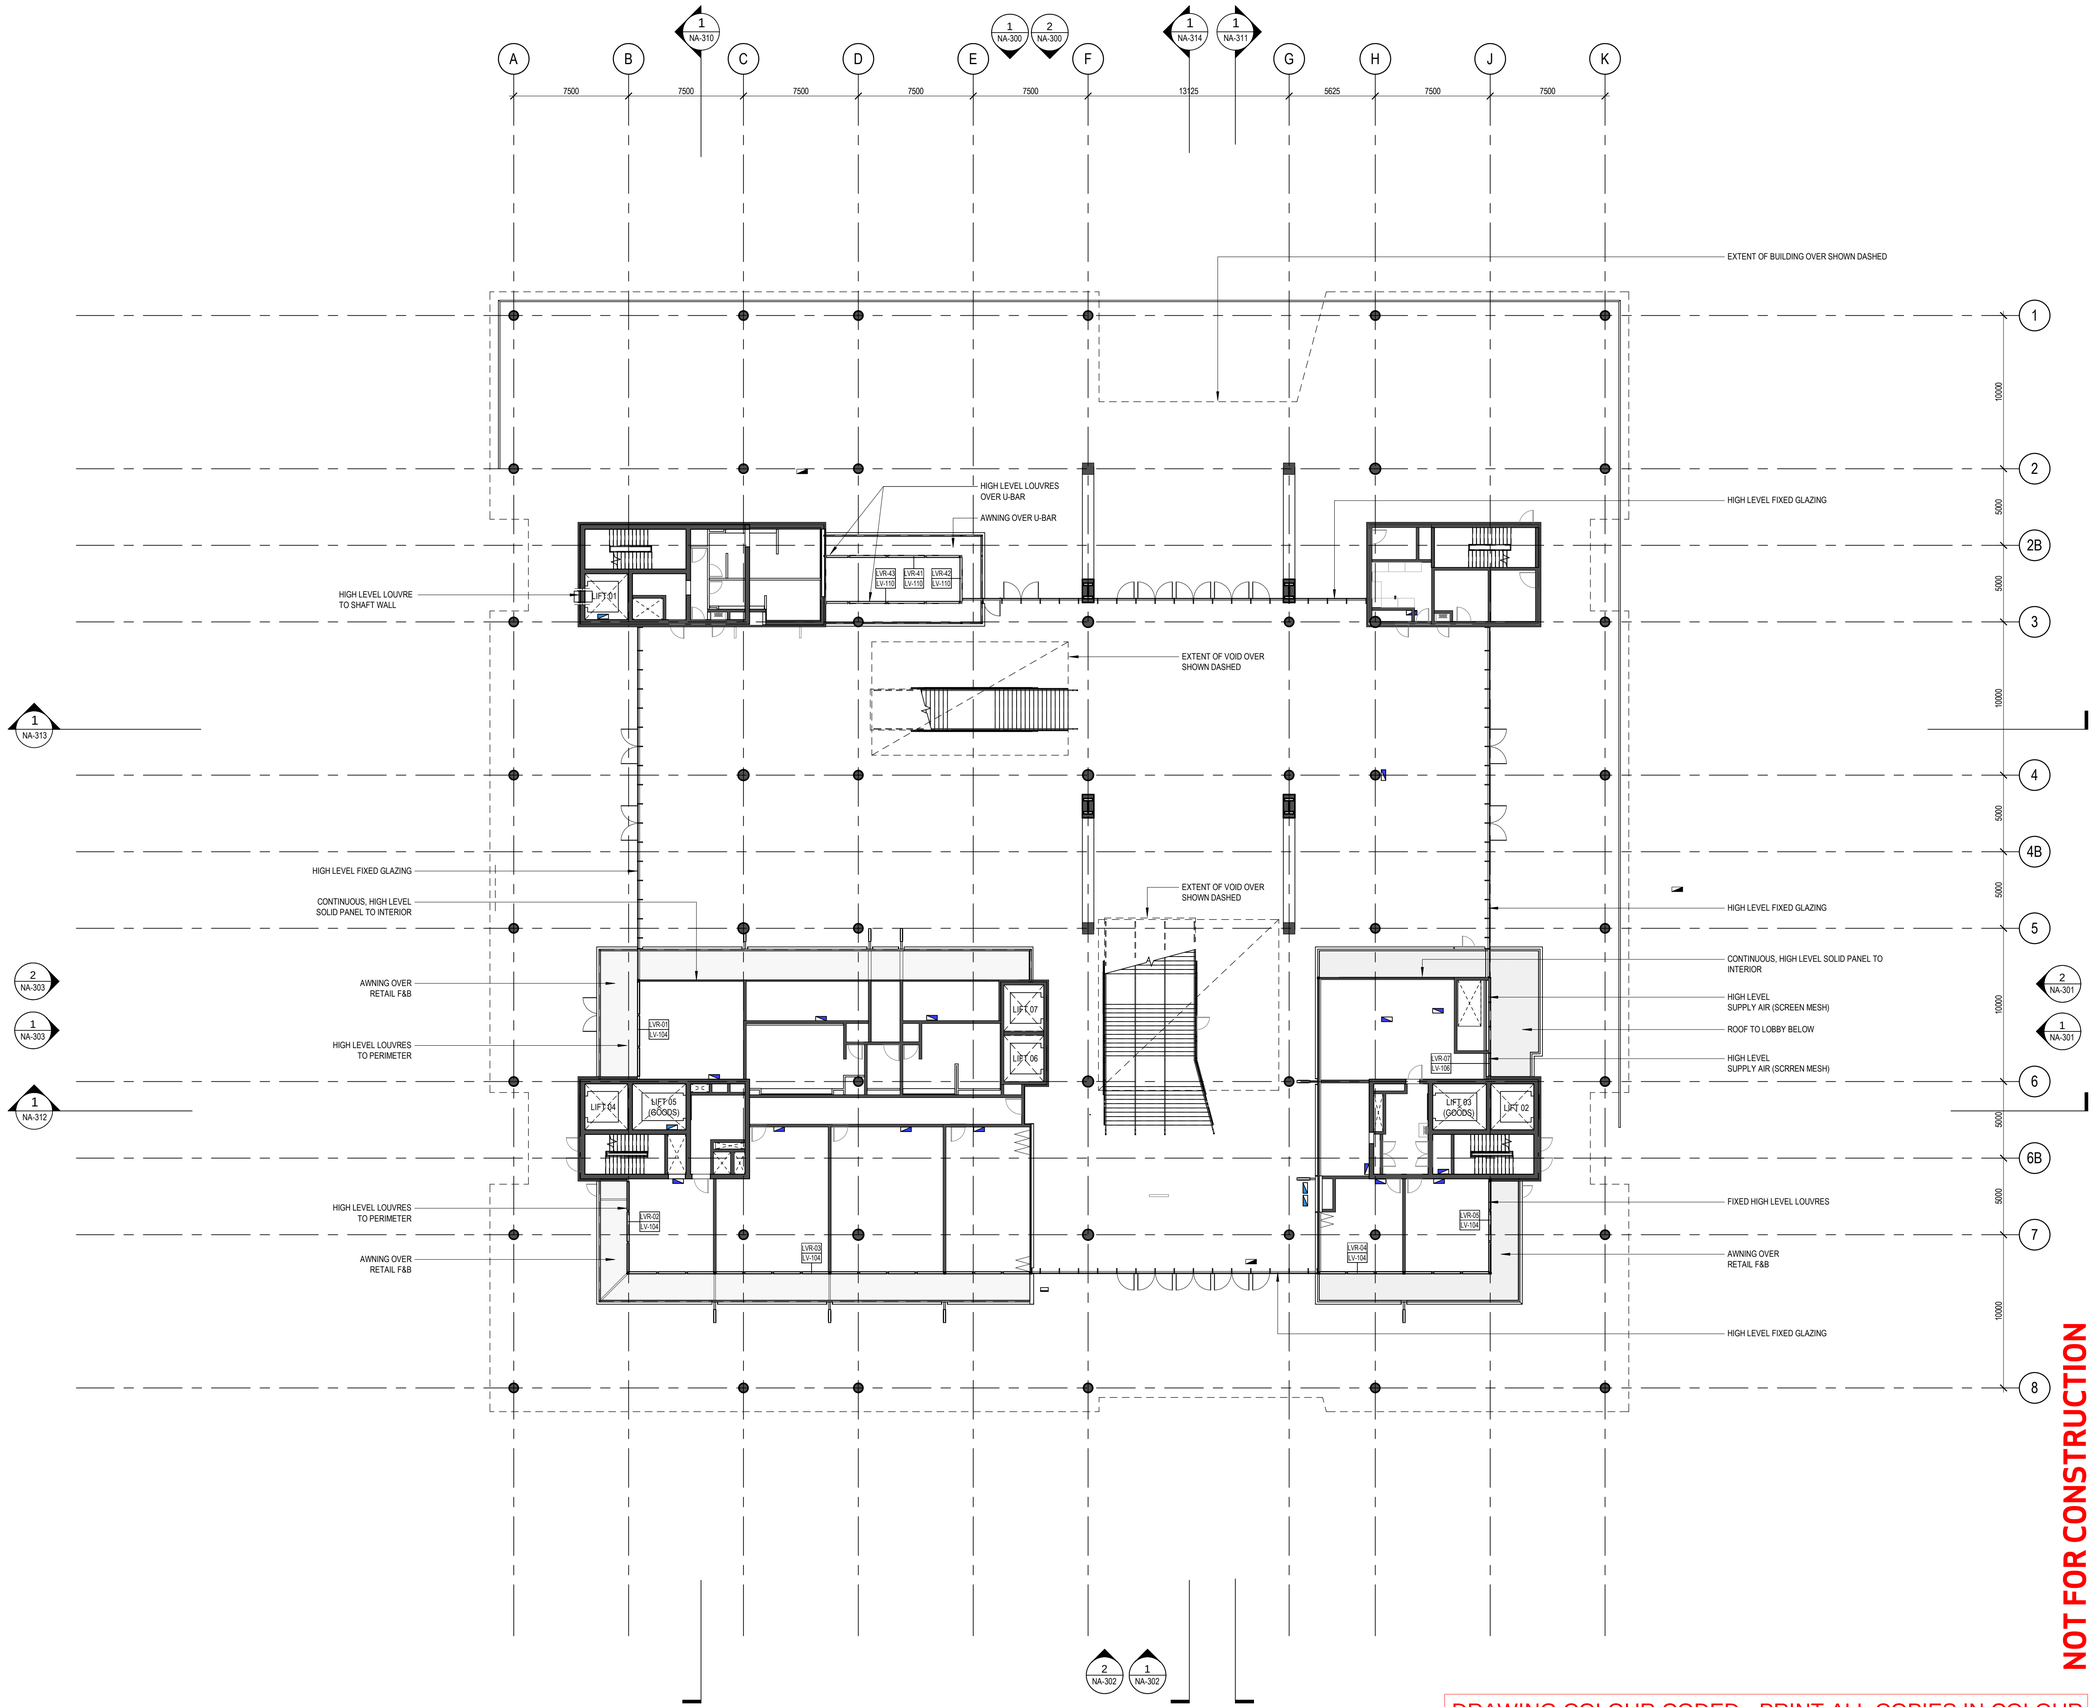

©architectus™

Architectus Group Pty Ltd is the owner of the copyright subsisting in these drawings, plans, designs and specifications. They must not be used, reproduced or copied, in whole or in part, nor may the information, ideas and concepts therein contained (which are confidential to Architectus Group Pty Ltd) be disclosed to any person without the prior written consent of that company.

Nominated Architect
Ray Brown, NSWARB 6359

Do not scale drawings. Verify all dimensions on site

issue	amendment	date
A	DRAFT FOR CONSULTANT COORDINATION	22.12.2017
B	DRAFT FOR CONSULTANT COORDINATION	05.02.2018
C	ISSUED FOR COSTING	13.04.2018
D	ISSUED FOR CONSULTANT COORDINATION	20.04.2018
E	ISSUED FOR DOOR HARDWARE SCHEDULE	18.05.2018
F	ISSUED FOR CLIENT REVIEW	01.06.2018
G	ISSUED FOR ROOM NUMBER REVIEW	08.06.2018
H	ISSUED FOR DOOR HARDWARE SCHEDULE	15.06.2018
I	ISSUED FOR CONSULTANT COORDINATION	02.07.2018
J	ISSUED FOR TENDER	09.07.2018

GA PLAN SERIES:

A100 SERIES = GENERAL ARRANGEMENT PLANS
A120 SERIES = CONCRETE OUTLINE PLANS
A140 SERIES = WALL SETOUT PLANS
A160 SERIES = FIRE COMPARTMENTATION PLANS
A170 SERIES = WATERPROOF MEMBRANE PLANS
A180 SERIES = ESD ENVIRONMENTAL PLANS
A200 SERIES = FLOOR FINISHES PLANS
A220 SERIES = REFLECTED CEILING PLANS
A240 SERIES = SIGNAGE & WAYFINDING PLANS
A260 SERIES = FF&E PLANS

GENERAL ARRANGEMENT LEGEND:

REFER TO A400 SERIES FOR STAIR AND CORE DRAWINGS

REFER TO A560 SERIES FOR WET AREA DRAWINGS

REFER TO A800 SERIES FOR DOOR AND WINDOW DETAILS

consultant

ARUP
Level 10, 201 Kent Street,
Sydney, NSW 2000
T +61 2 9320 9320
F +61 2 9320 9321
www.arup.com

client

Macquarie University
Macquarie University,
NSW, 2109, Australia

MACQUARIE University
SYDNEY·AUSTRALIA

scale bar

1:200 @ A1
1:400 @ A3
0 2 4 6

architectus™

Architectus Sydney
Level 18 MLC Centre
19 Martin Place
Sydney NSW 2000
T (61 2) 8252 8400
F (61 2) 8252 8600
sydney@architectus.com.au
ABN 90 131 245 684

Sydney
Melbourne
Adelaide
Auckland
Christchurch
Brisbane

project

1 Central Courtyard

drawing

GA Plan - Ground Level Ceiling Void

scale	1 : 200@A1	project no	140423.00
drawing no.	S5a-1_CC-AR-TS-GR-103		
checked	JS/IT	issue	J
drawn	JS		

9/07/2018 6:13:41 PM

NOT FOR CONSTRUCTION

DRAWING COLOUR CODED - PRINT ALL COPIES IN COLOUR



©architectus™

Architectus Group Pty Ltd is the owner of the copyright subsisting in these drawings, plans, designs and specifications. They must not be used, reproduced or copied, in whole or in part, nor may the information, ideas and concepts therein contained (which are confidential to Architectus Group Pty Ltd) be disclosed to any person without the prior written consent of that company.

Do not scale drawings.
Verify all dimensions on site

issue	amendment	date
A	ISSUED FOR SSDA	29.09.2017
B	ISSUED FOR SSDA	05.10.2017

LEGEND

- BOH
- FOOD & BEVERAGE - FOH
- LEARNING & TEACHING - FORMAL
- LEARNING & TEACHING - INFORMAL
- PLANT
- TERRACE
- VERTICAL TRANSPORT

consultant

ARUP
Level 10, 201 Kent Street,
Sydney, NSW 2000
T +61 2 9320 9320
F +61 2 9320 9321
www.arup.com

client

Macquarie University
Macquarie University,
NSW, 2109, Australia

MACQUARIE University
SYDNEY·AUSTRALIA

scale bar

1:200 @ A1
1:400 @ A3
0 2 4 6

architectus™

Sydney
Melbourne
Adelaide
Auckland
Christchurch
Brisbane
Shanghai

Architectus Sydney
Level 18 MLC Centre
19 Martin Place
Sydney NSW 2000
T (61 2) 8252 8400
F (61 2) 8252 8600
sydney@architectus.com.au
ABN 90 131 245 684

project

MUCCP - Stage 05A: Central Courtyard Learning & Teaching Centre

drawing

DA Plan - Level 01

scale	1 : 200@A1	project no	140423.00
drawing no.	**S5a-1_CC-AR-DA-L1-104**		
checked	TM	issue	**B**
drawn	JS		

5/10/2017 4:09:30 PM



LEGEND

- BOH
- FOOD & BEVERAGE - FOH
- LEARNING & TEACHING - FORMAL
- LEARNING & TEACHING - INFORMAL
- PLANT
- TERRACE
- VERTICAL TRANSPORT

©architectus™

Architectus Group Pty Ltd is the owner of the copyright subsisting in these drawings, plans, designs and specifications. They must not be used, reproduced or copied, in whole or in part, nor may the information, ideas and concepts therein contained (which are confidential to Architectus Group Pty Ltd) be disclosed to any person without the prior written consent of that company.

Do not scale drawings.
Verify all dimensions on site

issue	amendment	date
A	ISSUED FOR SSDA	29.09.2017
B	ISSUED FOR SSDA	05.10.2017

consultant

ARUP
Level 10, 201 Kent Street,
Sydney, NSW 2000
T +61 2 9320 9320
F +61 2 9320 9321
www.arup.com

client

Macquarie University

Macquarie University,
NSW, 2109, Australia

scale bar

1:200 @ A1
1:400 @ A3
0 2 4 6

architectus™

Sydney
Melbourne
Adelaide
Auckland
Christchurch
Brisbane
Shanghai

Architectus Sydney
Level 18 MLC Centre
19 Martin Place
Sydney NSW 2000
T (61 2) 8252 8400
F (61 2) 8252 8600
sydney@architectus.com.au
ABN 90 131 245 684

project


MUCCP - Stage 05A:
Central Courtyard Learning & Teaching Centre

drawing

DA Plan - Level 02

scale	1 : 200@A1	project no	140423.00
drawing no.	**S5a-1_CC-AR-DA-L2-105**		
checked	TM	issue	**B**
drawn	JS		

5/10/2017 4:09:53 PM

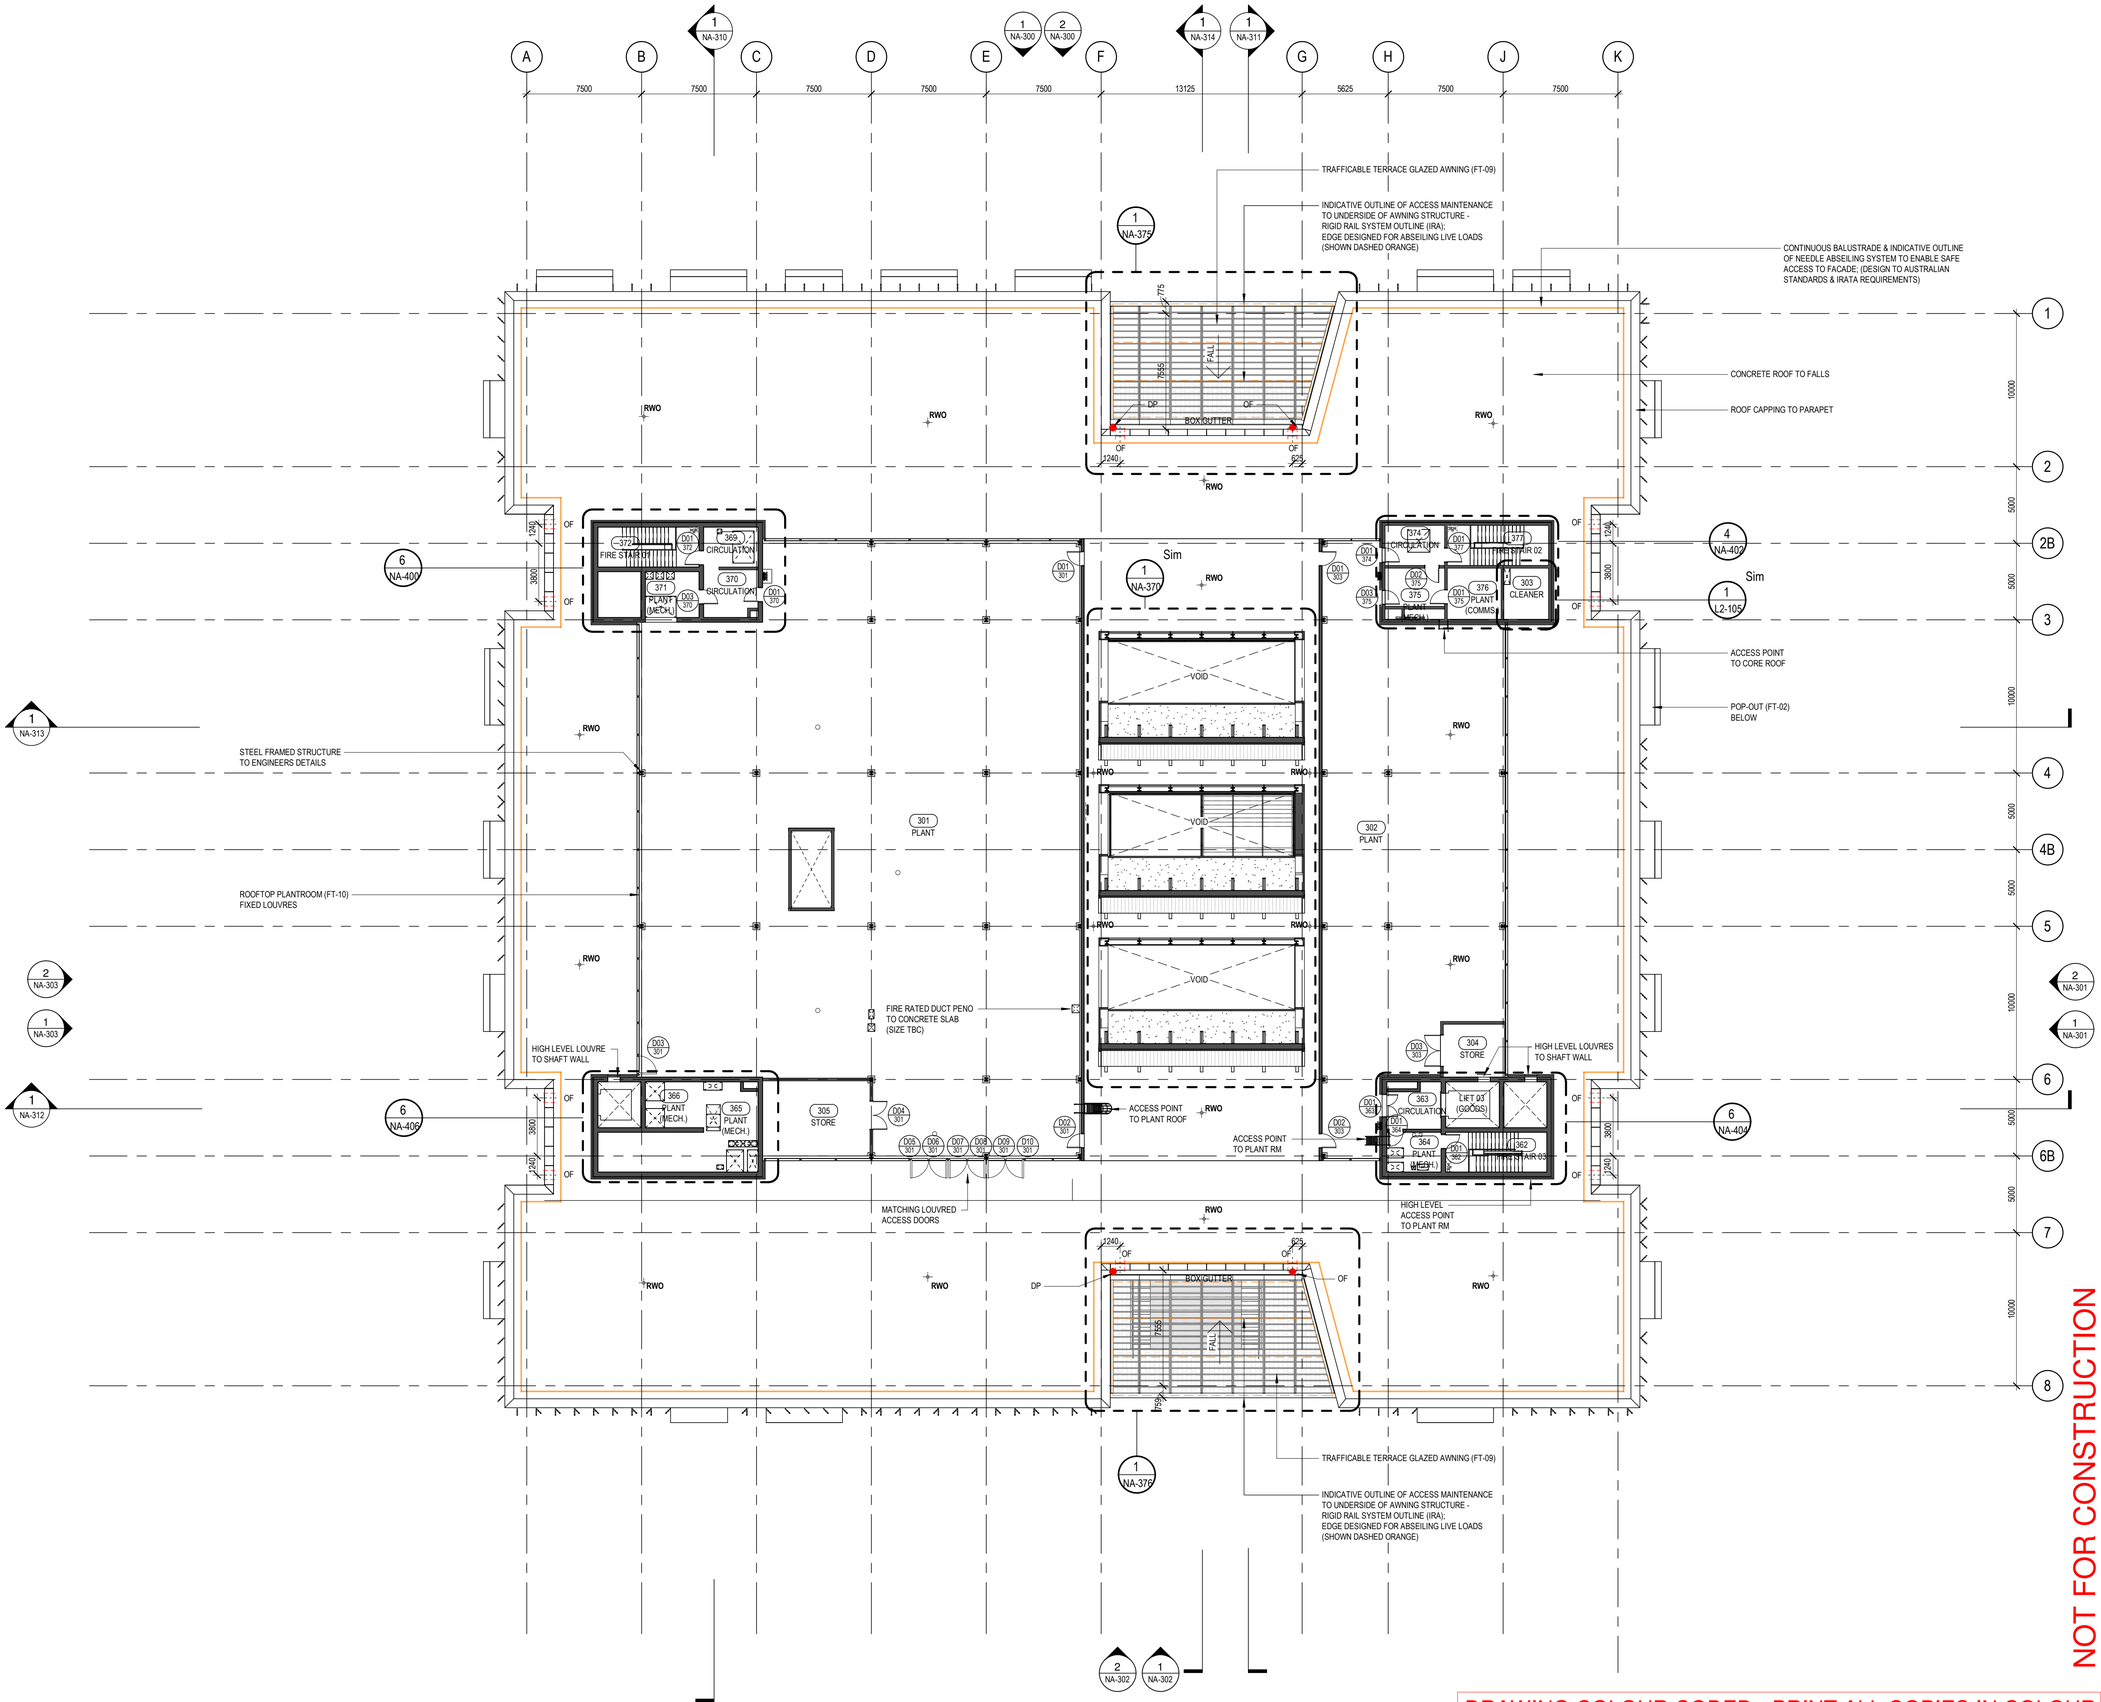

GENERAL ARRANGEMENT LEGEND:

REFER TO A400 SERIES FOR STAIR AND CORE DRAWINGS

REFER TO A560 SERIES FOR WET AREA DRAWINGS

REFER TO A800 SERIES FOR DOOR AND WINDOW DETAILS

NOT FOR CONSTRUCTION

DRAWING COLOUR CODED - PRINT ALL COPIES IN COLOUR

©architectus™

Architectus Group Pty Ltd is the owner of the copyright subsisting in these drawings, plans, designs and specifications. They must not be used, reproduced or copied, in whole or in part, nor may the information, ideas and concepts therein contained (which are confidential to Architectus Group Pty Ltd) be disclosed to any person without the prior written consent of that company.

Nominated Architect
Ray Brown, NSWARB 6359

Do not scale drawings. Verify all dimensions on site

issue	amendment	date
B	DRAFT FOR CONSULTANT COORDINATION	05.02.2018
C	ISSUED FOR COSTING	13.04.2018
D	ISSUED FOR CONSULTANT COORDINATION	20.04.2018
E	ISSUED FOR DOOR HARDWARE SCHEDULE	18.05.2018
F	ISSUED FOR CLIENT REVIEW	01.06.2018
G	ISSUED FOR ROOM NUMBER REVIEW	08.06.2018
H	ISSUED FOR DOOR HARDWARE SCHEDULE	15.06.2018
I	ISSUED FOR CONSULTANT COORDINATION	02.07.2018
J	ISSUED FOR TENDER	09.07.2018
K	ISSUED FOR TENDER	18.07.2018

GA PLAN SERIES:

A100 SERIES = GENERAL ARRANGEMENT PLANS
A120 SERIES = CONCRETE OUTLINE PLANS
A140 SERIES = WALL SETOUT PLANS
A160 SERIES = FIRE COMPARTMENTATION PLANS
A170 SERIES = WATERPROOF MEMBRANE PLANS
A180 SERIES = ESD ENVIRONMENTAL PLANS
A200 SERIES = FLOOR FINISHES PLANS
A220 SERIES = REFLECTED CEILING PLANS
A240 SERIES = SIGNAGE & WAYFINDING PLANS
A260 SERIES = FF&E PLANS

consultant

ARUP
Level 10, 201 Kent Street,
Sydney, NSW 2000
T +61 2 9320 9320
F +61 2 9320 9321
www.arup.com

client

Macquarie University
Macquarie University,
NSW, 2109, Australia

MACQUARIE University
SYDNEY·AUSTRALIA

scale bar

1:200 @ A1
1:400 @ A3
0 2 4 6

architectus™

Sydney
Melbourne
Adelaide
Auckland
Christchurch
Brisbane

Architectus Sydney
Level 18 MLC Centre
19 Martin Place
Sydney NSW 2000
T (61 2) 8252 8400
F (61 2) 8252 8600
sydney@architectus.com.au
ABN 90 131 245 684

project


1 Central Courtyard

drawing

GA Plan - Level 03

scale	1 : 200@A1	project no	140423.00
drawing no.	**S5a-1_CC-AR-TS-L3-106**		
checked	JS/IT	issue	**K**
drawn	JS		

5/09/2018 3:22:25 PM

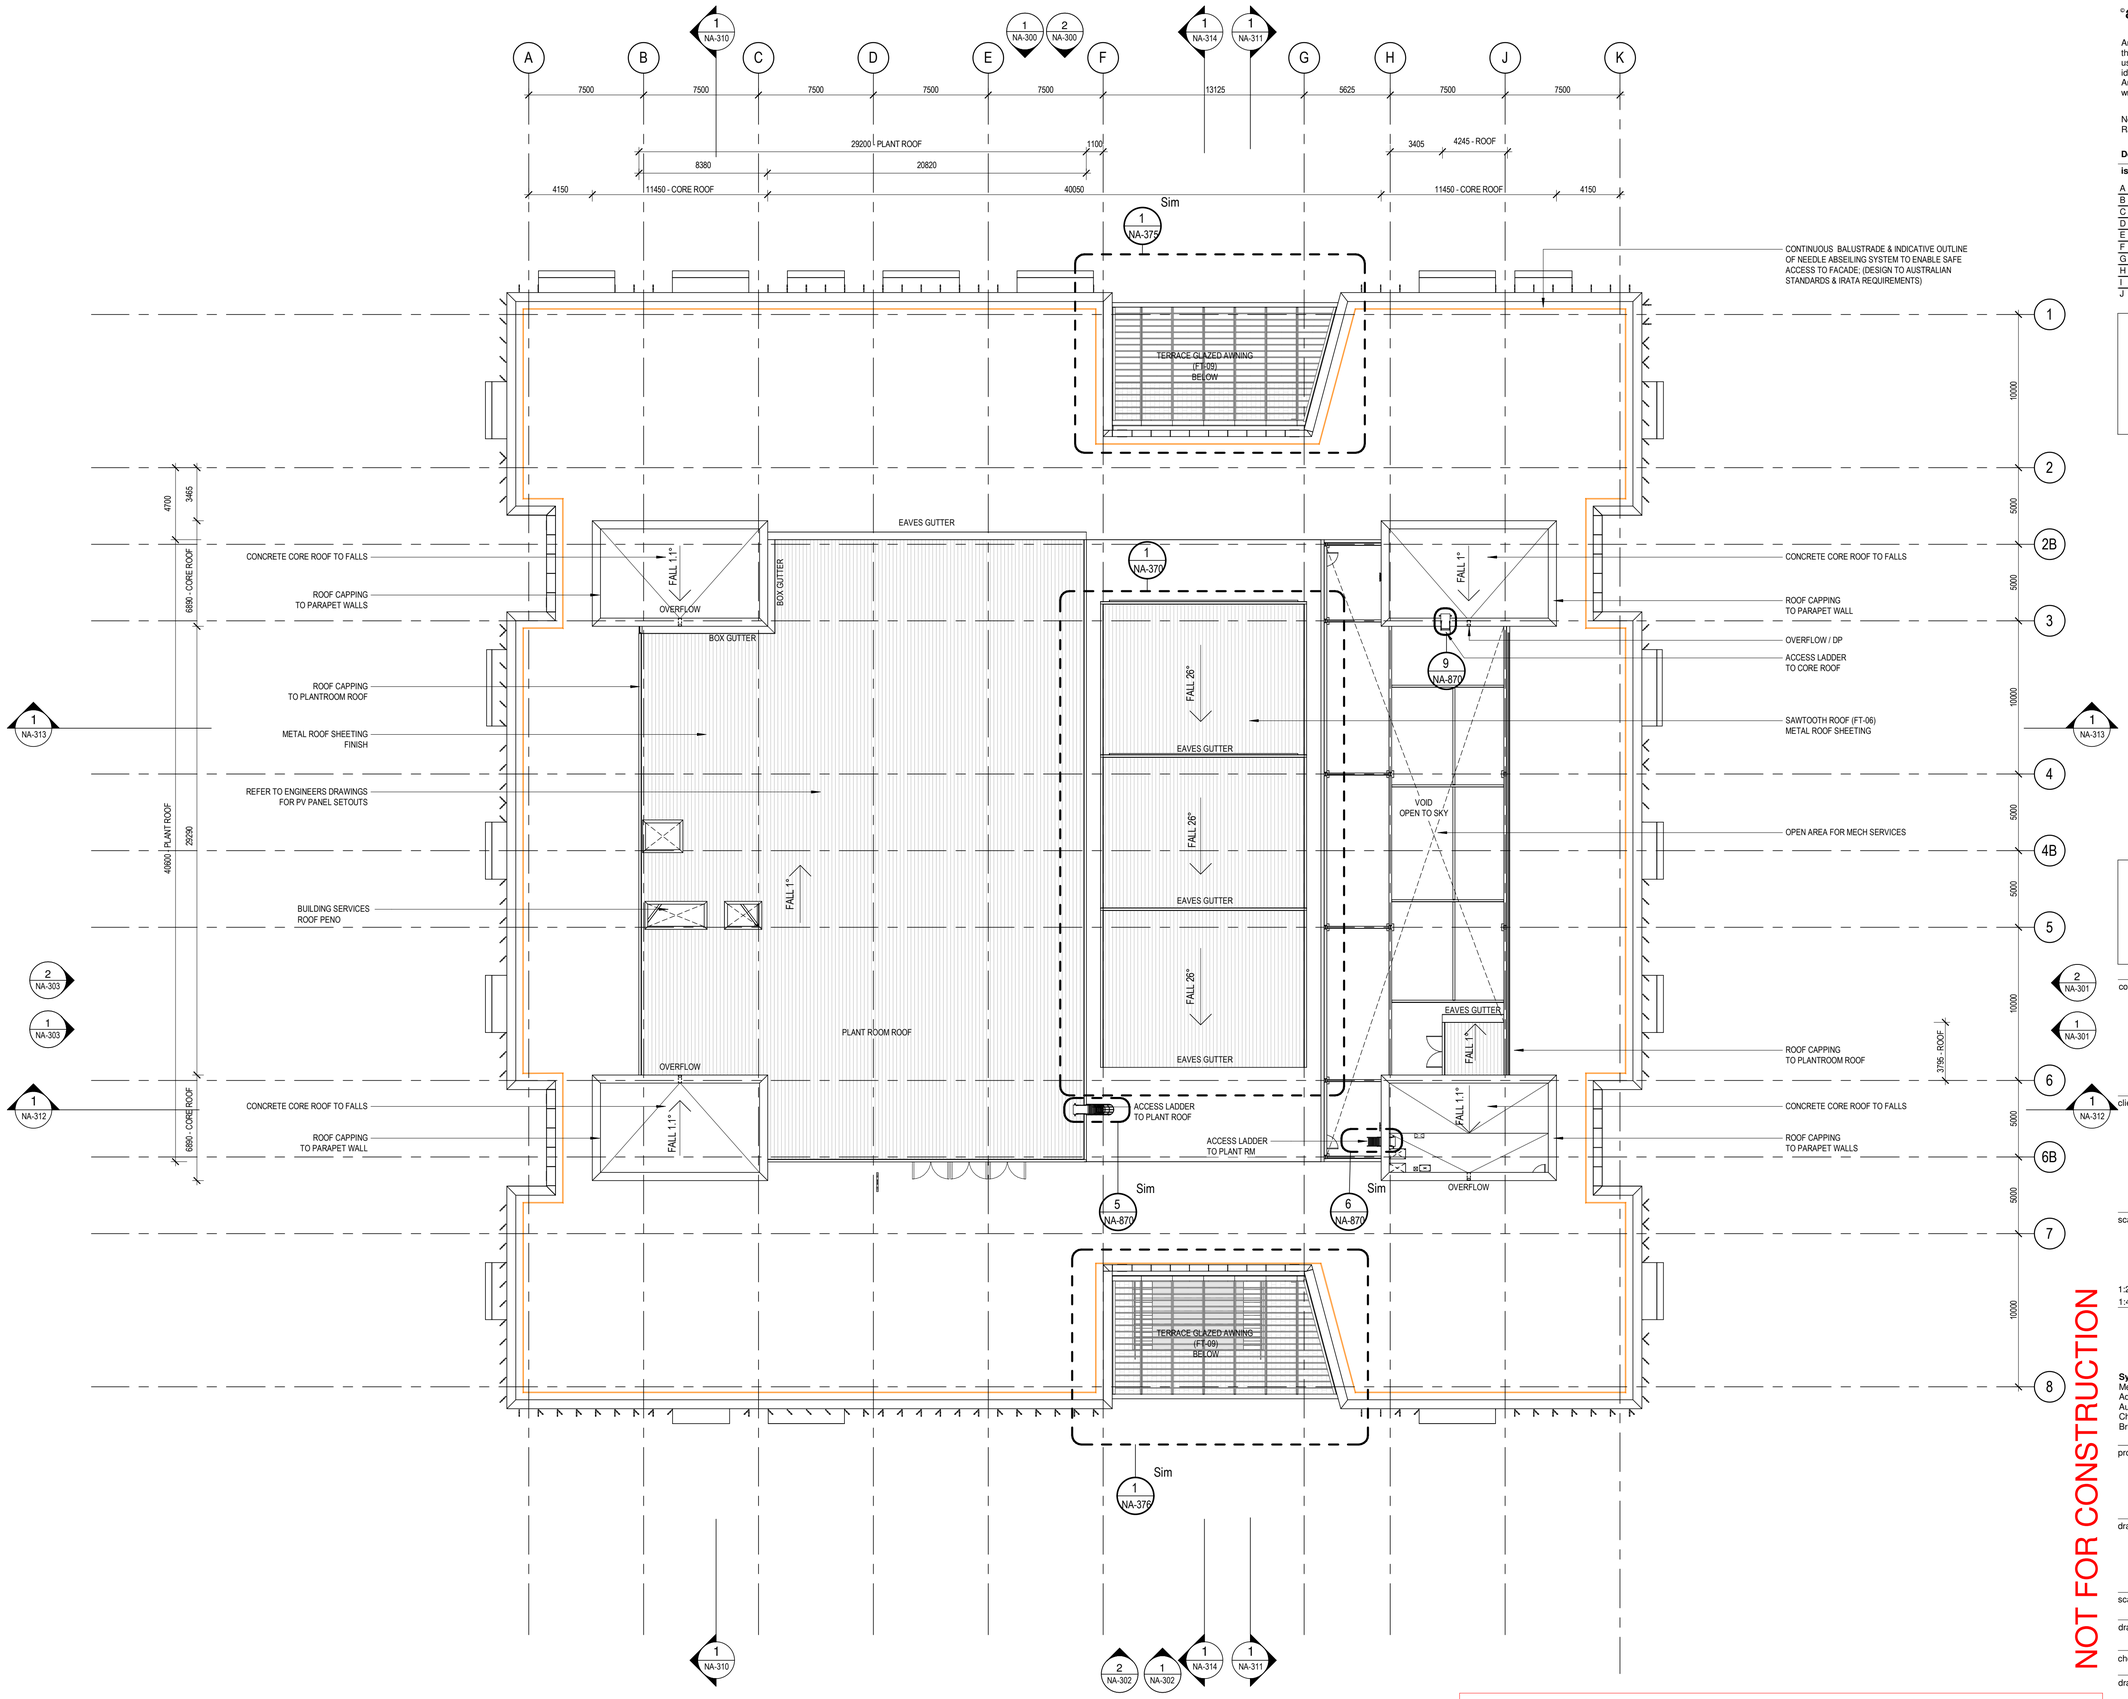

DRAWING COLOUR CODED - PRINT ALL COPIES IN COLOUR

NOT FOR CONSTRUCTION

©architectus™

Architectus Group Pty Ltd is the owner of the copyright subsisting in these drawings, plans, designs and specifications. They must not be used, reproduced or copied, in whole or in part, nor may the information, ideas and concepts therein contained (which are confidential to Architectus Group Pty Ltd) be disclosed to any person without the prior written consent of that company.

Nominated Architect
Ray Brown, NSWARB 6359

Do not scale drawings. Verify all dimensions on site

issue	amendment	date
A	DRAFT FOR CONSULTANT COORDINATION	22.12.2017
B	DRAFT FOR CONSULTANT COORDINATION	05.02.2018
C	ISSUED FOR COSTING	13.04.2018
D	ISSUED FOR CONSULTANT COORDINATION	20.04.2018
E	ISSUED FOR DOOR HARDWARE SCHEDULE	18.05.2018
F	ISSUED FOR CLIENT REVIEW	01.06.2018
G	ISSUED FOR ROOM NUMBER REVIEW	08.06.2018
H	ISSUED FOR DOOR HARDWARE SCHEDULE	15.06.2018
I	ISSUED FOR CONSULTANT COORDINATION	02.07.2018
J	ISSUED FOR TENDER	09.07.2018

GA PLAN SERIES:
A100 SERIES = GENERAL ARRANGEMENT PLANS
A120 SERIES = CONCRETE OUTLINE PLANS
A140 SERIES = WALL SETOUT PLANS
A160 SERIES = FIRE COMPARTMENTATION PLANS
A170 SERIES = WATERPROOF MEMBRANE PLANS
A180 SERIES = ESD ENVIRONMENTAL PLANS
A200 SERIES = FLOOR FINISHES PLANS
A220 SERIES = REFLECTED CEILING PLANS
A240 SERIES = SIGNAGE & WAYFINDING PLANS
A260 SERIES = FF&E PLANS

GENERAL ARRANGEMENT LEGEND:
REFER TO A400 SERIES FOR STAIR AND CORE DRAWINGS
REFER TO A560 SERIES FOR WET AREA DRAWINGS
REFER TO A800 SERIES FOR DOOR AND WINDOW DETAILS

consultant

ARUP
Level 10, 201 Kent Street,
Sydney, NSW 2000
T +61 2 9320 9320
F +61 2 9320 9321
www.arup.com

client

Macquarie University
Macquarie University,
NSW, 2109, Australia

MACQUARIE University
SYDNEY·AUSTRALIA

scale bar

1:200 @ A1
1:400 @ A3
0 2 4 6

architectus™

Sydney
Melbourne
Adelaide
Auckland
Christchurch
Brisbane

Architectus Sydney
Level 18 MLC Centre
19 Martin Place
Sydney NSW 2000
T (61 2) 8252 8400
F (61 2) 8252 8600
sydney@architectus.com.au
ABN 90 131 245 684

project


1 Central Courtyard

drawing

GA Plan - Roof Plan

scale	1 : 200@A1	project no	140423.00
drawing no.	S5a-1_CC-AR-TS-L4-107		
checked	JS/IT	issue	J
drawn	JS		


5/09/2018 3:22:31 PM

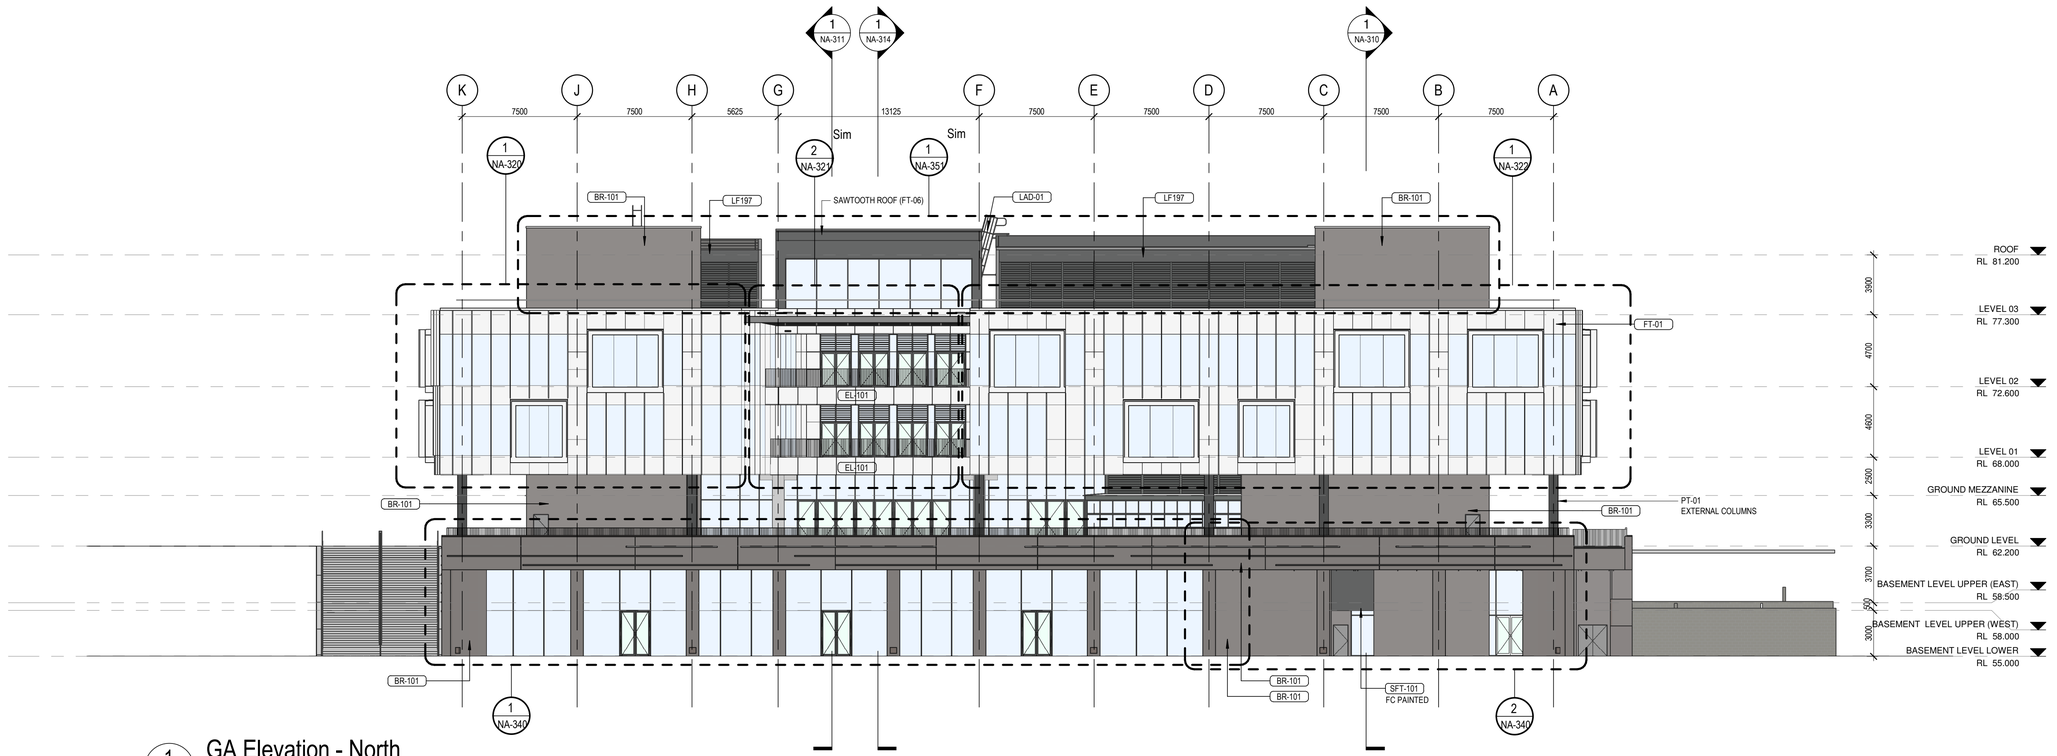

1 B1-100

GA Elevation - North

SCALE: 1 : 200

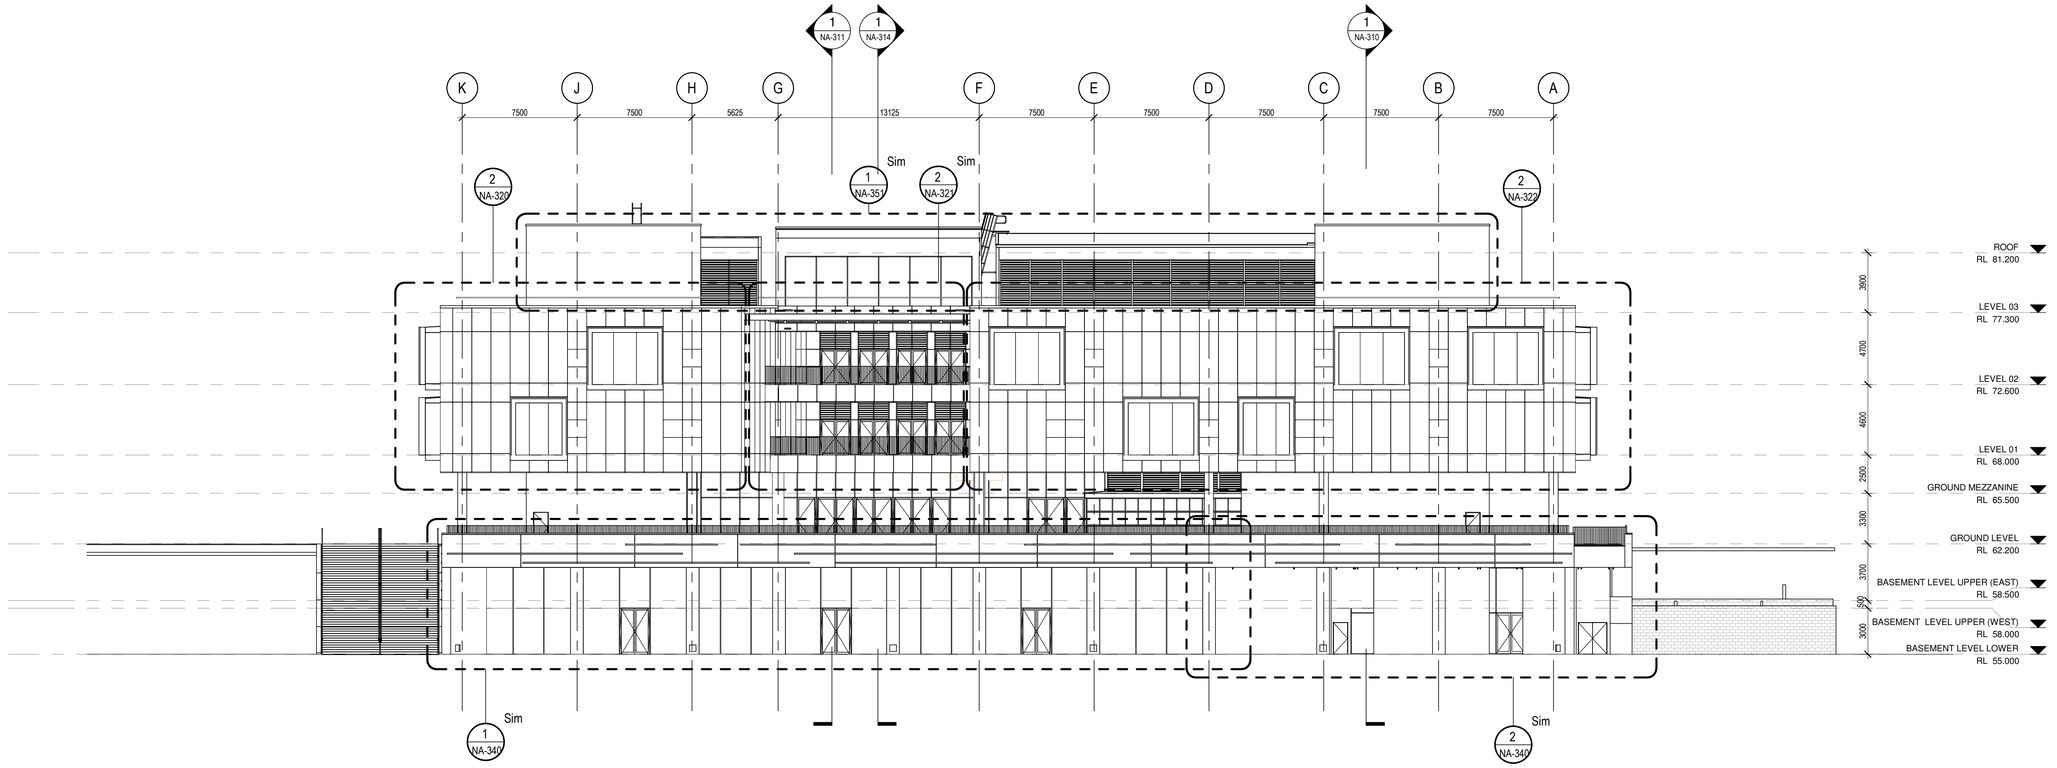

2 B1-100

GA Elevation - North (Vertical Fins Omitted For Clarity)

SCALE: 1 : 200

©architectus™

Architectus Group Pty Ltd is the owner of the copyright subsisting in these drawings, plans, designs and specifications. They must not be used, reproduced or copied, in whole or in part, nor may the information, ideas and concepts therein contained (which are confidential to Architectus Group Pty Ltd) be disclosed to any person without the prior written consent of that company.

Nominated Architect
Ray Brown, NSWARB 6359

Do not scale drawings. Verify all dimensions on site

issue	amendment	date
A	DRAFT FOR CONSULTANT COORDINATION	22.12.2017
B	ISSUED FOR COSTING	13.04.2018
C	ISSUED FOR CLIENT REVIEW	01.06.2018
D	ISSUED FOR TENDER	09.07.2018
E	ISSUED FOR TENDER	18.07.2018

DISCLAIMER:
DRAWINGS TO BE READ IN CONJUNCTION WITH (ARUPS) FACADE ENGINEER'S DETAIL DRAWINGS, SCHEDULES & SPECIFICATIONS

GENERAL ELEVATIONS MATERIALS LEGEND:

FT-01	BRUSHED ALUMINIUM CLEAR GLASS, ALUMINIUM FRAME
BR-101	BRICKWORK
PT-01	CHARCOAL PAINT
RF-101	CHARCOAL METAL SHEET ROOF

GENERAL ELEVATIONS LEGEND:

REFER TO A320 SERIES FOR FACADE SETOUT DRAWINGS

REFER TO A380 SERIES FOR FACADE DETAILS

REFER TO A800 SERIES FOR DOOR AND WINDOW DETAILS

consultant

ARUP
Level 10, 201 Kent Street,
Sydney, NSW 2000
T +61 2 9320 9320
F +61 2 9320 9321
www.arup.com

client

Macquarie University
Macquarie University,
NSW, 2109, Australia

MACQUARIE University
SYDNEY·AUSTRALIA

scale bar

1:200 @ A1
1:400 @ A3
0 2 4 6

architectus™

Sydney
Melbourne
Adelaide
Auckland
Christchurch
Brisbane

Architectus Sydney
Level 18 MLC Centre
19 Martin Place
Sydney NSW 2000
T (61 2) 8252 8400
F (61 2) 8252 8600
sydney@architectus.com.au
ABN 90 131 245 684

project

1 Central Courtyard

drawing


GA Elevations - North

scale	As indicated@A1	project no	140423.00
drawing no.	**S5a-1_CC-AR-TS-NA-300**		
checked	JS/IT	issue	**E**
drawn	RP		

5/09/2018 4:01:03 PM


NOT FOR CONSTRUCTION

DRAWING COLOUR CODED - PRINT ALL COPIES IN COLOUR

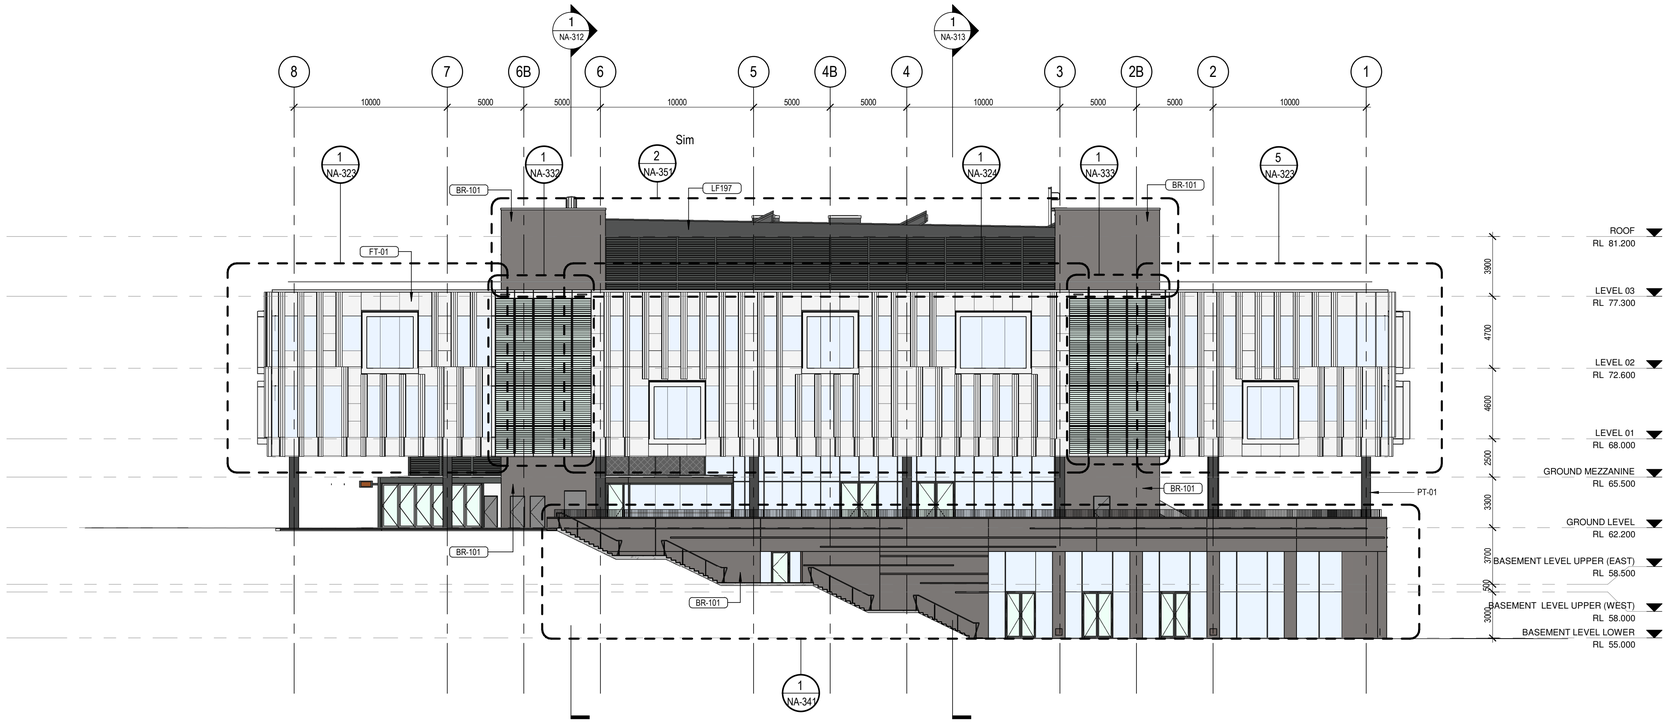

1/053 GA Elevation - East

SCALE: 1 : 200

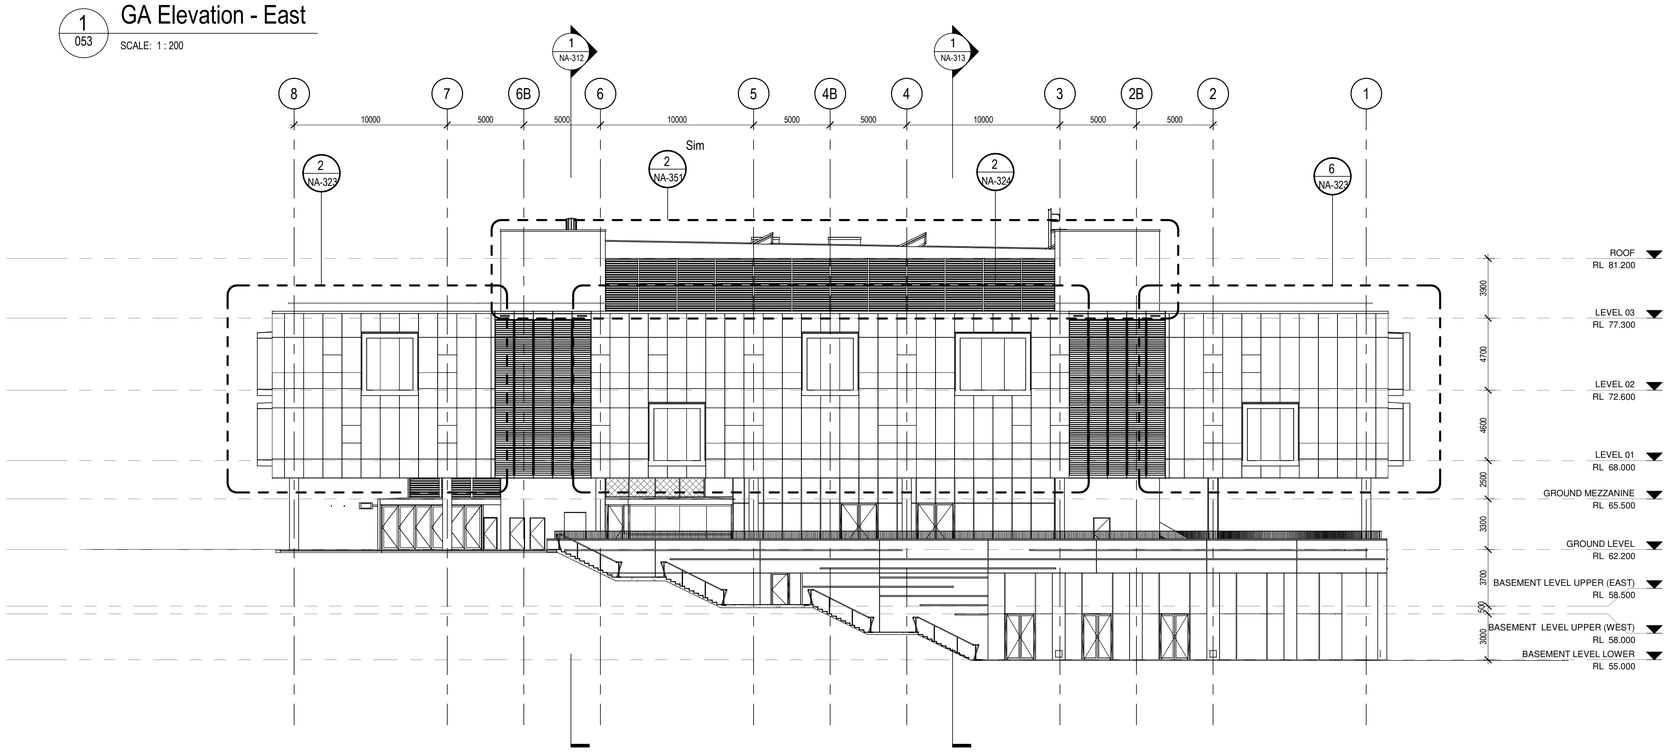

2/053 GA Elevation - East (Vertical Fins Omitted For Clarity)

SCALE: 1 : 200

©architectus™

Architectus Group Pty Ltd is the owner of the copyright subsisting in these drawings, plans, designs and specifications. They must not be used, reproduced or copied, in whole or in part, nor may the information, ideas and concepts therein contained (which are confidential to Architectus Group Pty Ltd) be disclosed to any person without the prior written consent of that company.

Nominated Architect
Ray Brown, NSWARB 6359

Do not scale drawings. Verify all dimensions on site

issue	amendment	date
A	DRAFT FOR CONSULTANT COORDINATION	22.12.2017
B	ISSUED FOR COSTING	13.04.2018
C	ISSUED FOR CLIENT REVIEW	01.06.2018
D	ISSUED FOR TENDER	09.07.2018

DISCLAIMER:
DRAWINGS TO BE READ IN CONJUNCTION WITH (ARUPS) FACADE ENGINEER'S DETAIL DRAWINGS, SCHEDULES & SPECIFICATIONS

GENERAL ELEVATIONS MATERIALS LEGEND:

FT-01	BRUSHED ALUMINIUM CLEAR GLASS, ALUMINIUM FRAME
BR-101	BRICKWORK
PT-01	CHARCOAL PAINT
RF-101	CHARCOAL METAL SHEET ROOF

GENERAL ELEVATIONS LEGEND:

REFER TO A320 SERIES FOR FACADE SETOUT DRAWINGS

REFER TO A380 SERIES FOR FACADE DETAILS

REFER TO A800 SERIES FOR DOOR AND WINDOW DETAILS

consultant

ARUP
Level 10, 201 Kent Street,
Sydney, NSW 2000
T +61 2 9320 9320
F +61 2 9320 9321
www.arup.com

client

Macquarie University
Macquarie University,
NSW, 2109, Australia

MACQUARIE University
SYDNEY·AUSTRALIA

scale bar

1:200 @ A1
1:400 @ A3
0 2 4 6

architectus™

Sydney
Melbourne
Adelaide
Auckland
Christchurch
Brisbane

Architectus Sydney
Level 18 MLC Centre
19 Martin Place
Sydney NSW 2000
T (61 2) 8252 8400
F (61 2) 8252 8600
sydney@architectus.com.au
ABN 90 131 245 684

project

1 Central Courtyard

drawing

GA Elevations - East

scale	As indicated@A1	project no	140423.00
drawing no.	**S5a-1_CC-AR-TS-NA-301**		
checked	JS/IT	issue	**D**
drawn	RP		

5/09/2018 4:01:30 PM

NOT FOR CONSTRUCTION


DRAWING COLOUR CODED - PRINT ALL COPIES IN COLOUR



1 B1-100

GA Elevation - South

SCALE: 1 : 200

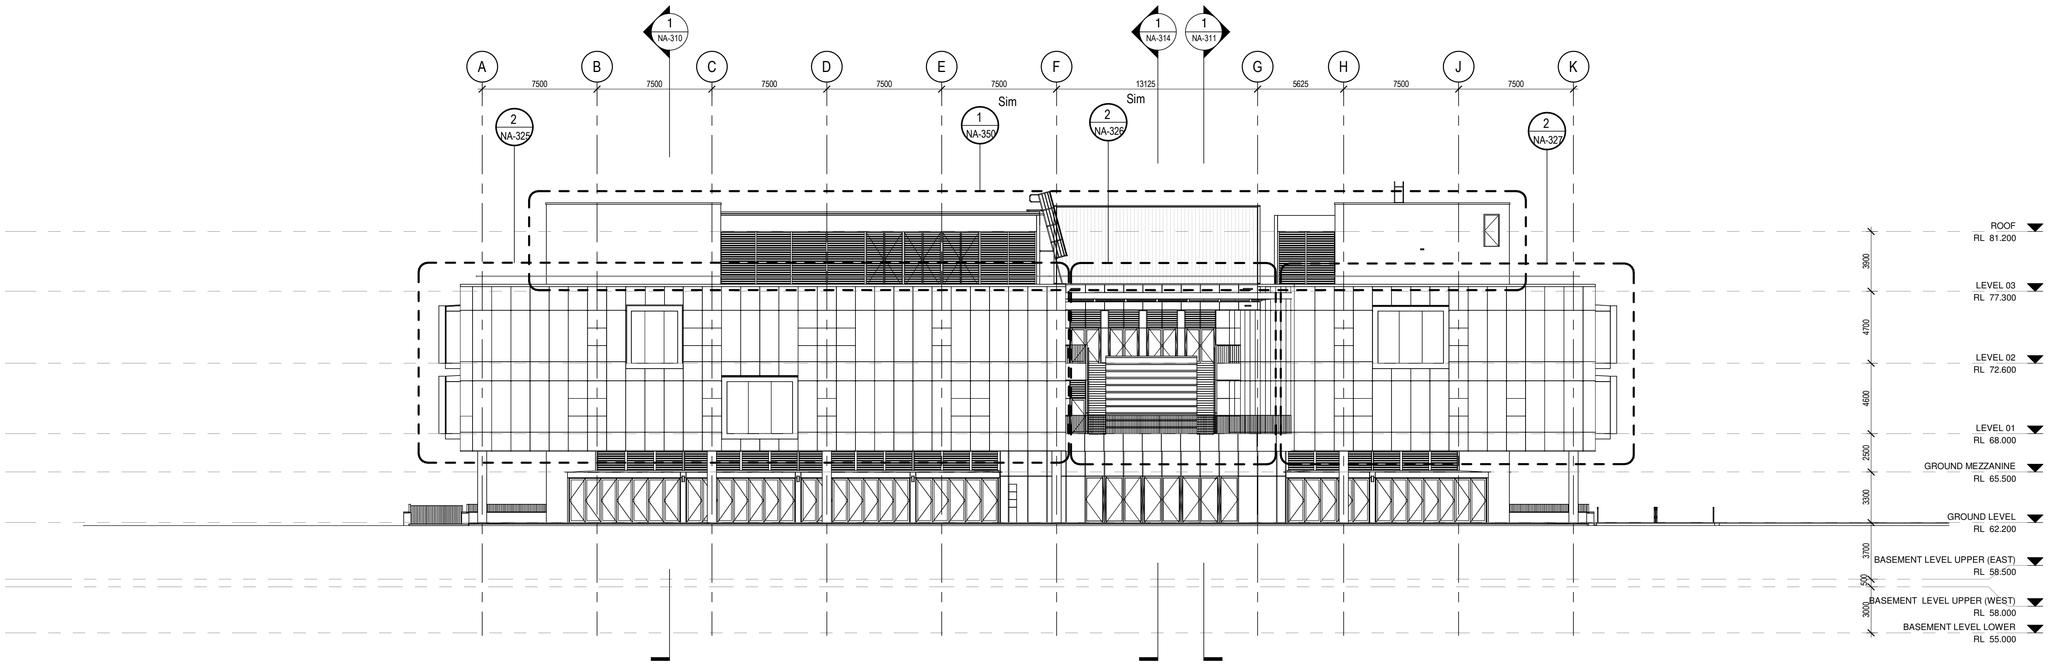

2 B1-100

GA Elevation - South (Vertical Fins Omitted For Clarity)

SCALE: 1 : 200

©architectus™

Architectus Group Pty Ltd is the owner of the copyright subsisting in these drawings, plans, designs and specifications. They must not be used, reproduced or copied, in whole or in part, nor may the information, ideas and concepts therein contained (which are confidential to Architectus Group Pty Ltd) be disclosed to any person without the prior written consent of that company.

Nominated Architect
Ray Brown, NSWARB 6359

Do not scale drawings. Verify all dimensions on site

issue	amendment	date
A	DRAFT FOR CONSULTANT COORDINATION	22.12.2017
B	ISSUED FOR COSTING	13.04.2018
C	ISSUED FOR CLIENT REVIEW	01.06.2018
D	ISSUED FOR TENDER	09.07.2018

DISCLAIMER:
DRAWINGS TO BE READ IN CONJUNCTION WITH (ARUPS) FACADE ENGINEER'S DETAIL DRAWINGS, SCHEDULES & SPECIFICATIONS

GENERAL ELEVATIONS MATERIALS LEGEND:

FT-01	BRUSHED ALUMINIUM CLEAR GLASS, ALUMINIUM FRAME
BR-101	BRICKWORK
PT-01	CHARCOAL PAINT
RF-101	CHARCOAL METAL SHEET ROOF

GENERAL ELEVATIONS LEGEND:

REFER TO A320 SERIES FOR FACADE SETOUT DRAWINGS

REFER TO A380 SERIES FOR FACADE DETAILS

REFER TO A800 SERIES FOR DOOR AND WINDOW DETAILS

consultant

ARUP
Level 10, 201 Kent Street,
Sydney, NSW 2000
T +61 2 9320 9320
F +61 2 9320 9321
www.arup.com

client

Macquarie University
Macquarie University,
NSW, 2109, Australia

MACQUARIE University
SYDNEY·AUSTRALIA

scale bar

1:200 @ A1
1:400 @ A3
0 2 4 6

architectus™

Sydney
Melbourne
Adelaide
Auckland
Christchurch
Brisbane

Architectus Sydney
Level 18 MLC Centre
19 Martin Place
Sydney NSW 2000
T (61 2) 8252 8400
F (61 2) 8252 8600
sydney@architectus.com.au
ABN 90 131 245 684

project

1 Central Courtyard

drawing


GA Elevations - South

scale	As indicated@A1
project no	140423.00
drawing no.	**S5a-1_CC-AR-TS-NA-302**
checked	JS/IT
drawn	RP
issue	**D**

5/09/2018 4:01:53 PM


NOT FOR CONSTRUCTION

DRAWING COLOUR CODED - PRINT ALL COPIES IN COLOUR

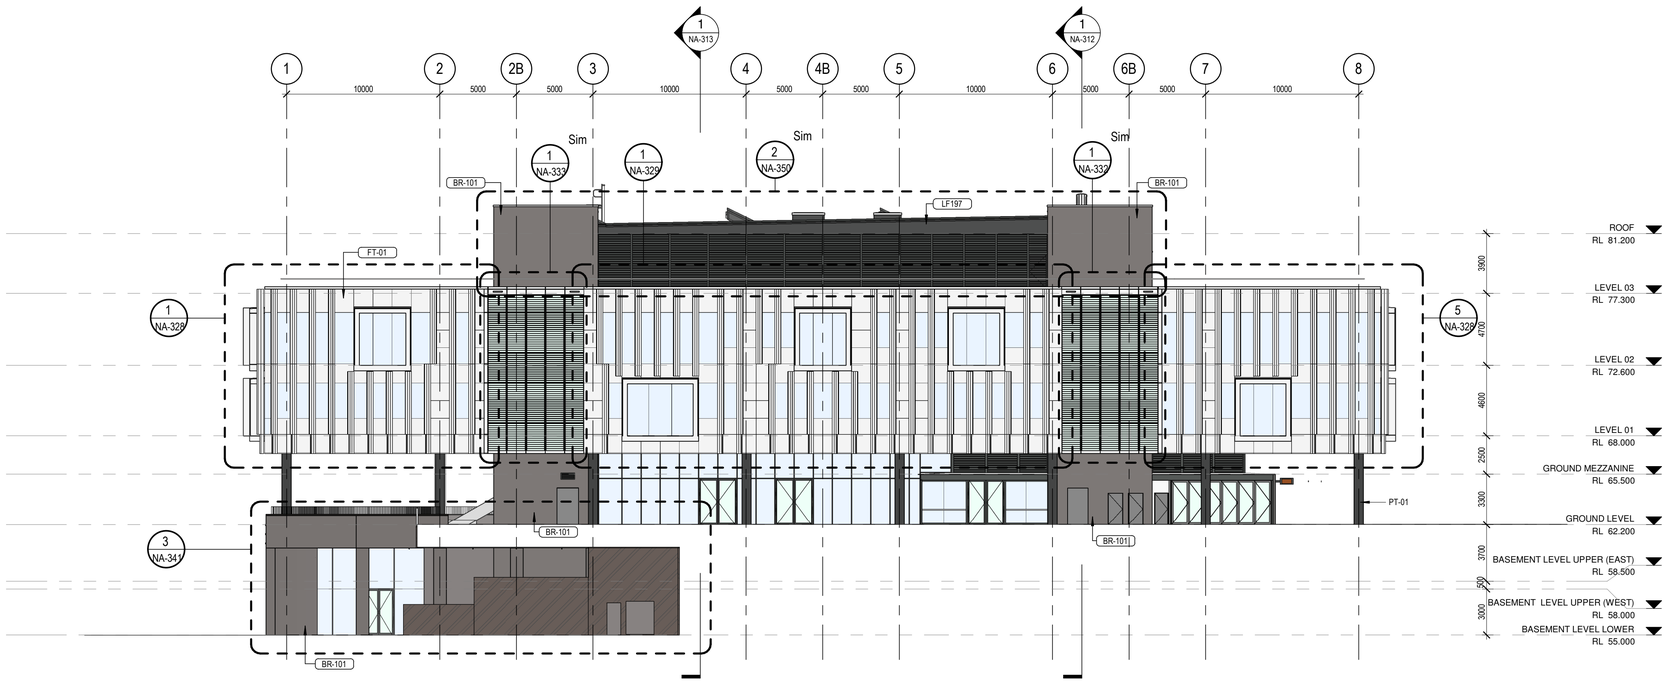

1 / B1-100 GA Elevation - West

SCALE: 1 : 200

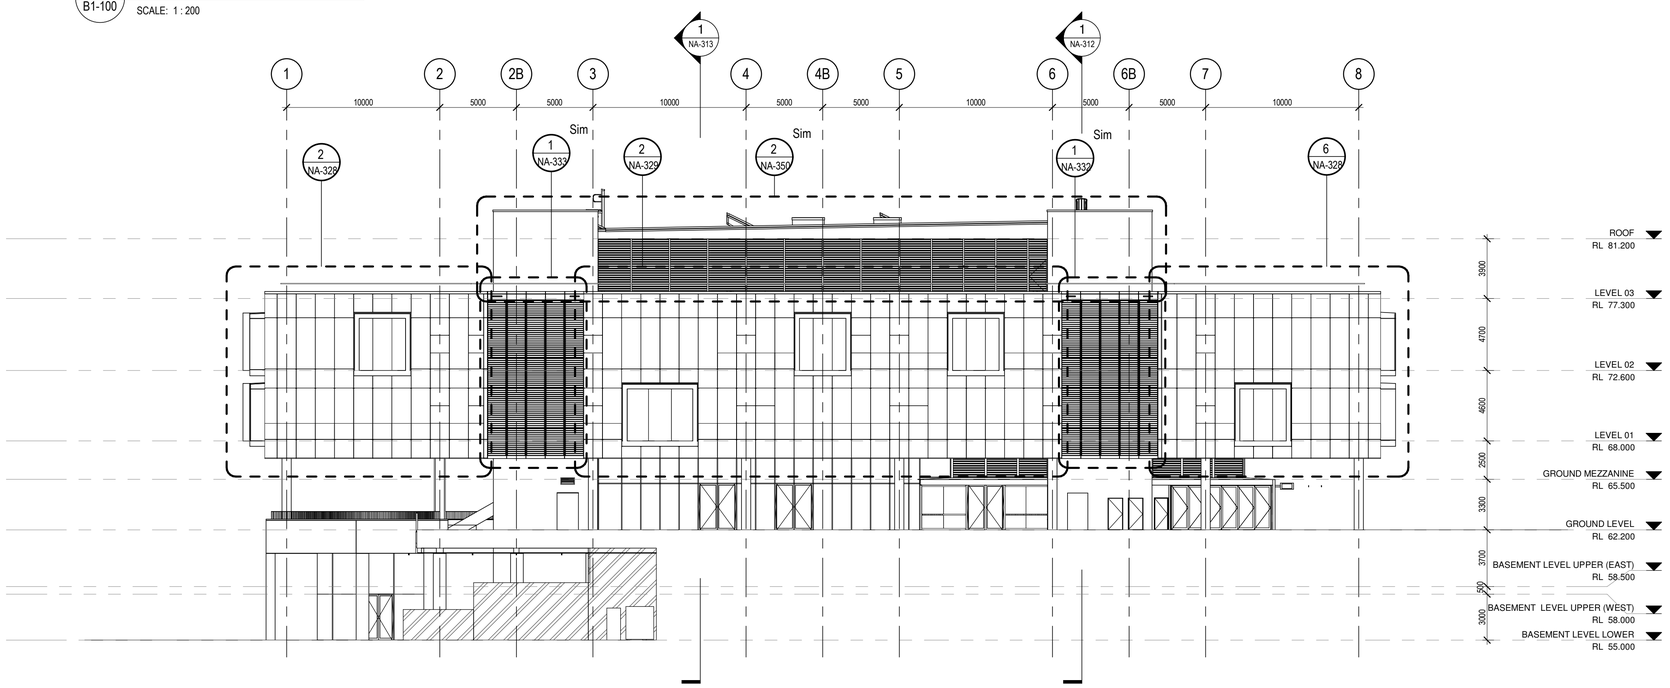

2 / 054 GA Elevations - West (Vertical Fins Omitted For Clarity)

SCALE: 1 : 200

©architectus™

Architectus Group Pty Ltd is the owner of the copyright subsisting in these drawings, plans, designs and specifications. They must not be used, reproduced or copied, in whole or in part, nor may the information, ideas and concepts therein contained (which are confidential to Architectus Group Pty Ltd) be disclosed to any person without the prior written consent of that company.

Nominated Architect
Ray Brown, NSWARB 6359

Do not scale drawings. Verify all dimensions on site

issue	amendment	date
A	DRAFT FOR CONSULTANT COORDINATION	22.12.2017
B	ISSUED FOR COSTING	13.04.2018
C	ISSUED FOR CLIENT REVIEW	01.06.2018
D	ISSUED FOR TENDER	09.07.2018

DISCLAIMER:
DRAWINGS TO BE READ IN CONJUNCTION WITH (ARUPS) FACADE ENGINEER'S DETAIL DRAWINGS, SCHEDULES & SPECIFICATIONS

GENERAL ELEVATIONS MATERIALS LEGEND:

FT-01	BRUSHED ALUMINIUM CLEAR GLASS, ALUMINIUM FRAME
BR-101	BRICKWORK
PT-01	CHARCOAL PAINT
RF-101	CHARCOAL METAL SHEET ROOF

NOT FOR CONSTRUCTION

DRAWING COLOUR CODED - PRINT ALL COPIES IN COLOUR

consultant

ARUP
Level 10, 201 Kent Street,
Sydney, NSW 2000
T +61 2 9320 9320
F +61 2 9320 9321
www.arup.com

client

Macquarie University

Macquarie University,
NSW, 2109, Australia

MACQUARIE University
SYDNEY·AUSTRALIA

scale bar

1:200 @ A1
1:400 @ A3
0 2 4 6

architectus™

Architectus Sydney
Level 18 MLC Centre
19 Martin Place
Sydney NSW 2000
T (61 2) 8252 8400
F (61 2) 8252 8600
sydney@architectus.com.au
ABN 90 131 245 684

Sydney
Melbourne
Adelaide
Auckland
Christchurch
Brisbane

project


1 Central Courtyard

drawing

GA Elevations - West

scale	As indicated@A1	project no	140423.00
drawing no.	S5a-1_CC-AR-TS-NA-303		
checked	JS/IT	issue	D
drawn	RP		

5/09/2018 4:02:18 PM

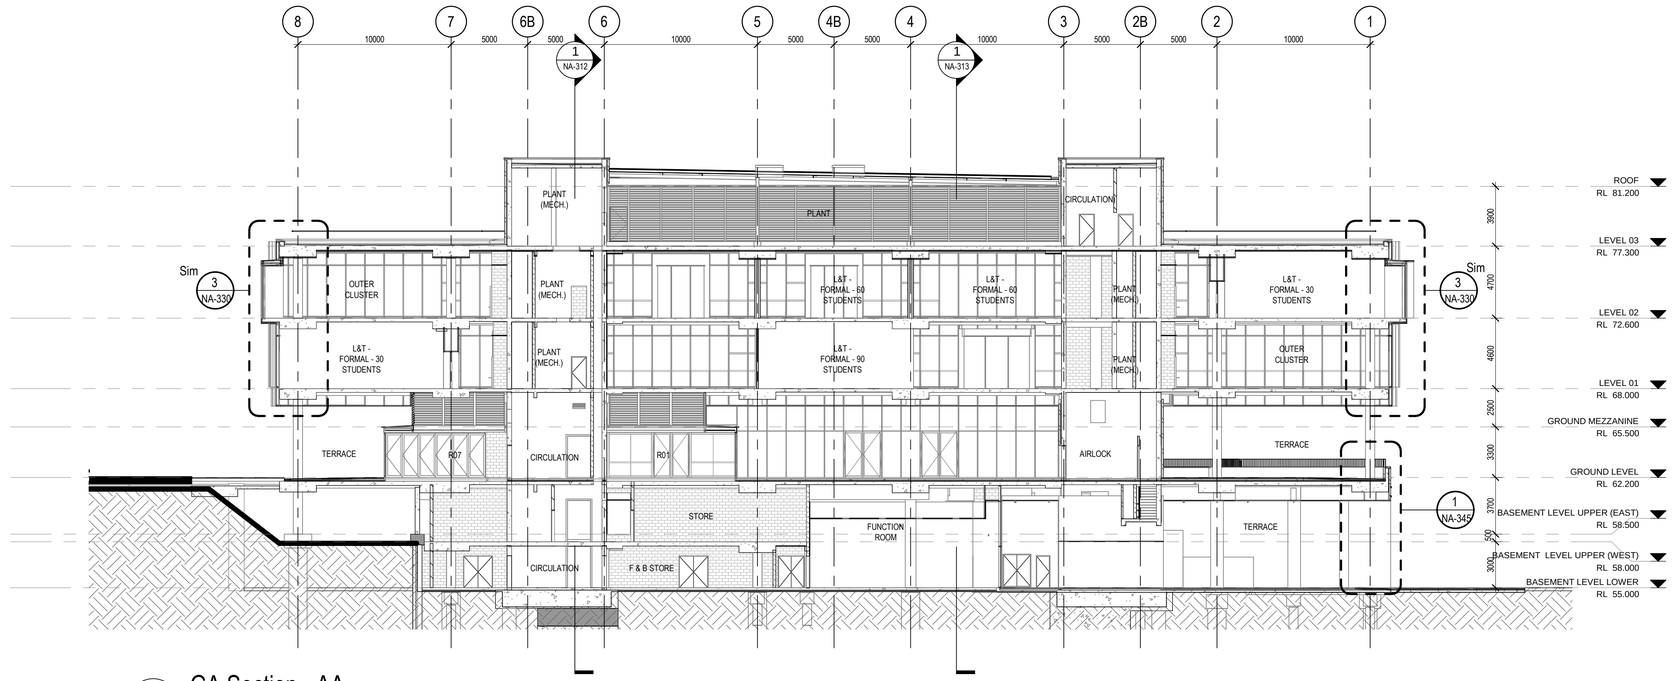

1 B1-100 GA Section - AA

SCALE: 1 : 200

©architectus™

Architectus Group Pty Ltd is the owner of the copyright subsisting in these drawings, plans, designs and specifications. They must not be used, reproduced or copied, in whole or in part, nor may the information, ideas and concepts therein contained (which are confidential to Architectus Group Pty Ltd) be disclosed to any person without the prior written consent of that company.

Nominated Architect
Ray Brown, NSWARB 6359

Do not scale drawings. Verify all dimensions on site

issue	amendment	date
A	DRAFT FOR CONSULTANT COORDINATION	22.12.2017
B	ISSUED FOR COSTING	13.04.2018
C	ISSUED FOR CLIENT REVIEW	01.06.2018
D	ISSUED FOR TENDER	09.07.2018

DISCLAIMER:
DRAWINGS TO BE READ IN CONJUNCTION WITH (ARUPS) FACADE ENGINEER'S DETAIL DRAWINGS, SCHEDULES & SPECIFICATIONS

SECTIONS LEGEND:

REFER TO A320-A370 SERIES FOR FACADE SETOUT DRAWINGS

REFER TO A380 SERIES FOR FACADE DETAILS

REFER TO A800 SERIES FOR DOOR AND WINDOW DETAILS

consultant

ARUP
Level 10, 201 Kent Street,
Sydney, NSW 2000
T +61 2 9320 9320
F +61 2 9320 9321
www.arup.com

client

Macquarie University
Macquarie University,
NSW, 2109, Australia

MACQUARIE University
SYDNEY·AUSTRALIA

scale bar

1:200 @ A1
1:400 @ A3

0 2 4 6

architectus™

Architectus Sydney
Level 18 MLC Centre
19 Martin Place
Sydney NSW 2000
T (61 2) 8252 8400
F (61 2) 8252 8600
sydney@architectus.com.au
ABN 90 131 245 684

Sydney
Melbourne
Adelaide
Auckland
Christchurch
Brisbane

project

1 Central Courtyard

drawing


GA Section A-A

scale	As indicated@A1
project no	140423.00
drawing no.	**S5a-1_CC-AR-TS-NA-310**
checked	JS/IT
issue	**D**
drawn	RP

9/07/2018 6:15:23 PM

NOT FOR CONSTRUCTION

DRAWING COLOUR CODED - PRINT ALL COPIES IN COLOUR

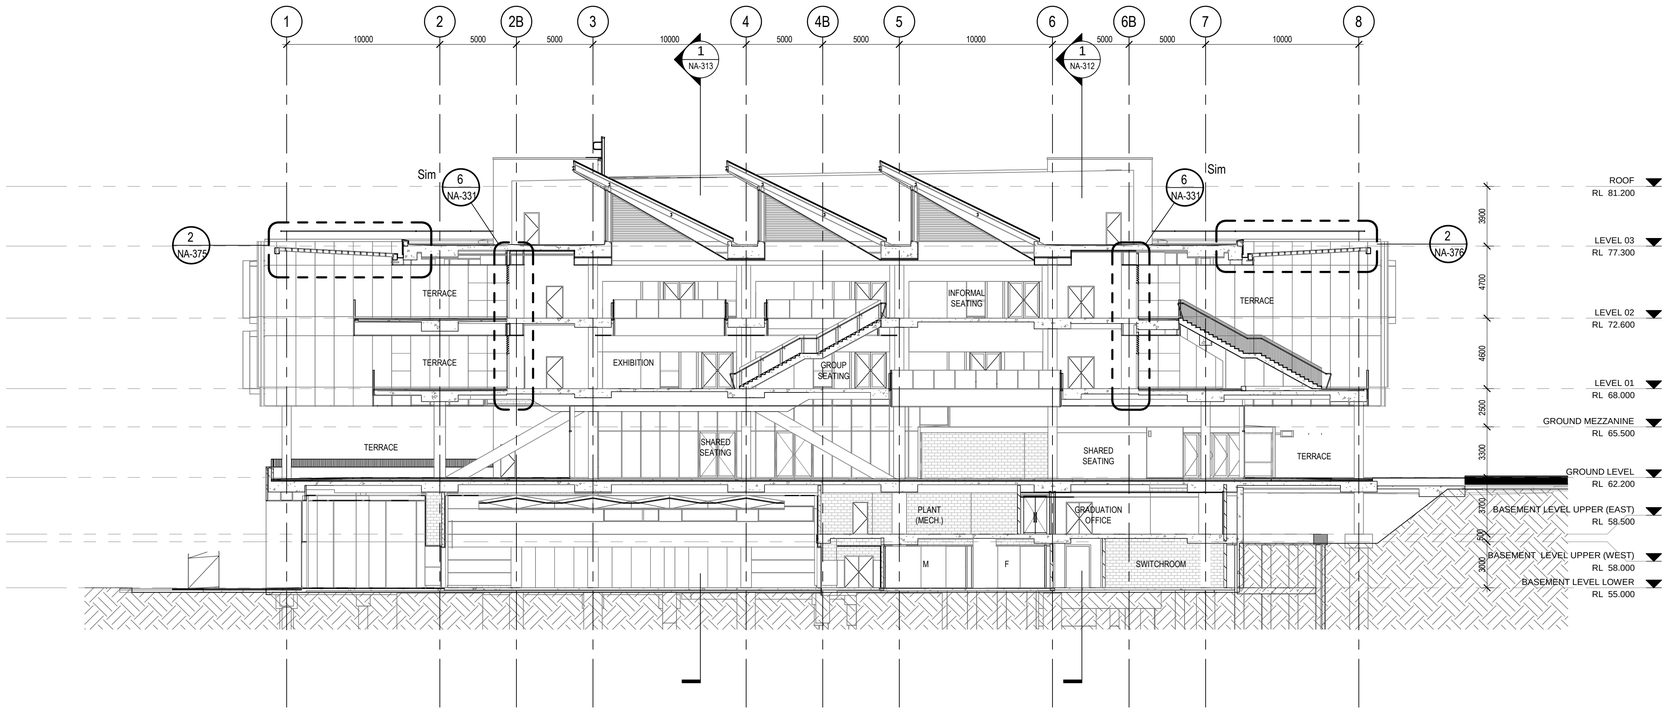

1 / B1-100 GA Section - BB

SCALE: 1 : 200

©architectus™

Architectus Group Pty Ltd is the owner of the copyright subsisting in these drawings, plans, designs and specifications. They must not be used, reproduced or copied, in whole or in part, nor may the information, ideas and concepts therein contained (which are confidential to Architectus Group Pty Ltd) be disclosed to any person without the prior written consent of that company.

Nominated Architect
Ray Brown, NSWARB 6359

Do not scale drawings. Verify all dimensions on site

issue	amendment	date
A	DRAFT FOR CONSULTANT COORDINATION	22.12.2017
B	ISSUED FOR COSTING	13.04.2018
C	ISSUED FOR CLIENT REVIEW	01.06.2018
D	ISSUED FOR TENDER	09.07.2018

DISCLAIMER:
DRAWINGS TO BE READ IN CONJUNCTION WITH (ARUPS) FACADE ENGINEER'S DETAIL DRAWINGS, SCHEDULES & SPECIFICATIONS

SECTIONS LEGEND:

REFER TO A320-A370 SERIES FOR FACADE SETOUT DRAWINGS

REFER TO A380 SERIES FOR FACADE DETAILS

REFER TO A800 SERIES FOR DOOR AND WINDOW DETAILS

consultant

ARUP
Level 10, 201 Kent Street,
Sydney, NSW 2000
T +61 2 9320 9320
F +61 2 9320 9321
www.arup.com

client

Macquarie University
Macquarie University,
NSW, 2109, Australia

MACQUARIE University
SYDNEY·AUSTRALIA

scale bar

1:200 @ A1 0 2 4 6
1:400 @ A3

NOT FOR CONSTRUCTION

architectus™

Sydney
Melbourne
Adelaide
Auckland
Christchurch
Brisbane

Architectus Sydney
Level 18 MLC Centre
19 Martin Place
Sydney NSW 2000
T (61 2) 8252 8400
F (61 2) 8252 8600
sydney@architectus.com.au
ABN 90 131 245 684

project

1 Central Courtyard


drawing

GA Section B-B

scale	As indicated@A1	project no	140423.00
drawing no.	**S5a-1_CC-AR-TS-NA-311**		
checked	JS/IT	issue	**D**
drawn	RP		

9/07/2018 6:15:38 PM

DRAWING COLOUR CODED - PRINT ALL COPIES IN COLOUR

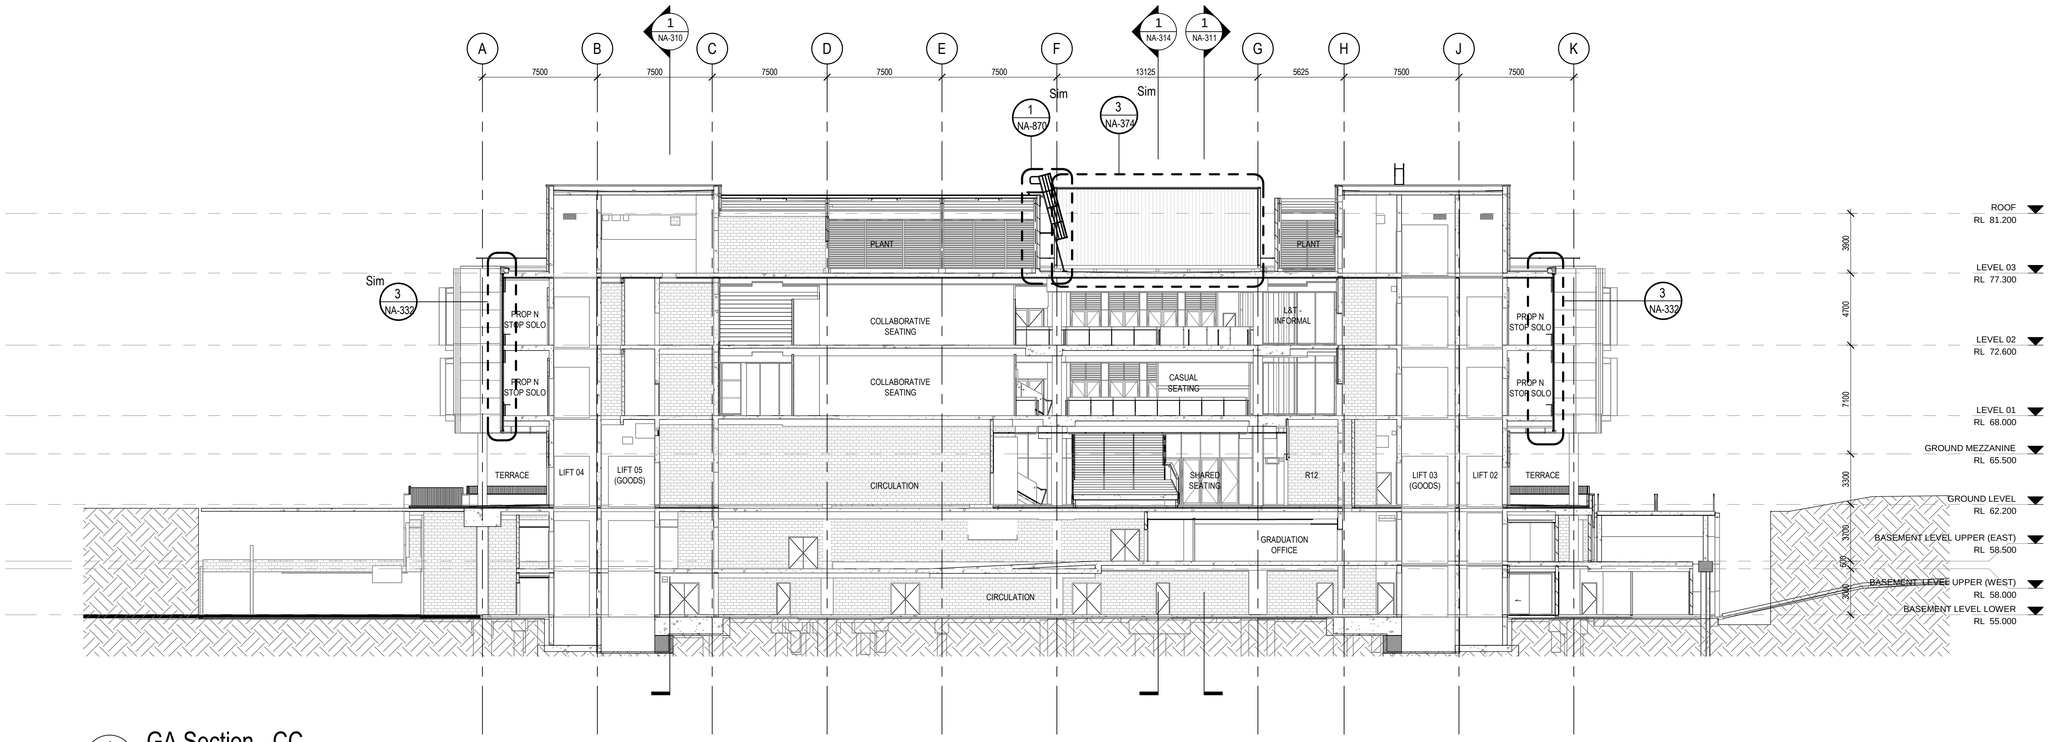

1 / B1-100 GA Section - CC

SCALE: 1 : 200

©architectus™

Architectus Group Pty Ltd is the owner of the copyright subsisting in these drawings, plans, designs and specifications. They must not be used, reproduced or copied, in whole or in part, nor may the information, ideas and concepts therein contained (which are confidential to Architectus Group Pty Ltd) be disclosed to any person without the prior written consent of that company.

Nominated Architect
Ray Brown, NSWARB 6359

Do not scale drawings. Verify all dimensions on site

issue	amendment	date
A	DRAFT FOR CONSULTANT COORDINATION	22.12.2017
B	ISSUED FOR COSTING	13.04.2018
C	ISSUED FOR CLIENT REVIEW	01.06.2018
D	ISSUED FOR TENDER	09.07.2018

DISCLAIMER:
DRAWINGS TO BE READ IN CONJUNCTION WITH (ARUPS) FACADE ENGINEER'S DETAIL DRAWINGS, SCHEDULES & SPECIFICATIONS

SECTIONS LEGEND:

REFER TO A320-A370 SERIES FOR FACADE SETOUT DRAWINGS

REFER TO A380 SERIES FOR FACADE DETAILS

REFER TO A800 SERIES FOR DOOR AND WINDOW DETAILS

consultant

ARUP
Level 10, 201 Kent Street,
Sydney, NSW 2000
T +61 2 9320 9320
F +61 2 9320 9321
www.arup.com

client

Macquarie University
Macquarie University,
NSW, 2109, Australia

MACQUARIE University
SYDNEY·AUSTRALIA

scale bar

1:200 @ A1
1:400 @ A3
0 2 4 6

architectus™

Sydney
Melbourne
Adelaide
Auckland
Christchurch
Brisbane

Architectus Sydney
Level 18 MLC Centre
19 Martin Place
Sydney NSW 2000
T (61 2) 8252 8400
F (61 2) 8252 8600
sydney@architectus.com.au
ABN 90 131 245 684

project

1 Central Courtyard

drawing


GA Section C-C

scale: As indicated@A1
project no: 140423.00
drawing no.: **S5a-1_CC-AR-TS-NA-312**
checked: JS/IT
issue: **D**
drawn: RP

9/07/2018 6:15:56 PM

NOT FOR CONSTRUCTION

DRAWING COLOUR CODED - PRINT ALL COPIES IN COLOUR

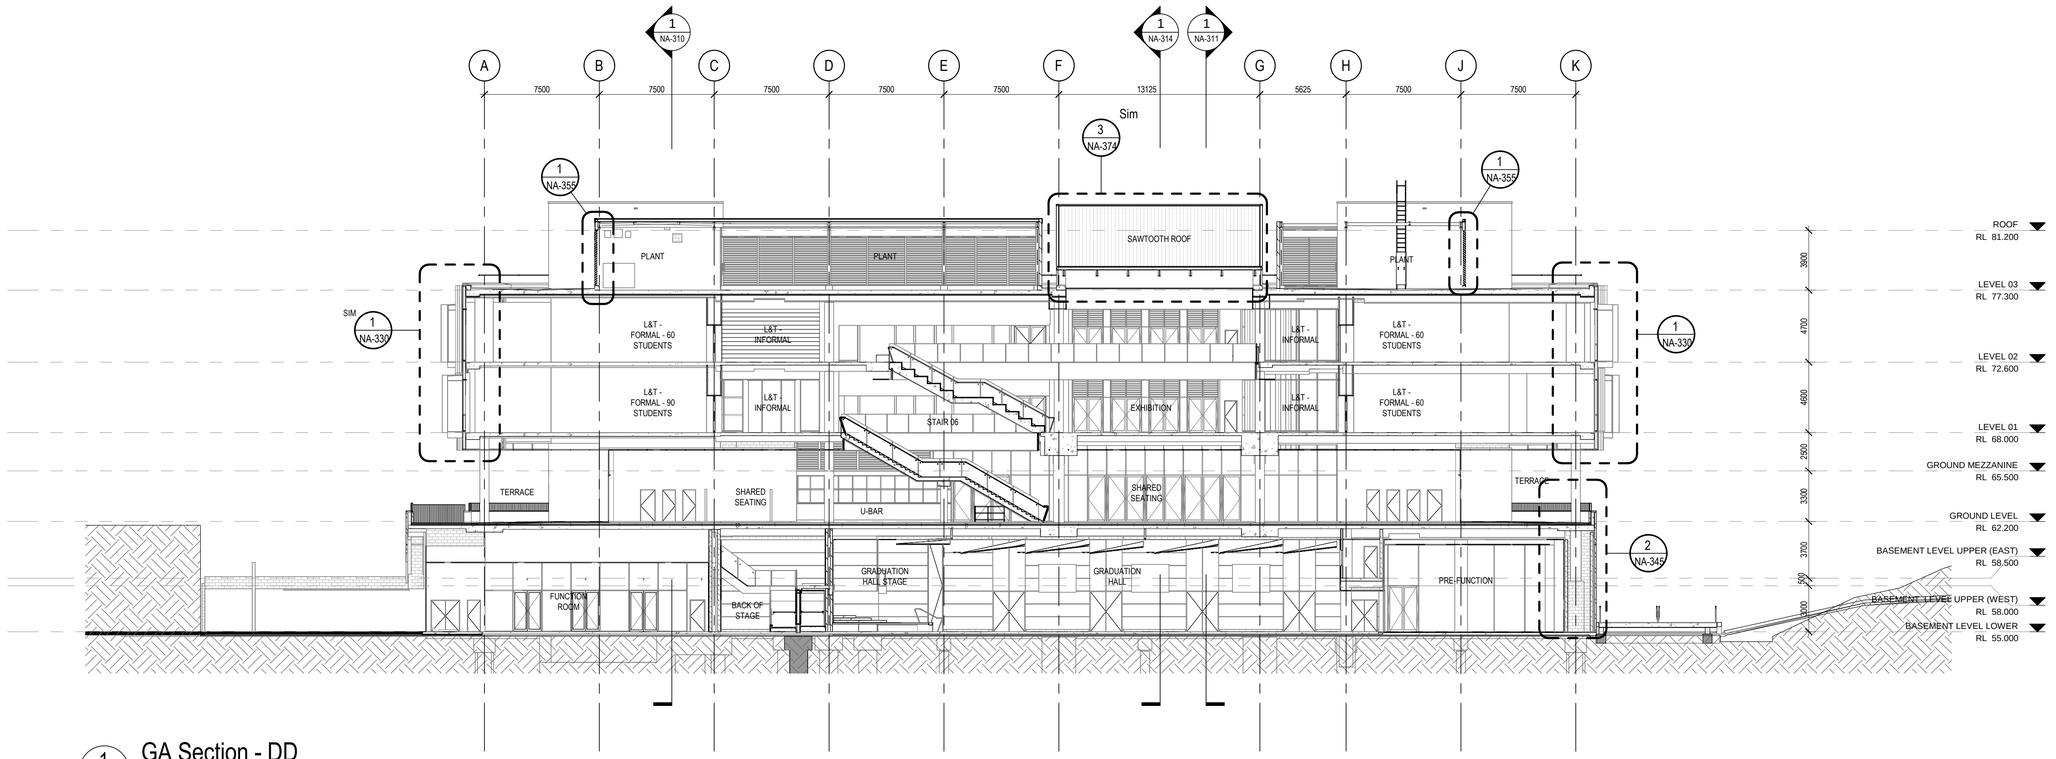

1 B1-100 GA Section - DD

SCALE: 1 : 200

©architectus™

Architectus Group Pty Ltd is the owner of the copyright subsisting in these drawings, plans, designs and specifications. They must not be used, reproduced or copied, in whole or in part, nor may the information, ideas and concepts therein contained (which are confidential to Architectus Group Pty Ltd) be disclosed to any person without the prior written consent of that company.

Nominated Architect
Ray Brown, NSWARB 6359

Do not scale drawings. Verify all dimensions on site

issue	amendment	date
A	DRAFT FOR CONSULTANT COORDINATION	22.12.2017
B	ISSUED FOR COSTING	13.04.2018
C	ISSUED FOR CLIENT REVIEW	01.06.2018
D	ISSUED FOR TENDER	09.07.2018

DISCLAIMER:
DRAWINGS TO BE READ IN CONJUNCTION WITH (ARUPS) FACADE ENGINEER'S DETAIL DRAWINGS, SCHEDULES & SPECIFICATIONS

SECTIONS LEGEND:

REFER TO A320-A370 SERIES FOR FACADE SETOUT DRAWINGS

REFER TO A380 SERIES FOR FACADE DETAILS

REFER TO A800 SERIES FOR DOOR AND WINDOW DETAILS

consultant

ARUP
Level 10, 201 Kent Street,
Sydney, NSW 2000
T +61 2 9320 9320
F +61 2 9320 9321
www.arup.com

client

Macquarie University
Macquarie University,
NSW, 2109, Australia

MACQUARIE University SYDNEY·AUSTRALIA

scale bar

1:200 @ A1
1:400 @ A3
0 2 4 6

architectus™

Architectus Sydney
Level 18 MLC Centre
19 Martin Place
Sydney NSW 2000
T (61 2) 8252 8400
F (61 2) 8252 8600
sydney@architectus.com.au
ABN 90 131 245 684

Sydney
Melbourne
Adelaide
Auckland
Christchurch
Brisbane

project

1 Central Courtyard

drawing


GA Section D-D

scale	As indicated@A1
project no	140423.00
drawing no.	**S5a-1_CC-AR-TS-NA-313**
checked	JS/IT
issue	**D**
drawn	RP

9/07/2018 6:16:14 PM

NOT FOR CONSTRUCTION

DRAWING COLOUR CODED - PRINT ALL COPIES IN COLOUR

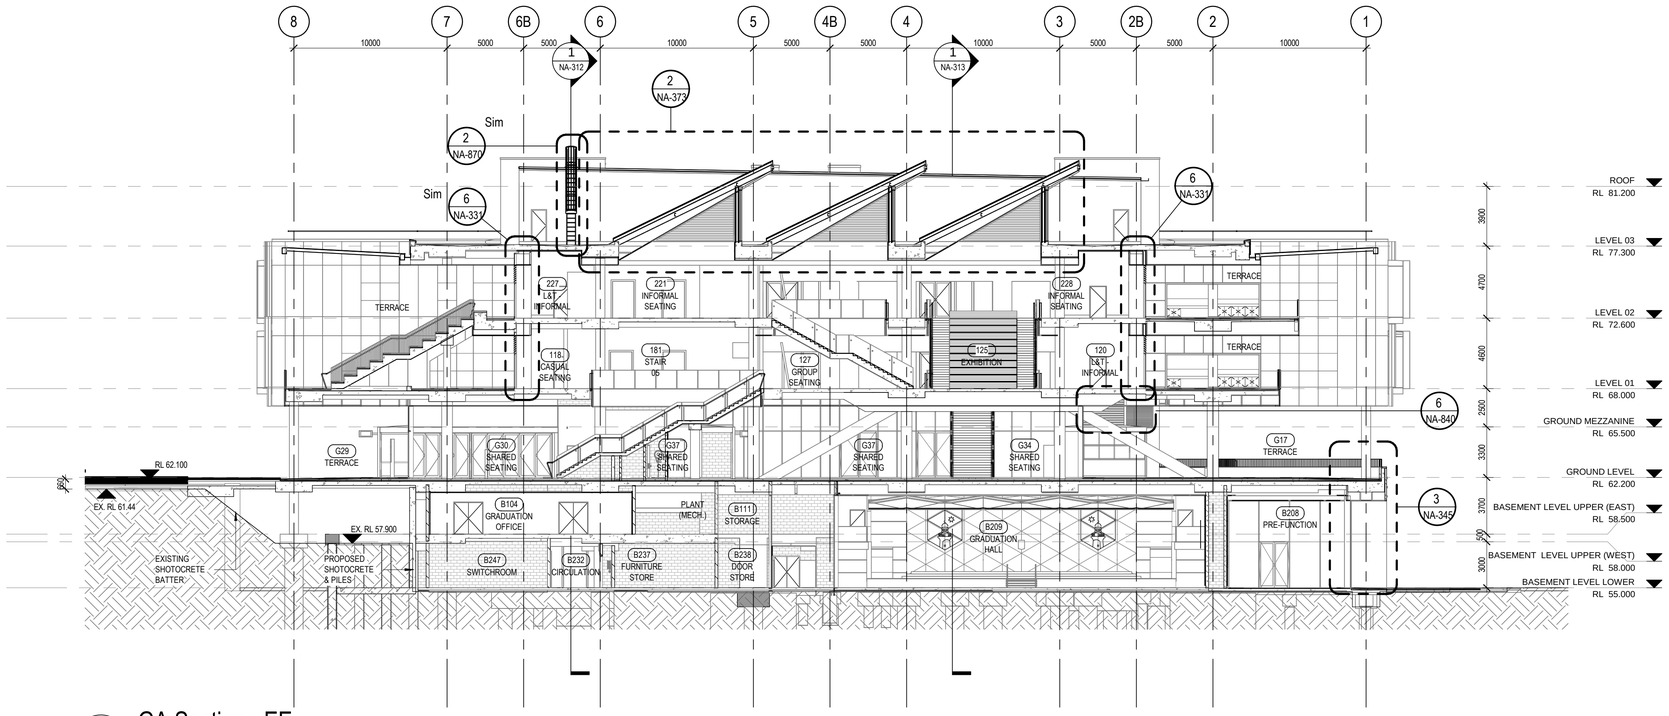

1
B1-100
GA Section - EE

SCALE: 1 : 200

©architectus™

Architectus Group Pty Ltd is the owner of the copyright subsisting in these drawings, plans, designs and specifications. They must not be used, reproduced or copied, in whole or in part, nor may the information, ideas and concepts therein contained (which are confidential to Architectus Group Pty Ltd) be disclosed to any person without the prior written consent of that company.

Nominated Architect
Ray Brown, NSWARB 6359

Do not scale drawings. Verify all dimensions on site

issue	amendment	date
A	DRAFT FOR CONSULTANT COORDINATION	22.12.2017
B	ISSUED FOR COSTING	13.04.2018
C	ISSUED FOR CLIENT REVIEW	01.06.2018
D	ISSUED FOR TENDER	09.07.2018

DISCLAIMER:
DRAWINGS TO BE READ IN CONJUNCTION WITH (ARUPS) FACADE ENGINEER'S DETAIL DRAWINGS, SCHEDULES & SPECIFICATIONS

SECTIONS LEGEND:

REFER TO A320-A370 SERIES FOR FACADE SETOUT DRAWINGS

REFER TO A380 SERIES FOR FACADE DETAILS

REFER TO A800 SERIES FOR DOOR AND WINDOW DETAILS

consultant

ARUP
Level 10, 201 Kent Street,
Sydney, NSW 2000
T +61 2 9320 9320
F +61 2 9320 9321
www.arup.com

client

Macquarie University

Macquarie University,
NSW, 2109, Australia

MACQUARIE University
SYDNEY·AUSTRALIA

scale bar

1:200 @ A1
1:400 @ A3
0 2 4 6

NOT FOR CONSTRUCTION

architectus™

Architectus Sydney
Level 18 MLC Centre
19 Martin Place
Sydney NSW 2000
T (61 2) 8252 8400
F (61 2) 8252 8600
sydney@architectus.com.au
ABN 90 131 245 684

Sydney
Melbourne
Adelaide
Auckland
Christchurch
Brisbane

project

1 Central Courtyard


drawing

GA Section E-E

scale	As indicated@A1
project no	140423.00
drawing no.	**S5a-1_CC-AR-TS-NA-314**
checked	JS/IT
issue	**D**
drawn	RP

DRAWING COLOUR CODED - PRINT ALL COPIES IN COLOUR

9/07/2018 6:16:31 PM

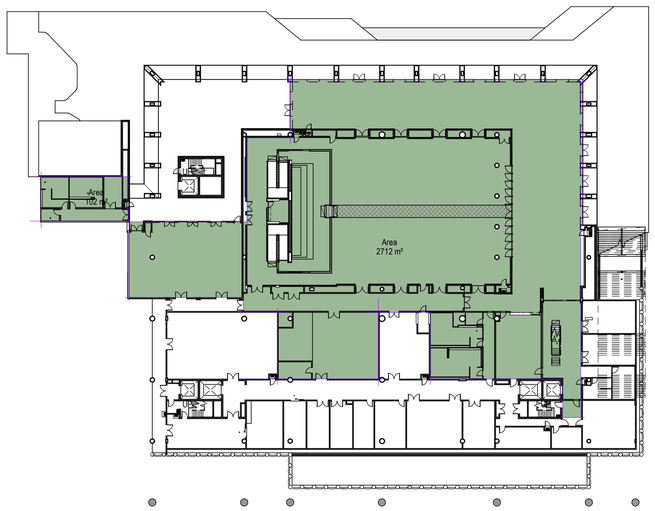


1 NA-130 **0000_GFA - BASEMENT**

SCALE: 1 : 500




2 NA-131 **0000_GFA - BASEMENT MEZZANINE**

SCALE: 1 : 500

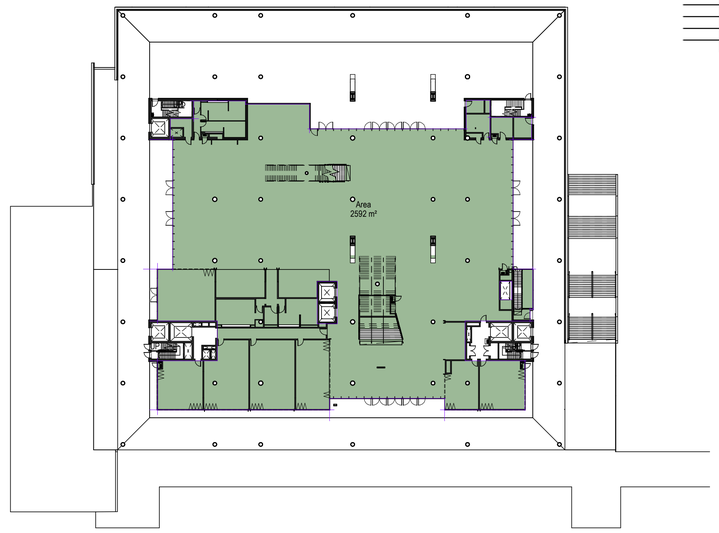


3 NA-130 **0000_GFA - GROUND LEVEL**

SCALE: 1 : 500

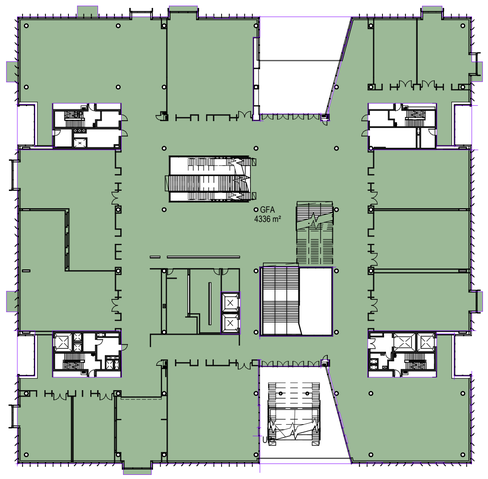

4 NA-130 **0000_GFA - LEVEL 01**

SCALE: 1 : 500

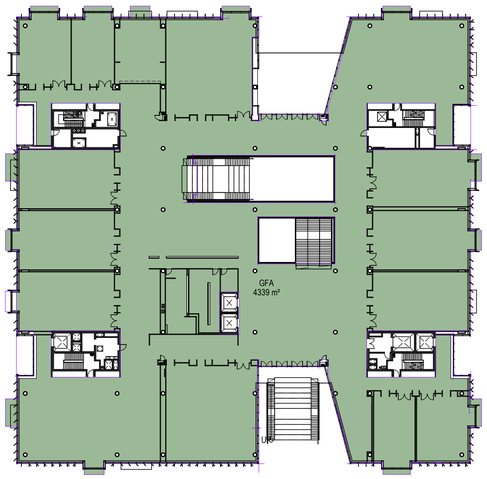

5 NA-130 **0000_GFA - LEVEL 02**

SCALE: 1 : 500

Area Schedule (GFA)	
Level	Area
BASEMENT LEVEL LOWER	2,712 m²
BASEMENT LEVEL LOWER	102 m²
BASEMENT LEVEL UPPER (EAST)	870 m²
GROUND LEVEL	2,592 m²
LEVEL 01	4,336 m²
LEVEL 02	4,339 m²
	14,952 m²

©architectus™

Architectus Group Pty Ltd is the owner of the copyright subsisting in these drawings, plans, designs and specifications. They must not be used, reproduced or copied, in whole or in part, nor may the information, ideas and concepts therein contained (which are confidential to Architectus Group Pty Ltd) be disclosed to any person without the prior written consent of that company.

Nominated Architect
Ray Brown, NSWARB 6359

Do not scale drawings. Verify all dimensions on site

issue	amendment	date
A	ISSUED FOR SSDA	29.09.2017
B	ISSUED FOR SSDA (RESPONSE TO DoP)	05.09.2018

consultant

ARUP
Level 10, 201 Kent Street,
Sydney, NSW 2000
T +61 2 9320 9320
F +61 2 9320 9321
www.arup.com

client

Macquarie University

Macquarie University,
NSW, 2109, Australia

MACQUARIE University
SYDNEY·AUSTRALIA

scale bar

architectus™

Sydney
Melbourne
Adelaide
Auckland
Christchurch
Brisbane

Architectus Sydney
Level 18 MLC Centre
19 Martin Place
Sydney NSW 2000
T (61 2) 8252 8400
F (61 2) 8252 8600
sydney@architectus.com.au
ABN 90 131 245 684

project

1 Central Courtyard

drawing


GFA Plans

scale	1 : 500@A1	project no	140423.00
drawing no.	**S5a-1_CC-AR-DA-NA-300**		
checked	JS	issue	**B**
drawn	JS		

NOT FOR CONSTRUCTION

DRAWING COLOUR CODED - PRINT ALL COPIES IN COLOUR

5/09/2018 4:42:04 PM

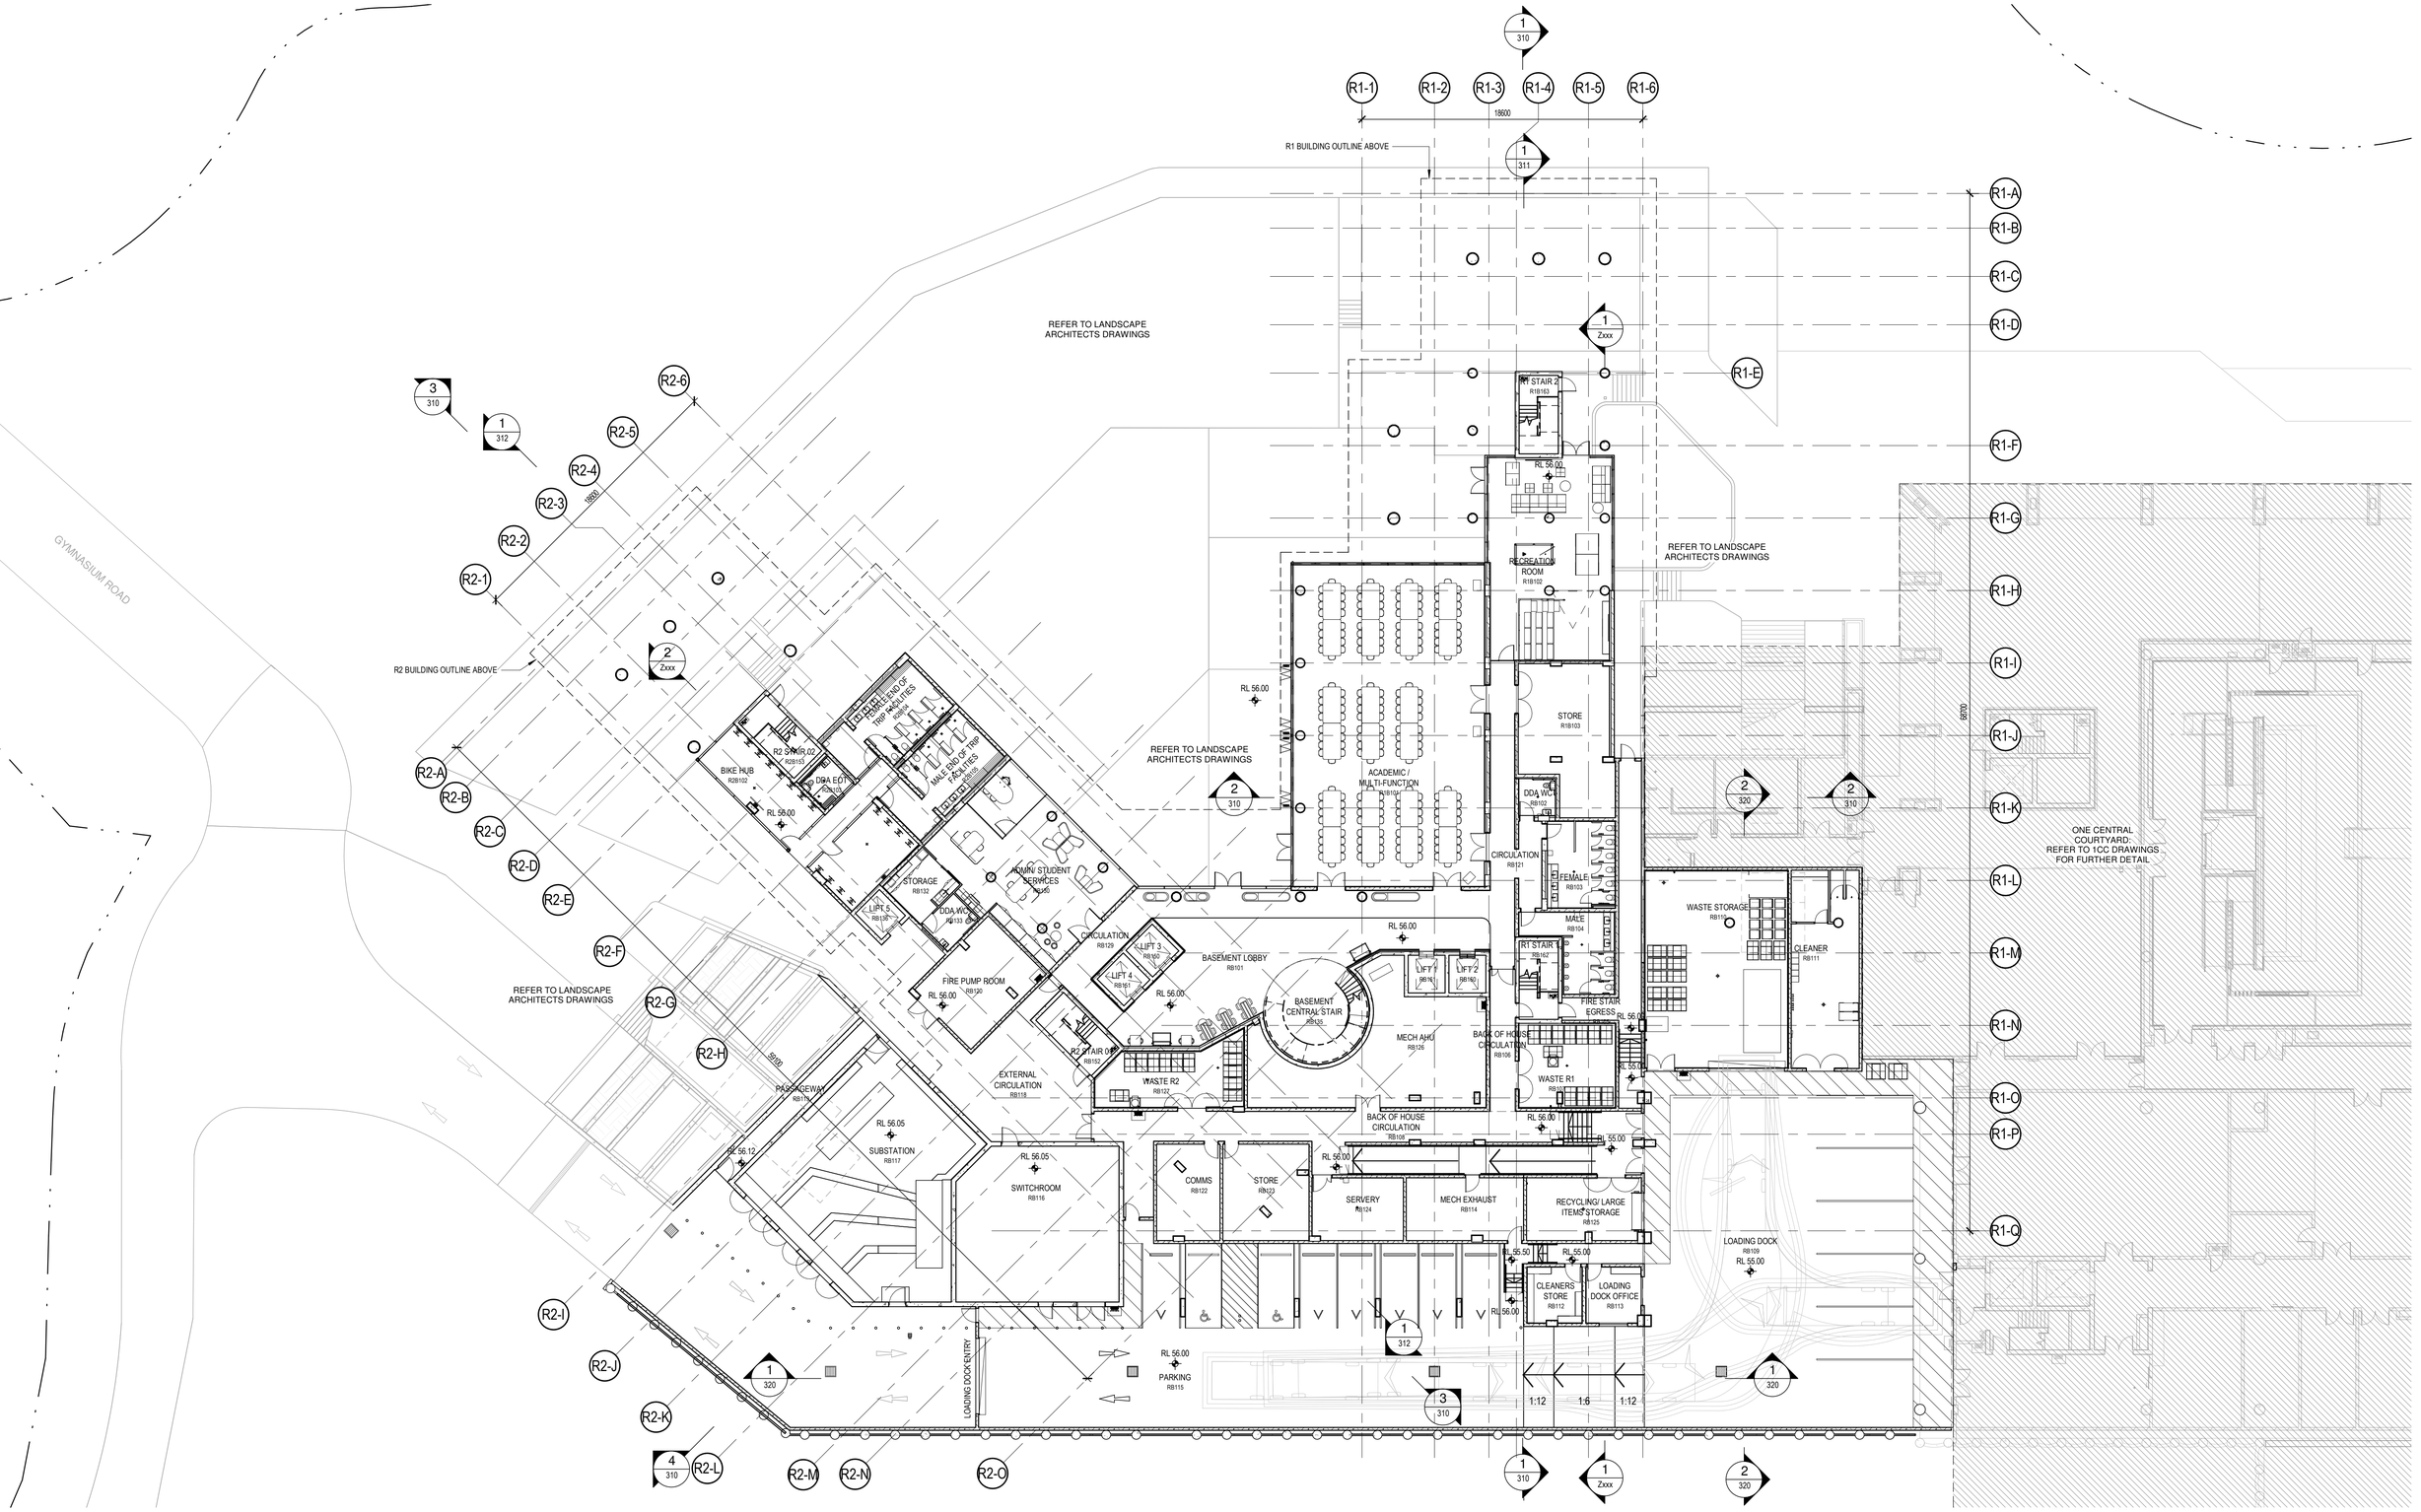

©architectus™

Architectus Group Pty Ltd is the owner of the copyright subsisting in these drawings, plans, designs and specifications. They must not be used, reproduced or copied, in whole or in part, nor may the information, ideas and concepts therein contained (which are confidential to Architectus Group Pty Ltd) be disclosed to any person without the prior written consent of that company.

Do not scale drawings. Verify all dimensions on site

issue	amendment	date
A	Issued For Costing	13/04/2018
B	Issued For Client Review	01/06/2018
C	Issued For Tender	09/07/2018
D	Issued For Tender	20/07/2018

consultant
ARUP
L10, 201 Kent Street,
Sydney, NSW 2000
T +61 2 9320 9320
F +61 2 9320 9321
www.arup.com

client
Macquarie University,
NSW, 2109, Australia

PRINT IN COLOUR

NOT FOR CONSTRUCTION

architectus™
Sydney
Melbourne
Adelaide
Auckland
Christchurch
Brisbane
Architectus Sydney
Level 18 MLC Centre
19 Martin Place
Sydney NSW 2000
T (61 2) 8252 8400
F (61 2) 8252 8600
sydney@architectus.com.au
ABN 90 131 245 684

checked	PN/IT	scale	1 : 200@A1
drawn	KW	project no	140423.00


project
MUCCP - Stage 05B: Student Accommodation R1&R2

drawing
Overall Plan - Basement

drawing no. **S5b-1_CC-AR-TS-B1-100**

issue **D**

20/07/2018 3:18:23 PM

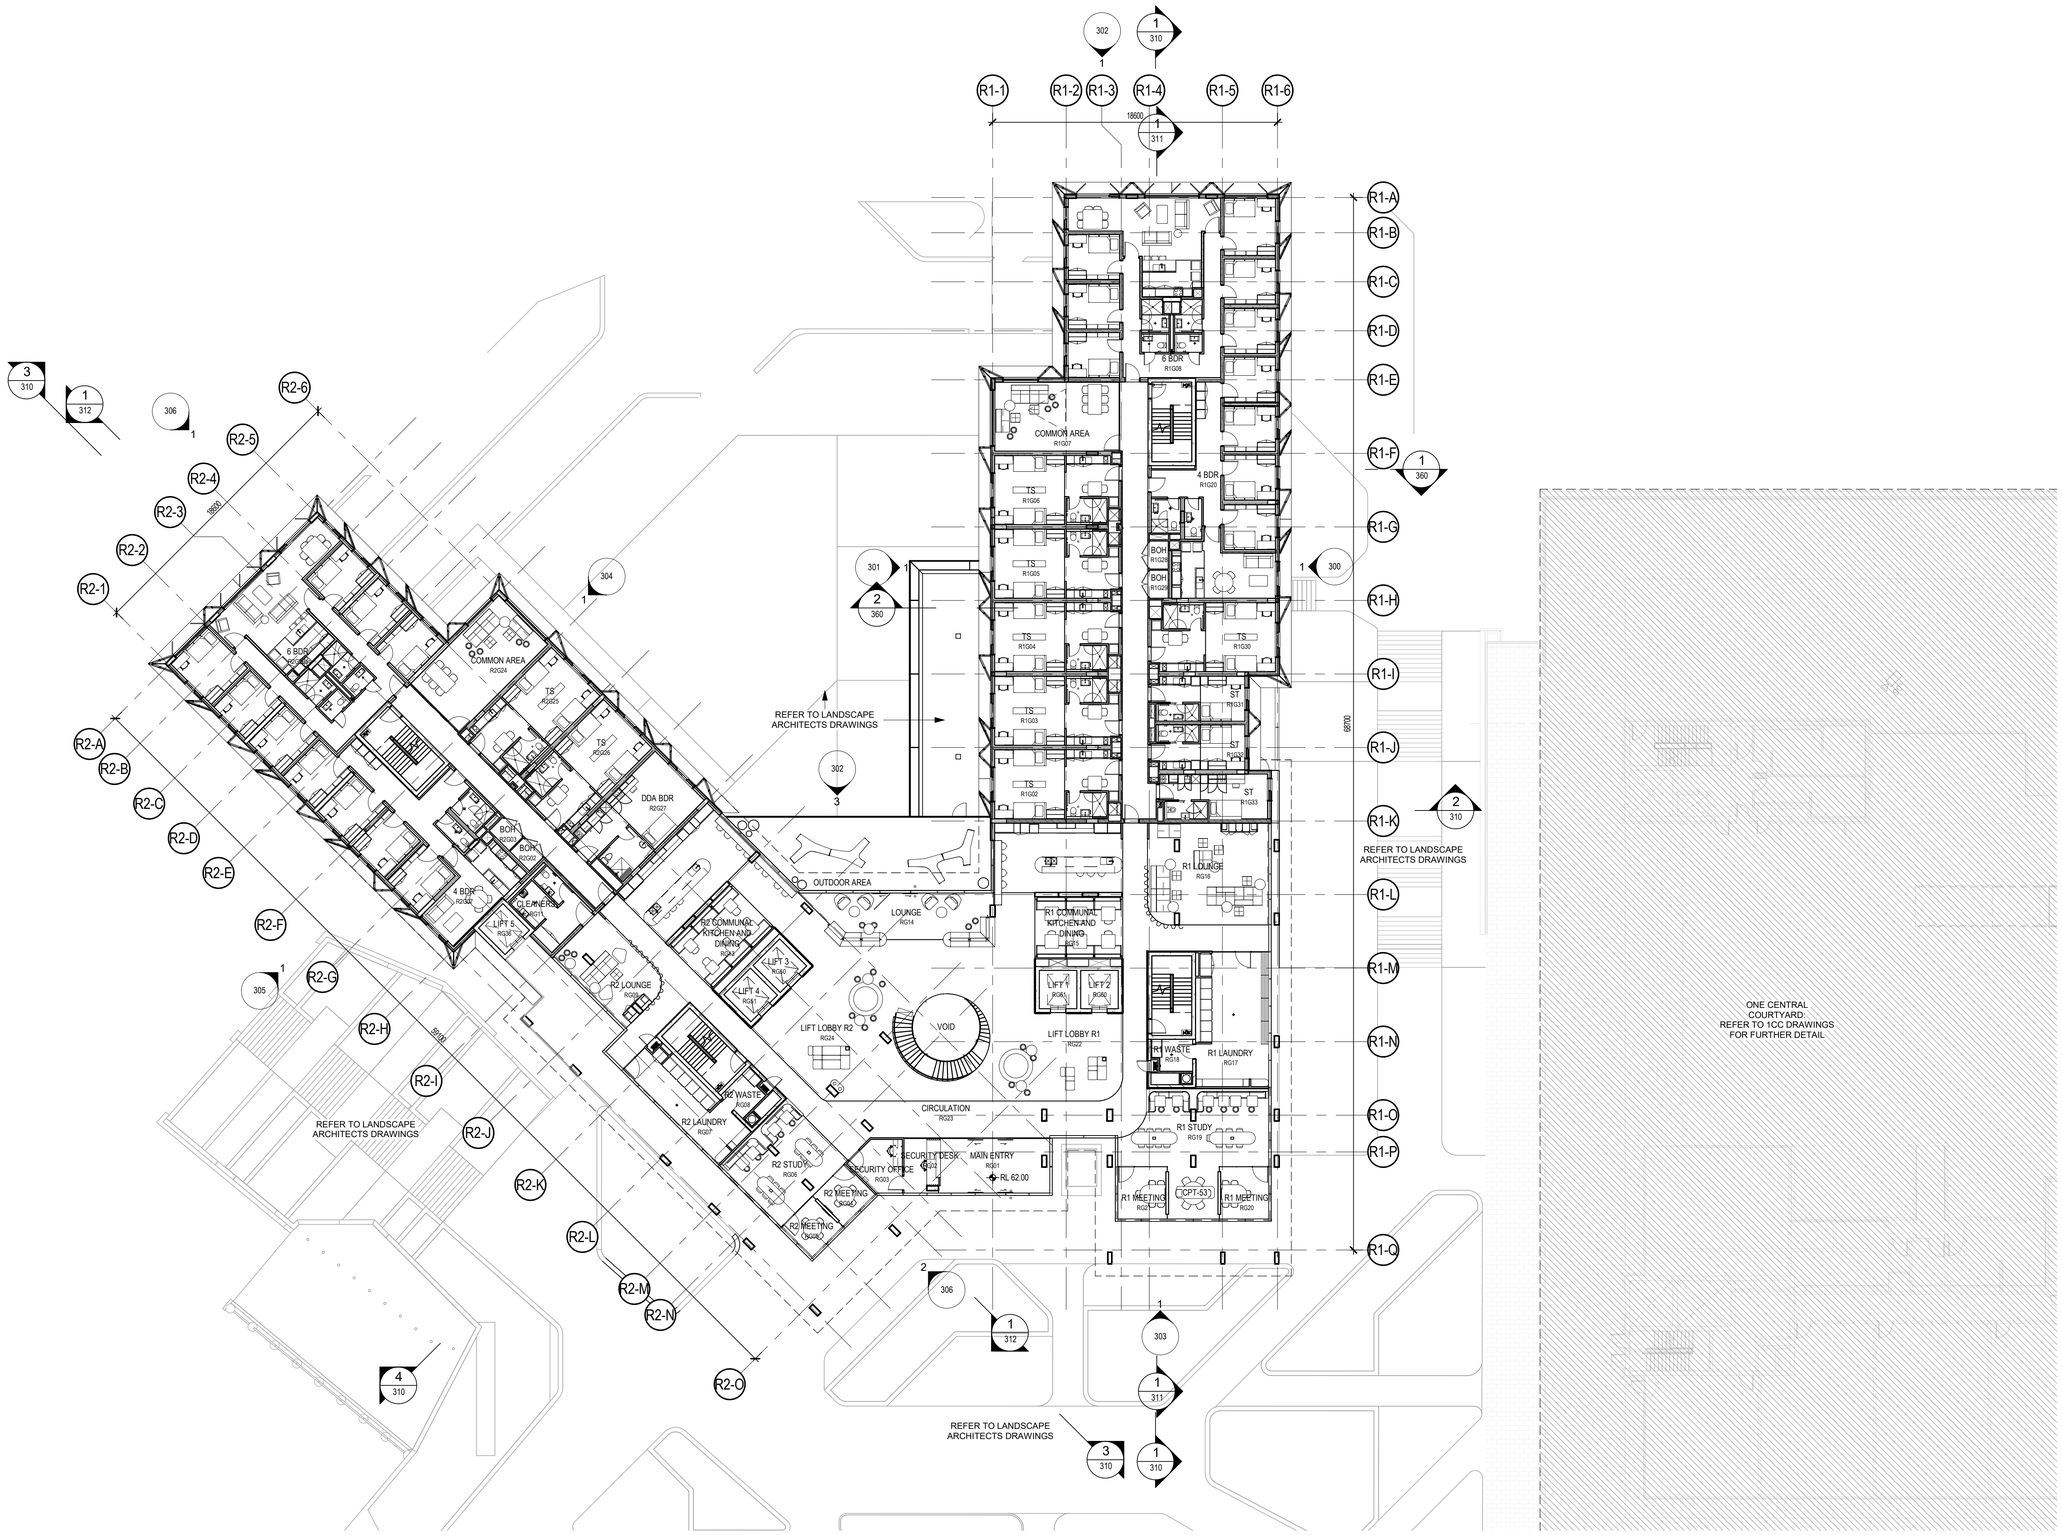

"architectus™

Architectus Group Pty Ltd is the owner of the copyright subsisting in these drawings, plans, designs and specifications. They must not be used, reproduced or copied, in whole or in part, nor may the information, ideas and concepts therein contained (which are confidential to Architectus Group Pty Ltd) be disclosed to any person without the prior written consent of that company.

Do not scale drawings. Verify all dimensions on site

issue	amendment	date
A	Issued For Costing	13/04/2018
B	Issued For Client Review	01/06/2018
C	Issued For Tender	09/07/2018
D	Issued For Tender	20/07/2018
E	Window/Roof Insulation Amendment	24/08/2018

consultant
ARUP
L10, 201 Kent Street,
Sydney, NSW 2000
T +61 2 9320 9320
F +61 2 9320 9321
www.arup.com

client
Macquarie University,
NSW, 2109, Australia

PRINT IN COLOUR

NOT FOR CONSTRUCTION

architectus™

Architectus Sydney
Level 18 MLC Centre
19 Martin Place
Sydney NSW 2000
T (61 2) 8252 8400
F (61 2) 8252 8600
sydney@architectus.com.au
ABN 90 131 245 684

Sydney
Melbourne
Adelaide
Auckland
Christchurch
Brisbane

checked	PN/IT	scale	1 : 200@A1
drawn	KW	project no	140423.00

project


MUCCP - Stage 05B: Student Accommodation R1&R2

drawing

Overall Plan - Ground Level

drawing no. **S5b-1_CC-AR-TS-GR-102** issue **E**

24/08/2018 10:40:05 AM

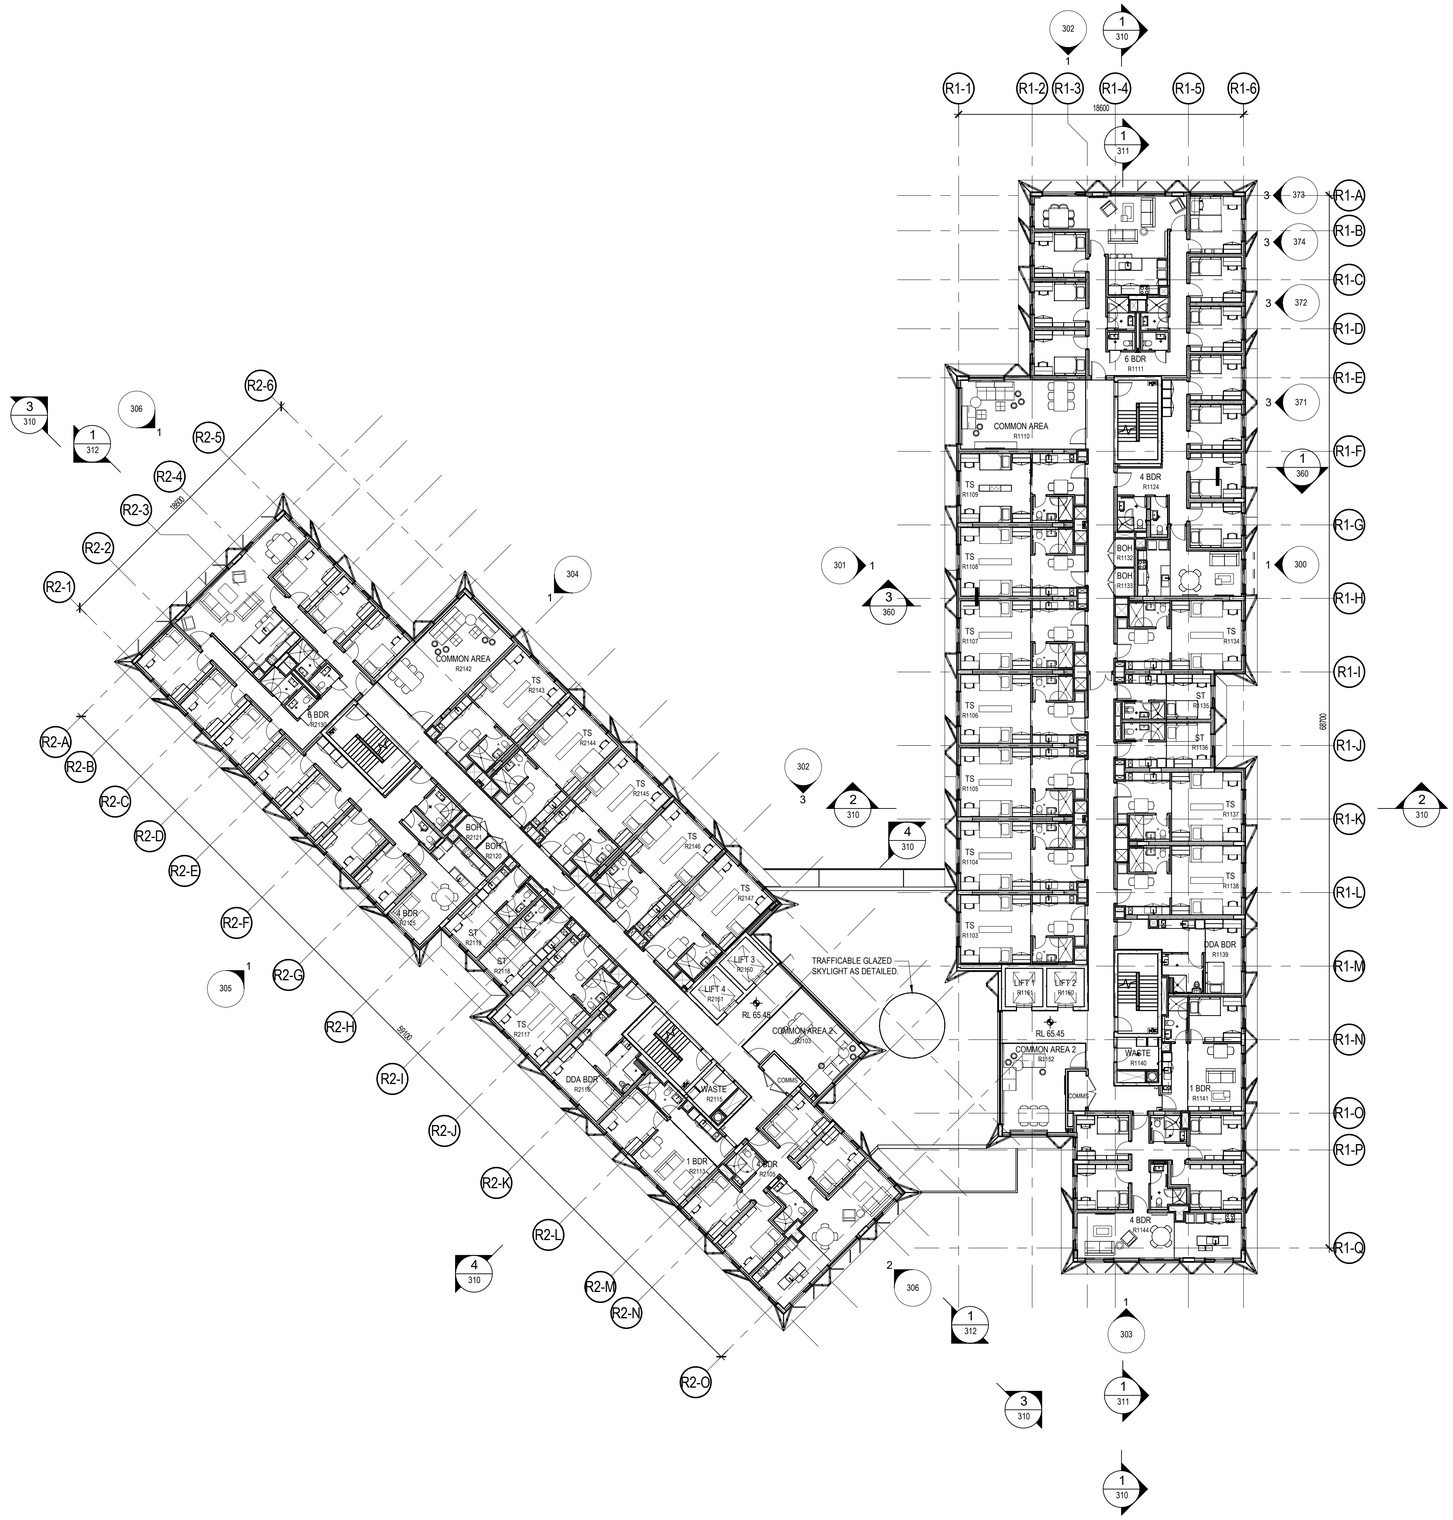

"architectus"

Architectus Group Pty Ltd is the owner of the copyright subsisting in these drawings, plans, designs and specifications. They must not be used, reproduced or copied, in whole or in part, nor may the information, ideas and concepts therein contained (which are confidential to Architectus Group Pty Ltd) be disclosed to any person without the prior written consent of that company.

Do not scale drawings. Verify all dimensions on site

issue	amendment	date
A	Issued For Costing	13/04/2018
B	Issued For Client Review	01/06/2018
C	Issued For Tender	09/07/2018
D	Window/Roof Insulation Amendment	24/08/2018

consultant
ARUP
ARUP
L10, 201 Kent Street,
Sydney, NSW 2000
T +61 2 9320 9320
F +61 2 9320 9321
www.arup.com

client
Macquarie University,
NSW, 2109, Australia
MACQUARIE University
SYDNEY·AUSTRALIA

PRINT IN COLOUR

NOT FOR CONSTRUCTION

architectus™
Sydney
Melbourne
Adelaide
Auckland
Christchurch
Brisbane

Architectus Sydney
Level 18 MLC Centre
19 Martin Place
Sydney NSW 2000
T (61 2) 8252 8400
F (61 2) 8252 8600
sydney@architectus.com.au
ABN 90 131 245 684


checked	PN/IT	scale	1 : 200@A1
drawn	KW	project no	140423.00

project
MUCCP - Stage 05B: Student Accommodation R1&R2

drawing
Overall Plan - Level 1

drawing no. **S5b-1_CC-AR-TS-L1-103** issue **D**

24/08/2018 9:46:26 AM

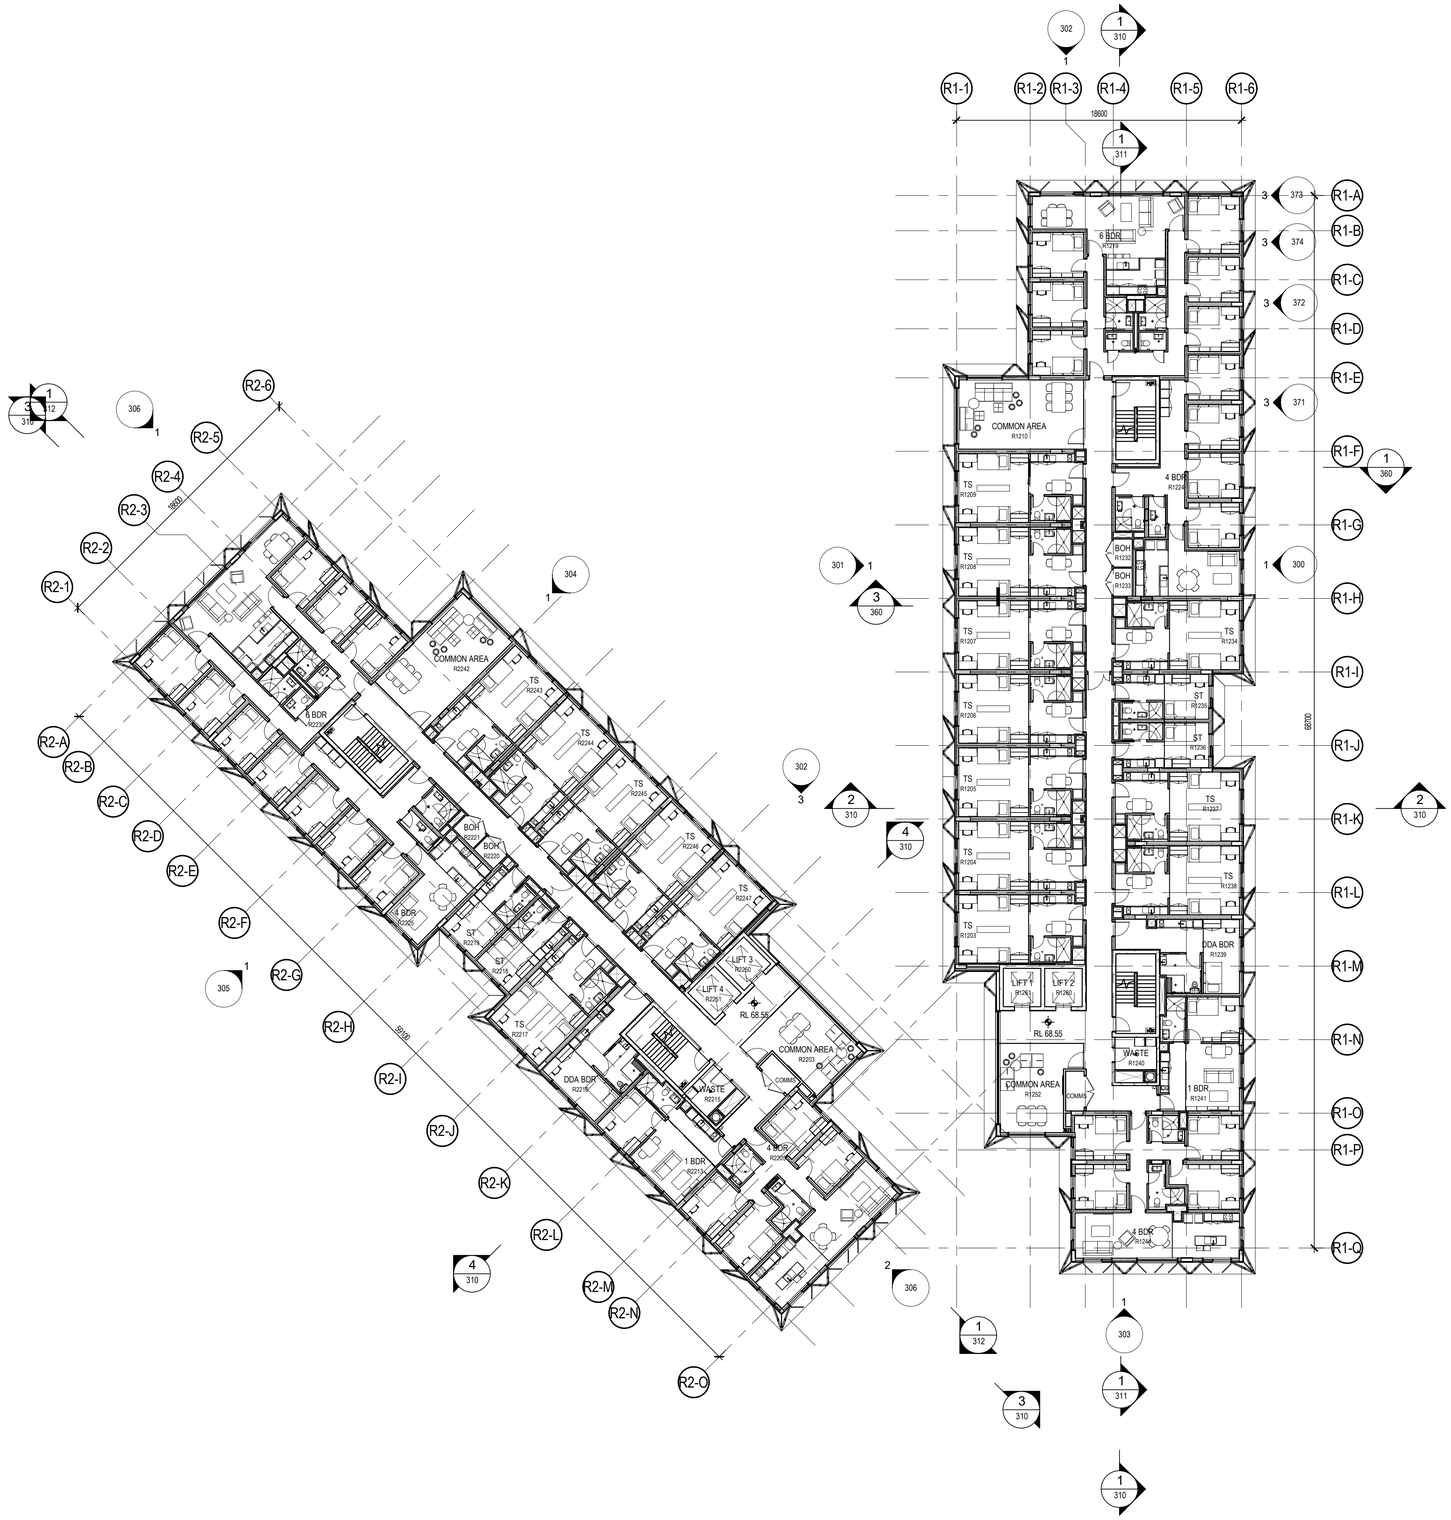

ONE CENTRAL
COURTYARD:
REFER TO 1CC DRAWINGS
FOR FURTHER DETAIL

©architectus™

Architectus Group Pty Ltd is the owner of the copyright subsisting in these drawings, plans, designs and specifications. They must not be used, reproduced or copied, in whole or in part, nor may the information, ideas and concepts therein contained (which are confidential to Architectus Group Pty Ltd) be disclosed to any person without the prior written consent of that company.

Do not scale drawings. Verify all dimensions on site

issue	amendment	date
A	Issued For Costing	13/04/2018
B	Issued For Client Review	01/06/2018
C	Issued For Tender	09/07/2018
D	Window/Roof Insulation Amendment	24/08/2018

consultant
ARUP

ARUP
L10, 201 Kent Street,
Sydney, NSW 2000
T +61 2 9320 9320
F +61 2 9320 9321
www.arup.com

PRINT IN COLOUR

NOT FOR CONSTRUCTION

client
Macquarie University,
NSW, 2109, Australia

MACQUARIE University
SYDNEY·AUSTRALIA

architectus™

Sydney
Melbourne
Adelaide
Auckland
Christchurch
Brisbane

Architectus Sydney
Level 18 MLC Centre
19 Martin Place
Sydney NSW 2000
T (61 2) 8252 8400
F (61 2) 8252 8600
sydney@architectus.com.au
ABN 90 131 245 684

checked	PN/IT	scale	1 : 200@A1
drawn	KW	project no	140423.00

project

MUCCP - Stage 05B: Student Accommodation R1&R2


drawing


Overall Plan - Level 2

drawing no. **S5b-1_CC-AR-TS-L2-104**

issue **D**

24/08/2018 9:47:20 AM

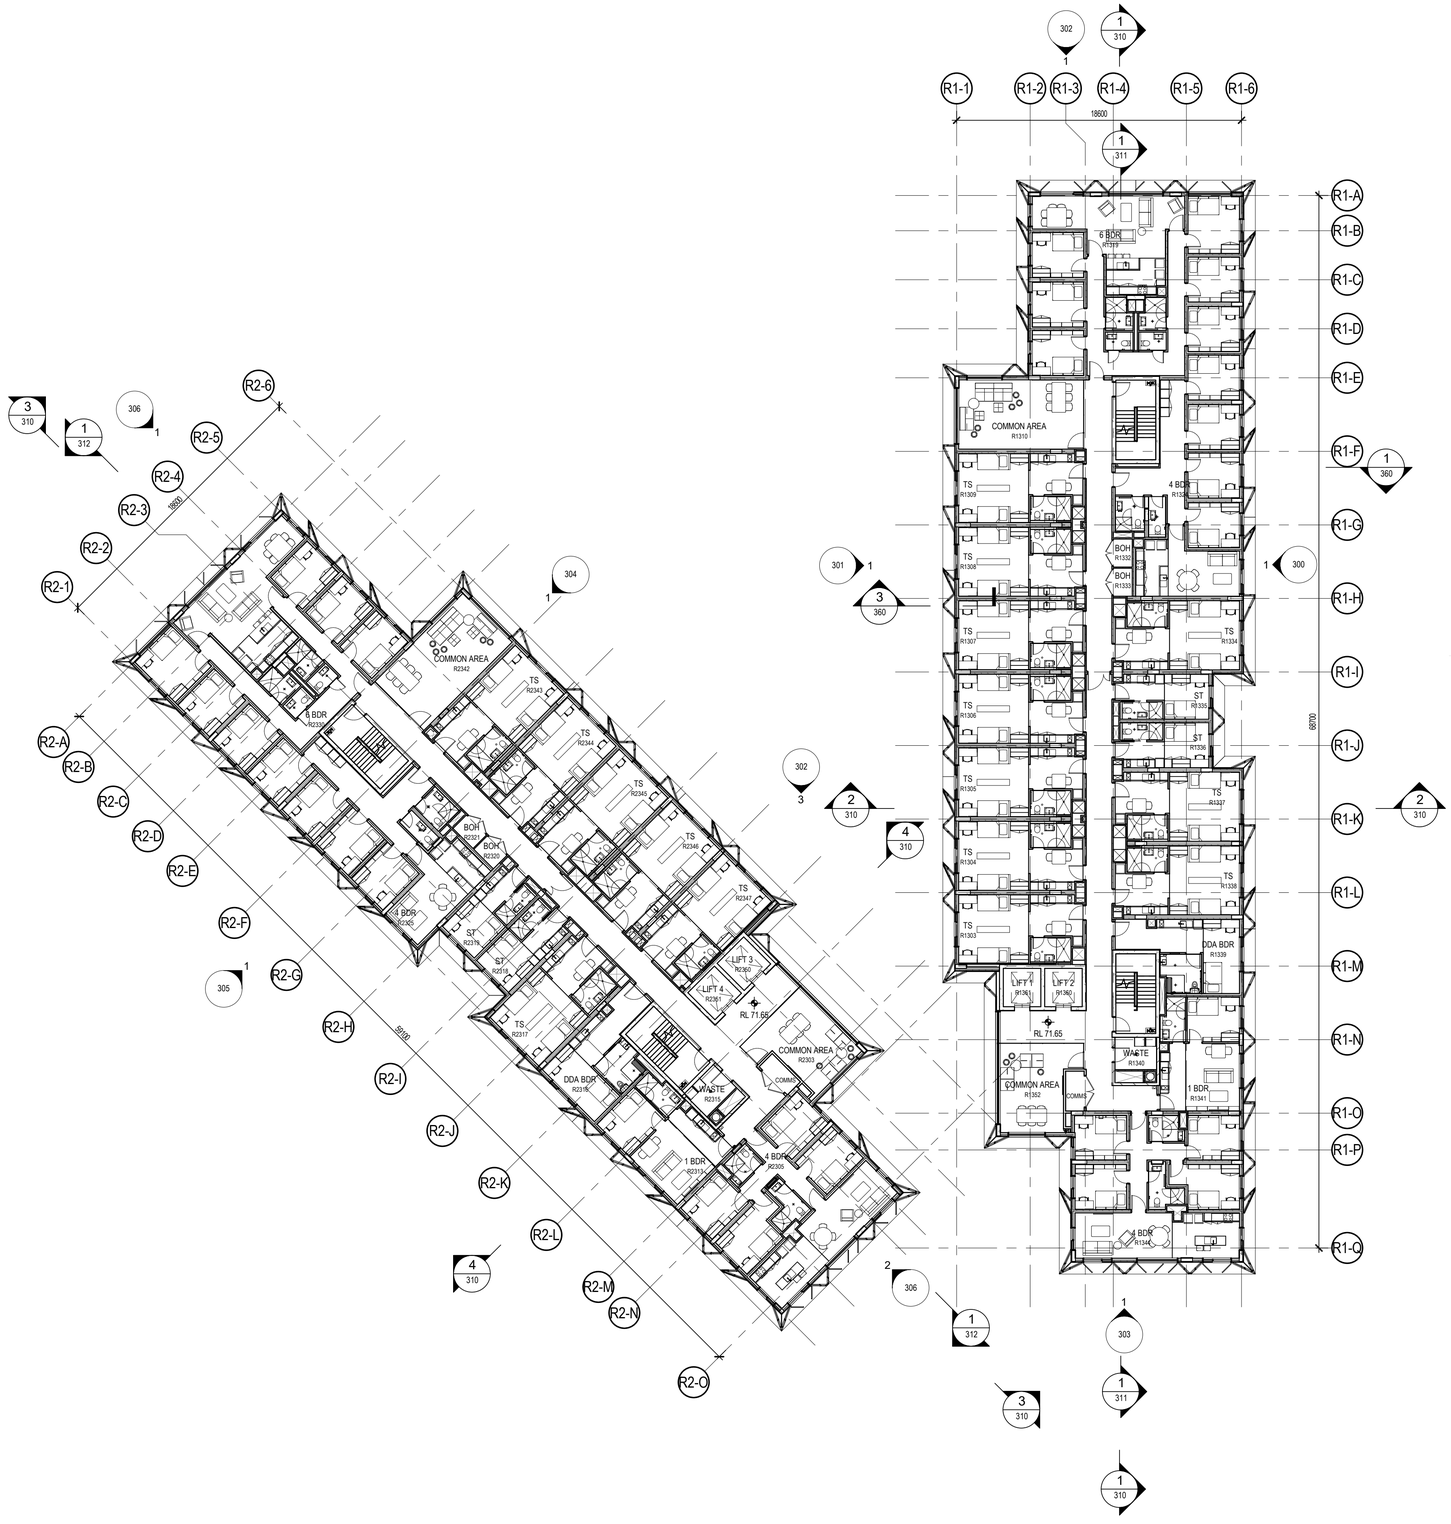
R1-1
R1-2
R1-3
R1-4
R1-5
R1-6
18600
R1-A
R1-B
R1-C
R1-D
R1-E
R1-F
R1-G
R1-H
R1-I
R1-J
R1-K
R1-L
R1-M
R1-N
R1-O
R1-P
R1-Q
66700
COMMON AREA
R1310
6 BDR
R1311
4 BDR
R1332
BOH
R1333
TS
R1334
ST
R1335
ST
R1336
TS
R1337
TS
R1338
DDA BDR
R1339
LIFT 1
R1361
LIFT 2
R1360
RL 71.65
WASTE
R1340
COMMON AREA
R1352
1 BDR
R1341
4 BDR
R1342
R2-1
R2-2
R2-3
R2-4
R2-5
R2-6
R2-A
R2-B
R2-C
R2-D
R2-E
R2-F
R2-G
R2-H
R2-I
R2-J
R2-K
R2-L
R2-M
R2-N
R2-O
18600
50100
COMMON AREA
R2342
TS
R2343
TS
R2344
TS
R2345
TS
R2346
TS
R2341
6 BDR
R2340
BOH
R2337
BOH
R2338
4 BDR
R2305
ST
R2319
ST
R2318
TS
R2317
LIFT 3
R2350
LIFT 4
R2361
RL 71.65
COMMON AREA
R2303
DDA BDR
R2316
WASTE
R2315
1 BDR
R2314
4 BDR
R2305
1 BDR
R2306
1 BDR
R2307
1 BDR
R2308
1 BDR
R2309
1 BDR
R2310
1 BDR
R2311
1 BDR
R2312
1 BDR
R2313
1 BDR
R2304
1 BDR
R2301
1 BDR
R2302
1 BDR
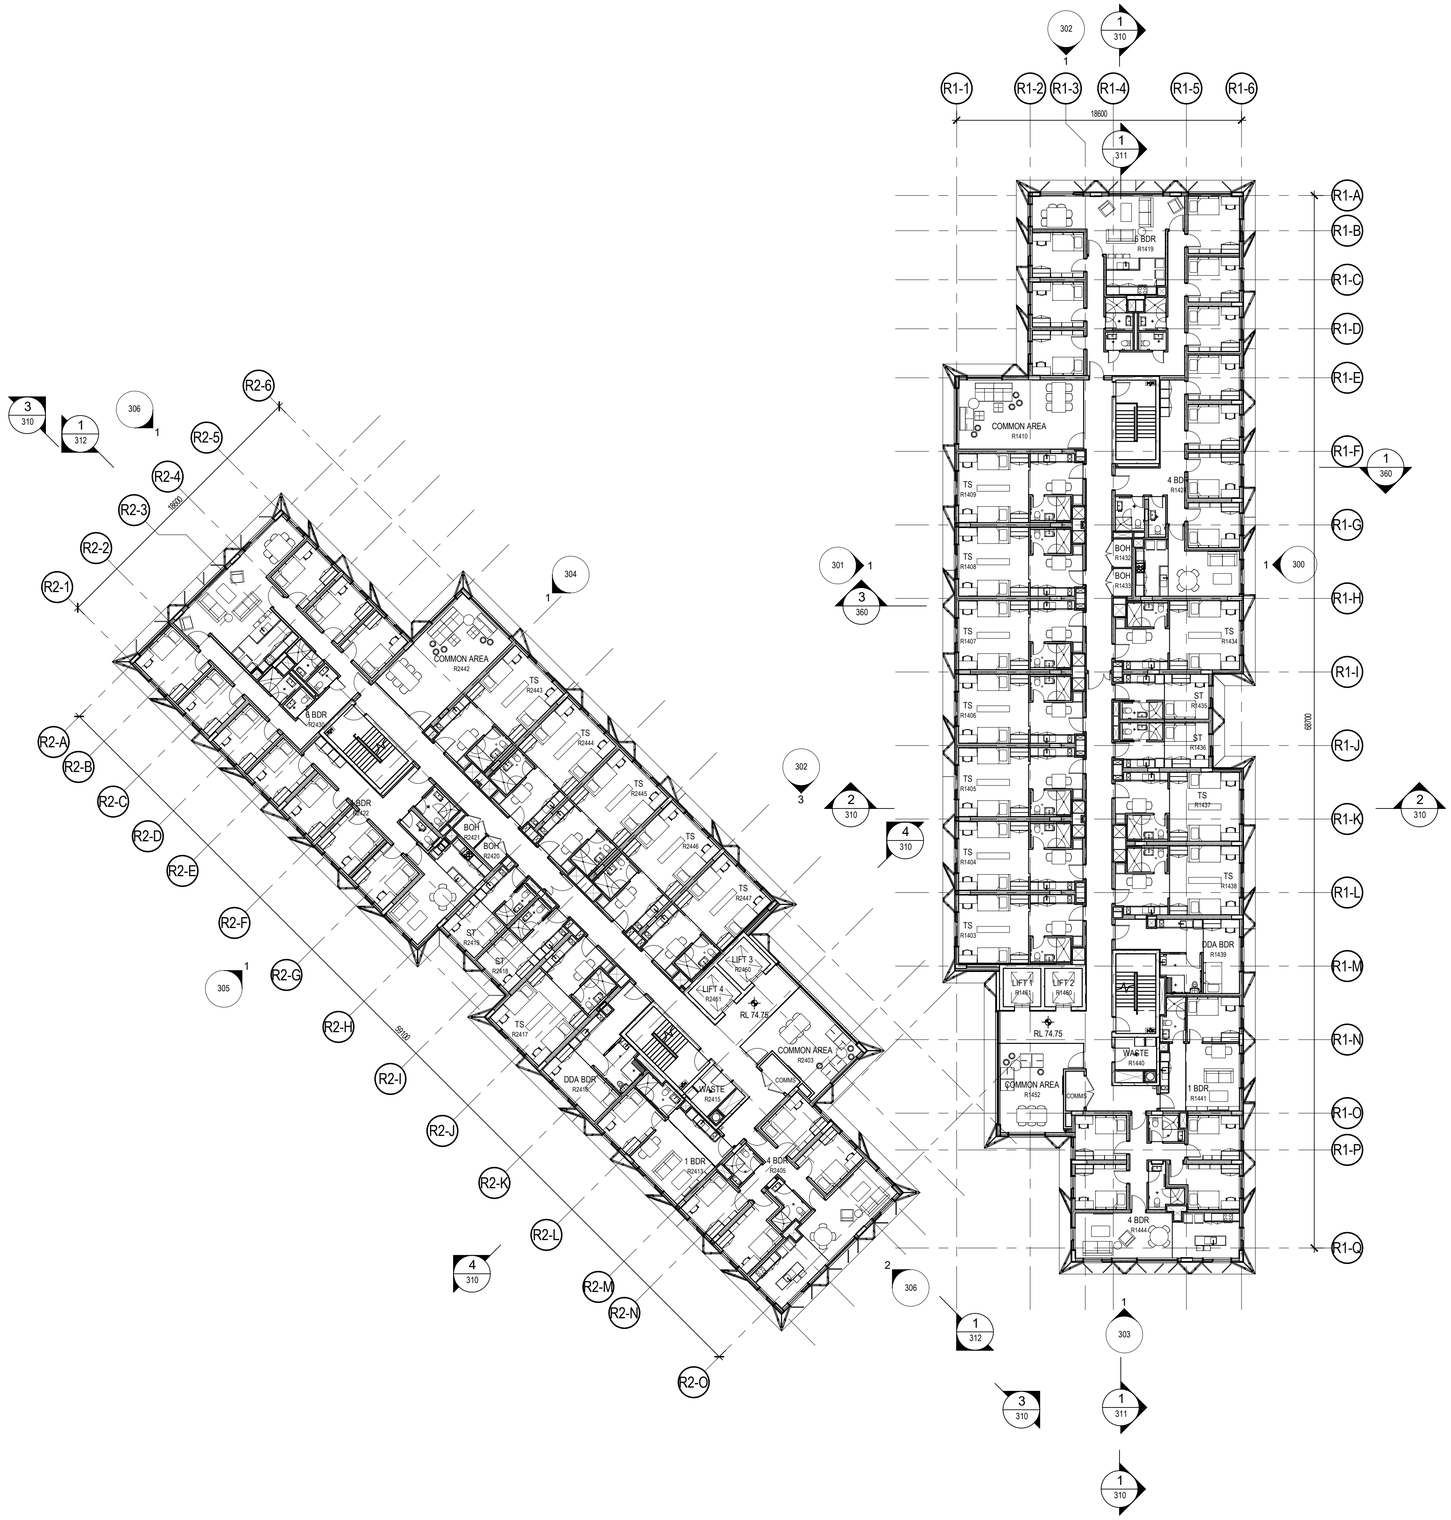

ONE CENTRAL
COURTYARD
REFER TO 1CC DRAWINGS
FOR FURTHER DETAIL

"architectus"™

Architectus Group Pty Ltd is the owner of the copyright subsisting in these drawings, plans, designs and specifications. They must not be used, reproduced or copied, in whole or in part, nor may the information, ideas and concepts therein contained (which are confidential to Architectus Group Pty Ltd) be disclosed to any person without the prior written consent of that company.

Do not scale drawings. Verify all dimensions on site

issue	amendment	date
A	Issued For Costing	13/04/2018
B	Issued For Client Review	01/06/2018
C	Issued For Tender	09/07/2018
D	Window/Roof Insulation Amendment	24/08/2018

consultant
ARUP

ARUP
L10, 201 Kent Street,
Sydney, NSW 2000
T +61 2 9320 9320
F +61 2 9320 9321
www.arup.com

client
Macquarie University,
NSW, 2109, Australia

MACQUARIE University
SYDNEY·AUSTRALIA

PRINT IN COLOUR

NOT FOR CONSTRUCTION

architectus™

Sydney
Melbourne
Adelaide
Auckland
Christchurch
Brisbane

Architectus Sydney
Level 18 MLC Centre
19 Martin Place
Sydney NSW 2000
T (61 2) 8252 8400
F (61 2) 8252 8600
sydney@architectus.com.au
ABN 90 131 245 684


checked	PN/IT	scale	1 : 200@A1
drawn	KW	project no	140423.00

project
MUCCP - Stage 05B: Student Accommodation R1&R2

drawing
Overall Plan - Level 4

drawing no. **S5b-1_CC-AR-TS-L4-106** issue **D**

24/08/2018 9:49:05 AM

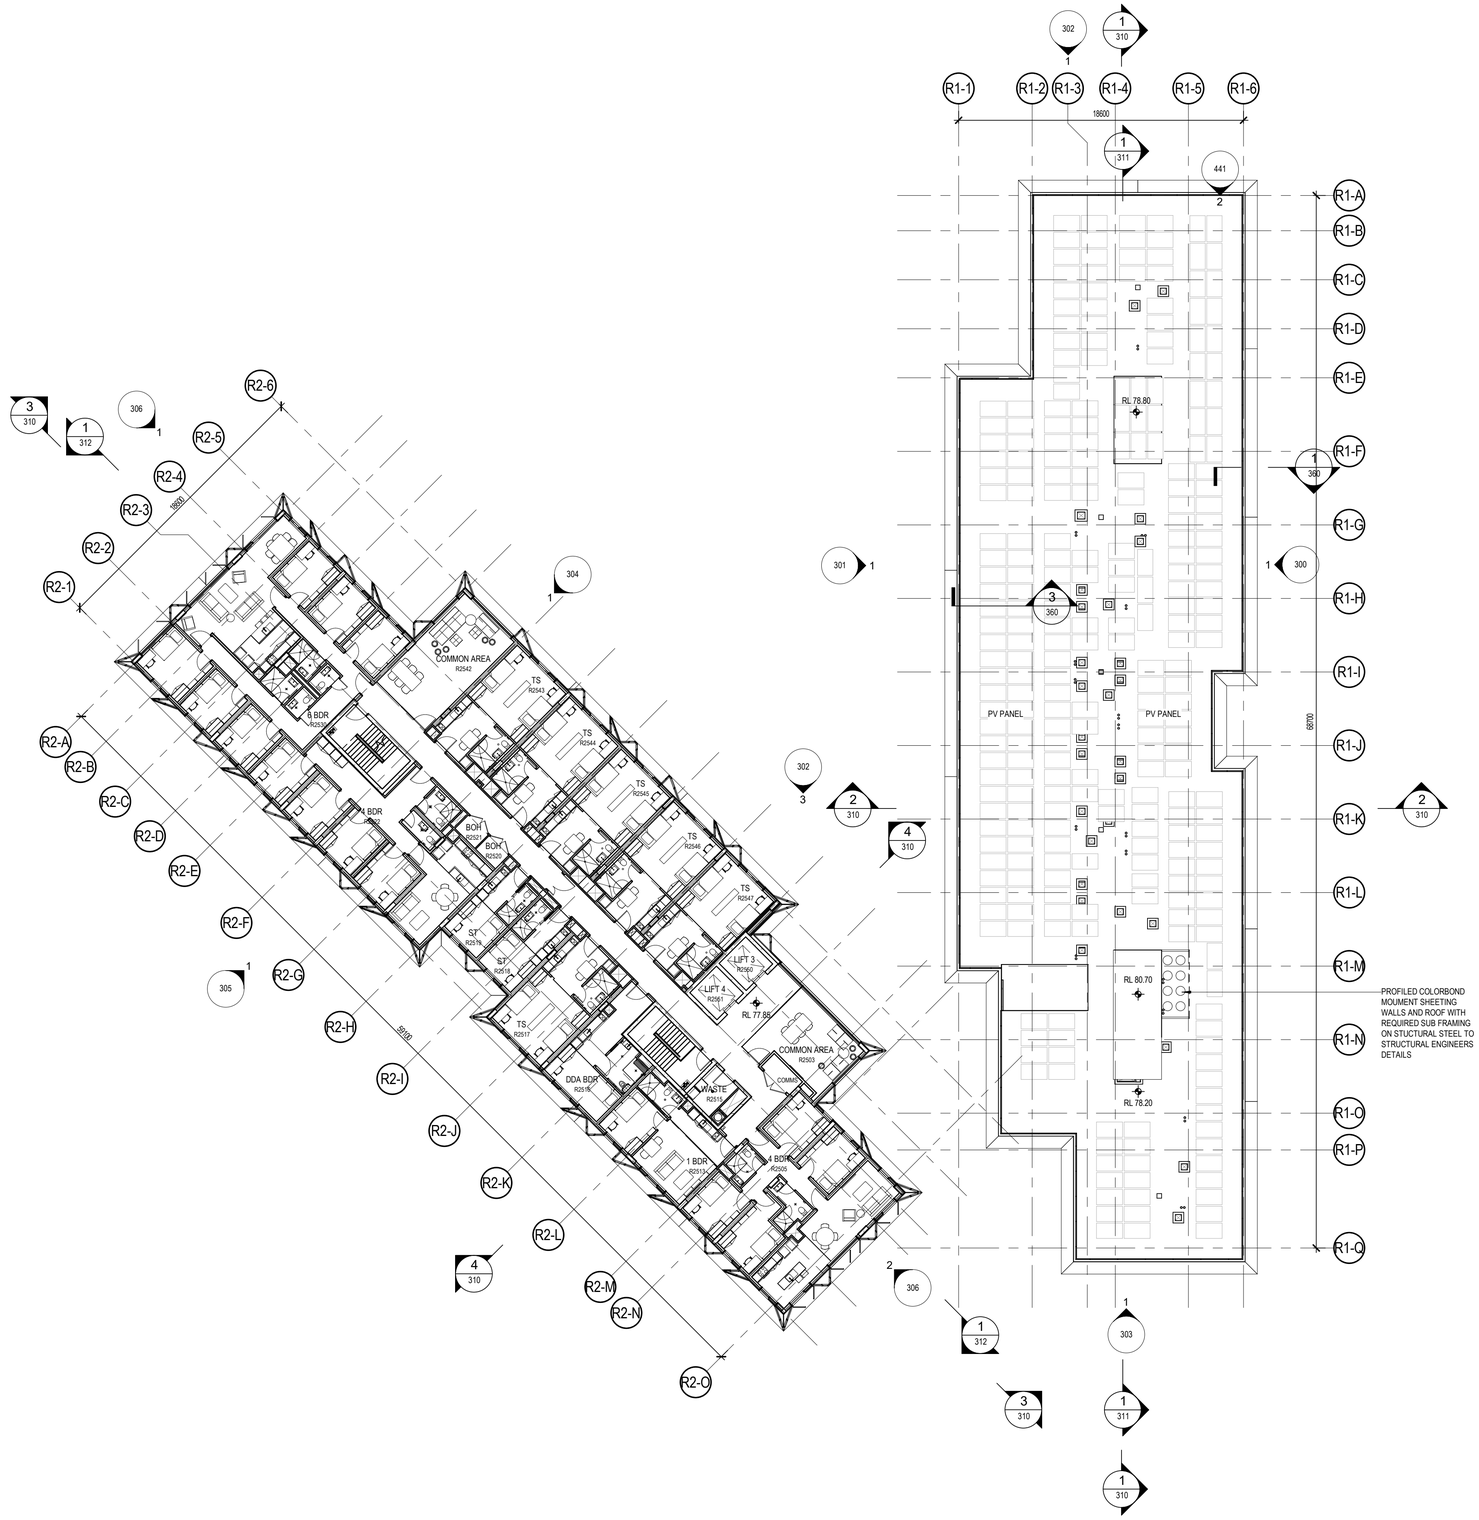

"architectus"

Architectus Group Pty Ltd is the owner of the copyright subsisting in these drawings, plans, designs and specifications. They must not be used, reproduced or copied, in whole or in part, nor may the information, ideas and concepts therein contained (which are confidential to Architectus Group Pty Ltd) be disclosed to any person without the prior written consent of that company.

Do not scale drawings. Verify all dimensions on site

issue	amendment	date
A	Issued For Costing	13/04/2018
B	Issued For Client Review	01/06/2018
C	Issued For Tender	09/07/2018
D	Window/Roof Insulation Amendment	24/08/2018

consultant
ARUP
L10, 201 Kent Street,
Sydney, NSW 2000
T +61 2 9320 9320
F +61 2 9320 9321
www.arup.com

client
Macquarie University,
NSW, 2109, Australia

PRINT IN COLOUR

NOT FOR CONSTRUCTION

architectus™
Sydney
Melbourne
Adelaide
Auckland
Christchurch
Brisbane
Architectus Sydney
Level 18 MLC Centre
19 Martin Place
Sydney NSW 2000
T (61 2) 8252 8400
F (61 2) 8252 8600
sydney@architectus.com.au
ABN 90 131 245 684


checked	PN/IT	scale	1 : 200@A1
drawn	KW	project no	140423.00


project
MUCCP - Stage 05B: Student Accommodation R1&R2

drawing
Overall Plan - Level 5

drawing no. **S5b-1_CC-AR-TS-L5-107** issue **D**

24/08/2018 9:49:47 AM

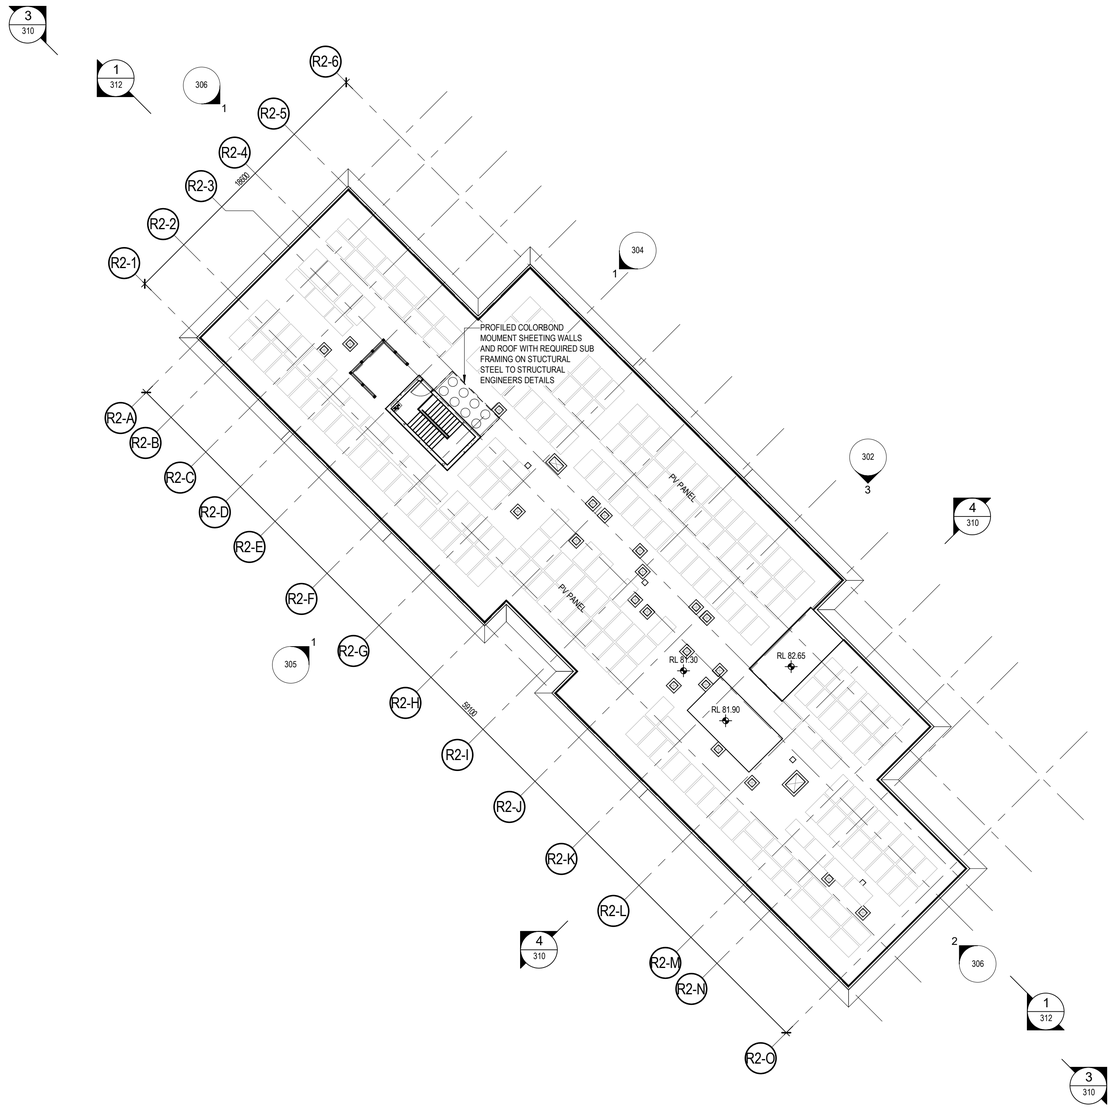

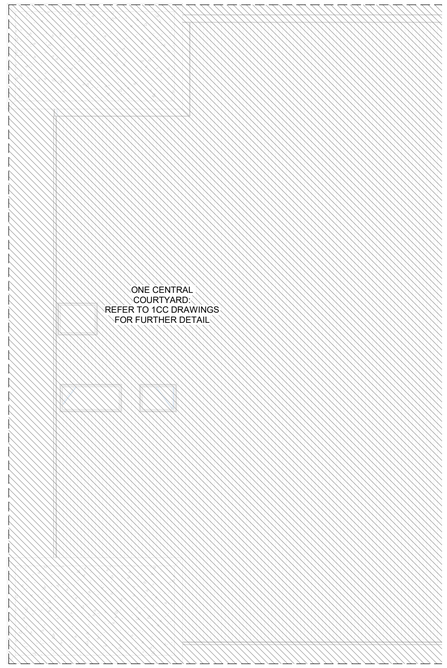

©architectus™

Architectus Group Pty Ltd is the owner of the copyright subsisting in these drawings, plans, designs and specifications. They must not be used, reproduced or copied, in whole or in part, nor may the information, ideas and concepts therein contained (which are confidential to Architectus Group Pty Ltd) be disclosed to any person without the prior written consent of that company.

Do not scale drawings. Verify all dimensions on site

issue	amendment	date
A	Issued For Costing	13/04/2018
B	Issued For Client Review	01/06/2018
C	Issued For Tender	09/07/2018

consultant
ARUP
ARUP
L10, 201 Kent Street,
Sydney, NSW 2000
T +61 2 9320 9320
F +61 2 9320 9321
www.arup.com

client
Macquarie University,
NSW, 2109, Australia
MACQUARIE University
SYDNEY·AUSTRALIA

PRINT IN COLOUR

NOT FOR CONSTRUCTION

architectus™
Sydney
Melbourne
Adelaide
Auckland
Christchurch
Brisbane
Architectus Sydney
Level 18 MLC Centre
19 Martin Place
Sydney NSW 2000
T (61 2) 8252 8400
F (61 2) 8252 8600
sydney@architectus.com.au
ABN 90 131 245 684

checked	PN/IT	scale	1 : 200@A1
drawn	KW	project no	140423.00

project
MUCCP - Stage 05B: Student Accommodation R1&R2

drawing
Overall Plan - Level 6

drawing no. **S5b-1_CC-AR-TS-L6-108** issue **C**

9/07/2018 3:32:37 PM



°architectus™

Architectus Group Pty Ltd is the owner of the copyright subsisting in these drawings, plans, designs and specifications. They must not be used, reproduced or copied, in whole or in part, nor may the information, ideas and concepts therein contained (which are confidential to Architectus Group Pty Ltd) be disclosed to any person without the prior written consent of that company.

Do not scale drawings. Verify all dimensions on site

issue	amendment	date
A	Issued For Costing	13/04/2018
B	Issued For Client Review	01/06/2018
C	Issued For Tender	09/07/2018
D	Windows Amendment	17/08/2018

consultant
ARUP

ARUP
L10, 201 Kent Street,
Sydney, NSW 2000
T +61 2 9320 9320
F +61 2 9320 9321
www.arup.com

client
Macquarie University,
NSW, 2109, Australia

MACQUARIE University
SYDNEY·AUSTRALIA

PRINT IN COLOUR

NOT FOR CONSTRUCTION

architectus™

Sydney
Melbourne
Adelaide
Auckland
Christchurch
Brisbane

Architectus Sydney
Level 18 MLC Centre
19 Martin Place
Sydney NSW 2000
T (61 2) 8252 8400
F (61 2) 8252 8600
sydney@architectus.com.au
ABN 90 131 245 684

checked	PN/IT	scale	1 : 100@A1
drawn	LJ	project no	140423.00

project


MUCCP - Stage 05B: Student Accommodation R1&R2

drawing

Elevation - R1 East

drawing no.	issue
S5b-1_CC-AR-TS-NA-300	**D**

5/09/2018 3:56:56 PM

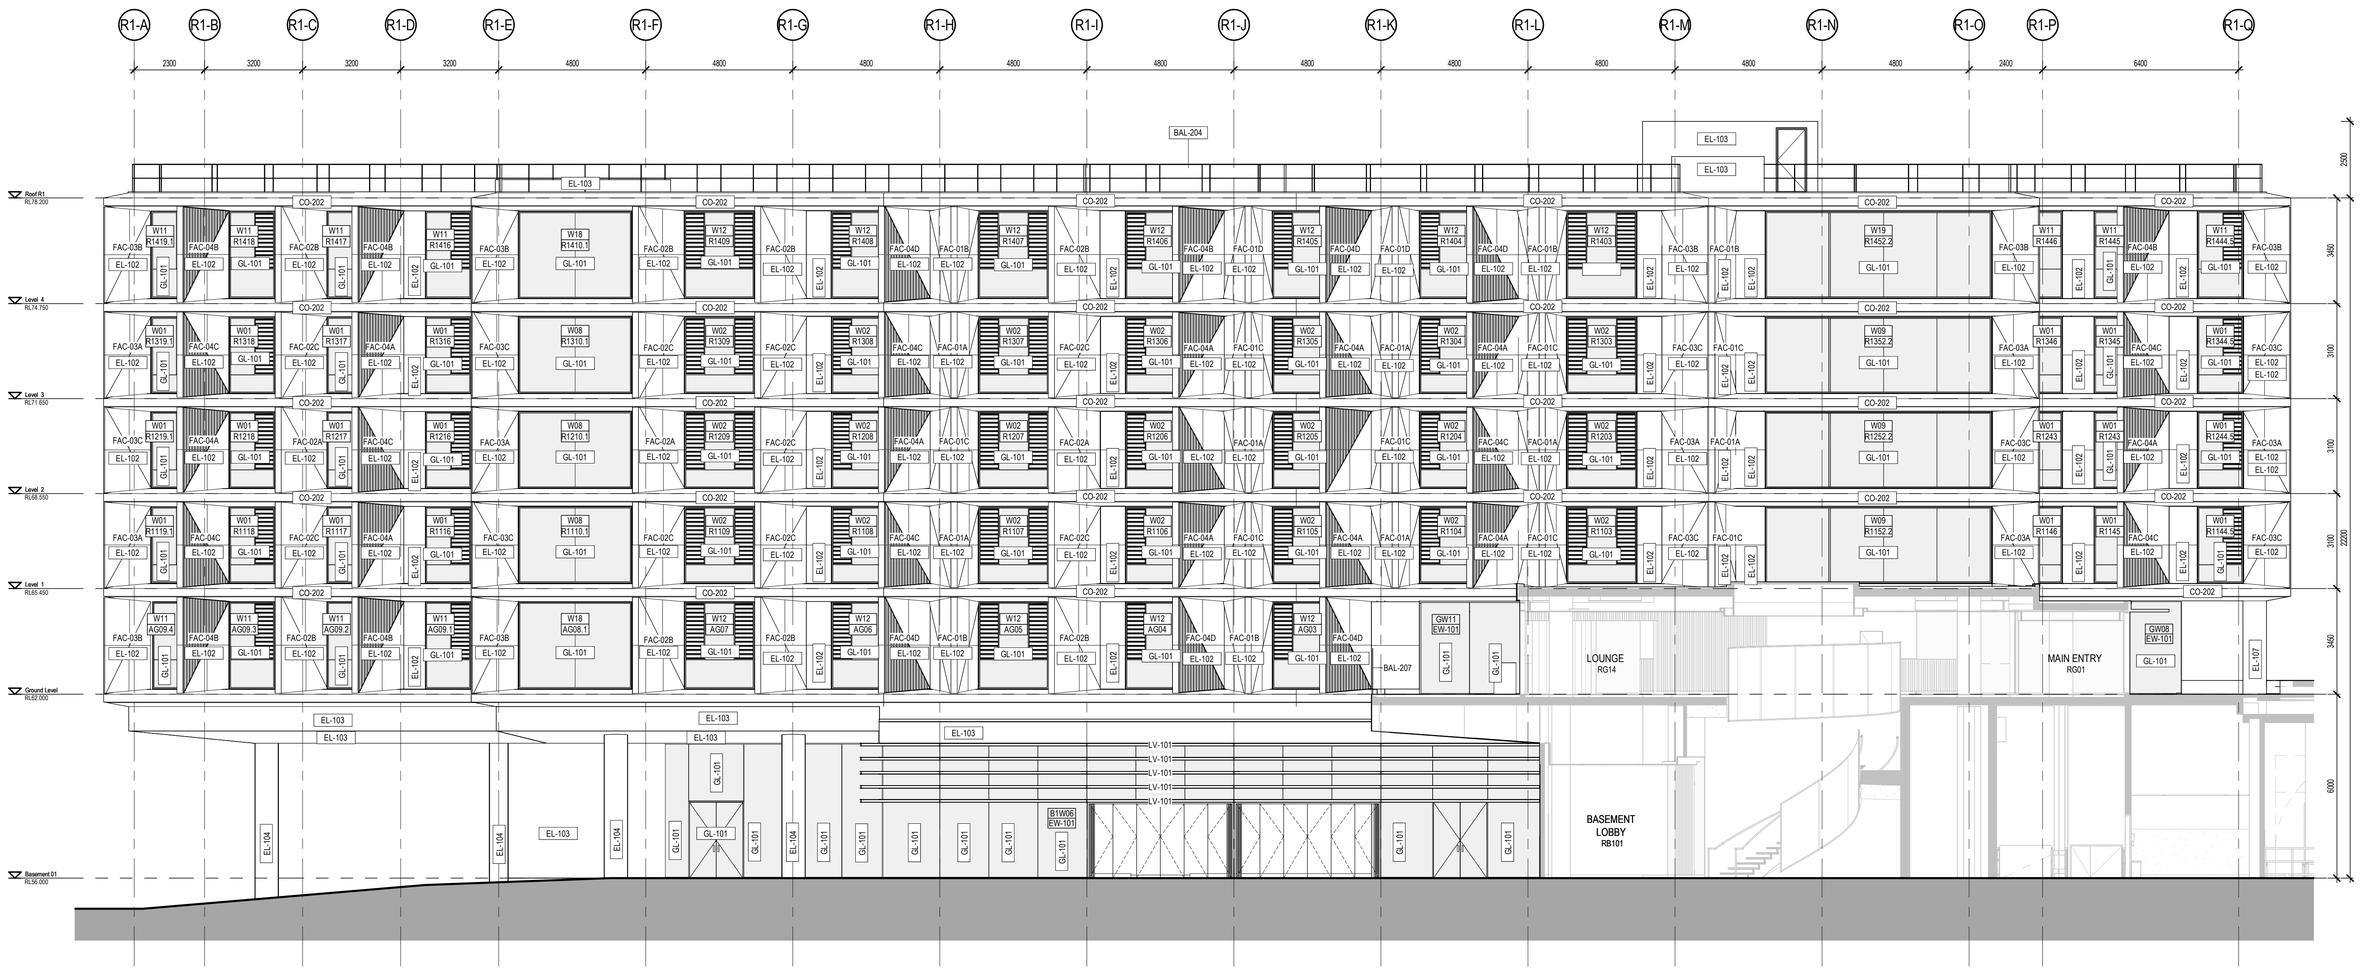

©architectus™

Architectus Group Pty Ltd is the owner of the copyright subsisting in these drawings, plans, designs and specifications. They must not be used, reproduced or copied, in whole or in part, nor may the information, ideas and concepts therein contained (which are confidential to Architectus Group Pty Ltd) be disclosed to any person without the prior written consent of that company.

Do not scale drawings. Verify all dimensions on site

issue	amendment	date
A	Issued For Costing	13/04/2018
B	Issued For Client Review	01/06/2018
C	Issued For Tender	09/07/2018
D	Windows Amendment	17/08/2018

consultant
ARUP
ARUP
L10, 201 Kent Street,
Sydney, NSW 2000
T +61 2 9320 9320
F +61 2 9320 9321
www.arup.com

client
Macquarie University,
NSW, 2109, Australia
MACQUARIE University
SYDNEY·AUSTRALIA

PRINT IN COLOUR

NOT FOR CONSTRUCTION

architectus™
Architectus Sydney
Level 18 MLC Centre
19 Martin Place
Sydney NSW 2000
T (61 2) 8252 8400
F (61 2) 8252 8600
sydney@architectus.com.au
ABN 90 131 245 684

Sydney
Melbourne
Adelaide
Auckland
Christchurch
Brisbane


checked	PN/IT	scale	1 : 100@A1
drawn	LJ	project no	140423.00

project
MUCCP - Stage 05B: Student Accommodation R1&R2

drawing
Elevation - R1 West


drawing no. **S5b-1_CC-AR-TS-NA-301** issue **D**

5/09/2018 3:57:07 PM

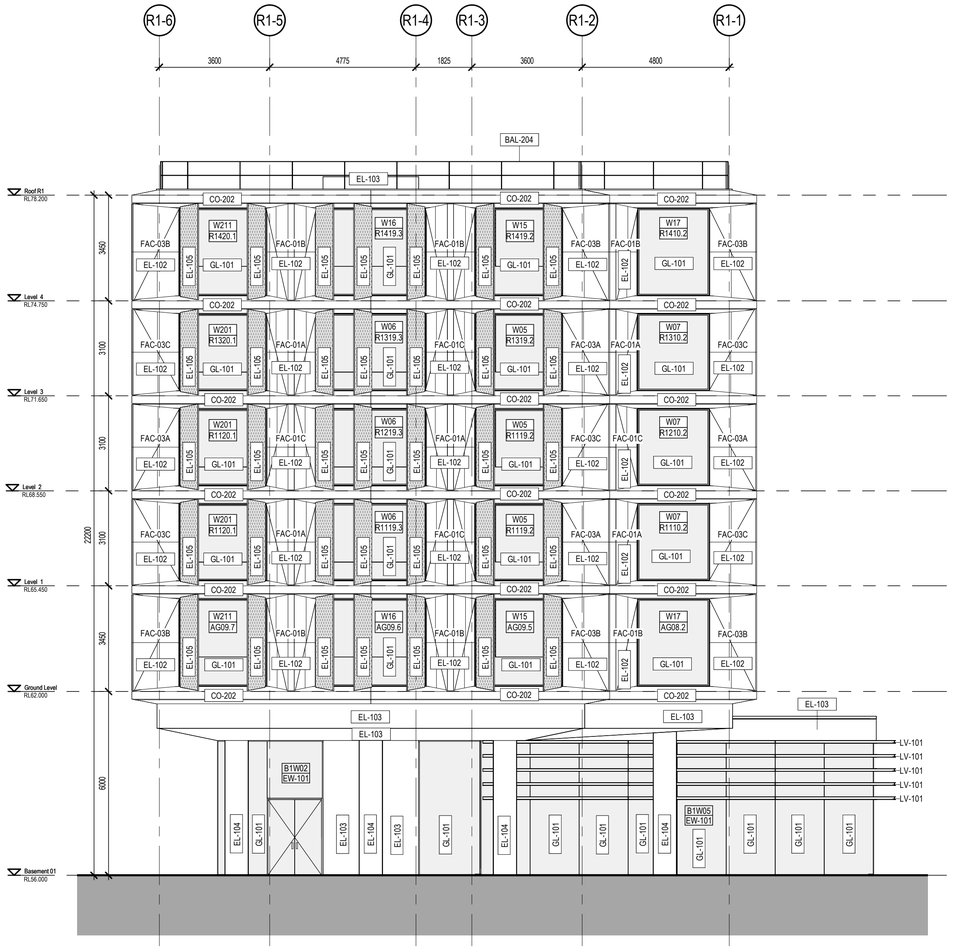

1 / 102 R1 North Elevation 1

SCALE: 1 : 100

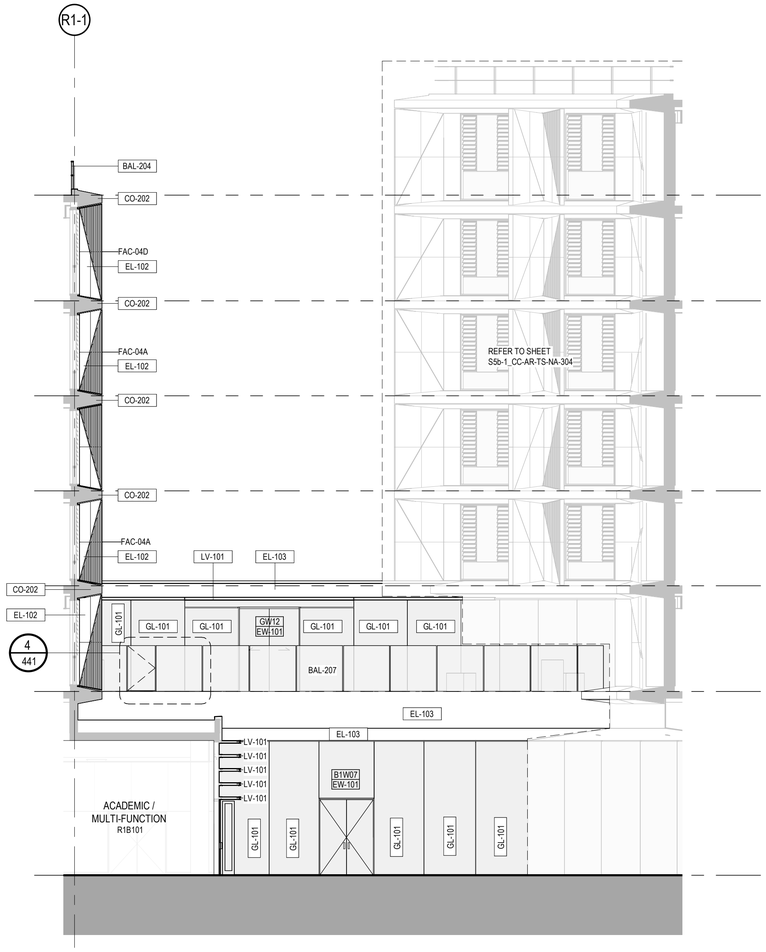

3 / 102 R1 North Elevation 2

SCALE: 1 : 100

©architectus™

Architectus Group Pty Ltd is the owner of the copyright subsisting in these drawings, plans, designs and specifications. They must not be used, reproduced or copied, in whole or in part, nor may the information, ideas and concepts therein contained (which are confidential to Architectus Group Pty Ltd) be disclosed to any person without the prior written consent of that company.

ISO 9001 Quality Management

Do not scale drawings. Verify all dimensions on site

issue	amendment	date
A	Issued For Costing	13/04/2018
B	Issued For Client Review	01/06/2018
C	Issued For Tender	09/07/2018
D	Windows Amendment	17/08/2018

consultant
ARUP

ARUP
L10, 201 Kent Street,
Sydney, NSW 2000
T +61 2 9320 9320
F +61 2 9320 9321
www.arup.com

client
Macquarie University,
NSW, 2109, Australia

MACQUARIE University
SYDNEY·AUSTRALIA

PRINT IN COLOUR

NOT FOR CONSTRUCTION

architectus™

Sydney
Melbourne
Adelaide
Auckland
Christchurch
Brisbane

Architectus Sydney
Level 18 MLC Centre
19 Martin Place
Sydney NSW 2000
T (61 2) 8252 8400
F (61 2) 8252 8600
sydney@architectus.com.au
ABN 90 131 245 684

checked	PN/IT	scale	1 : 100@A1
drawn	LJ	project no	140423.00

project

MUCCP - Stage 05B: Student Accommodation R1&R2


drawing

Elevations - R1 North

drawing no. **S5b-1_CC-AR-TS-NA-302**

issue **D**

5/09/2018 3:57:10 PM

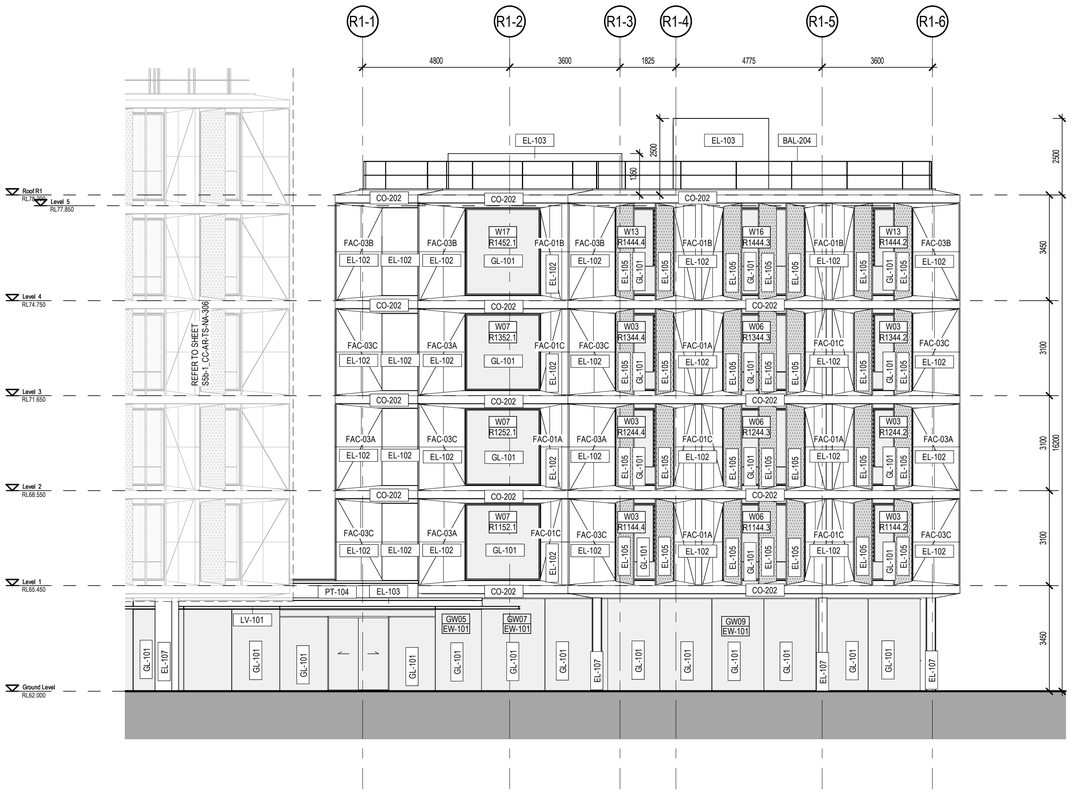

°architectus™

Architectus Group Pty Ltd is the owner of the copyright subsisting in these drawings, plans, designs and specifications. They must not be used, reproduced or copied, in whole or in part, nor may the information, ideas and concepts therein contained (which are confidential to Architectus Group Pty Ltd) be disclosed to any person without the prior written consent of that company.

ISO 9001 Quality Management

Do not scale drawings. Verify all dimensions on site

issue	amendment	date
A	Issued For Client Review	01/06/2018
B	Issued For Tender	09/07/2018
C	Windows Amendment	17/08/2018

consultant
ARUP

ARUP
L10, 201 Kent Street,
Sydney, NSW 2000
T +61 2 9320 9320
F +61 2 9320 9321
www.arup.com

client
Macquarie University,
NSW, 2109, Australia

MACQUARIE University
SYDNEY·AUSTRALIA

PRINT IN COLOUR

NOT FOR CONSTRUCTION

architectus™

Sydney
Melbourne
Adelaide
Auckland
Christchurch
Brisbane

Architectus Sydney
Level 18 MLC Centre
19 Martin Place
Sydney NSW 2000
T (61 2) 8252 8400
F (61 2) 8252 8600
sydney@architectus.com.au
ABN 90 131 245 684

checked	PN/IT	scale	1 : 100@A1
drawn	LJ	project no	140423.00

project


MUCCP - Stage 05B: Student Accommodation R1&R2

drawing

Elevations - R1 South

drawing no. **S5b-1_CC-AR-TS-NA-303** issue **C**

5/09/2018 3:57:12 PM

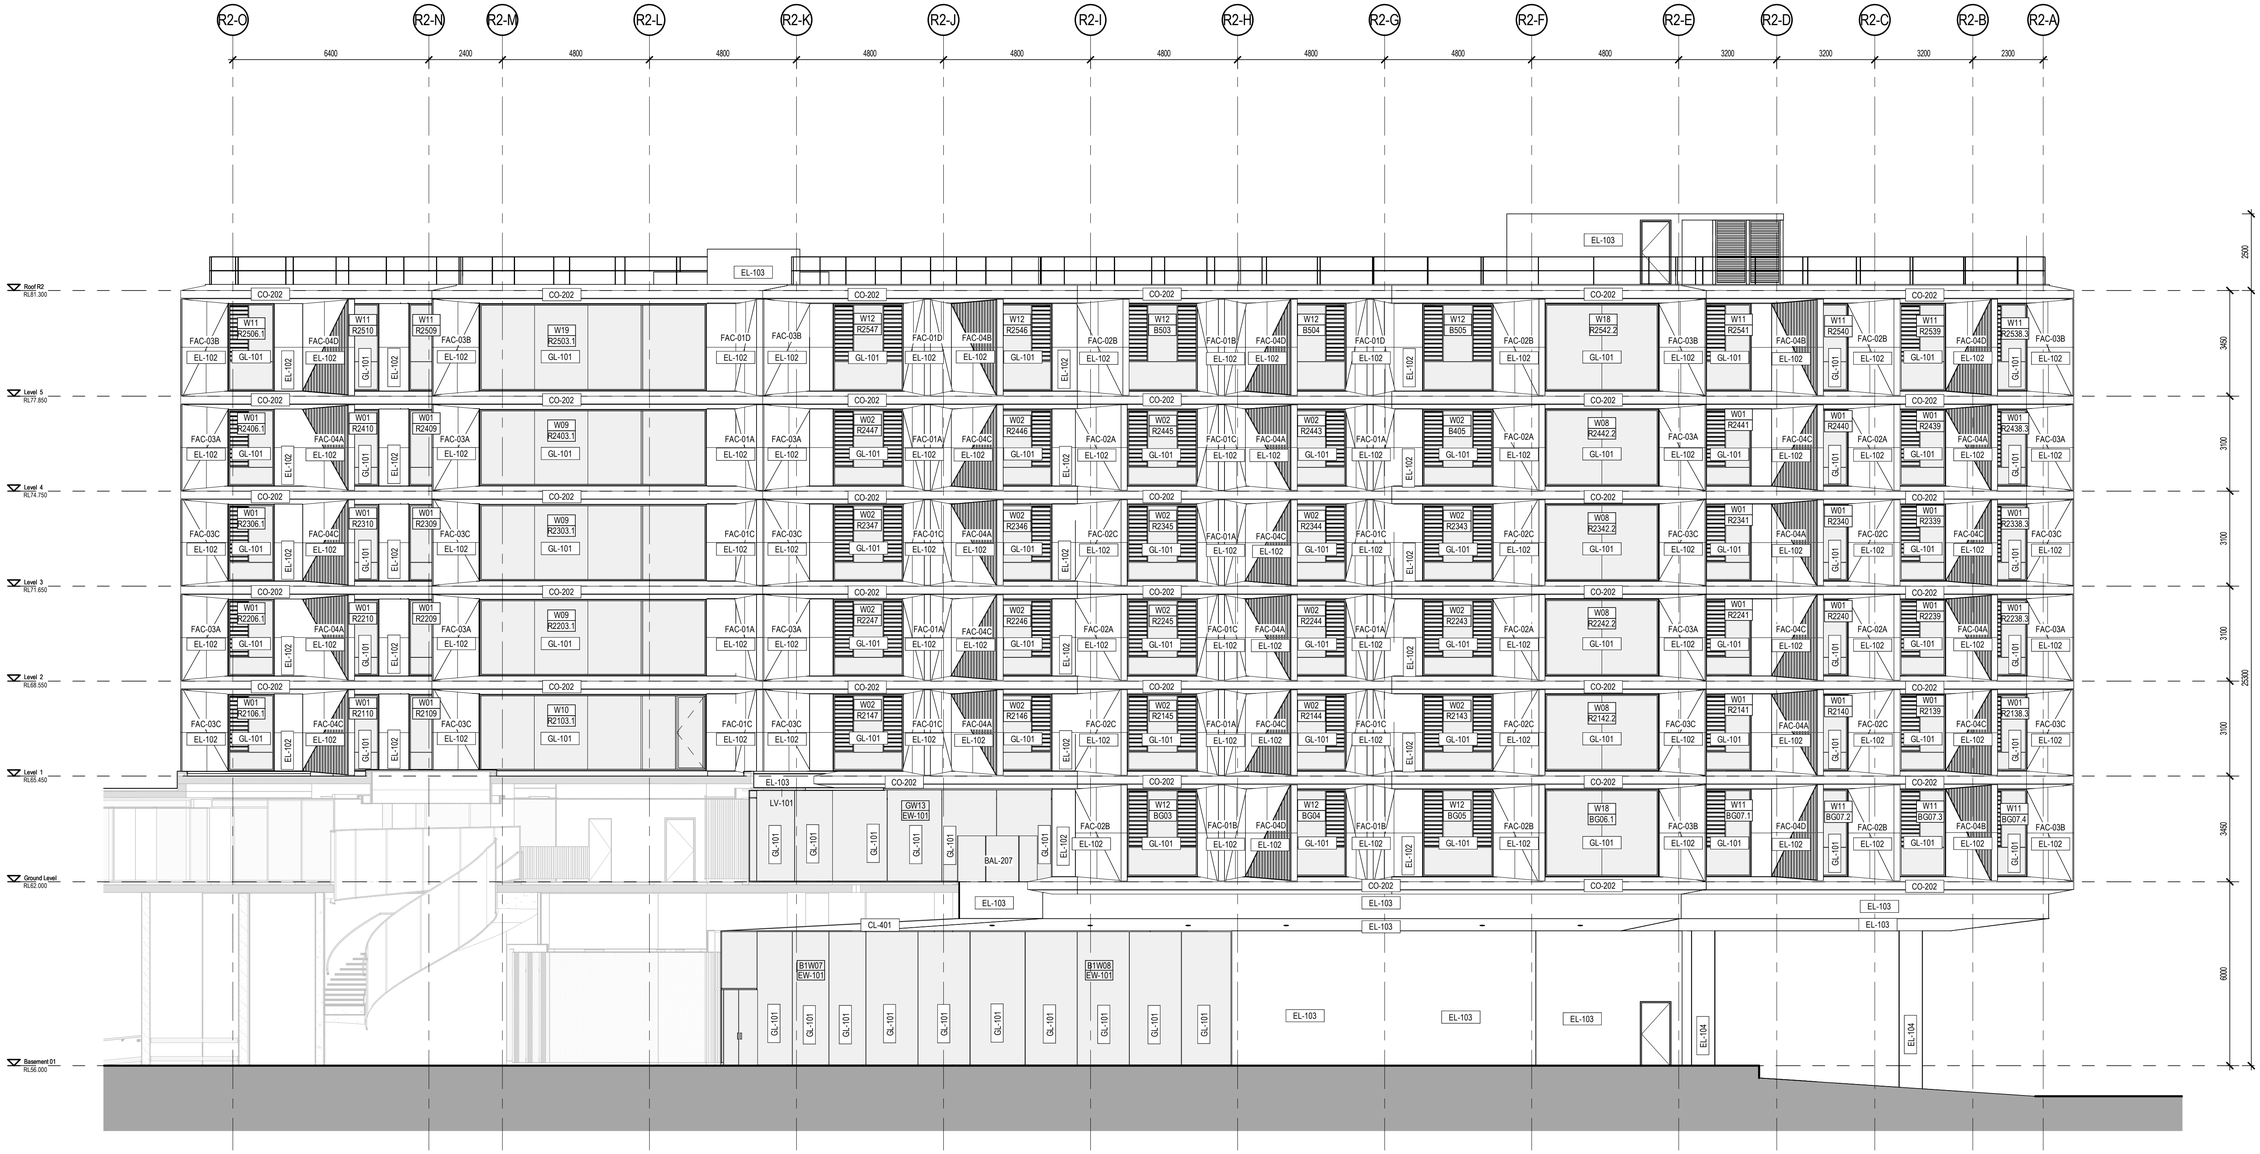

©architectus™

Architectus Group Pty Ltd is the owner of the copyright subsisting in these drawings, plans, designs and specifications. They must not be used, reproduced or copied, in whole or in part, nor may the information, ideas and concepts therein contained (which are confidential to Architectus Group Pty Ltd) be disclosed to any person without the prior written consent of that company.

Do not scale drawings. Verify all dimensions on site

issue	amendment	date
A	Issued For Costing	13/04/2018
B	Issued For Client Review	01/06/2018
C	Issued For Tender	09/07/2018
D	Windows Amendment	17/08/2018

consultant
ARUP

ARUP
L10, 201 Kent Street,
Sydney, NSW 2000
T +61 2 9320 9320
F +61 2 9320 9321
www.arup.com

client
Macquarie University,
NSW, 2109, Australia

MACQUARIE University
SYDNEY·AUSTRALIA

PRINT IN COLOUR

NOT FOR CONSTRUCTION

architectus™

Sydney
Melbourne
Adelaide
Auckland
Christchurch
Brisbane

Architectus Sydney
Level 18 MLC Centre
19 Martin Place
Sydney NSW 2000
T (61 2) 8252 8400
F (61 2) 8252 8600
sydney@architectus.com.au
ABN 90 131 245 684

checked	PN/IT	scale	1 : 100@A1
drawn	LJ	project no	140423.00

project

MUCCP - Stage 05B: Student Accommodation R1&R2

drawing

Elevations - R2 East

drawing no. **S5b-1_CC-AR-TS-NA-304** issue **D**

5/09/2018 3:57:17 PM



©architectus™

Architectus Group Pty Ltd is the owner of the copyright subsisting in these drawings, plans, designs and specifications. They must not be used, reproduced or copied, in whole or in part, nor may the information, ideas and concepts therein contained (which are confidential to Architectus Group Pty Ltd) be disclosed to any person without the prior written consent of that company.

Do not scale drawings. Verify all dimensions on site

issue	amendment	date
A	Issued For Costing	13/04/2018
B	Issued For Client Review	01/06/2018
C	Issued For Tender	09/07/2018
D	Windows Amendment	17/08/2018

consultant
ARUP

ARUP
L10, 201 Kent Street,
Sydney, NSW 2000
T +61 2 9320 9320
F +61 2 9320 9321
www.arup.com

client
Macquarie University,
NSW, 2109, Australia

MACQUARIE University
SYDNEY·AUSTRALIA

PRINT IN COLOUR

NOT FOR CONSTRUCTION

architectus™

Sydney
Melbourne
Adelaide
Auckland
Christchurch
Brisbane

Architectus Sydney
Level 18 MLC Centre
19 Martin Place
Sydney NSW 2000
T (61 2) 8252 8400
F (61 2) 8252 8600
sydney@architectus.com.au
ABN 90 131 245 684

checked	PN/IT	scale	1 : 100@A1
drawn	LJ	project no	140423.00


project
MUCCP - Stage 05B: Student Accommodation R1&R2

drawing
Elevation - R2 West

drawing no.
S5b-1_CC-AR-TS-NA-305


issue
D

5/09/2018 3:57:22 PM

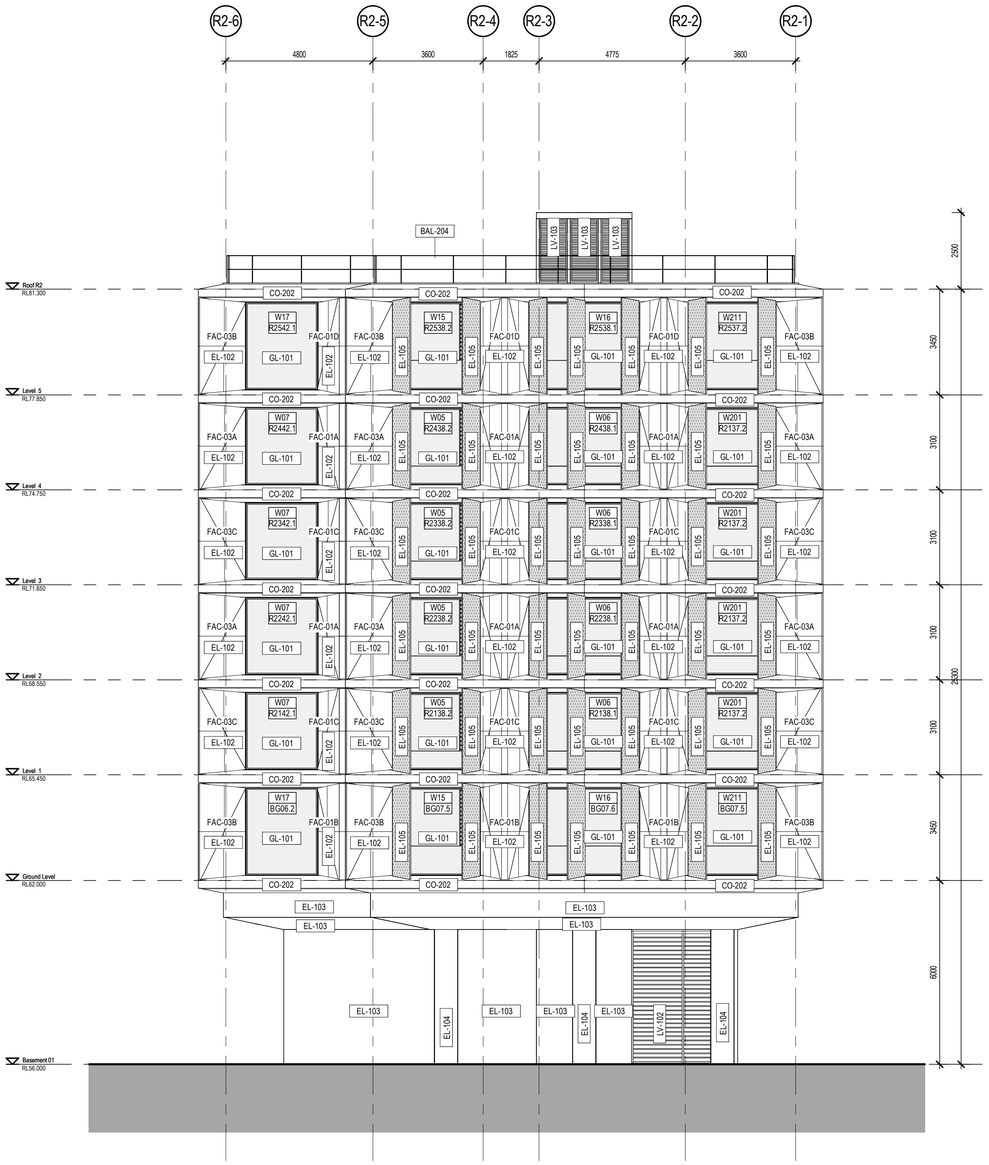

1 / 102 R2 North Elevation

SCALE: 1 : 100

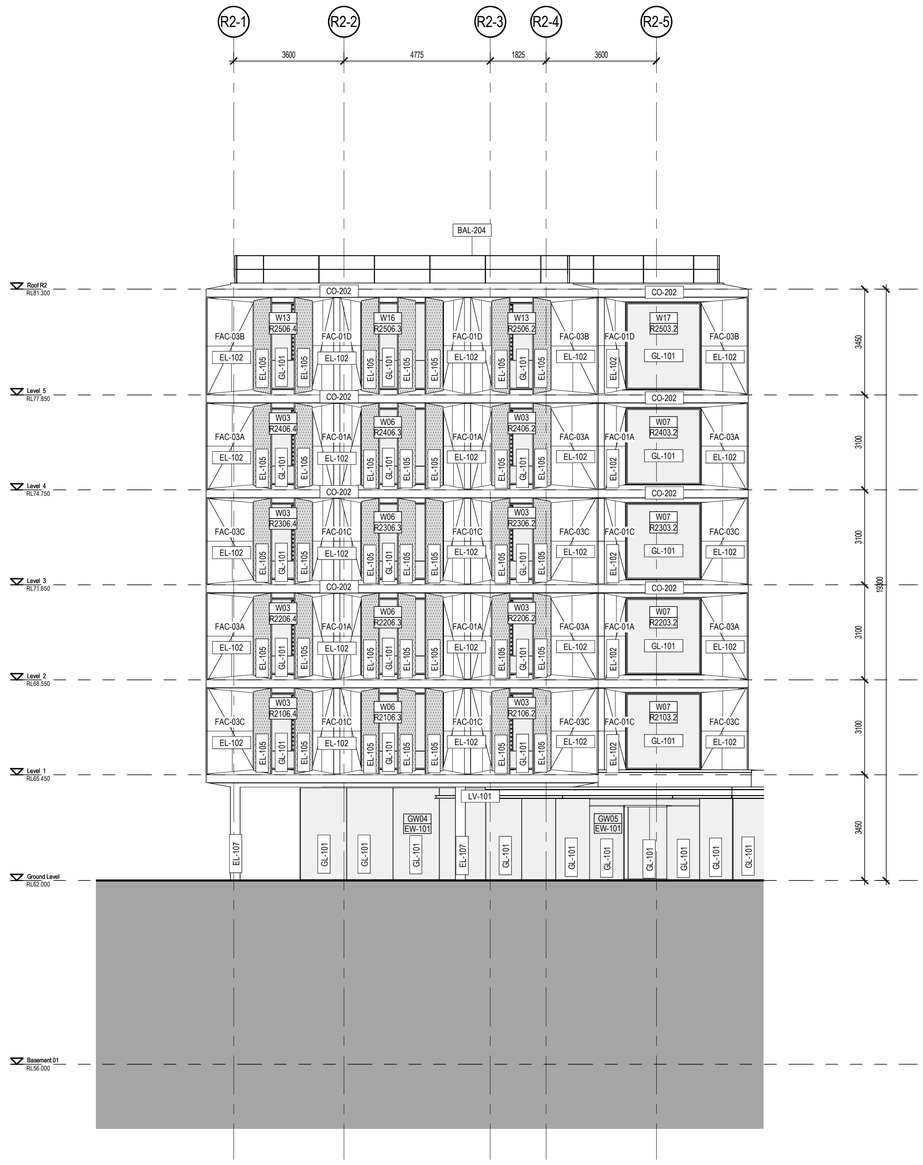

2 / 102 R2 South Elevation

SCALE: 1 : 100

"architectus"

Architectus Group Pty Ltd is the owner of the copyright subsisting in these drawings, plans, designs and specifications. They must not be used, reproduced or copied, in whole or in part, nor may the information, ideas and concepts therein contained (which are confidential to Architectus Group Pty Ltd) be disclosed to any person without the prior written consent of that company.

Bsi ISO 9001 Quality Management

Do not scale drawings. Verify all dimensions on site

issue	amendment	date
A	Issued For Costing	13/04/2018
B	Issued For Client Review	01/06/2018
C	Issued For Tender	09/07/2018
D	Windows Amendment	17/08/2018

consultant
ARUP
L10, 201 Kent Street,
Sydney, NSW 2000
T +61 2 9320 9320
F +61 2 9320 9321
www.arup.com

client
Macquarie University,
NSW, 2109, Australia

PRINT IN COLOUR

NOT FOR CONSTRUCTION

architectus™

Sydney
Melbourne
Adelaide
Auckland
Christchurch
Brisbane

Architectus Sydney
Level 18 MLC Centre
19 Martin Place
Sydney NSW 2000
T (61 2) 8252 8400
F (61 2) 8252 8600
sydney@architectus.com.au
ABN 90 131 245 684

checked	PN/IT	scale	1 : 100@A1
drawn	LJ	project no	140423.00

project

MUCCP - Stage 05B: Student Accommodation R1&R2


drawing

Elevations - R2 North South

drawing no. **S5b-1_CC-AR-TS-NA-306**

issue **D**

5/09/2018 3:57:25 PM

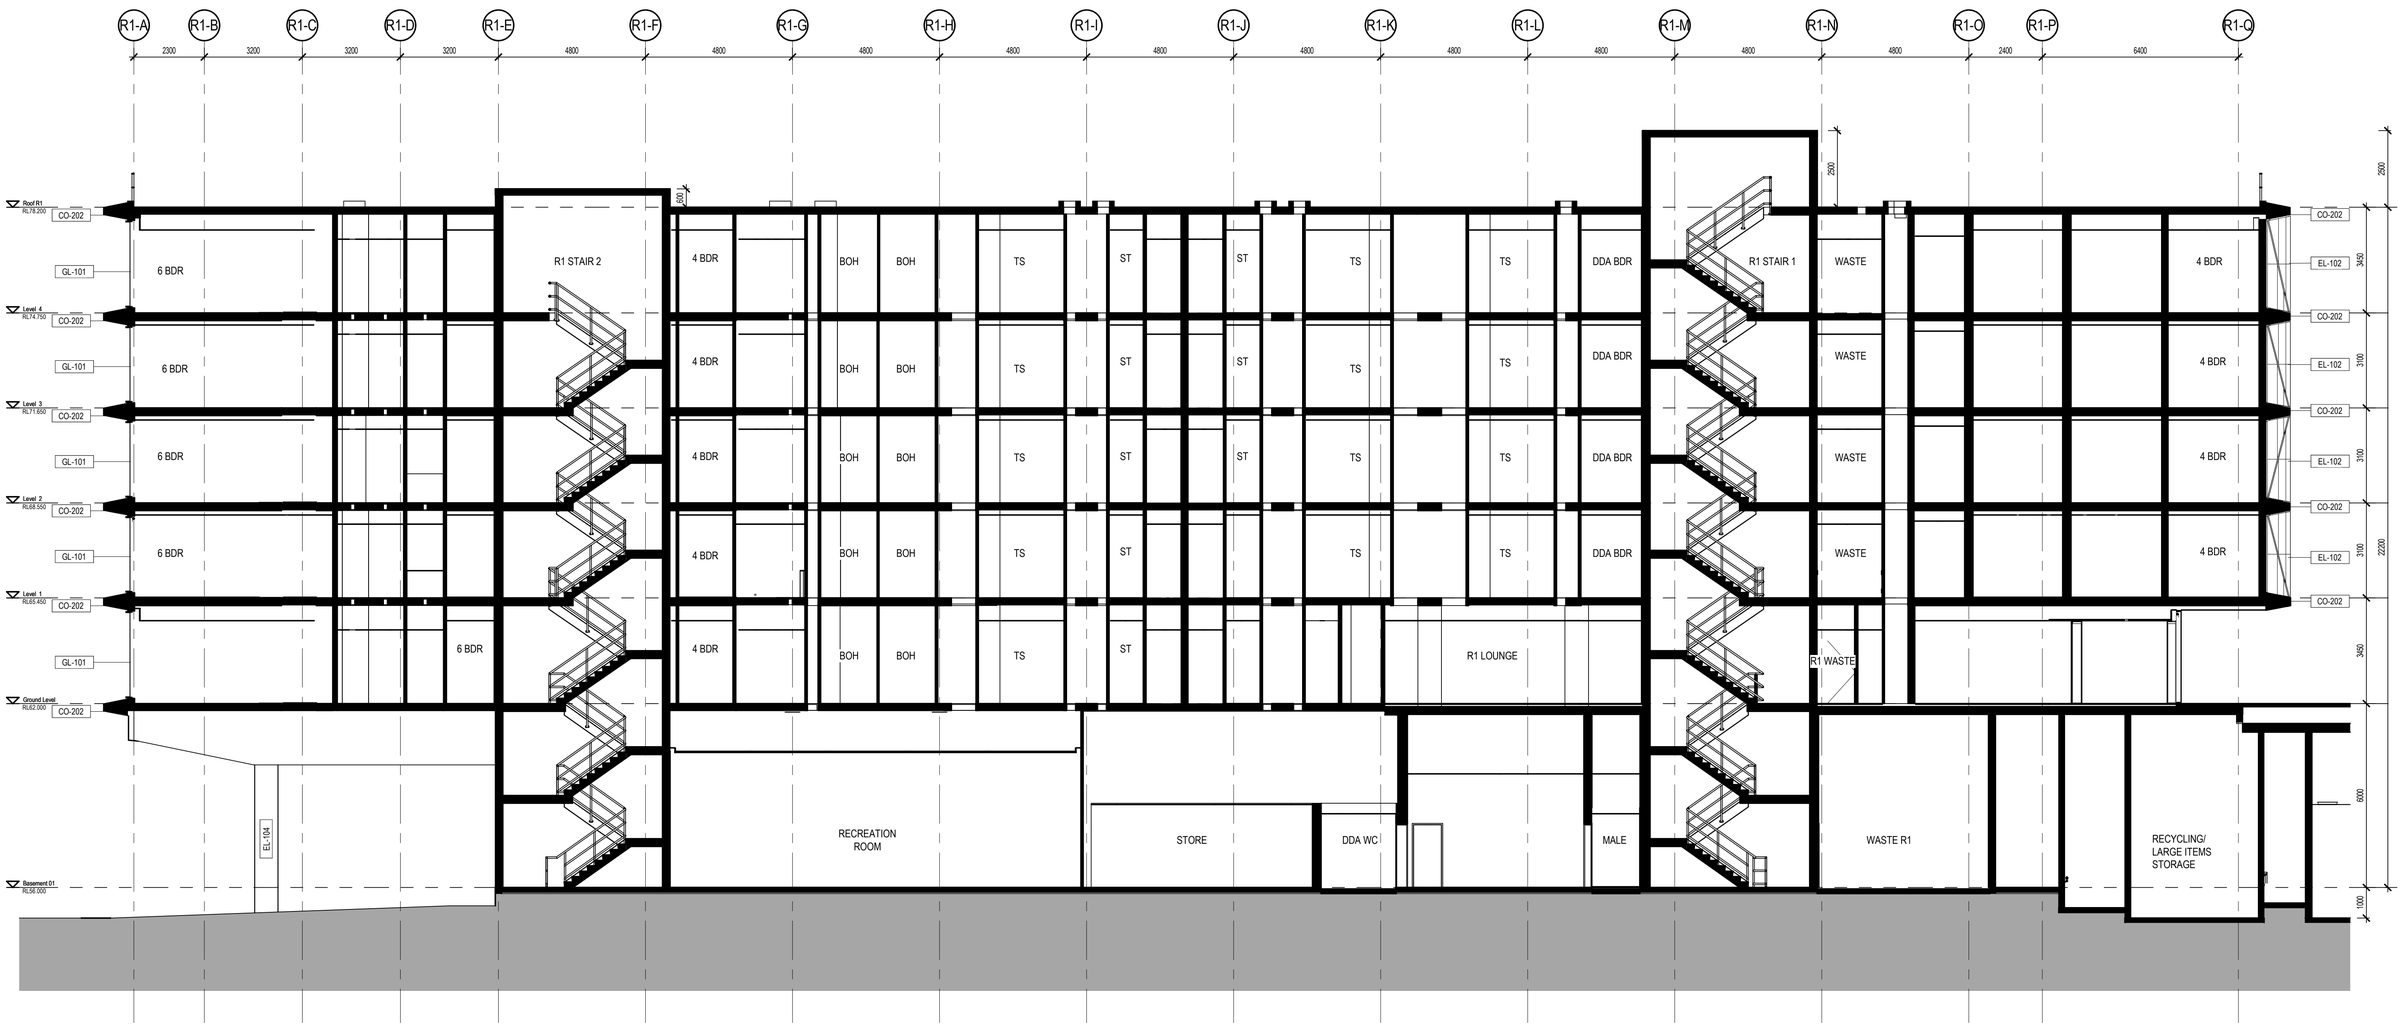

"architectus"

Architectus Group Pty Ltd is the owner of the copyright subsisting in these drawings, plans, designs and specifications. They must not be used, reproduced or copied, in whole or in part, nor may the information, ideas and concepts therein contained (which are confidential to Architectus Group Pty Ltd) be disclosed to any person without the prior written consent of that company.

Do not scale drawings. Verify all dimensions on site

issue	amendment	date
A	Issued For Costing	13/04/2018
B	Issued For Client Review	01/06/2018
C	Issued For Tender	09/07/2018

consultant
ARUP
L10, 201 Kent Street,
Sydney, NSW 2000
T +61 2 9320 9320
F +61 2 9320 9321
www.arup.com

client
Macquarie University,
NSW, 2109, Australia

PRINT IN COLOUR

NOT FOR CONSTRUCTION

architectus™
Sydney
Melbourne
Adelaide
Auckland
Christchurch
Brisbane
Architectus Sydney
Level 18 MLC Centre
19 Martin Place
Sydney NSW 2000
T (61 2) 8252 8400
F (61 2) 8252 8600
sydney@architectus.com.au
ABN 90 131 245 684


checked PN/IT
scale 1 : 100@A1
drawn LJ
project no 140423.00

project
MUCCP - Stage 05B: Student Accommodation R1&R2

drawing
Building Section R1

drawing no. **S5b-1_CC-AR-TS-NA-311**
issue **C**

9/07/2018 3:48:04 PM

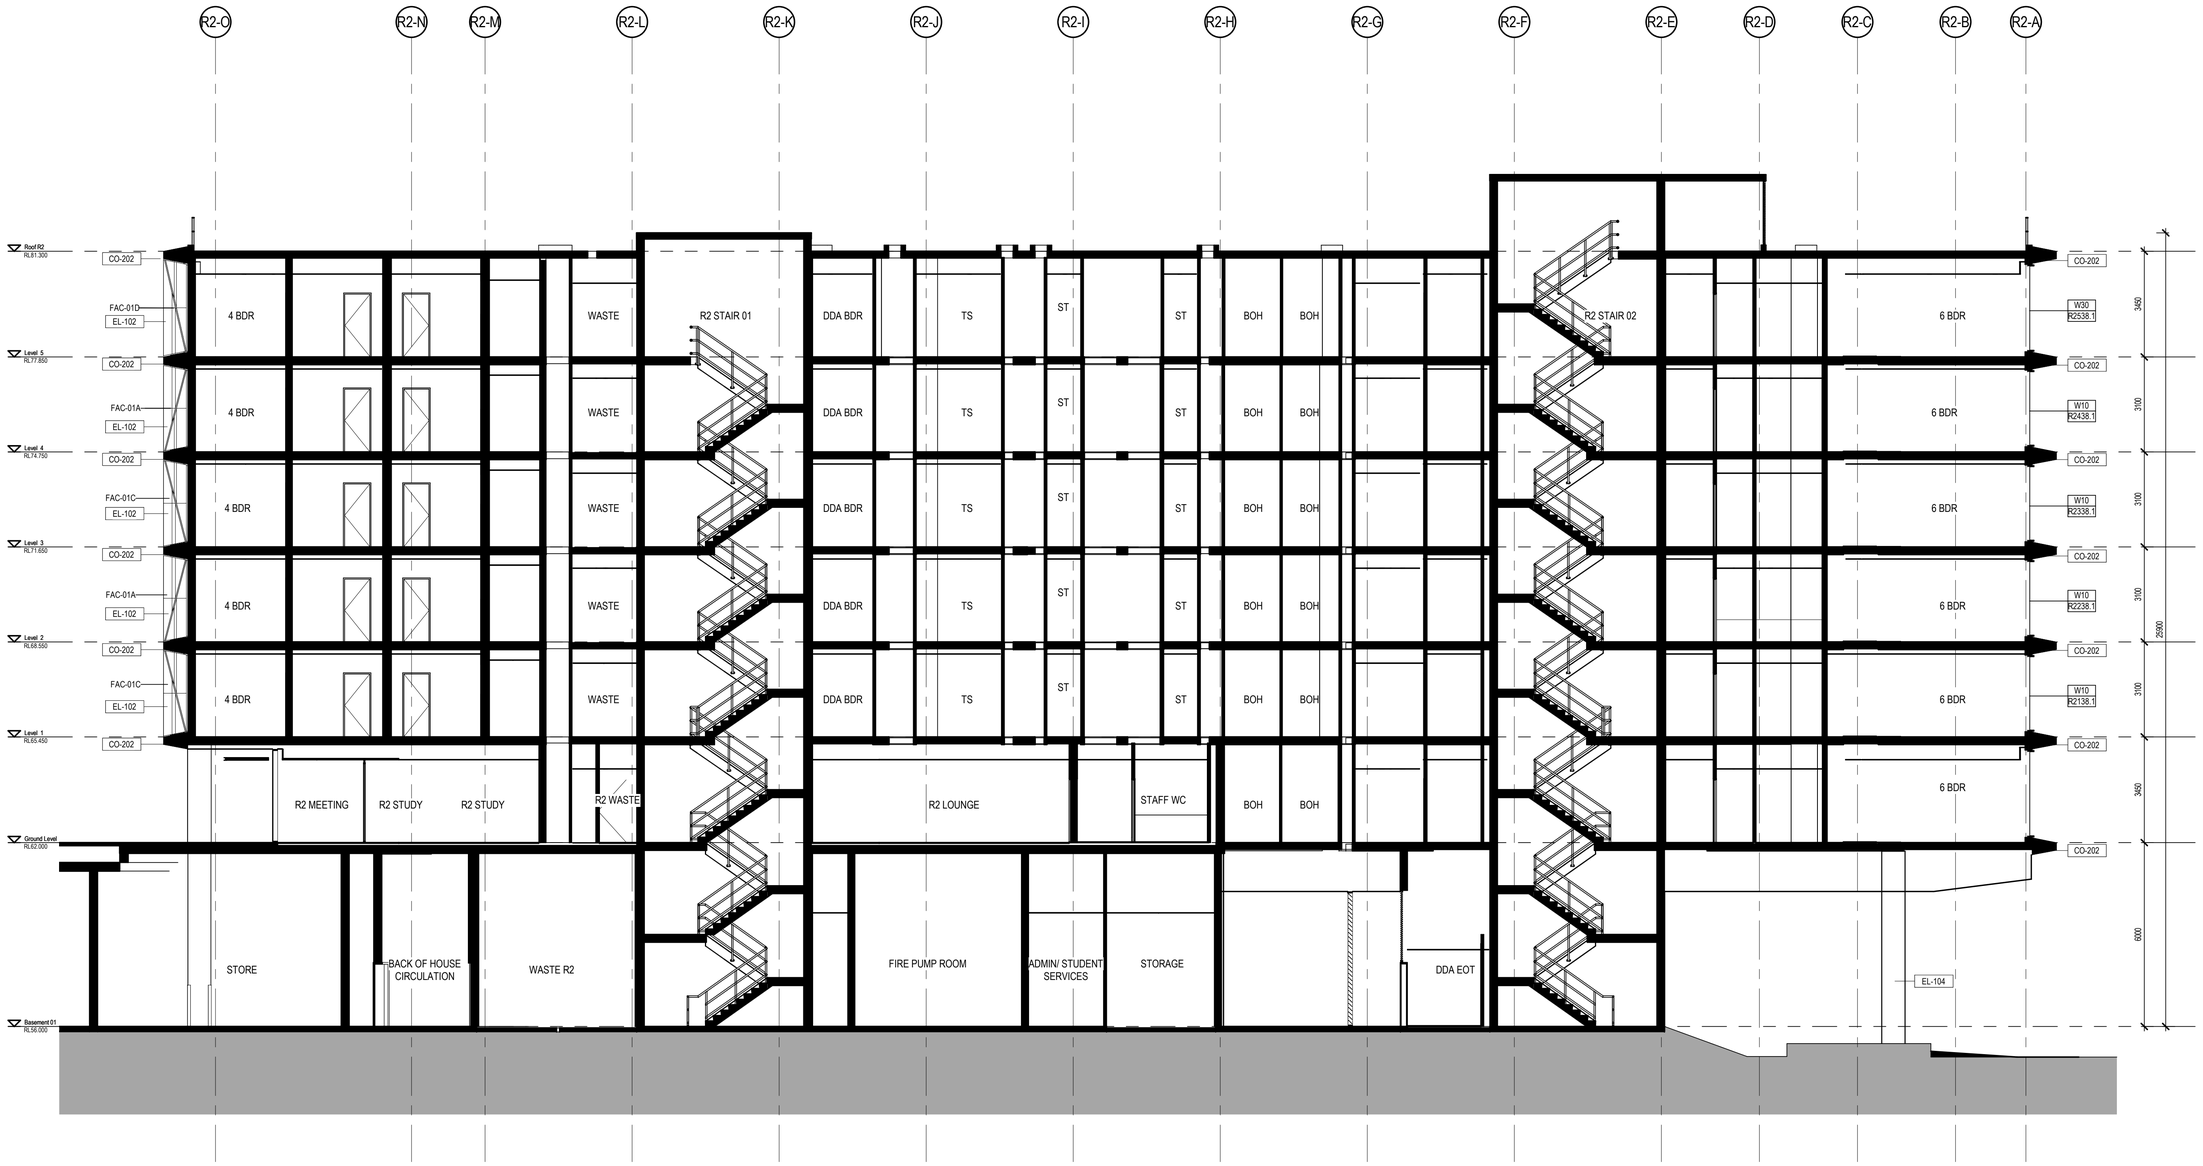

©architectus™

Architectus Group Pty Ltd is the owner of the copyright subsisting in these drawings, plans, designs and specifications. They must not be used, reproduced or copied, in whole or in part, nor may the information, ideas and concepts therein contained (which are confidential to Architectus Group Pty Ltd) be disclosed to any person without the prior written consent of that company.

Bsi. ISO 9001 Quality Management

Do not scale drawings. Verify all dimensions on site

issue	amendment	date
A	Issued For Costing	13/04/2018
B	Issued For Client Review	01/06/2018
C	Issued For Tender	09/07/2018

consultant
ARUP

ARUP
L10, 201 Kent Street,
Sydney, NSW 2000
T +61 2 9320 9320
F +61 2 9320 9321
www.arup.com

client
Macquarie University,
NSW, 2109, Australia

MACQUARIE University
SYDNEY·AUSTRALIA

PRINT IN COLOUR

NOT FOR CONSTRUCTION

architectus™

Architectus Sydney
Level 18 MLC Centre
19 Martin Place
Sydney NSW 2000
T (61 2) 8252 8400
F (61 2) 8252 8600
sydney@architectus.com.au
ABN 90 131 245 684

Sydney
Melbourne
Adelaide
Auckland
Christchurch
Brisbane

checked	PN/IT	scale	1 : 100@A1
drawn	LJ	project no	140423.00


project
MUCCP - Stage 05B: Student Accommodation R1&R2

drawing
Building Section R2

drawing no. **S5b-1_CC-AR-TS-NA-312**

issue **C**

9/07/2018 3:48:10 PM

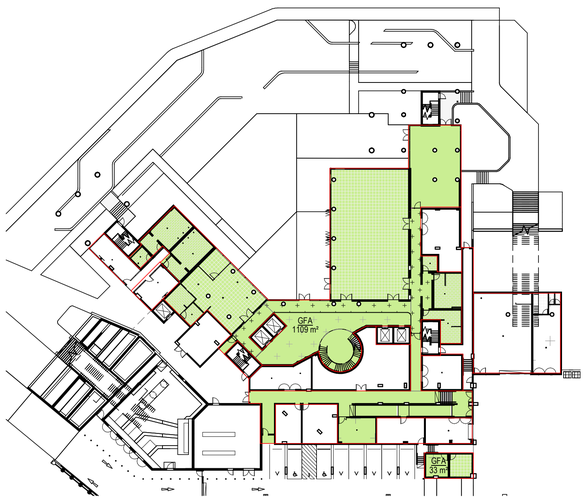

BASEMENT 01



GROUND



LEVEL 3



LEVEL 1 (WALLY'S WALK)



LEVEL 4



LEVEL 2



LEVEL 5

©architectus™

Architectus Group Pty Ltd is the owner of the copyright subsisting in these drawings, plans, designs and specifications. They must not be used, reproduced or copied, in whole or in part, nor may the information, ideas and concepts therein contained (which are confidential to Architectus Group Pty Ltd) be disclosed to any person without the prior written consent of that company.

Do not scale drawings. Verify all dimensions on site

ISO 9001 Quality Management

issue	amendment	date
A	ISSUED FOR SSDA	29/09/2017

Area Schedule (GFA) - Basement		
Level	Area	Area Percentage
Basement 01	1143 m²	100%
	1143 m²	

Area Schedule (GFA) - R1		
Level	Area	Area Percentage
Ground Level	1090 m²	21%
Level 1	1020 m²	20%
Level 2	1020 m²	20%
Level 3	1020 m²	20%
Level 4	1020 m²	20%
	5172 m²	

Area Schedule (GFA) - R2		
Level	Area	Area Percentage
Ground Level	872 m²	17%
Level 1	850 m²	17%
Level 2	850 m²	17%
Level 3	850 m²	17%
Level 4	850 m²	17%
Level 5	850 m²	17%
	5121 m²	

Total GFA
11435 m²

consultant

ARUP
Level 10, 201 Kent Street,
Sydney, NSW 2000
T +61 2 9320 9320
F +61 2 9320 9321
www.arup.com

client

Macquarie University
Macquarie University,
NSW, 2109, Australia

MACQUARIE University
SYDNEY·AUSTRALIA

scale bar

0 1 2 3 4 5 m

architectus™

Sydney
Melbourne
Adelaide
Auckland
Christchurch
Brisbane
Shanghai

Architectus Sydney
Level 18 MLC Centre
19 Martin Place
Sydney NSW 2000
T (61 2) 8252 8400
F (61 2) 8252 8600
sydney@architectus.com.au
ABN 90 131 245 684

project

MUCCP - Stage 05B:
Student Accommodation
R1&R2

drawing

Area Schedule - GFA

drawing no.

S5b-1_CC-AR-DA-NA- A-901

scale	1 : 500@A1
drawn	KW
checked	PN
project no	140423.00
issue	**A**

5/09/2018 3:57:46 PM