N E W S Y D N E Y F I S H M A R K E T

STATE SIGNIFICANT DEVELOPMENT APPLICATION STAGE 1



SHEET LIST_STAGE 1

SHEET NUMBER	SHEET NAME	REVISION	REVISION DATE	A1 SCALE	REVISION DESCRIPTION
S1-A00 AAA-01	COVER SHEET	F	18/09/19	NTS	ISSUE FOR SSDA
S1-A20 AAA-01	SITE SURVEY	F	18/09/19	1:1000	ISSUE FOR SSDA
S1-A20 AAA-02	LOCALITY / CONTEXT PLAN	F	18/09/19	1:2500	ISSUE FOR SSDA
S1-A20 AAA-03	SITE PLAN	F	18/09/19	1:1000	ISSUE FOR SSDA
S1-A21 L00-01	DEMOLITION PLAN	F	18/09/19	1:1000	ISSUE FOR SSDA
S1-B10 L00-01	FLOOR PLAN GROUND	F	18/09/19	1:500	ISSUE FOR SSDA
S1-B10 L01-01	FLOOR PLAN UPPER GROUND	F	18/09/19	1:500	ISSUE FOR SSDA
S1-B10 L02-01	FLOOR PLAN MEZZANINE	F	18/09/19	1:500	ISSUE FOR SSDA
S1-B10 L10-01	TOP OF BUILDING ENVELOPE	F	18/09/19	1:500	ISSUE FOR SSDA
S1-C10 AAA-01	EAST & WEST ELEVATION	F	18/09/19	1:500	ISSUE FOR SSDA
S1-C10 AAA-02	NORTH & SOUTH ELEVATION	F	18/09/19	1:500	ISSUE FOR SSDA

3XN
TEL +45 7026 2648
WWW.3XN.COM
ADD 19A BOUNDARY STREET SUITE 509,
DARLINGHURST, NSW 2010

BVN
TEL +61 2 8297 7200
WWW.BVN.COM.AU
ADD LEVEL 11, 255 PITT STREET,
SYDNEY, NSW 2000

INTELLECTUAL PROPERTY

COPYRIGHT BVN ARCHITECTURE PTY LIMITED & 3XN A/S. UNLESS OTHERWISE AGREED IN WRITING,ALL RIGHTS TO THIS DOCUMENT ARE SUBJECT TO PAYMENT IN FULL OF ALL BVN & 3XN A/S CHARGES.THIS DOCUMENT MAY ONLY BE USED FOR THE EXPRESS PURPOSE AND PROJECT FOR WHICH IT HAS BEEN CREATED AND DELIVERED, AS NOTIFIED IN WRITING BY BVN & 3XN A/S. AND THIS DOCUMENT MAY NOT BE OTHERWISE USED, OR COPIED. ANY UNAUTHORISED USE OF THIS DOCUMENT IS AT THE USER'S SOLE RISK AND WITHOUT LIMITING BVN'S & 3XN A/S' RIGHTS THE USER RELEASES AND INDEMNIFIES BVN & 3XN A/S FROM AND AGAINST ALL LOSS SO ARISING.

NOTE

CONTRACTOR TO CHECK AND VERIFY ALL DIMENSIONS ON SITE PRIOR TO COMMENCEMENT OF WORK OR PREPARATION OF SHOP DRAWINGS. DO NOT SCALE THIS DRAWING

ISSUE	DATE	FOR
A	12/09/18	ISSUE FOR SSD-DA
B	12/11/19	ISSUE FOR SSD-DA
C	22/03/19	ISSUE FOR SSD-DA
D	15/04/19	ISSUE FOR SSD-DA
E	27/08/19	ISSUED FOR REVIEW
F	18/09/19	ISSUE FOR SSDA

CONSULTANT

STRUCTURAL - MOTT MACDONALD
TEL +61 (0) 2 9098 6800
CONSULTANT

LANDSCAPE - ASPECT STUDIO
TEL +61 (0) 2 9699 7182
CONSULTANT

BUILDING SERVICES - AECOM
TEL +61 (0) 2 8934 0000
CONSULTANT

BBC PLANNING CONSULTANTS
TEL +61 (0) 2 9211 4099
CONSULTANT

FACADE ENGINEER - APEX
TEL +61 (0) 2 8916 6264
CONSULTANT

BCA/DDA - GROUP DLA
TEL +61 (0) 2 8355 3160
PROJECT MANAGER

THELEM CONSULTING
TEL +61 (0) 2 9188 9606
CLIENT


INFRASTRUCTURE NSW
CLIENT NUMBER

TEL +61 (0) 2 9216 5700
PROJECT

NEW SYDNEY FISH MARKET
1B BRIDGE RD, GLEBE NSW
BVN PROJECT NUMBER

1611013

DRAWING KEY

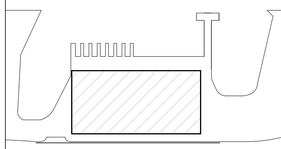

GRAPHIC SCALE

SCALE

@A1


STATUS

DRAWING

COVER SHEET

ISSUE

AR-S1-A00 AAA-01 | F

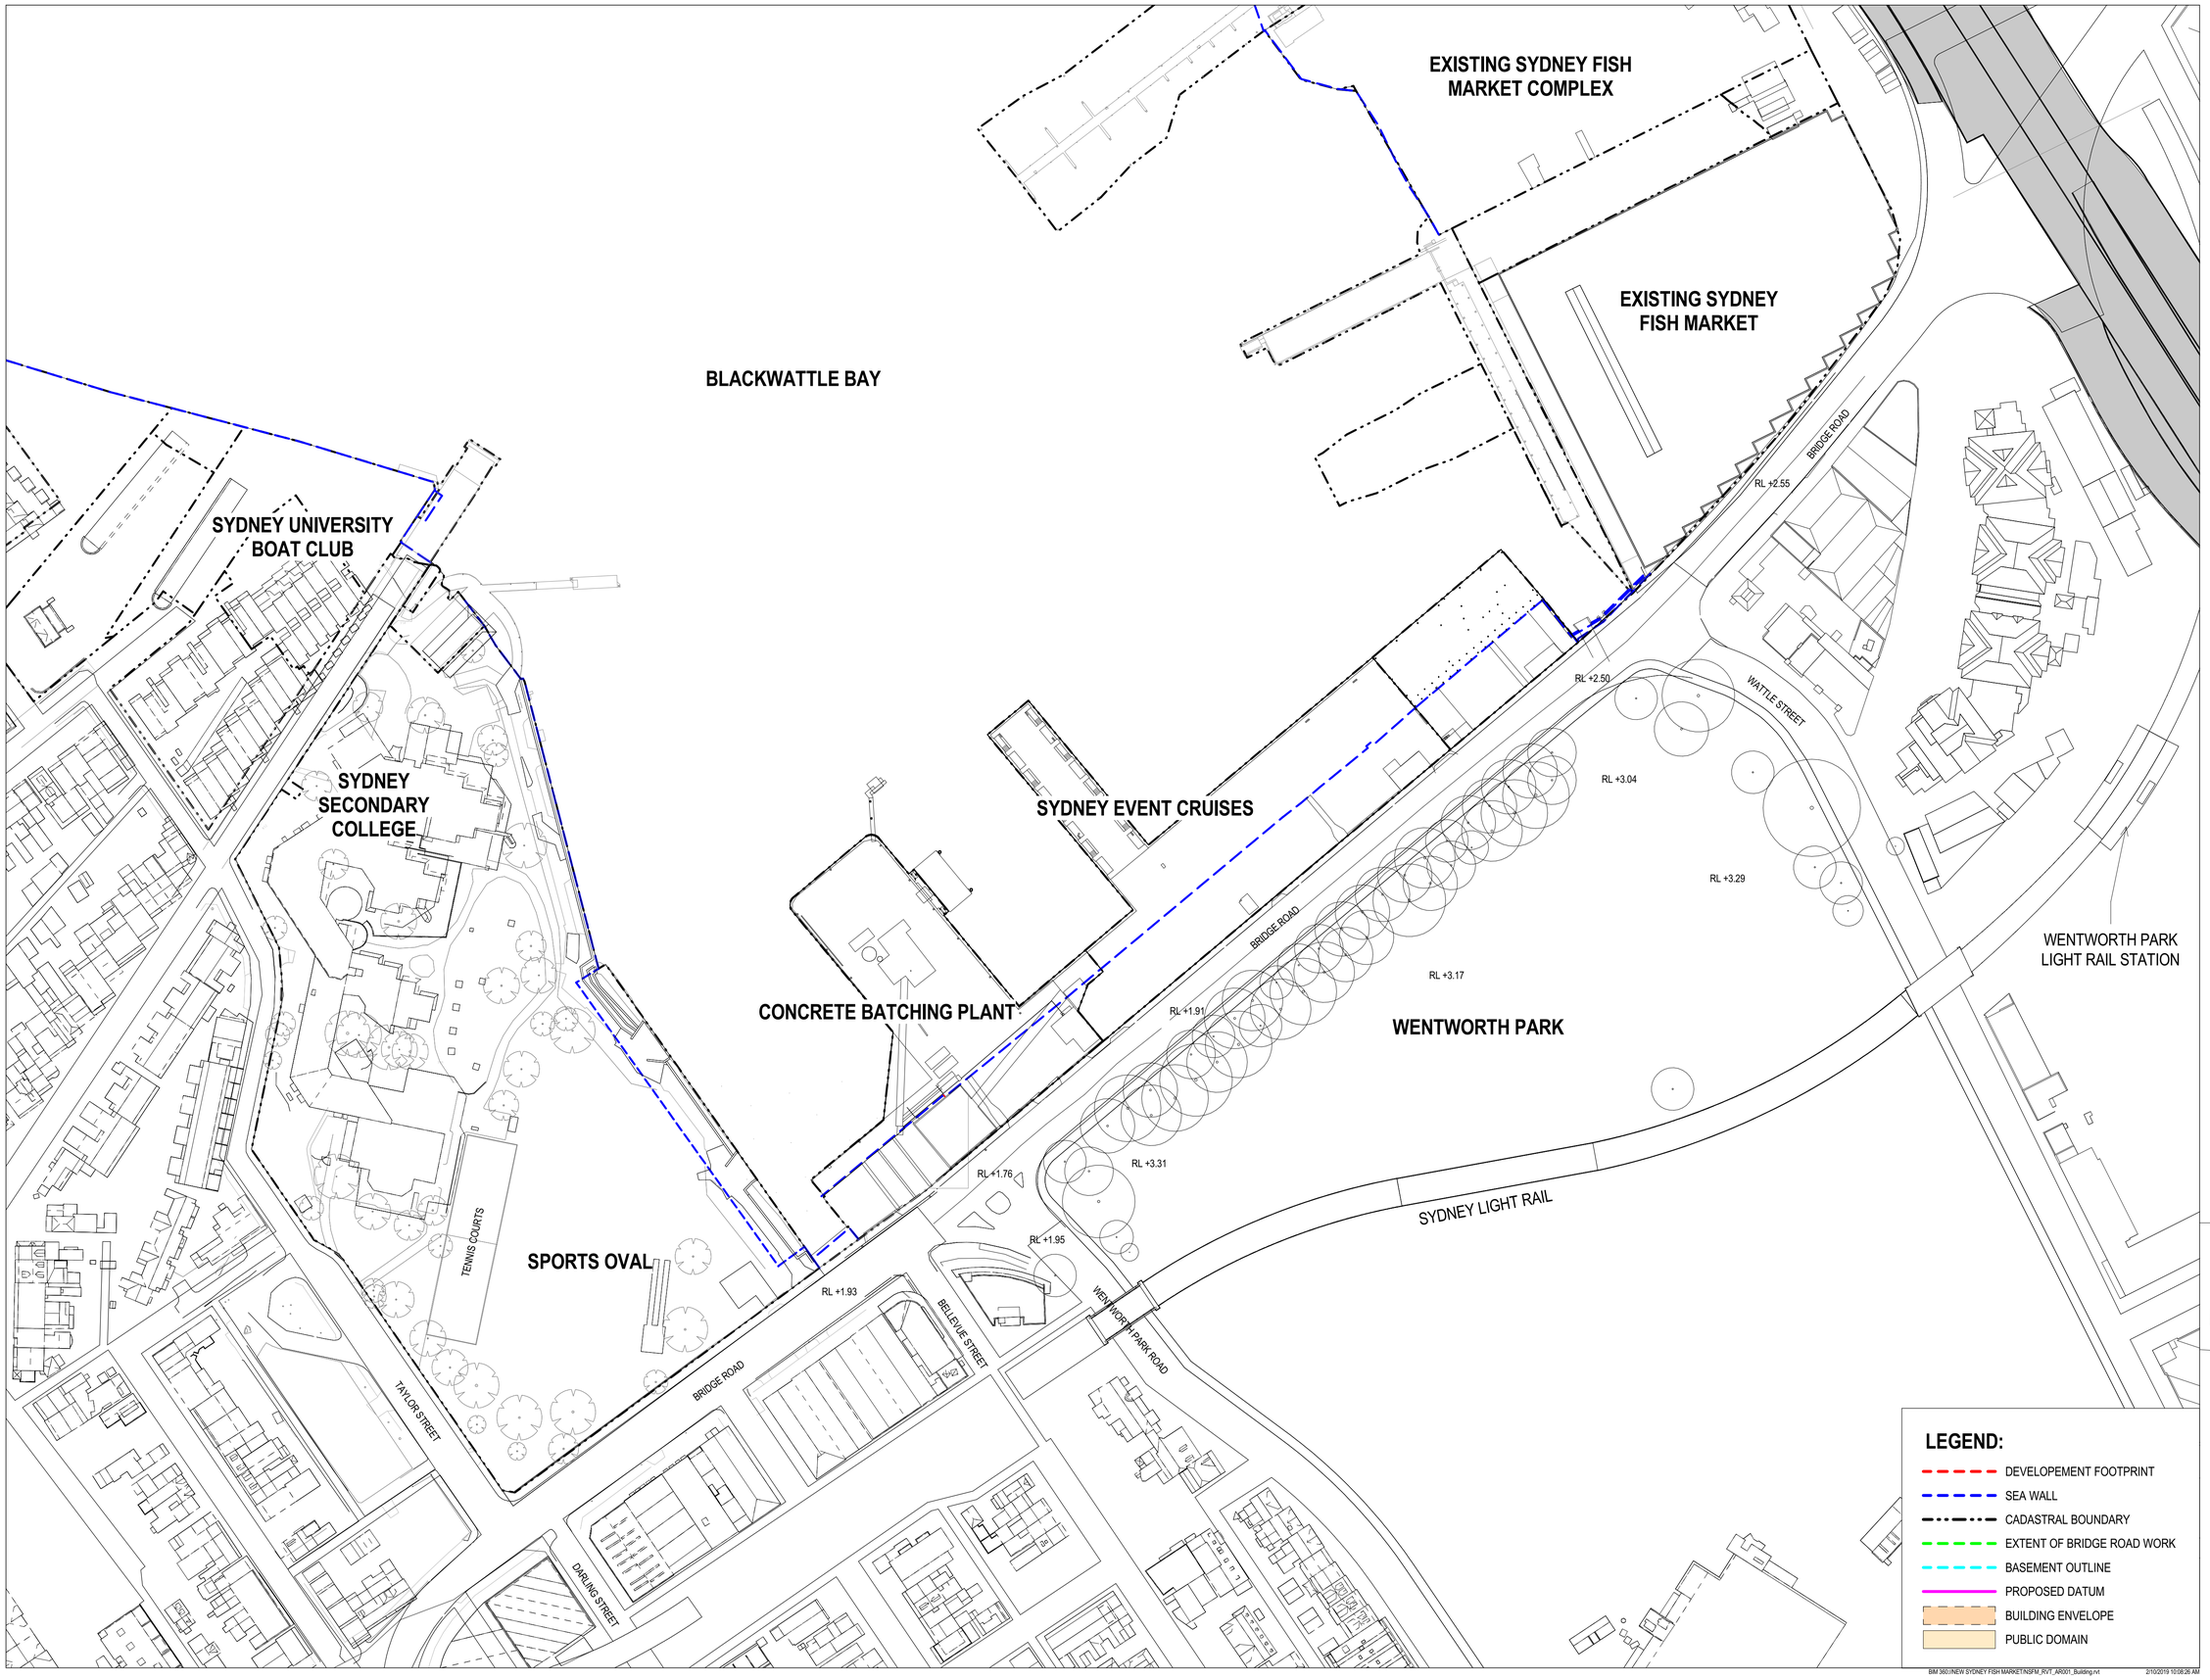

BIM 360:\NEW SYDNEY FISH MARKET\NSFM_RVT_AR001_Building.rvt 2/10/2019 10:08:26 AM

3XN BVN

3XN
TEL +45 7026 2648
WWW.3XN.COM
ADD 19A BOUNDARY STREET SUITE 509,
DARLINGHURST, NSW 2010

BVN
TEL +61 2 8297 7200
WWW.BVN.COM.AU
ADD LEVEL 11, 255 PITT STREET,
SYDNEY, NSW 2000

INTELLECTUAL PROPERTY
COPYRIGHT BVN ARCHITECTURE PTY LIMITED & 3XN A/S.
UNLESS OTHERWISE AGREED IN WRITING,ALL RIGHTS TO THIS DOCUMENT ARE SUBJECT TO PAYMENT IN FULL OF ALL BVN & 3XN A/S CHARGES.THIS DOCUMENT MAY ONLY BE USED FOR THE EXPRESS PURPOSE AND PROJECT FOR WHICH IT HAS BEEN CREATED AND DELIVERED, AS NOTIFIED IN WRITING BY BVN & 3XN A/S. AND THIS DOCUMENT MAY NOT BE, OTHERWISE USED, OR COPIED. ANY UNAUTHORISED USE OF THIS DOCUMENT IS AT THE USER'S SOLE RISK AND WITHOUT LIMITING BVN'S & 3XN A/S' RIGHTS THE USER RELEASES AND INDEMNIFIES BVN & 3XN A/S FROM AND AGAINST ALL LOSS SO ARISING.

NOTE
CONTRACTOR TO CHECK AND VERIFY ALL DIMENSIONS ON SITE PRIOR TO COMMENCEMENT OF WORK OR PREPARATION OF SHOP DRAWINGS. DO NOT SCALE THIS DRAWING

ISSUE	DATE	FOR
A	12/09/18	ISSUE FOR SSD-DA
B	12/11/19	ISSUE FOR SSD-DA
C	22/03/19	ISSUE FOR SSD-DA
D	15/04/19	ISSUE FOR SSD-DA
E	27/08/19	ISSUED FOR REVIEW
F	18/09/19	ISSUE FOR SSDA

CONSULTANT

STRUCTURAL - MOTT MACDONALD
TEL +61 (0) 2 9098 6800
CONSULTANT

LANDSCAPE - ASPECT STUDIO
TEL +61 (0) 2 9699 7182
CONSULTANT

BUILDING SERVICES - AECOM
TEL +61 (0) 2 8934 0000
CONSULTANT

BBC PLANNING CONSULTANTS
TEL +61 (0) 2 9211 4099
CONSULTANT

FACADE ENGINEER - APEX
TEL +61 (0) 2 8916 6264
CONSULTANT

BCA/DDA - GROUP DLA
TEL +61 (0) 2 8355 3160
PROJECT MANAGER


THIELEM CONSULTING
TEL +61 (0) 2 9188 9606
CLIENT

INFRASTRUCTURE NSW
CLIENT NUMBER

TEL +61 (0) 2 9216 5700
PROJECT

NEW SYDNEY FISH MARKET
1B BRIDGE RD, GLEBE NSW
BVN PROJECT NUMBER

1611013
DRAWING KEY

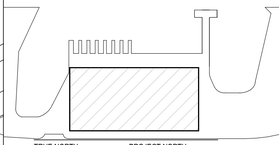

TRUE NORTH PROJECT NORTH

GRAPHIC SCALE
0 20000 50000


SCALE
1 : 1000@A1

STATUS

DRAWING

SITE SURVEY

	ISSUE
AR-S1-A20 AAA-01	F

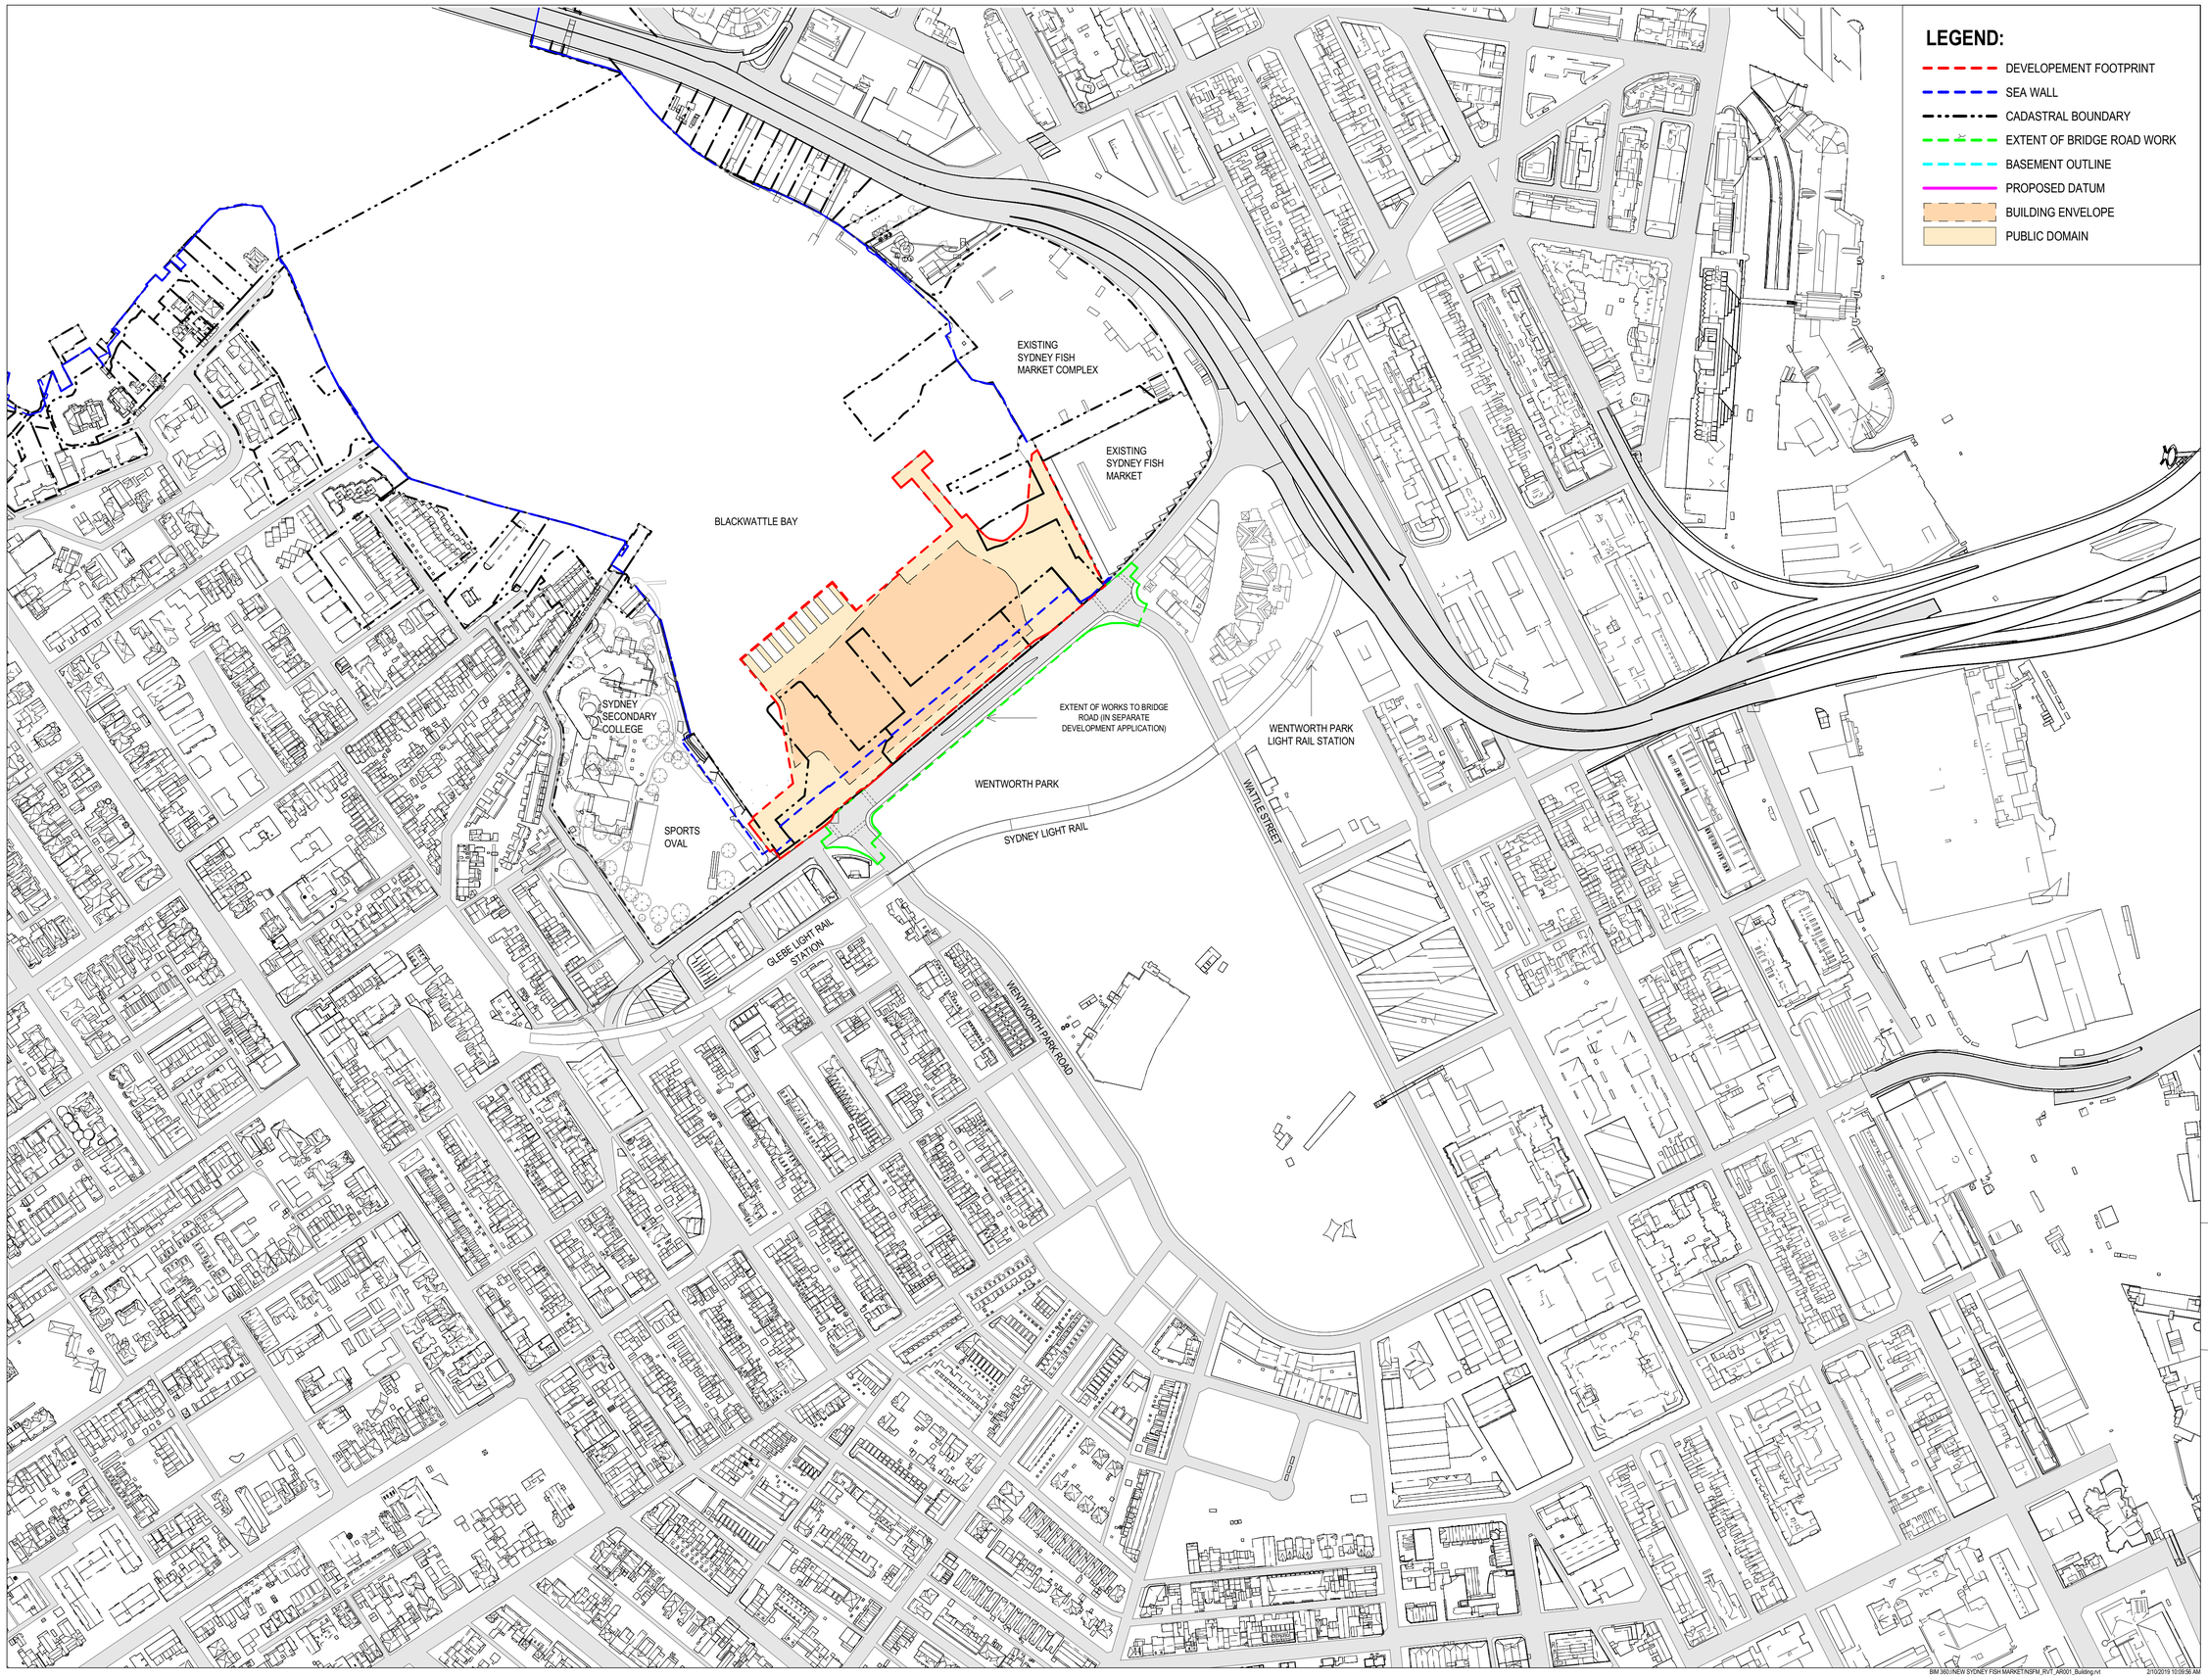

BIM 360:\NEW SYDNEY FISH MARKET\NSFM_RVT_AR001_Building.rvt 2/10/2019 10:09:56 AM

3XN BVN

3XN
TEL +45 7026 2648
WWW.3XN.COM
ADD 19A BOUNDARY STREET SUITE 509,
DARLINGHURST, NSW 2010

BVN
TEL +61 2 8297 7200
WWW.BVN.COM.AU
ADD LEVEL 11, 255 PITT STREET,
SYDNEY, NSW 2000

INTELLECTUAL PROPERTY
COPYRIGHT BVN ARCHITECTURE PTY LIMITED & 3XN A/S.
UNLESS OTHERWISE AGREED IN WRITING,ALL RIGHTS TO THIS DOCUMENT ARE SUBJECT TO PAYMENT IN FULL OF ALL BVN & 3XN A/S CHARGES.THIS DOCUMENT MAY ONLY BE USED FOR THE EXPRESS PURPOSE AND PROJECT FOR WHICH IT HAS BEEN CREATED AND DELIVERED, AS NOTIFIED IN WRITING BY BVN & 3XN A/S. AND THIS DOCUMENT MAY NOT BE OTHERWISE USED, OR COPIED. ANY UNAUTHORISED USE OF THIS DOCUMENT IS AT THE USER'S SOLE RISK AND WITHOUT LIMITING BVN'S & 3XN A/S' RIGHTS THE USER RELEASES AND INDEMNIFIES BVN & 3XN A/S FROM AND AGAINST ALL LOSS SO ARISING.

NOTE
CONTRACTOR TO CHECK AND VERIFY ALL DIMENSIONS ON SITE PRIOR TO COMMENCEMENT OF WORK OR PREPARATION OF SHOP DRAWINGS. DO NOT SCALE THIS DRAWING

ISSUE	DATE	FOR
A	12/09/18	ISSUE FOR SSD-DA
B	12/11/19	ISSUE FOR SSD-DA
C	22/03/19	ISSUE FOR SSD-DA
D	15/04/19	ISSUE FOR SSD-DA
E	27/08/19	ISSUED FOR REVIEW
F	18/09/19	ISSUE FOR SSDA

CONSULTANT

STRUCTURAL - MOTT MACDONALD
TEL +61 (0) 2 9098 6800
CONSULTANT

LANDSCAPE - ASPECT STUDIO
TEL +61 (0) 2 9699 7182
CONSULTANT

BUILDING SERVICES - AECOM
TEL +61 (0) 2 8934 0000
CONSULTANT

BBC PLANNING CONSULTANTS
TEL +61 (0) 2 9211 4099
CONSULTANT

FACADE ENGINEER - APEX
TEL +61 (0) 2 8916 6264
CONSULTANT

BCA/DDA - GROUP DLA
TEL +61 (0) 2 8355 3160
PROJECT MANAGER

THELEM CONSULTING
TEL +61 (0) 2 9188 9606
CLIENT


INFRASTRUCTURE NSW
CLIENT NUMBER

TEL +61 (0) 2 9216 5700
PROJECT

NEW SYDNEY FISH MARKET
1B BRIDGE RD, GLEBE NSW
BVN PROJECT NUMBER

1611013

DRAWING KEY

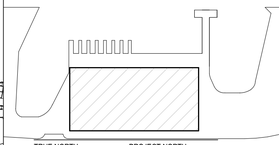

TRUE NORTH PROJECT NORTH


GRAPHIC SCALE
0 50000 125000
SCALE

As indicated@A1
STATUS

DRAWING

LOCALITY / CONTEXT PLAN

	ISSUE
AR-S1-A20 AAA-02	F

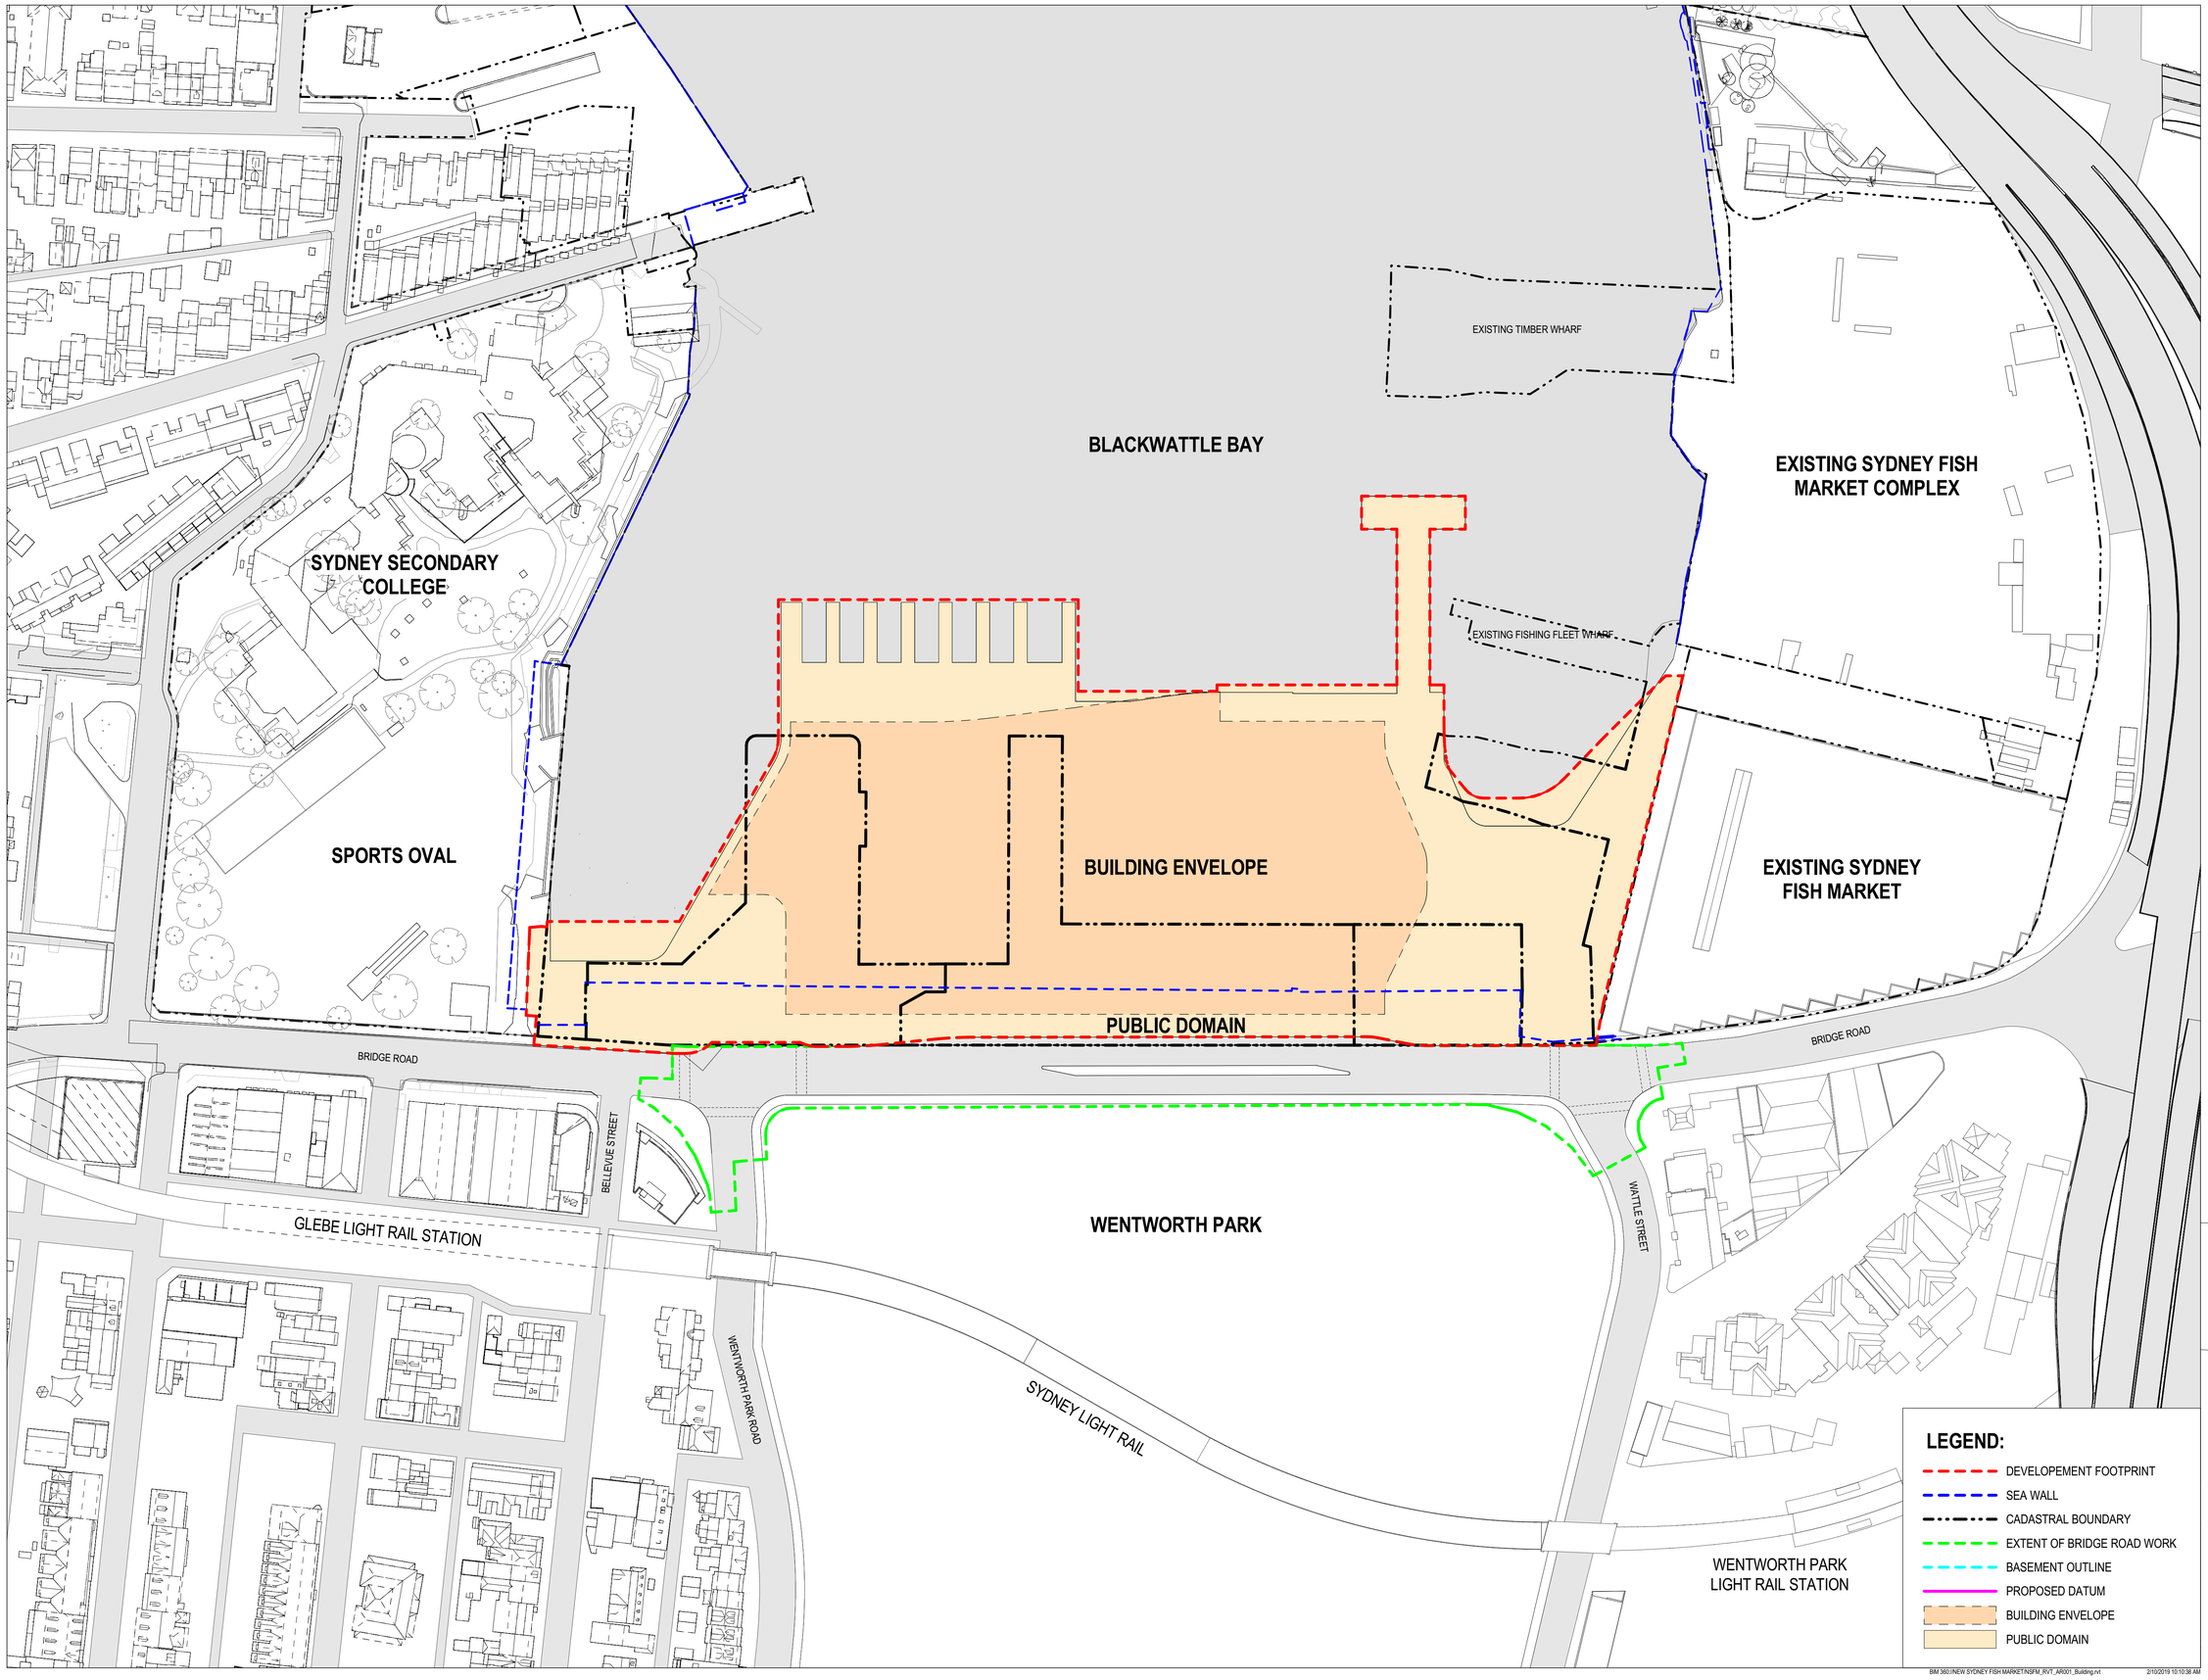

BIM 360:/NEW SYDNEY FISH MARKET/NSFM_RVT_AR001_Building.rvt 2/10/2019 10:10:38 AM

3XN
TEL +45 7026 2648
WWW.3XN.COM
ADD 19A BOUNDARY STREET SUITE 509,
DARLINGHURST, NSW 2010

BVN
TEL +61 2 8297 7200
WWW.BVN.COM.AU
ADD LEVEL 11, 255 PITT STREET,
SYDNEY, NSW 2000

INTELLECTUAL PROPERTY
COPYRIGHT BVN ARCHITECTURE PTY LIMITED & 3XN A/S. UNLESS OTHERWISE AGREED IN WRITING,ALL RIGHTS TO THIS DOCUMENT ARE SUBJECT TO PAYMENT IN FULL OF ALL BVN & 3XN A/S CHARGES.THIS DOCUMENT MAY ONLY BE USED FOR THE EXPRESS PURPOSE AND PROJECT FOR WHICH IT HAS BEEN CREATED AND DELIVERED, AS NOTIFIED IN WRITING BY BVN & 3XN A/S. AND THIS DOCUMENT MAY NOT BE OTHERWISE USED, OR COPIED. ANY UNAUTHORISED USE OF THIS DOCUMENT IS AT THE USER'S SOLE RISK AND WITHOUT LIMITING BVN'S & 3XN A/S' RIGHTS THE USER RELEASES AND INDEMNIFIES BVN & 3XN A/S FROM AND AGAINST ALL LOSS SO ARISING.

NOTE
CONTRACTOR TO CHECK AND VERIFY ALL DIMENSIONS ON SITE PRIOR TO COMMENCEMENT OF WORK OR PREPARATION OF SHOP DRAWINGS. DO NOT SCALE THIS DRAWING

ISSUE	DATE	FOR
A	12/09/18	ISSUE FOR SSD-DA
B	12/11/19	ISSUE FOR SSD-DA
C	22/03/19	ISSUE FOR SSD-DA
D	15/04/19	ISSUE FOR SSD-DA
E	27/08/19	ISSUED FOR REVIEW
F	18/09/19	ISSUE FOR SSDA

CONSULTANT

STRUCTURAL - MOTT MACDONALD
TEL +61 (0) 2 9098 6800
CONSULTANT

LANDSCAPE - ASPECT STUDIO
TEL +61 (0) 2 9699 7182
CONSULTANT

BUILDING SERVICES - AECOM
TEL +61 (0) 2 8934 0000
CONSULTANT

BBC PLANNING CONSULTANTS
TEL +61 (0) 2 9211 4099
CONSULTANT

FACADE ENGINEER - APEX
TEL +61 (0) 2 8916 6264
CONSULTANT

BCA/DDA - GROUP DLA
TEL +61 (0) 2 8355 3160
PROJECT MANAGER

THELEM CONSULTING
TEL +61 (0) 2 9188 9606
CLIENT

INFRASTRUCTURE NSW
CLIENT NUMBER

TEL +61 (0) 2 9216 5700
PROJECT

NEW SYDNEY FISH MARKET
1B BRIDGE RD, GLEBE NSW
BVN PROJECT NUMBER

1611013

DRAWING KEY

TRUE NORTH PROJECT NORTH


GRAPHIC SCALE
0 20000 50000
SCALE

1 : 1000@A1
STATUS

DRAWING

SITE PLAN

	ISSUE
AR-S1-A20 AAA-03	F

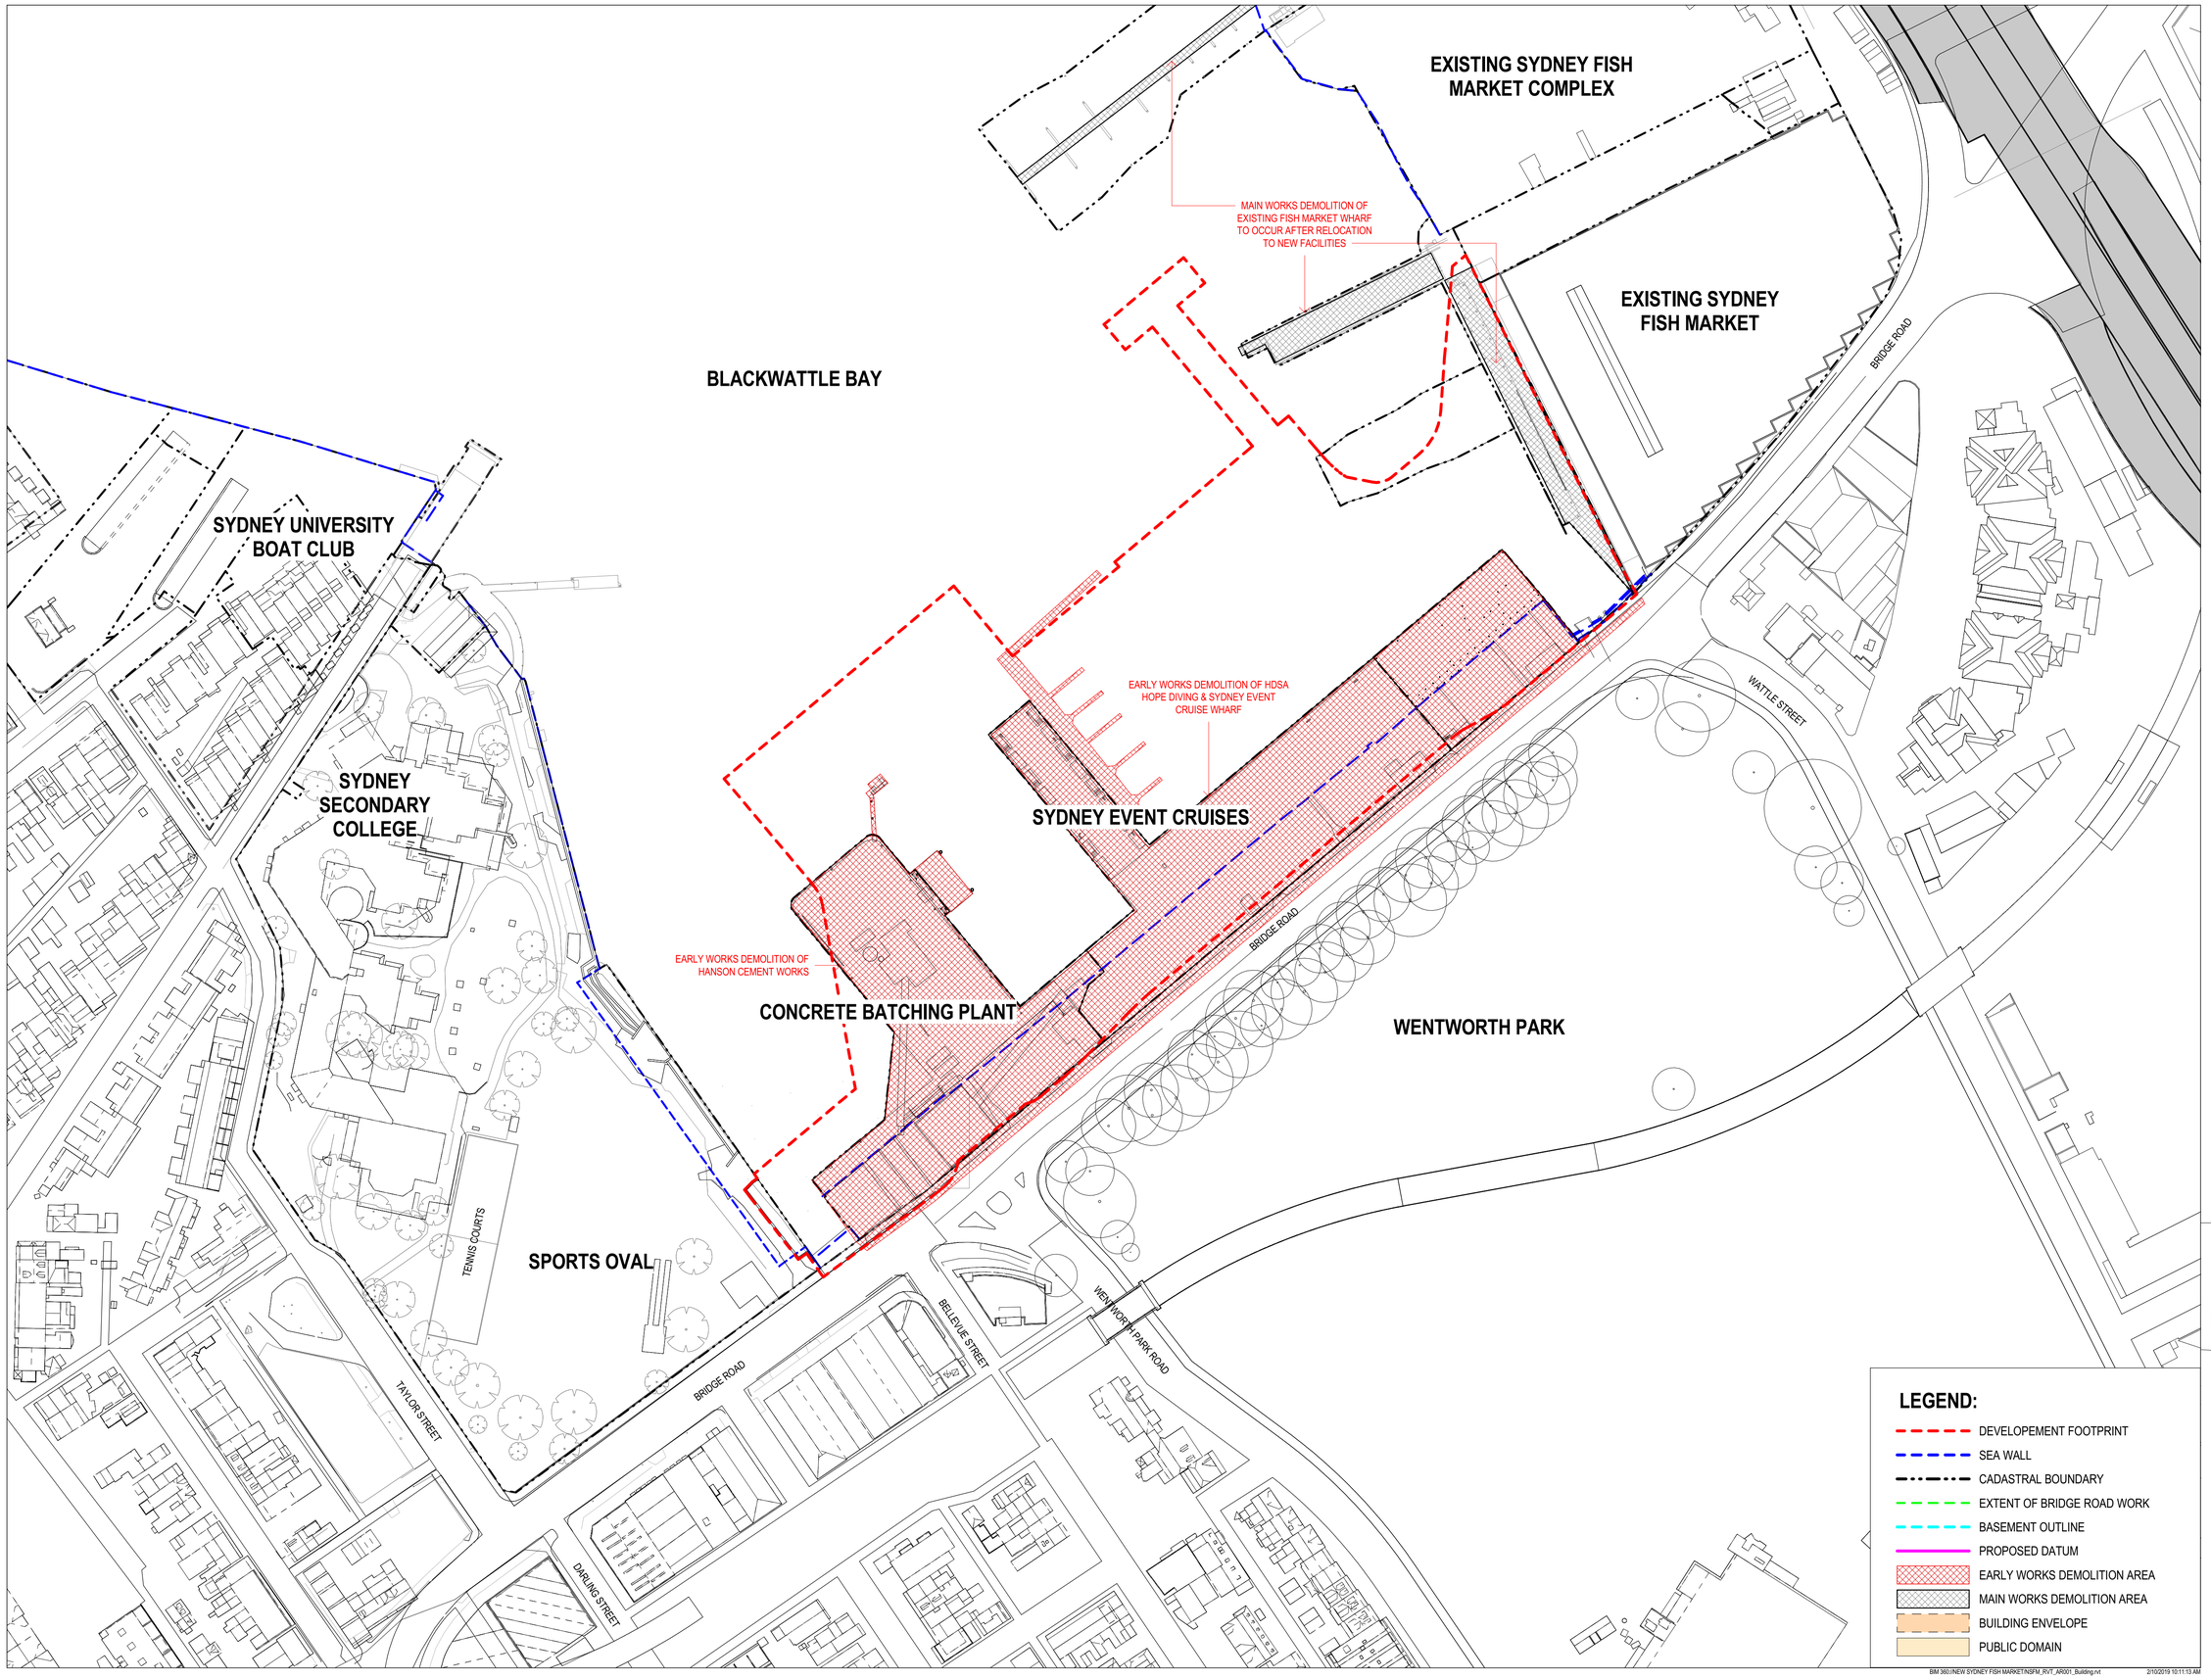

BIM 360://NEW SYDNEY FISH MARKET/NSFM_RVT_AR001_Building.rvt 2/10/2019 10:11:13 AM

3XN
TEL +45 7026 2648
WWW.3XN.COM
ADD 19A BOUNDARY STREET SUITE 509,
DARLINGHURST, NSW 2010

BVN
TEL +61 2 8297 7200
WWW.BVN.COM.AU
ADD LEVEL 11, 255 PITT STREET,
SYDNEY, NSW 2000

INTELLECTUAL PROPERTY
COPYRIGHT BVN ARCHITECTURE PTY LIMITED & 3XN A/S. UNLESS OTHERWISE AGREED IN WRITING,ALL RIGHTS TO THIS DOCUMENT ARE SUBJECT TO PAYMENT IN FULL OF ALL BVN & 3XN A/S CHARGES.THIS DOCUMENT MAY ONLY BE USED FOR THE EXPRESS PURPOSE AND PROJECT FOR WHICH IT HAS BEEN CREATED AND DELIVERED, AS NOTIFIED IN WRITING BY BVN & 3XN A/S. AND THIS DOCUMENT MAY NOT BE OTHERWISE USED, OR COPIED. ANY UNAUTHORISED USE OF THIS DOCUMENT IS AT THE USER'S SOLE RISK AND WITHOUT LIMITING BVN'S & 3XN A/S' RIGHTS THE USER RELEASES AND INDEMNIFIES BVN & 3XN A/S FROM AND AGAINST ALL LOSS SO ARISING.

NOTE
CONTRACTOR TO CHECK AND VERIFY ALL DIMENSIONS ON SITE PRIOR TO COMMENCEMENT OF WORK OR PREPARATION OF SHOP DRAWINGS. DO NOT SCALE THIS DRAWING

ISSUE	DATE	FOR
A	12/09/18	ISSUE FOR SSD-DA
B	12/11/19	ISSUE FOR SSD-DA
C	22/03/19	ISSUE FOR SSD-DA
D	15/04/19	ISSUE FOR SSD-DA
E	27/08/19	ISSUED FOR REVIEW
F	18/09/19	ISSUE FOR SSDA

CONSULTANT

STRUCTURAL - MOTT MACDONALD
TEL +61 (0) 2 9098 6800
CONSULTANT

LANDSCAPE - ASPECT STUDIO
TEL +61 (0) 2 9699 7182
CONSULTANT

BUILDING SERVICES - AECOM
TEL +61 (0) 2 8934 0000
CONSULTANT

BBC PLANNING CONSULTANTS
TEL +61 (0) 2 9211 4099
CONSULTANT

FACADE ENGINEER - APEX
TEL +61 (0) 2 8916 6264
CONSULTANT

BCA/DDA - GROUP DLA
TEL +61 (0) 2 8355 3160
PROJECT MANAGER


THELEM CONSULTING
TEL +61 (0) 2 9188 9606
CLIENT

INFRASTRUCTURE NSW
CLIENT NUMBER

TEL +61 (0) 2 9216 5700
PROJECT

NEW SYDNEY FISH MARKET
1B BRIDGE RD, GLEBE NSW
BVN PROJECT NUMBER

1611013
DRAWING KEY

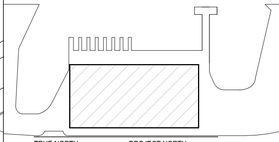

TRUE NORTH PROJECT NORTH


GRAPHIC SCALE
0 20000 50000
SCALE

1 : 1000@A1
STATUS

DRAWING

DEMOLITION PLAN

	ISSUE
AR-S1-A21 L00-01	F

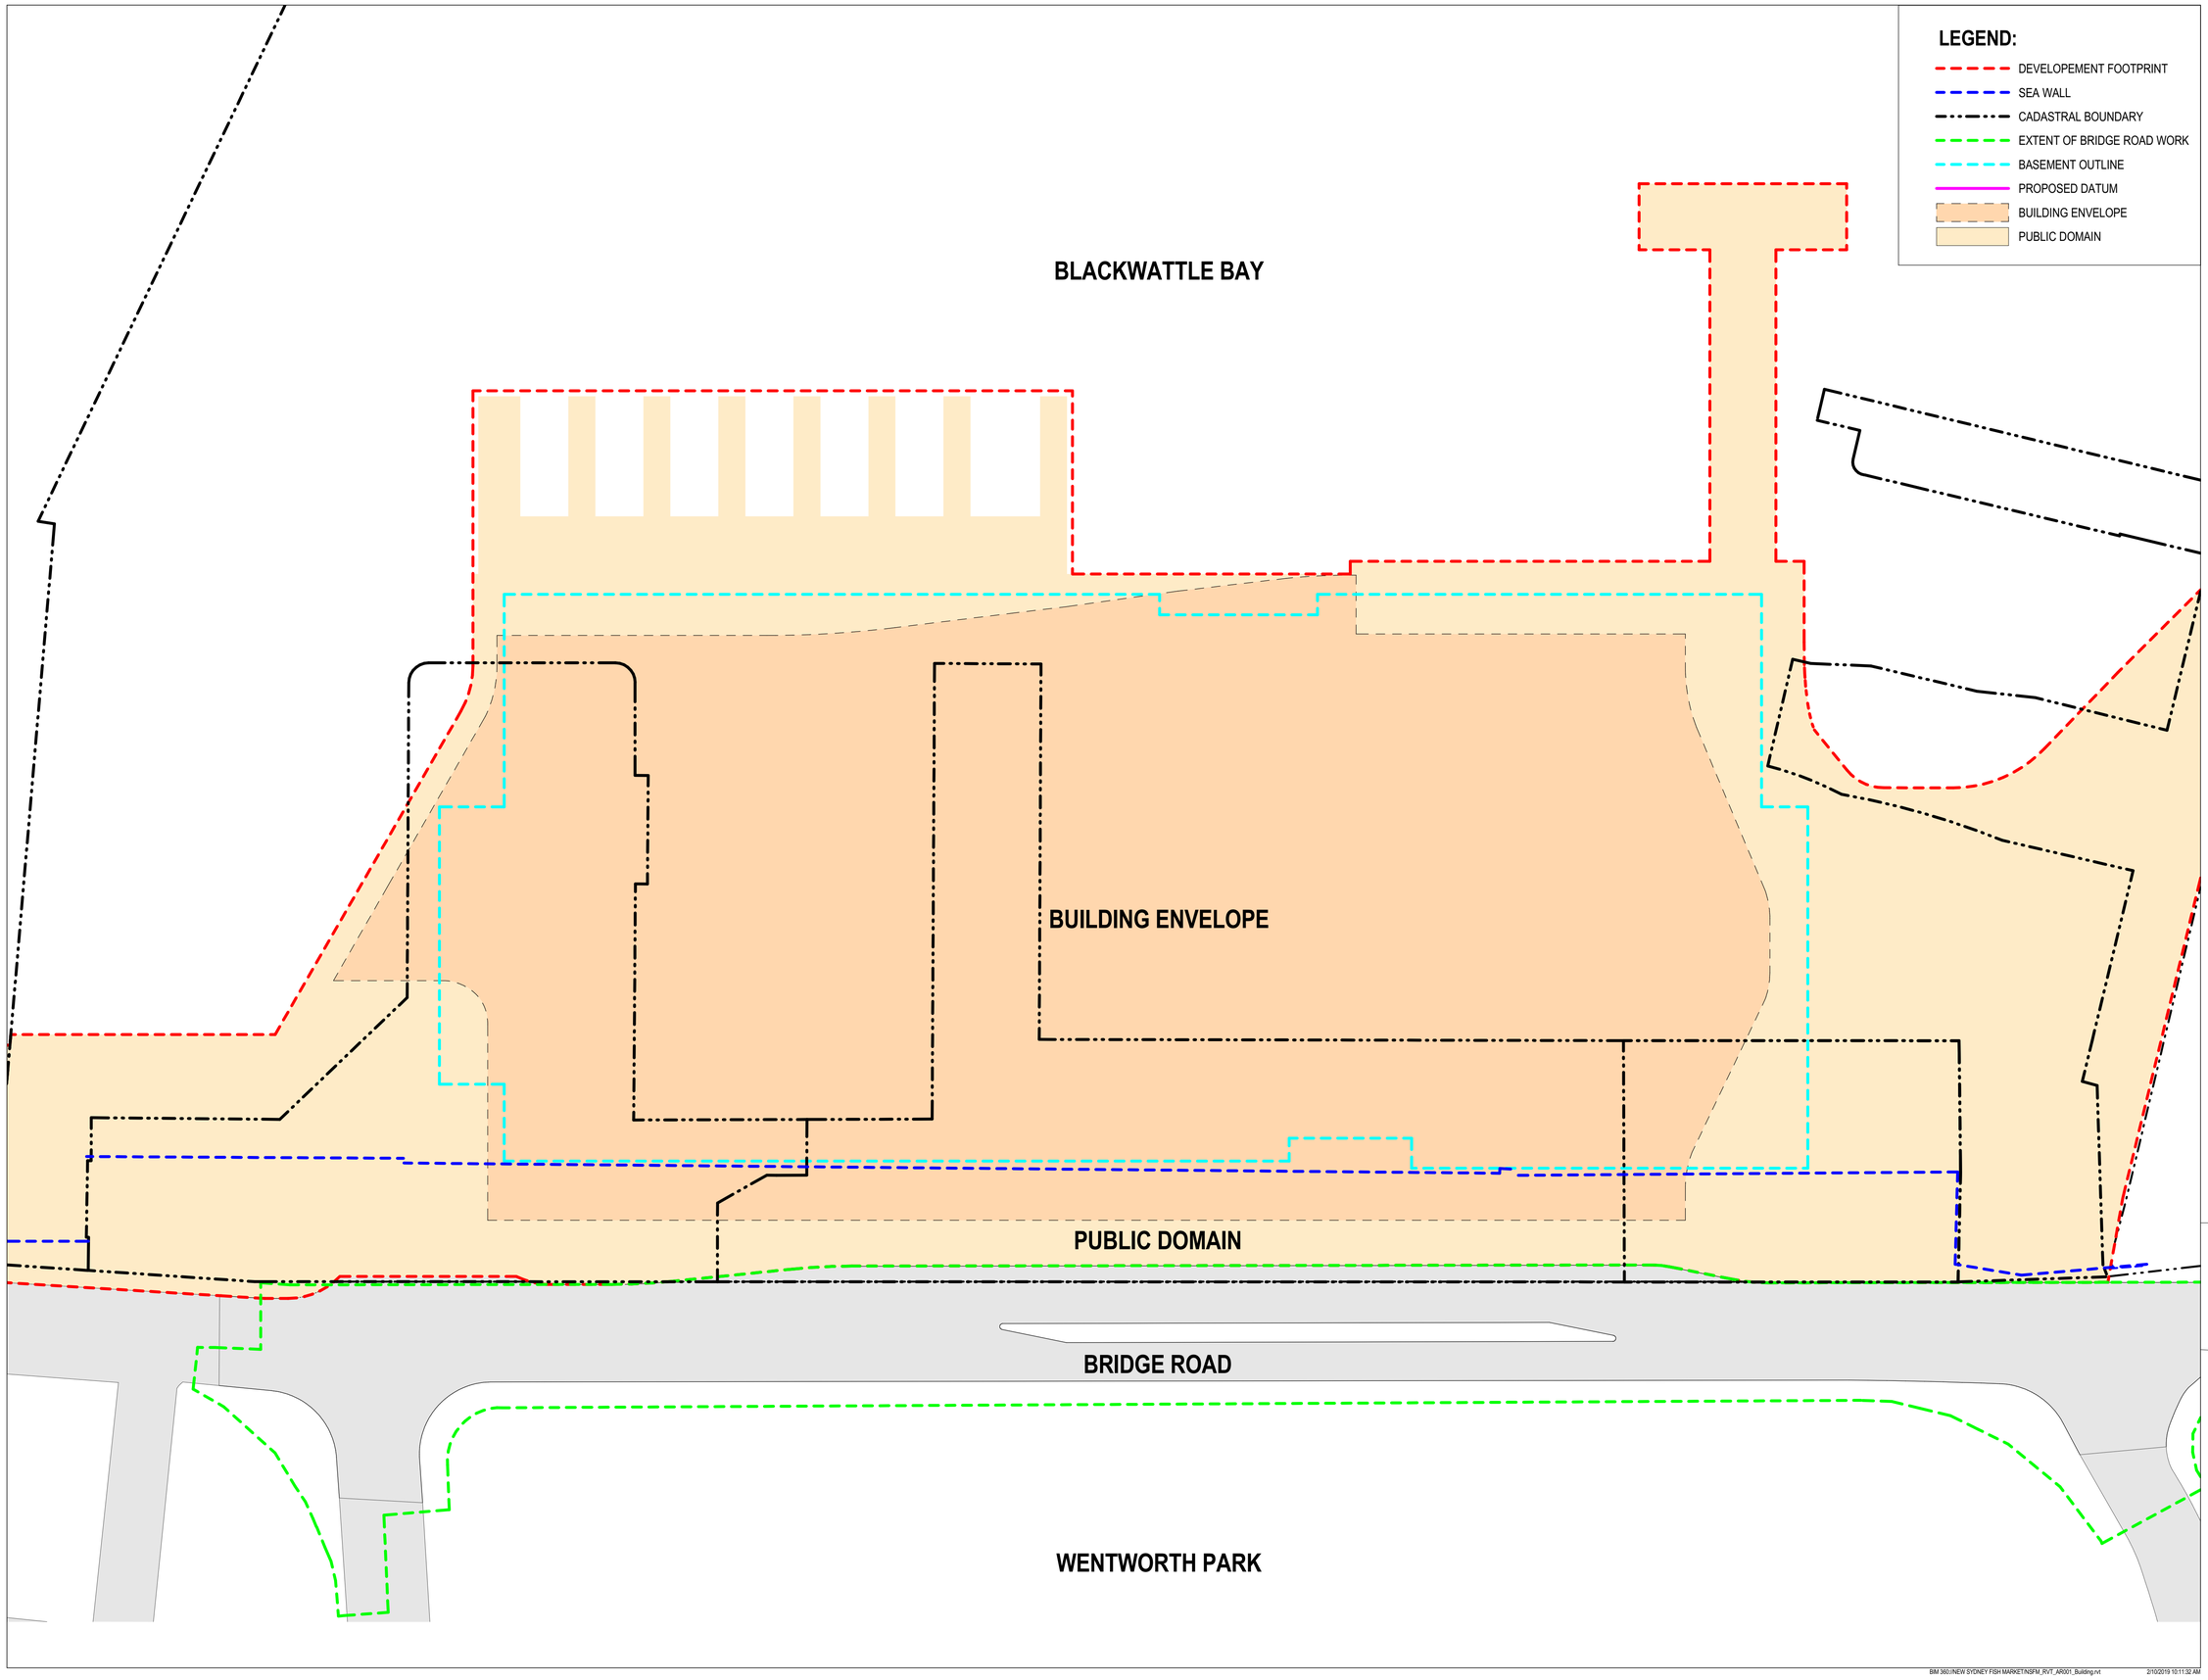

BIM 360://NEW SYDNEY FISH MARKET/NSFM_RVT_AR001_Building.rvt 2/10/2019 10:11:32 AM

3XN
TEL +45 7026 2648
WWW.3XN.COM
ADD 19A BOUNDARY STREET SUITE 509,
DARLINGHURST, NSW 2010

BVN
TEL +61 2 8297 7200
WWW.BVN.COM.AU
ADD LEVEL 11, 255 PITT STREET,
SYDNEY, NSW 2000

INTELLECTUAL PROPERTY
COPYRIGHT BVN ARCHITECTURE PTY LIMITED & 3XN A/S.
UNLESS OTHERWISE AGREED IN WRITING,ALL RIGHTS TO THIS DOCUMENT ARE SUBJECT TO PAYMENT IN FULL OF ALL BVN & 3XN A/S CHARGES.THIS DOCUMENT MAY ONLY BE USED FOR THE EXPRESS PURPOSE AND PROJECT FOR WHICH IT HAS BEEN CREATED AND DELIVERED, AS NOTIFIED IN WRITING BY BVN & 3XN A/S. AND THIS DOCUMENT MAY NOT BE OTHERWISE USED, OR COPIED. ANY UNAUTHORISED USE OF THIS DOCUMENT IS AT THE USER'S SOLE RISK AND WITHOUT LIMITING BVN'S & 3XN A/S' RIGHTS THE USER RELEASES AND INDEMNIFIES BVN & 3XN A/S FROM AND AGAINST ALL LOSS SO ARISING.

NOTE
CONTRACTOR TO CHECK AND VERIFY ALL DIMENSIONS ON SITE PRIOR TO COMMENCEMENT OF WORK OR PREPARATION OF SHOP DRAWINGS. DO NOT SCALE THIS DRAWING

ISSUE	DATE	FOR
A	12/09/18	ISSUE FOR SSD-DA
B	12/11/19	ISSUE FOR SSD-DA
C	22/03/19	ISSUE FOR SSD-DA
D	15/04/19	ISSUE FOR SSD-DA
E	27/08/19	ISSUED FOR REVIEW
F	18/09/19	ISSUE FOR SSDA

CONSULTANT

STRUCTURAL - MOTT MACDONALD
TEL +61 (0) 2 9098 6800
CONSULTANT

LANDSCAPE - ASPECT STUDIO
TEL +61 (0) 2 9699 7182
CONSULTANT

BUILDING SERVICES - AECOM
TEL +61 (0) 2 8934 0000
CONSULTANT

BBC PLANNING CONSULTANTS
TEL +61 (0) 2 9211 4099
CONSULTANT

FACADE ENGINEER - APEX
TEL +61 (0) 2 8916 6264
CONSULTANT

BCA/DDA - GROUP DLA
TEL +61 (0) 2 8355 3160
PROJECT MANAGER

THELEM CONSULTING
TEL +61 (0) 2 9188 9606
CLIENT


INFRASTRUCTURE NSW
CLIENT NUMBER

TEL +61 (0) 2 9216 5700
PROJECT

NEW SYDNEY FISH MARKET
1B BRIDGE RD, GLEBE NSW
BVN PROJECT NUMBER

1611013

DRAWING KEY

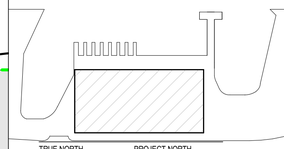

TRUE NORTH PROJECT NORTH

GRAPHIC SCALE
0 10000 25000
SCALE


As indicated@A1
STATUS

DRAWING

FLOOR PLAN GROUND

ISSUE

AR-S1-B10 L00-01 F

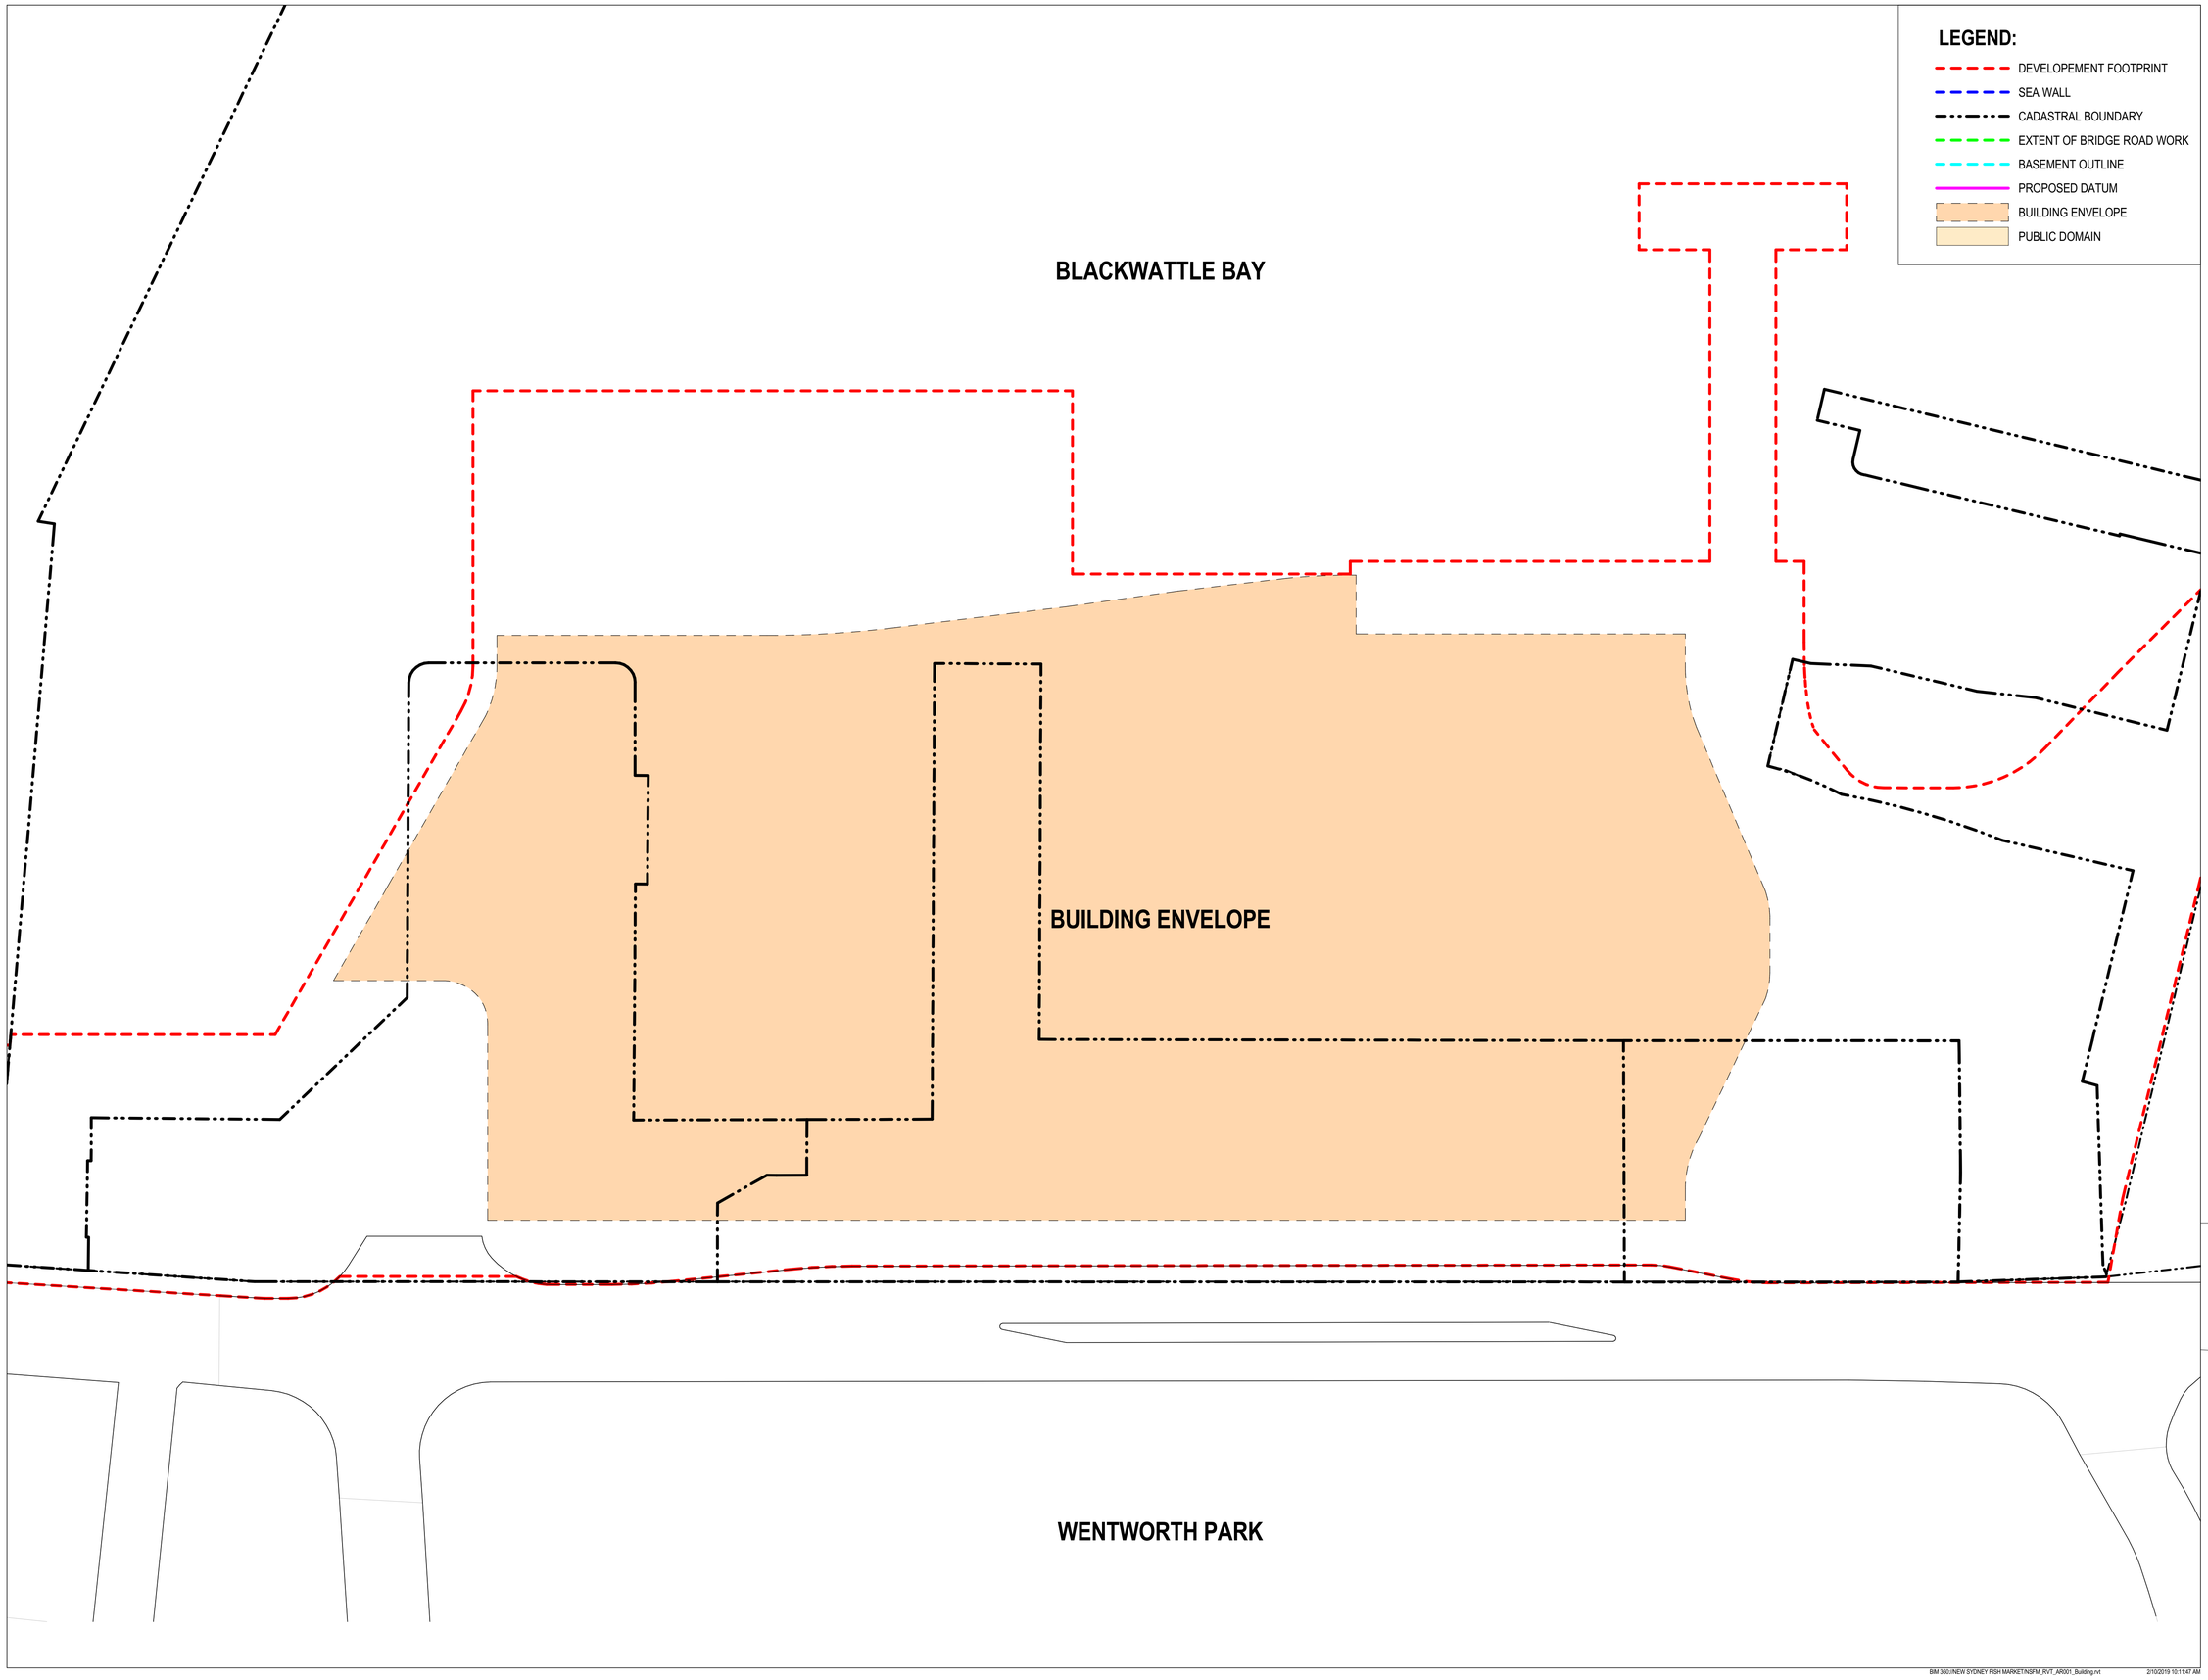

LEGEND:

- DEVELOPEMENT FOOTPRINT
- SEA WALL
- CADASTRAL BOUNDARY
- EXTENT OF BRIDGE ROAD WORK
- BASEMENT OUTLINE
- PROPOSED DATUM
- BUILDING ENVELOPE
- PUBLIC DOMAIN

3XN
TEL +45 7026 2648
WWW.3XN.COM
ADD 19A BOUNDARY STREET SUITE 509,
DARLINGHURST, NSW 2010

BVN
TEL +61 2 8297 7200
WWW.BVN.COM.AU
ADD LEVEL 11, 255 PITT STREET,
SYDNEY, NSW 2000

INTELLECTUAL PROPERTY
COPYRIGHT BVN ARCHITECTURE PTY LIMITED & 3XN A/S.
UNLESS OTHERWISE AGREED IN WRITING,ALL RIGHTS TO THIS DOCUMENT ARE SUBJECT TO PAYMENT IN FULL OF ALL BVN & 3XN A/S CHARGES.THIS DOCUMENT MAY ONLY BE USED FOR THE EXPRESS PURPOSE AND PROJECT FOR WHICH IT HAS BEEN CREATED AND DELIVERED, AS NOTIFIED IN WRITING BY BVN & 3XN A/S. AND THIS DOCUMENT MAY NOT BE, OTHERWISE USED, OR COPIED. ANY UNAUTHORISED USE OF THIS DOCUMENT IS AT THE USER'S SOLE RISK AND WITHOUT LIMITING BVN'S & 3XN A/S' RIGHTS THE USER RELEASES AND INDEMNIFIES BVN & 3XN A/S FROM AND AGAINST ALL LOSS SO ARISING.

NOTE
CONTRACTOR TO CHECK AND VERIFY ALL DIMENSIONS ON SITE PRIOR TO COMMENCEMENT OF WORK OR PREPARATION OF SHOP DRAWINGS. DO NOT SCALE THIS DRAWING

ISSUE	DATE	FOR
A	12/09/18	ISSUE FOR SSD-DA
B	12/11/19	ISSUE FOR SSD-DA
C	22/03/19	ISSUE FOR SSD-DA
D	15/04/19	ISSUE FOR SSD-DA
E	27/08/19	ISSUED FOR REVIEW
F	18/09/19	ISSUE FOR SSDA

CONSULTANT

STRUCTURAL - MOTT MACDONALD
TEL +61 (0) 2 9098 6800
CONSULTANT

LANDSCAPE - ASPECT STUDIO
TEL +61 (0) 2 9699 7182
CONSULTANT

BUILDING SERVICES - AECOM
TEL +61 (0) 2 8934 0000
CONSULTANT

BBC PLANNING CONSULTANTS
TEL +61 (0) 2 9211 4099
CONSULTANT

FACADE ENGINEER - APEX
TEL +61 (0) 2 8916 6264
CONSULTANT

BCA/DDA - GROUP DLA
TEL +61 (0) 2 8355 3160
PROJECT MANAGER

THELEM CONSULTING
TEL +61 (0) 2 9188 9606
CLIENT


INFRASTRUCTURE NSW
CLIENT NUMBER

TEL +61 (0) 2 9216 5700
PROJECT

NEW SYDNEY FISH MARKET
1B BRIDGE RD, GLEBE NSW
BVN PROJECT NUMBER

1611013

DRAWING KEY

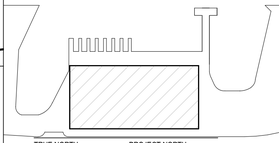

TRUE NORTH PROJECT NORTH

GRAPHIC SCALE
0 10000 25000
SCALE


As indicated@A1
STATUS

DRAWING

FLOOR PLAN UPPER GROUND

	ISSUE
AR-S1-B10 L01-01	F

BIM 360:/NEW SYDNEY FISH MARKET/NSFM_RVT_AR001_Building.rvt 2/10/2019 10:11:47 AM

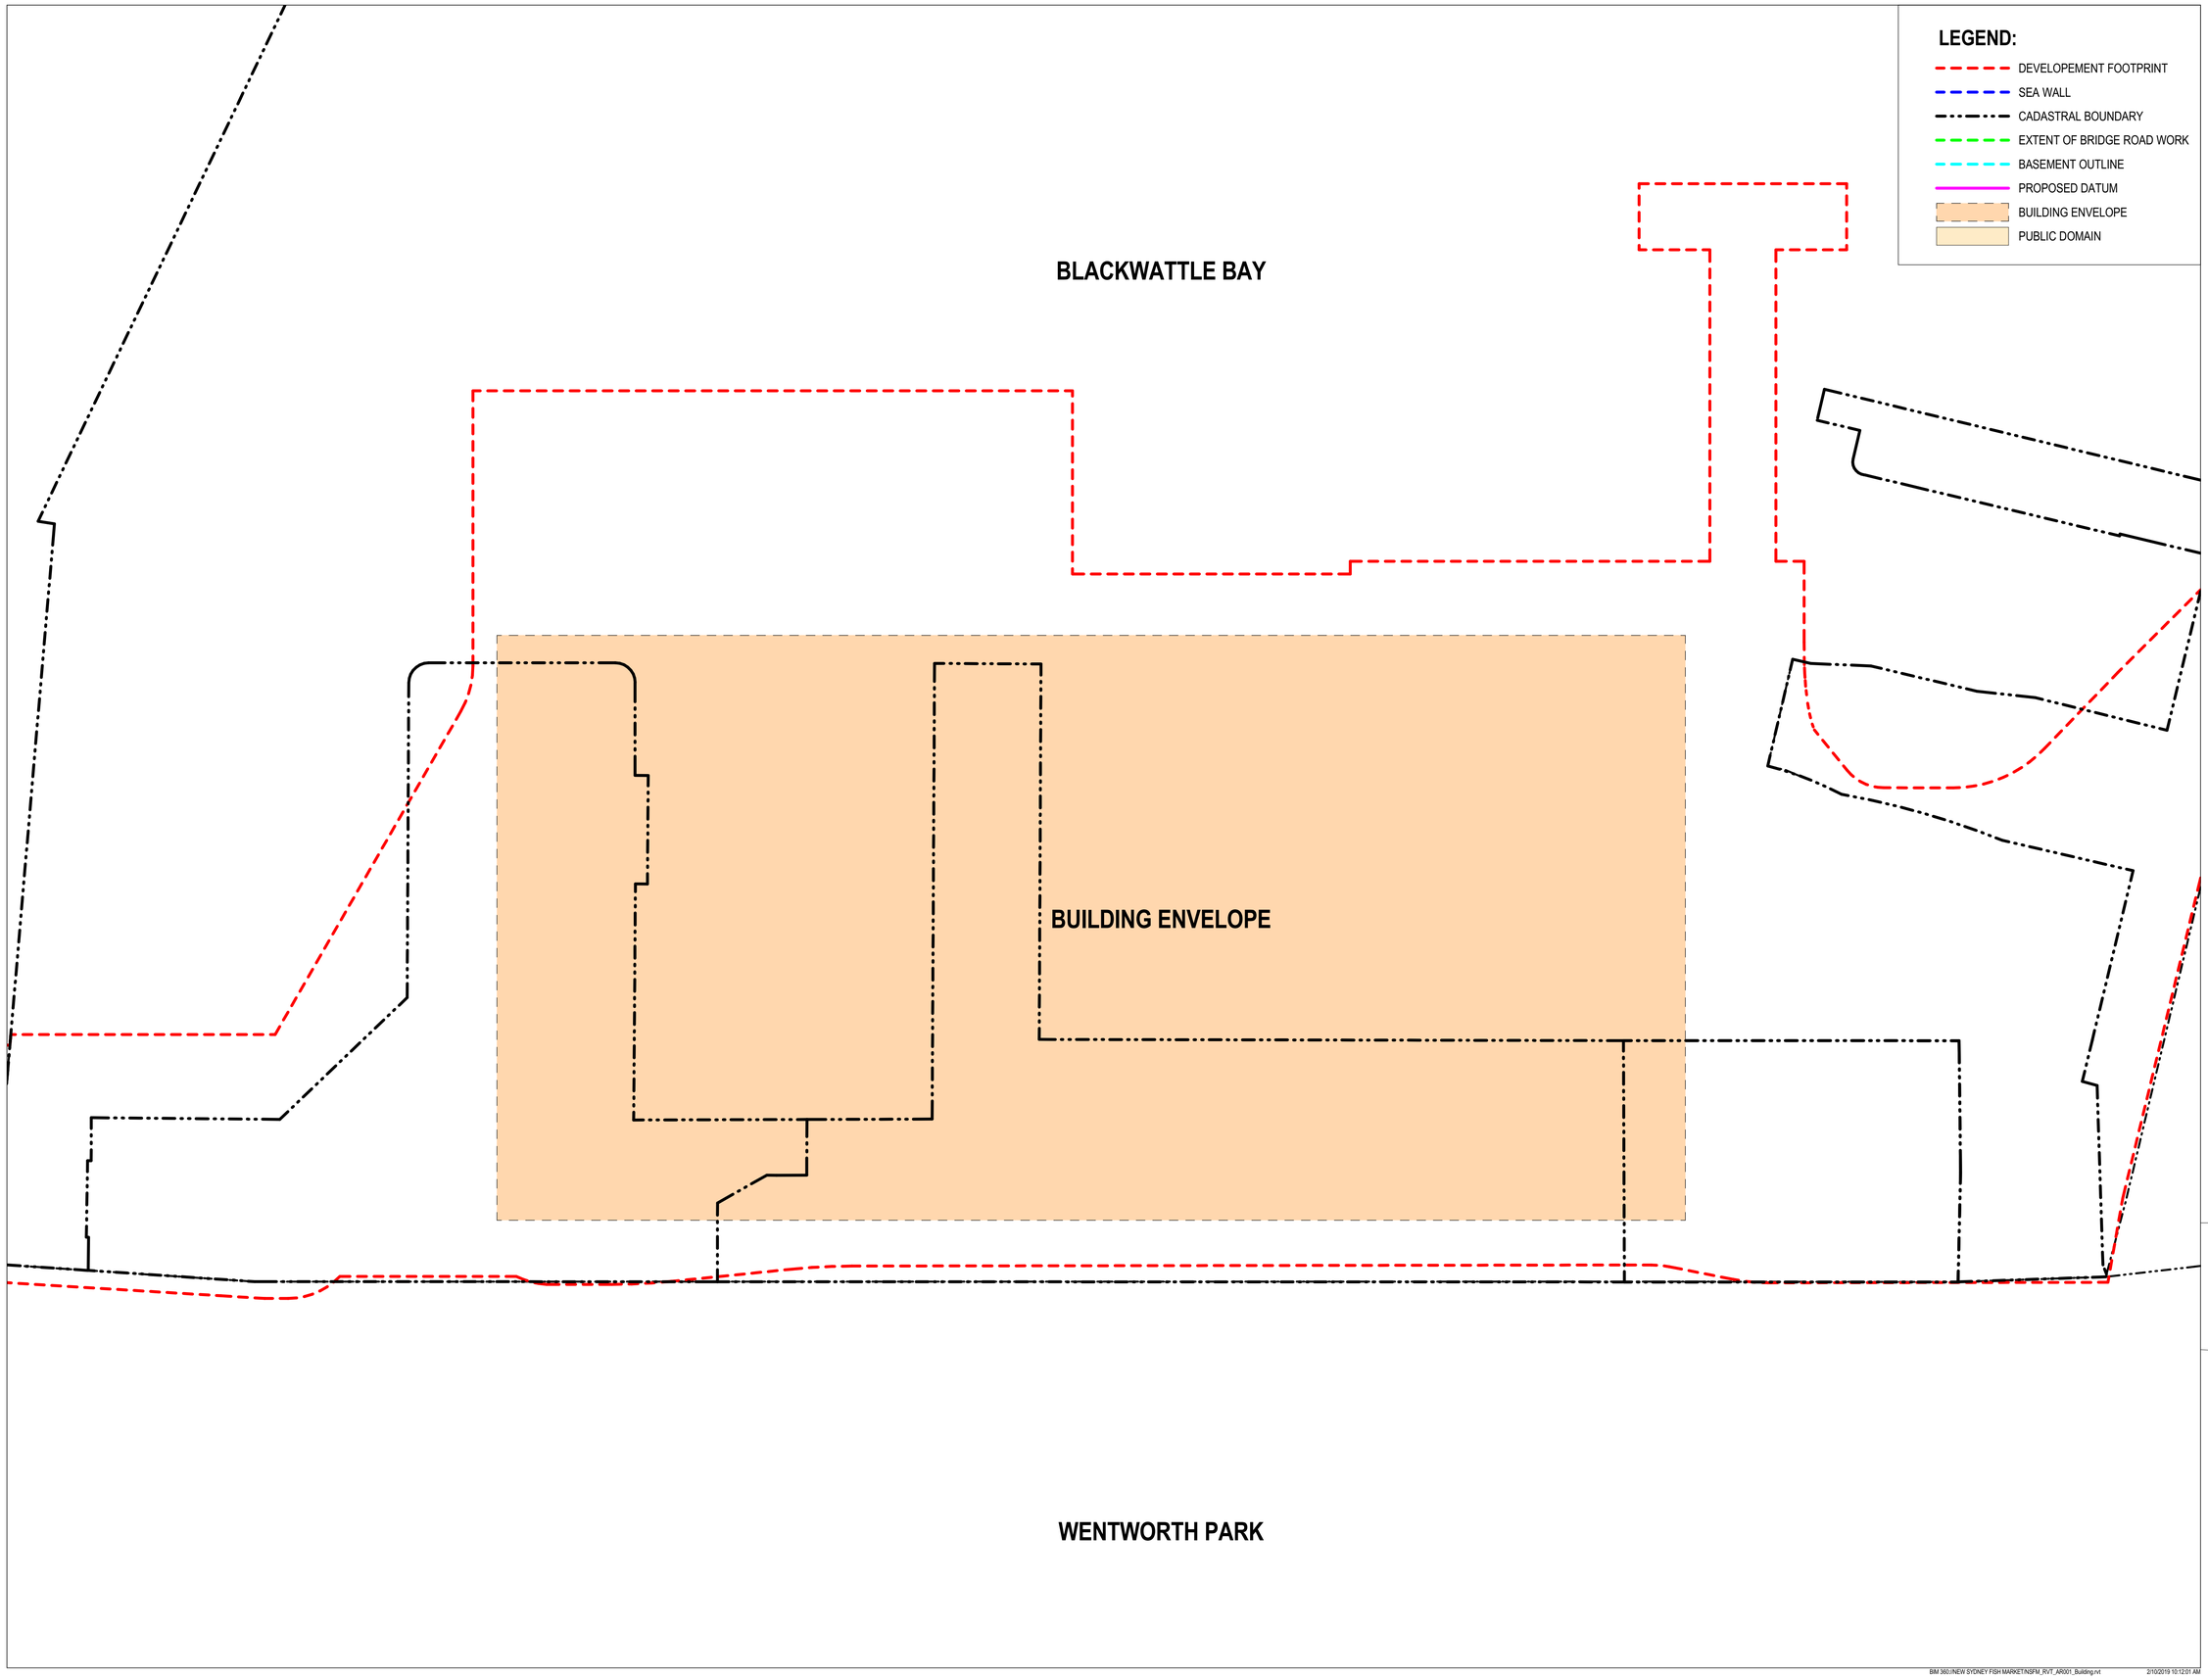

3XN
TEL +45 7026 2648
WWW.3XN.COM
ADD 19A BOUNDARY STREET SUITE 509,
DARLINGHURST, NSW 2010

BVN
TEL +61 2 8297 7200
WWW.BVN.COM.AU
ADD LEVEL 11, 255 PITT STREET,
SYDNEY, NSW 2000

INTELLECTUAL PROPERTY
COPYRIGHT BVN ARCHITECTURE PTY LIMITED & 3XN A/S.
UNLESS OTHERWISE AGREED IN WRITING,ALL RIGHTS TO THIS DOCUMENT ARE SUBJECT TO PAYMENT IN FULL OF ALL BVN & 3XN A/S CHARGES.THIS DOCUMENT MAY ONLY BE USED FOR THE EXPRESS PURPOSE AND PROJECT FOR WHICH IT HAS BEEN CREATED AND DELIVERED, AS NOTIFIED IN WRITING BY BVN & 3XN A/S. AND THIS DOCUMENT MAY NOT BE OTHERWISE USED, OR COPIED. ANY UNAUTHORISED USE OF THIS DOCUMENT IS AT THE USER'S SOLE RISK AND WITHOUT LIMITING BVN'S & 3XN A/S' RIGHTS THE USER RELEASES AND INDEMNIFIES BVN & 3XN A/S FROM AND AGAINST ALL LOSS SO ARISING.

NOTE
CONTRACTOR TO CHECK AND VERIFY ALL DIMENSIONS ON SITE PRIOR TO COMMENCEMENT OF WORK OR PREPARATION OF SHOP DRAWINGS. DO NOT SCALE THIS DRAWING

ISSUE	DATE	FOR
A	12/09/18	ISSUE FOR SSD-DA
B	12/11/19	ISSUE FOR SSD-DA
C	22/03/19	ISSUE FOR SSD-DA
D	15/04/19	ISSUE FOR SSD-DA
E	27/08/19	ISSUED FOR REVIEW
F	18/09/19	ISSUE FOR SSDA

CONSULTANT

STRUCTURAL - MOTT MACDONALD
TEL +61 (0) 2 9098 6800
CONSULTANT

LANDSCAPE - ASPECT STUDIO
TEL +61 (0) 2 9699 7182
CONSULTANT

BUILDING SERVICES - AECOM
TEL +61 (0) 2 8934 0000
CONSULTANT

BBC PLANNING CONSULTANTS
TEL +61 (0) 2 9211 4099
CONSULTANT

FACADE ENGINEER - APEX
TEL +61 (0) 2 8916 6264
CONSULTANT

BCA/DDA - GROUP DLA
TEL +61 (0) 2 8355 3160
PROJECT MANAGER


THELEM CONSULTING
TEL +61 (0) 2 9188 9606
CLIENT

INFRASTRUCTURE NSW
CLIENT NUMBER

TEL +61 (0) 2 9216 5700
PROJECT

NEW SYDNEY FISH MARKET
1B BRIDGE RD, GLEBE NSW
BVN PROJECT NUMBER

1611013
DRAWING KEY

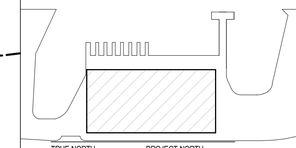

TRUE NORTH PROJECT NORTH

GRAPHIC SCALE
0 10000 25000
SCALE


As indicated@A1
STATUS

DRAWING

FLOOR PLAN MEZZANINE

ISSUE

AR-S1-B10 L02-01 F

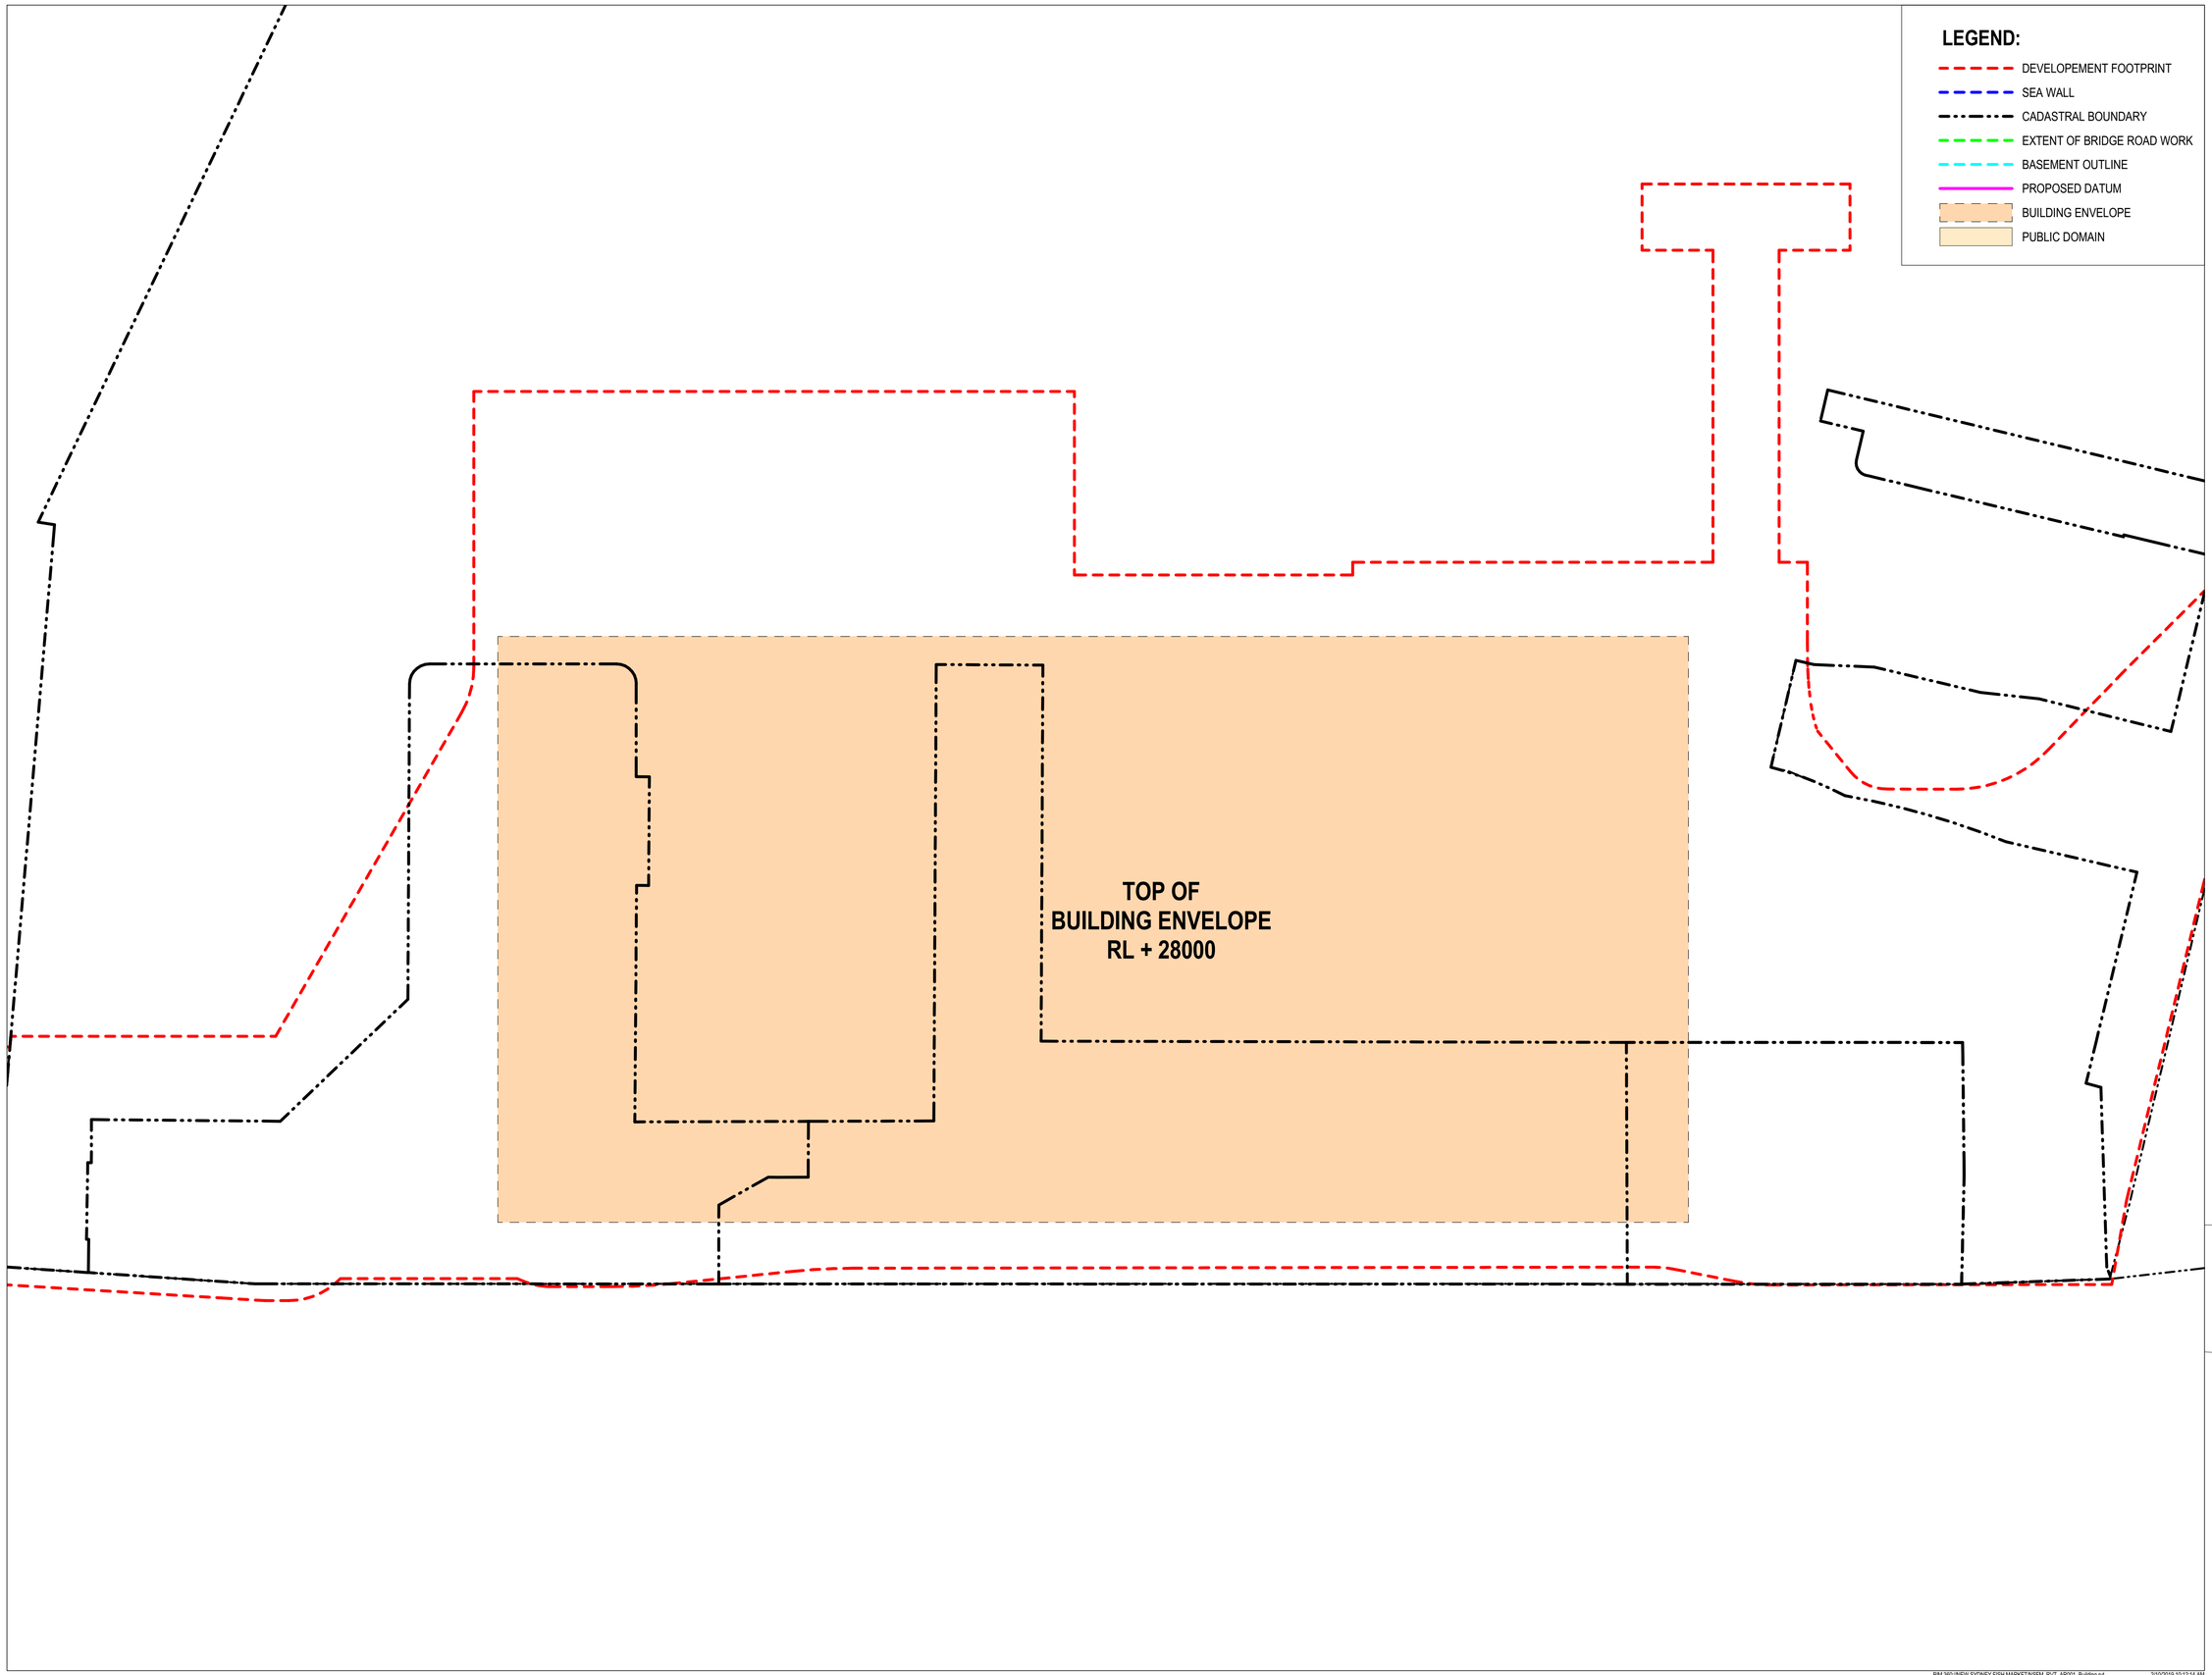

3XN
TEL +45 7026 2648
WWW.3XN.COM
ADD 19A BOUNDARY STREET SUITE 509,
DARLINGHURST, NSW 2010

BVN
TEL +61 2 8297 7200
WWW.BVN.COM.AU
ADD LEVEL 11, 255 PITT STREET,
SYDNEY, NSW 2000

INTELLECTUAL PROPERTY
COPYRIGHT BVN ARCHITECTURE PTY LIMITED & 3XN A/S.
UNLESS OTHERWISE AGREED IN WRITING,ALL RIGHTS TO THIS DOCUMENT ARE SUBJECT TO PAYMENT IN FULL OF ALL BVN & 3XN A/S CHARGES.THIS DOCUMENT MAY ONLY BE USED FOR THE EXPRESS PURPOSE AND PROJECT FOR WHICH IT HAS BEEN CREATED AND DELIVERED, AS NOTIFIED IN WRITING BY BVN & 3XN A/S. AND THIS DOCUMENT MAY NOT BE OTHERWISE USED, OR COPIED. ANY UNAUTHORISED USE OF THIS DOCUMENT IS AT THE USER'S SOLE RISK AND WITHOUT LIMITING BVN'S & 3XN A/S' RIGHTS THE USER RELEASES AND INDEMNIFIES BVN & 3XN A/S FROM AND AGAINST ALL LOSS SO ARISING.

NOTE
CONTRACTOR TO CHECK AND VERIFY ALL DIMENSIONS ON SITE PRIOR TO COMMENCEMENT OF WORK OR PREPARATION OF SHOP DRAWINGS. DO NOT SCALE THIS DRAWING

ISSUE	DATE	FOR
A	12/09/18	ISSUE FOR SSD-DA
B	12/11/19	ISSUE FOR SSD-DA
C	22/03/19	ISSUE FOR SSD-DA
D	15/04/19	ISSUE FOR SSD-DA
E	27/08/19	ISSUED FOR REVIEW
F	18/09/19	ISSUE FOR SSDA

CONSULTANT

STRUCTURAL - MOTT MACDONALD
TEL +61 (0) 2 9098 6800
CONSULTANT

LANDSCAPE - ASPECT STUDIO
TEL +61 (0) 2 9699 7182
CONSULTANT

BUILDING SERVICES - AECOM
TEL +61 (0) 2 8934 0000
CONSULTANT

BBC PLANNING CONSULTANTS
TEL +61 (0) 2 9211 4099
CONSULTANT

FACADE ENGINEER - APEX
TEL +61 (0) 2 8916 6264
CONSULTANT

BCA/DDA - GROUP DLA
TEL +61 (0) 2 8355 3160
PROJECT MANAGER

THELEM CONSULTING
TEL +61 (0) 2 9188 9606
CLIENT


INFRASTRUCTURE NSW
CLIENT NUMBER

TEL +61 (0) 2 9216 5700
PROJECT

NEW SYDNEY FISH MARKET
1B BRIDGE RD, GLEBE NSW
BVN PROJECT NUMBER

1611013

DRAWING KEY

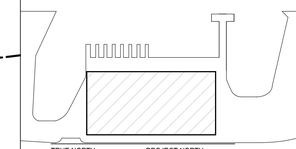

TRUE NORTH PROJECT NORTH

GRAPHIC SCALE
0 10000 25000
SCALE

As indicated@A1
STATUS


DRAWING

TOP OF BUILDING ENVELOPE


	ISSUE
AR-S1-B10 L10-01	F

LEGEND:

- DEVELOPEMENT FOOTPRINT
- SEA WALL
- CADASTRAL BOUNDARY
- EXTENT OF BRIDGE ROAD WORK
- BASEMENT OUTLINE
- PROPOSED DATUM
- BUILDING ENVELOPE
- PUBLIC DOMAIN

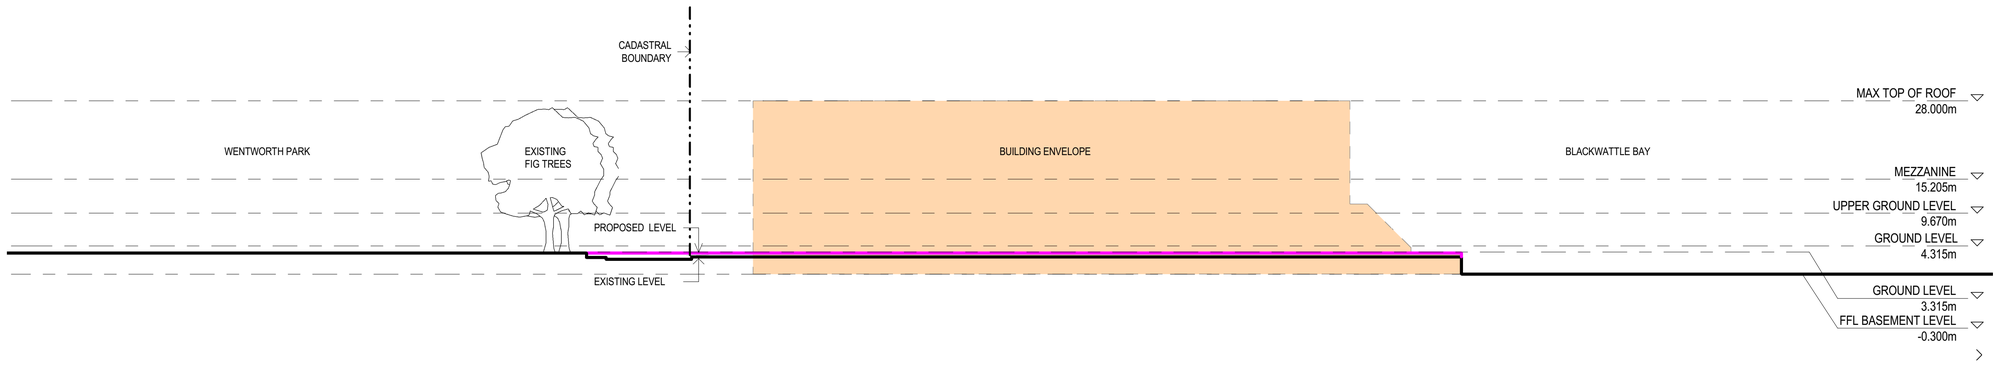

1 EAST ELEVATION
1 : 500

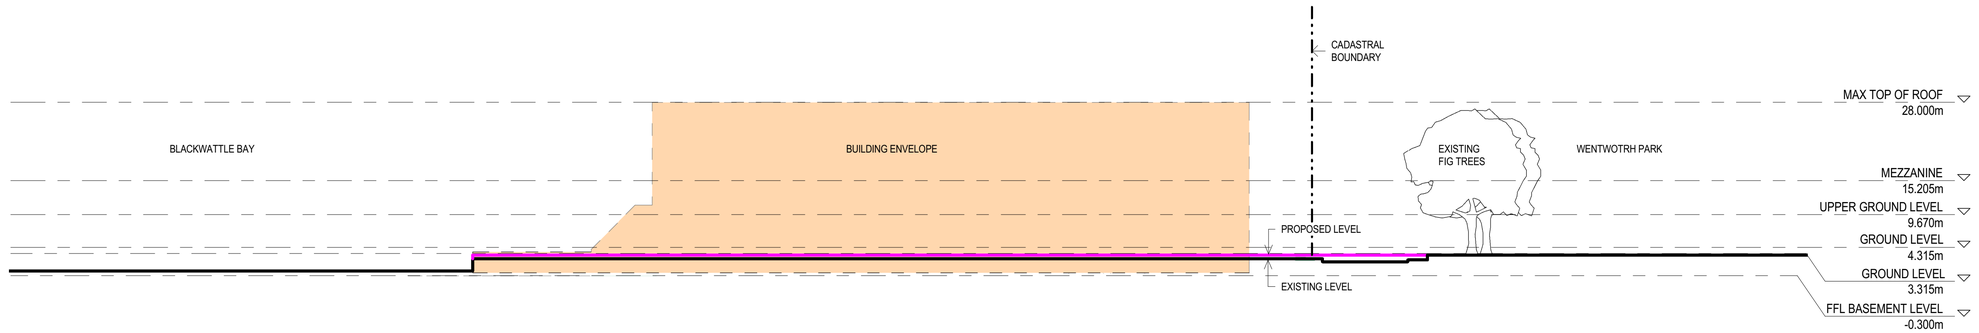

2 WEST ELEVATION
1 : 500

3XN
TEL +45 7026 2648
WWW.3XN.COM
ADD 19A BOUNDARY STREET SUITE 509,
DARLINGHURST, NSW 2010

BVN
TEL +61 2 8297 7200
WWW.BVN.COM.AU
ADD LEVEL 11, 255 PITT STREET,
SYDNEY, NSW 2000

INTELLECTUAL PROPERTY

COPYRIGHT BVN ARCHITECTURE PTY LIMITED & 3XN A/S. UNLESS OTHERWISE AGREED IN WRITING,ALL RIGHTS TO THIS DOCUMENT ARE SUBJECT TO PAYMENT IN FULL OF ALL BVN & 3XN A/S CHARGES.THIS DOCUMENT MAY ONLY BE USED FOR THE EXPRESS PURPOSE AND PROJECT FOR WHICH IT HAS BEEN CREATED AND DELIVERED, AS NOTIFIED IN WRITING BY BVN & 3XN A/S. AND THIS DOCUMENT MAY NOT BE OTHERWISE USED, OR COPIED. ANY UNAUTHORISED USE OF THIS DOCUMENT IS AT THE USER'S SOLE RISK AND WITHOUT LIMITING BVN'S & 3XN A/S' RIGHTS THE USER RELEASES AND INDEMNIFIES BVN & 3XN A/S FROM AND AGAINST ALL LOSS SO ARISING.

NOTE

CONTRACTOR TO CHECK AND VERIFY ALL DIMENSIONS ON SITE PRIOR TO COMMENCEMENT OF WORK OR PREPARATION OF SHOP DRAWINGS. DO NOT SCALE THIS DRAWING

ISSUE	DATE	FOR
A	12/09/18	ISSUE FOR SSD-DA
B	12/11/19	ISSUE FOR SSD-DA
C	22/03/19	ISSUE FOR SSD-DA
D	15/04/19	ISSUE FOR SSD-DA
E	27/08/19	ISSUED FOR REVIEW
F	18/09/19	ISSUE FOR SSDA

CONSULTANT

STRUCTURAL - MOTT MACDONALD
TEL +61 (0) 2 9098 6800
CONSULTANT

LANDSCAPE - ASPECT STUDIO
TEL +61 (0) 2 9699 7182
CONSULTANT

BUILDING SERVICES - AECOM
TEL +61 (0) 2 8934 0000
CONSULTANT

BBC PLANNING CONSULTANTS
TEL +61 (0) 2 9211 4099
CONSULTANT

FACADE ENGINEER - APEX
TEL +61 (0) 2 8916 6264
CONSULTANT

BCA/DDA - GROUP DLA
TEL +61 (0) 2 8355 3160
PROJECT MANAGER

THELEM CONSULTING
TEL +61 (0) 2 9188 9606
CLIENT


INFRASTRUCTURE NSW
CLIENT NUMBER

TEL +61 (0) 2 9216 5700
PROJECT

NEW SYDNEY FISH MARKET
1B BRIDGE RD, GLEBE NSW
BVN PROJECT NUMBER

1611013

DRAWING KEY

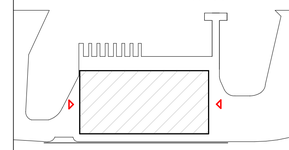

GRAPHIC SCALE

0 10000 25000

SCALE

As indicated@A1

STATUS

DRAWING


EAST & WEST ELEVATION

ISSUE


AR-S1-C10 AAA-01 F

LEGEND:

- DEVELOPEMENT FOOTPRINT
- SEA WALL
- CADASTRAL BOUNDARY
- EXTENT OF BRIDGE ROAD WORK
- BASEMENT OUTLINE
- PROPOSED DATUM
- BUILDING ENVELOPE
- PUBLIC DOMAIN

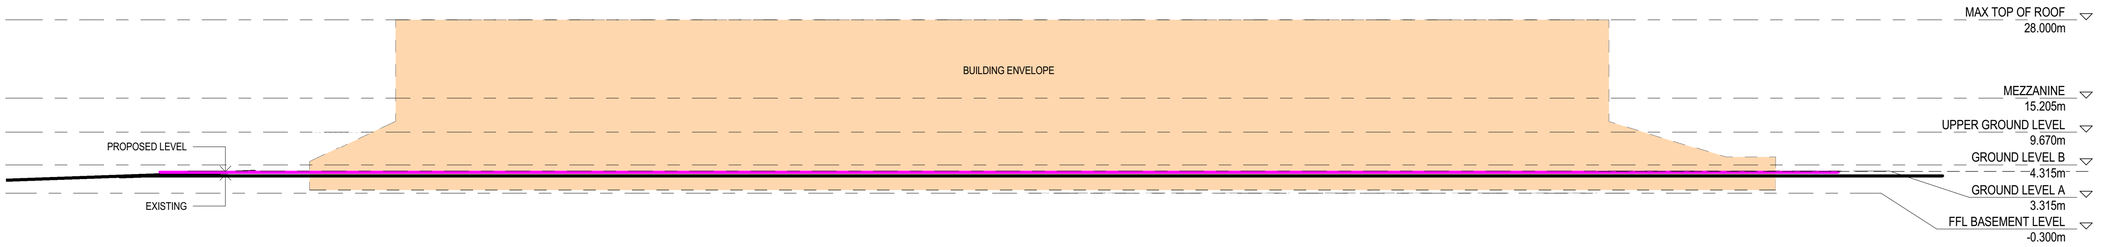

1 NORTH ELEVATION

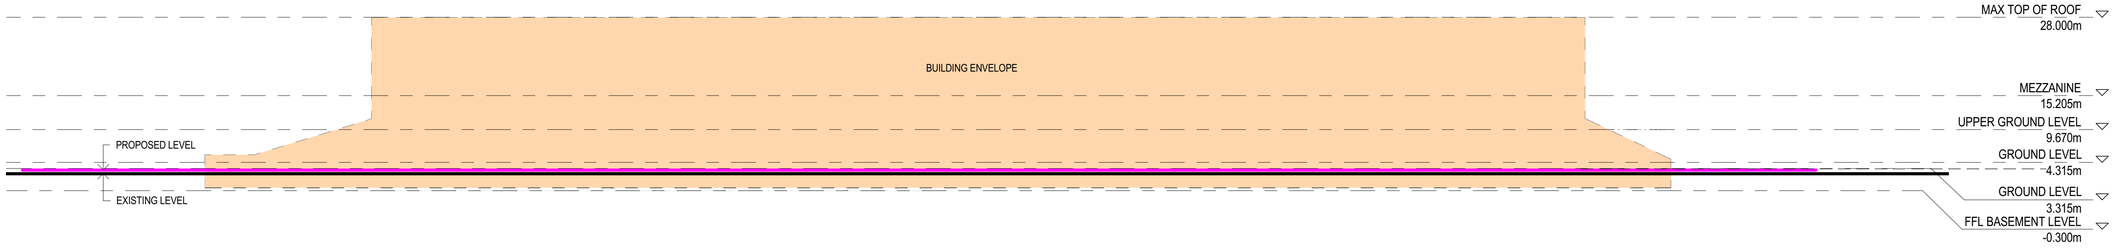

2 SOUTH ELEVATION

3XN
TEL +45 7026 2648
WWW.3XN.COM
ADD 19A BOUNDARY STREET SUITE 509,
DARLINGHURST, NSW 2010

BVN
TEL +61 2 8297 7200
WWW.BVN.COM.AU
ADD LEVEL 11, 255 PITT STREET,
SYDNEY, NSW 2000

INTELLECTUAL PROPERTY

COPYRIGHT BVN ARCHITECTURE PTY LIMITED & 3XN A/S. UNLESS OTHERWISE AGREED IN WRITING,ALL RIGHTS TO THIS DOCUMENT ARE SUBJECT TO PAYMENT IN FULL OF ALL BVN & 3XN A/S CHARGES.THIS DOCUMENT MAY ONLY BE USED FOR THE EXPRESS PURPOSE AND PROJECT FOR WHICH IT HAS BEEN CREATED AND DELIVERED, AS NOTIFIED IN WRITING BY BVN & 3XN A/S. AND THIS DOCUMENT MAY NOT BE, OTHERWISE USED, OR COPIED. ANY UNAUTHORISED USE OF THIS DOCUMENT IS AT THE USER'S SOLE RISK AND WITHOUT LIMITING BVN'S & 3XN A/S' RIGHTS THE USER RELEASES AND INDEMNIFIES BVN & 3XN A/S FROM AND AGAINST ALL LOSS SO ARISING.

NOTE

CONTRACTOR TO CHECK AND VERIFY ALL DIMENSIONS ON SITE PRIOR TO COMMENCEMENT OF WORK OR PREPARATION OF SHOP DRAWINGS. DO NOT SCALE THIS DRAWING

ISSUE	DATE	FOR
A	12/09/18	ISSUE FOR SSD-DA
B	12/11/19	ISSUE FOR SSD-DA
C	22/03/19	ISSUE FOR SSD-DA
D	15/04/19	ISSUE FOR SSD-DA
E	27/08/19	ISSUED FOR REVIEW
F	18/09/19	ISSUE FOR SSDA

CONSULTANT

STRUCTURAL - MOTT MACDONALD
TEL +61 (0) 2 9098 6800
CONSULTANT

LANDSCAPE - ASPECT STUDIO
TEL +61 (0) 2 9699 7182
CONSULTANT

BUILDING SERVICES - AECOM
TEL +61 (0) 2 8934 0000
CONSULTANT

BBC PLANNING CONSULTANTS
TEL +61 (0) 2 9211 4099
CONSULTANT

FACADE ENGINEER - APEX
TEL +61 (0) 2 8916 6264
CONSULTANT

BCA/DDA - GROUP DLA
TEL +61 (0) 2 8355 3160
PROJECT MANAGER


THELEM CONSULTING
TEL +61 (0) 2 9188 9606
CLIENT

INFRASTRUCTURE NSW
CLIENT NUMBER

TEL +61 (0) 2 9216 5700
PROJECT

NEW SYDNEY FISH MARKET
1B BRIDGE RD, GLEBE NSW
BVN PROJECT NUMBER

1611013
DRAWING KEY

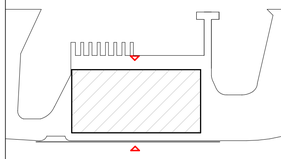

GRAPHIC SCALE

0 10000 25000

SCALE

As indicated@A1

STATUS

DRAWING

NORTH & SOUTH ELEVATION

ISSUE

AR-S1-C10 AAA-02 F

BIM 360:\NEW SYDNEY FISH MARKET\NSFM_RVT_AR001_Building.rvt 2/10/2019 10:12:58 AM