NEW SYDNEY FISH MARKET

STATE SIGNIFICANT DEVELOPMENT APPLICATION STAGE 2

DRAWING INDEX

SHEET LIST_STAGE 2

SHEET NUMBER	SHEET NAME	REVISION	REVISION DATE	A1 SCALE	REVISION DESCRIPTION
S2-A00 AAA-01	COVER SHEET	H	18/09/19	NTS	ISSUE FOR SSDA
S2-A20 AAA-01	SITE SURVEY	H	18/09/19	1:500	ISSUE FOR SSDA
S2-A20 AAA-02	LOCALITY / CONTEXT PLAN	H	18/09/19	1:2500	ISSUE FOR SSDA
S2-A20 AAA-03	SITE PLAN	H	18/09/19	1:1000	ISSUE FOR SSDA
S2-A20 L01-01	PUBLIC DOMAIN GROUND	G	18/09/19	1:1000	ISSUE FOR SSDA
S2-A20 L02-01	PUBLIC DOMAIN UPPER GROUND	G	18/09/19	1:1000	ISSUE FOR SSDA
S2-B10 L00-01	FLOOR PLAN GROUND	H	18/09/19	1:500	ISSUE FOR SSDA
S2-B10 L01-01	FLOOR PLAN UPPER GROUND	H	18/09/19	1:500	ISSUE FOR SSDA
S2-B10 L02-01	FLOOR PLAN MEZZANINE	H	18/09/19	1:500	ISSUE FOR SSDA
S2-B10 L03-01	MEZZANINE ROOF PLAN	H	18/09/19	1:500	ISSUE FOR SSDA
S2-B10 L10-01	ROOF PLAN	H	18/09/19	1:500	ISSUE FOR SSDA
S2-B10 LB1-01	FLOOR PLAN BASEMENT	H	18/09/19	1:500	ISSUE FOR SSDA
S2-C10 AAA-01	EAST AND WEST ELEVATION	H	18/09/19	1:500	ISSUE FOR SSDA
S2-C10 AAA-02	NORTH AND SOUTH ELEVATION	H	18/09/19	1:500	ISSUE FOR SSDA
S2-D10 AAA-01	CROSS SECTIONS	H	18/09/19	1:500	ISSUE FOR SSDA
S2-D10 AAA-02	LONG SECTIONS	H	18/09/19	1:500	ISSUE FOR SSDA
S2-E43 AAA-01	AUCTION & OFFICE SECTION	H	18/09/19	1:50	ISSUE FOR SSDA
S2-E43 AAA-02	FOOD & BEVERAGE SECTION	H	18/09/19	1:50	ISSUE FOR SSDA
S2-E43 AAA-04	WHOLESALE & CATERING SECTION	H	18/09/19	1:50	ISSUE FOR SSDA
S2-L10 AAA-01	GFA MEASUREMENT SREP 26	H	18/09/19	1:1000	ISSUE FOR SSDA
S2-L10 AAA-02	GFA STANDARD INSTRUMENT	H	18/09/19	1:1000	ISSUE FOR SSDA
S2-L10 AAA-03	NON-RETAIL AREAS	E	18/09/19	1:1000	ISSUE FOR SSDA
S2-L10 AAA-04	RETAIL AREAS	E	18/09/19	1:1000	ISSUE FOR SSDA

NSW GOVERNMENT | Planning, Industry & Environment

Issued under the Environmental Planning and Assessment Act 1979

Approved Application No. SSD - 8925

Granted on the 12 June 2020

Signed Rodger Roppolo

Sheet No. 1 of 44

3XN
TEL +45 7026 2648
WWW.3XN.COM
ADD 19A BOUNDARY STREET SUITE 509,
DARLINGHURST, NSW 2010

BVN
TEL +61 2 8297 7200
WWW.BVN.COM.AU
ADD LEVEL 11, 255 PITT STREET,
SYDNEY, NSW 2000

NOTE

CONTRACTOR TO CHECK AND VERIFY ALL DIMENSIONS ON SITE PRIOR TO COMMENCEMENT OF WORK OR PREPARATION OF SHOP DRAWINGS. DO NOT SCALE THIS DRAWING

ISSUE	DATE	FOR
A	12/09/18	ISSUE FOR SSD-DA
B	12/11/19	ISSUE FOR SSD-DA
C	22/03/19	ISSUE FOR SSD-DA
D	15/04/19	ISSUE FOR SSD-DA
E	16/04/19	ISSUE FOR 50% DD
F	18/04/19	ISSUE FOR 50% DD
G	27/08/19	ISSUED FOR REVIEW
H	18/09/19	ISSUE FOR SSDA

CONSULTANT

STRUCTURAL - MOTT MACDONALD
TEL +61 (0) 2 9098 6800

CONSULTANT

LANDSCAPE - ASPECT STUDIO
TEL +61 (0) 2 9699 7182

CONSULTANT

BUILDING SERVICES - AECOM
TEL +61 (0) 2 8934 0000

CONSULTANT

BBC PLANNING CONSULTANTS
TEL +61 (0) 2 9211 4099

CONSULTANT

FACADE ENGINEER - APEX
TEL +61 (0) 2 8916 6264

CONSULTANT

BCA/DDA - GROUP DLA
TEL +61 (0) 2 8355 3160

PROJECT MANAGER

THELEM CONSULTING
TEL +61 (0) 2 9188 9606

CLIENT

INFRASTRUCTURE NSW

CLIENT NUMBER

TEL +61 (0) 2 9216 5700

PROJECT

NEW SYDNEY FISH MARKET
1B BRIDGE RD, GLEBE NSW

BVN PROJECT NUMBER

1611013

DRAWING KEY

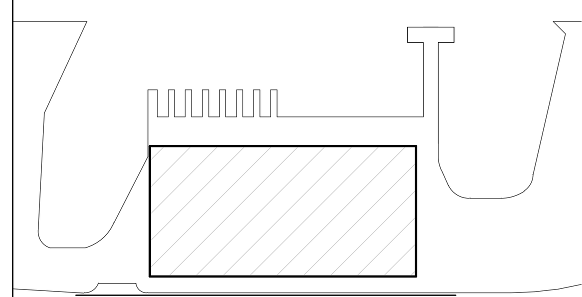

GRAPHIC SCALE

SCALE

@A1

STATUS

DRAWING

COVER SHEET

ISSUE

AR-S2-A00 AAA-01 H

BIM 360://NEW SYDNEY FISH MARKET/NSFM_RVT_AR001_Building.rvt 19/09/2019 12:35:32 AM

Planning, Industry & Environment

NSW GOVERNMENT

Issued under the Environmental Planning and Assessment Act 1979

Approved Application No. SSD - 8925

Granted on the 12 June 2020

Signed Rodger Roppolo

Sheet No. 2 of 44

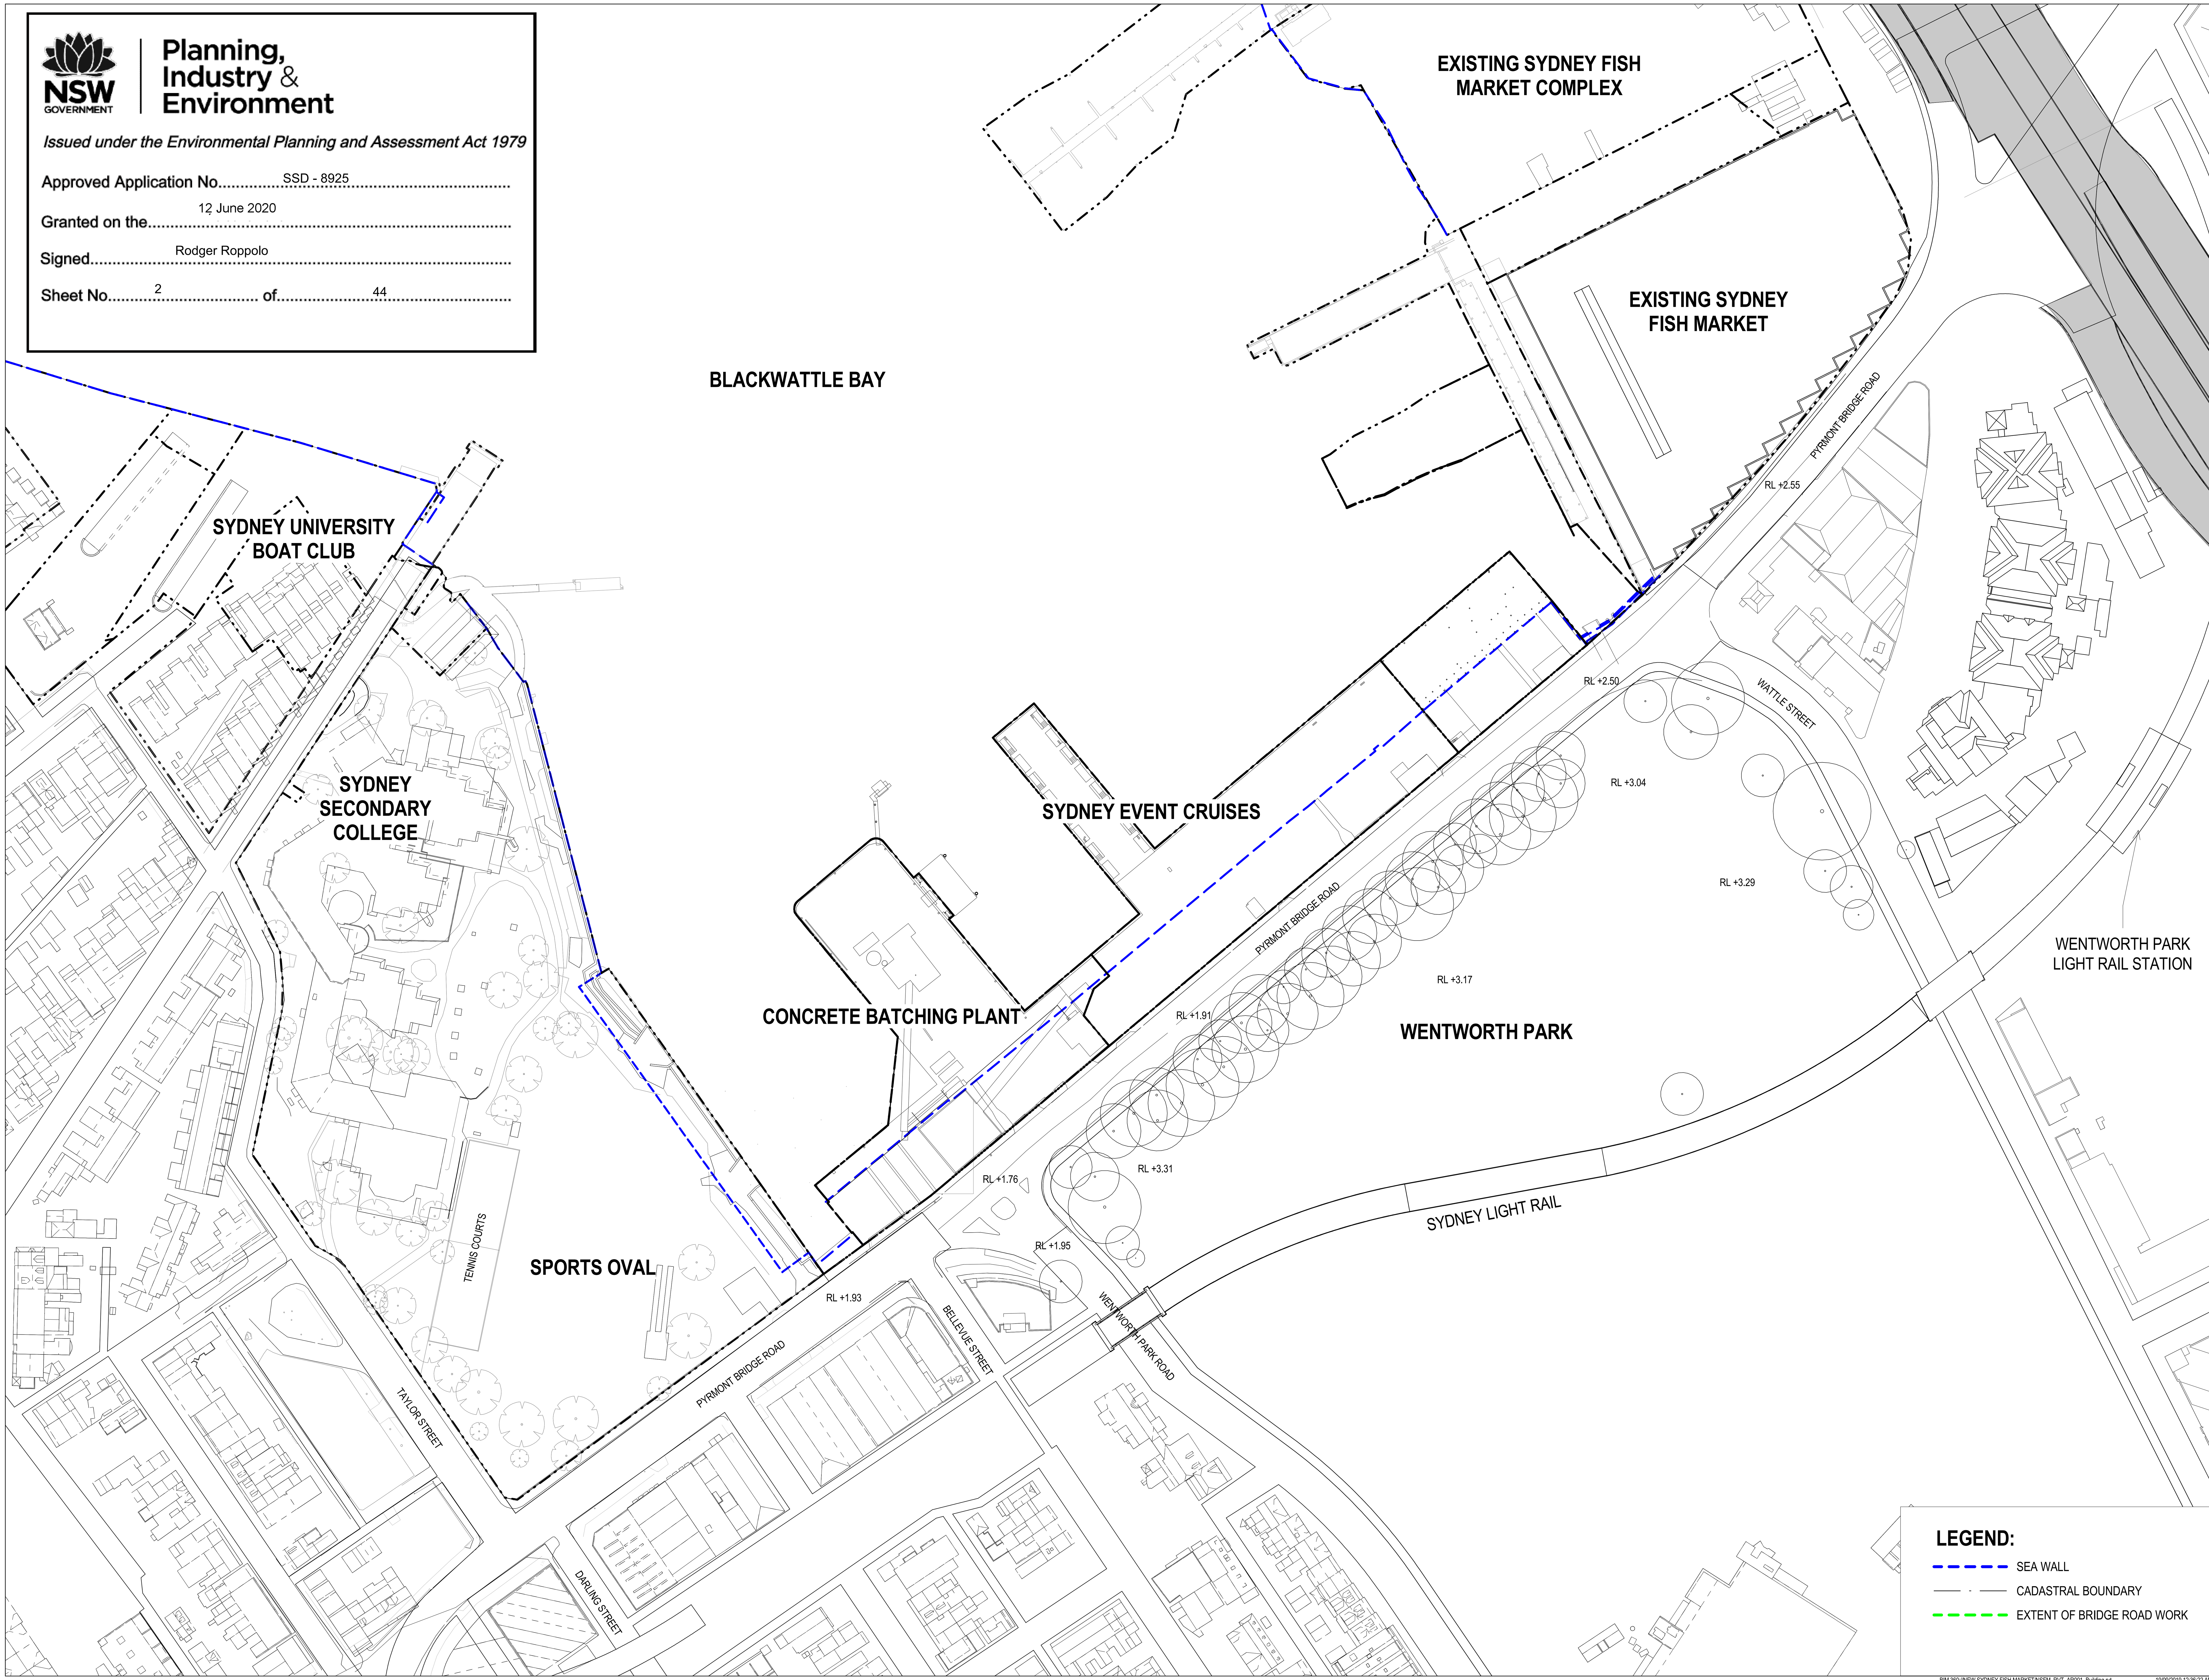

LEGEND:

- SEA WALL
- CADASTRAL BOUNDARY
- EXTENT OF BRIDGE ROAD WORK

3XN BVN

3XN
TEL +45 7026 2648
WWW.3XN.COM
ADD 19A BOUNDARY STREET SUITE 509,
DARLINGHURST, NSW 2010

BVN
TEL +61 2 8297 7200
WWW.BVN.COM.AU
ADD LEVEL 11, 255 PITT STREET,
SYDNEY, NSW 2000

NOTE

CONTRACTOR TO CHECK AND VERIFY ALL DIMENSIONS ON SITE PRIOR TO COMMENCEMENT OF WORK OR PREPARATION OF SHOP DRAWINGS. DO NOT SCALE THIS DRAWING

ISSUE	DATE	FOR
A	12/09/18	ISSUE FOR SSD-DA
B	12/11/19	ISSUE FOR SSD-DA
C	22/03/19	ISSUE FOR SSD-DA
D	15/04/19	ISSUE FOR SSD-DA
E	16/04/19	ISSUE FOR 50% DD
F	18/04/19	ISSUE FOR 50% DD
G	27/08/19	ISSUED FOR REVIEW
H	18/09/19	ISSUE FOR SSDA

CONSULTANT

STRUCTURAL - MOTT MACDONALD
TEL +61 (0) 2 9098 6800

CONSULTANT

LANDSCAPE - ASPECT STUDIO
TEL +61 (0) 2 9699 7182

CONSULTANT

BUILDING SERVICES - AECOM
TEL +61 (0) 2 8934 0000

CONSULTANT

BBC PLANNING CONSULTANTS
TEL +61 (0) 2 9211 4099

CONSULTANT

FACADE ENGINEER - APEX
TEL +61 (0) 2 8916 6264

CONSULTANT

BCA/DDA - GROUP DLA
TEL +61 (0) 2 8355 3160

PROJECT MANAGER

THELEM CONSULTING
TEL +61 (0) 2 9188 9606

CLIENT

INFRASTRUCTURE NSW

CLIENT NUMBER

TEL +61 (0) 2 9216 5700

PROJECT

NEW SYDNEY FISH MARKET
1B BRIDGE RD, GLEBE NSW

BVN PROJECT NUMBER

1611013

DRAWING KEY

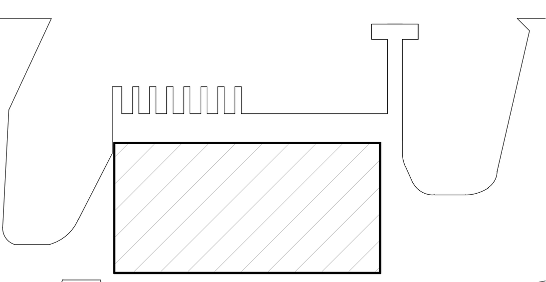

TRUE NORTH

PROJECT NORTH

GRAPHIC SCALE

0 20000 50000

SCALE

1 : 1000@A1

STATUS

DRAWING

SITE SURVEY

ISSUE

AR-S2-A20 AAA-01 H

BIM 360://NEW SYDNEY FISH MARKET/NSFM_RVT_AR001_Building.rvt 19/09/2019 12:36:22 AM

NSW GOVERNMENT Planning, Industry & Environment

Issued under the Environmental Planning and Assessment Act 1979

Approved Application No. SSD - 8925

Granted on the 12 June 2020

Signed Rodger Roppolo

Sheet No. 3 of 44

LEGEND:

- DEVELOPEMENT FOOTPRINT
- CADASTRAL BOUNDARY
- EXTENT OF BRIDGE ROAD WORK
- SEA WALL

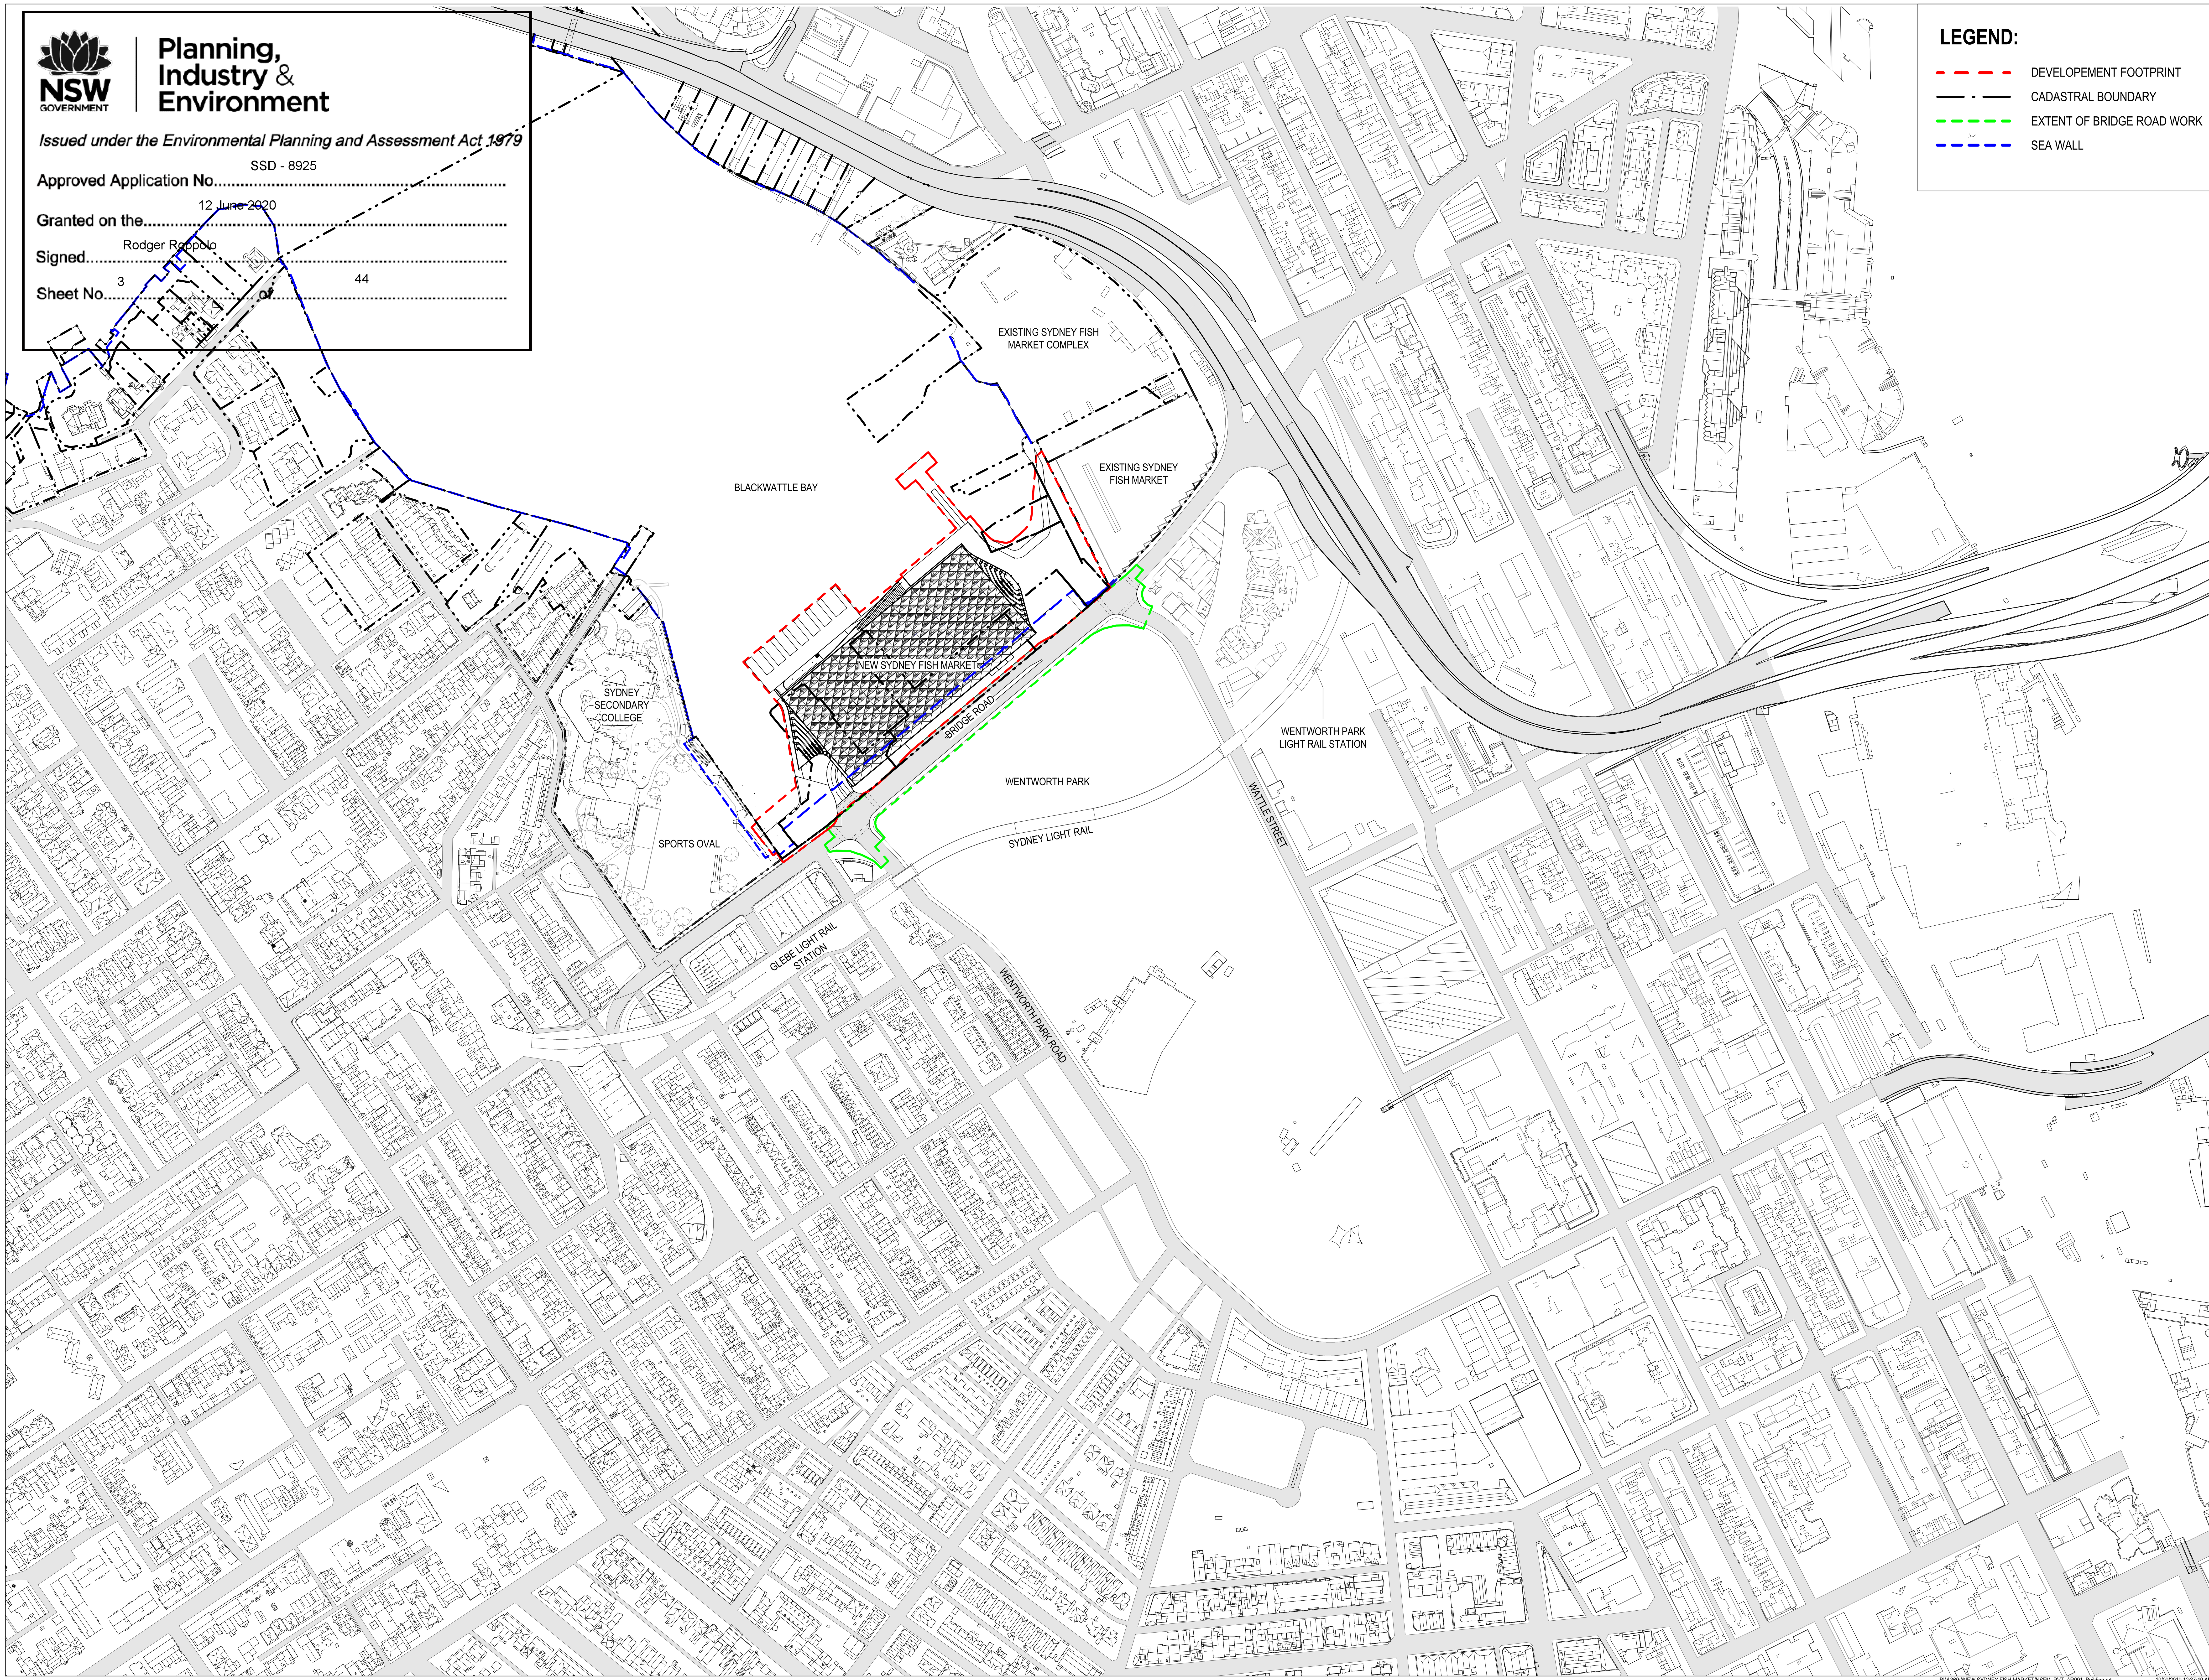

3XN BVN

3XN
TEL +45 7026 2648
WWW.3XN.COM
ADD 19A BOUNDARY STREET SUITE 509, DARLINGHURST, NSW 2010

BVN
TEL +61 2 8297 7200
WWW.BVN.COM.AU
ADD LEVEL 11, 255 PITT STREET, SYDNEY, NSW 2000

NOTE

CONTRACTOR TO CHECK AND VERIFY ALL DIMENSIONS ON SITE PRIOR TO COMMENCEMENT OF WORK OR PREPARATION OF SHOP DRAWINGS. DO NOT SCALE THIS DRAWING

ISSUE	DATE	FOR
A	12/09/18	ISSUE FOR SSD-DA
B	12/11/19	ISSUE FOR SSD-DA
C	22/03/19	ISSUE FOR SSD-DA
D	15/04/19	ISSUE FOR SSD-DA
E	16/04/19	ISSUE FOR 50% DD
F	18/04/19	ISSUE FOR 50% DD
G	27/08/19	ISSUED FOR REVIEW
H	18/09/19	ISSUE FOR SSDA

CONSULTANT

STRUCTURAL - MOTT MACDONALD
TEL +61 (0) 2 9098 6800

CONSULTANT

LANDSCAPE - ASPECT STUDIO
TEL +61 (0) 2 9699 7182

CONSULTANT

BUILDING SERVICES - AECOM
TEL +61 (0) 2 8934 0000

CONSULTANT

BBC PLANNING CONSULTANTS
TEL +61 (0) 2 9211 4099

CONSULTANT

FACADE ENGINEER - APEX
TEL +61 (0) 2 8916 6264

CONSULTANT

BCA/DDA - GROUP DLA
TEL +61 (0) 2 8355 3160

PROJECT MANAGER

THELEM CONSULTING
TEL +61 (0) 2 9188 9606

CLIENT

INFRASTRUCTURE NSW

CLIENT NUMBER

TEL +61 (0) 2 9216 5700

PROJECT

NEW SYDNEY FISH MARKET
1B BRIDGE RD, GLEBE NSW

BVN PROJECT NUMBER

1611013

DRAWING KEY

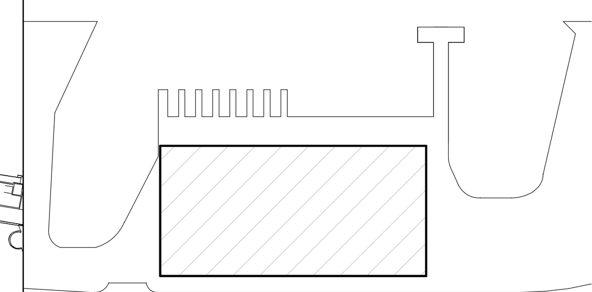

TRUE NORTH

PROJECT NORTH

GRAPHIC SCALE

0 50000 125000

SCALE

1 : 2500@A1

STATUS

DRAWING

LOCALITY / CONTEXT PLAN

ISSUE

AR-S2-A20 AAA-02 H

BIM 360://NEW SYDNEY FISH MARKET/NSFM_RVT_AR001_Building.rvt 19/09/2019 12:37:49 AM

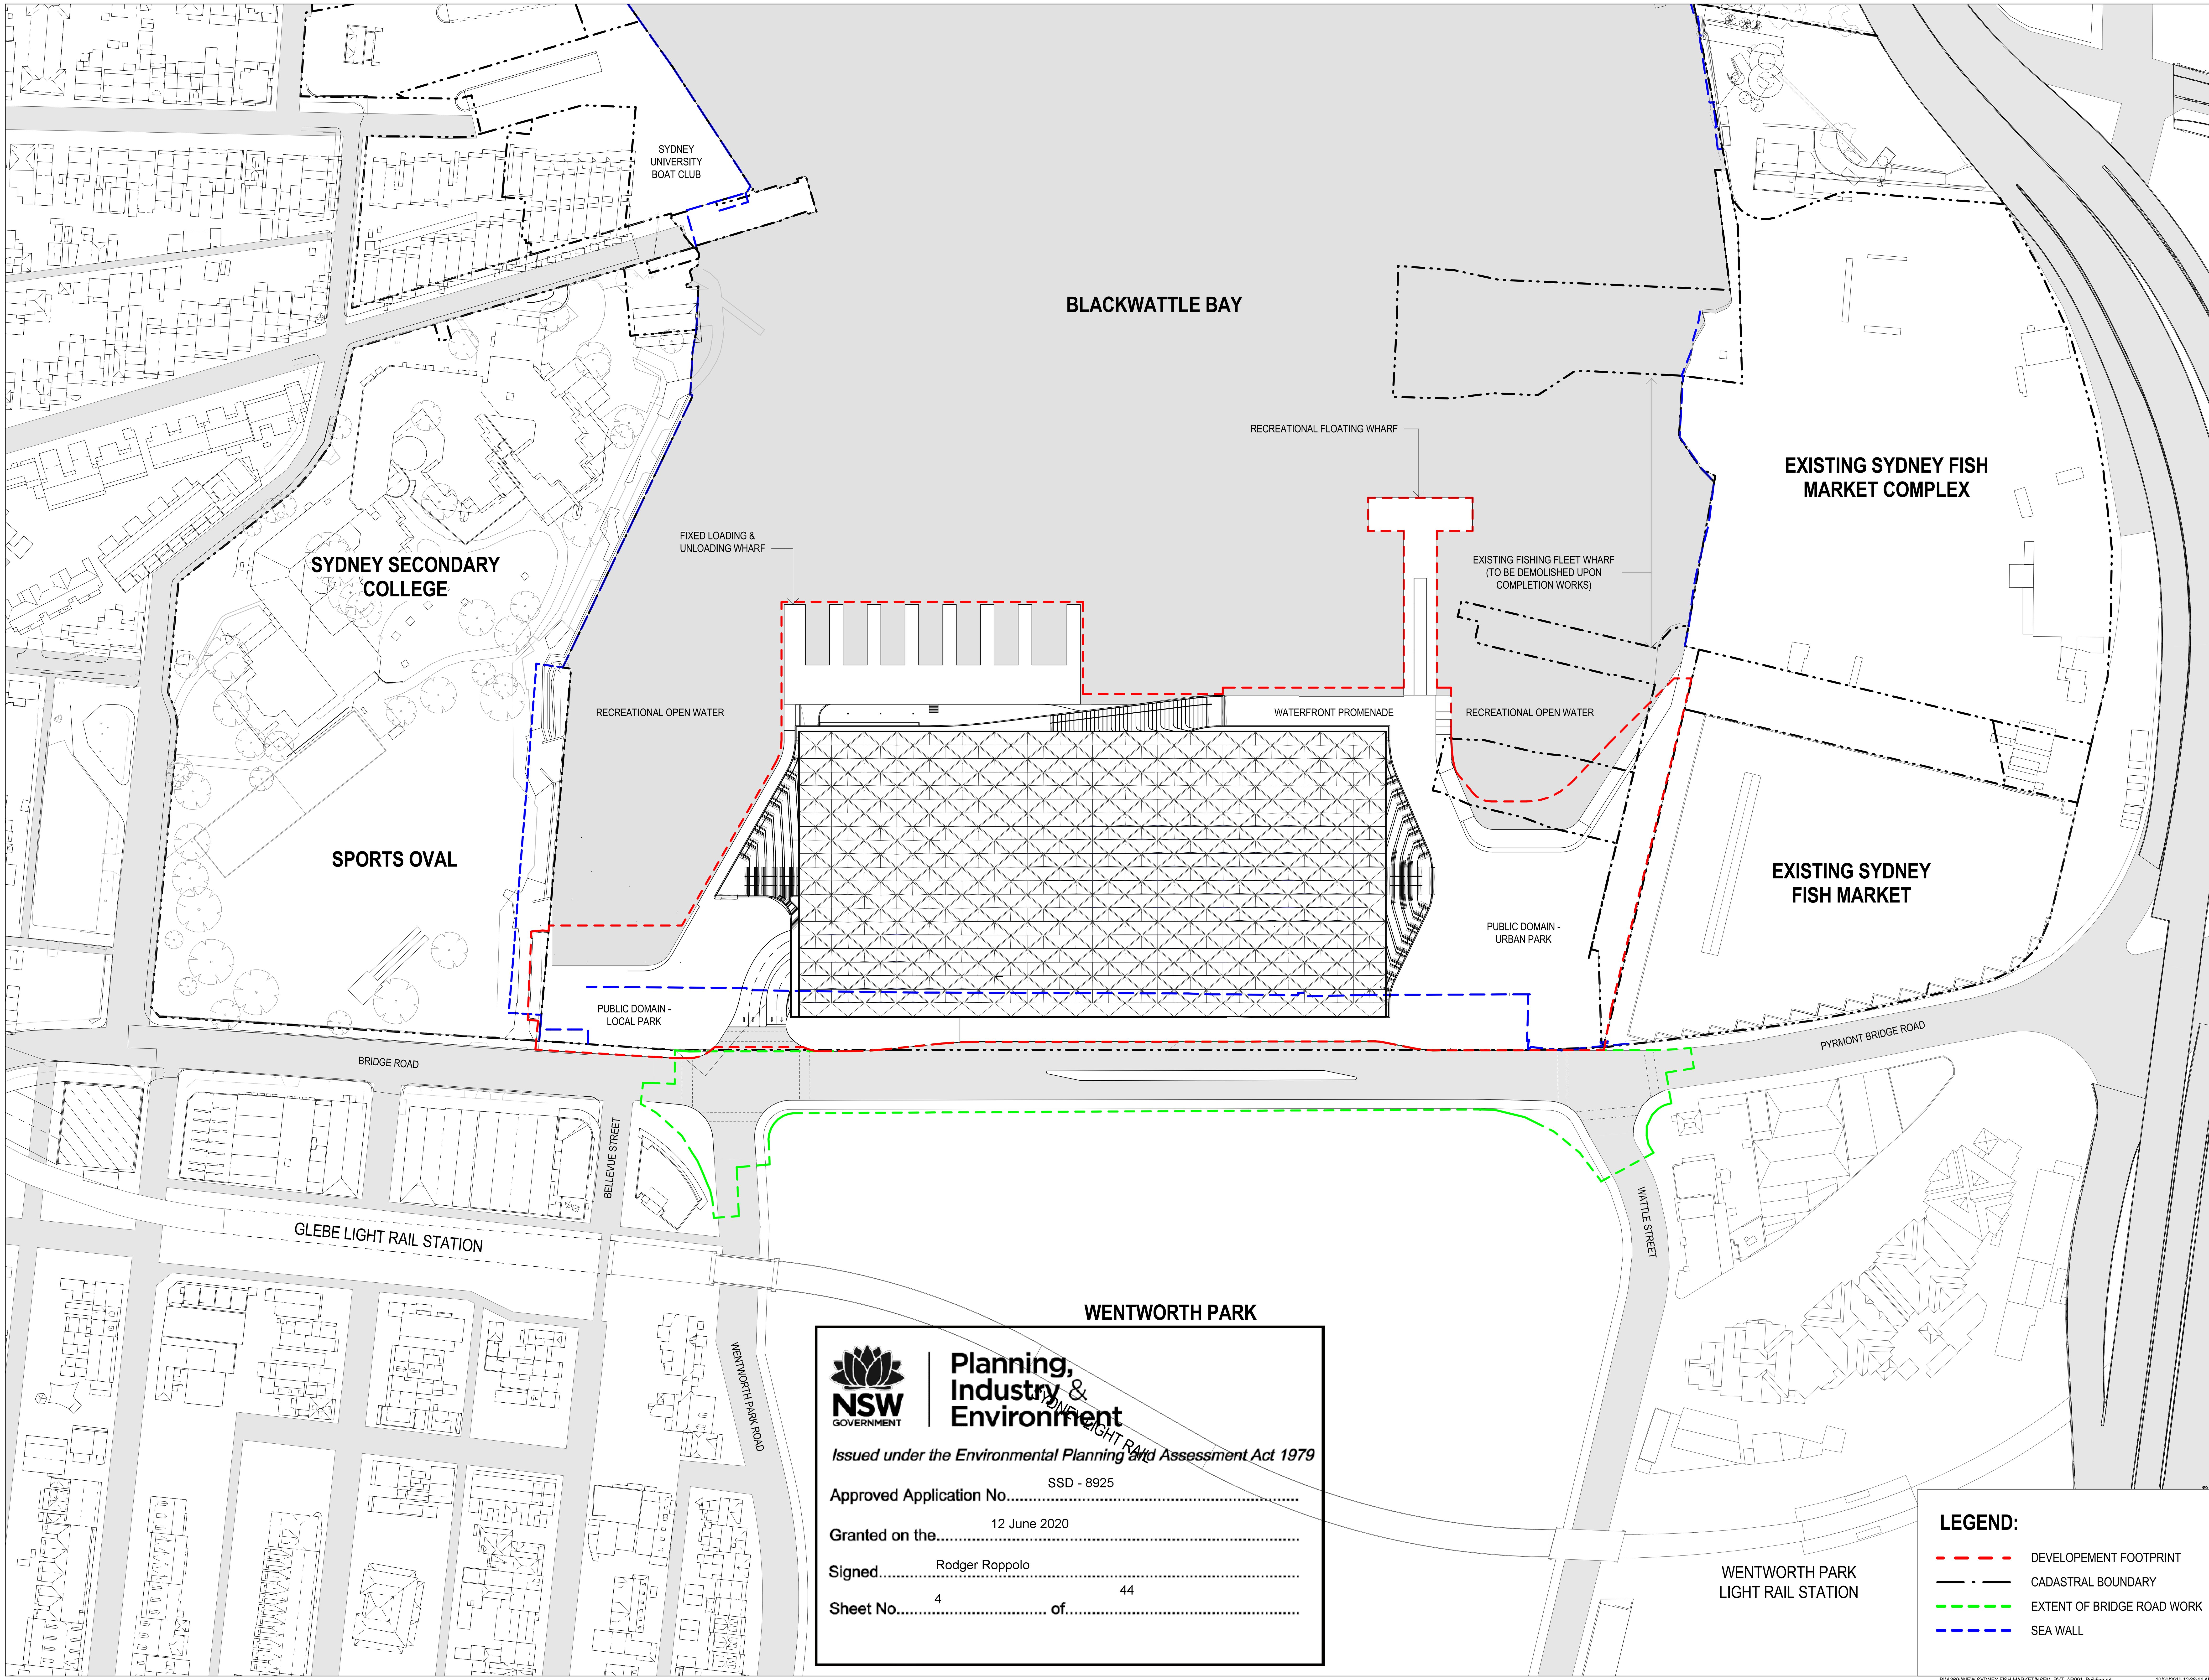

NSW GOVERNMENT | Planning, Industry & Environment

Issued under the Environmental Planning and Assessment Act 1979

Approved Application No. SSD - 8925

Granted on the 12 June 2020

Signed Rodger Roppolo

Sheet No. 4 of 44

LEGEND:

- DEVELOPEMENT FOOTPRINT
- CADASTRAL BOUNDARY
- EXTENT OF BRIDGE ROAD WORK
- SEA WALL

3XN BVN

3XN
TEL +45 7026 2648
WWW.3XN.COM
ADD 19A BOUNDARY STREET SUITE 509,
DARLINGHURST, NSW 2010

BVN
TEL +61 2 8297 7200
WWW.BVN.COM.AU
ADD LEVEL 11, 255 PITT STREET,
SYDNEY, NSW 2000

NOTE

CONTRACTOR TO CHECK AND VERIFY ALL DIMENSIONS ON SITE PRIOR TO COMMENCEMENT OF WORK OR PREPARATION OF SHOP DRAWINGS. DO NOT SCALE THIS DRAWING

ISSUE	DATE	FOR
A	12/09/18	ISSUE FOR SSD-DA
B	12/11/19	ISSUE FOR SSD-DA
C	22/03/19	ISSUE FOR SSD-DA
D	15/04/19	ISSUE FOR SSD-DA
E	16/04/19	ISSUE FOR 50% DD
F	18/04/19	ISSUE FOR 50% DD
G	27/08/19	ISSUED FOR REVIEW
H	18/09/19	ISSUE FOR SSDA

CONSULTANT

STRUCTURAL - MOTT MACDONALD
TEL +61 (0) 2 9098 6800

CONSULTANT

LANDSCAPE - ASPECT STUDIO
TEL +61 (0) 2 9699 7182

CONSULTANT

BUILDING SERVICES - AECOM
TEL +61 (0) 2 8934 0000

CONSULTANT

BBC PLANNING CONSULTANTS
TEL +61 (0) 2 9211 4099

CONSULTANT

FACADE ENGINEER - APEX
TEL +61 (0) 2 8916 6264

CONSULTANT

BCA/DDA - GROUP DLA
TEL +61 (0) 2 8355 3160

PROJECT MANAGER

THELEM CONSULTING
TEL +61 (0) 2 9188 9606

CLIENT

INFRASTRUCTURE NSW

CLIENT NUMBER

TEL +61 (0) 2 9216 5700

PROJECT

NEW SYDNEY FISH MARKET
1B BRIDGE RD, GLEBE NSW

BVN PROJECT NUMBER

1611013

DRAWING KEY

TRUE NORTH PROJECT NORTH

GRAPHIC SCALE

0 20000 50000

SCALE

As indicated@A1

STATUS

DRAWING

SITE PLAN

ISSUE

AR-S2-A20 AAA-03 H

NSW GOVERNMENT | Planning, Industry & Environment

Issued under the Environmental Planning and Assessment Act 1979

Approved Application No. SSD - 8925

Granted on the 12 June 2020

Signed Rodger Roppolo

Sheet No. 5 of 44

WARNING

DIAL BEFORE YOU DIG www.1100.com.au — Services shown on this drawing are approximate only. The exact location is to be confirmed on site by contractor prior to commencement of work.

These coloured drawings shall be read in digital format or colour hardcopy.

These drawings shall be read in conjunction with all relevant information (not limited to legends, schedules, specifications).

These drawings shall be read in conjunction with any Engineers, Architects or other consultant information (not limited to drawings, legends, schedules, specifications).

Check all dimensions and site conditions prior to commencement of any work or procurement or fabrication of any services, materials, fittings or equipment.

Not be reproduced or distributed without prior permission of the Landscape Architect.

NOTES / KEY PLAN

- All services should be referred to on the qualified engineers drawings. Landscape drawings do not include service information. Provision has been made for in landscape systems and build ups for services to be installed once finalised.
- Final coordination with structural engineering has not been included in this set of drawings. Please refer structural engineers drawings for all detailed structural information.
- Levels and grading plans require final coordination with civil and hydraulic engineers. Final levels and drainage will depend on final flood modelling, sign-off by RMS for Bridge Road design and responses to SSD-DA comments and conditions
- Setout Plans are subject to finalisation of structural and civil engineers drawings and have not been included in this documentation
- Detail of biofiltration planters subject to future approvals and direction from iNSW

Final Planting Plans indicating plant setout and species will be provided based on the finalisation of the above

DATE	REV	AMENDMENTS
19/09/18	A	ISSUED FOR SSD-DA
12/11/18	B	ISSUED FOR SSD-DA
22/11/18	C	ISSUED FOR SSD-DA
15/04/19	D	ISSUED FOR SSD-DA
16/04/19	E	ISSUED FOR SSD-DA
17/09/19	F	ISSUED FOR SSD-DA
19/09/19	G	ISSUED FOR SSD-DA

NOTE:

ALL LEVELS ARE INDICATIVE PLEASE REFER TO CIVIL ENGINEER'S DOCUMENTATION

CONSULTANTS

3XN — ARCHITECT, 19A Boundary St, Sydney NSW 2010, T +45 7026 2648

BVN — ARCHITECT, 255 Pitt St, Sydney NSW 2000, T +61 2 8297 7200

MOTT MACDONALD — CIVIL ENGINEER, 383 Kent St, Sydney NSW 2000, T +61 2 9098 6800

AECOM — SERVICES, 420 George St, Sydney NSW 2000, T +61 2 8934 0000

Cardno — HYDRAULICS, 515 St Paul's Ter, Brisbane QLD 4006, T +61 7 3369 9822

ASPECT Studios

ASPECT Studios Pty Ltd
Level 1, 78-80 George Street
Redfern NSW 2016
Australia
T 02 9699 7182
www.aspect-studios.com
sydney@aspect-studios.com
ABN 11 120 219 561

PROJECT S17004
NEW SYDNEY FISH MARKET
1B Bridge Road, Glebe, NSW

CLIENT
iNSW Infrastructure New South Wales

NORTH | **SCALE A0 | SCALE A2** NOT TO SCALE | **DRAWN** AT | TL | **CHECKED** EW

Do not scale - use dimensions & callouts on drawings & schedules.
Refer discrepancies to Landscape Architect for clarification.

STATUS
Tender Documentation
PRELIMINARY
NOT FOR CONSTRUCTION

DRAWING
MASTERPLAN

DRAWING NO. AR-S2-A20 L01-01 | **REVISION** G

S17004\05_PRODUCTION\01_Phase\01_CAD\Package Files\

NSW GOVERNMENT | Planning, Industry & Environment

Issued under the Environmental Planning and Assessment Act 1979

Approved Application No. SSD - 8925

Granted on the 12 June 2020

Signed Rodger Roppolo

Sheet No. 6 of 44

WARNING

DIAL BEFORE YOU DIG www.1100.com.au

Services shown on this drawing are approximate only. The exact location is to be confirmed on site by contractor prior to commencement of work.

These coloured drawings shall be read in digital format or colour hardcopy.

These drawings shall be read in conjunction with all relevant information (not limited to legends, schedules, specifications).

These drawings shall be read in conjunction with any Engineers, Architects or other consultant information (not limited to drawings, legends, schedules, specifications).

Check all dimensions and site conditions prior to commencement of any work or procurement or fabrication of any services, materials, fittings or equipment.

Not be reproduced or distributed without prior permission of the Landscape Architect.

NOTES / KEY PLAN

- All services should be referred to on the qualified engineers drawings. Landscape drawings do not include service information. Provision has been made for in landscape systems and build ups for services to be installed once finalised.
- Final coordination with structural engineering has not been included in this set of drawings. Please refer structural engineers drawings for all detailed structural information.
- Levels and grading plans require final coordination with civil and hydraulic engineers. Final levels and drainage will depend on final flood modelling, sign-off by RMS for Bridge Road design and responses to SSD-DA comments and conditions
- Setout Plans are subject to finalisation of structural and civil engineers drawings and have not been included in this documentation
- Detail of biofiltration planters subject to future approvals and direction from iNSW

Final Planting Plans indicating plant setout and species will be provided based on the finalisation of the above

DATE	REV	AMENDMENTS
19/09/18	A	ISSUED FOR SSD-DA
12/11/18	B	ISSUED FOR SSD-DA
22/11/18	C	ISSUED FOR SSD-DA
15/04/19	D	ISSUED FOR SSD-DA
16/04/19	E	ISSUED FOR SSD-DA
17/09/19	F	ISSUED FOR SSD-DA
19/09/19	G	ISSUED FOR SSD-DA

NOTE:

ALL LEVELS ARE INDICATIVE PLEASE REFER TO CIVIL ENGINEER'S DOCUMENTATION

CONSULTANTS

3XN — **ARCHITECT** 19A Boundary St Sydney NSW 2010 T +45 7026 2648

BVN — **ARCHITECT** 255 Pitt St Sydney NSW 2000 T +61 2 8297 7200

MOTT MACDONALD — **CIVIL ENGINEER** 383 Kent St Sydney NSW 2000 T +61 2 9098 6800

AECOM — **SERVICES** 420 George St Sydney NSW 2000 T +61 2 8934 0000

Cardno — **HYDRAULICS** 515 St Paul's Ter Brisbane QLD 4006 T +61 7 3369 9822

ASPECT Studios

ASPECT Studios Pty Ltd
Level 1, 78-80 George Street
Redfern NSW 2016
Australia
T 02 9699 7182
www.aspect-studios.com
sydney@aspect-studios.com
ABN 11 120 219 561

PROJECT S17004
NEW SYDNEY FISH MARKET
1B Bridge Road, Glebe, NSW

CLIENT
iNSW Infrastructure New South Wales

NORTH | **SCALE A0 | SCALE A2** NOT TO SCALE | **DRAWN** AT | TL | **CHECKED** EW

Do not scale - use dimensions & callouts on drawings & schedules.
Refer discrepancies to Landscape Architect for clarification.

STATUS
Tender Documentation
PRELIMINARY
NOT FOR CONSTRUCTION

DRAWING
MASTERPLAN

DRAWING NO. AR-S2-A20 L02-01 **REVISION** G

S17004\05_PRODUCTION\01_Phase\01_CAD\Package Files\

Planning, Industry & Environment

NSW GOVERNMENT

Issued under the Environmental Planning and Assessment Act 1979

Approved Application No. SSD - 8925

Granted on the 12 June 2020

Signed Rodger Roppolo

Sheet No. 7 of 44

PARKING SCHEDULE_DA

DESCRIPTION	COUNT
FFL BASEMENT LEVEL	
Operational	
SRV (combined w/ Standard Car bays)	138
Public	
Accessible	6
Motorbike	32
Small Car	9
Standard Car	383
GROUND LEVEL A	
Operational	
AV	5
SRV	16

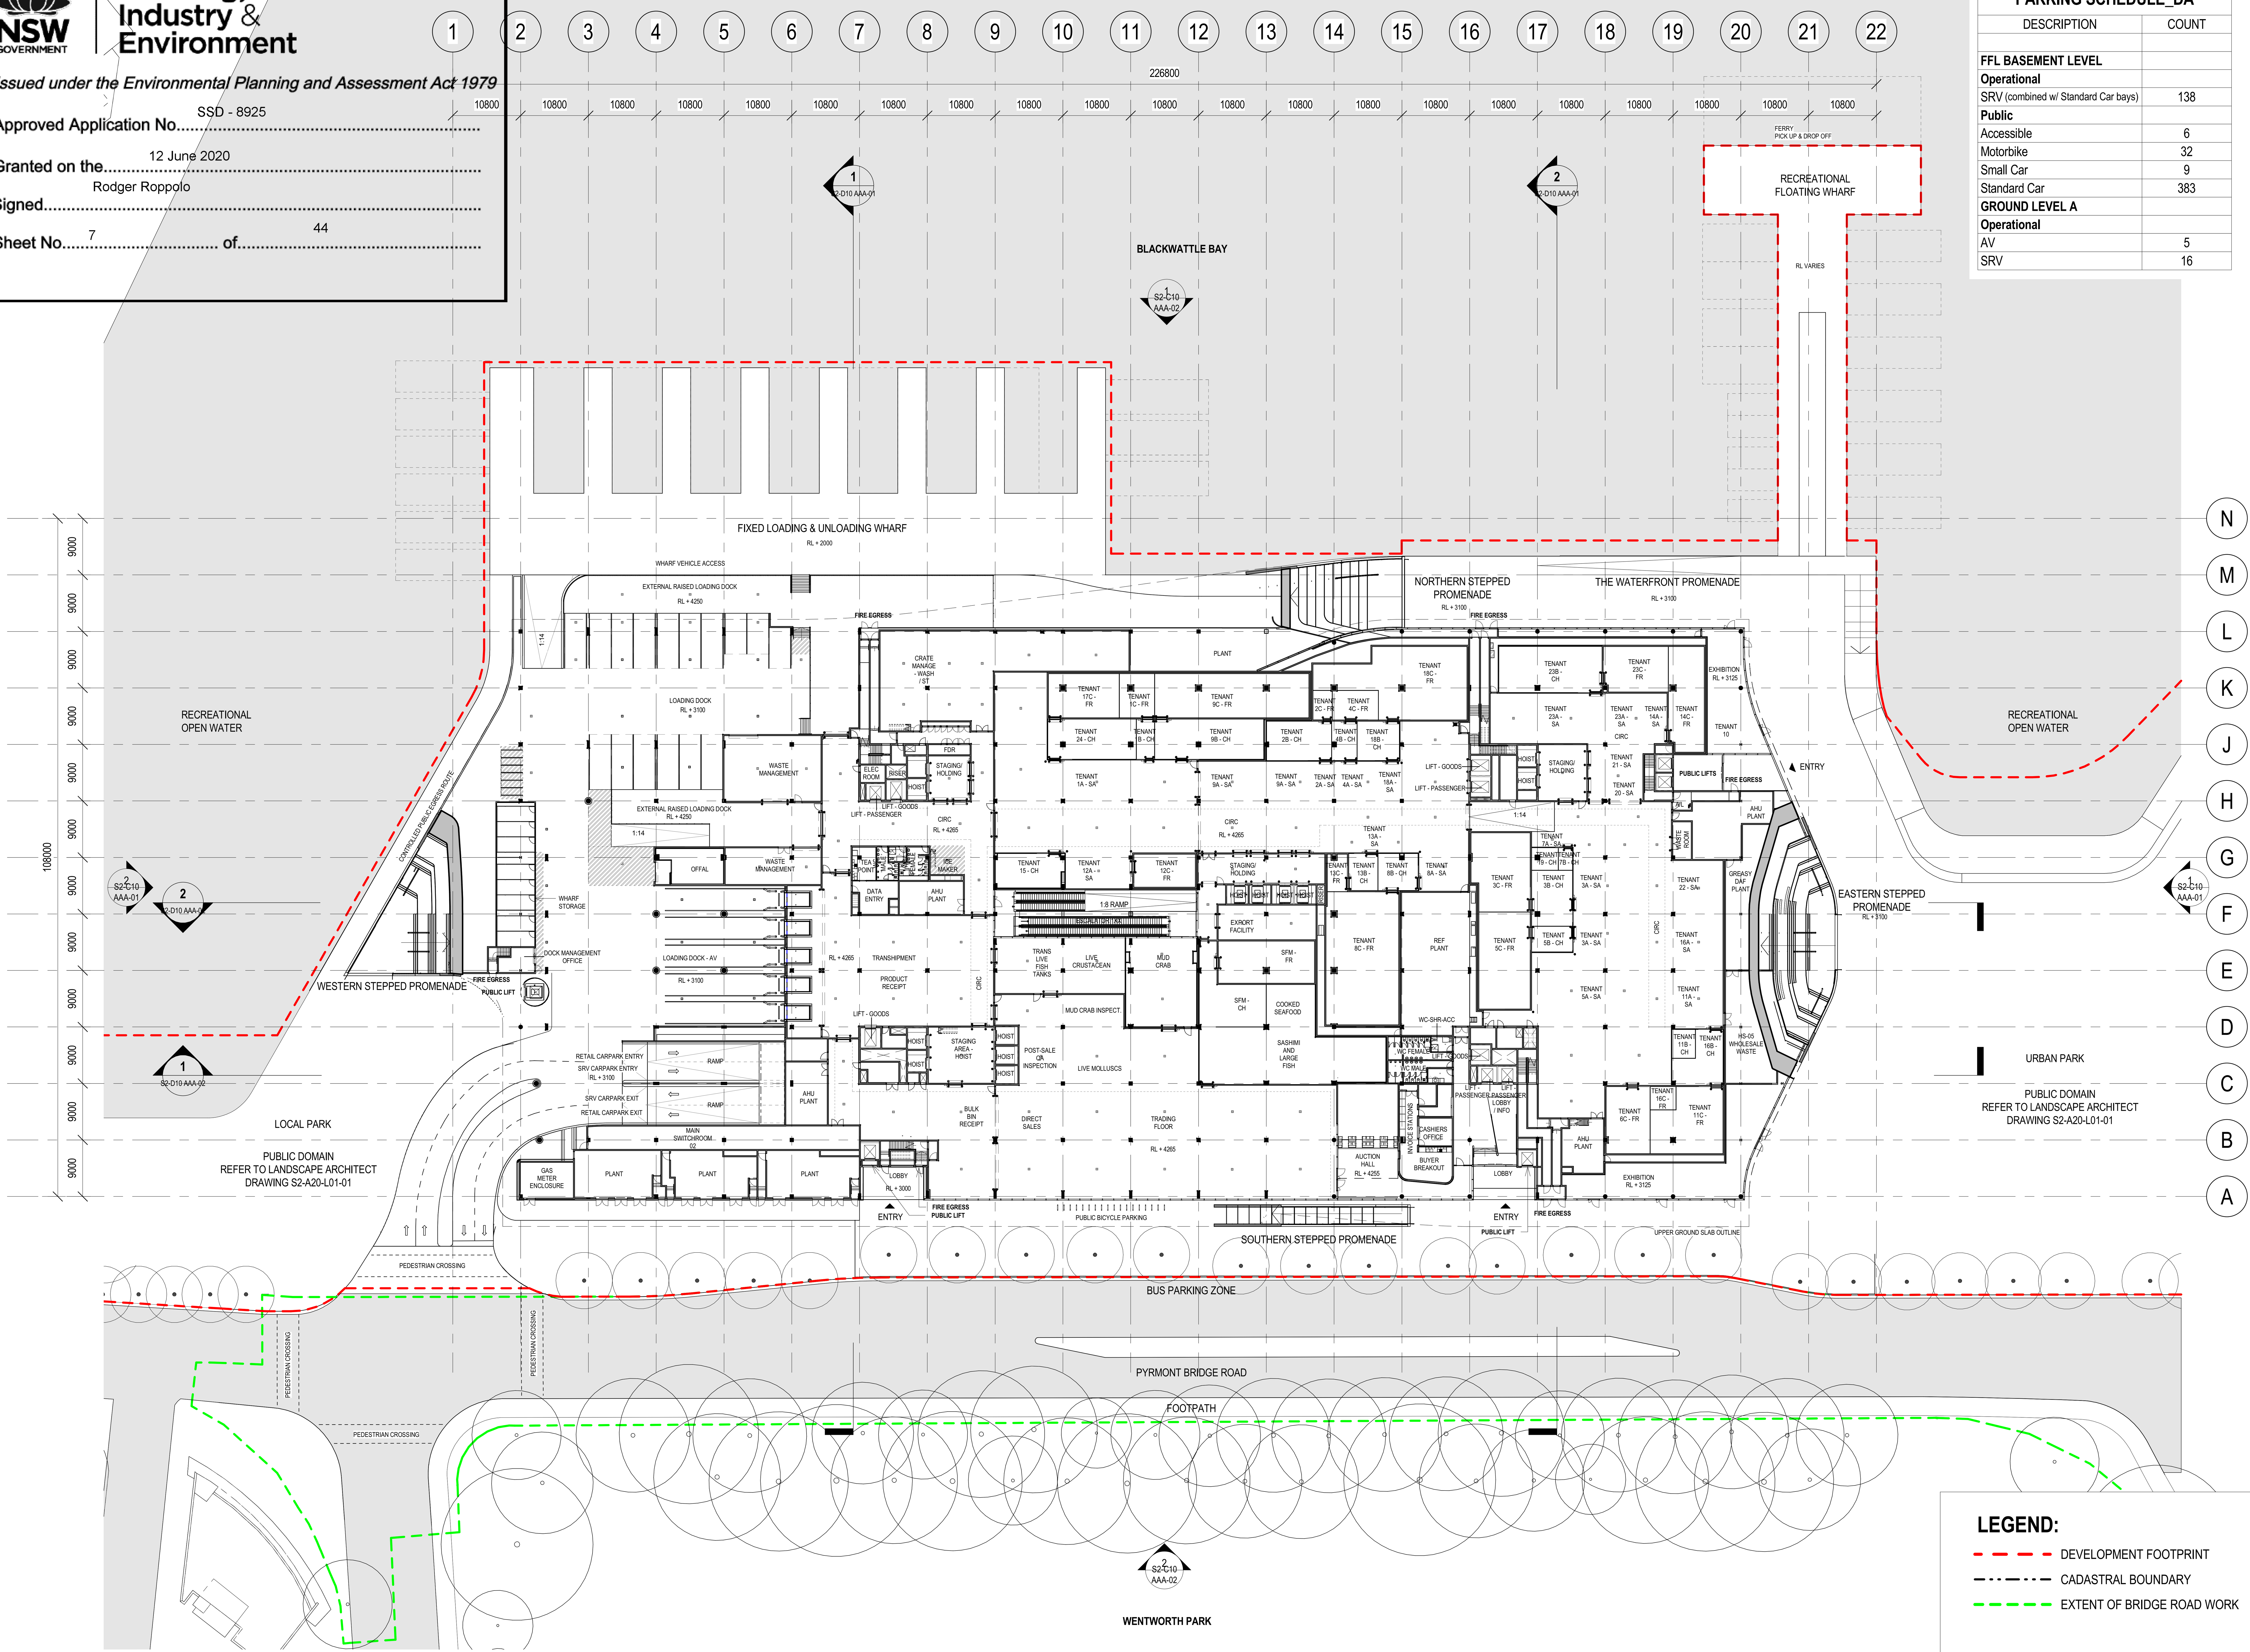

LEGEND:

- DEVELOPMENT FOOTPRINT
- CADASTRAL BOUNDARY
- EXTENT OF BRIDGE ROAD WORK

3XN BVN

3XN
TEL +45 7026 2648
WWW.3XN.COM
ADD 19A BOUNDARY STREET SUITE 509, DARLINGHURST, NSW 2010

BVN
TEL +61 2 8297 7200
WWW.BVN.COM.AU
ADD LEVEL 11, 255 PITT STREET, SYDNEY, NSW 2000

NOTE

CONTRACTOR TO CHECK AND VERIFY ALL DIMENSIONS ON SITE PRIOR TO COMMENCEMENT OF WORK OR PREPARATION OF SHOP DRAWINGS. DO NOT SCALE THIS DRAWING

ISSUE	DATE	FOR
A	12/09/18	ISSUE FOR SSD-DA
B	12/11/19	ISSUE FOR SSD-DA
C	22/03/19	ISSUE FOR SSD-DA
D	15/04/19	ISSUE FOR SSD-DA
E	16/04/19	ISSUE FOR 50% DD
F	18/04/19	ISSUE FOR 50% DD
G	27/08/19	ISSUED FOR REVIEW
H	18/09/19	ISSUE FOR SSDA

CONSULTANT

STRUCTURAL - MOTT MACDONALD
TEL +61 (0) 2 9098 6800

CONSULTANT

LANDSCAPE - ASPECT STUDIO
TEL +61 (0) 2 9699 7182

CONSULTANT

BUILDING SERVICES - AECOM
TEL +61 (0) 2 8934 0000

CONSULTANT

BBC PLANNING CONSULTANTS
TEL +61 (0) 2 9211 4099

CONSULTANT

FACADE ENGINEER - APEX
TEL +61 (0) 2 8916 6264

CONSULTANT

BCA/DDA - GROUP DLA
TEL +61 (0) 2 8355 3160

PROJECT MANAGER

THELEM CONSULTING
TEL +61 (0) 2 9188 9606

CLIENT

INFRASTRUCTURE NSW

CLIENT NUMBER

TEL +61 (0) 2 9216 5700

PROJECT

NEW SYDNEY FISH MARKET
1B BRIDGE RD, GLEBE NSW

BVN PROJECT NUMBER

1611013

DRAWING KEY

TRUE NORTH PROJECT NORTH

GRAPHIC SCALE
0 10000 25000

SCALE

As indicated@A1

STATUS

DRAWING

FLOOR PLAN GROUND

ISSUE

AR-S2-B10 L00-01 H

NSW GOVERNMENT | **Planning, Industry & Environment**

Issued under the Environmental Planning and Assessment Act 1979

Approved Application No. SSD - 8925

Granted on the 12 June 2020

Signed Rodger Roppolo

Sheet No. 8 of 44

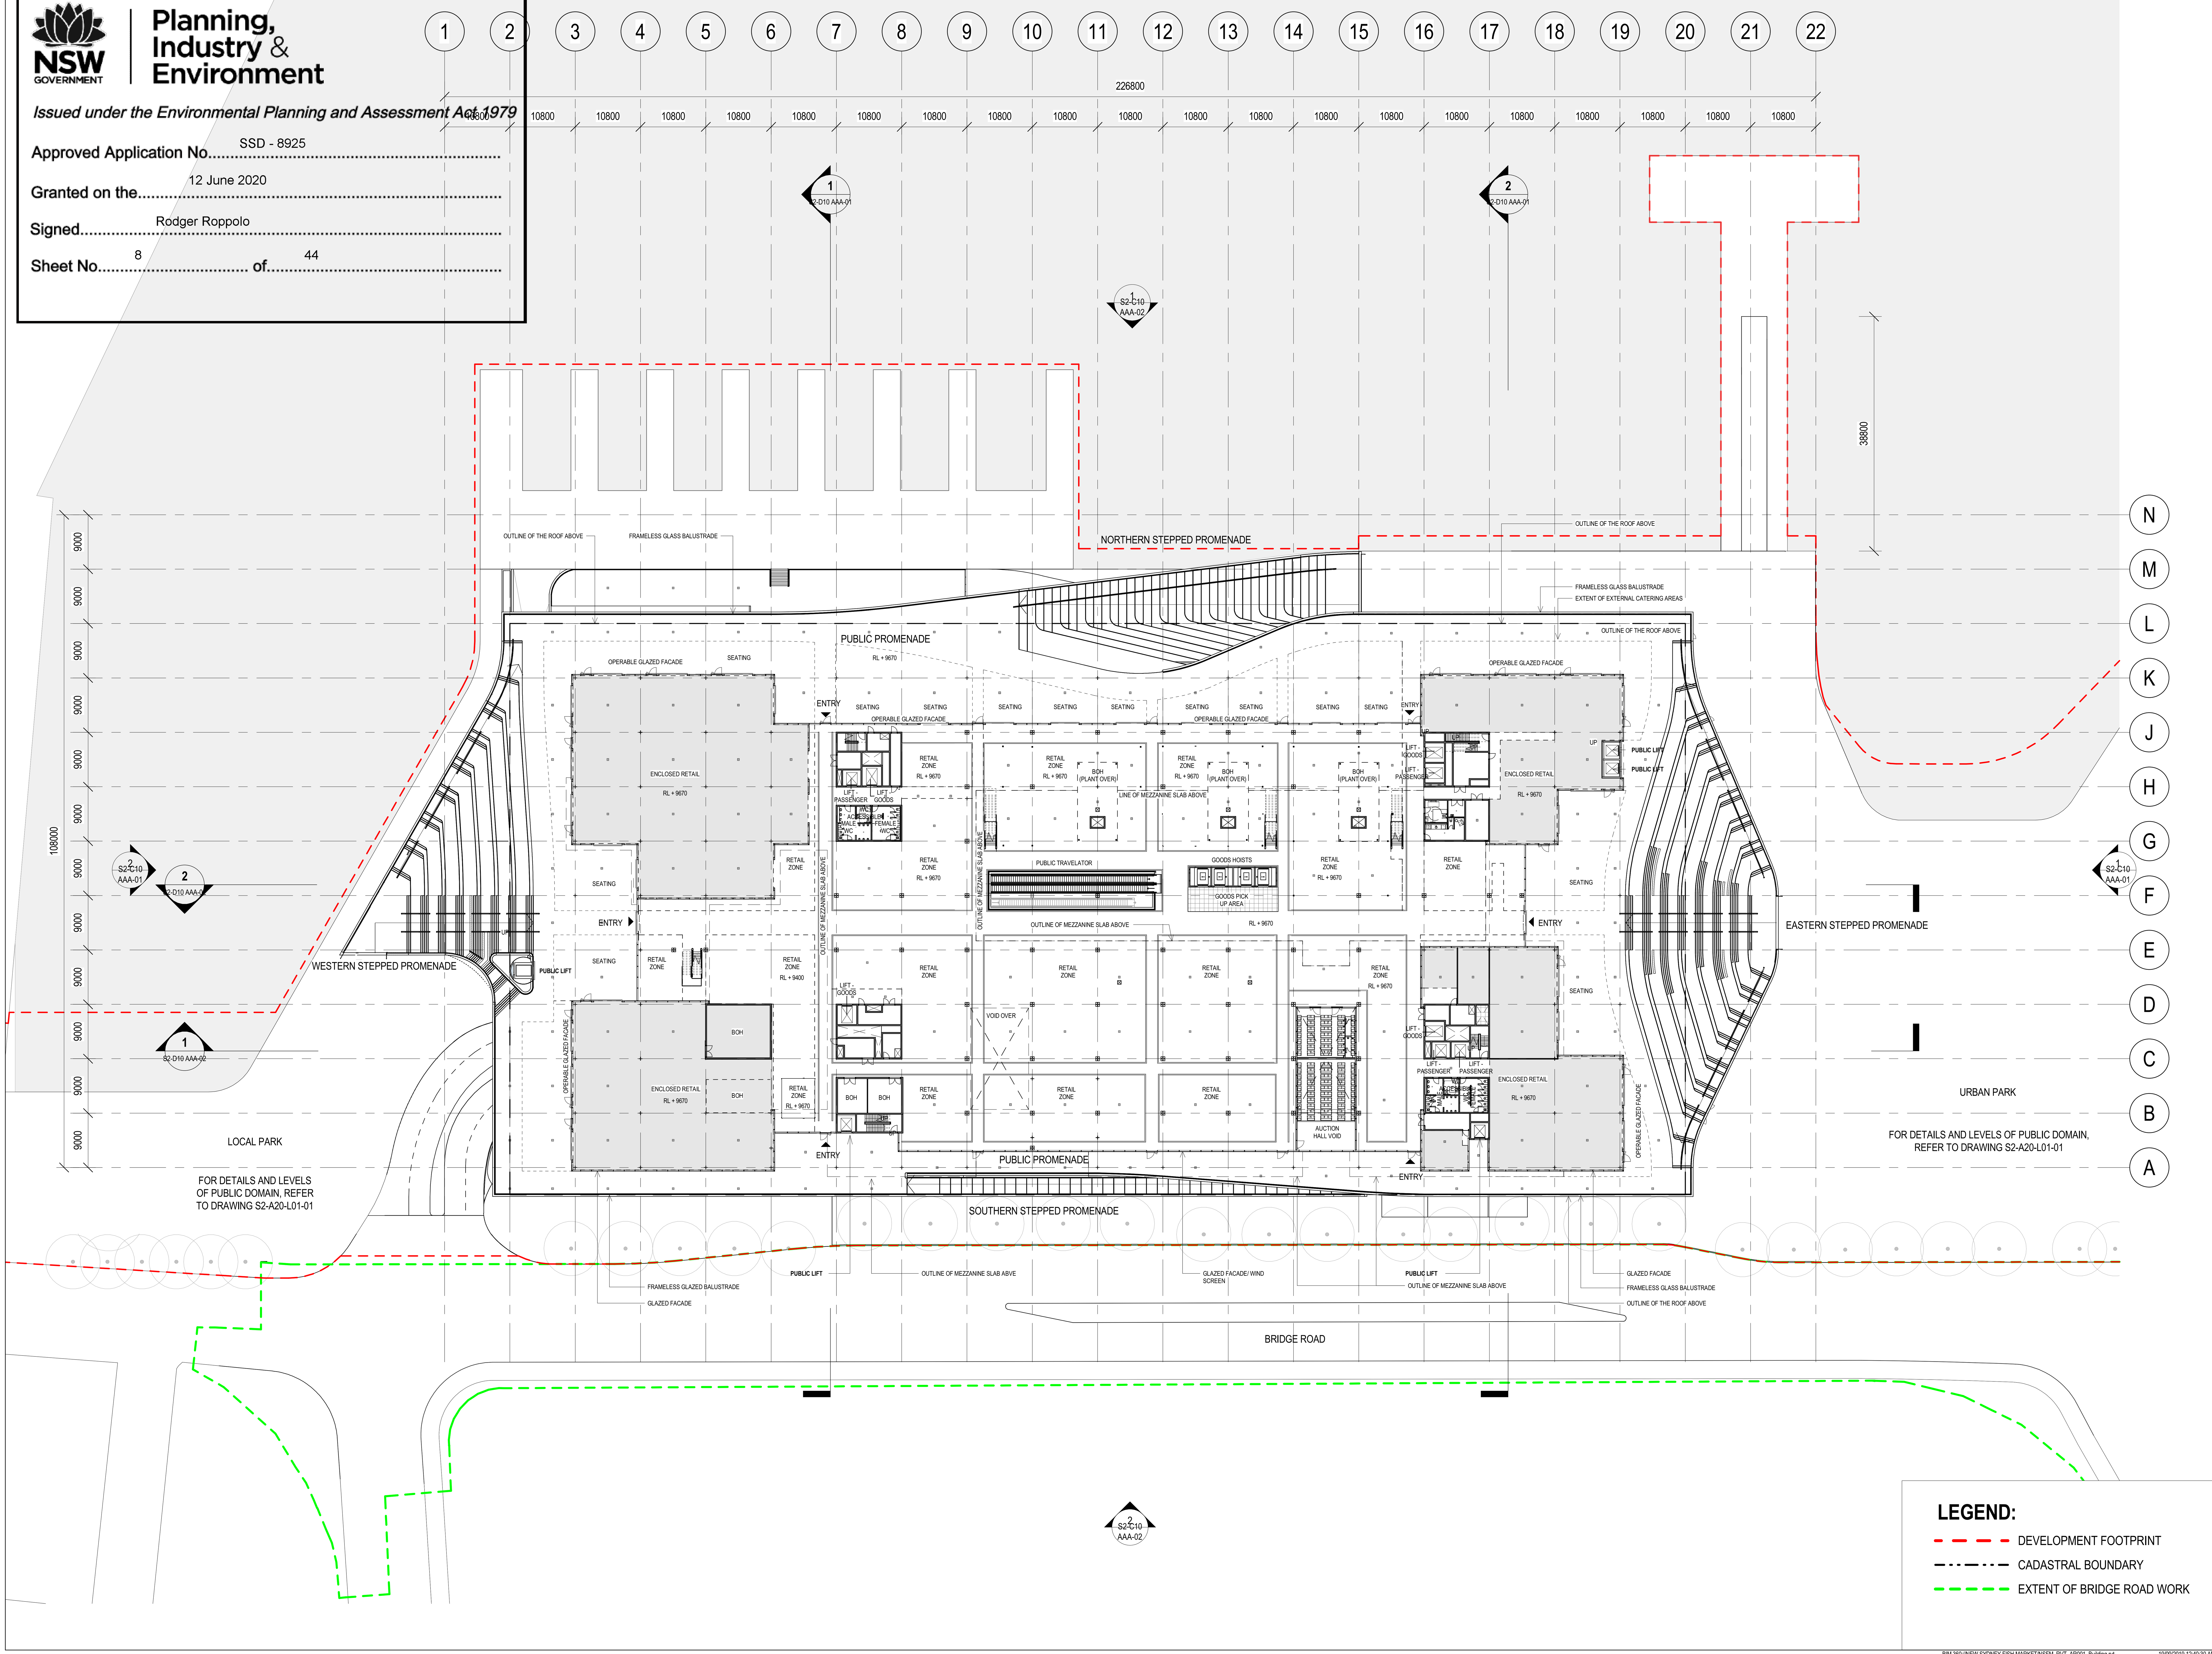

LEGEND:

- DEVELOPMENT FOOTPRINT
- CADASTRAL BOUNDARY
- EXTENT OF BRIDGE ROAD WORK

3XN
TEL +45 7026 2648
WWW.3XN.COM
ADD 19A BOUNDARY STREET SUITE 509, DARLINGHURST, NSW 2010

BVN
TEL +61 2 8297 7200
WWW.BVN.COM.AU
ADD LEVEL 11, 255 PITT STREET, SYDNEY, NSW 2000

NOTE

CONTRACTOR TO CHECK AND VERIFY ALL DIMENSIONS ON SITE PRIOR TO COMMENCEMENT OF WORK OR PREPARATION OF SHOP DRAWINGS. DO NOT SCALE THIS DRAWING

ISSUE	DATE	FOR
A	12/09/18	ISSUE FOR SSD-DA
B	12/11/19	ISSUE FOR SSD-DA
C	22/03/19	ISSUE FOR SSD-DA
D	15/04/19	ISSUE FOR SSD-DA
E	16/04/19	ISSUE FOR 50% DD
F	18/04/19	ISSUE FOR 50% DD
G	27/08/19	ISSUED FOR REVIEW
H	18/09/19	ISSUE FOR SSDA

CONSULTANT

STRUCTURAL - MOTT MACDONALD
TEL +61 (0) 2 9098 6800

CONSULTANT

LANDSCAPE - ASPECT STUDIO
TEL +61 (0) 2 9699 7182

CONSULTANT

BUILDING SERVICES - AECOM
TEL +61 (0) 2 8934 0000

CONSULTANT

BBC PLANNING CONSULTANTS
TEL +61 (0) 2 9211 4099

CONSULTANT

FACADE ENGINEER - APEX
TEL +61 (0) 2 8916 6264

CONSULTANT

BCA/DDA - GROUP DLA
TEL +61 (0) 2 8355 3160

PROJECT MANAGER

THELEM CONSULTING
TEL +61 (0) 2 9188 9606

CLIENT

INFRASTRUCTURE NSW

CLIENT NUMBER

TEL +61 (0) 2 9216 5700

PROJECT

NEW SYDNEY FISH MARKET
1B BRIDGE RD, GLEBE NSW

BVN PROJECT NUMBER

1611013

DRAWING KEY

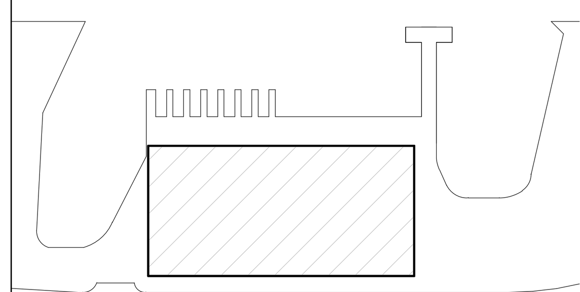

TRUE NORTH   PROJECT NORTH

GRAPHIC SCALE

0   10000   25000

SCALE

As indicated@A1

STATUS

DRAWING

FLOOR PLAN UPPER GROUND

ISSUE

AR-S2-B10 L01-01   H

NSW GOVERNMENT | Planning, Industry & Environment

Issued under the Environmental Planning and Assessment Act 1979

Approved Application No. SSD - 8925

Granted on the 12 June 2020

Signed Rodger Roppolo

Sheet No. 9 of 44

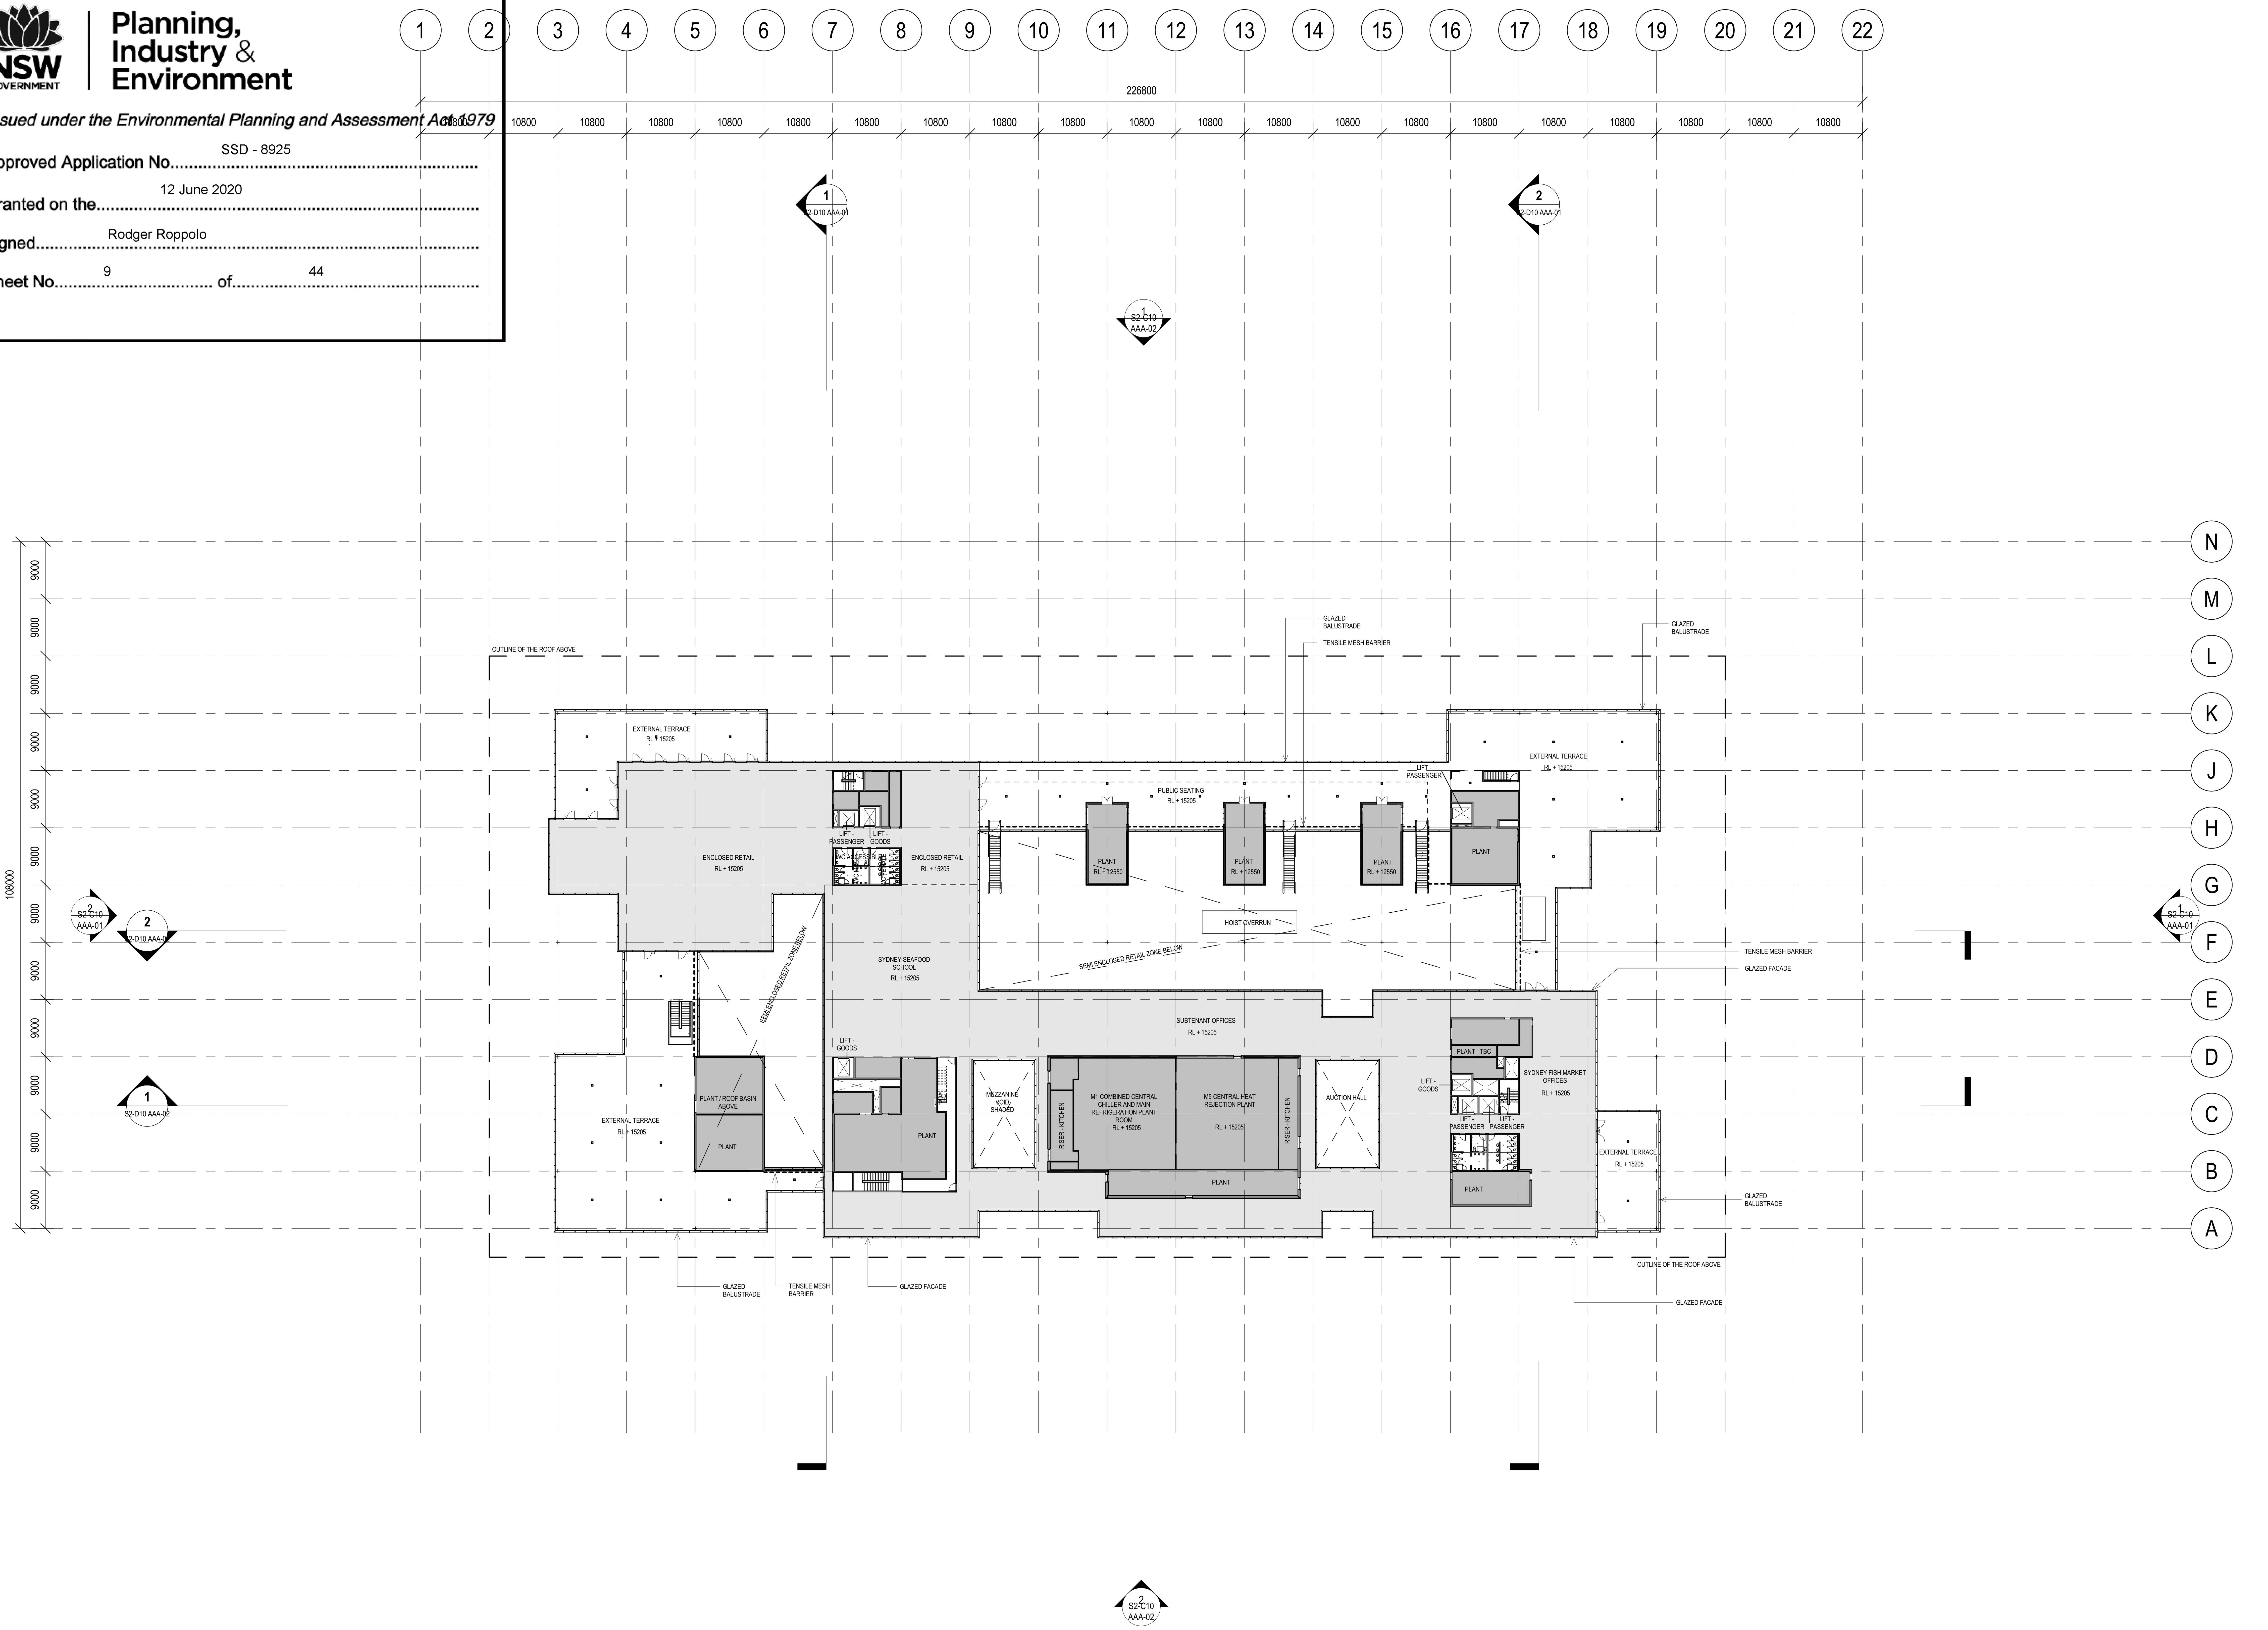

3XN
TEL +45 7026 2648
WWW.3XN.COM
ADD 19A BOUNDARY STREET SUITE 509,
DARLINGHURST, NSW 2010

BVN
TEL +61 2 8297 7200
WWW.BVN.COM.AU
ADD LEVEL 11, 255 PITT STREET,
SYDNEY, NSW 2000

NOTE

CONTRACTOR TO CHECK AND VERIFY ALL DIMENSIONS ON SITE PRIOR TO COMMENCEMENT OF WORK OR PREPARATION OF SHOP DRAWINGS. DO NOT SCALE THIS DRAWING

ISSUE	DATE	FOR
A	12/09/18	ISSUE FOR SSD-DA
B	12/11/19	ISSUE FOR SSD-DA
C	22/03/19	ISSUE FOR SSD-DA
D	15/04/19	ISSUE FOR SSD-DA
E	16/04/19	ISSUE FOR 50% DD
F	18/04/19	ISSUE FOR 50% DD
G	27/08/19	ISSUED FOR REVIEW
H	18/09/19	ISSUE FOR SSDA

CONSULTANT

STRUCTURAL - MOTT MACDONALD
TEL +61 (0) 2 9098 6800

CONSULTANT

LANDSCAPE - ASPECT STUDIO
TEL +61 (0) 2 9699 7182

CONSULTANT

BUILDING SERVICES - AECOM
TEL +61 (0) 2 8934 0000

CONSULTANT

BBC PLANNING CONSULTANTS
TEL +61 (0) 2 9211 4099

CONSULTANT

FACADE ENGINEER - APEX
TEL +61 (0) 2 8916 6264

CONSULTANT

BCA/DDA - GROUP DLA
TEL +61 (0) 2 8355 3160

PROJECT MANAGER

THELEM CONSULTING
TEL +61 (0) 2 9188 9606

CLIENT

INFRASTRUCTURE NSW

CLIENT NUMBER

TEL +61 (0) 2 9216 5700

PROJECT

NEW SYDNEY FISH MARKET
1B BRIDGE RD, GLEBE NSW

BVN PROJECT NUMBER

1611013

DRAWING KEY

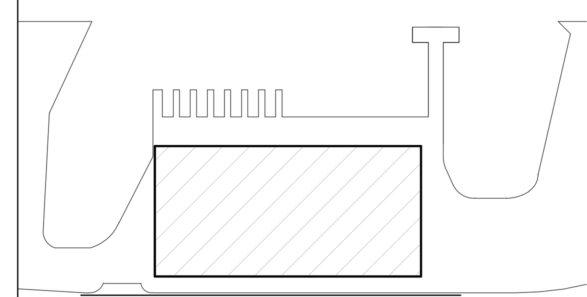

TRUE NORTH | PROJECT NORTH

GRAPHIC SCALE

0 10000 25000

SCALE

1 : 500@A1

STATUS

DRAWING

FLOOR PLAN MEZZANINE

ISSUE

AR-S2-B10 L02-01 | H

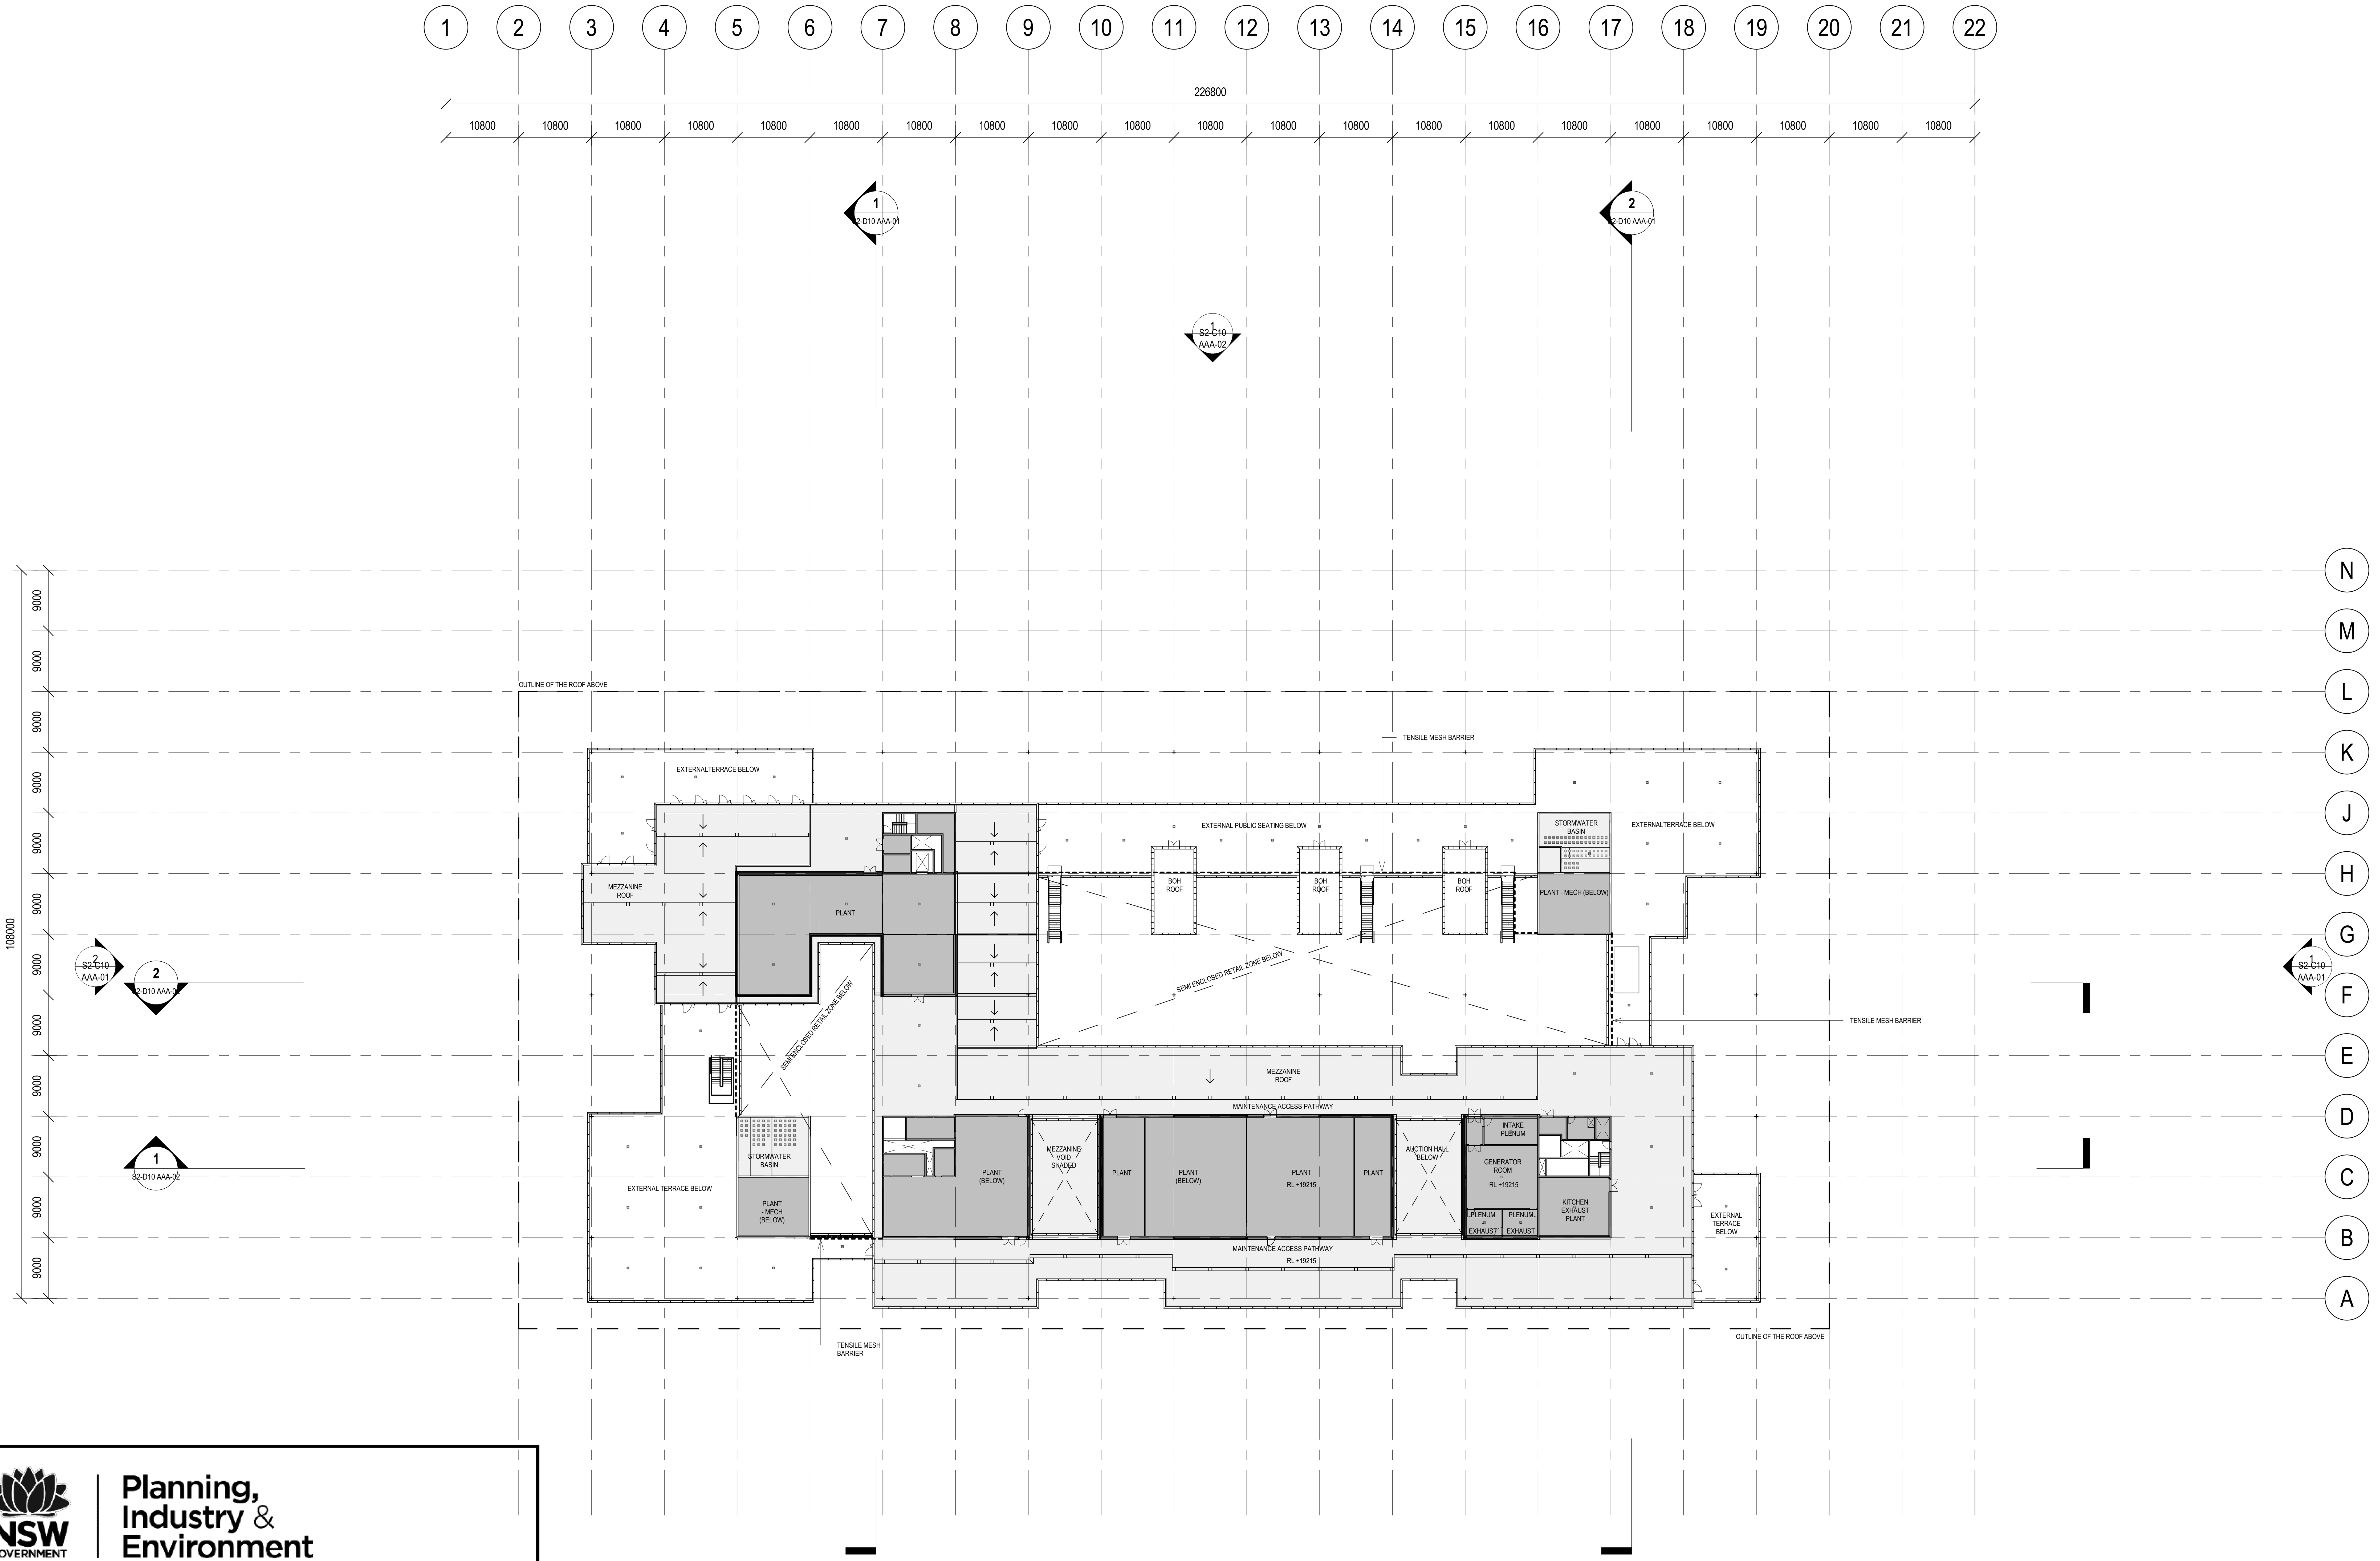

NSW GOVERNMENT | **Planning, Industry & Environment**

Issued under the Environmental Planning and Assessment Act 1979

Approved Application No. SSD - 8925

Granted on the 12 June 2020

Signed Rodger Roppolo

Sheet No. 10 of 44

3XN **BVN**

3XN
TEL +45 7026 2648
WWW.3XN.COM
ADD 19A BOUNDARY STREET SUITE 509,
DARLINGHURST, NSW 2010

BVN
TEL +61 2 8297 7200
WWW.BVN.COM.AU
ADD LEVEL 11, 255 PITT STREET,
SYDNEY, NSW 2000

NOTE

CONTRACTOR TO CHECK AND VERIFY ALL DIMENSIONS ON SITE PRIOR TO COMMENCEMENT OF WORK OR PREPARATION OF SHOP DRAWINGS. DO NOT SCALE THIS DRAWING

ISSUE	DATE	FOR
A	12/09/18	ISSUE FOR SSD-DA
B	12/11/19	ISSUE FOR SSD-DA
C	22/03/19	ISSUE FOR SSD-DA
D	15/04/19	ISSUE FOR SSD-DA
E	16/04/19	ISSUE FOR 50% DD
F	18/04/19	ISSUE FOR 50% DD
G	27/08/19	ISSUED FOR REVIEW
H	18/09/19	ISSUE FOR SSDA

CONSULTANT

STRUCTURAL - MOTT MACDONALD
TEL +61 (0) 2 9098 6800
CONSULTANT

LANDSCAPE - ASPECT STUDIO
TEL +61 (0) 2 9699 7182
CONSULTANT

BUILDING SERVICES - AECOM
TEL +61 (0) 2 8934 0000
CONSULTANT

BBC PLANNING CONSULTANTS
TEL +61 (0) 2 9211 4099
CONSULTANT

FACADE ENGINEER - APEX
TEL +61 (0) 2 8916 6264
CONSULTANT

BCA/DDA - GROUP DLA
TEL +61 (0) 2 8355 3160
PROJECT MANAGER

THELEM CONSULTING
TEL +61 (0) 2 9188 9606
CLIENT

INFRASTRUCTURE NSW
CLIENT NUMBER

TEL +61 (0) 2 9216 5700
PROJECT

NEW SYDNEY FISH MARKET
1B BRIDGE RD, GLEBE NSW
BVN PROJECT NUMBER

1611013

DRAWING KEY

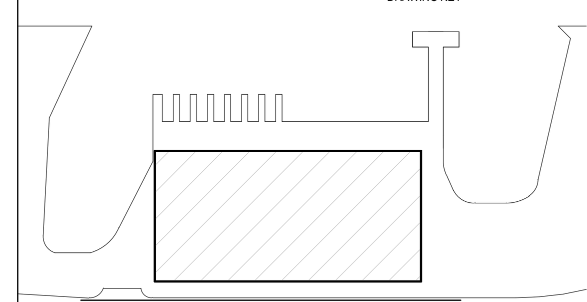

TRUE NORTH PROJECT NORTH

GRAPHIC SCALE
0 10000 25000

SCALE
1 : 500@A1

STATUS

DRAWING

MEZZANINE ROOF PLAN

ISSUE

AR-S2-B10 L03-01 H

BIM 360://NEW SYDNEY FISH MARKET/NSFM_RVT_AR001_Building.rvt 19/09/2019 12:41:39 AM

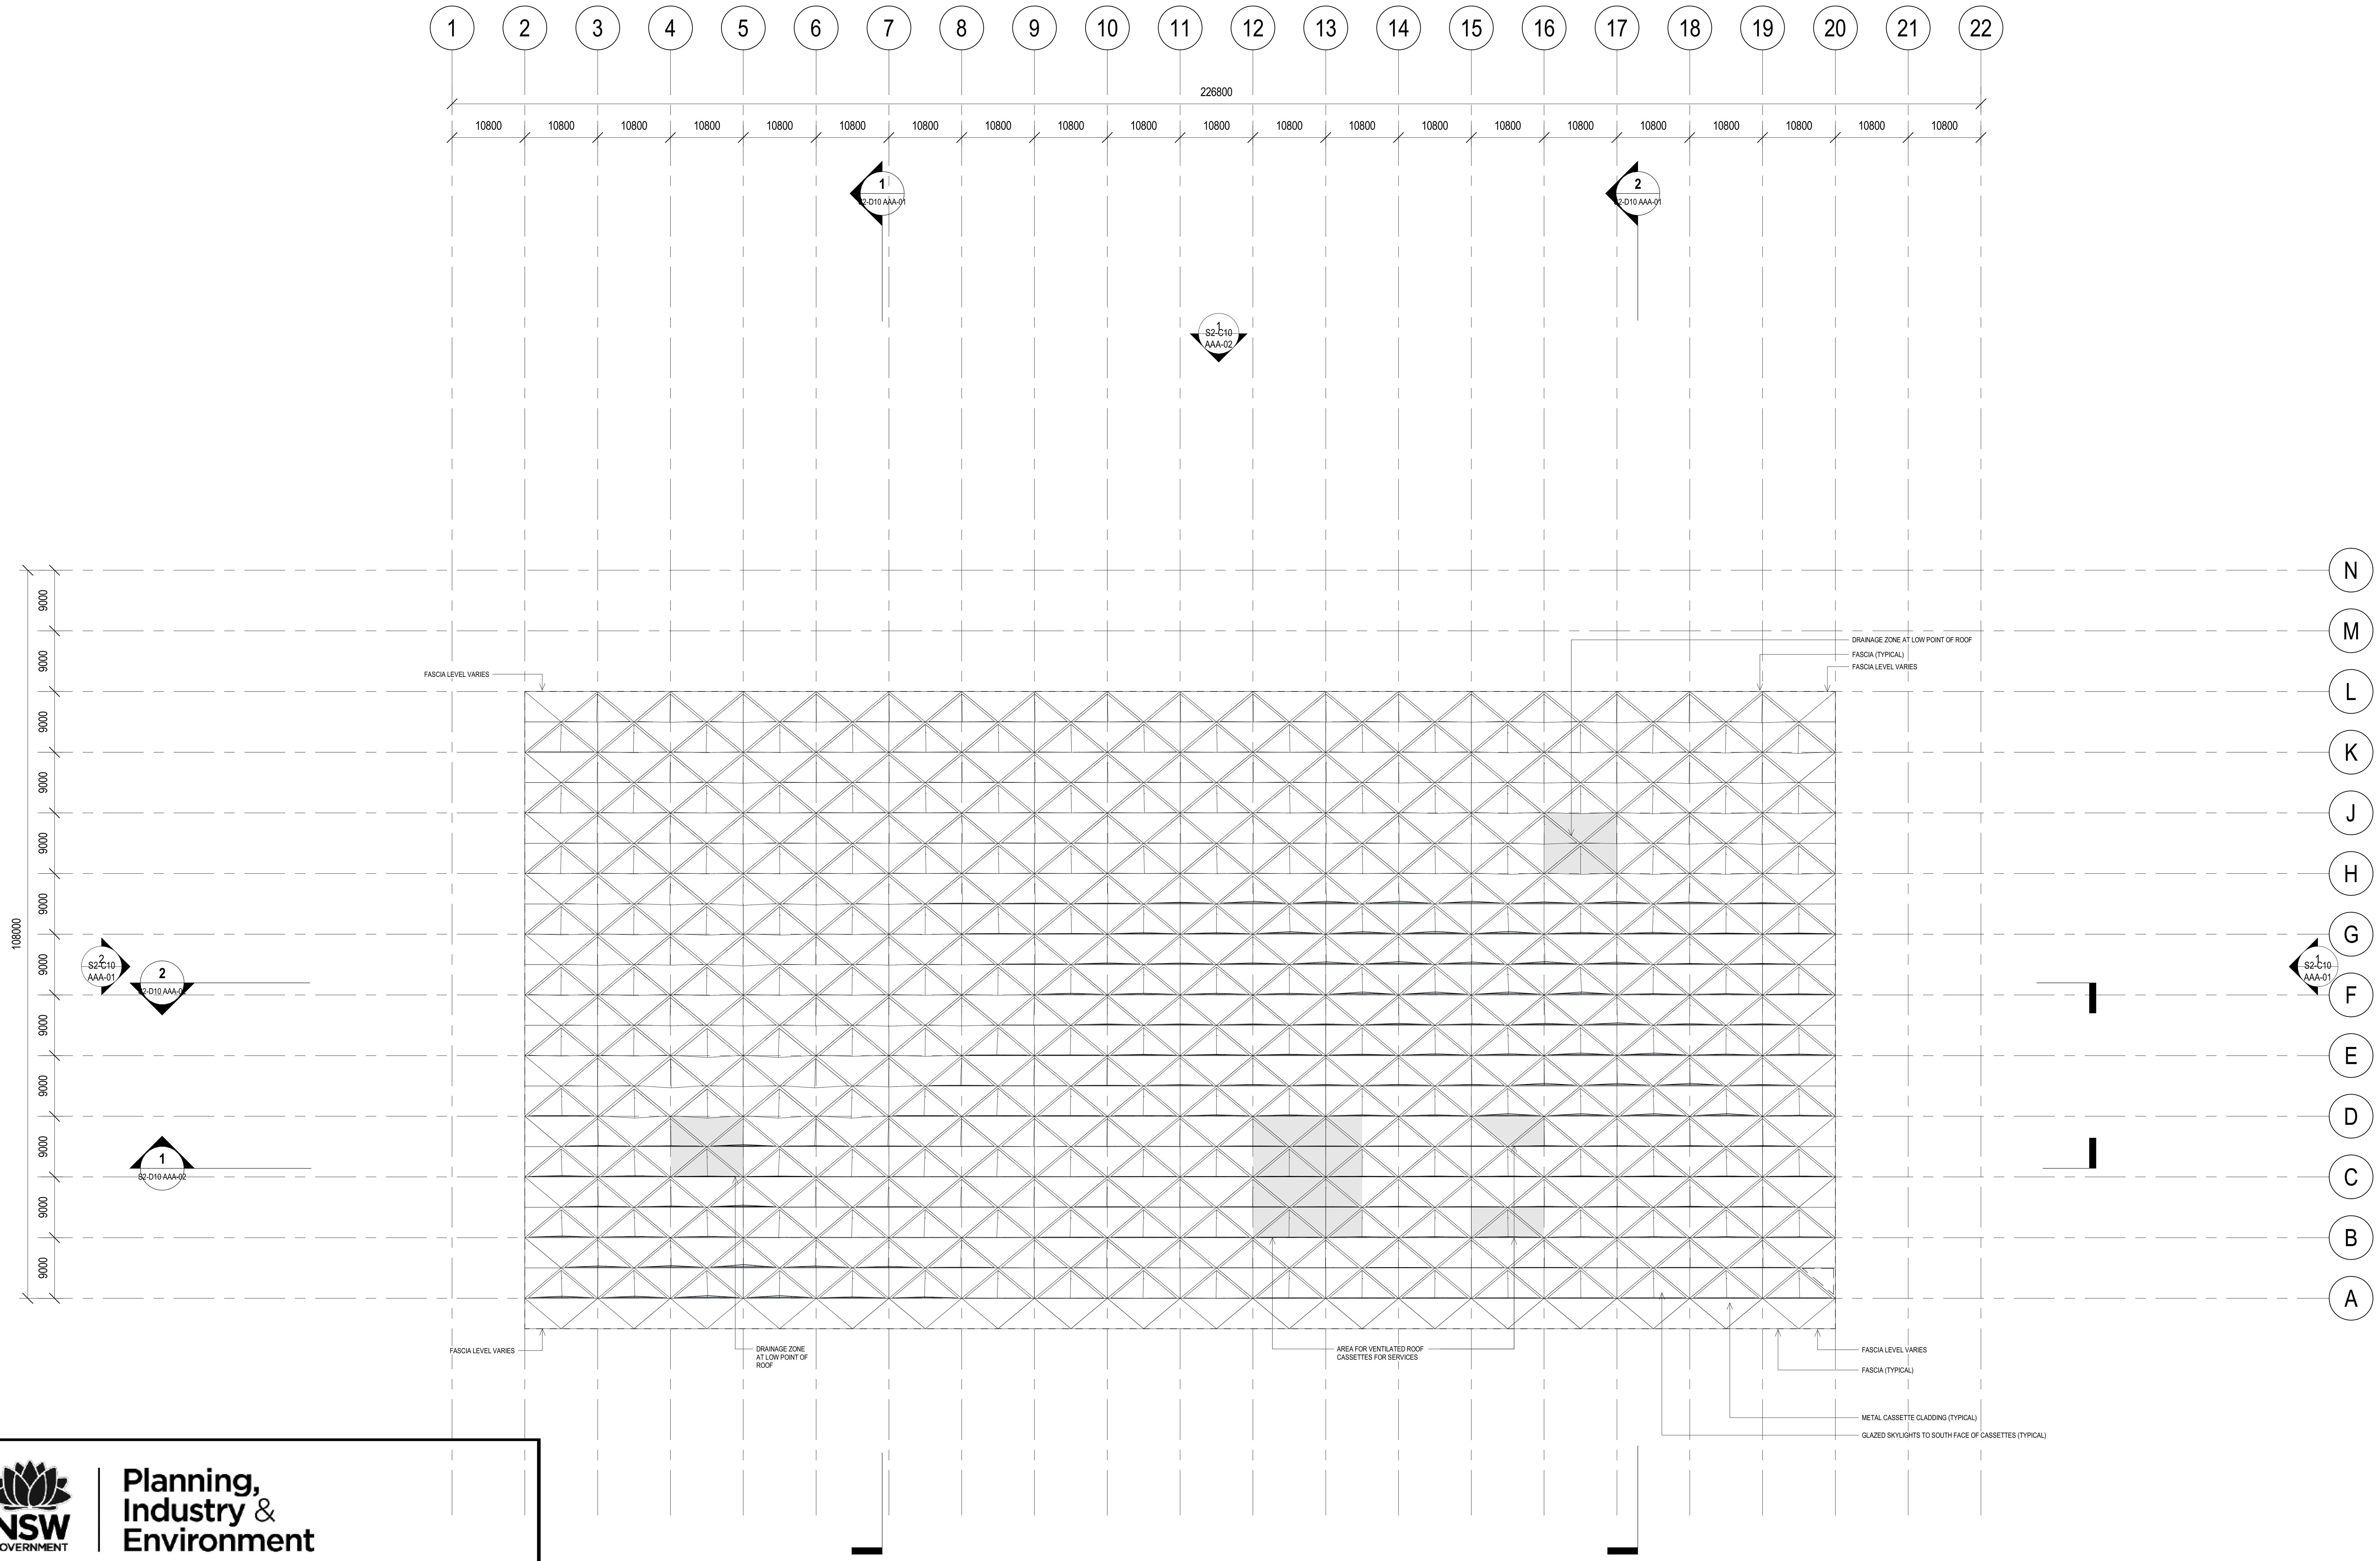

Planning, Industry & Environment

NSW GOVERNMENT

Issued under the Environmental Planning and Assessment Act 1979

Approved Application No. SSD - 8925

Granted on the 12 June 2020

Signed Rodger Roppolo

Sheet No. 11 of 44

3XN
TEL +45 7026 2648
WWW.3XN.COM
ADD 19A BOUNDARY STREET SUITE 509,
DARLINGHURST, NSW 2010

BVN
TEL +61 2 8297 7200
WWW.BVN.COM.AU
ADD LEVEL 11, 255 PITT STREET,
SYDNEY, NSW 2000

NOTE

CONTRACTOR TO CHECK AND VERIFY ALL DIMENSIONS ON SITE PRIOR TO COMMENCEMENT OF WORK OR PREPARATION OF SHOP DRAWINGS. DO NOT SCALE THIS DRAWING

ISSUE	DATE	FOR
A	12/09/18	ISSUE FOR SSD-DA
B	12/11/19	ISSUE FOR SSD-DA
C	22/03/19	ISSUE FOR SSD-DA
D	15/04/19	ISSUE FOR SSD-DA
E	16/04/19	ISSUE FOR 50% DD
F	18/04/19	ISSUE FOR 50% DD
G	27/08/19	ISSUED FOR REVIEW
H	18/09/19	ISSUE FOR SSDA

CONSULTANT

STRUCTURAL - MOTT MACDONALD
TEL +61 (0) 2 9098 6800

CONSULTANT

LANDSCAPE - ASPECT STUDIO
TEL +61 (0) 2 9699 7182

CONSULTANT

BUILDING SERVICES - AECOM
TEL +61 (0) 2 8934 0000

CONSULTANT

BBC PLANNING CONSULTANTS
TEL +61 (0) 2 9211 4099

CONSULTANT

FACADE ENGINEER - APEX
TEL +61 (0) 2 8916 6264

CONSULTANT

BCA/DDA - GROUP DLA
TEL +61 (0) 2 8355 3160

PROJECT MANAGER

THELEM CONSULTING
TEL +61 (0) 2 9188 9606

CLIENT

INFRASTRUCTURE NSW

CLIENT NUMBER

TEL +61 (0) 2 9216 5700

PROJECT

NEW SYDNEY FISH MARKET
1B BRIDGE RD, GLEBE NSW

BVN PROJECT NUMBER

1611013

DRAWING KEY

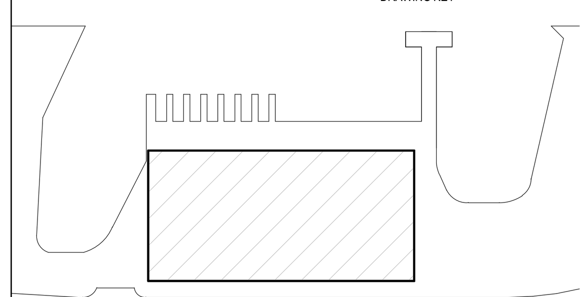

TRUE NORTH
PROJECT NORTH

GRAPHIC SCALE
0 10000 25000

SCALE

1 : 500@A1

STATUS

DRAWING

ROOF PLAN

ISSUE

AR-S2-B10 L10-01 H

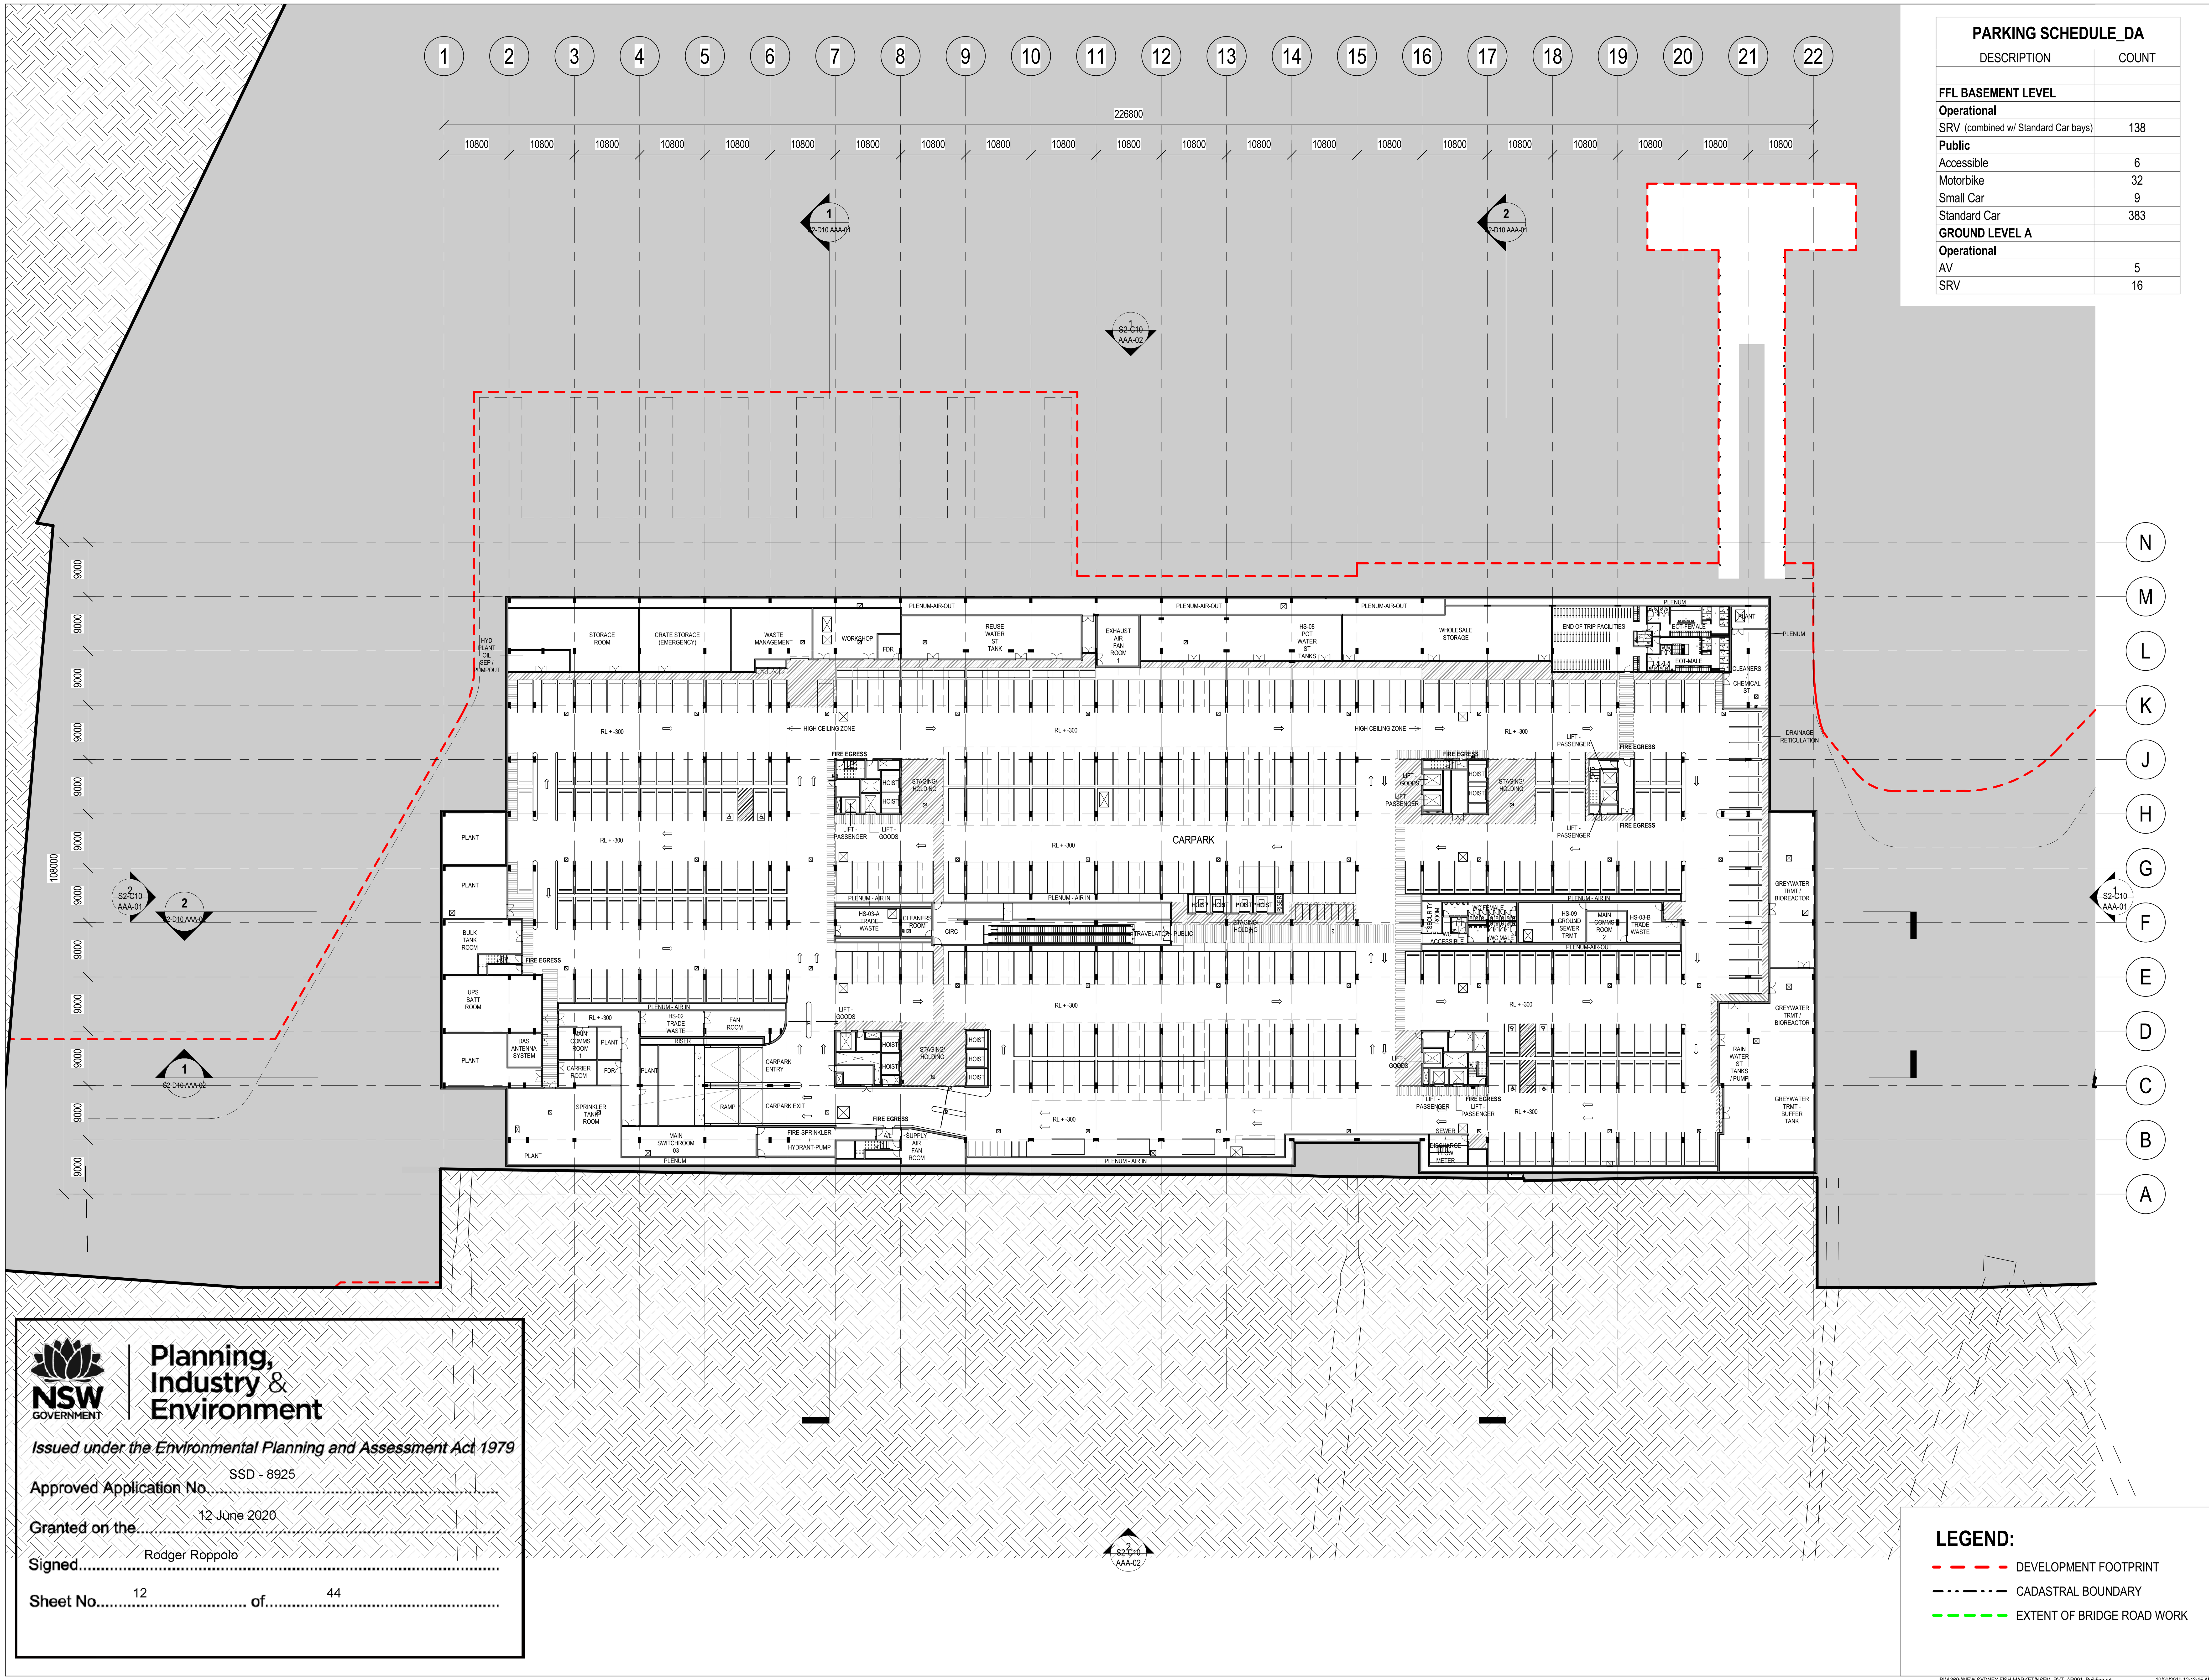

PARKING SCHEDULE_DA

DESCRIPTION	COUNT
FFL BASEMENT LEVEL	
Operational	
SRV (combined w/ Standard Car bays)	138
Public	
Accessible	6
Motorbike	32
Small Car	9
Standard Car	383
GROUND LEVEL A	
Operational	
AV	5
SRV	16

LEGEND:

- DEVELOPMENT FOOTPRINT
- CADASTRAL BOUNDARY
- EXTENT OF BRIDGE ROAD WORK

NSW GOVERNMENT Planning, Industry & Environment

Issued under the Environmental Planning and Assessment Act 1979

Approved Application No. SSD - 8925

Granted on the 12 June 2020

Signed Rodger Roppolo

Sheet No. 12 of 44

3XN BVN

3XN
TEL +45 7026 2648
WWW.3XN.COM
ADD 19A BOUNDARY STREET SUITE 509, DARLINGHURST, NSW 2010

BVN
TEL +61 2 8297 7200
WWW.BVN.COM.AU
ADD LEVEL 11, 255 PITT STREET, SYDNEY, NSW 2000

NOTE

CONTRACTOR TO CHECK AND VERIFY ALL DIMENSIONS ON SITE PRIOR TO COMMENCEMENT OF WORK OR PREPARATION OF SHOP DRAWINGS. DO NOT SCALE THIS DRAWING

ISSUE	DATE	FOR
A	12/09/18	ISSUE FOR SSD-DA
B	12/11/19	ISSUE FOR SSD-DA
C	22/03/19	ISSUE FOR SSD-DA
D	15/04/19	ISSUE FOR SSD-DA
E	16/04/19	ISSUE FOR 50% DD
F	18/04/19	ISSUE FOR 50% DD
G	27/08/19	ISSUED FOR REVIEW
H	18/09/19	ISSUE FOR SSDA

CONSULTANT

STRUCTURAL - MOTT MACDONALD
TEL +61 (0) 2 9098 6800

CONSULTANT

LANDSCAPE - ASPECT STUDIO
TEL +61 (0) 2 9699 7182

CONSULTANT

BUILDING SERVICES - AECOM
TEL +61 (0) 2 8934 0000

CONSULTANT

BBC PLANNING CONSULTANTS
TEL +61 (0) 2 9211 4099

CONSULTANT

FACADE ENGINEER - APEX
TEL +61 (0) 2 8916 6264

CONSULTANT

BCA/DDA - GROUP DLA
TEL +61 (0) 2 8355 3160

PROJECT MANAGER

THELEM CONSULTING
TEL +61 (0) 2 9188 9606

CLIENT

INFRASTRUCTURE NSW

CLIENT NUMBER

TEL +61 (0) 2 9216 5700

PROJECT

NEW SYDNEY FISH MARKET
1B BRIDGE RD, GLEBE NSW

BVN PROJECT NUMBER

1611013

DRAWING KEY

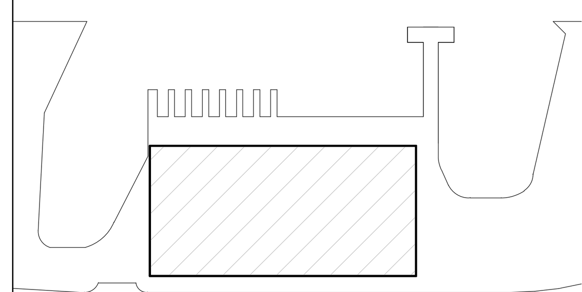

TRUE NORTH PROJECT NORTH

GRAPHIC SCALE

0 10000 25000

SCALE

As indicated@A1

STATUS

DRAWING

FLOOR PLAN BASEMENT

ISSUE

AR-S2-B10 LB1-01 H

NSW GOVERNMENT | **Planning, Industry & Environment**

Issued under the Environmental Planning and Assessment Act 1979

Approved Application No. SSD - 8925

Granted on the 12 June 2020

Signed Rodger Roppolo

Sheet No. 13 of 44

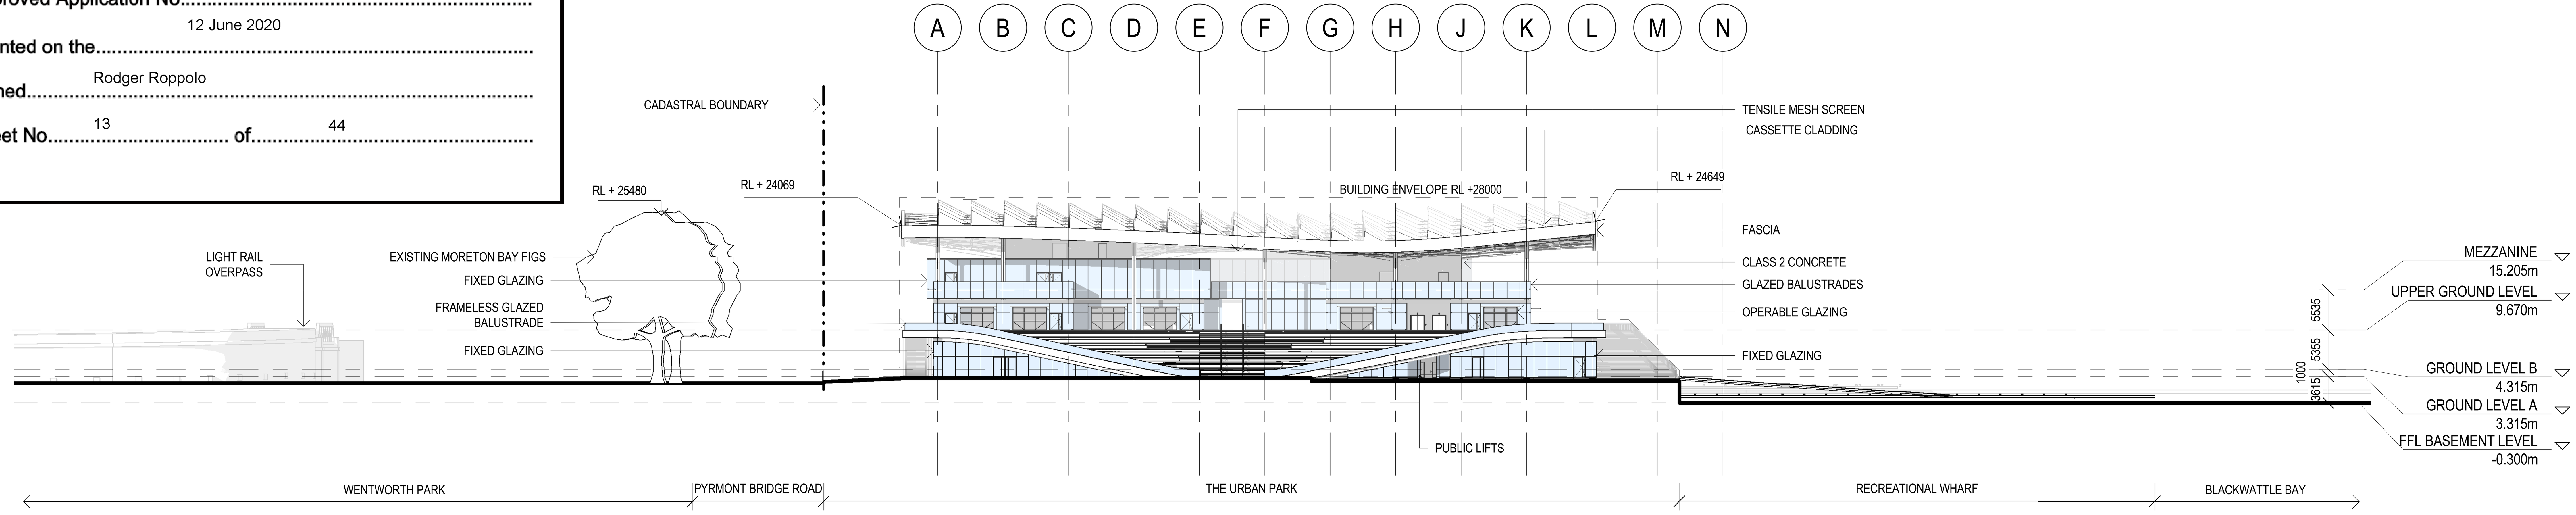

1 S2 - EAST ELEVATION

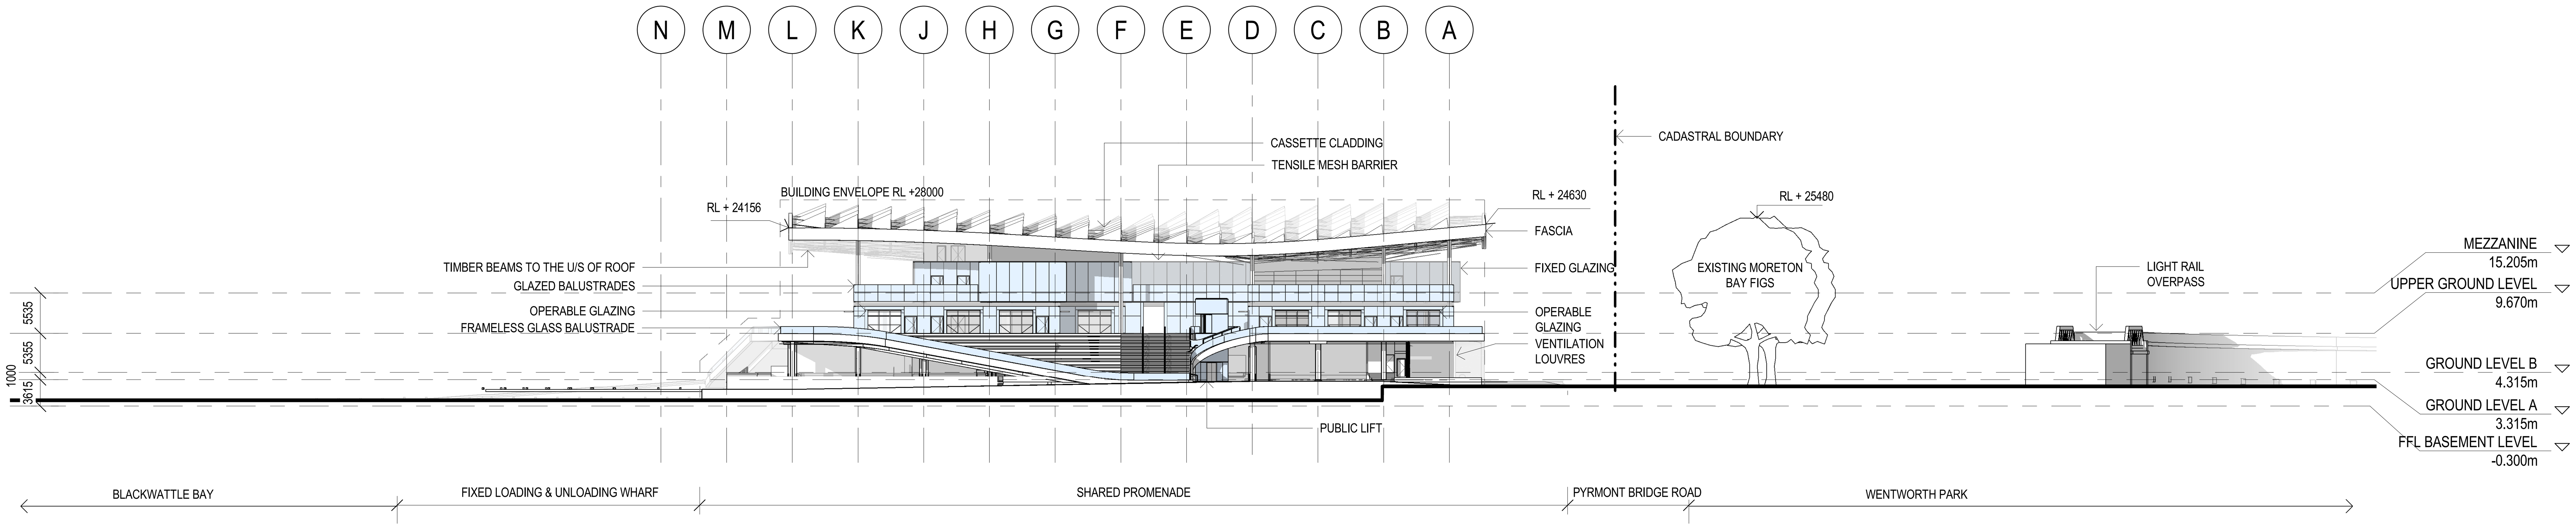

2 S2 - WEST ELEVATION

3XN **BVN**

3XN
TEL +45 7026 2648
WWW.3XN.COM
ADD 19A BOUNDARY STREET SUITE 509,
DARLINGHURST, NSW 2010

BVN
TEL +61 2 8297 7200
WWW.BVN.COM.AU
ADD LEVEL 11, 255 PITT STREET,
SYDNEY, NSW 2000

INTELLECTUAL PROPERTY

NOTE

CONTRACTOR TO CHECK AND VERIFY ALL DIMENSIONS ON SITE PRIOR TO COMMENCEMENT OF WORK OR PREPARATION OF SHOP DRAWINGS. DO NOT SCALE THIS DRAWING

ISSUE	DATE	FOR
A	12/09/18	ISSUE FOR SSD-DA
B	12/11/19	ISSUE FOR SSD-DA
C	22/03/19	ISSUE FOR SSD-DA
D	15/04/19	ISSUE FOR SSD-DA
E	16/04/19	ISSUE FOR 50% DD
F	18/04/19	ISSUE FOR 50% DD
G	27/08/19	ISSUED FOR REVIEW
H	18/09/19	ISSUE FOR SSDA

CONSULTANT

STRUCTURAL - MOTT MACDONALD
TEL +61 (0) 2 9098 6800
CONSULTANT

LANDSCAPE - ASPECT STUDIO
TEL +61 (0) 2 9699 7182
CONSULTANT

BUILDING SERVICES - AECOM
TEL +61 (0) 2 8934 0000
CONSULTANT

BBC PLANNING CONSULTANTS
TEL +61 (0) 2 9211 4099
CONSULTANT

FACADE ENGINEER - APEX
TEL +61 (0) 2 8916 6264
CONSULTANT

BCA/DDA - GROUP DLA
TEL +61 (0) 2 8355 3160
PROJECT MANAGER

THELEM CONSULTING
TEL +61 (0) 2 9188 9606
CLIENT

INFRASTRUCTURE NSW
CLIENT NUMBER

TEL +61 (0) 2 9216 5700
PROJECT

NEW SYDNEY FISH MARKET
1B BRIDGE RD, GLEBE NSW
BVN PROJECT NUMBER

1611013

DRAWING KEY

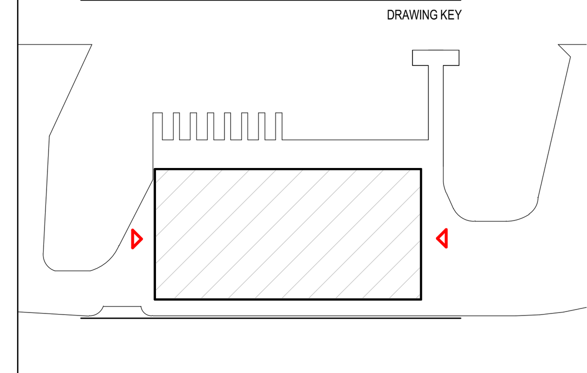

GRAPHIC SCALE
0 10000 25000
SCALE

1 : 500@A1
STATUS

DRAWING

EAST AND WEST ELEVATION

ISSUE

AR-S2-C10 AAA-01 H

Planning, Industry & Environment

NSW GOVERNMENT

Issued under the Environmental Planning and Assessment Act 1979

Approved Application No. SSD - 8925

Granted on the 12 June 2020

Signed Rodger Roppolo

Sheet No. 14 of 44

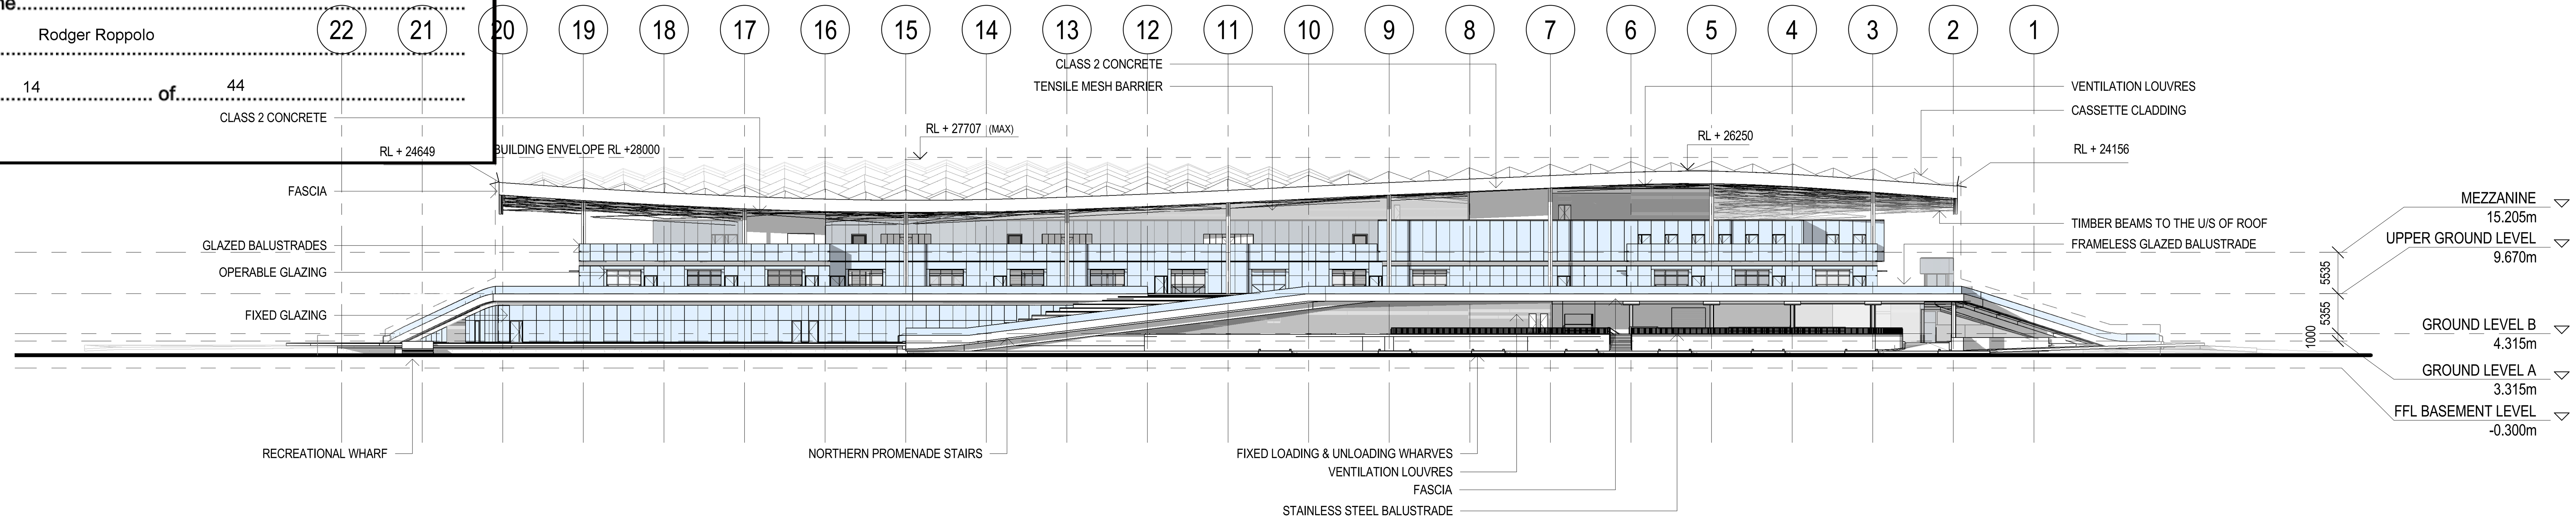

1 S2 - NORTH ELEVATION

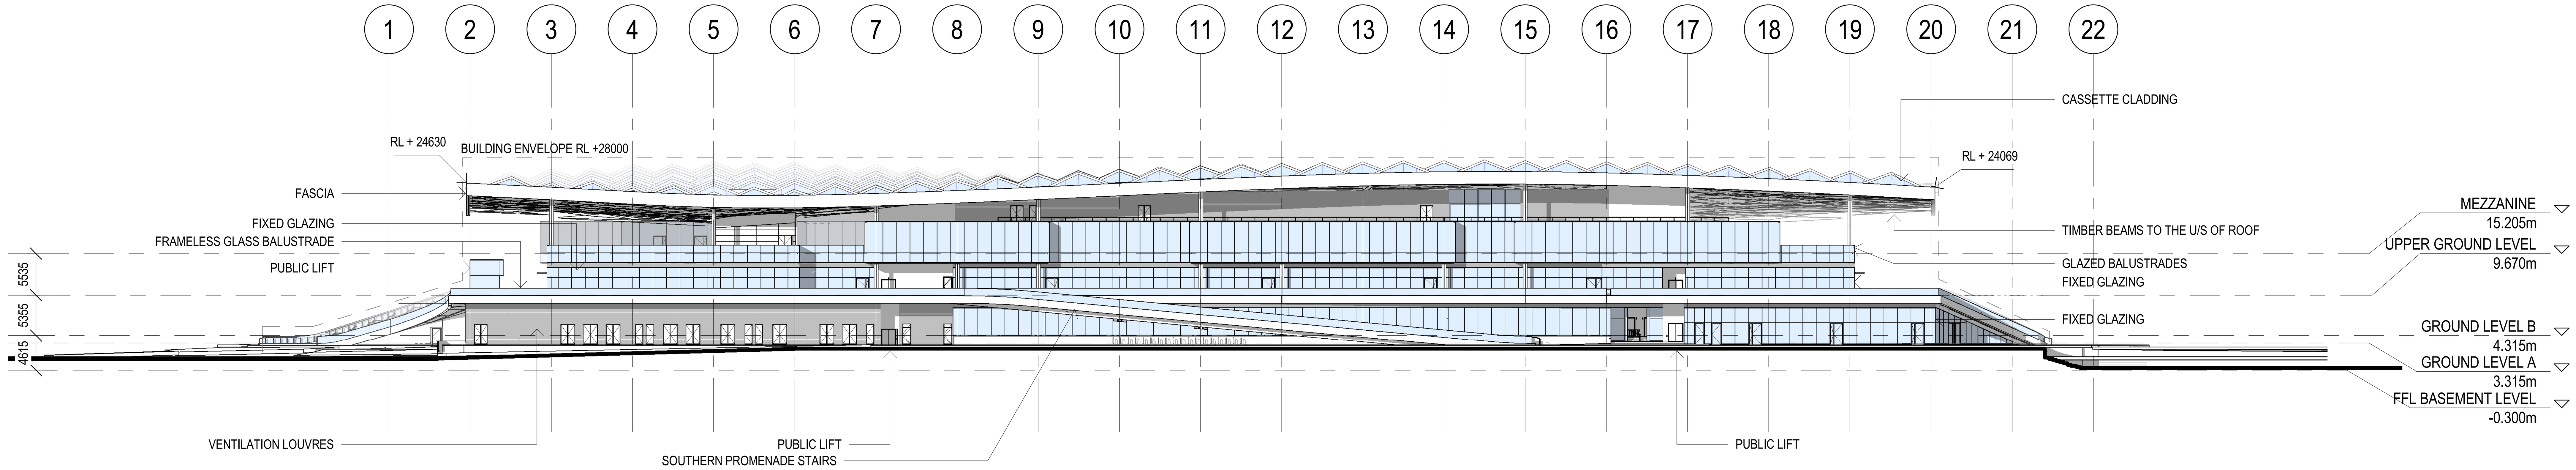

2 S2 - SOUTH ELEVATION

3XN BVN

3XN
TEL +45 7026 2648
WWW.3XN.COM
ADD 19A BOUNDARY STREET SUITE 509,
DARLINGHURST, NSW 2010

BVN
TEL +61 2 8297 7200
WWW.BVN.COM.AU
ADD LEVEL 11, 255 PITT STREET,
SYDNEY, NSW 2000

NOTE

CONTRACTOR TO CHECK AND VERIFY ALL DIMENSIONS ON SITE PRIOR TO COMMENCEMENT OF WORK OR PREPARATION OF SHOP DRAWINGS. DO NOT SCALE THIS DRAWING

ISSUE	DATE	FOR
A	12/09/18	ISSUE FOR SSD-DA
B	12/11/19	ISSUE FOR SSD-DA
C	22/03/19	ISSUE FOR SSD-DA
D	15/04/19	ISSUE FOR SSD-DA
E	16/04/19	ISSUE FOR 50% DD
F	18/04/19	ISSUE FOR 50% DD
G	27/08/19	ISSUED FOR REVIEW
H	18/09/19	ISSUE FOR SSDA

CONSULTANT

STRUCTURAL - MOTT MACDONALD
TEL +61 (0) 2 9098 6800

CONSULTANT

LANDSCAPE - ASPECT STUDIO
TEL +61 (0) 2 9699 7182

CONSULTANT

BUILDING SERVICES - AECOM
TEL +61 (0) 2 8934 0000

CONSULTANT

BBC PLANNING CONSULTANTS
TEL +61 (0) 2 9211 4099

CONSULTANT

FACADE ENGINEER - APEX
TEL +61 (0) 2 8916 6264

CONSULTANT

BCA/DDA - GROUP DLA
TEL +61 (0) 2 8355 3160

PROJECT MANAGER

THELEM CONSULTING
TEL +61 (0) 2 9188 9606

CLIENT

INFRASTRUCTURE NSW

CLIENT NUMBER

TEL +61 (0) 2 9216 5700

PROJECT

NEW SYDNEY FISH MARKET
1B BRIDGE RD, GLEBE NSW

BVN PROJECT NUMBER

1611013

DRAWING KEY

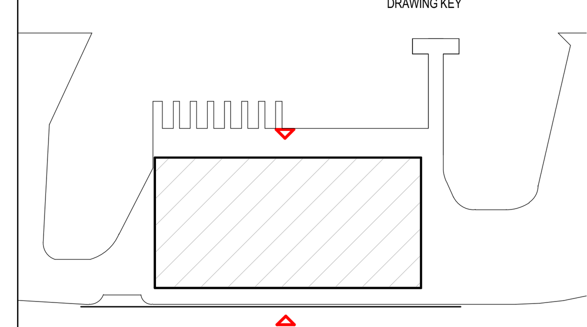

GRAPHIC SCALE

0 10000 25000

SCALE

1 : 500@A1

STATUS

DRAWING

NORTH AND SOUTH ELEVATION

	ISSUE
AR-S2-C10 AAA-02	H

NSW GOVERNMENT | **Planning, Industry & Environment**

Issued under the Environmental Planning and Assessment Act 1979

Approved Application No. SSD - 8925

Granted on the 12 June 2020

Signed Rodger Roppolo

Sheet No. 15 of 44

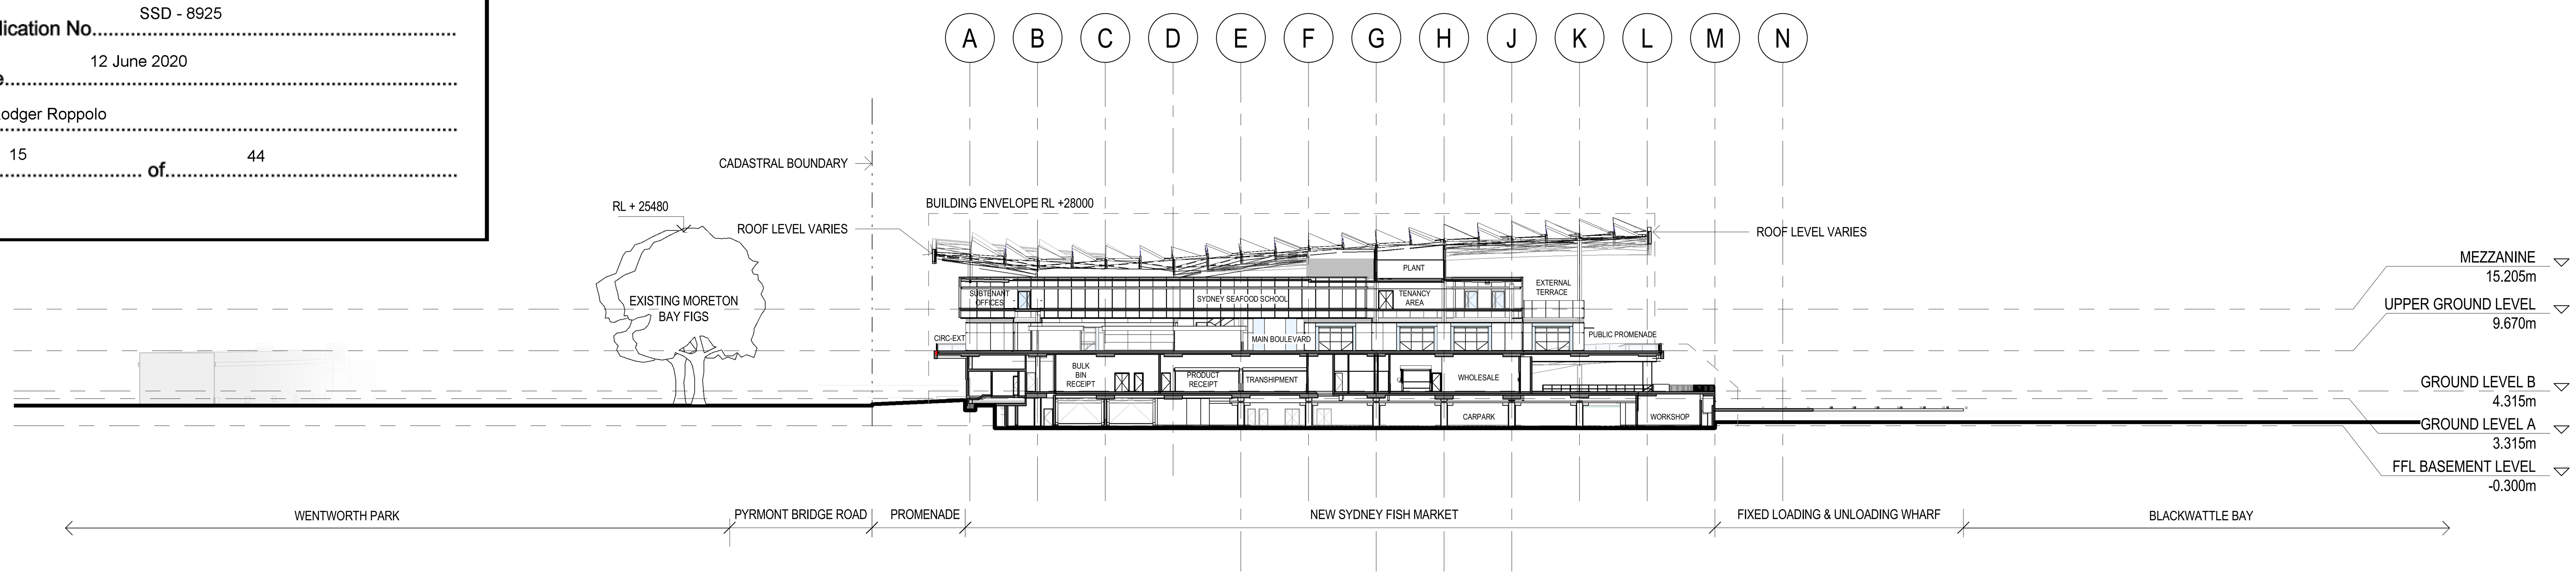

1 S2_SECTION BB

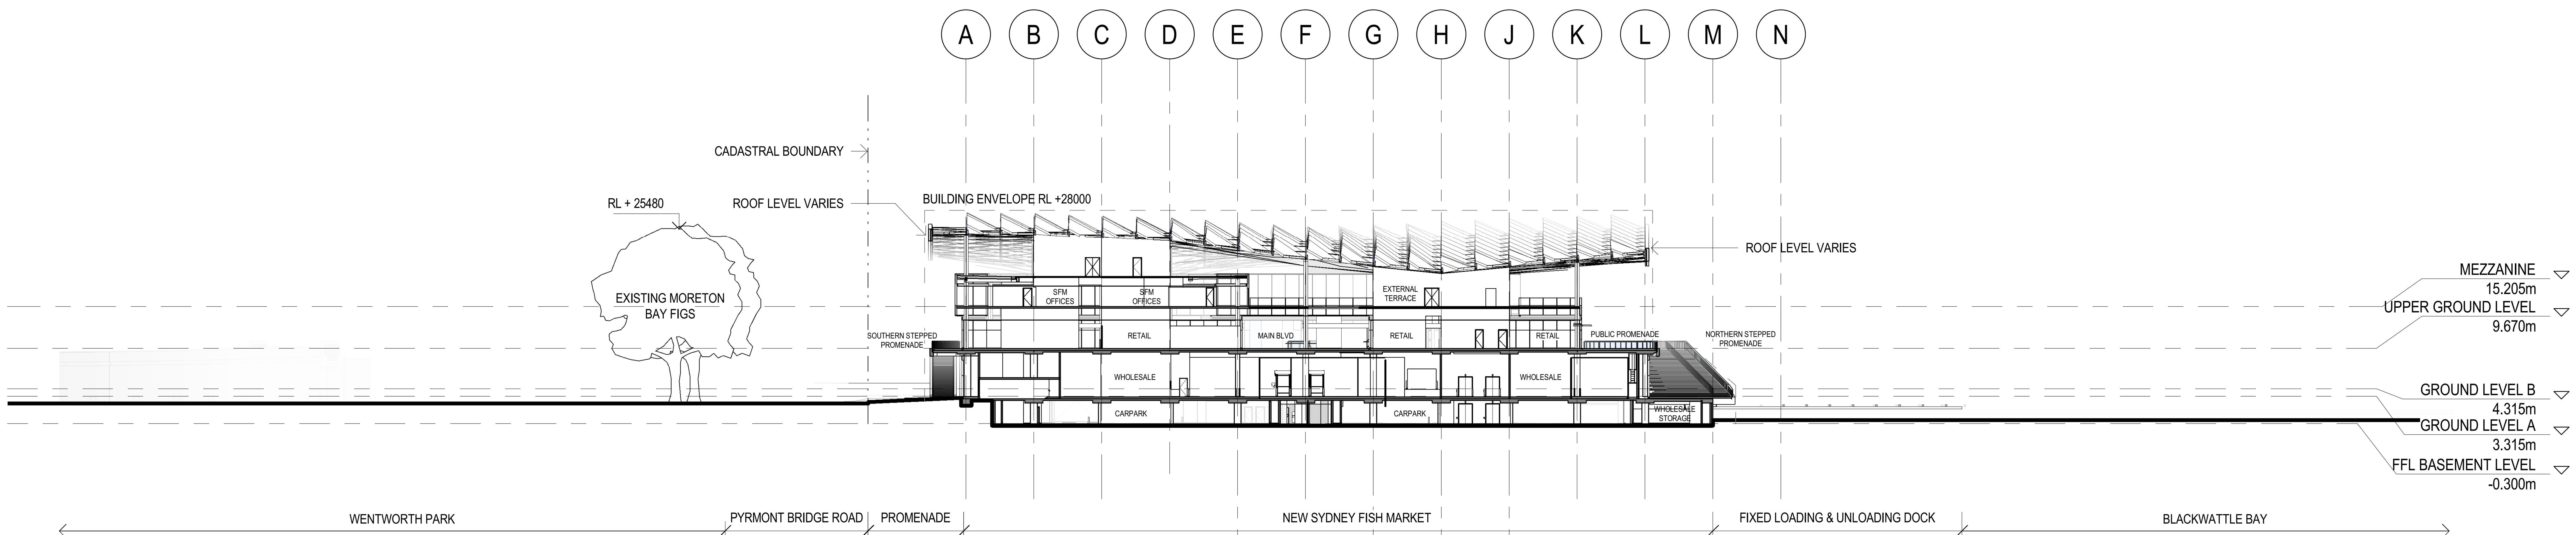

2 S2_SECTION DD

3XN BVN

3XN
TEL +45 7026 2648
WWW.3XN.COM
ADD 19A BOUNDARY STREET SUITE 509,
DARLINGHURST, NSW 2010

BVN
TEL +61 2 8297 7200
WWW.BVN.COM.AU
ADD LEVEL 11, 255 PITT STREET,
SYDNEY, NSW 2000

NOTE

CONTRACTOR TO CHECK AND VERIFY ALL DIMENSIONS ON SITE PRIOR TO COMMENCEMENT OF WORK OR PREPARATION OF SHOP DRAWINGS. DO NOT SCALE THIS DRAWING

ISSUE	DATE	FOR
A	12/09/18	ISSUE FOR SSD-DA
B	12/11/19	ISSUE FOR SSD-DA
C	22/03/19	ISSUE FOR SSD-DA
D	15/04/19	ISSUE FOR SSD-DA
E	16/04/19	ISSUE FOR 50% DD
F	18/04/19	ISSUE FOR 50% DD
G	27/08/19	ISSUED FOR REVIEW
H	18/09/19	ISSUE FOR SSDA

CONSULTANT

STRUCTURAL - MOTT MACDONALD
TEL +61 (0) 2 9098 6800

CONSULTANT

LANDSCAPE - ASPECT STUDIO
TEL +61 (0) 2 9699 7182

CONSULTANT

BUILDING SERVICES - AECOM
TEL +61 (0) 2 8934 0000

CONSULTANT

BBC PLANNING CONSULTANTS
TEL +61 (0) 2 9211 4099

CONSULTANT

FACADE ENGINEER - APEX
TEL +61 (0) 2 8916 6264

CONSULTANT

BCA/DDA - GROUP DLA
TEL +61 (0) 2 8355 3160

PROJECT MANAGER

THELEM CONSULTING
TEL +61 (0) 2 9188 9606

CLIENT

INFRASTRUCTURE NSW

CLIENT NUMBER

TEL +61 (0) 2 9216 5700

PROJECT

NEW SYDNEY FISH MARKET
1B BRIDGE RD, GLEBE NSW

BVN PROJECT NUMBER

1611013

DRAWING KEY

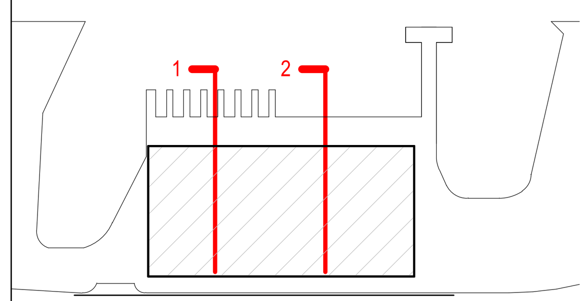

GRAPHIC SCALE

0 10000 25000

SCALE

1 : 500@A1

STATUS

DRAWING

CROSS SECTIONS

ISSUE

AR-S2-D10 AAA-01 H

Planning, Industry & Environment

NSW GOVERNMENT

Issued under the Environmental Planning and Assessment Act 1979

Approved Application No. SSD - 8925

Granted on the 12 June 2020

Signed Rodger Roppolo

Sheet No. 16 of 44

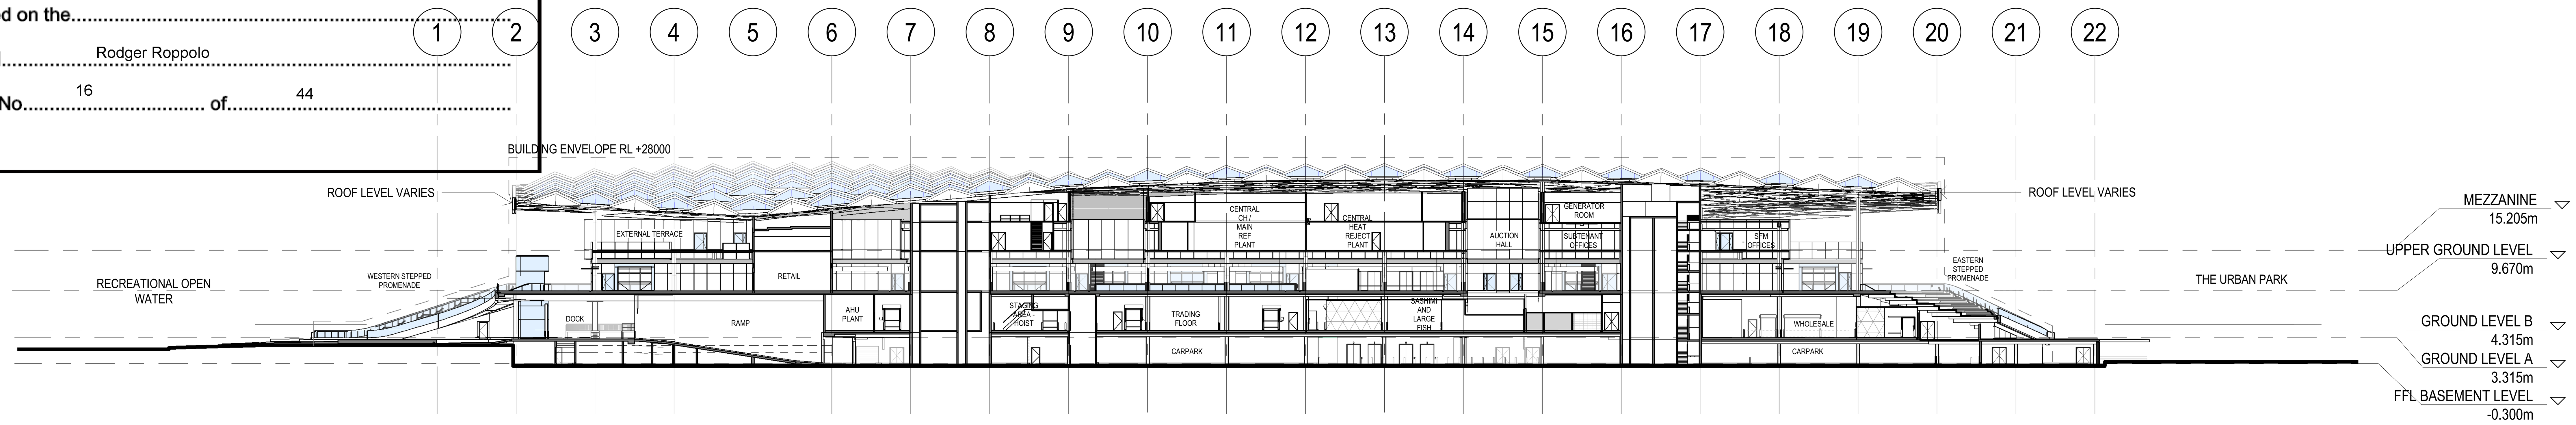

1 S2_SECTION AA

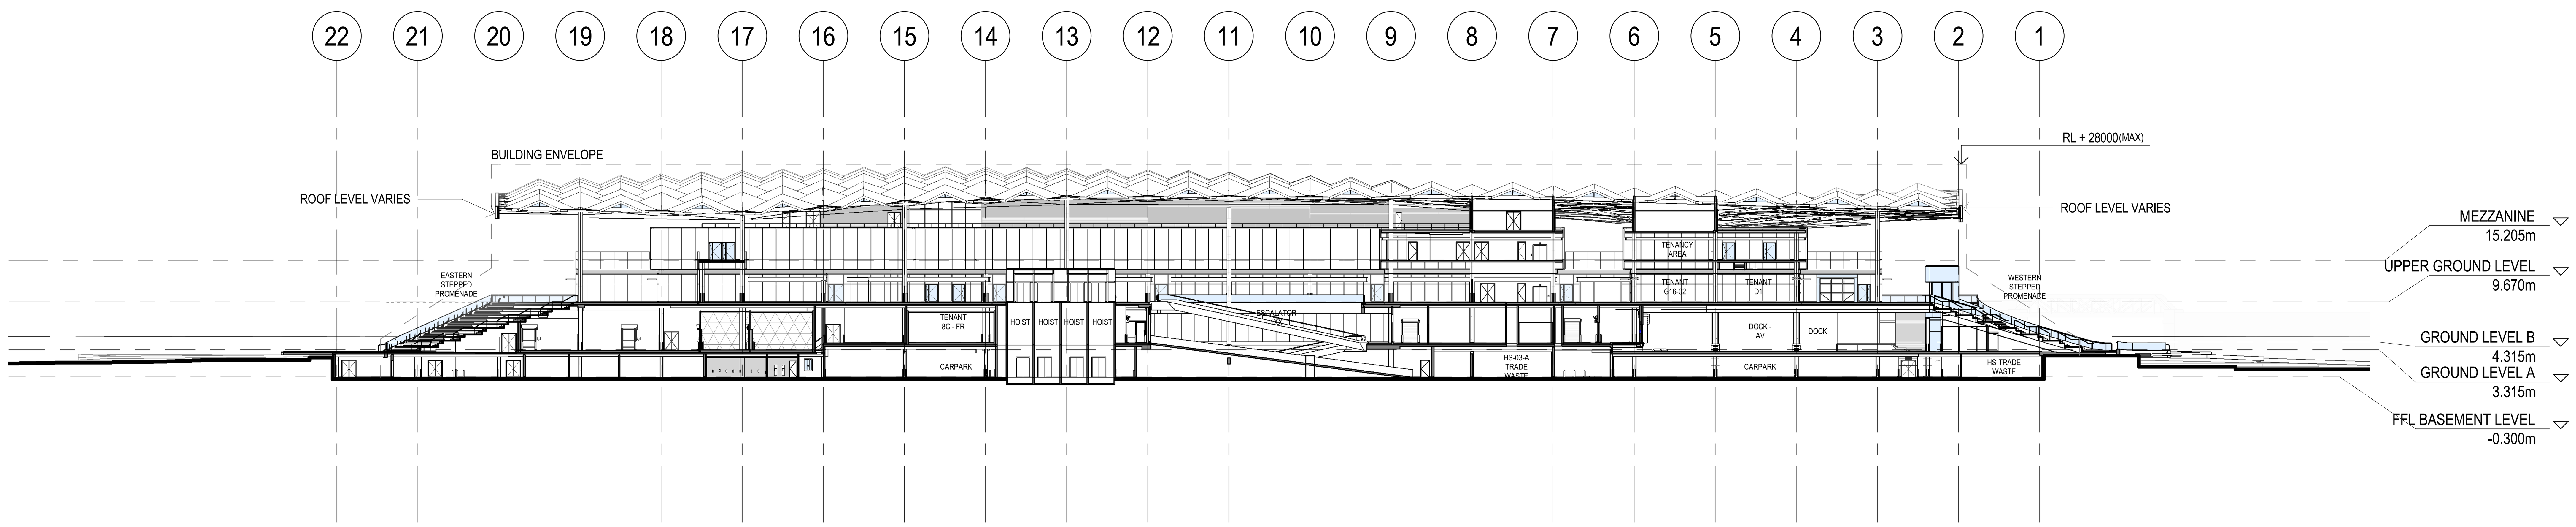

2 S2_SECTION CC

3XN BVN

3XN
TEL +45 7026 2648
WWW.3XN.COM
ADD 19A BOUNDARY STREET SUITE 509, DARLINGHURST, NSW 2010

BVN
TEL +61 2 8297 7200
WWW.BVN.COM.AU
ADD LEVEL 11, 255 PITT STREET, SYDNEY, NSW 2000

NOTE

CONTRACTOR TO CHECK AND VERIFY ALL DIMENSIONS ON SITE PRIOR TO COMMENCEMENT OF WORK OR PREPARATION OF SHOP DRAWINGS. DO NOT SCALE THIS DRAWING

ISSUE	DATE	FOR
A	12/09/18	ISSUE FOR SSD-DA
B	12/11/19	ISSUE FOR SSD-DA
C	22/03/19	ISSUE FOR SSD-DA
D	15/04/19	ISSUE FOR SSD-DA
E	16/04/19	ISSUE FOR 50% DD
F	18/04/19	ISSUE FOR 50% DD
G	27/08/19	ISSUED FOR REVIEW
H	18/09/19	ISSUE FOR SSDA

CONSULTANT

STRUCTURAL - MOTT MACDONALD
TEL +61 (0) 2 9098 6800

CONSULTANT

LANDSCAPE - ASPECT STUDIO
TEL +61 (0) 2 9699 7182

CONSULTANT

BUILDING SERVICES - AECOM
TEL +61 (0) 2 8934 0000

CONSULTANT

BBC PLANNING CONSULTANTS
TEL +61 (0) 2 9211 4099

CONSULTANT

FACADE ENGINEER - APEX
TEL +61 (0) 2 8916 6264

CONSULTANT

BCA/DDA - GROUP DLA
TEL +61 (0) 2 8355 3160

PROJECT MANAGER

THELEM CONSULTING
TEL +61 (0) 2 9188 9606

CLIENT

INFRASTRUCTURE NSW

CLIENT NUMBER

TEL +61 (0) 2 9216 5700

PROJECT

NEW SYDNEY FISH MARKET
1B BRIDGE RD, GLEBE NSW

BVN PROJECT NUMBER

1611013

DRAWING KEY

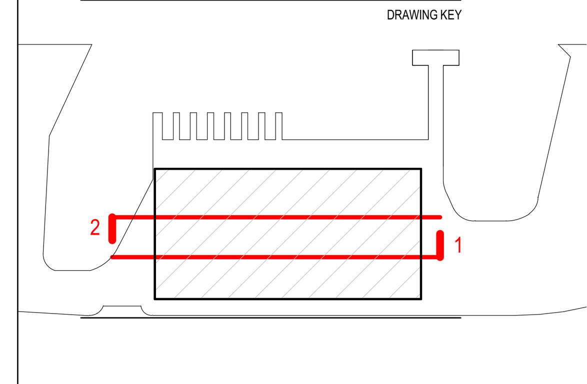

GRAPHIC SCALE

0 10000 25000

SCALE

1 : 500@A1

STATUS

DRAWING

LONG SECTIONS

ISSUE

AR-S2-D10 AAA-02 H

NSW GOVERNMENT

Planning, Industry & Environment

Issued under the Environmental Planning and Assessment Act 1979

Approved Application No. SSD - 8925

Granted on the 12 June 2020

Signed Rodger Roppolo

Sheet No. 17 of 44

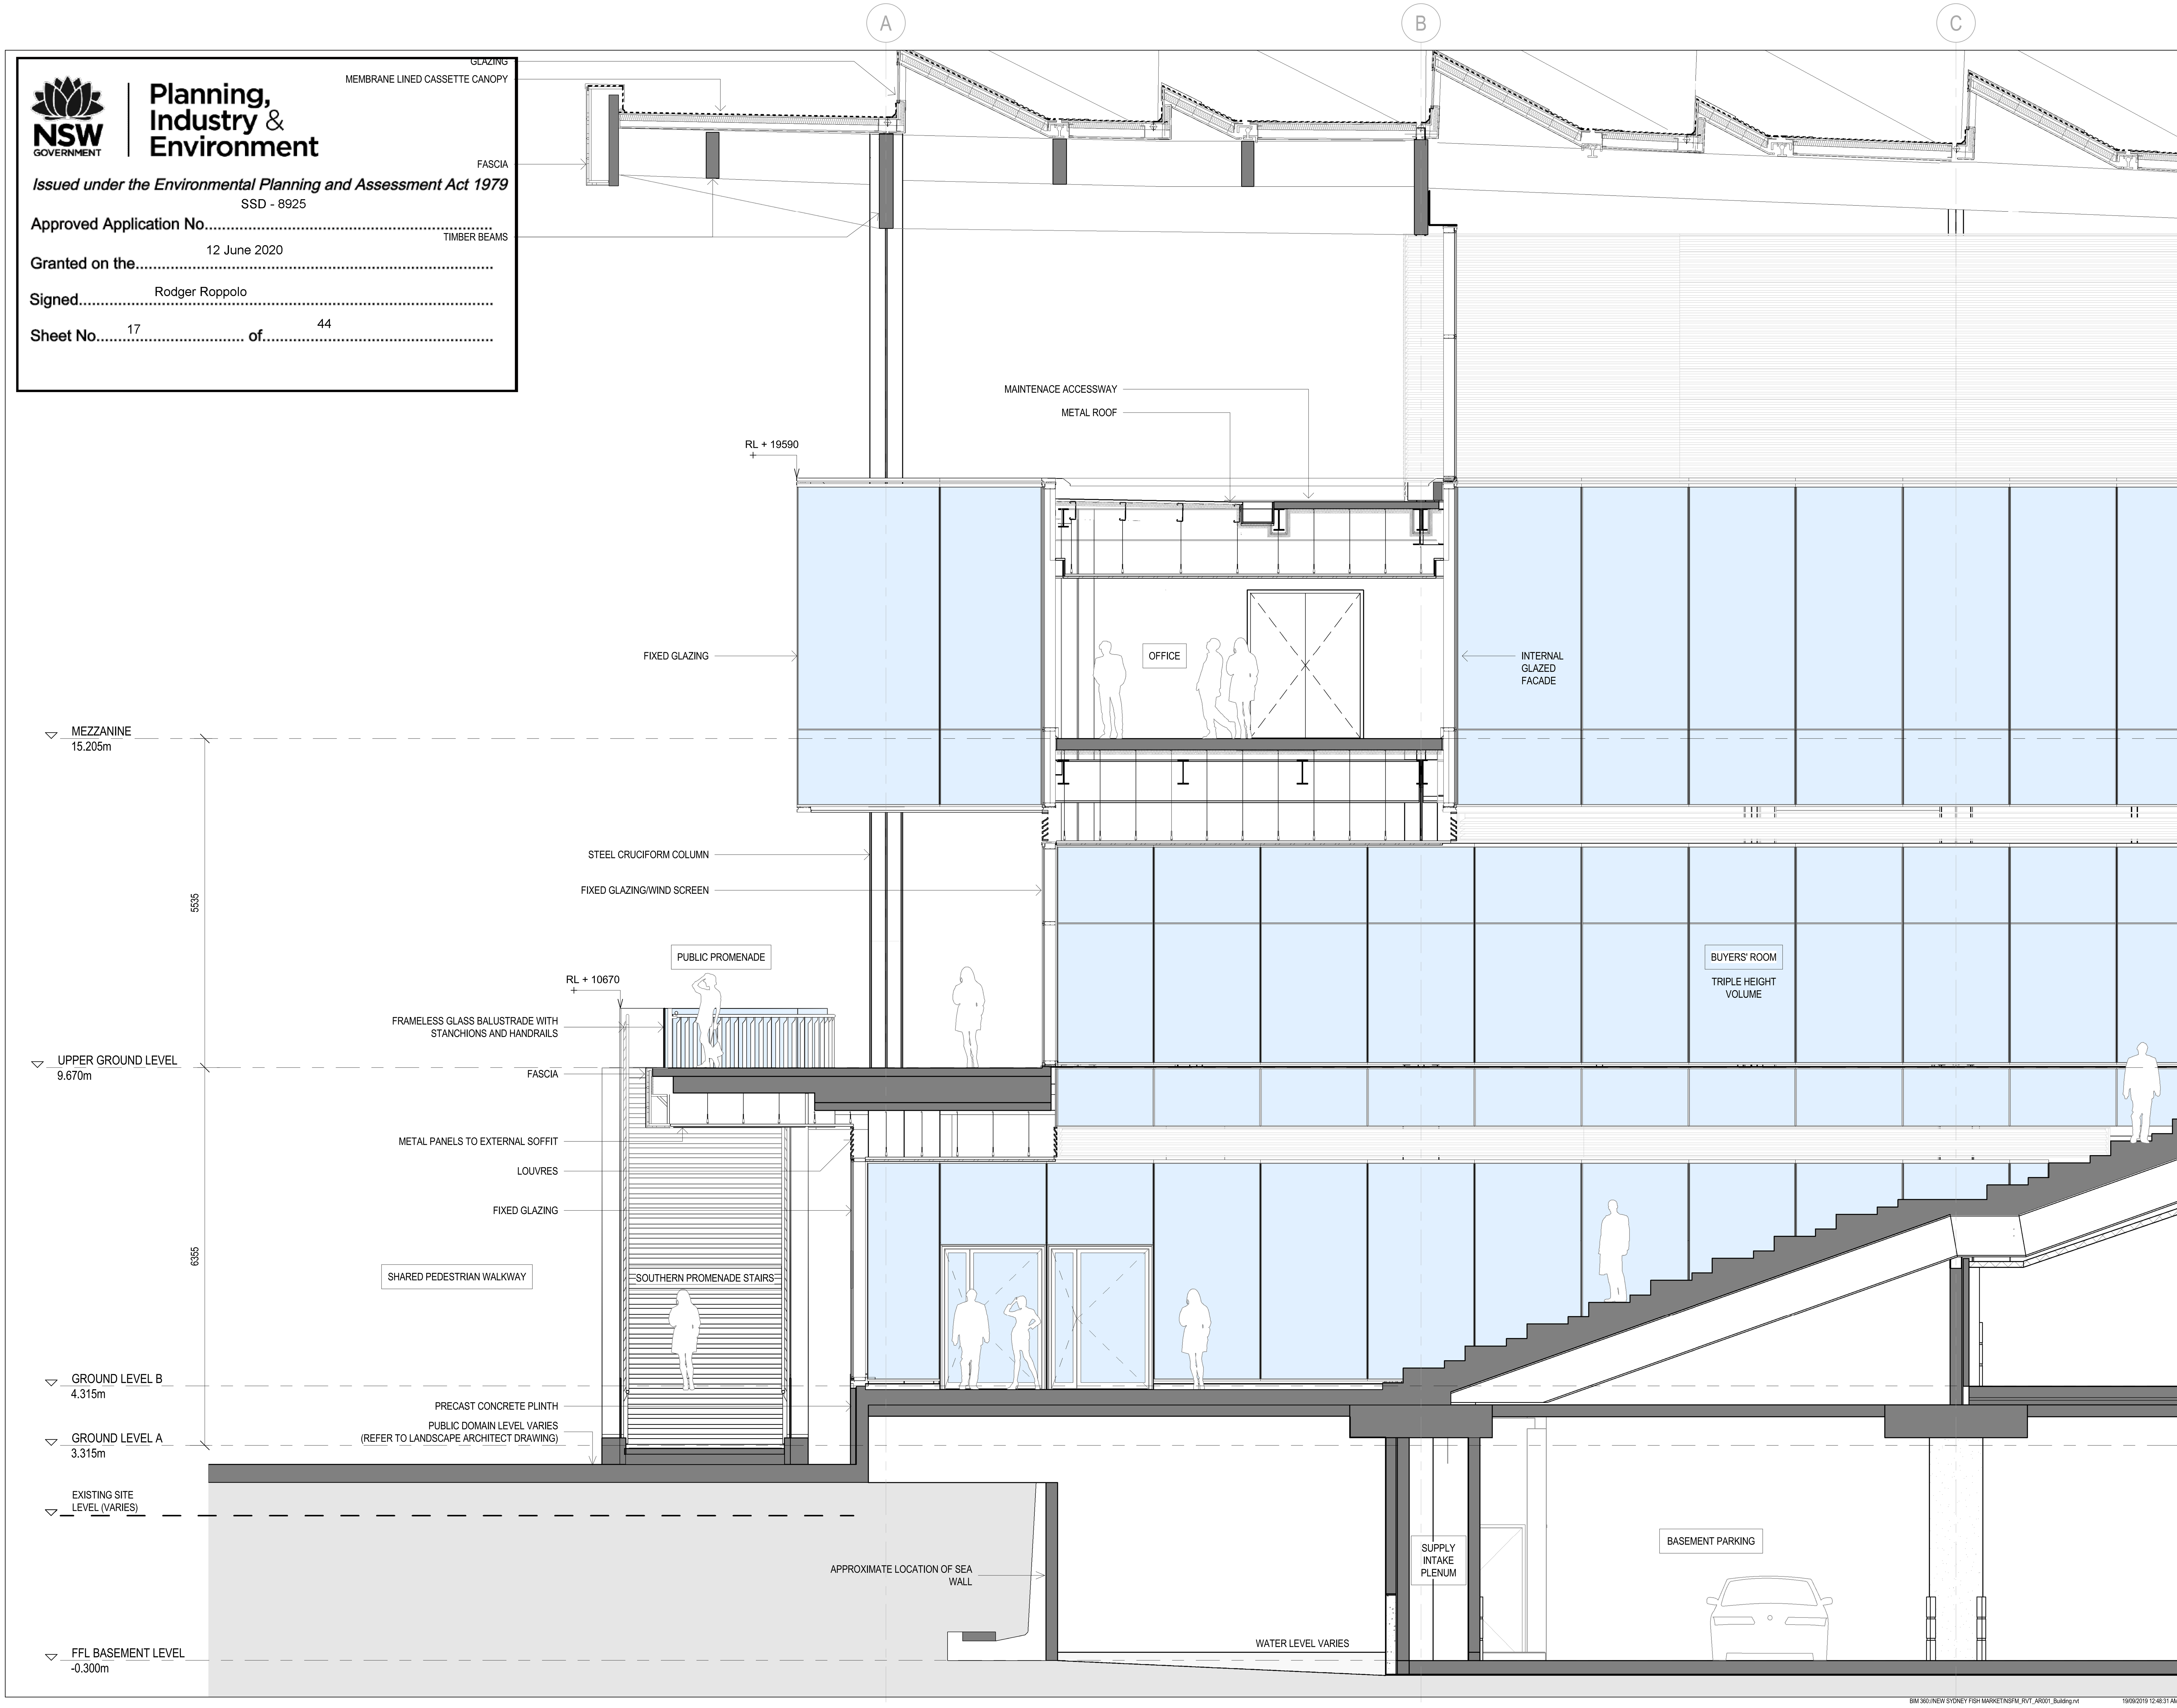

BIM 360://NEW SYDNEY FISH MARKET/NSFM_RVT_AR001_Building.rvt 19/09/2019 12:48:31 AM

3XN BVN

3XN
TEL +45 7026 2648
WWW.3XN.COM
ADD 19A BOUNDARY STREET SUITE 509, DARLINGHURST, NSW 2010

BVN
TEL +61 2 8297 7200
WWW.BVN.COM.AU
ADD LEVEL 11, 255 PITT STREET, SYDNEY, NSW 2000

NOTE

CONTRACTOR TO CHECK AND VERIFY ALL DIMENSIONS ON SITE PRIOR TO COMMENCEMENT OF WORK OR PREPARATION OF SHOP DRAWINGS. DO NOT SCALE THIS DRAWING

ISSUE	DATE	FOR
A	12/09/18	ISSUE FOR SSD-DA
B	12/11/19	ISSUE FOR SSD-DA
C	22/03/19	ISSUE FOR SSD-DA
D	15/04/19	ISSUE FOR SSD-DA
E	16/04/19	ISSUE FOR 50% DD
F	18/04/19	ISSUE FOR 50% DD
G	27/08/19	ISSUED FOR REVIEW
H	18/09/19	ISSUE FOR SSDA

CONSULTANT

STRUCTURAL - MOTT MACDONALD
TEL +61 (0) 2 9098 6800

CONSULTANT

LANDSCAPE - ASPECT STUDIO
TEL +61 (0) 2 9699 7182

CONSULTANT

BUILDING SERVICES - AECOM
TEL +61 (0) 2 8934 0000

CONSULTANT

BBC PLANNING CONSULTANTS
TEL +61 (0) 2 9211 4099

CONSULTANT

FACADE ENGINEER - APEX
TEL +61 (0) 2 8916 6264

CONSULTANT

BCA/DDA - GROUP DLA
TEL +61 (0) 2 8355 3160

PROJECT MANAGER

THELEM CONSULTING
TEL +61 (0) 2 9188 9606

CLIENT

INFRASTRUCTURE NSW

CLIENT NUMBER

TEL +61 (0) 2 9216 5700

PROJECT

NEW SYDNEY FISH MARKET
1B BRIDGE RD, GLEBE NSW

BVN PROJECT NUMBER

1611013

DRAWING KEY

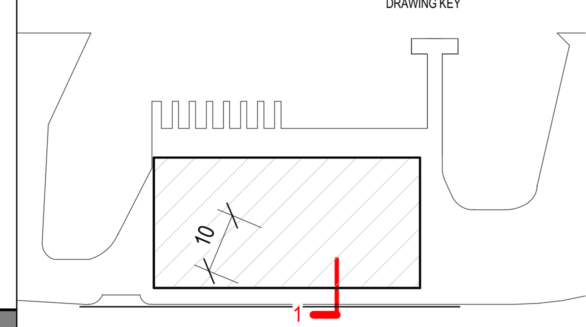

GRAPHIC SCALE

0 1000 2500

SCALE

1 : 50@A1

STATUS

DRAWING

AUCTION & OFFICE SECTION

ISSUE

AR-S2-E43 AAA-01 H

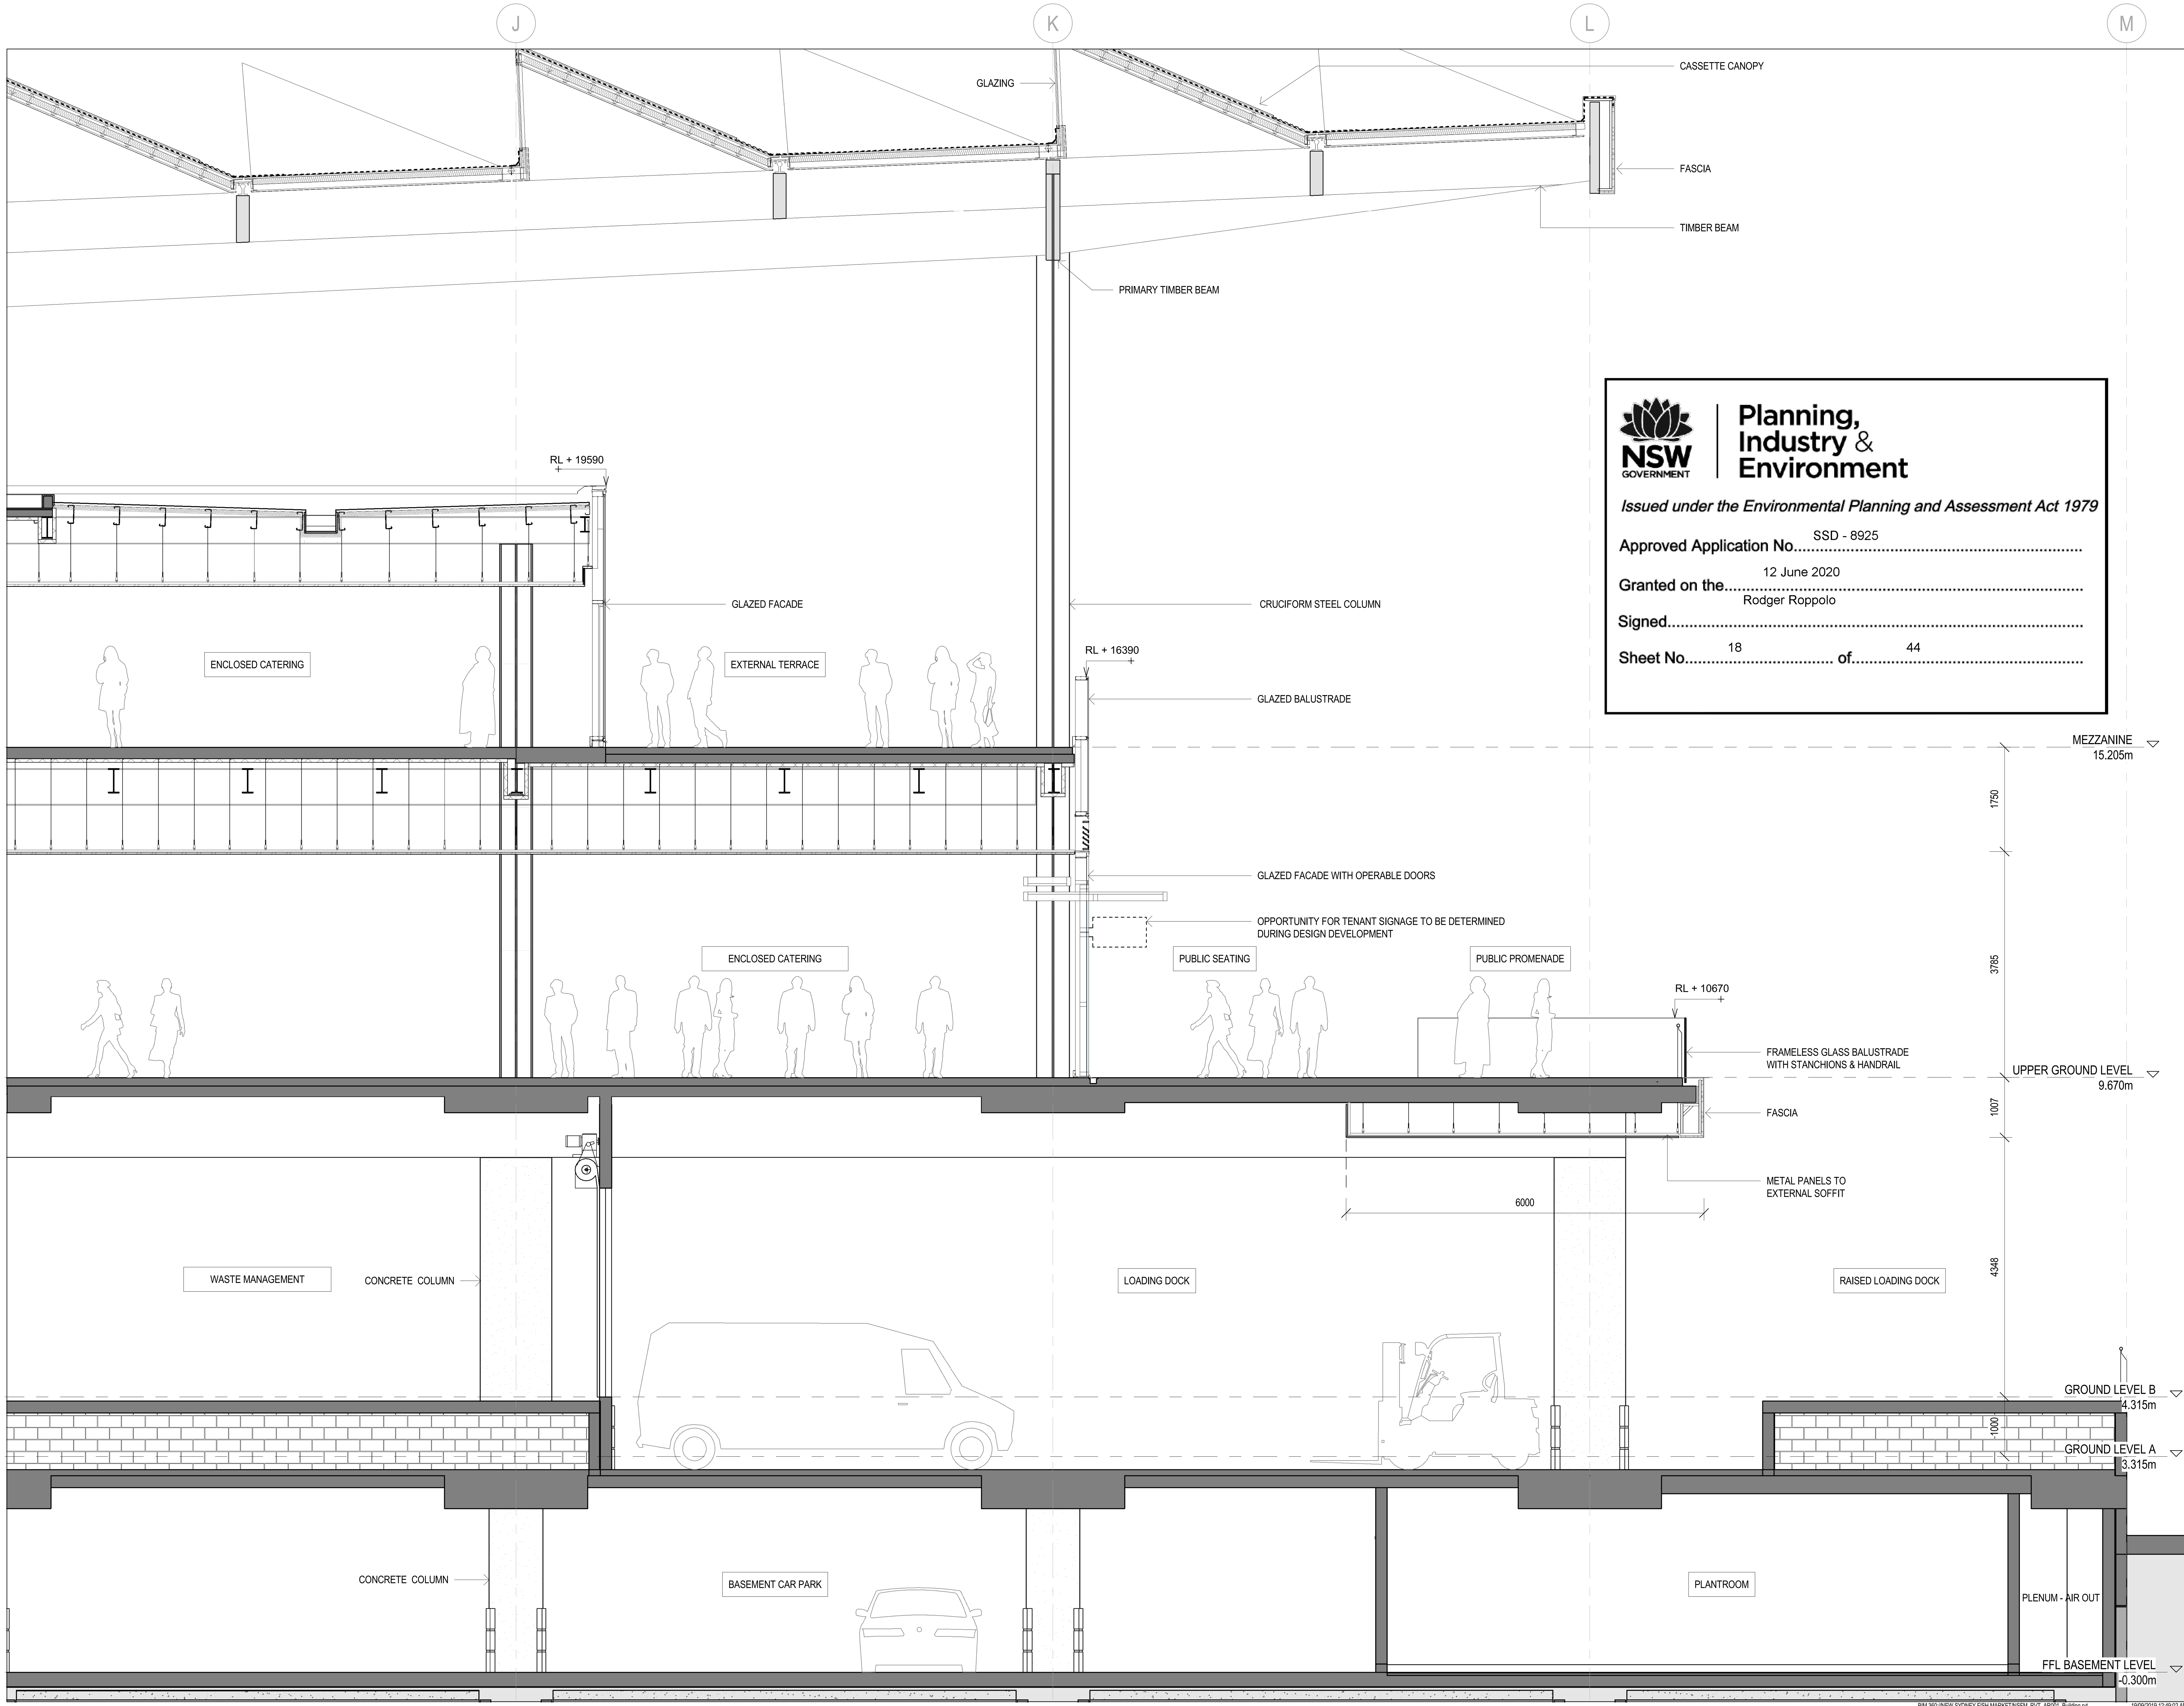

NSW GOVERNMENT | **Planning, Industry & Environment**

Issued under the Environmental Planning and Assessment Act 1979

Approved Application No. SSD - 8925

Granted on the 12 June 2020

Signed Rodger Roppolo

Sheet No. 18 of 44

3XN
TEL +45 7026 2648
WWW.3XN.COM
ADD 19A BOUNDARY STREET SUITE 509,
DARLINGHURST, NSW 2010

BVN
TEL +61 2 8297 7200
WWW.BVN.COM.AU
ADD LEVEL 11, 255 PITT STREET,
SYDNEY, NSW 2000

NOTE

CONTRACTOR TO CHECK AND VERIFY ALL DIMENSIONS ON SITE PRIOR TO COMMENCEMENT OF WORK OR PREPARATION OF SHOP DRAWINGS. DO NOT SCALE THIS DRAWING

ISSUE	DATE	FOR
A	12/09/18	ISSUE FOR SSD-DA
B	12/11/19	ISSUE FOR SSD-DA
C	22/03/19	ISSUE FOR SSD-DA
D	15/04/19	ISSUE FOR SSD-DA
E	16/04/19	ISSUE FOR 50% DD
F	18/04/19	ISSUE FOR 50% DD
G	27/08/19	ISSUED FOR REVIEW
H	18/09/19	ISSUE FOR SSDA

CONSULTANT

STRUCTURAL - MOTT MACDONALD
TEL +61 (0) 2 9098 6800

CONSULTANT

LANDSCAPE - ASPECT STUDIO
TEL +61 (0) 2 9699 7182

CONSULTANT

BUILDING SERVICES - AECOM
TEL +61 (0) 2 8934 0000

CONSULTANT

BBC PLANNING CONSULTANTS
TEL +61 (0) 2 9211 4099

CONSULTANT

FACADE ENGINEER - APEX
TEL +61 (0) 2 8916 6264

CONSULTANT

BCA/DDA - GROUP DLA
TEL +61 (0) 2 8355 3160

PROJECT MANAGER

THELEM CONSULTING
TEL +61 (0) 2 9188 9606

CLIENT

INFRASTRUCTURE NSW

CLIENT NUMBER

TEL +61 (0) 2 9216 5700

PROJECT

NEW SYDNEY FISH MARKET
1B BRIDGE RD, GLEBE NSW

BVN PROJECT NUMBER

1611013

DRAWING KEY

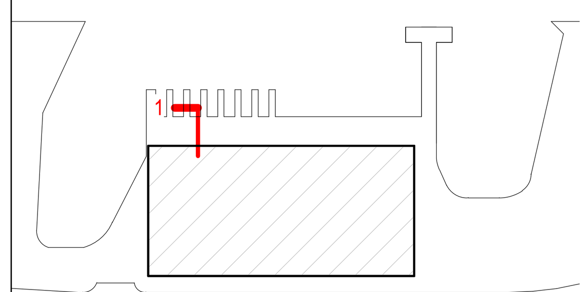

GRAPHIC SCALE

0 1000 2500

SCALE

1 : 50@A1

STATUS

DRAWING

FOOD & BEVERAGE SECTION

ISSUE

AR-S2-E43 AAA-02 | H

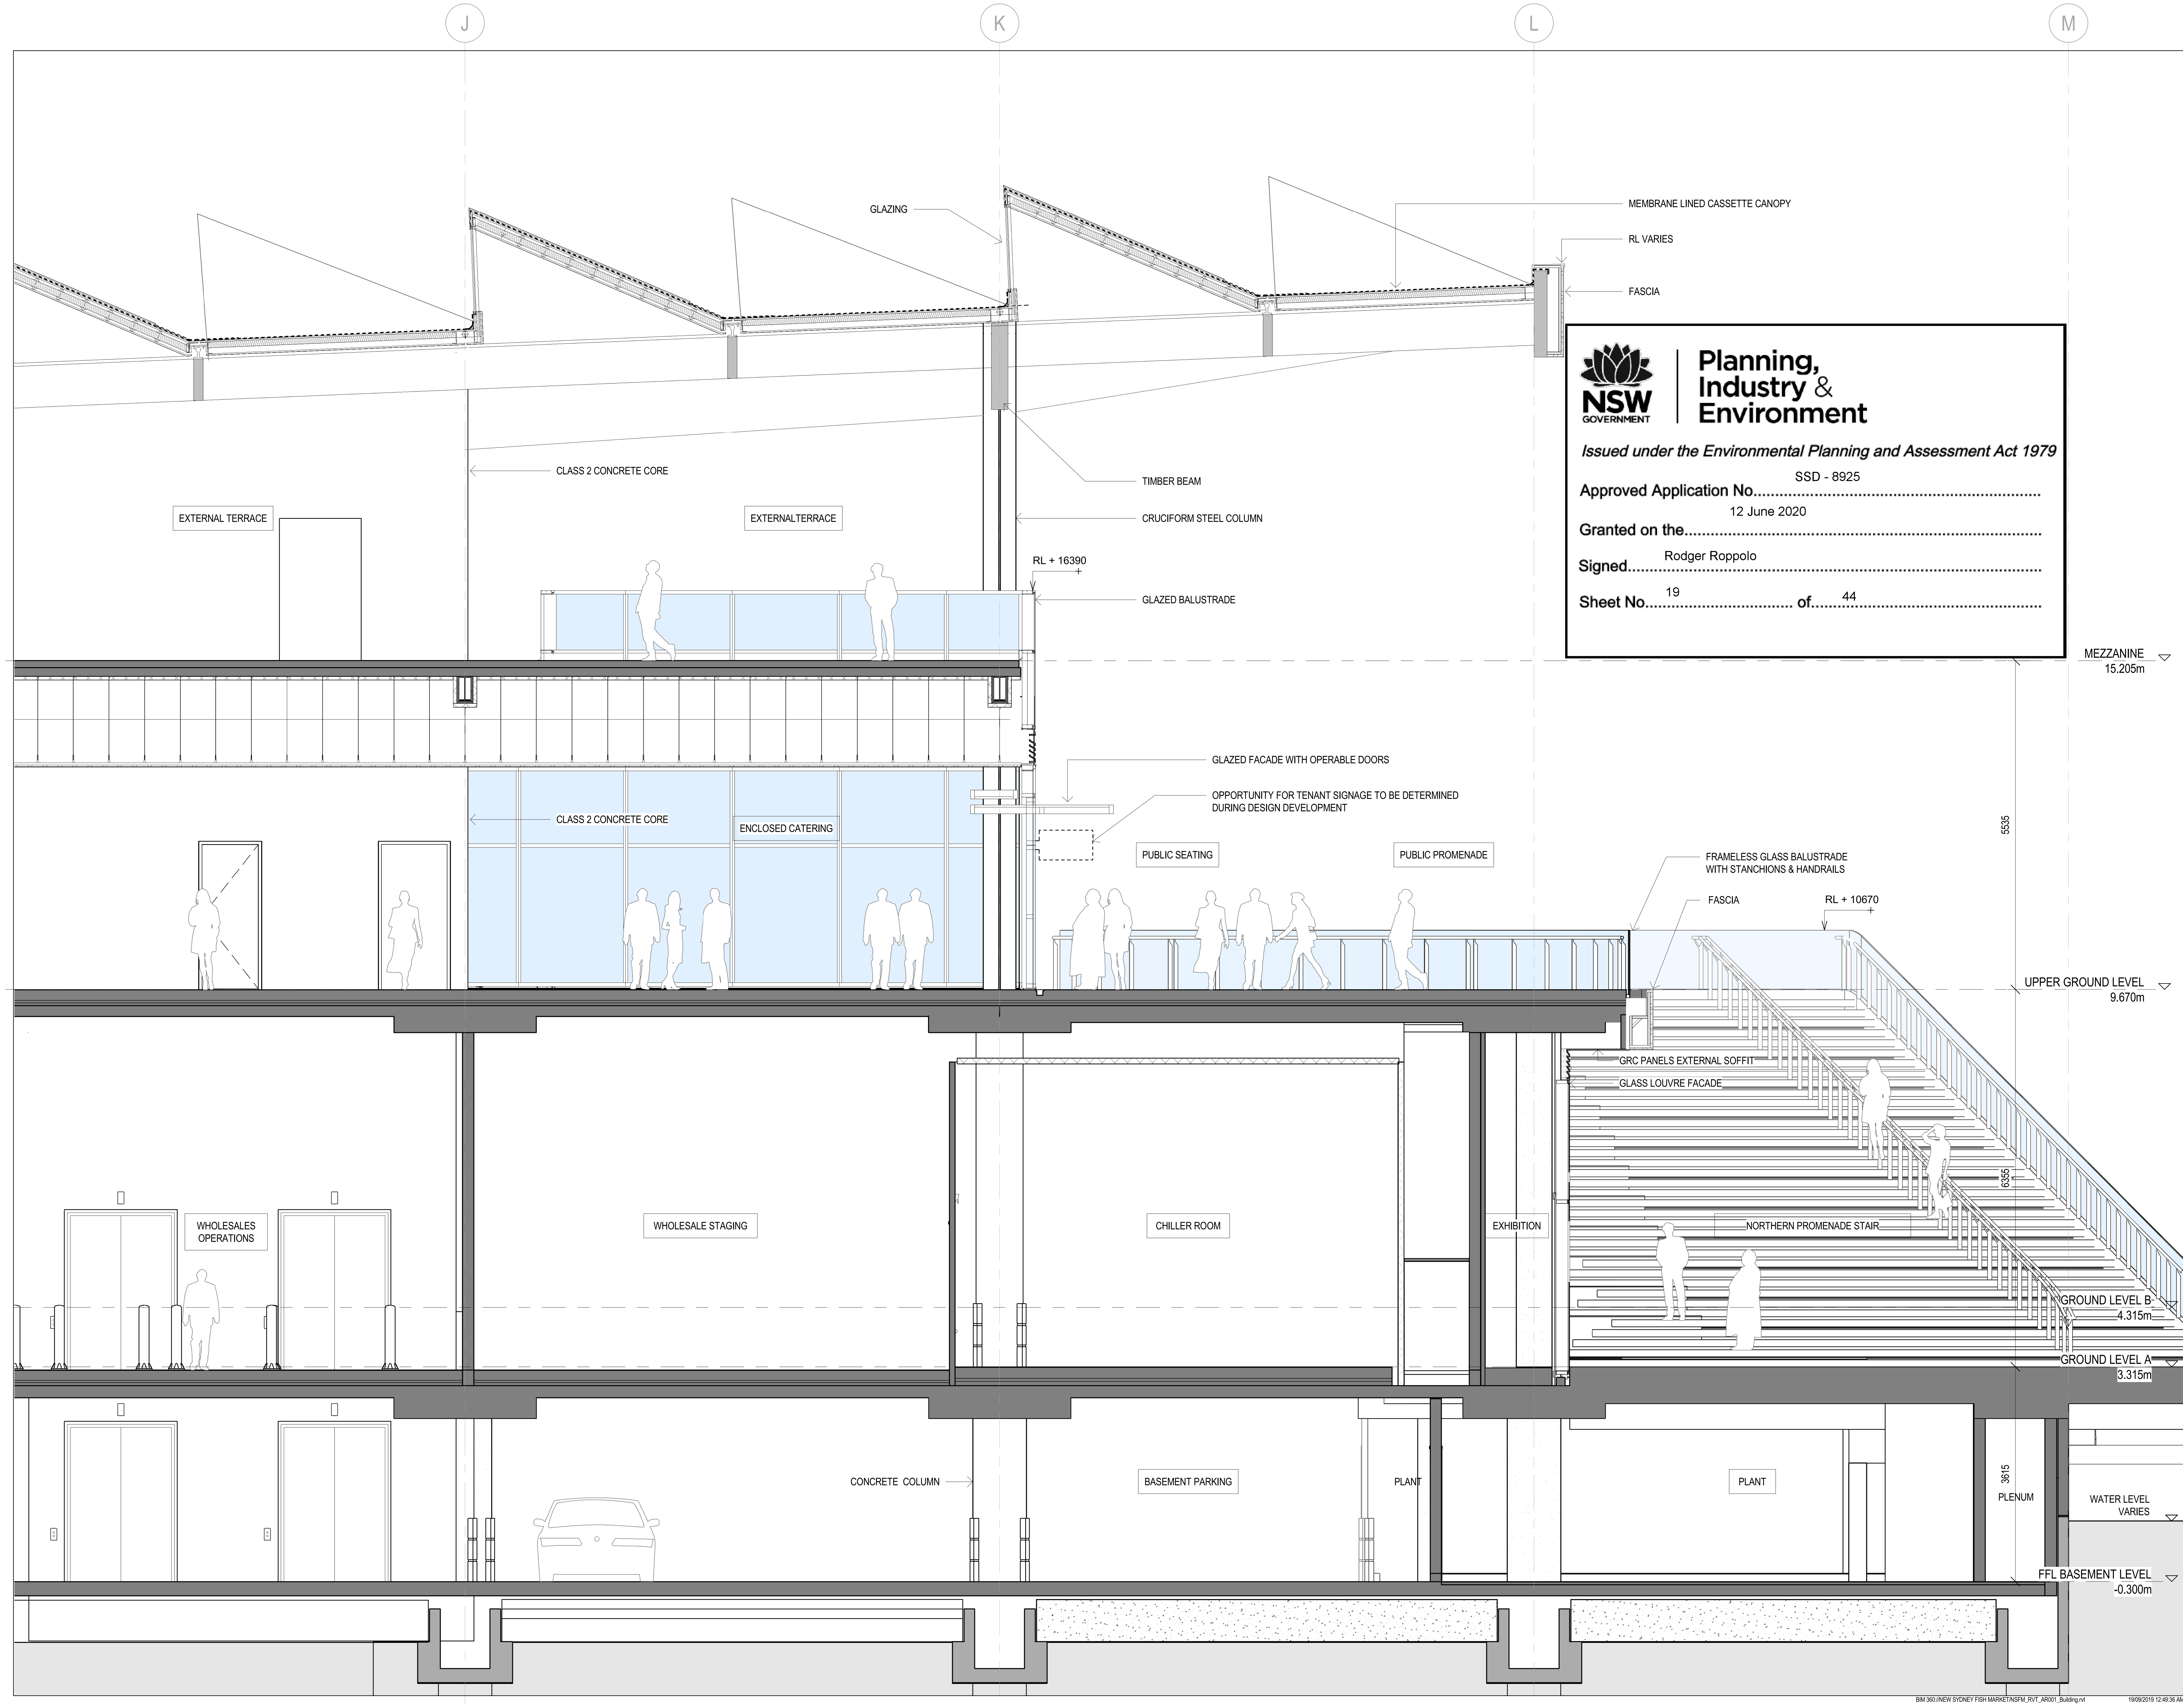

NSW GOVERNMENT | Planning, Industry & Environment

Issued under the Environmental Planning and Assessment Act 1979

Approved Application No. SSD - 8925

Granted on the 12 June 2020

Signed Rodger Roppolo

Sheet No. 19 of 44

3XN BVN

3XN
TEL +45 7026 2648
WWW.3XN.COM
ADD 19A BOUNDARY STREET SUITE 509,
DARLINGHURST, NSW 2010

BVN
TEL +61 2 8297 7200
WWW.BVN.COM.AU
ADD LEVEL 11, 255 PITT STREET,
SYDNEY, NSW 2000

NOTE
CONTRACTOR TO CHECK AND VERIFY ALL DIMENSIONS ON SITE PRIOR TO COMMENCEMENT OF WORK OR PREPARATION OF SHOP DRAWINGS. DO NOT SCALE THIS DRAWING

ISSUE	DATE	FOR
A	12/09/18	ISSUE FOR SSD-DA
B	12/11/19	ISSUE FOR SSD-DA
C	22/03/19	ISSUE FOR SSD-DA
D	15/04/19	ISSUE FOR SSD-DA
E	16/04/19	ISSUE FOR 50% DD
F	18/04/19	ISSUE FOR 50% DD
G	27/08/19	ISSUED FOR REVIEW
H	18/09/19	ISSUE FOR SSDA

CONSULTANT

STRUCTURAL - MOTT MACDONALD
TEL +61 (0) 2 9098 6800
CONSULTANT

LANDSCAPE - ASPECT STUDIO
TEL +61 (0) 2 9699 7182
CONSULTANT

BUILDING SERVICES - AECOM
TEL +61 (0) 2 8934 0000
CONSULTANT

BBC PLANNING CONSULTANTS
TEL +61 (0) 2 9211 4099
CONSULTANT

FACADE ENGINEER - APEX
TEL +61 (0) 2 8916 6264
CONSULTANT

BCA/DDA - GROUP DLA
TEL +61 (0) 2 8355 3160
PROJECT MANAGER

THELEM CONSULTING
TEL +61 (0) 2 9188 9606
CLIENT

INFRASTRUCTURE NSW
CLIENT NUMBER

TEL +61 (0) 2 9216 5700
PROJECT

NEW SYDNEY FISH MARKET
1B BRIDGE RD, GLEBE NSW
BVN PROJECT NUMBER

1611013

DRAWING KEY

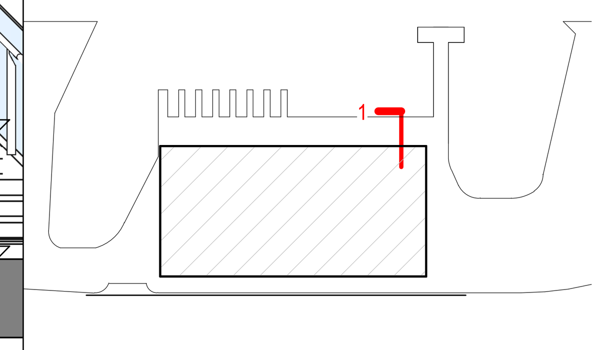

GRAPHIC SCALE
0 1000 2500
SCALE
1 : 50@A1
STATUS

DRAWING

WHOLESALE & CATERING SECTION
ISSUE
AR-S2-E43 AAA-04 H

WARNING: CREASING OR FOLDING WILL LEAD TO REJECTION

NSW GOVERNMENT Planning, Industry & Environment

Issued under the Environmental Planning and Assessment Act 1979

Approved Application No. SSD - 8925

Granted on the 12 June 2020

Signed Rodger Roppolo

Sheet No. 20 of 44

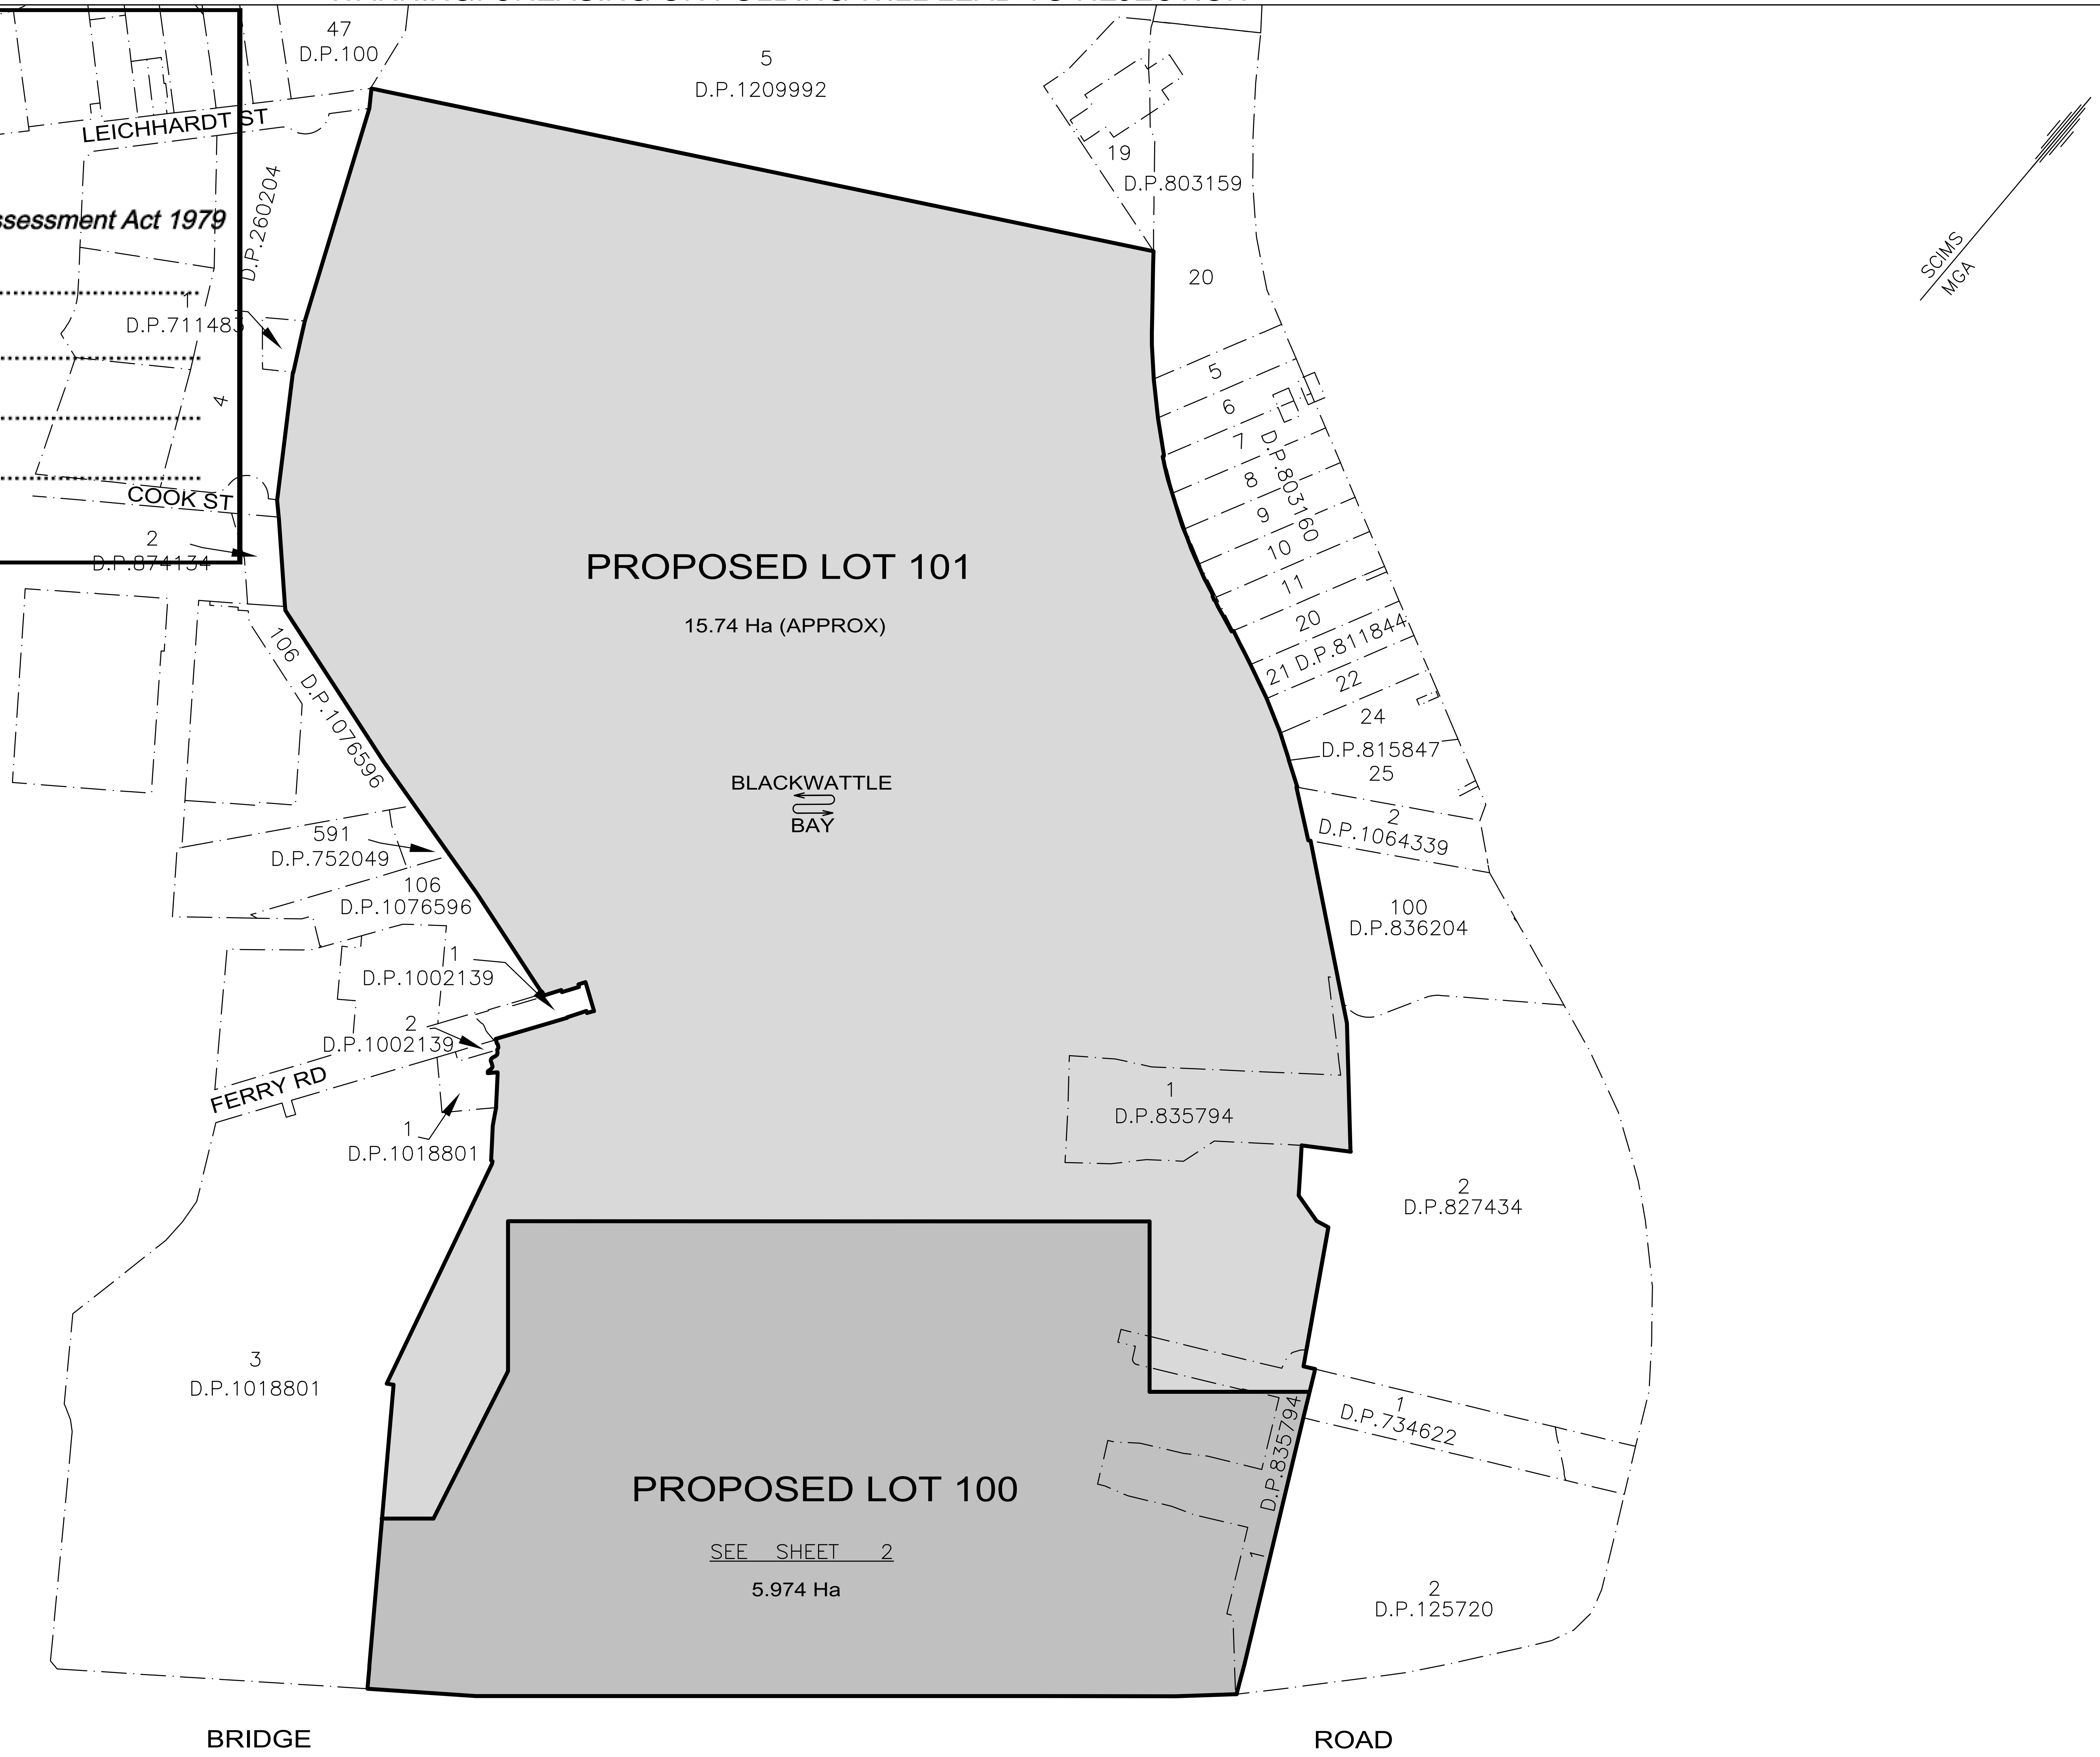

THIS PLAN HAS BEEN PREPARED FOR
CONCEPT PURPOSES ONLY.
ALL DIMENSIONS AND AREAS ARE APPROXIMATE
ONLY AND ARE SUBJECT TO SURVEY.

SURVEYOR	PLAN HEADING	LGA: SYDNEY & UNINCORPORATED	REGISTERED	
Name: ROBERT S DAVIDSON Date: Reference: 78527	PLAN OF ACQUISITION OF LOTS 3, 4 & 5 D.P.1064339, LOT 1 D.P.835794 & LOT 107 D.P.1076596 CROWN PLAN	Locality: GLEBE & PYRMONT Reduction Ratio: 1:2000 Lengths are in metres.		DRAFT 26/09/2019

WARNING: CREASING OR FOLDING WILL LEAD TO REJECTION

NSW GOVERNMENT | Planning, Industry & Environment

Issued under the Environmental Planning and Assessment Act 1979

Approved Application No. SSD - 8925

Granted on the 12 June 2020

Signed Rodger Roppolo

Sheet No. 21 of 44

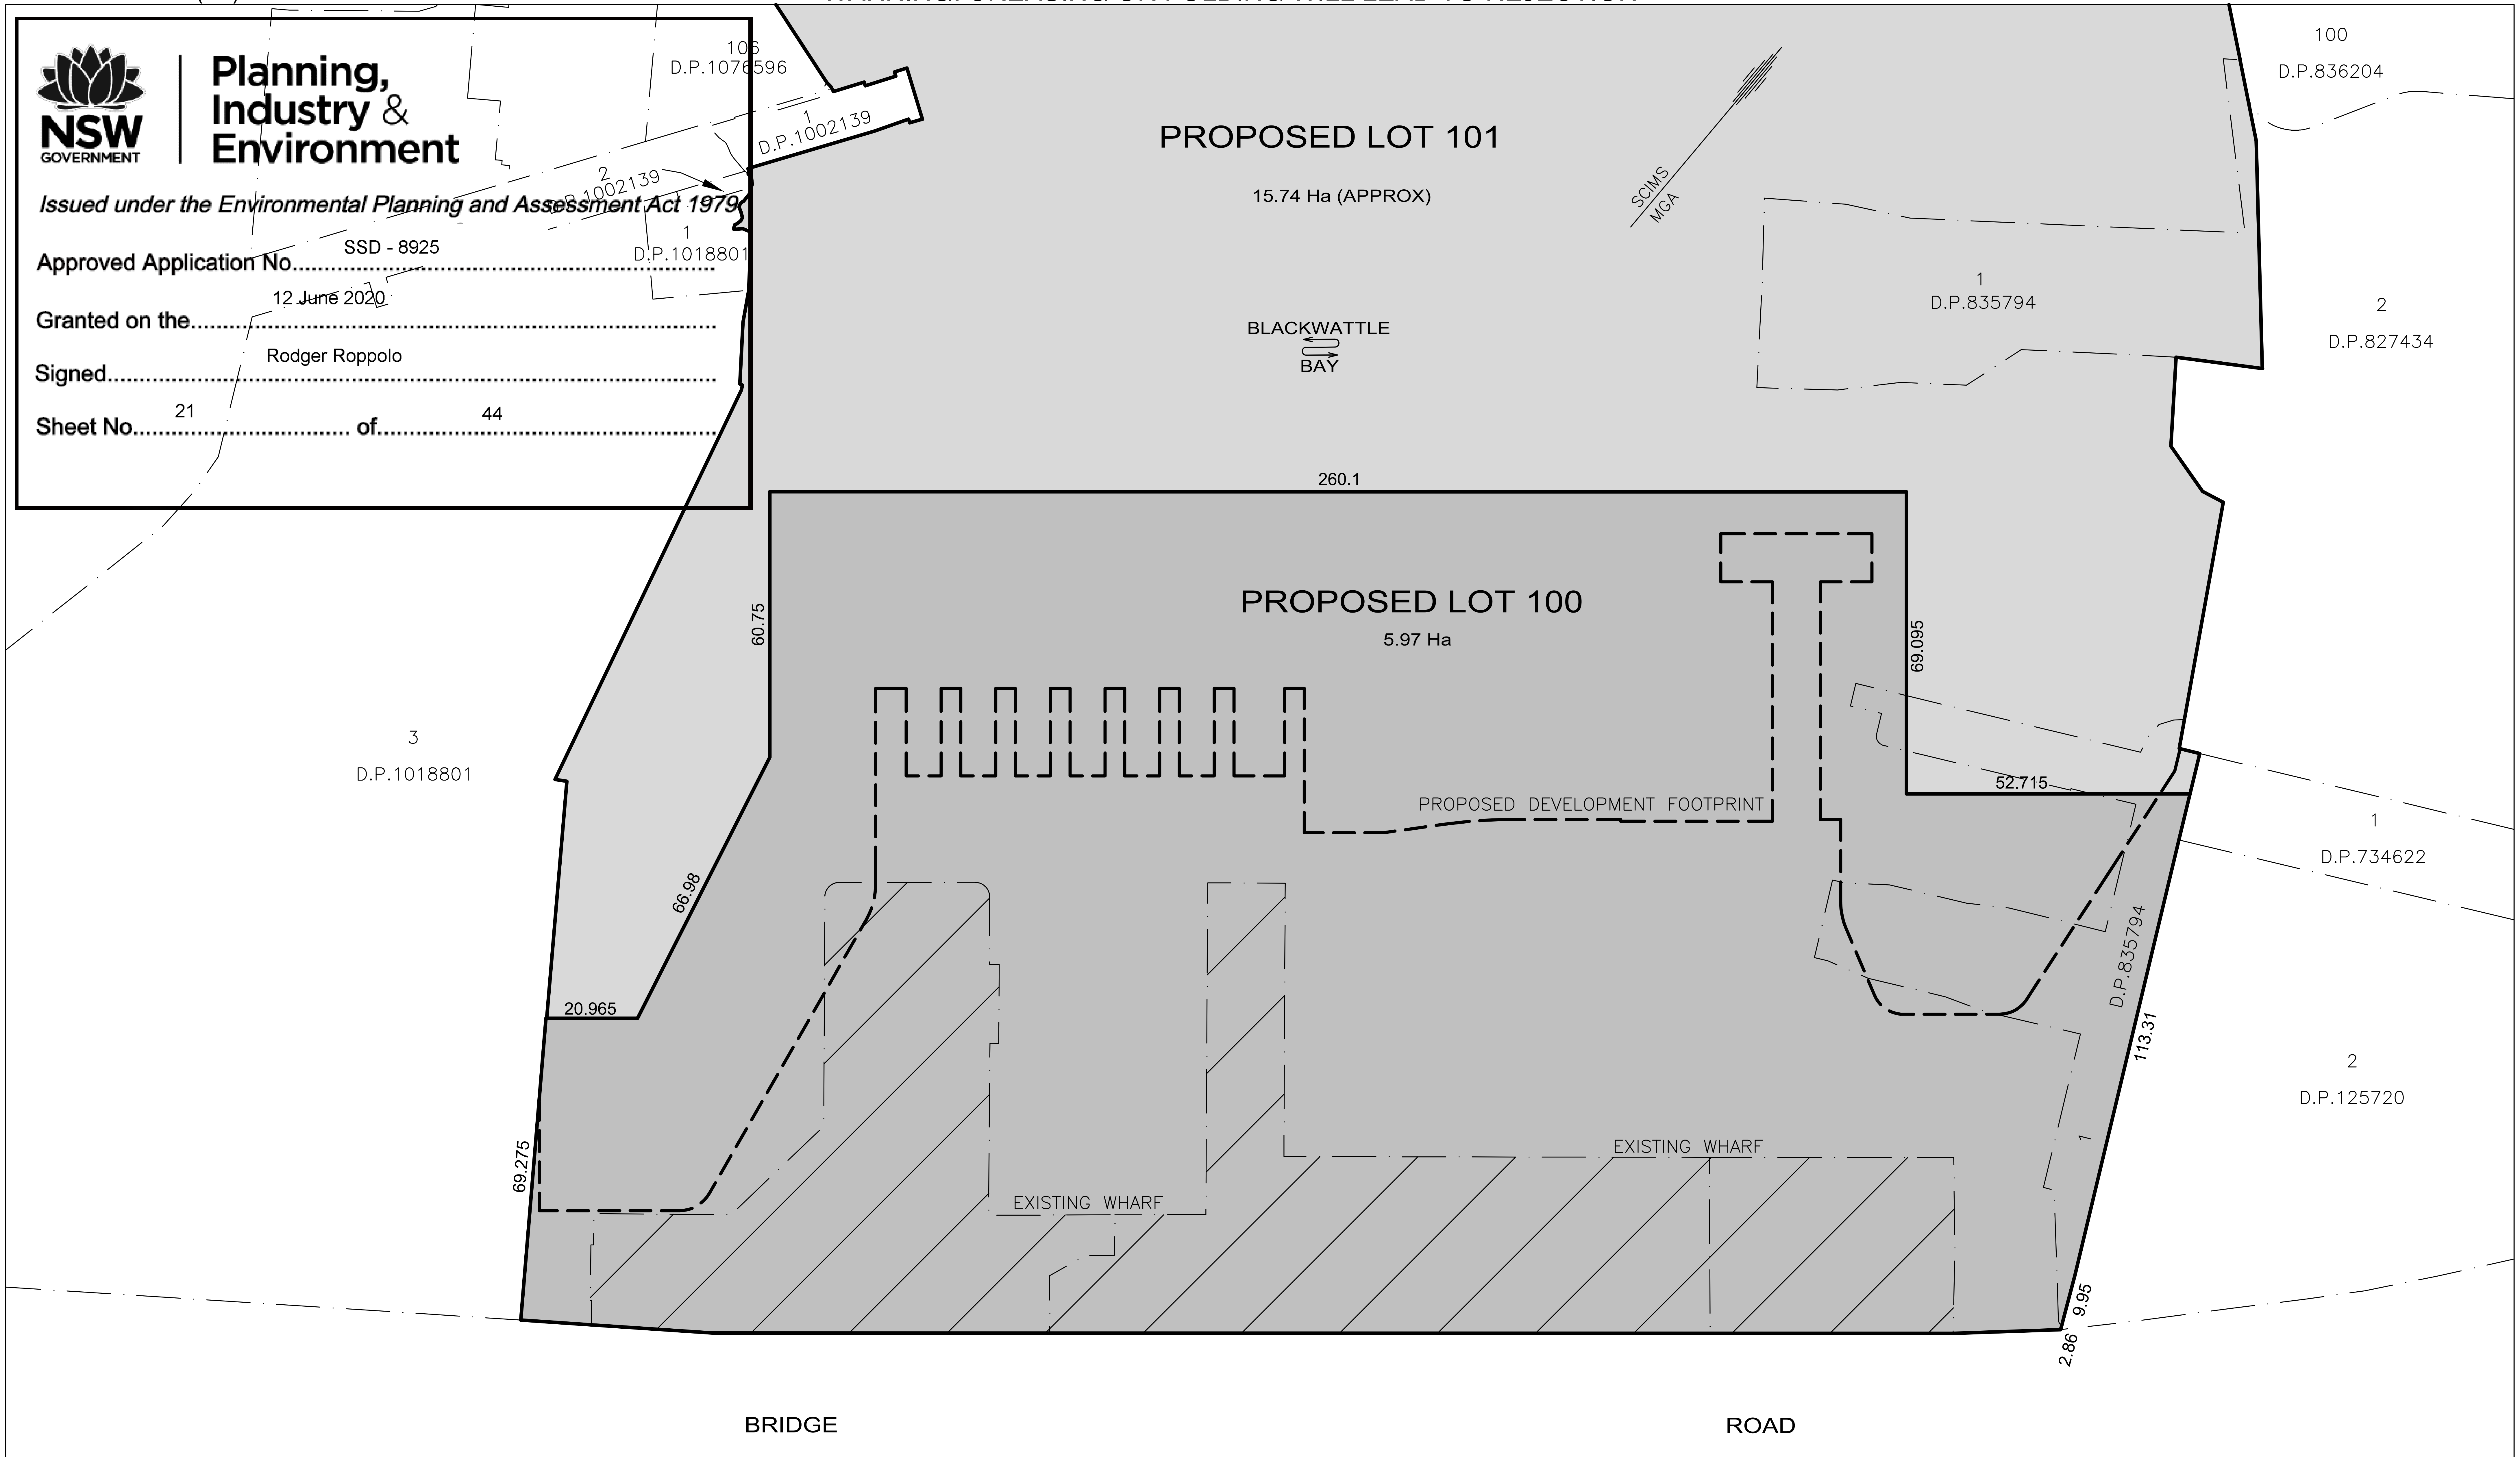

THIS PLAN HAS BEEN PREPARED FOR CONCEPT PURPOSES ONLY.
ALL DIMENSIONS AND AREAS ARE APPROXIMATE ONLY AND ARE SUBJECT TO SURVEY.

SURVEYOR Name: ROBERT S DAVIDSON Date: Reference: 78527	PLAN HEADING PLAN OF ACQUISITION OF LOTS 3, 4 & 5 D.P.1064339, LOT 1 D.P.835794 & LOT 107 D.P.1076596 CROWN PLAN	LGA: SYDNEY & UNINCORPORATED Locality: GLEBE & PYRMONT Reduction Ratio: 1:1000 Lengths are in metres.	REGISTERED	DRAFT 26/09/2019

NSW GOVERNMENT | Planning, Industry & Environment

Issued under the Environmental Planning and Assessment Act 1979

Approved Application No. SSD - 8925

Granted on the 12 June 2020

Signed Rodger Roppolo

Sheet No. 22 of 44

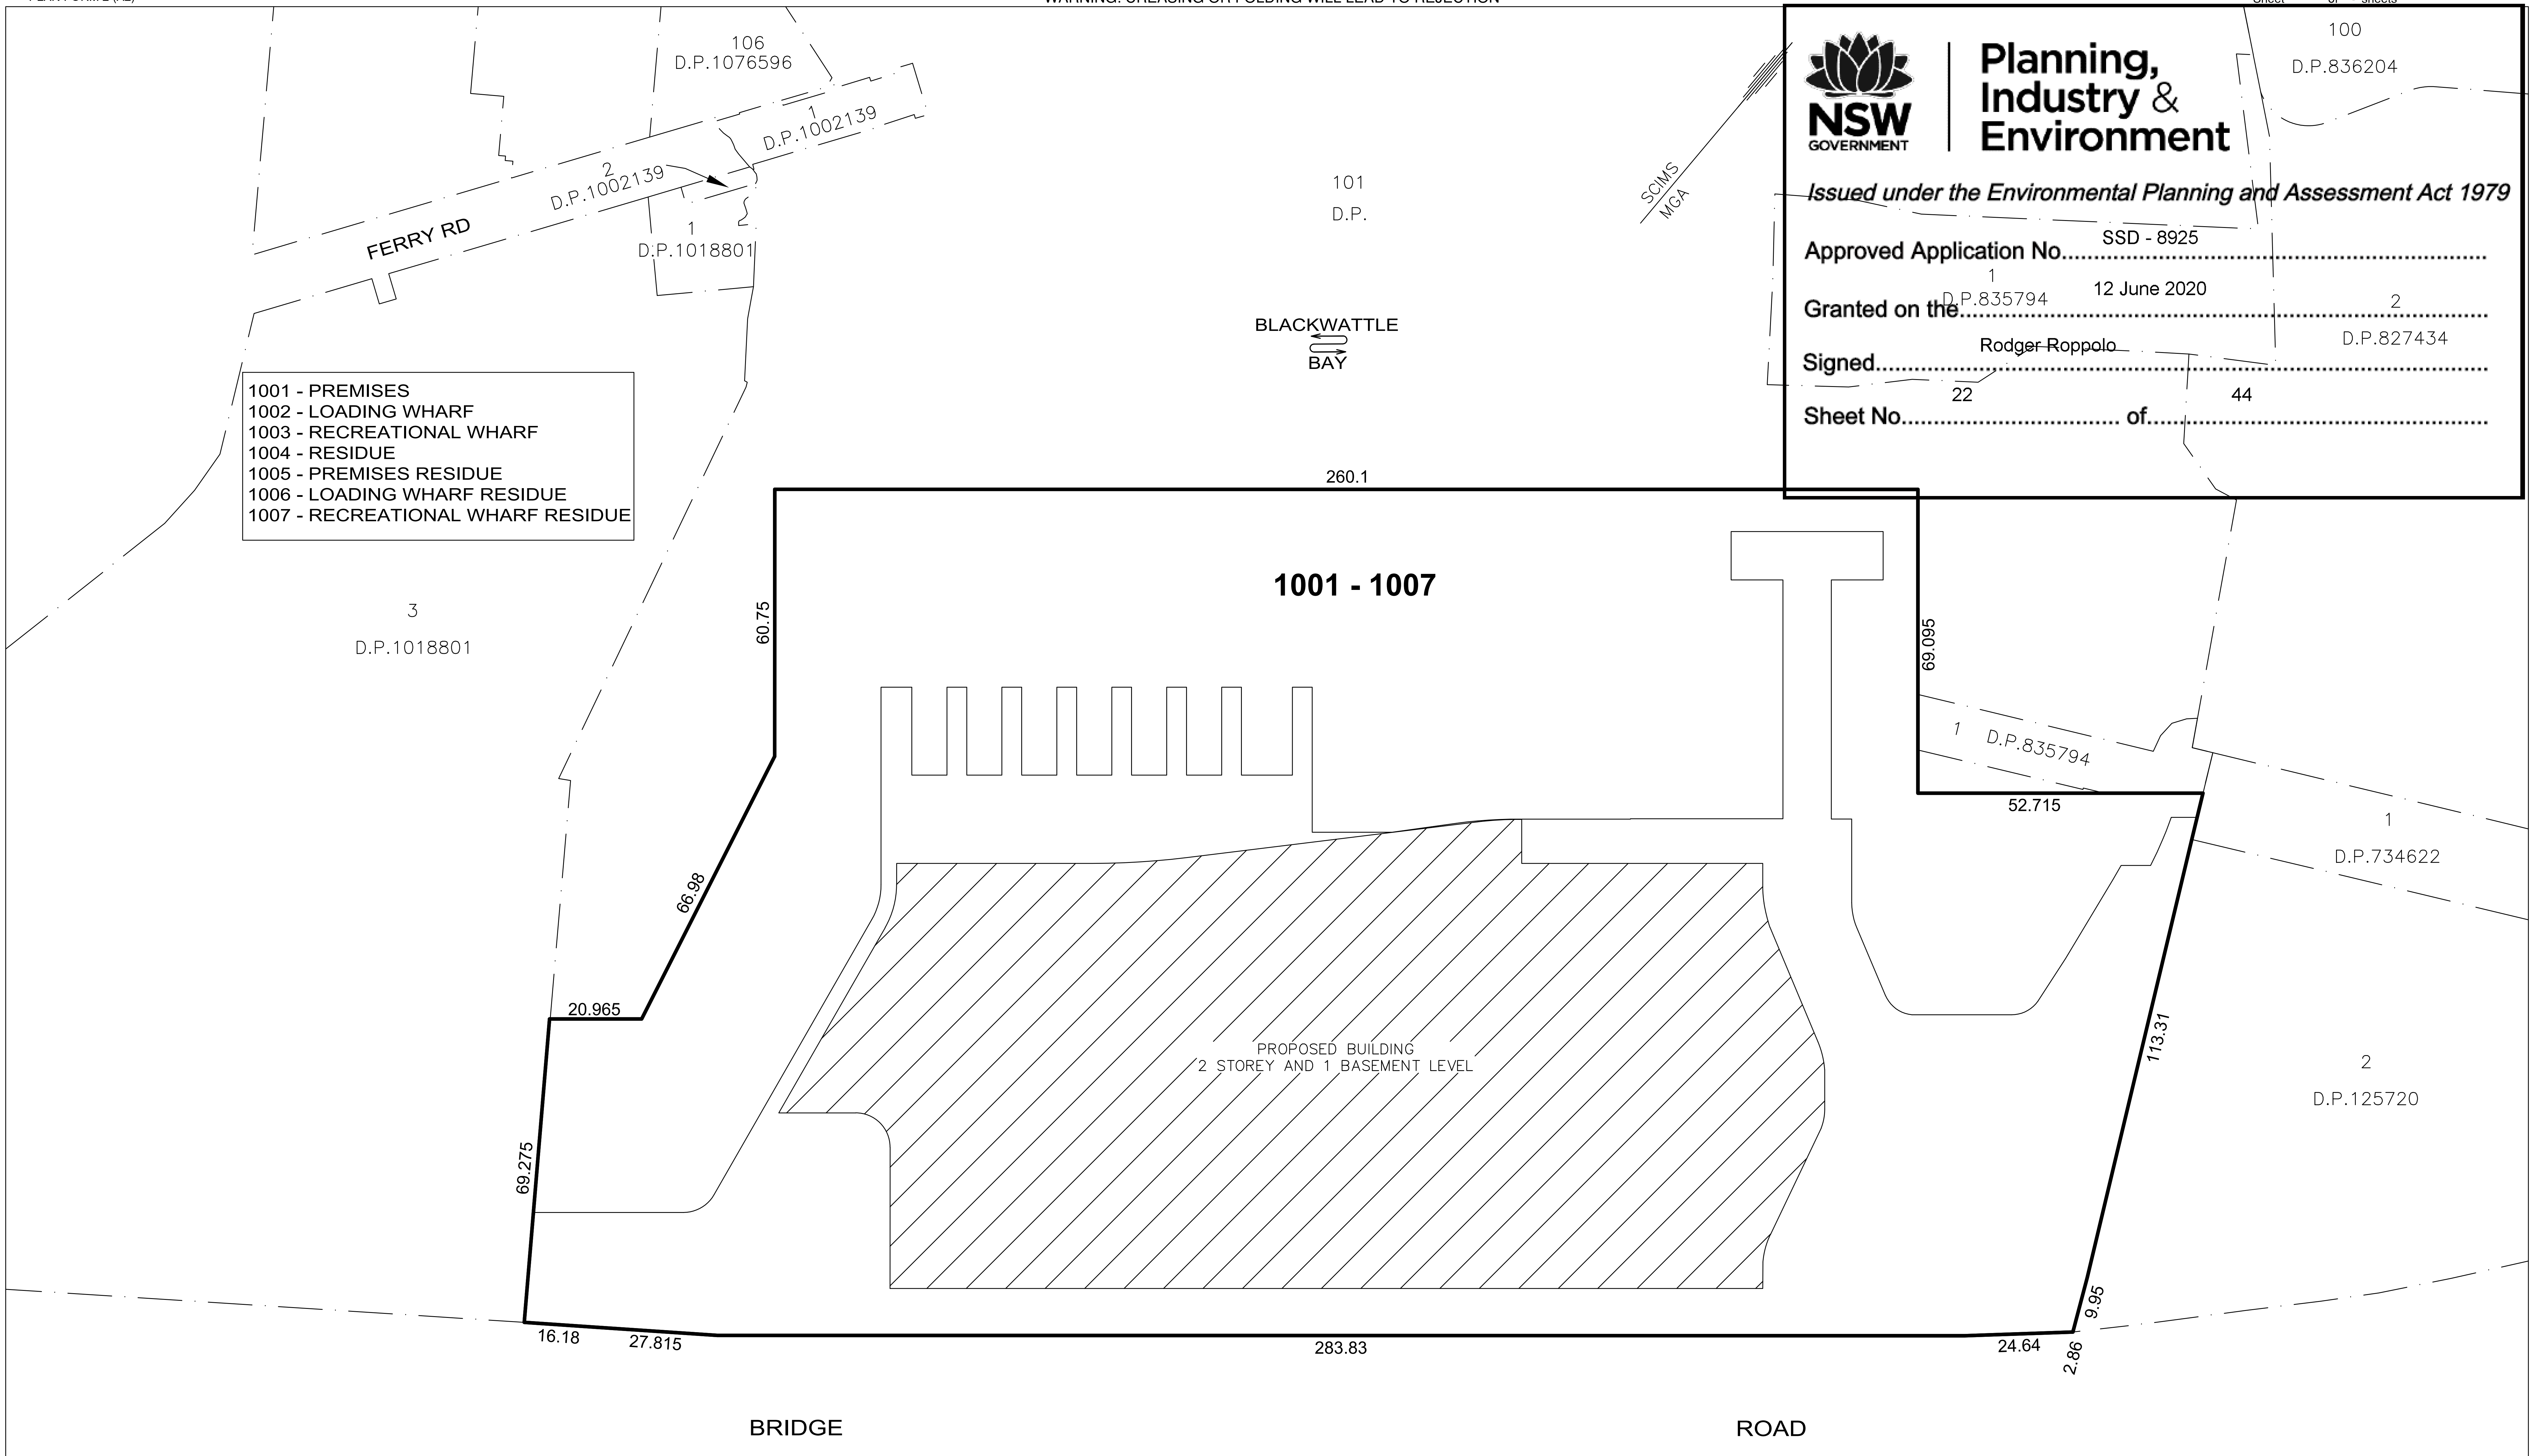

THIS PLAN HAS BEEN PREPARED FOR CONCEPT PURPOSES ONLY.
ALL DIMENSIONS AND AREAS ARE APPROXIMATE ONLY AND ARE SUBJECT TO SURVEY.

SURVEYOR Name: ROBERT S DAVIDSON Date: Reference: 78527STRATUM	PLAN HEADING PLAN OF SUBDIVISION OF PROPOSED LOT 100	LGA: SYDNEY & UNINCORPORATED Locality: GLEBE & PYRMONT Reduction Ratio: 1:1000 Lengths are in metres.	REGISTERED	DRAFT 30/09/2019

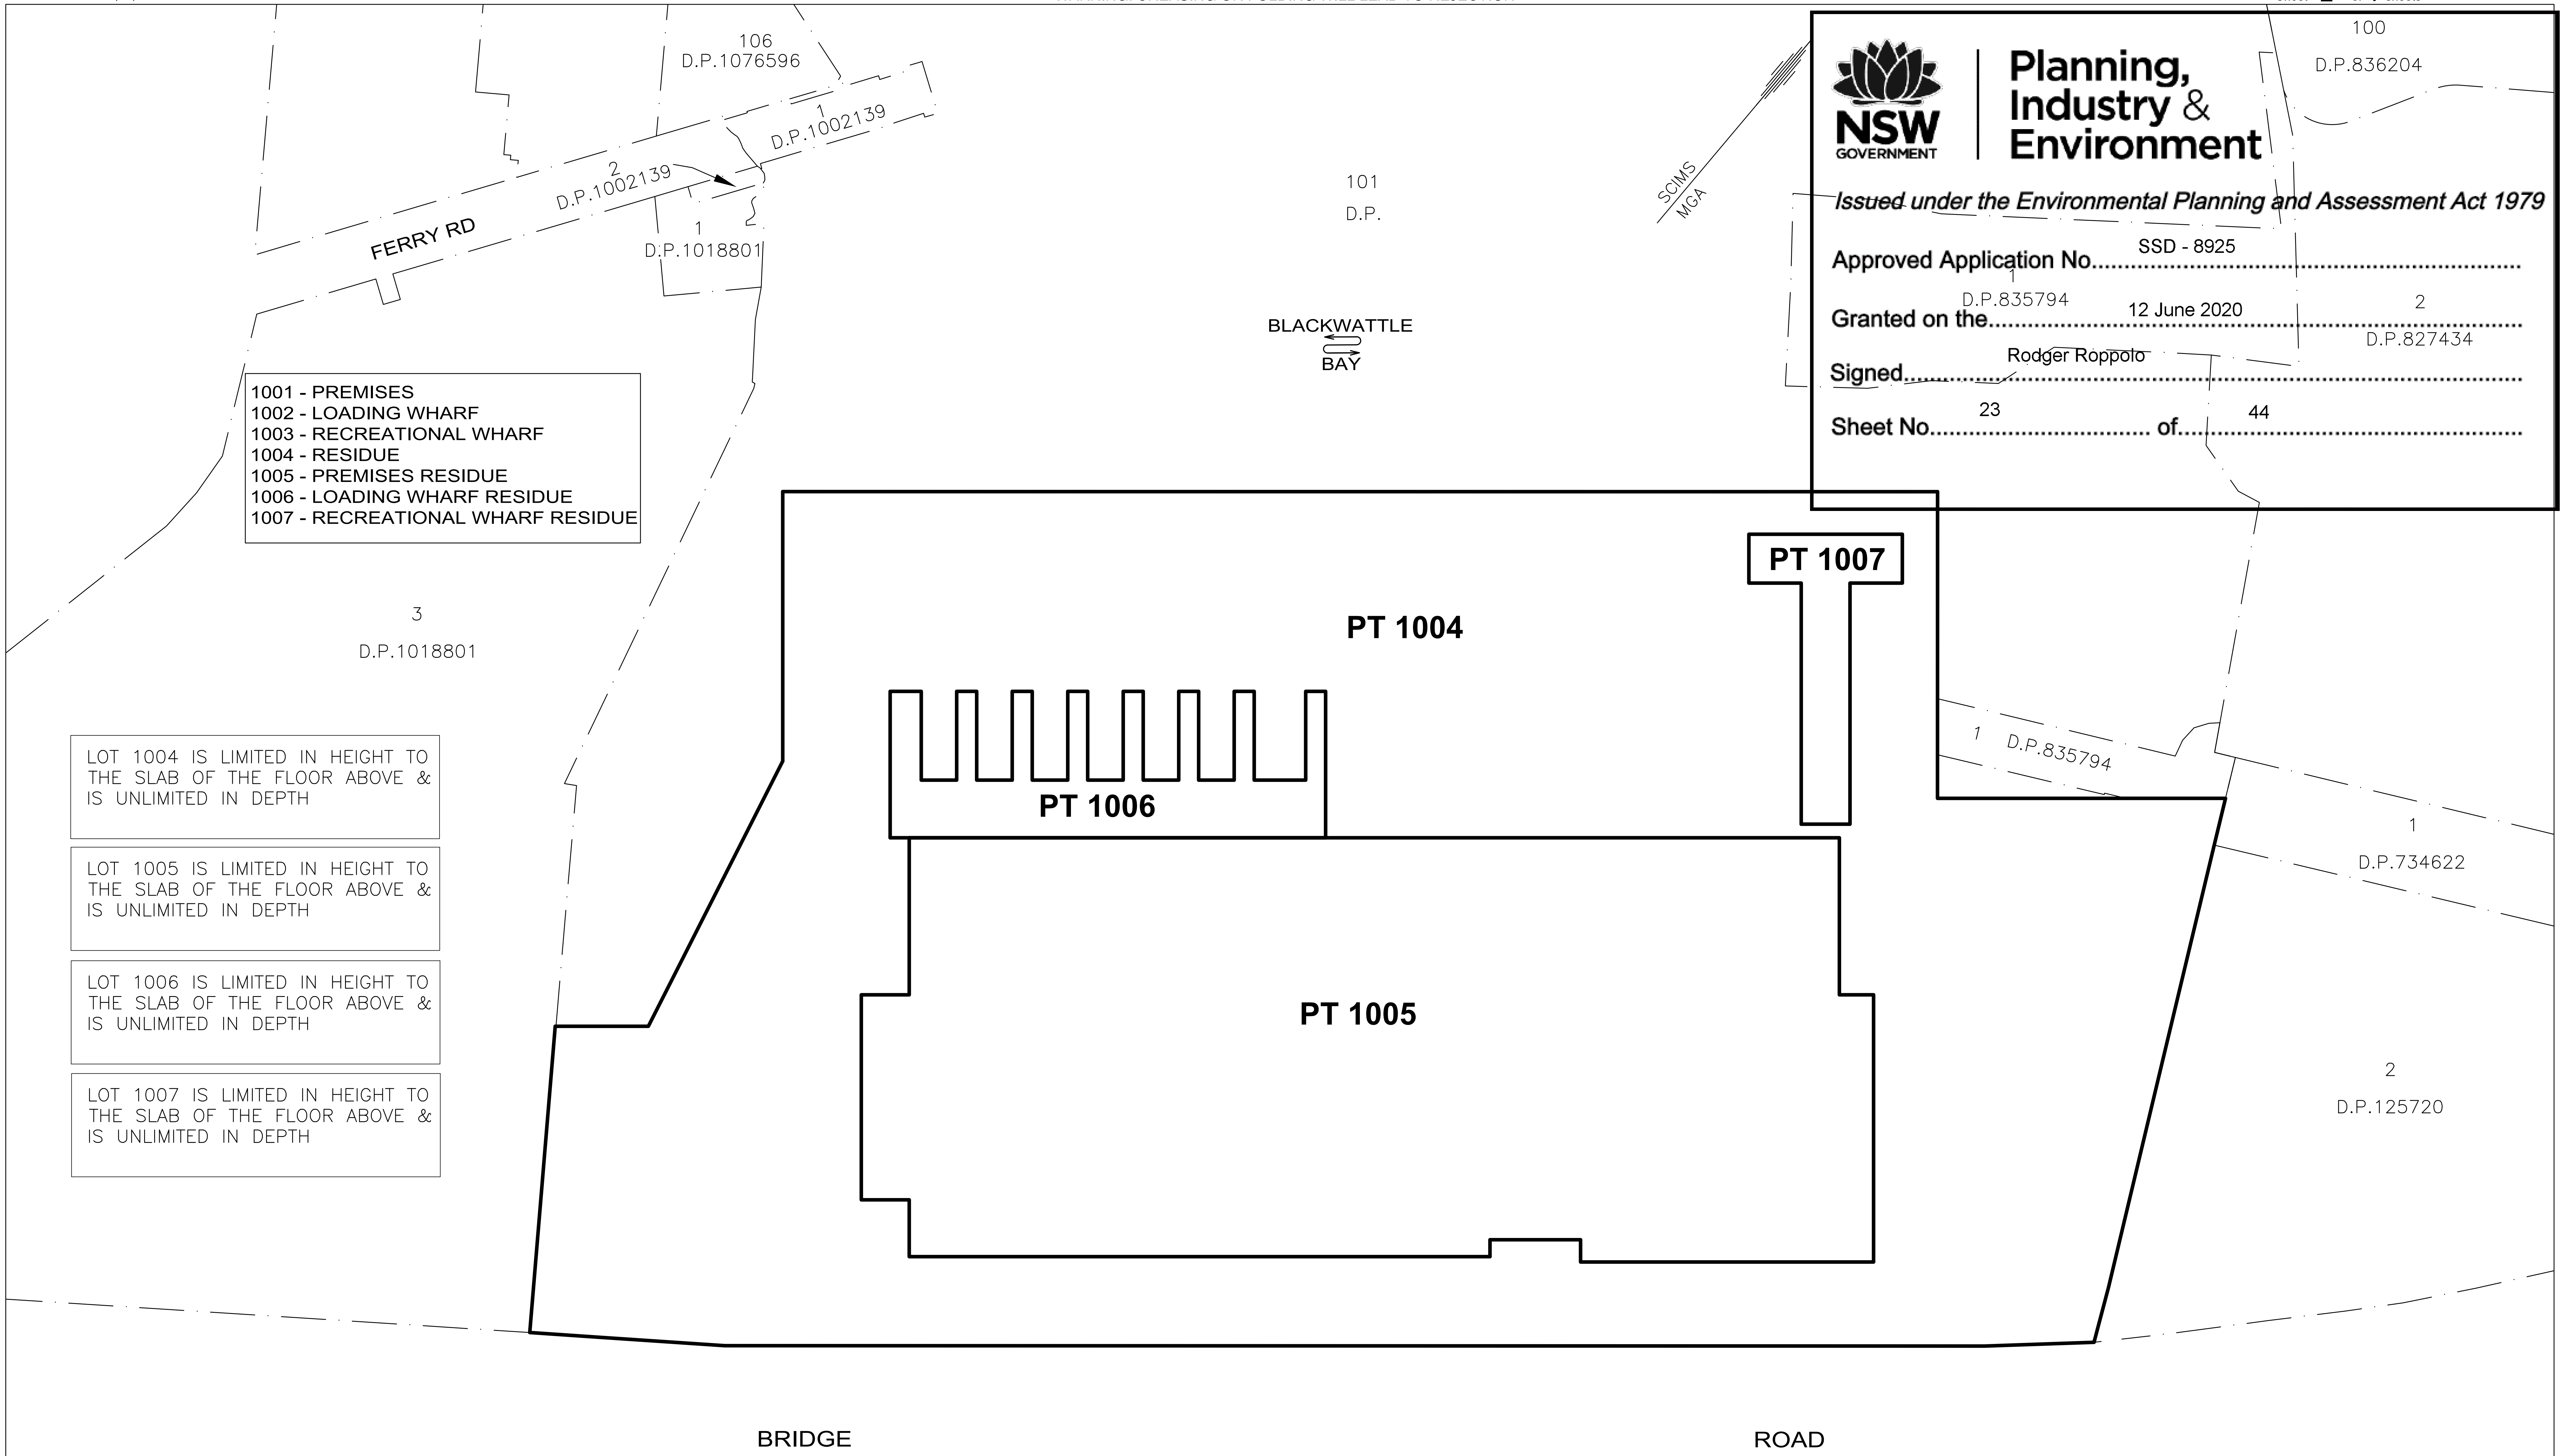

1001 - PREMISES
1002 - LOADING WHARF
1003 - RECREATIONAL WHARF
1004 - RESIDUE
1005 - PREMISES RESIDUE
1006 - LOADING WHARF RESIDUE
1007 - RECREATIONAL WHARF RESIDUE

LOT 1004 IS LIMITED IN HEIGHT TO THE SLAB OF THE FLOOR ABOVE & IS UNLIMITED IN DEPTH

LOT 1005 IS LIMITED IN HEIGHT TO THE SLAB OF THE FLOOR ABOVE & IS UNLIMITED IN DEPTH

LOT 1006 IS LIMITED IN HEIGHT TO THE SLAB OF THE FLOOR ABOVE & IS UNLIMITED IN DEPTH

LOT 1007 IS LIMITED IN HEIGHT TO THE SLAB OF THE FLOOR ABOVE & IS UNLIMITED IN DEPTH

NSW GOVERNMENT | Planning, Industry & Environment

Issued under the Environmental Planning and Assessment Act 1979

Approved Application No. SSD - 8925

Granted on the 12 June 2020

Signed Rodger Roppolo

Sheet No. 23 of 44

THIS PLAN HAS BEEN PREPARED FOR CONCEPT PURPOSES ONLY.
ALL DIMENSIONS AND AREAS ARE APPROXIMATE ONLY AND ARE SUBJECT TO SURVEY.

SURVEYOR	PLAN HEADING	LGA: SYDNEY & UNINCORPORATED	REGISTERED	
Name: ROBERT S DAVIDSON Date: Reference: 78527STRATUM	PLAN OF SUBDIVISION OF PROPOSED LOT 100	Locality: GLEBE & PYRMONT Reduction Ratio: 1:1000 Lengths are in metres.		DRAFT 30/09/2019

NSW GOVERNMENT | Planning, Industry & Environment

Issued under the Environmental Planning and Assessment Act 1979

Approved Application No. SSD - 8925

Granted on the 12 June 2020

Signed Rodger Roppolo

Sheet No. 24 of 44

1001 - PREMISES
1002 - LOADING WHARF
1003 - RECREATIONAL WHARF
1004 - RESIDUE
1005 - PREMISES RESIDUE
1006 - LOADING WHARF RESIDUE
1007 - RECREATIONAL WHARF RESIDUE

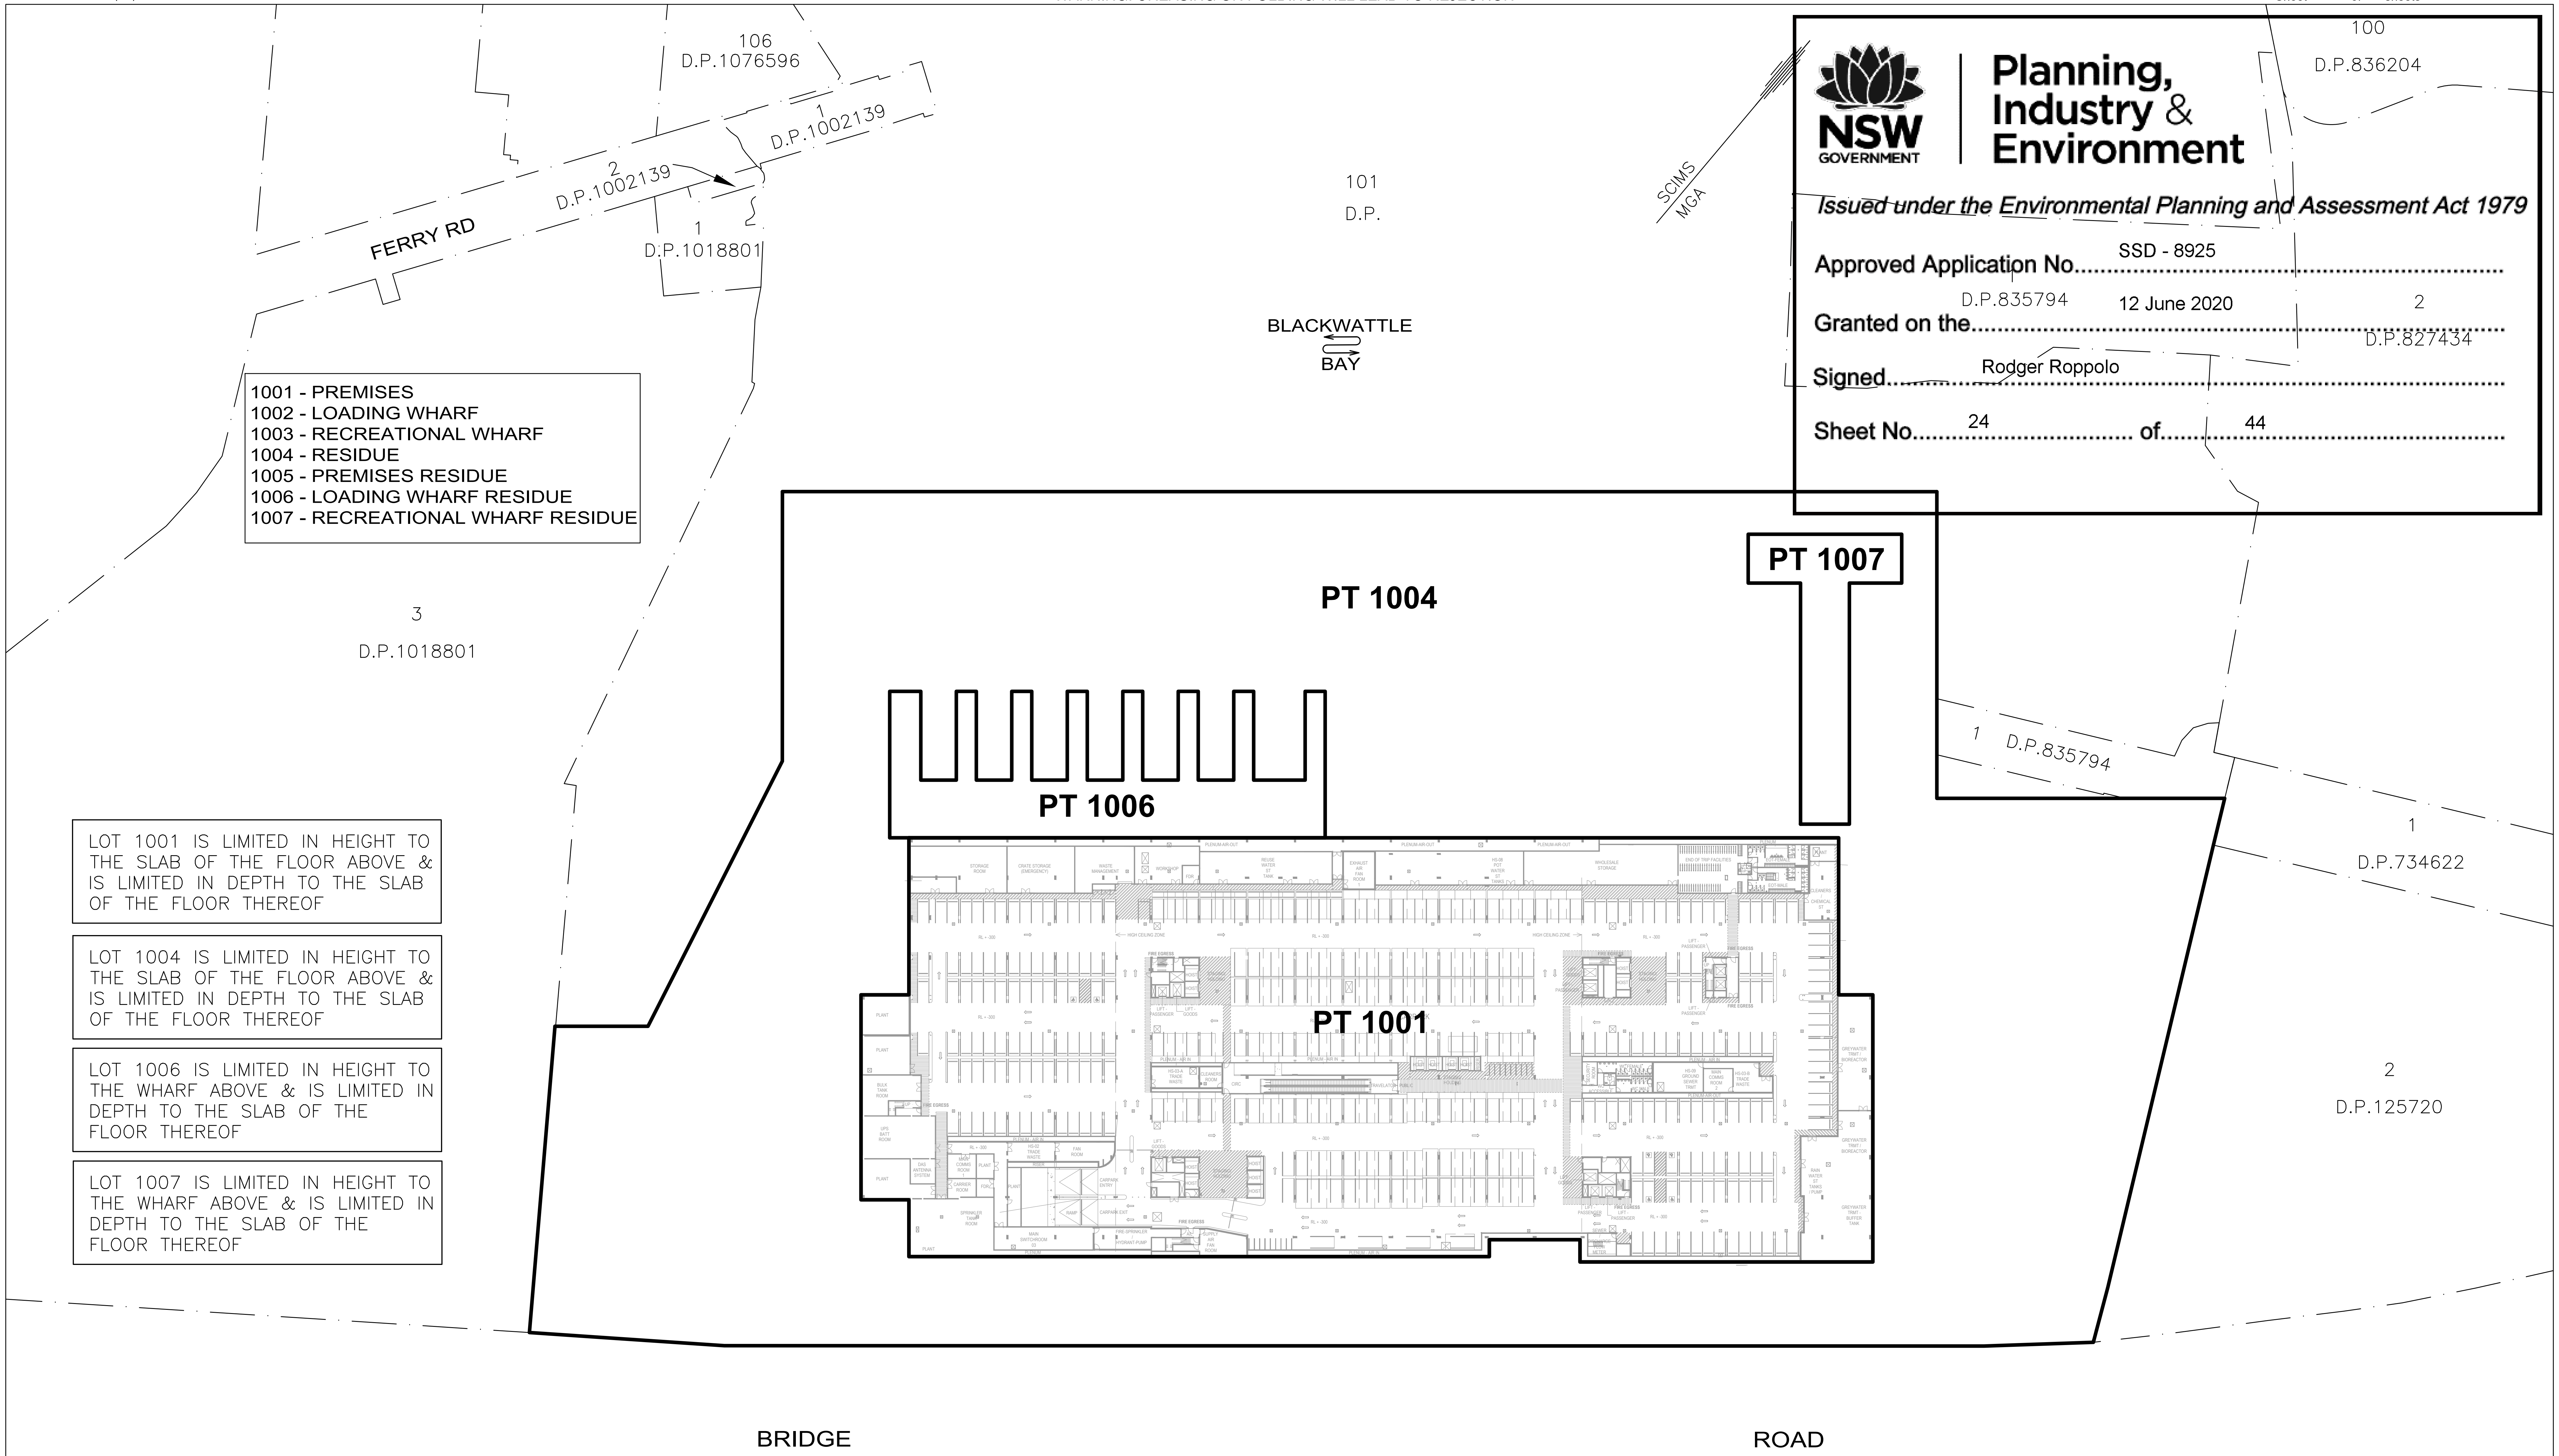

LOT 1001 IS LIMITED IN HEIGHT TO THE SLAB OF THE FLOOR ABOVE & IS LIMITED IN DEPTH TO THE SLAB OF THE FLOOR THEREOF

LOT 1004 IS LIMITED IN HEIGHT TO THE SLAB OF THE FLOOR ABOVE & IS LIMITED IN DEPTH TO THE SLAB OF THE FLOOR THEREOF

LOT 1006 IS LIMITED IN HEIGHT TO THE WHARF ABOVE & IS LIMITED IN DEPTH TO THE SLAB OF THE FLOOR THEREOF

LOT 1007 IS LIMITED IN HEIGHT TO THE WHARF ABOVE & IS LIMITED IN DEPTH TO THE SLAB OF THE FLOOR THEREOF

BASEMENT FLOOR

THIS PLAN HAS BEEN PREPARED FOR CONCEPT PURPOSES ONLY.
ALL DIMENSIONS AND AREAS ARE APPROXIMATE ONLY AND ARE SUBJECT TO SURVEY.

SURVEYOR Name: ROBERT S DAVIDSON Date: Reference: 78527STRATUM	PLAN HEADING PLAN OF SUBDIVISION OF PROPOSED LOT 100	LGA: SYDNEY & UNINCORPORATED Locality: GLEBE & PYRMONT Reduction Ratio: 1:1000 Lengths are in metres.	REGISTERED	DRAFT 30/09/2019

NSW GOVERNMENT Planning, Industry & Environment

Issued under the Environmental Planning and Assessment Act 1979

Approved Application No. SSD - 8925

Granted on the 12 June 2020

Signed Rodger Roppolo

Sheet No. 25 of 44

1001 - PREMISES
1002 - LOADING WHARF
1003 - RECREATIONAL WHARF
1004 - RESIDUE
1005 - PREMISES RESIDUE
1006 - LOADING WHARF RESIDUE
1007 - RECREATIONAL WHARF RESIDUE

LOT 1001 IS LIMITED IN HEIGHT TO THE SLAB OF THE FLOOR ABOVE & IS LIMITED IN DEPTH TO THE SLAB OF THE FLOOR THEREOF

LOT 1002 IS LIMITED IN HEIGHT TO THE SLAB OF THE FLOOR ABOVE & IS LIMITED IN DEPTH TO THE WHARF THEREOF

LOT 1003 IS LIMITED IN HEIGHT TO THE SLAB OF THE FLOOR ABOVE & IS LIMITED IN DEPTH TO THE WHARF THEREOF

LOT 1004 IS LIMITED IN HEIGHT TO THE SLAB OF THE FLOOR ABOVE & IS LIMITED IN DEPTH TO THE SLAB OF THE FLOOR THEREOF

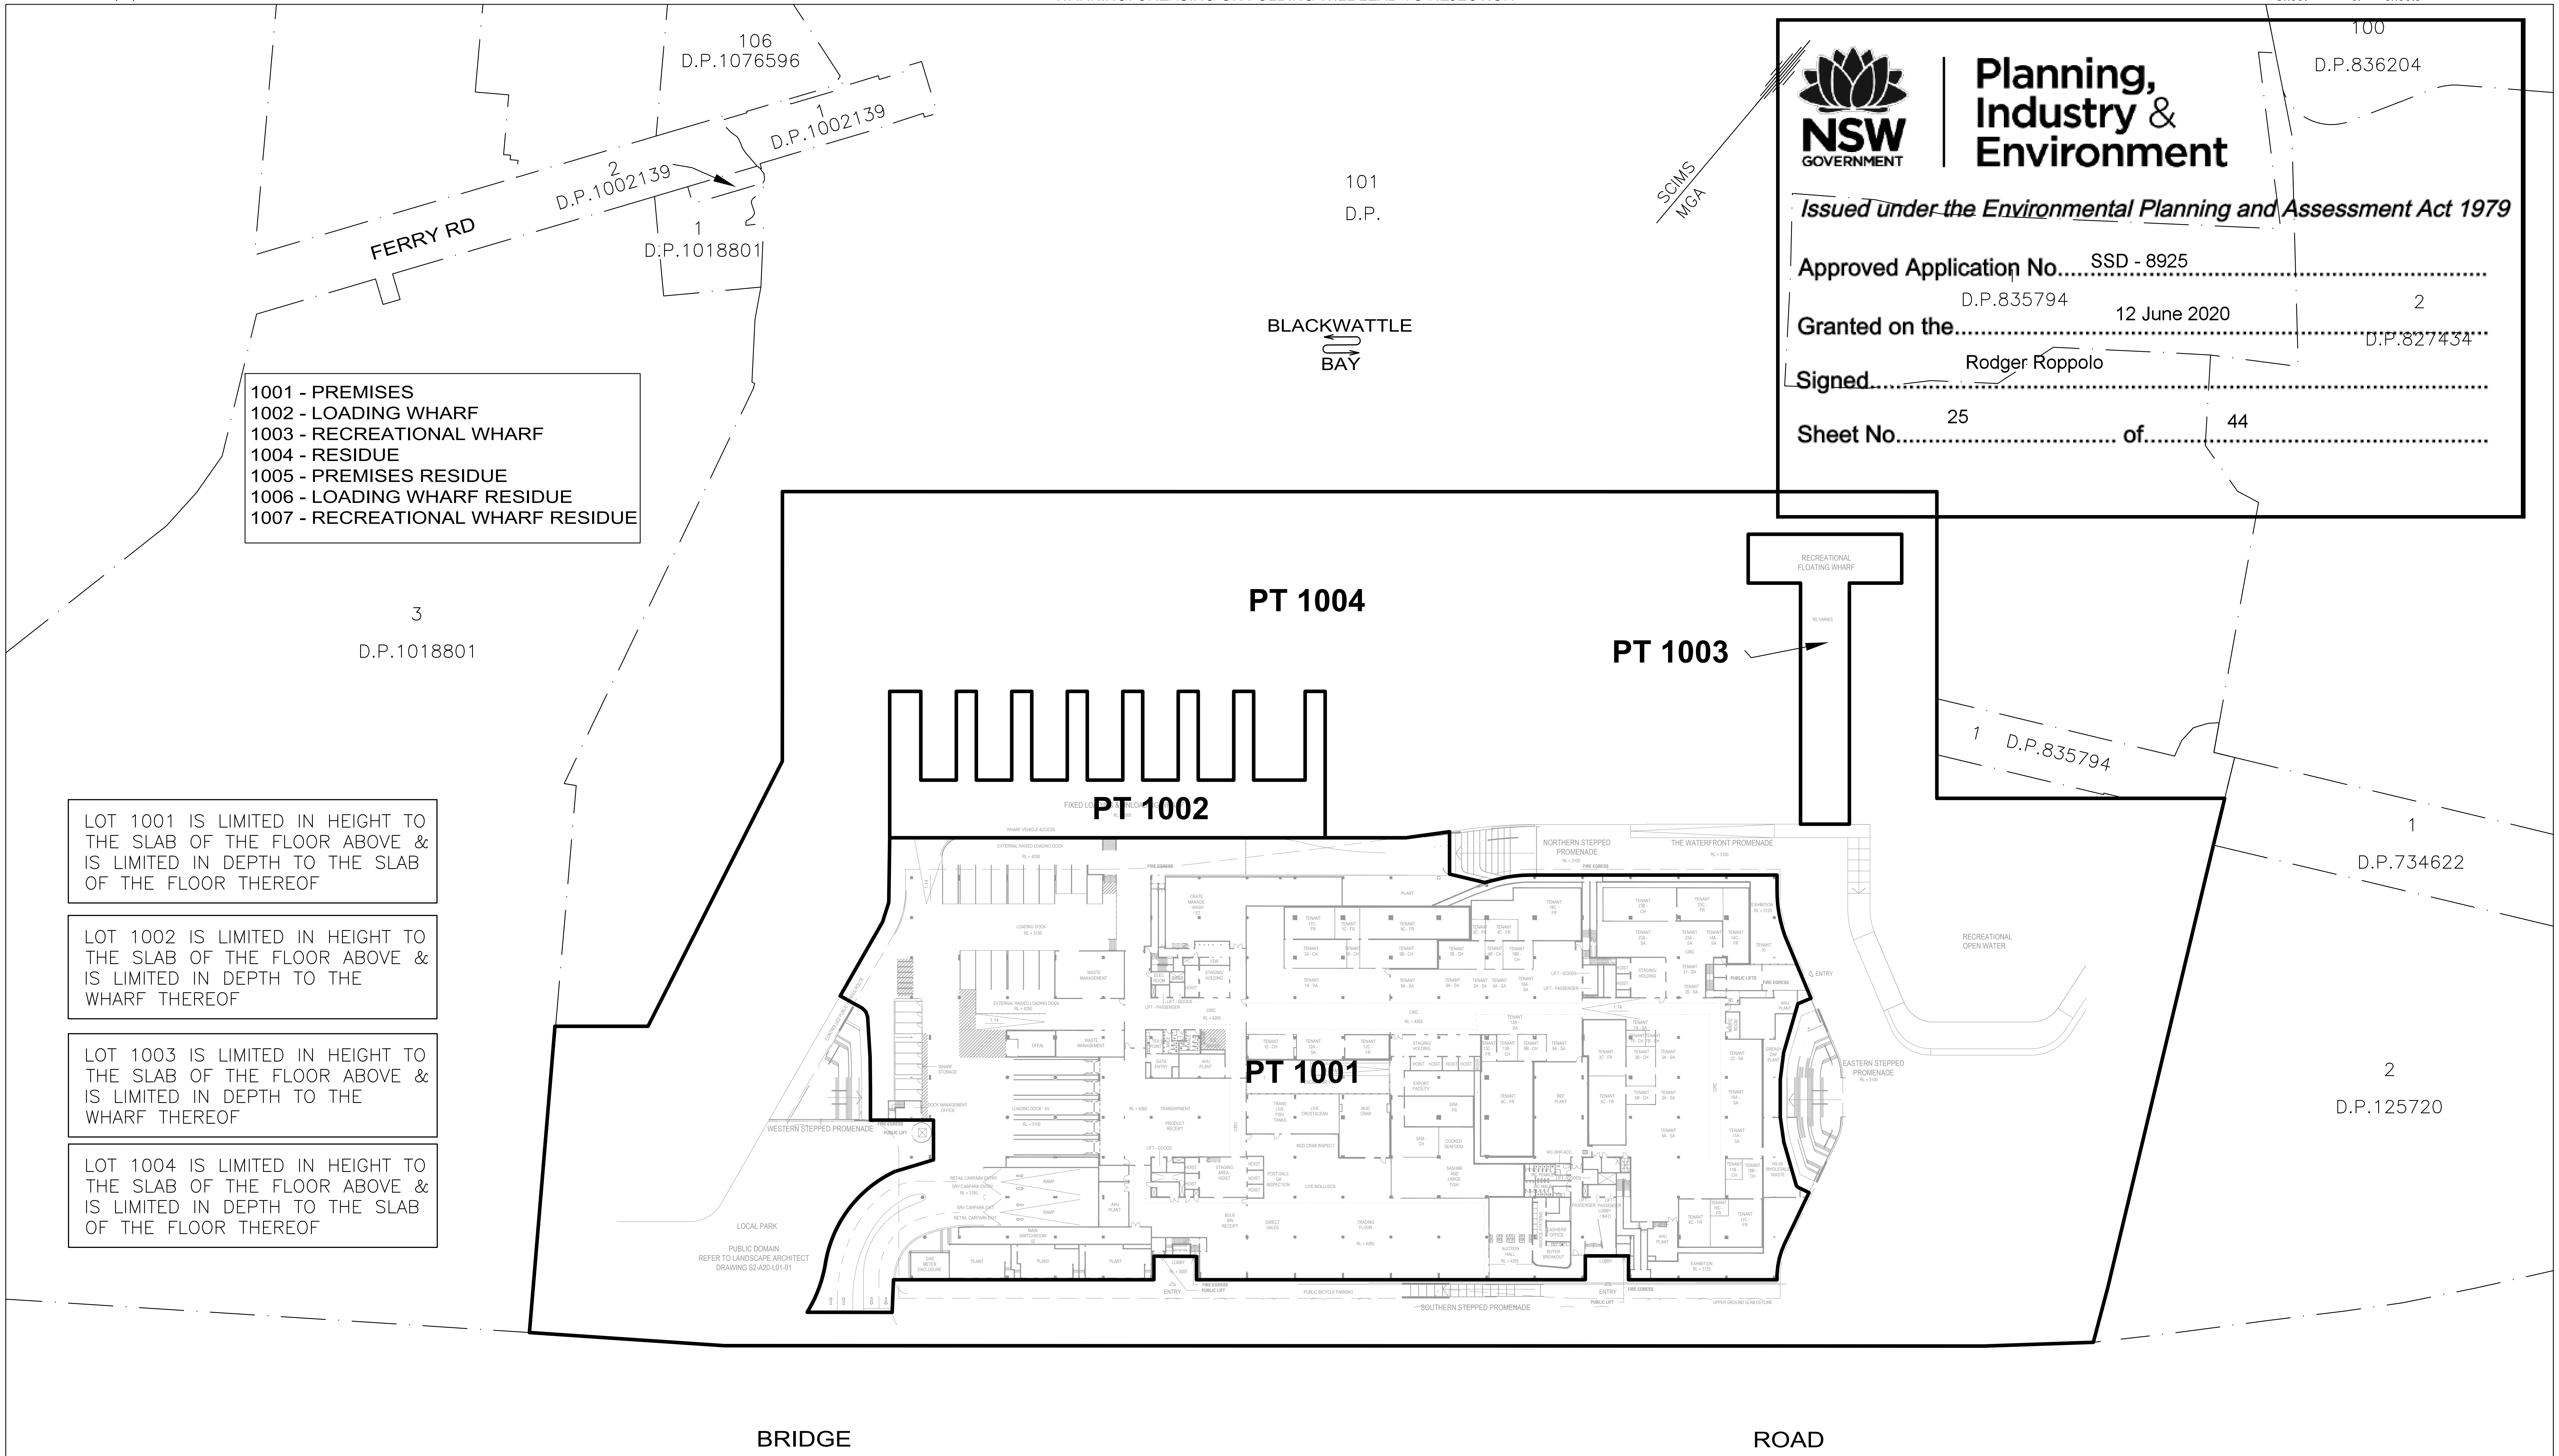

GROUND FLOOR

THIS PLAN HAS BEEN PREPARED FOR CONCEPT PURPOSES ONLY.
ALL DIMENSIONS AND AREAS ARE APPROXIMATE ONLY AND ARE SUBJECT TO SURVEY.

SURVEYOR	PLAN HEADING	LGA: SYDNEY & UNINCORPORATED	REGISTERED	
Name: ROBERT S DAVIDSON	PLAN OF SUBDIVISION OF PROPOSED LOT 100	Locality: GLEBE & PYRMONT		DRAFT 30/09/2019
Date:		Reduction Ratio: 1:1000		
Reference: 78527STRATUM		Lengths are in metres.		

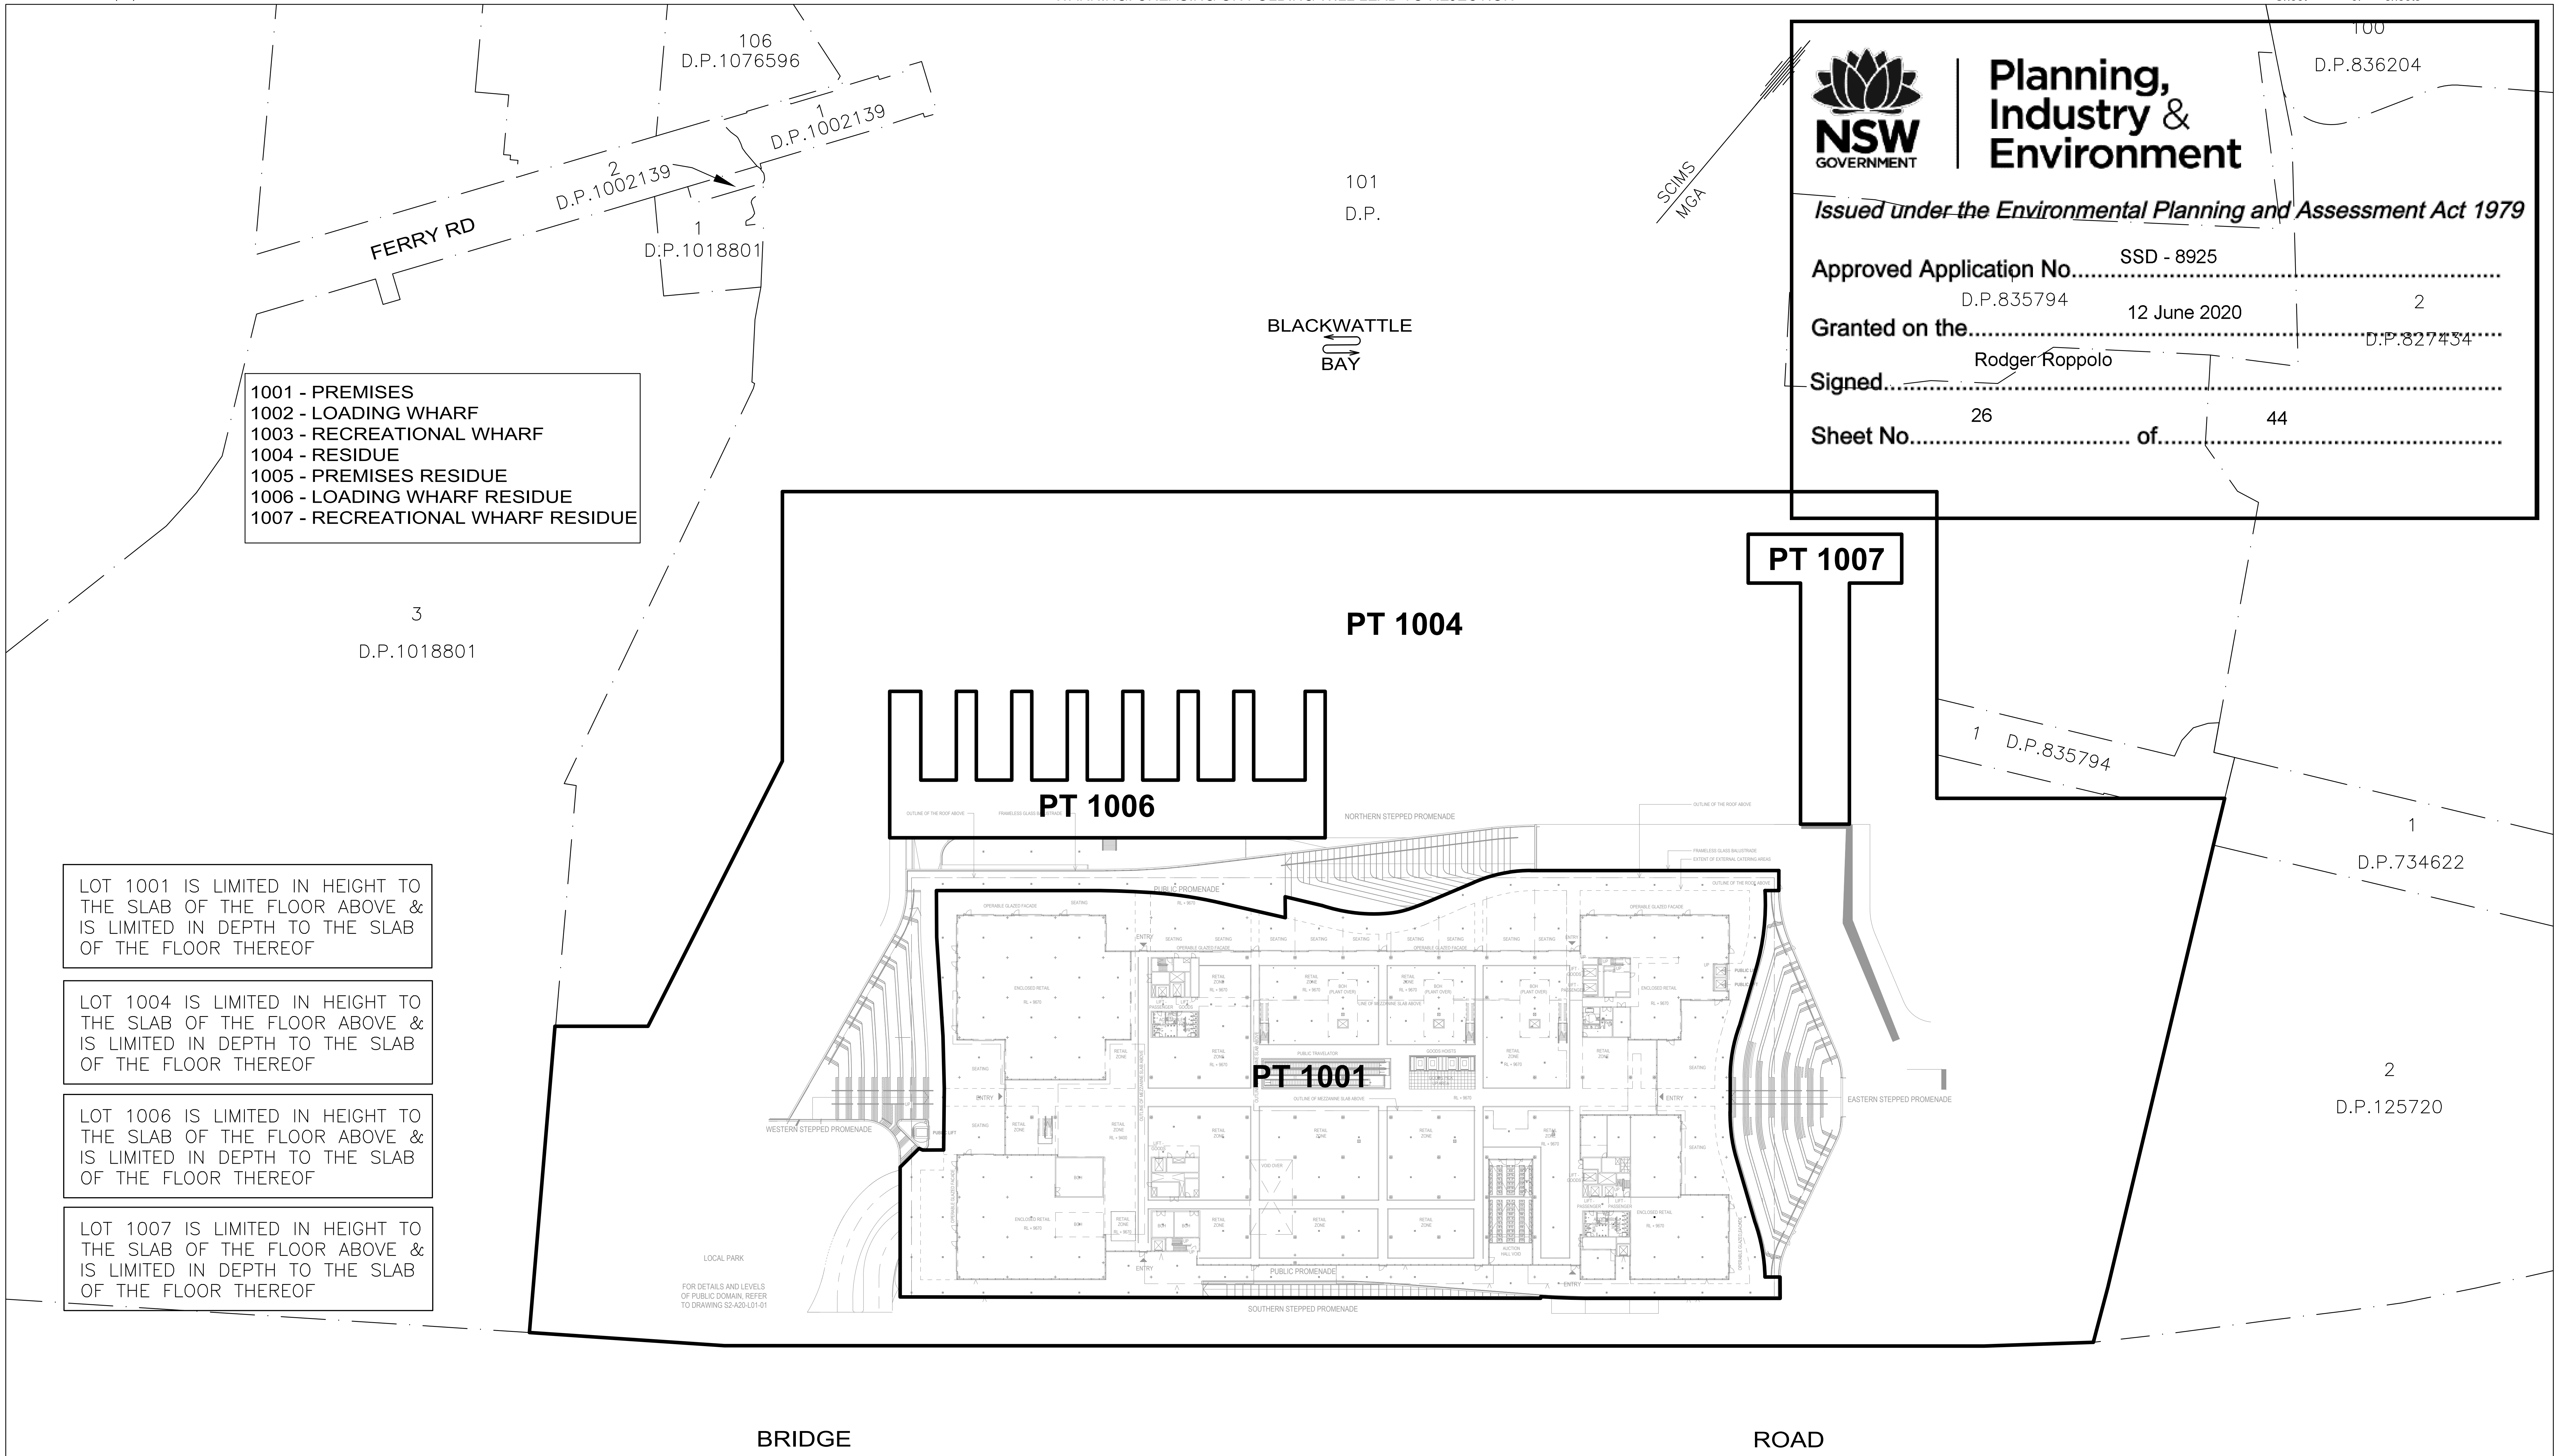

1001 - PREMISES
1002 - LOADING WHARF
1003 - RECREATIONAL WHARF
1004 - RESIDUE
1005 - PREMISES RESIDUE
1006 - LOADING WHARF RESIDUE
1007 - RECREATIONAL WHARF RESIDUE

LOT 1001 IS LIMITED IN HEIGHT TO THE SLAB OF THE FLOOR ABOVE & IS LIMITED IN DEPTH TO THE SLAB OF THE FLOOR THEREOF

LOT 1004 IS LIMITED IN HEIGHT TO THE SLAB OF THE FLOOR ABOVE & IS LIMITED IN DEPTH TO THE SLAB OF THE FLOOR THEREOF

LOT 1006 IS LIMITED IN HEIGHT TO THE SLAB OF THE FLOOR ABOVE & IS LIMITED IN DEPTH TO THE SLAB OF THE FLOOR THEREOF

LOT 1007 IS LIMITED IN HEIGHT TO THE SLAB OF THE FLOOR ABOVE & IS LIMITED IN DEPTH TO THE SLAB OF THE FLOOR THEREOF

UPPER GROUND FLOOR

THIS PLAN HAS BEEN PREPARED FOR CONCEPT PURPOSES ONLY.
ALL DIMENSIONS AND AREAS ARE APPROXIMATE ONLY AND ARE SUBJECT TO SURVEY.

SURVEYOR	PLAN HEADING	LGA: SYDNEY & UNINCORPORATED	REGISTERED	
Name: ROBERT S DAVIDSON Date: Reference: 78527STRATUM	PLAN OF SUBDIVISION OF PROPOSED LOT 100	Locality: GLEBE & PYRMONT Reduction Ratio: 1:1000 Lengths are in metres.		DRAFT 30/09/2019

NSW GOVERNMENT | Planning, Industry & Environment

Issued under the Environmental Planning and Assessment Act 1979

Approved Application No. SSD - 8925

Granted on the 12 June 2020

Signed Rodger Roppolo

Sheet No. 27 of 44

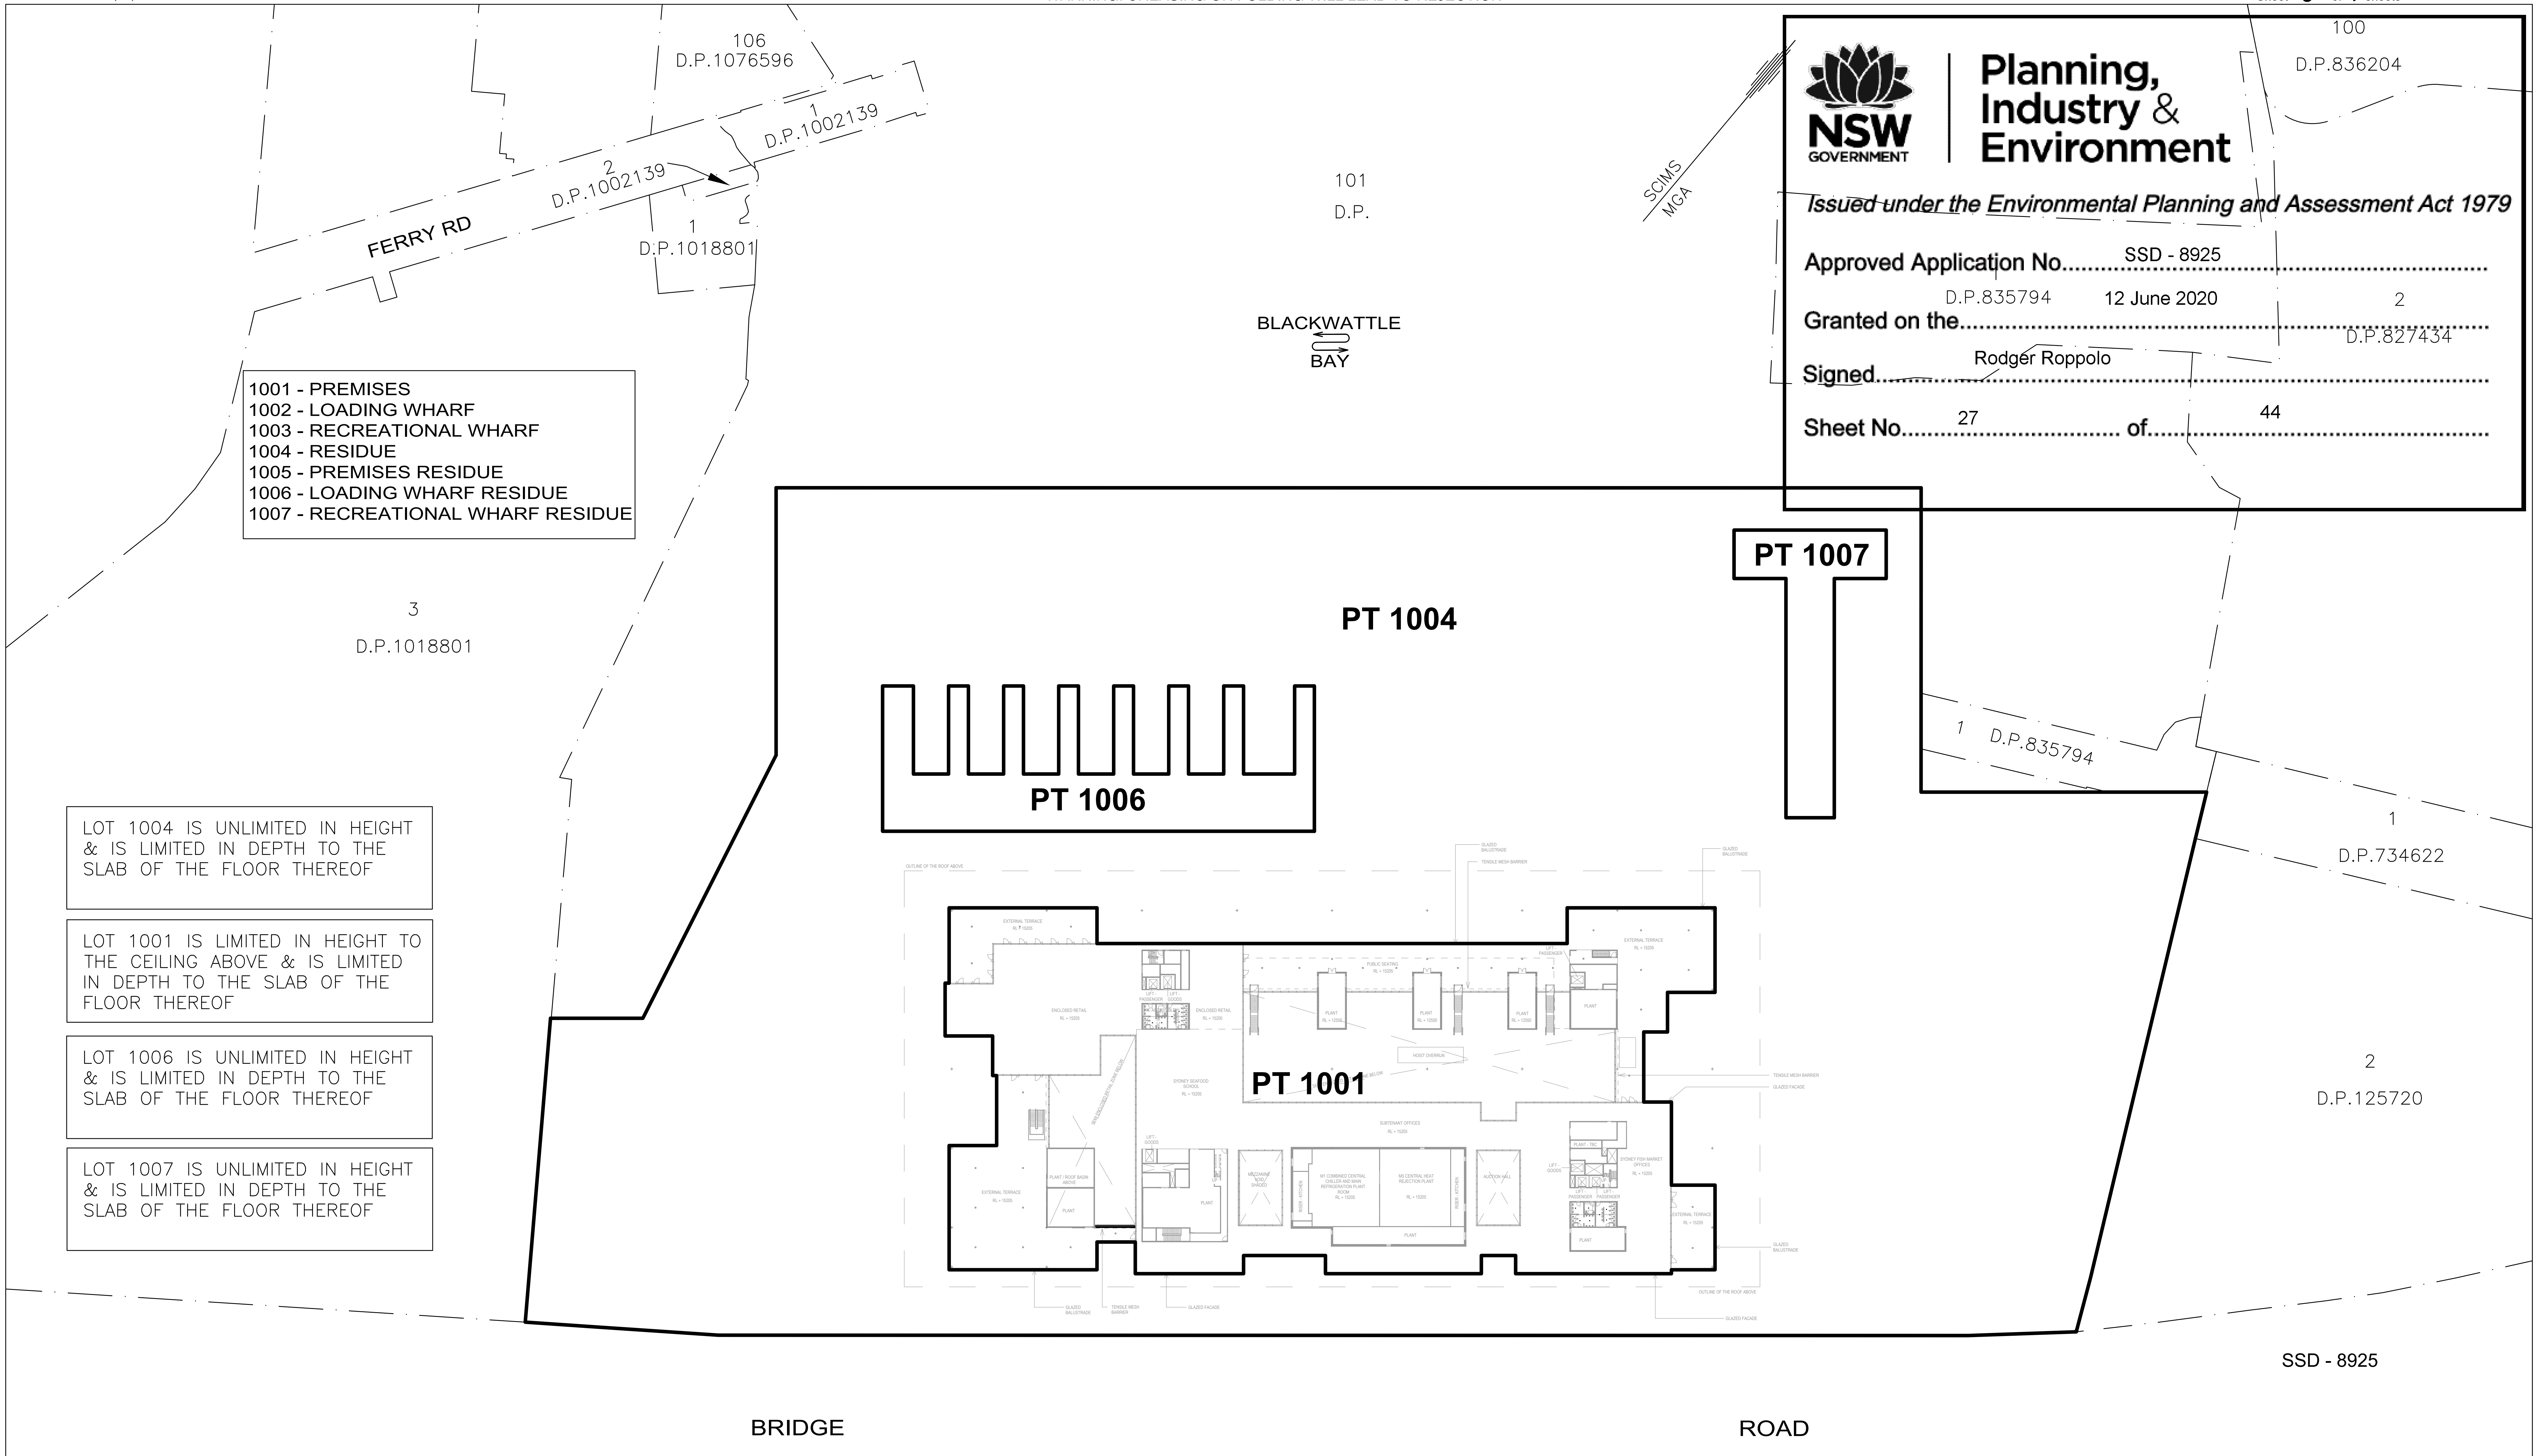

1001 - PREMISES
1002 - LOADING WHARF
1003 - RECREATIONAL WHARF
1004 - RESIDUE
1005 - PREMISES RESIDUE
1006 - LOADING WHARF RESIDUE
1007 - RECREATIONAL WHARF RESIDUE

LOT 1004 IS UNLIMITED IN HEIGHT & IS LIMITED IN DEPTH TO THE SLAB OF THE FLOOR THEREOF

LOT 1001 IS LIMITED IN HEIGHT TO THE CEILING ABOVE & IS LIMITED IN DEPTH TO THE SLAB OF THE FLOOR THEREOF

LOT 1006 IS UNLIMITED IN HEIGHT & IS LIMITED IN DEPTH TO THE SLAB OF THE FLOOR THEREOF

LOT 1007 IS UNLIMITED IN HEIGHT & IS LIMITED IN DEPTH TO THE SLAB OF THE FLOOR THEREOF

SSD - 8925

MEZZANINE FLOOR

THIS PLAN HAS BEEN PREPARED FOR CONCEPT PURPOSES ONLY.
ALL DIMENSIONS AND AREAS ARE APPROXIMATE ONLY AND ARE SUBJECT TO SURVEY.

SURVEYOR	PLAN HEADING	LGA: SYDNEY & UNINCORPORATED	REGISTERED	
Name: ROBERT S DAVIDSON Date: Reference: 78527STRATUM	PLAN OF SUBDIVISION OF PROPOSED LOT 100	Locality: GLEBE & PYRMONT Reduction Ratio: 1:1000 Lengths are in metres.		DRAFT 30/09/2019

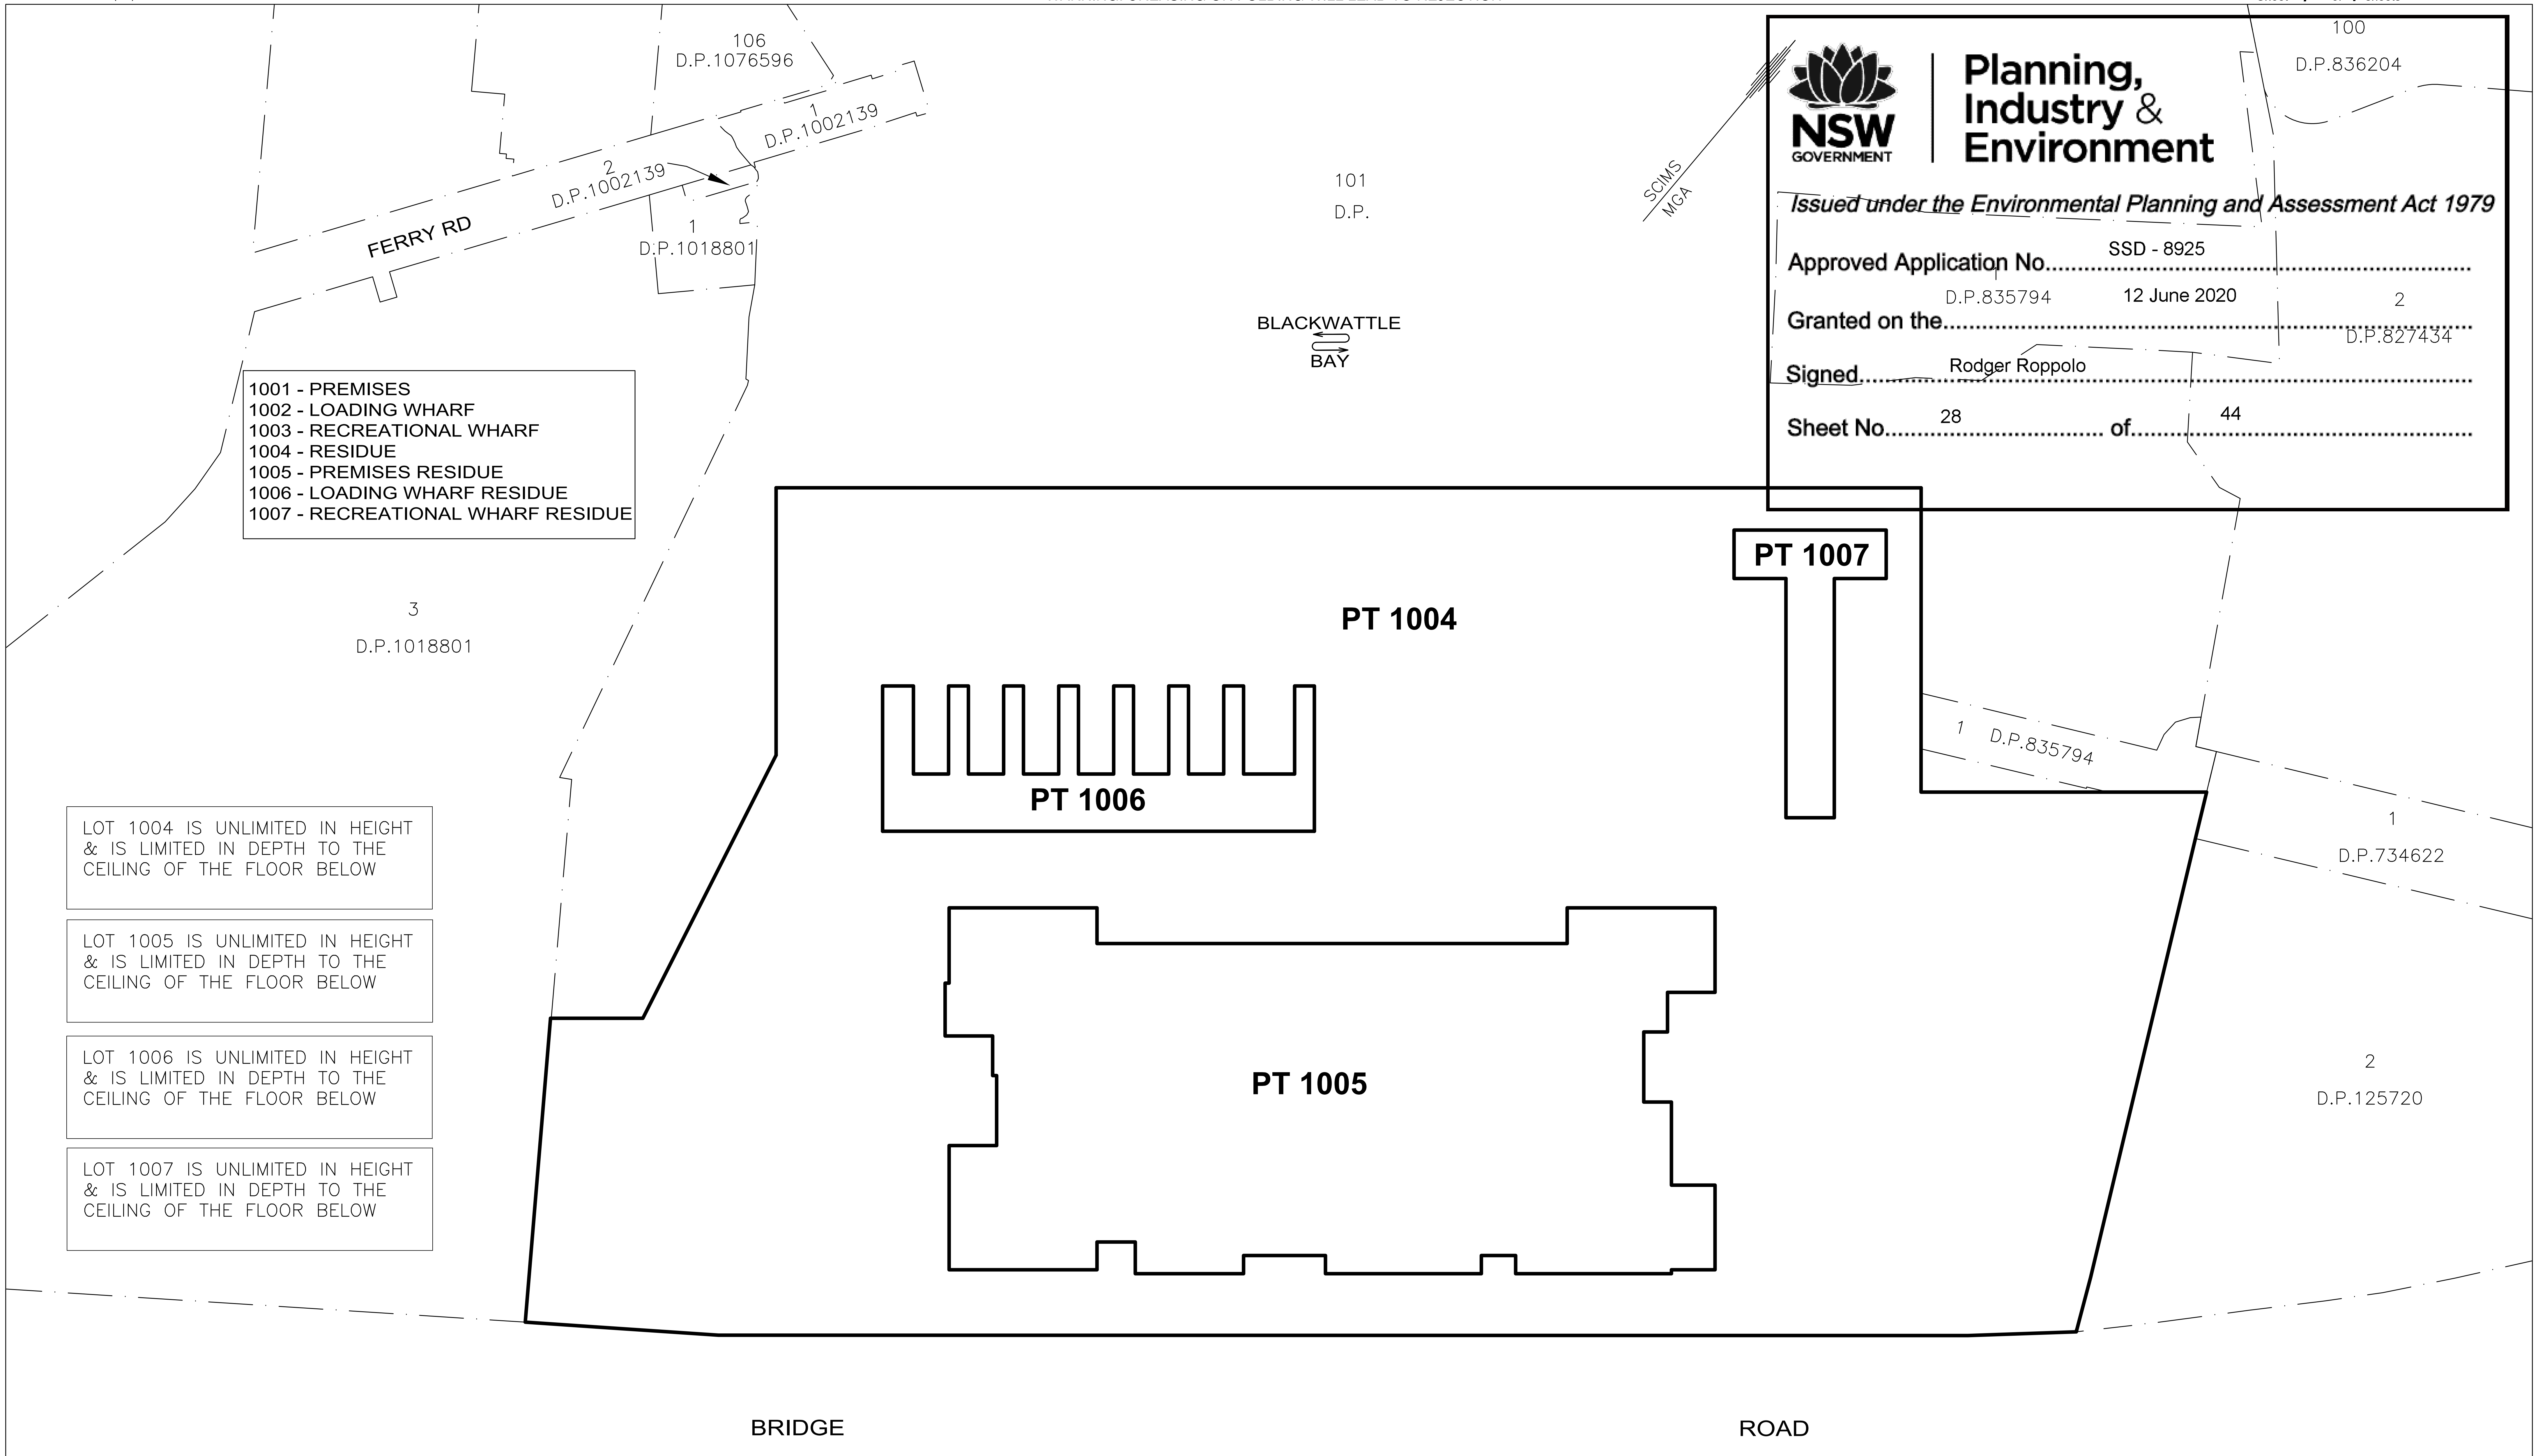

1001 - PREMISES
1002 - LOADING WHARF
1003 - RECREATIONAL WHARF
1004 - RESIDUE
1005 - PREMISES RESIDUE
1006 - LOADING WHARF RESIDUE
1007 - RECREATIONAL WHARF RESIDUE

LOT 1004 IS UNLIMITED IN HEIGHT & IS LIMITED IN DEPTH TO THE CEILING OF THE FLOOR BELOW

LOT 1005 IS UNLIMITED IN HEIGHT & IS LIMITED IN DEPTH TO THE CEILING OF THE FLOOR BELOW

LOT 1006 IS UNLIMITED IN HEIGHT & IS LIMITED IN DEPTH TO THE CEILING OF THE FLOOR BELOW

LOT 1007 IS UNLIMITED IN HEIGHT & IS LIMITED IN DEPTH TO THE CEILING OF THE FLOOR BELOW

ROOF LEVEL

THIS PLAN HAS BEEN PREPARED FOR CONCEPT PURPOSES ONLY.
ALL DIMENSIONS AND AREAS ARE APPROXIMATE ONLY AND ARE SUBJECT TO SURVEY.

SURVEYOR	PLAN HEADING	LGA: SYDNEY & UNINCORPORATED	REGISTERED	
Name: ROBERT S DAVIDSON	PLAN OF SUBDIVISION OF PROPOSED LOT 100	Locality: GLEBE & PYRMONT		DRAFT 30/09/2019
Date:		Reduction Ratio: 1:1000		
Reference: 78527STRATUM		Lengths are in metres.		

Planning, Industry & Environment

NSW GOVERNMENT

Issued under the Environmental Planning and Assessment Act 1979

Approved Application No. SSD - 8925

Granted on the 12 June 2020

Signed Rodger Roppolo

Sheet No. 29 of 44

NOTE: PIPE ALIGNMENT IN EASTERN PLAZA TO BE CONFIRMED IN NEXT PHASE

Preliminary - Not for Construction

Rev	Date	Drawn	Description	Ch'k'd	App'd
P4	27.09.19	SM	Issued for Information	BS	
P3	26.09.19	SM	Issued for Information	BS	
P2	20.09.19	BS	Issued for Information	BS	
P1	25.03.19	RBD	Issued for Information	BS	

MOTT MACDONALD
Level 10, 383 Kent Street
Sydney, NSW 2000
Australia
PO Box Q1678, QVB Sydney
NSW 1230, Australia
T +61 (0)2 9098 6800
W www.mottmac.com

Client
Urban Growth NSW
Level 12, MLC Centre
19 Martin Place
Sydney NSW 2000

Title
SYDNEY FISH MARKET
STORMWATER MANAGMENT PLAN

Designed	R.Deep	Eng check	B.Soo
Drawn		Coordination	B.Soo
Dwg check		Approved	B.Soo

Scale at A1	Status	Rev	Security
1:250	PRE	P4	STD

Drawing Number
MMD-385951-C-SK-CD-3000

P:\Sydney\Projects\38xxxx\385951 Sydney Fish Markets\04 Working\01 Drafting\Civil\Sketches\MMD-385951-C-SK-CD-3000.dwg Sep 27, 2019 - 9:48AM MUS81573

Planning, Industry & Environment

Issued under the Environmental Planning and Assessment Act 1979

Approved Application No. SSD - 8925

Granted on the 12 June 2020

Signed Rodger Roppolo

Sheet No. 30 of 44

UrbanGrowth NSW Development Corporation

CITY OF SYDNEY

MR 00000 - BRIDGE ROAD

SYDNEY FISH MARKET
BRIDGE ROAD UPGRADE
FROM WATTLE STREET TO WENTWORTH PARK ROAD

CONCEPT DESIGN

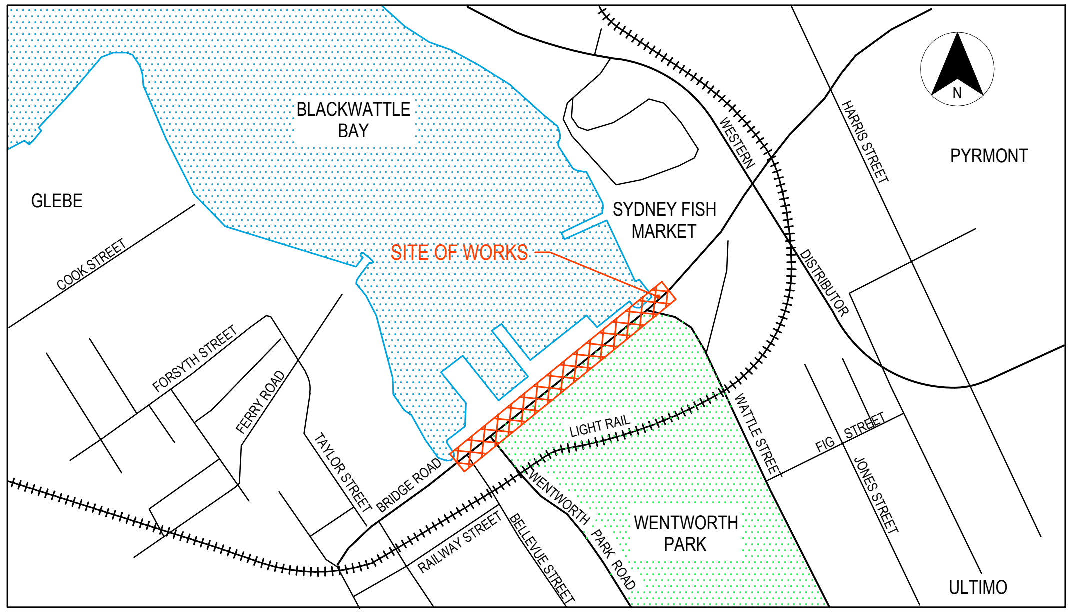

LOCALITY SKETCH
NOT TO SCALE

PART INDEX

PART NUMBER	SHEET CODE	NAME
PART 1	GE	GENERAL
	RD	ROAD ALIGNMENT AND DETAIL
	UT	PUBLIC UTILITIES
	PV	PAVEMENT DESIGN

MM DRAWING NUMBER	SHEET NUMBER	SHEET TITLE
GENERAL		
CI-GE0-A00 GE-0001	GE-0001	COVER SHEET AND INDEX SHEET
GENERAL ARRANGEMENT AND ROAD DESIGN (RD)		
CI-RD1-D10 RD-0011	RD-0011	TYPICAL CROSS SECTIONS
CI-RD3-B20 RD-0301	RD-0301	ROADWORKS PLAN SHEET 1 OF 3
CI-RD3-B20 RD-0302	RD-0302	ROADWORKS PLAN SHEET 2 OF 3
CI-RD3-B20 RD-0303	RD-0303	ROADWORKS PLAN SHEET 3 OF 3
CI-RD3-D20 RD-0401	RD-0401	ROADWORKS LONGITUDINAL SECTIONS SHEET 1 OF 3
CI-RD3-D20 RD-0402	RD-0402	ROADWORKS LONGITUDINAL SECTIONS SHEET 2 OF 3
CI-RD3-D20 RD-0403	RD-0403	ROADWORKS LONGITUDINAL SECTIONS SHEET 3 OF 3
UTILITIES (UT)		
CI-UT1-B00 UT-0011	UT-0011	EXISTING UTILITIES LEGEND
CI-UT1-B20 UT-0301	UT-0301	DRAINAGE AND PUBLIC UTILITIES PLAN SHEET 1 OF 3
CI-UT1-B20 UT-0302	UT-0302	DRAINAGE AND PUBLIC UTILITIES PLAN SHEET 2 OF 3
CI-UT1-B20 UT-0303	UT-0303	DRAINAGE AND PUBLIC UTILITIES PLAN SHEET 3 OF 3
PAVEMENT (PV)		
CI-PV1-B20 PV-0301	PV-0301	PAVEMENT PLAN SHEET 1 OF 3
CI-PV1-B20 PV-0302	PV-0302	PAVEMENT PLAN SHEET 2 OF 3
CI-PV1-B20 PV-0303	PV-0303	PAVEMENT PLAN SHEET 3 OF 3

NOT FOR CONSTRUCTION

THIS DRAWING MAY BE PREPARED IN COLOUR AND MAY BE INCOMPLETE IF COPIED

50mm ON A3 SIZE ORIGINAL

DRAWING FILE LOCATION / NAME
\\mottmac\project\Sydney\Projects\38xxxx\385951 Sydney Fish Markets\04 Working\01 Drafting\Civil\Drawings\CI-GE0-A00 GE-0001.dwg

LINEAR REFERENCING
START: END:

PLOT DATE / TIME: 9/25/2019 5:22:45 PM
PLOT BY: JED64037

PREPARED BY
MOTT MACDONALD
Level 10, 383 Kent Street
Sydney, NSW 2000
Australia
PO Box Q1678, QVB Sydney
NSW 1230, Australia
T +61 (0)2 9098 6800
W www.mottmac.com

MM DRAWING NUMBER
CI-GE0-A00 GE-0001

DESIGNED	REVIEWED	VERIFIED
SIGNED -	SIGNED -	SIGNED -
NAME MATTHEW JEDNIUK	NAME ANDREW LEE	NAME BOON SOO
TITLE PROJECT DESIGNER	TITLE PRINCIPAL HIGHWAY DESIGNER	TITLE CIVIL DISCIPLINE LEAD
DATE 13.02.2018	DATE 14.02.2018	DATE 15.02.2018

RMS PROJECT MANAGER
NAME -
TITLE -

VALIDATION AND ACCEPTANCE OF THESE DRAWINGS AND THE DESIGN SHOWN THEREON IS TO BE CARRIED OUT UNDER SEPARATE PROCESS

CLIENT
UrbanGrowth NSW Development Corporation

PREPARED FOR
URBAN GROWTH

ULTIMO - CITY OF SYDNEY
MR 00000 - BRIDGE STREET
SYDNEY FISH MARKET
BRIDGE ROAD UPGRADE
FROM WATTLE STREET TO WENTWORTH PARK ROAD
COVER SHEET

A3

RMS REGISTRATION No. DS2018/XXXXXX

PART 01

ISSUE STATUS: CONCEPT DESIGN
EDMS No.:
SHEET No.: GE-0001
ISSUE: 1

NSW GOVERNMENT | Planning, Industry & Environment

Issued under the Environmental Planning and Assessment Act 1979

Approved Application No. SSD - 8925

Granted on the 12 June 2020

Signed Rodger Roppolo

Sheet No. 31 of 44

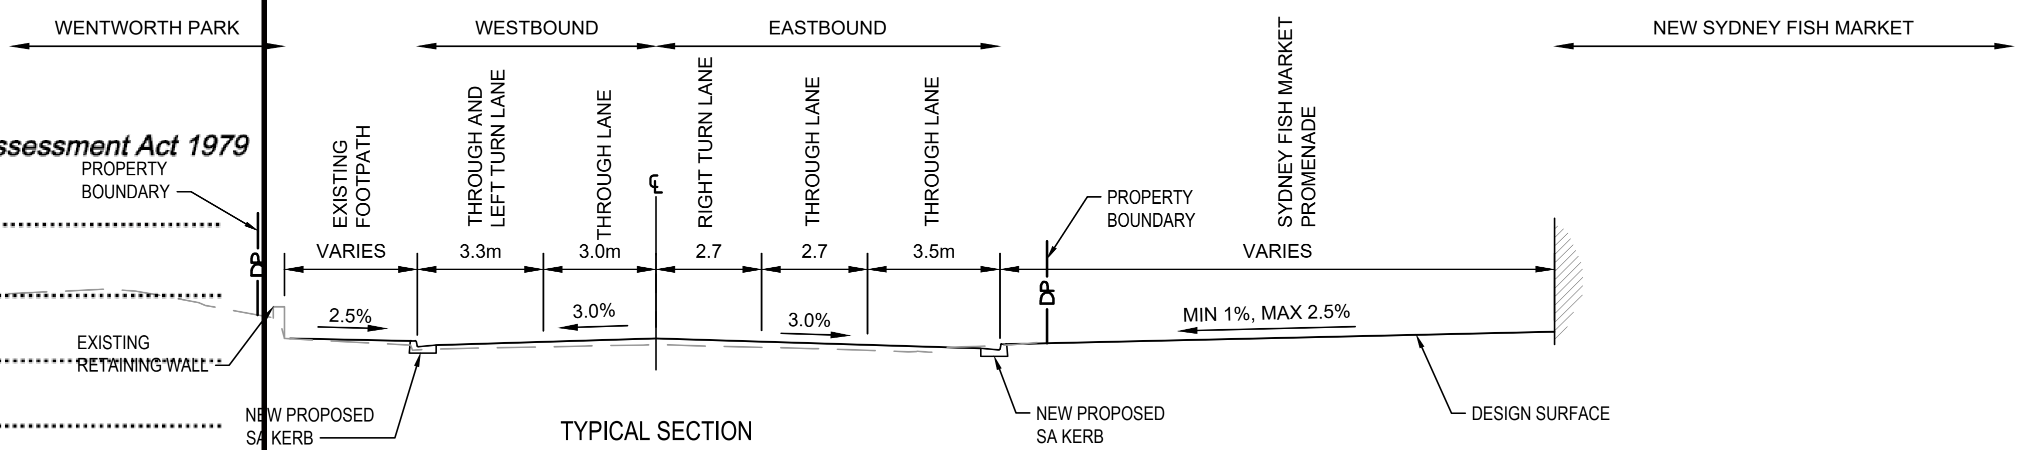

TYPICAL SECTION
BRIDGE ROAD - APPROX. CH300

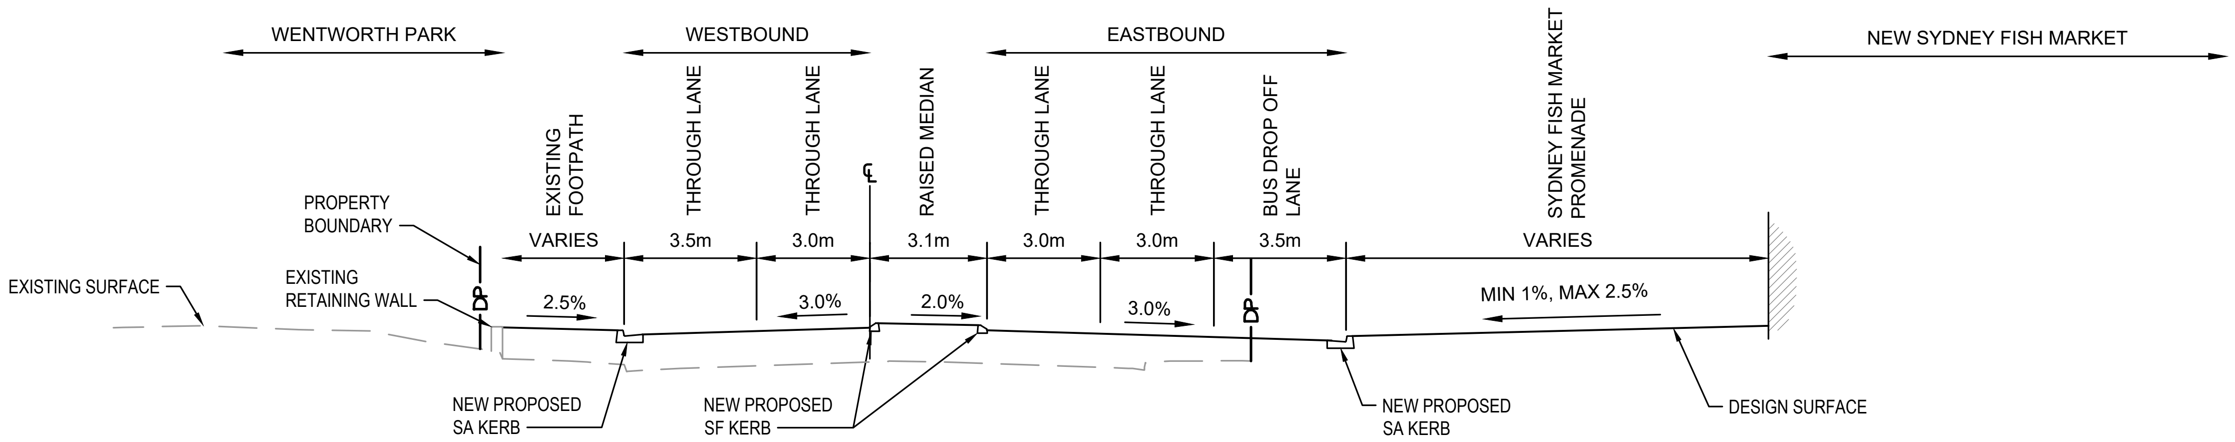

TYPICAL SECTION
BRIDGE ROAD - APPROX. CH200

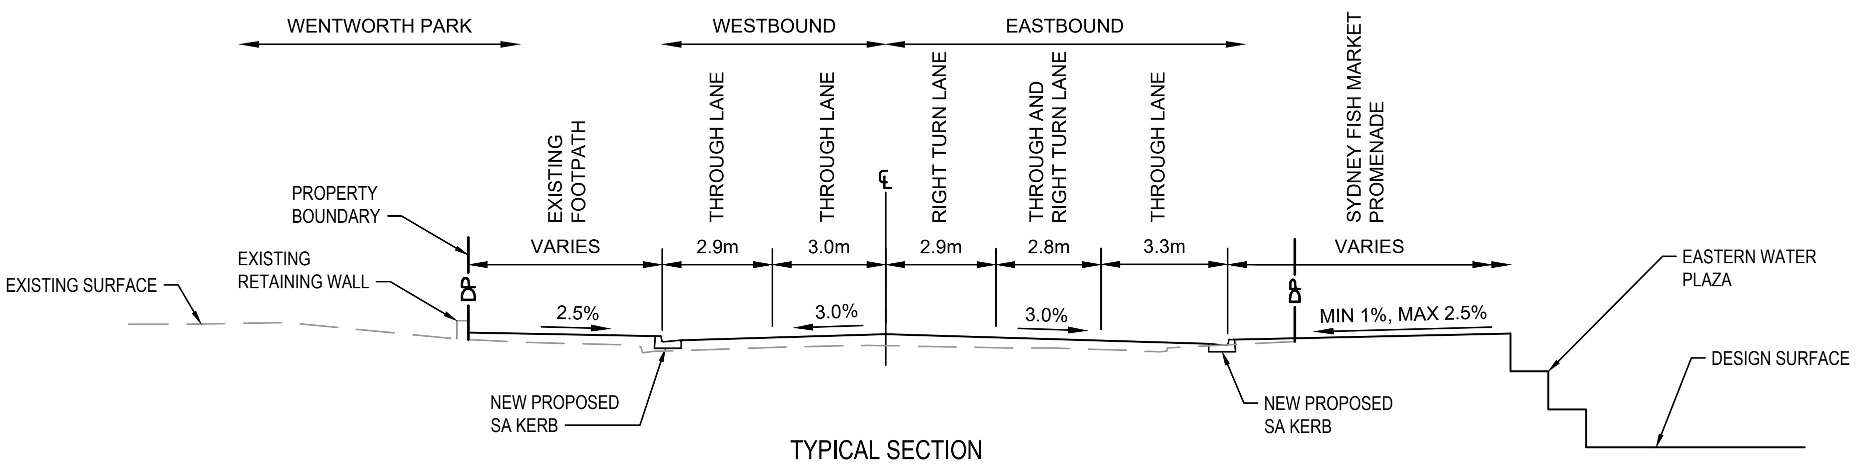

TYPICAL SECTION
BRIDGE ROAD - APPROX. CH80

SSD -

NOT FOR CONSTRUCTION

THIS DRAWING MAY BE PREPARED IN COLOUR AND MAY BE INCOMPLETE IF COPIED

50mm ON A3 SIZE ORIGINAL

DRAWING FILE LOCATION / NAME	\\mottmac\project\Sydney\Projects\38xxxx\385951 Sydney Fish Markets\04 Working\01 Drafting\Civil\Drawings\CI-RD1-D10 RD-0011.dwg
DESIGN LOT CODE	
DESIGN MODEL FILE(S) USED FOR DOCUMENTATION OF THIS DRAWING	
EXTERNAL REFERENCE FILES	

REV	DATE	AMENDMENT / REVISION DESCRIPTION	WVR No.	APPROVAL
0	9.10.2018	ISSUED FOR CONCEPT DESIGN		B.SOO
1	25.09.2019	RE-ISSUED FOR CONCEPT DESIGN		B.SOO

SCALES ON A3 SIZE DRAWING: 0 2.5 5 7.5 — PLAN 1:200

CO-ORDINATE SYSTEM: MGA ZONE 56 — HEIGHT DATUM: AHD

DRAWINGS / DESIGN PREPARED BY: MOTT MACDONALD, Level 10, 383 Kent Street Sydney, NSW 2000 Australia, PO Box Q1678, QVB Sydney NSW 1230, Australia, T +61 (0)2 9098 6800, W www.mottmac.com

MM DRAWING NUMBER: CI-RD1-D10 RD-0011

PLOT DATE / TIME: 25/9/2019 5:30:10 PM — PLOT BY: PAC82679

TITLE	NAME	DATE
DRAWN	GA.PACIBEN	25.09.19
DRG CHECK	B.SOO	25.09.19
DESIGN	GA.PACIBEN	25.09.19
DESIGN CHECK	V.SOFREVSKI	25.09.19
DESIGN MNGR	B.SOO	25.09.19
PROJECT MNGR	G.BABCOCK	25.09.19

CLIENT: UrbanGrowth NSW Development Corporation

PREPARED FOR: URBAN GROWTH

ULTIMO - CITY OF SYDNEY
MR 00000 - BRIDGE ROAD
SYDNEY FISH MARKET
BRIDGE ROAD UPGRADE
FROM WATTLE STREET TO WENTWORTH PARK ROAD
TYPICAL CROSS SECTIONS

A3

RMS REGISTRATION No.: DS2018/XXXXXX — PART: 01

ISSUE STATUS: CONCEPT DESIGN — EDMS No. — SHEET No.: RD-0011 — ISSUE: 1

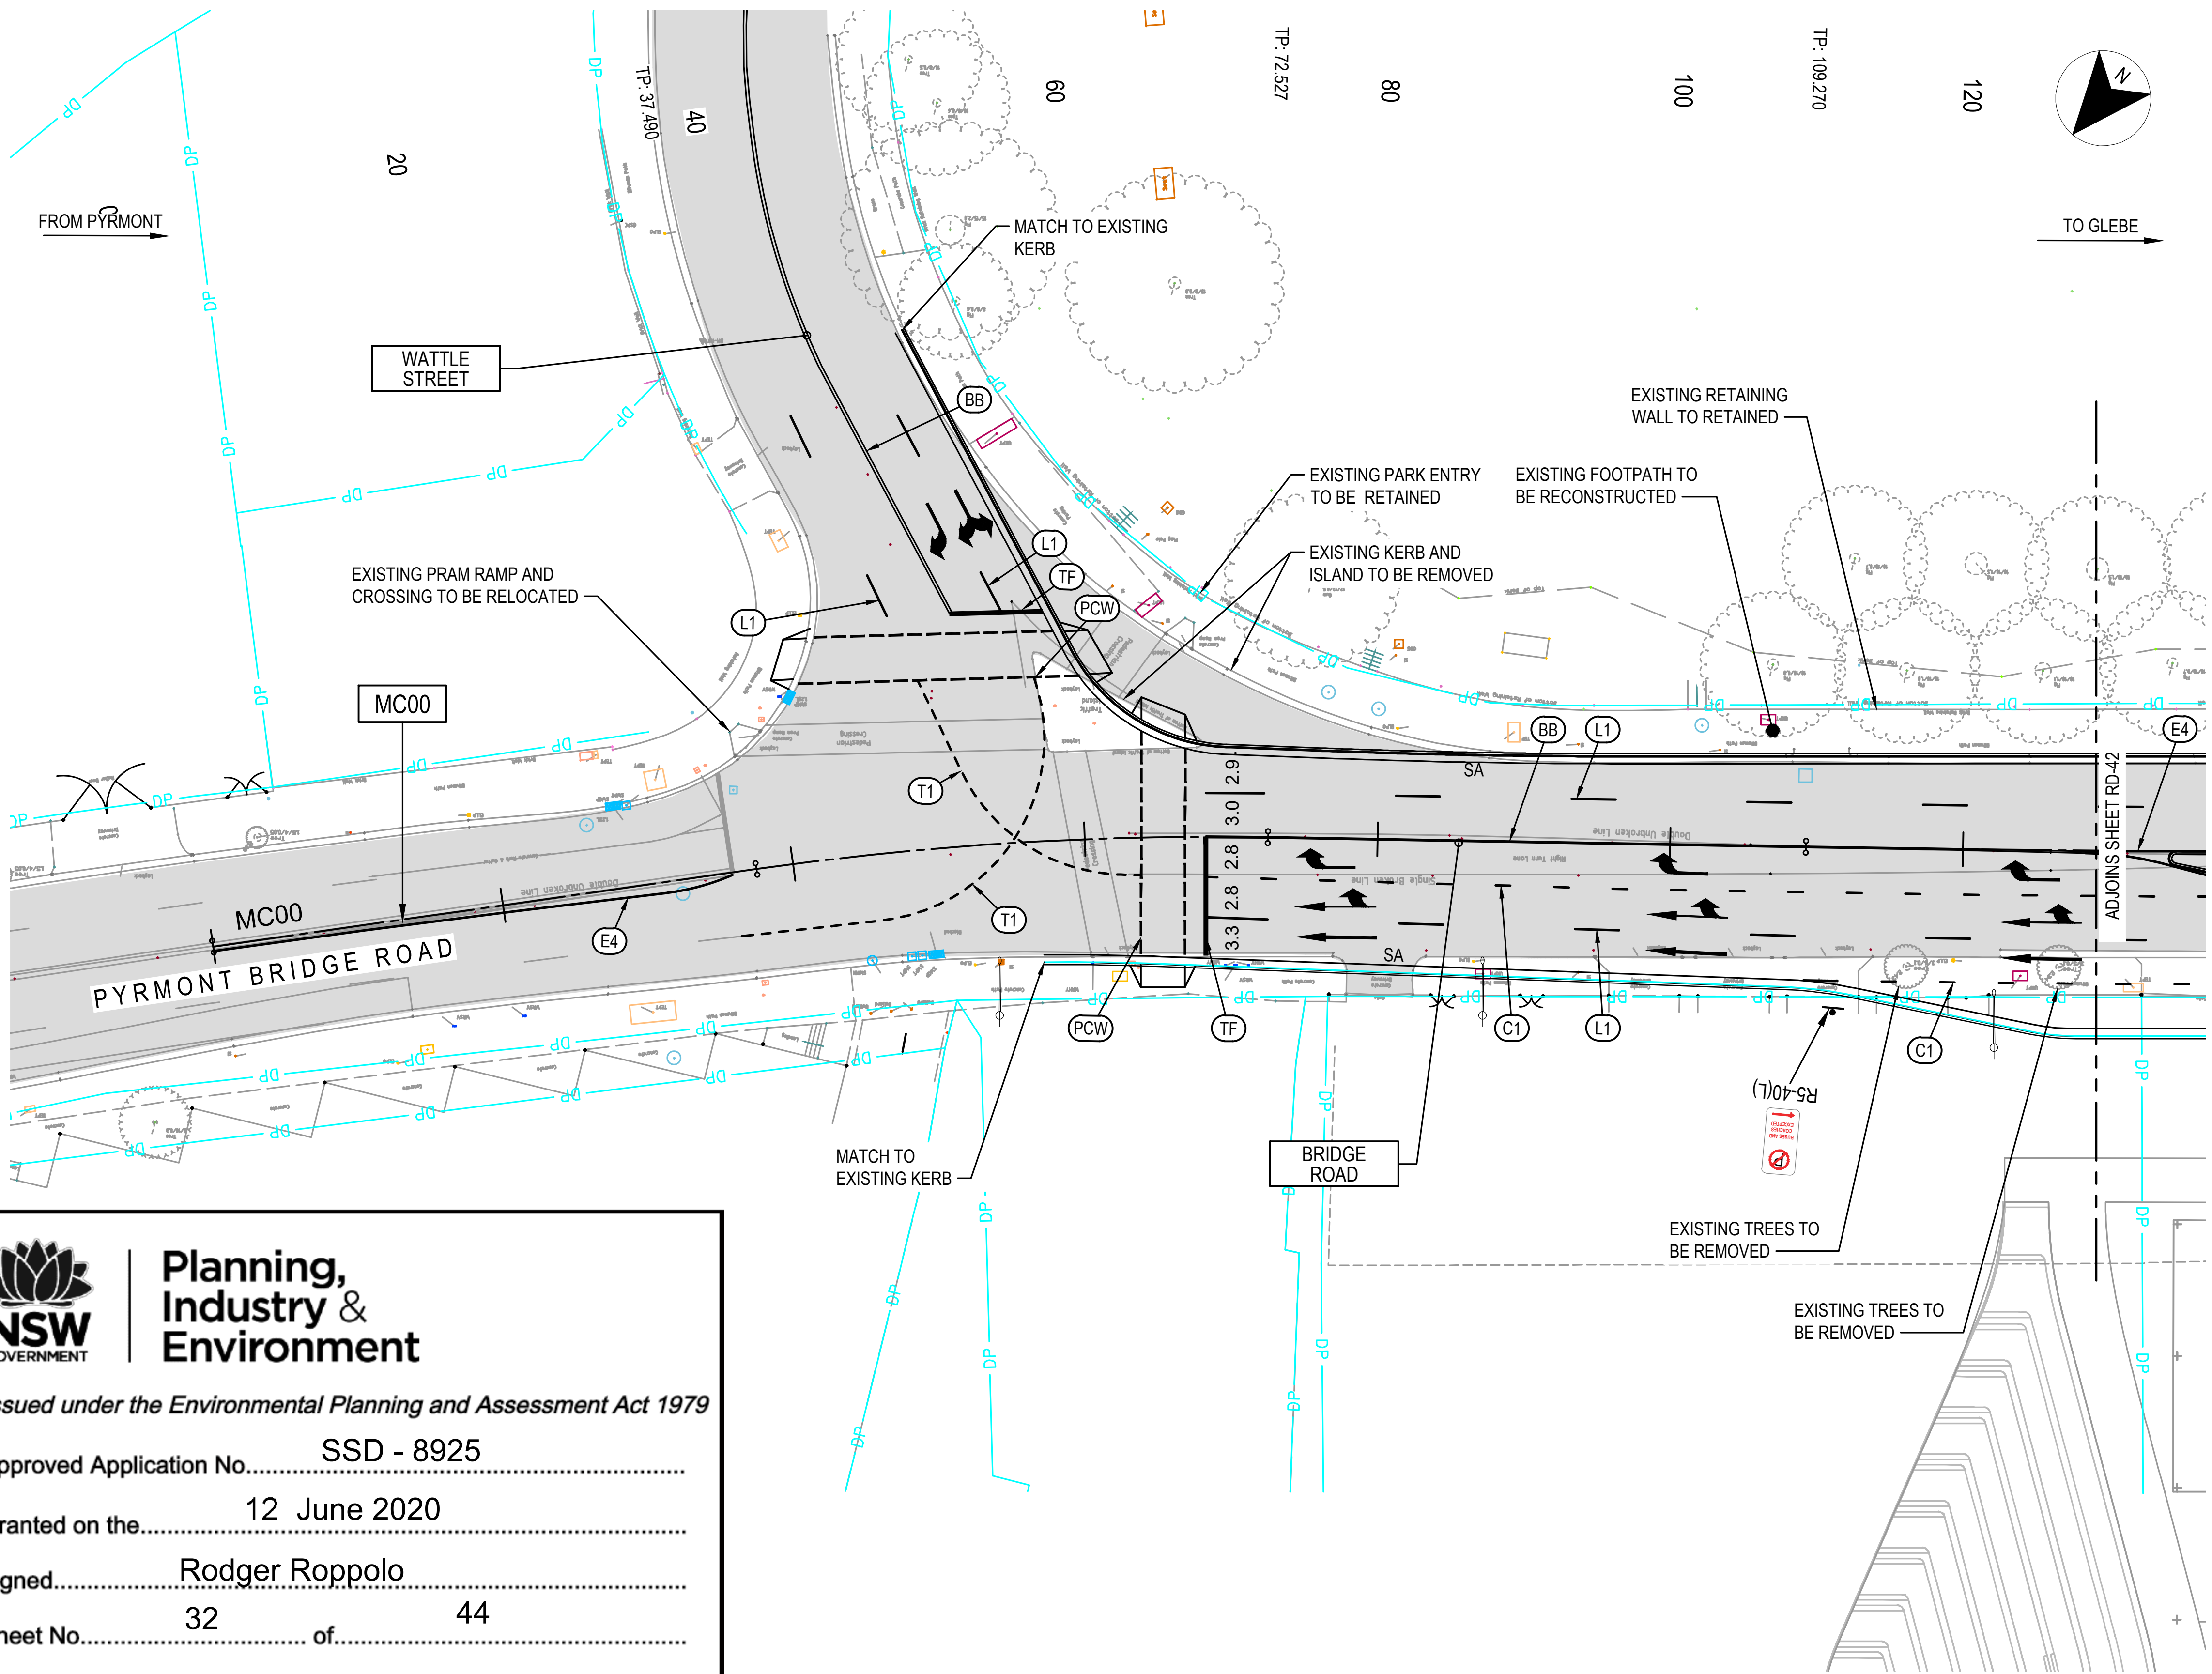

GENERAL ARRANGEMENT LEGEND

- EXISTING DP BOUNDARY
- EXISTING TREE
- EXISTING WATER COURSE
- EXISTING EDGE OF GARDEN
- EXISTING FENCE
- EXISTING MANPROOF FENCE
- EXISTING GATE
- EXISTING PAVEMENT
- MC00 — MASTER CONTROL LINE LABEL
- SA — KERB TYPE, FOR DETAILS REFER TO RMS STANDARD DRAWING R0300-01
- NEW STREET LIGHT
- PAVEMENT ARROW AR1
- PAVEMENT ARROW AR2
- PAVEMENT ARROW AR3 (L OR R)
- PAVEMENT ARROW AR4 (L OR R)
- PAVEMENT ARROW ARU5
- PAVEMENT ARROW AR9
- EXISTING PAVEMENT ARROW
- C1 — PAVEMENT MARKING INDICATOR

NSW GOVERNMENT | Planning, Industry & Environment

Issued under the Environmental Planning and Assessment Act 1979

Approved Application No. SSD - 8925

Granted on the 12 June 2020

Signed Rodger Roppolo

Sheet No. 32 of 44

NOT FOR CONSTRUCTION

THIS DRAWING MAY BE PREPARED IN COLOUR AND MAY BE INCOMPLETE IF COPIED — 50mm ON A3 SIZE ORIGINAL

DRAWING FILE LOCATION / NAME	DESIGN LOT CODE	DESIGN MODEL FILE(S) USED FOR DOCUMENTATION OF THIS DRAWING	PLOT DATE / TIME	PLOT BY
\\mottmac\project\Sydney\Projects\38xxxx\385951 Sydney Fish Markets\04 Working\01 Drafting\Civil\Drawings\CI-RD3-B20 RD-0301.dwg			25/9/2019 5:30:20 PM	PAC82679

EXTERNAL REFERENCE FILES

REV	DATE	AMENDMENT / REVISION DESCRIPTION	WVR No.	APPROVAL
0	9.10.2018	ISSUED FOR CONCEPT DESIGN		B.SOO
1	25.09.2019	RE-ISSUED FOR CONCEPT DESIGN		B.SOO

SCALES ON A3 SIZE DRAWING: 0 5 10 15 20 — PLAN 1:500

CO-ORDINATE SYSTEM: MGA ZONE 56 — HEIGHT DATUM: AHD

DRAWINGS / DESIGN PREPARED BY: MOTT MACDONALD — Level 10, 383 Kent Street, Sydney, NSW 2000, Australia; PO Box Q1678, QVB Sydney NSW 1230, Australia; T +61 (0)2 9098 6800; W www.mottmac.com

MM DRAWING NUMBER: CI-RD3-B20 RD-0301

TITLE	NAME	DATE
DRAWN	GA.PACIBEN	25.09.19
DRG CHECK	B.SOO	25.09.19
DESIGN	GA.PACIBEN	25.09.19
DESIGN CHECK	V.SOFREVSKI	25.09.19
DESIGN MNGR	B.SOO	25.09.19
PROJECT MNGR	G.BABCOCK	25.09.19

CLIENT: NSW GOVERNMENT — UrbanGrowth NSW Development Corporation

PREPARED FOR: URBAN GROWTH

ULTIMO - CITY OF SYDNEY
MR 00000 - BRIDGE ROAD
SYDNEY FISH MARKET
BRIDGE ROAD UPGRADE
FROM WATTLE STREET TO WENTWORTH PARK ROAD
ROADWORKS PLAN — SHEET 1 OF 3

A3

RMS REGISTRATION No.: DS2018/XXXXXX — PART 01

ISSUE STATUS: CONCEPT DESIGN — EDMS No. — SHEET No. RD-0301 — ISSUE 1

NSW GOVERNMENT

Planning, Industry & Environment

Issued under the Environmental Planning and Assessment Act 1979

Approved Application No. SSD - 8925

Granted on the 12 June 2020

Signed Rodger Roppolo

Sheet No. 33 of 44

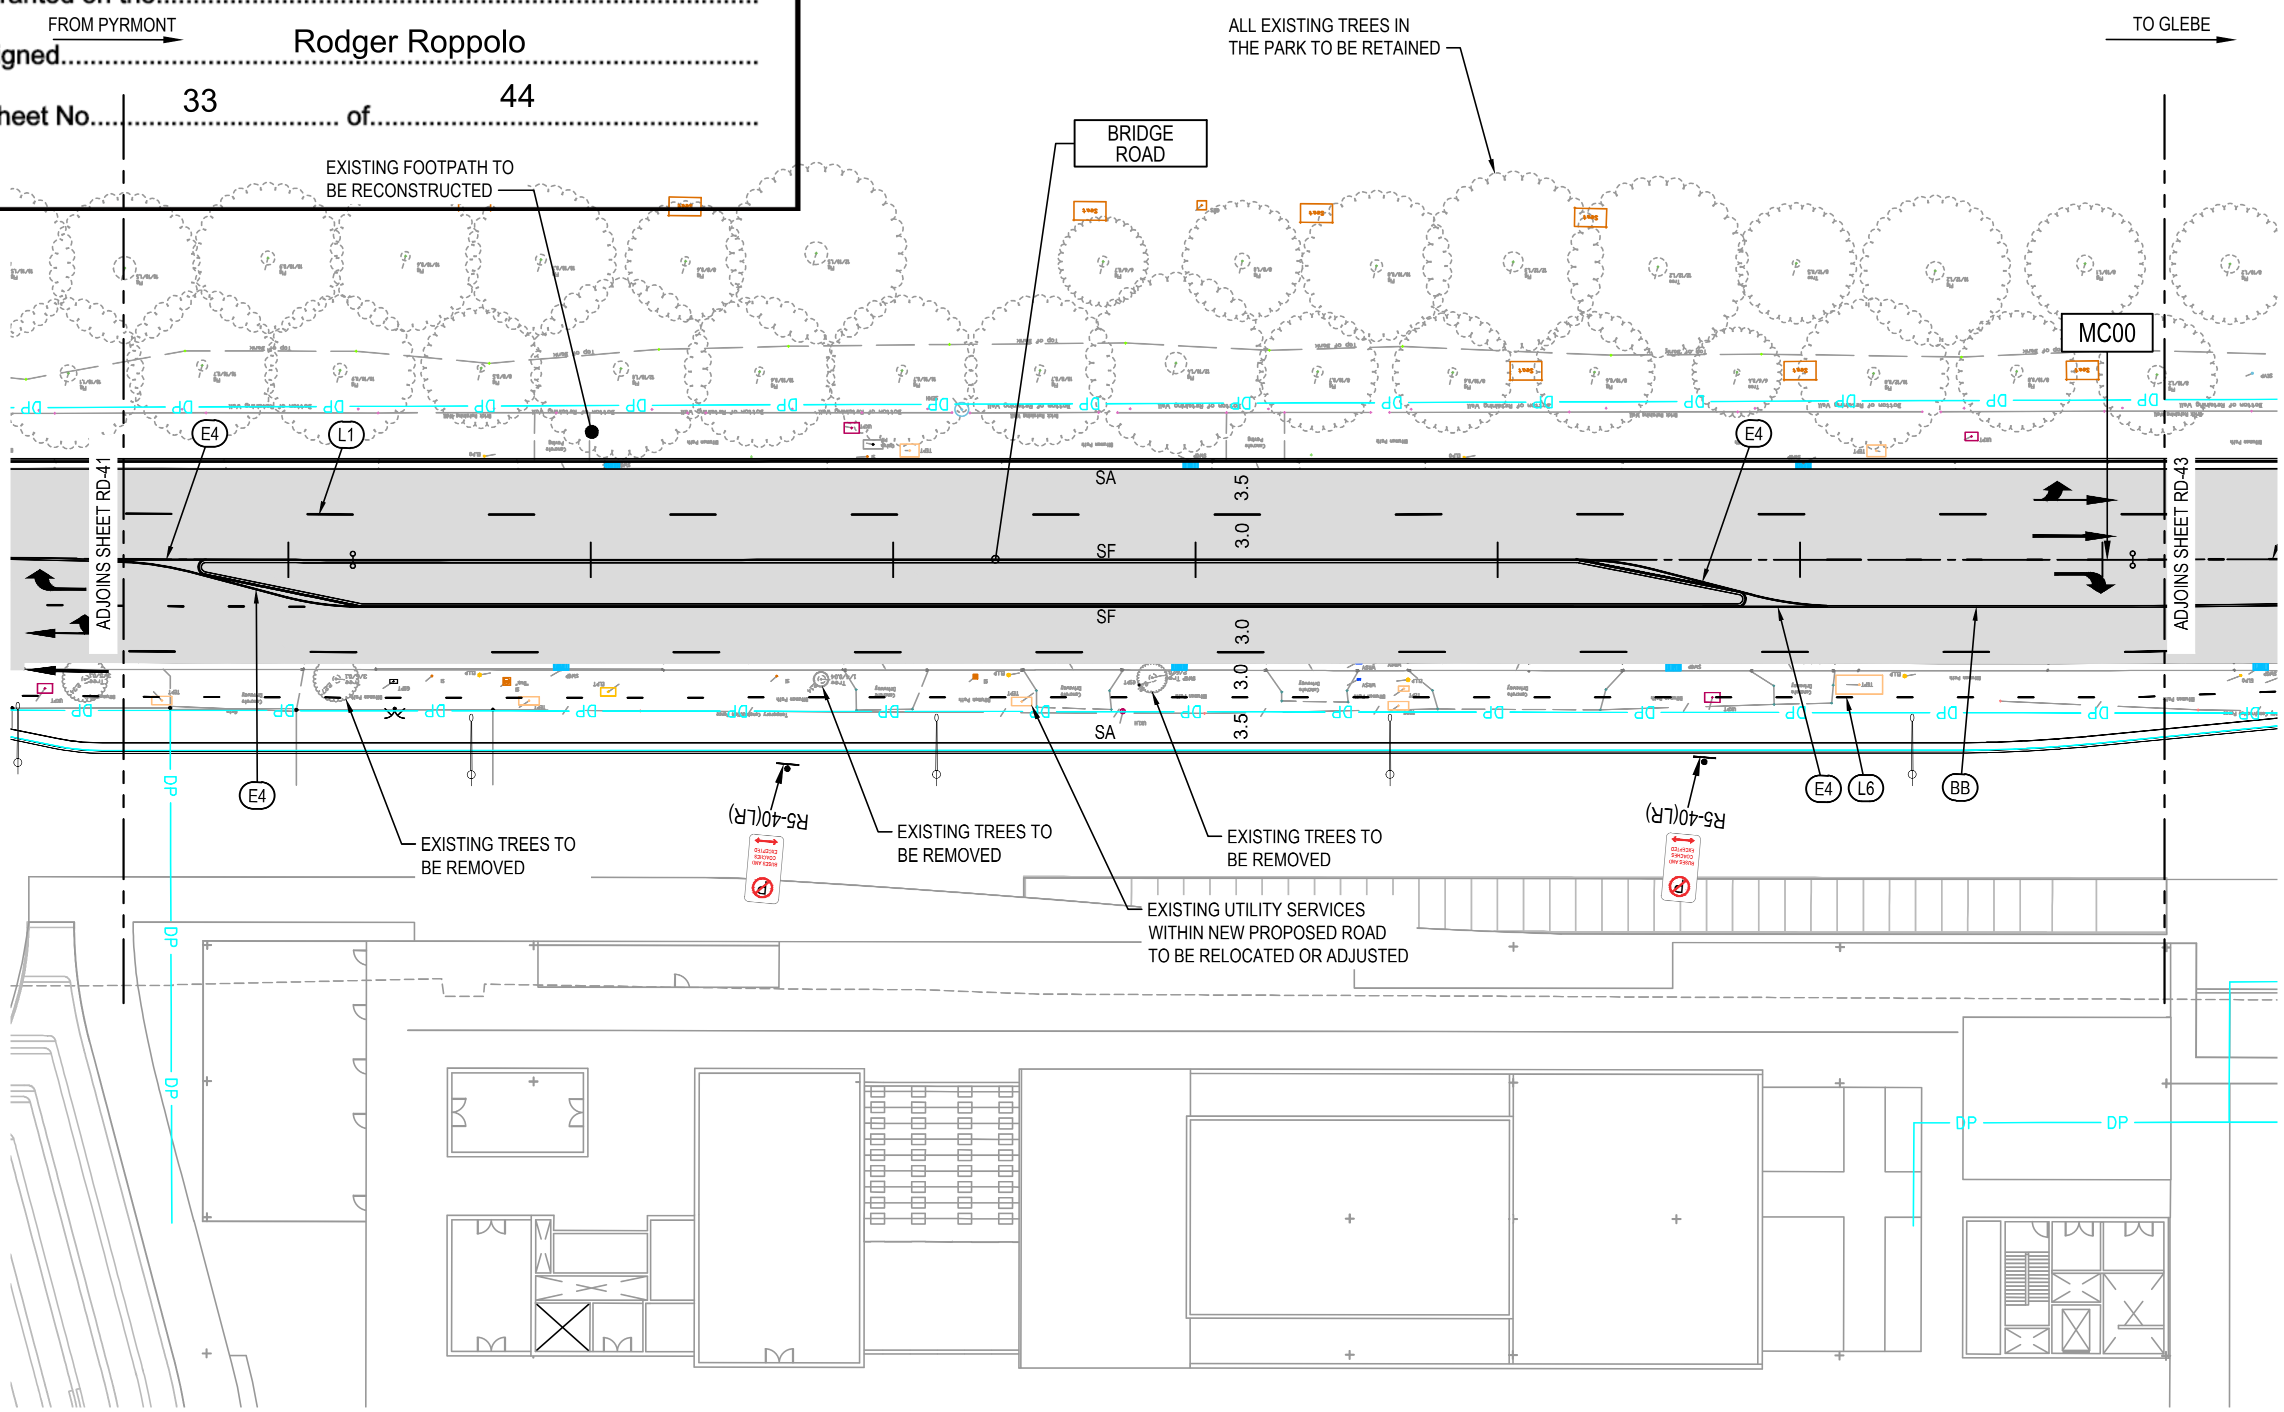

GENERAL ARRANGEMENT LEGEND

- EXISTING DP BOUNDARY
- EXISTING TREE
- EXISTING WATER COURSE
- EXISTING EDGE OF GARDEN
- EXISTING FENCE
- EXISTING MANPROOF FENCE
- EXISTING GATE
- EXISTING PAVEMENT
- MC00 — MASTER CONTROL LINE LABEL
- SA — KERB TYPE, FOR DETAILS REFER TO RMS STANDARD DRAWING R0300-01
- NEW STREET LIGHT
- PAVEMENT ARROW AR1
- PAVEMENT ARROW AR2
- PAVEMENT ARROW AR3 (L OR R)
- PAVEMENT ARROW AR4 (L OR R)
- PAVEMENT ARROW ARU5
- PAVEMENT ARROW AR9
- EXISTING PAVEMENT ARROW
- PAVEMENT MARKING INDICATOR

NOT FOR CONSTRUCTION

THIS DRAWING MAY BE PREPARED IN COLOUR AND MAY BE INCOMPLETE IF COPIED — 50mm ON A3 SIZE ORIGINAL

DRAWING FILE LOCATION / NAME: \\mottmac\project\Sydney\Projects\38xxxx\385951 Sydney Fish Markets\04 Working\01 Drafting\Civil\Drawings\CI-RD3-B20 RD-0302.dwg

DESIGN LOT CODE

DESIGN MODEL FILE(S) USED FOR DOCUMENTATION OF THIS DRAWING

EXTERNAL REFERENCE FILES

REV	DATE	AMENDMENT / REVISION DESCRIPTION	WVR No.	APPROVAL
0	9.10.2018	ISSUED FOR CONCEPT DESIGN		B.SOO
1	25.09.2019	RE-ISSUED FOR CONCEPT DESIGN		B.SOO

SCALES ON A3 SIZE DRAWING: 0 5 10 15 20 — PLAN 1:500

CO-ORDINATE SYSTEM: MGA ZONE 56 — HEIGHT DATUM: AHD

DRAWINGS / DESIGN PREPARED BY: MOTT MACDONALD, Level 10, 383 Kent Street Sydney, NSW 2000 Australia, PO Box Q1678, QVB Sydney NSW 1230, Australia, T +61 (0)2 9098 6800, W www.mottmac.com

MM DRAWING NUMBER: CI-RD3-B20 RD-0302

PLOT DATE / TIME: 25/9/2019 5:30:40 PM — PLOT BY: PAC82679

TITLE	NAME	DATE
DRAWN	GA.PACIBEN	25.09.19
DRG CHECK	B.SOO	25.09.19
DESIGN	GA.PACIBEN	25.09.19
DESIGN CHECK	V.SOFREVSKI	25.09.19
DESIGN MNGR	B.SOO	25.09.19
PROJECT MNGR	G.BABCOCK	25.09.19

CLIENT: UrbanGrowth NSW Development Corporation

PREPARED FOR: URBAN GROWTH

ULTIMO - CITY OF SYDNEY
MR 00000 - BRIDGE ROAD
SYDNEY FISH MARKET
BRIDGE ROAD UPGRADE
FROM WATTLE STREET TO WENTWORTH PARK ROAD
ROADWORKS PLAN — SHEET 2 OF 3

A3

RMS REGISTRATION No.: DS2018/XXXXXX — PART 01

ISSUE STATUS: CONCEPT DESIGN — EDMS No. — SHEET No.: RD-0302 — ISSUE: 1

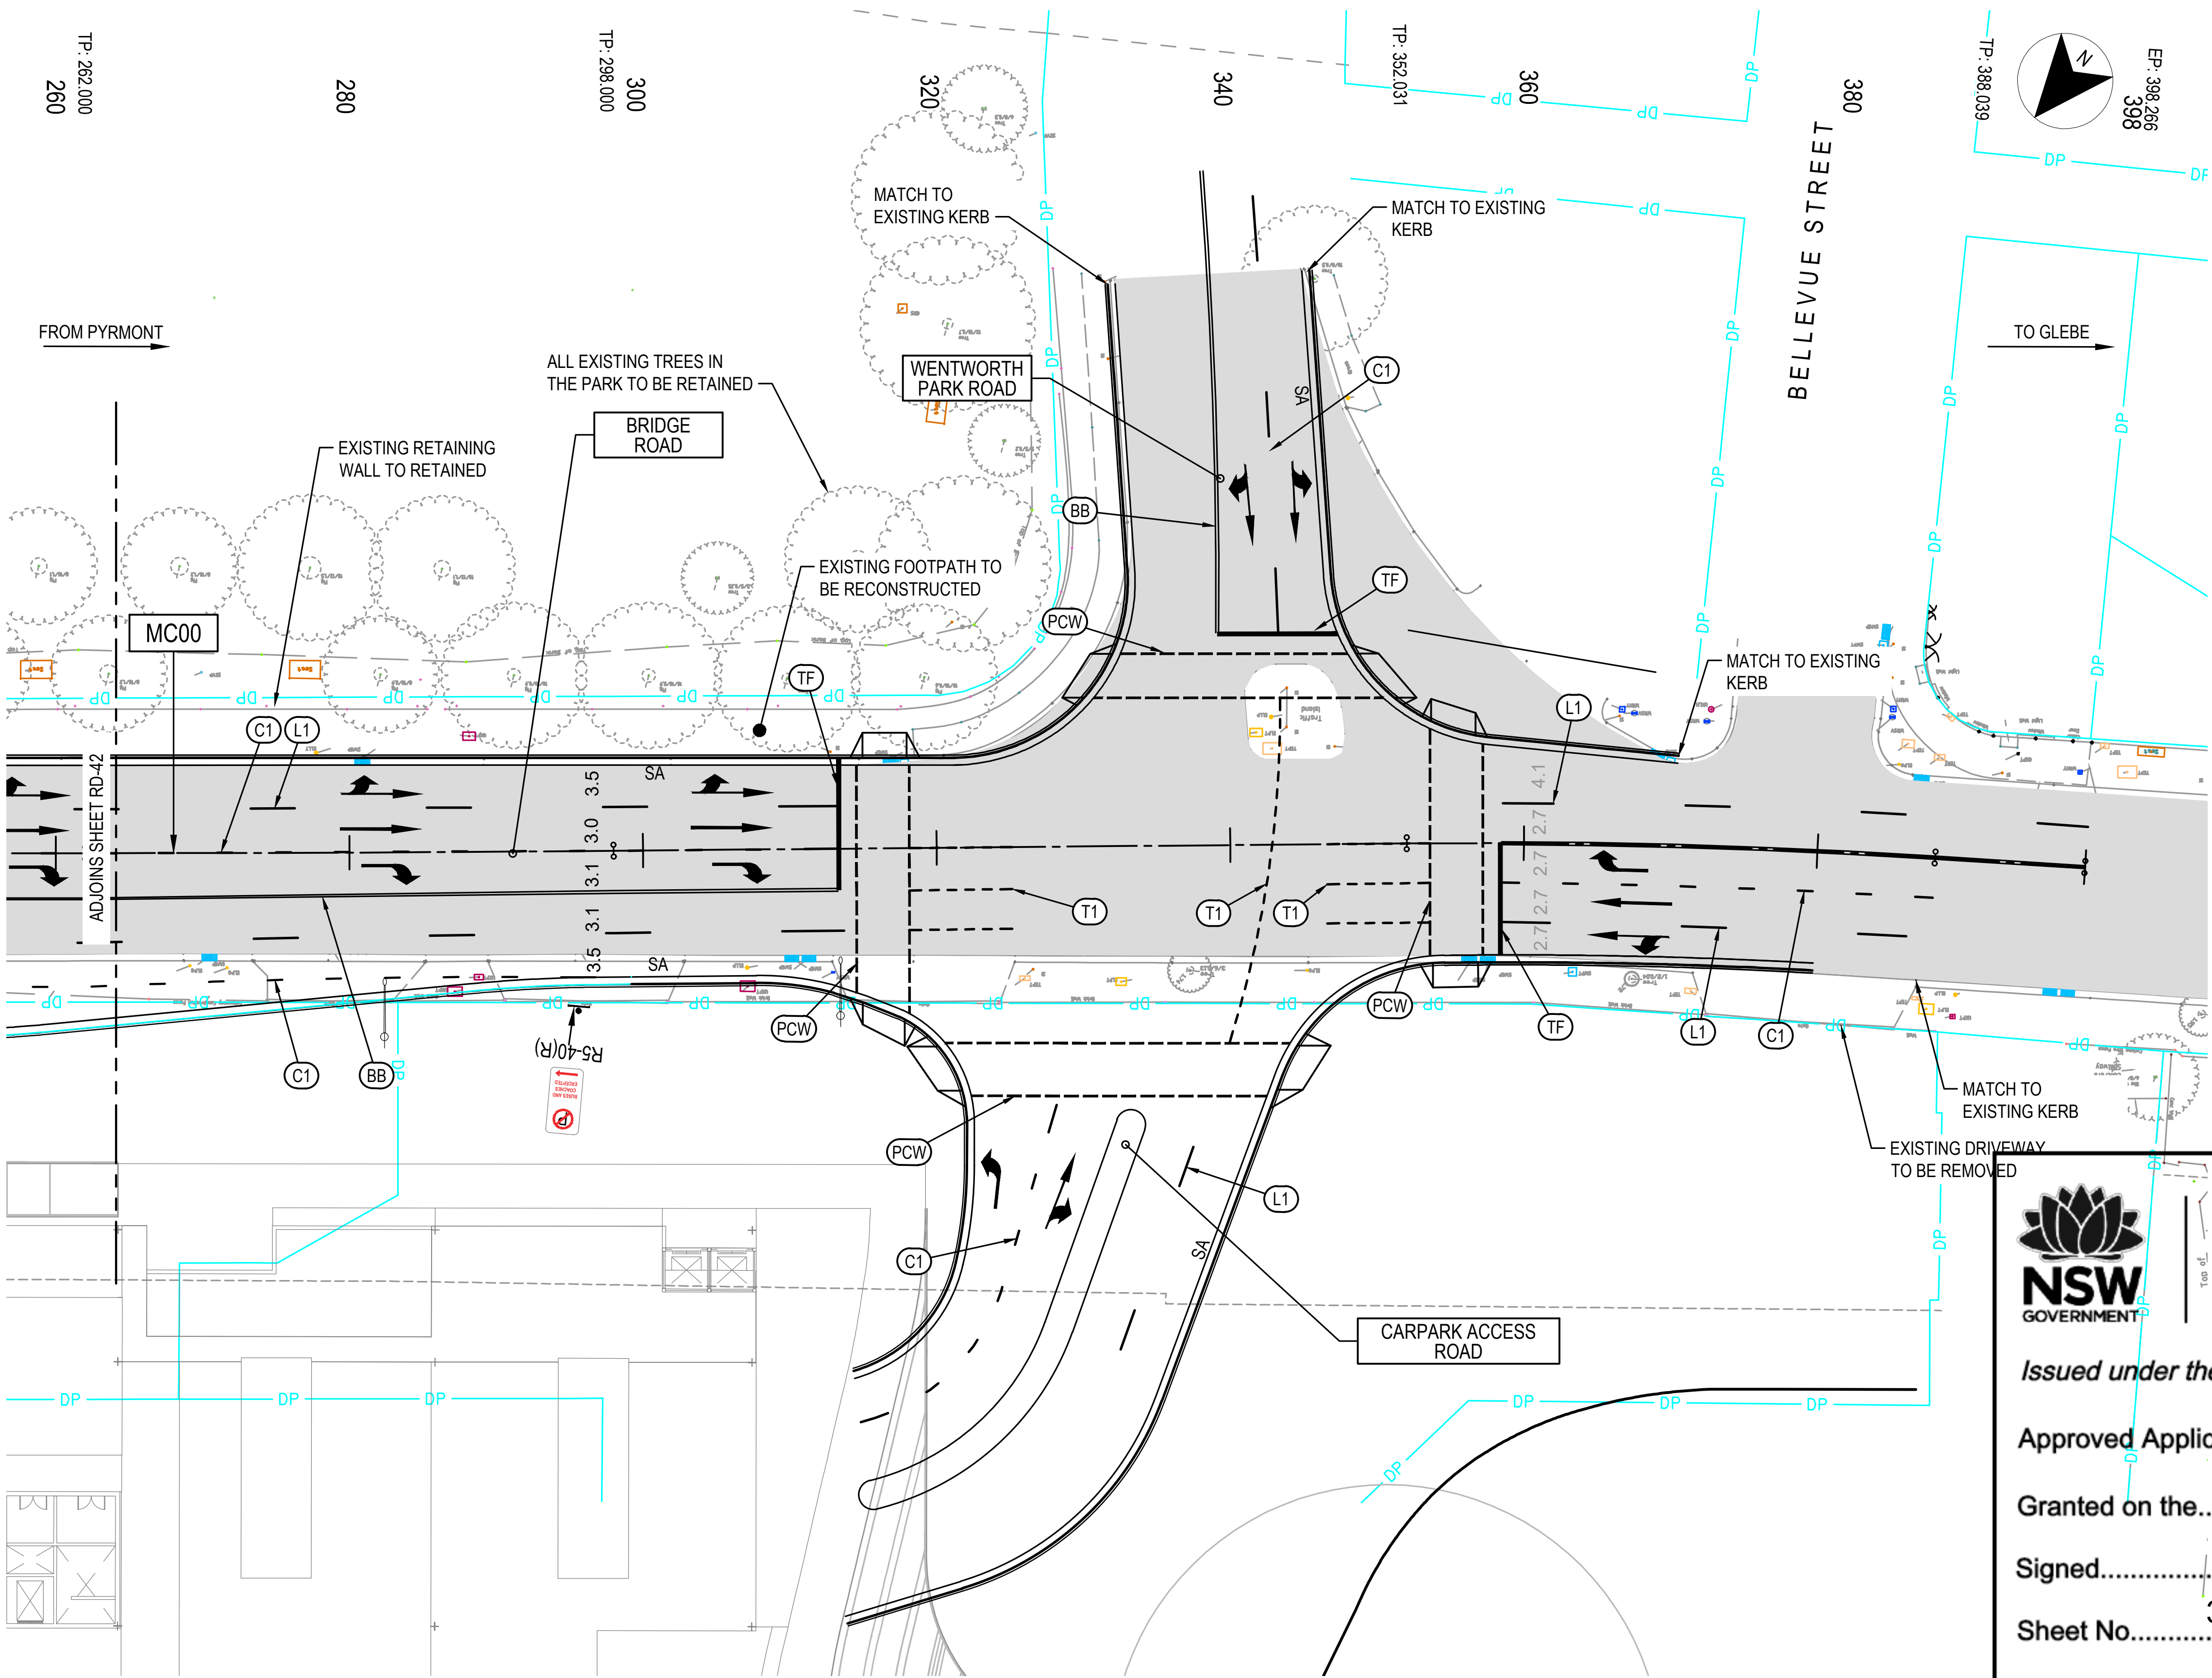

GENERAL ARRANGEMENT LEGEND

- EXISTING DP BOUNDARY
- EXISTING TREE
- EXISTING WATER COURSE
- EXISTING EDGE OF GARDEN
- EXISTING FENCE
- EXISTING MANPROOF FENCE
- EXISTING GATE
- EXISTING PAVEMENT
- MC00 — MASTER CONTROL LINE LABEL
- SA — KERB TYPE, FOR DETAILS REFER TO RMS STANDARD DRAWING R0300-01
- NEW STREET LIGHT
- PAVEMENT ARROW AR1
- PAVEMENT ARROW AR2
- PAVEMENT ARROW AR3 (L OR R)
- PAVEMENT ARROW AR4 (L OR R)
- PAVEMENT ARROW ARU5
- PAVEMENT ARROW AR9
- EXISTING PAVEMENT ARROW
- C1 — PAVEMENT MARKING INDICATOR

NSW GOVERNMENT | Planning, Industry & Environment

Issued under the Environmental Planning and Assessment Act 1979

Approved Application No. SSD - 8925

Granted on the 12 June 2020

Signed Rodger Roppolo

Sheet No. 34 of 44

NOT FOR CONSTRUCTION

THIS DRAWING MAY BE PREPARED IN COLOUR AND MAY BE INCOMPLETE IF COPIED

50mm ON A3 SIZE ORIGINAL

DRAWING FILE LOCATION / NAME	\\mottmac\project\Sydney\Projects\38xxxx\385951 Sydney Fish Markets\04 Working\01 Drafting\Civil\Drawings\CI-RD3-B20 RD-0303.dwg
DESIGN LOT CODE	
DESIGN MODEL FILE(S) USED FOR DOCUMENTATION OF THIS DRAWING	
PLOT DATE / TIME	25/9/2019 5:31:14 PM
PLOT BY	PAC82679
CLIENT	UrbanGrowth NSW Development Corporation

REV	DATE	AMENDMENT / REVISION DESCRIPTION	WVR No.	APPROVAL
0	9.10.2018	ISSUED FOR CONCEPT DESIGN		B.SOO
1	25.09.2019	RE-ISSUED FOR CONCEPT DESIGN		B.SOO

EXTERNAL REFERENCE FILES

SCALES ON A3 SIZE DRAWING: 0 5 10 15 20 PLAN 1:500

CO-ORDINATE SYSTEM: MGA ZONE 56 — HEIGHT DATUM: AHD

DRAWINGS / DESIGN PREPARED BY: MOTT MACDONALD, Level 10, 383 Kent Street, Sydney, NSW 2000, Australia, PO Box Q1678, QVB Sydney NSW 1230, Australia, T +61 (0)2 9098 6800, W www.mottmac.com

MM DRAWING NUMBER: CI-RD3-B20 RD-0303

TITLE	NAME	DATE
DRAWN	GA.PACIBEN	25.09.19
DRG CHECK	B.SOO	25.09.19
DESIGN	GA.PACIBEN	25.09.19
DESIGN CHECK	V.SOFREVSKI	25.09.19
DESIGN MNGR	B.SOO	25.09.19
PROJECT MNGR	G.BABCOCK	25.09.19

PREPARED FOR: URBAN GROWTH

ULTIMO - CITY OF SYDNEY
MR 00000 - BRIDGE ROAD
SYDNEY FISH MARKET
BRIDGE ROAD UPGRADE
FROM WATTLE STREET TO WENTWORTH PARK ROAD
ROADWORKS PLAN
SHEET 3 OF 3

A3

RMS REGISTRATION No. DS2018/XXXXXX — PART 01

ISSUE STATUS: CONCEPT DESIGN — EDMS No. — SHEET No. RD-0303 — ISSUE 1

NSW GOVERNMENT | **Planning, Industry & Environment**

Issued under the Environmental Planning and Assessment Act 1979

Approved Application No. SSD - 8925

Granted on the 12 June 2020

Signed Rodger Roppolo

Sheet No. 35 of 44

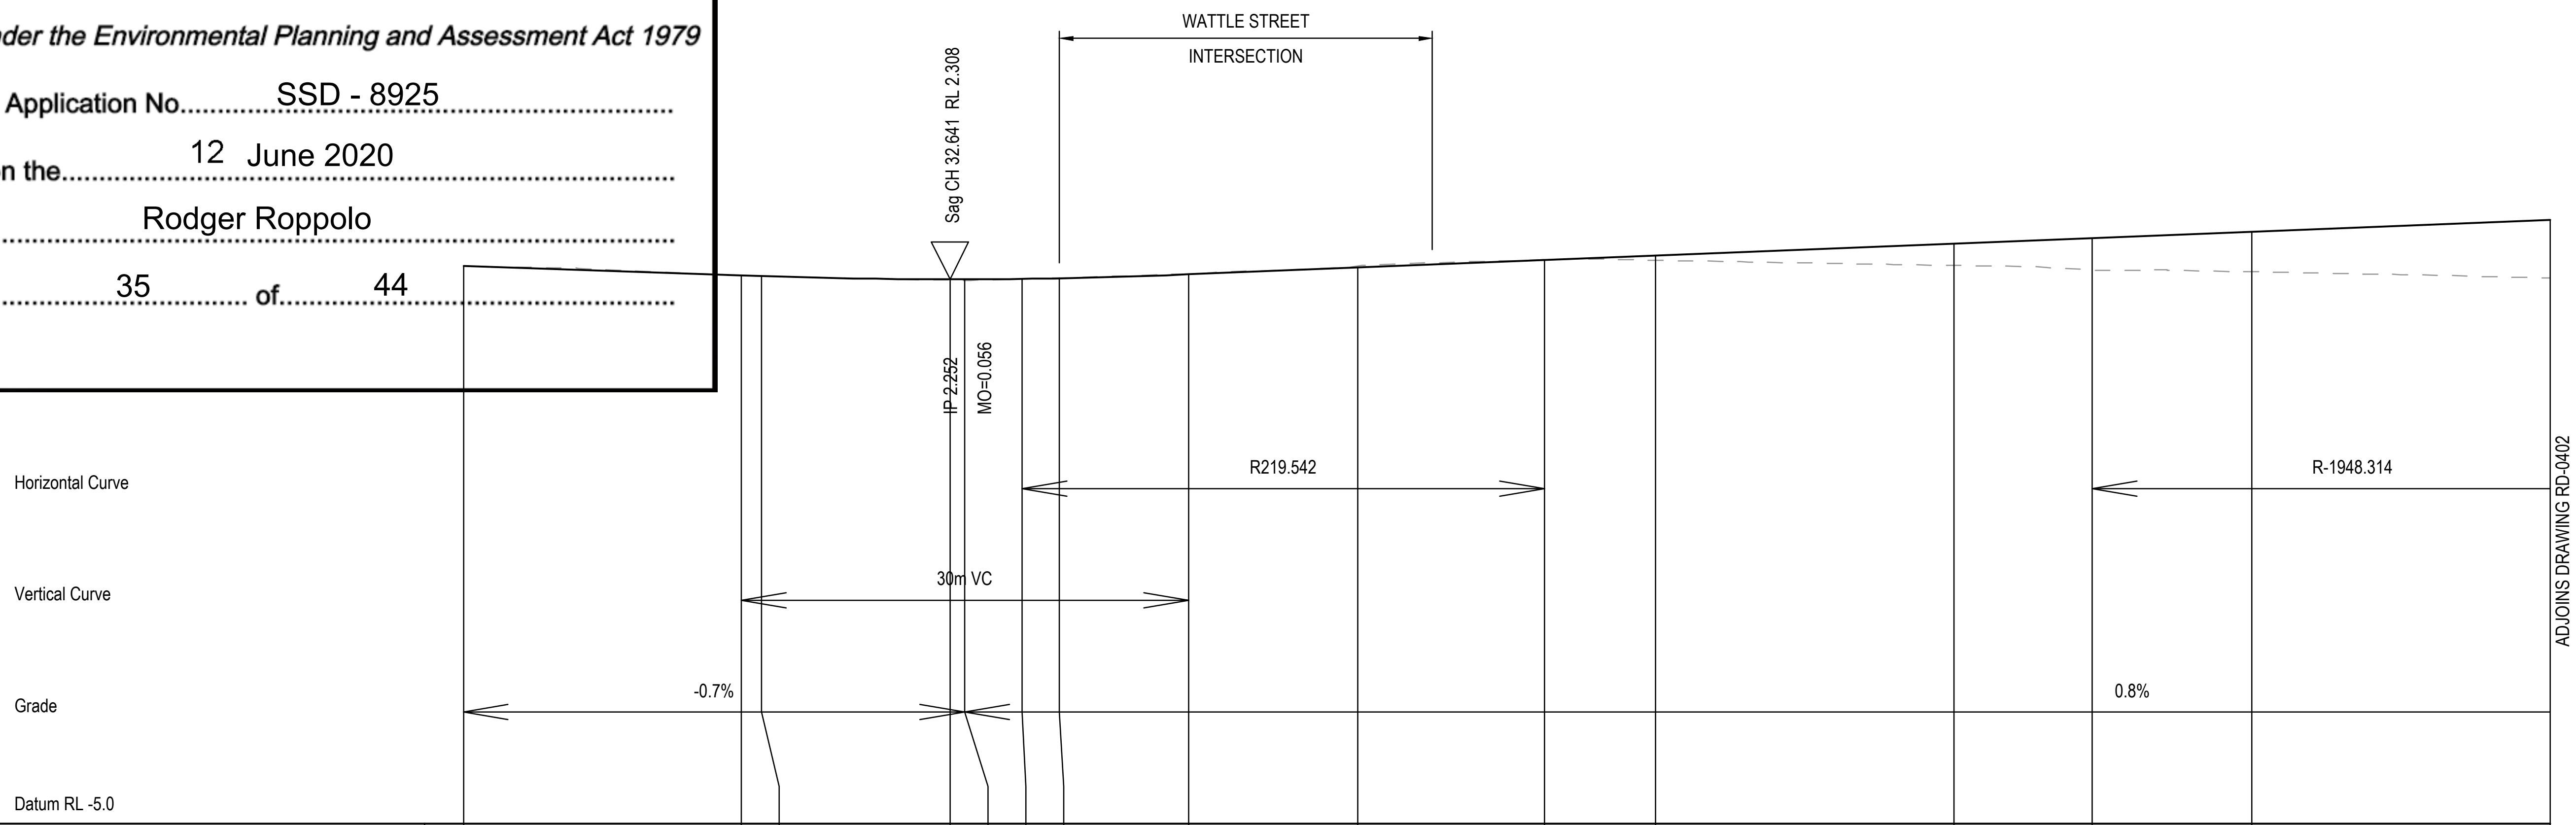

Proposed Level	2.49	2.36	2.35	2.31	2.31	2.31	2.32	2.37	2.46	2.56	2.62	2.78	2.86	2.94	3.10
Existing Level				2.31	2.31	2.31	2.32	2.37	2.46	2.56	2.62	2.78	2.86	2.94	3.10
Chainage	0.000	18.641	20.000	32.641	33.641	37.491	40.000	48.641	60.000	72.528	80.000	100.000	109.272	120.000	140.000

1:500 Hor - 1:100 Ver

Longitudinal Section - MC00

NOT FOR CONSTRUCTION

THIS DRAWING MAY BE PREPARED IN COLOUR AND MAY BE INCOMPLETE IF COPIED

50mm ON A3 SIZE ORIGINAL

DRAWING FILE LOCATION / NAME
\\mottmac\project\Sydney\Projects\38xxxx\385951 Sydney Fish Markets\04 Working\01 Drafting\Civil\Drawings\CI-RD3-D20 RD-0401.dwg

DESIGN LOT CODE

DESIGN MODEL FILE(S) USED FOR DOCUMENTATION OF THIS DRAWING

EXTERNAL REFERENCE FILES

REV	DATE	AMENDMENT / REVISION DESCRIPTION	WVR No.	APPROVAL
0	9.10.2018	ISSUED FOR CONCEPT DESIGN		B.SOO
1	25.09.2019	RE-ISSUED FOR CONCEPT DESIGN		B.SOO

SCALES ON A3 SIZE DRAWING
HORIZONTAL SCALE 1:500 (0 5 10 15 20)
VERTICAL SCALE 1:100 (0 1 2 3 4)

CO-ORDINATE SYSTEM: MGA ZONE 56
HEIGHT DATUM: AHD

DRAWINGS / DESIGN PREPARED BY
MOTT MACDONALD
Level 10, 383 Kent Street
Sydney, NSW 2000
Australia
PO Box Q1678, QVB Sydney
NSW 1230, Australia
T +61 (0)2 9098 6800
W www.mottmac.com

MM DRAWING NUMBER: CI-RD3-D20 RD-0401

PLOT DATE / TIME: 25/9/2019 5:33:02 PM
PLOT BY: PAC82679

TITLE	NAME	DATE
DRAWN	GA.PACIBEN	25.09.19
DRG CHECK	B.SOO	25.09.19
DESIGN	GA.PACIBEN	25.09.19
DESIGN CHECK	V.SOFREVSKI	25.09.19
DESIGN MNGR	B.SOO	25.09.19
PROJECT MNGR	G.BABCOCK	25.09.19

CLIENT: UrbanGrowth NSW Development Corporation

PREPARED FOR: URBAN GROWTH

ULTIMO - CITY OF SYDNEY
MR 00000 - BRIDGE ROAD
SYDNEY FISH MARKET
BRIDGE ROAD UPGRADE
FROM WATTLE STREET TO WENTWORTH PARK ROAD
ROADWORKS LONGITUDINAL SECTIONS
SHEET 1 OF 3

A3

RMS REGISTRATION No.: DS2018/XXXXXX
PART: 01
ISSUE STATUS: CONCEPT DESIGN
EDMS No.
SHEET No.: RD-0401
ISSUE: 1

NSW GOVERNMENT | Planning, Industry & Environment

Issued under the Environmental Planning and Assessment Act 1979

Approved Application No. SSD - 8925

Granted on the 12 June 2020

Signed Rodger Roppolo

Sheet No. 36 of 44

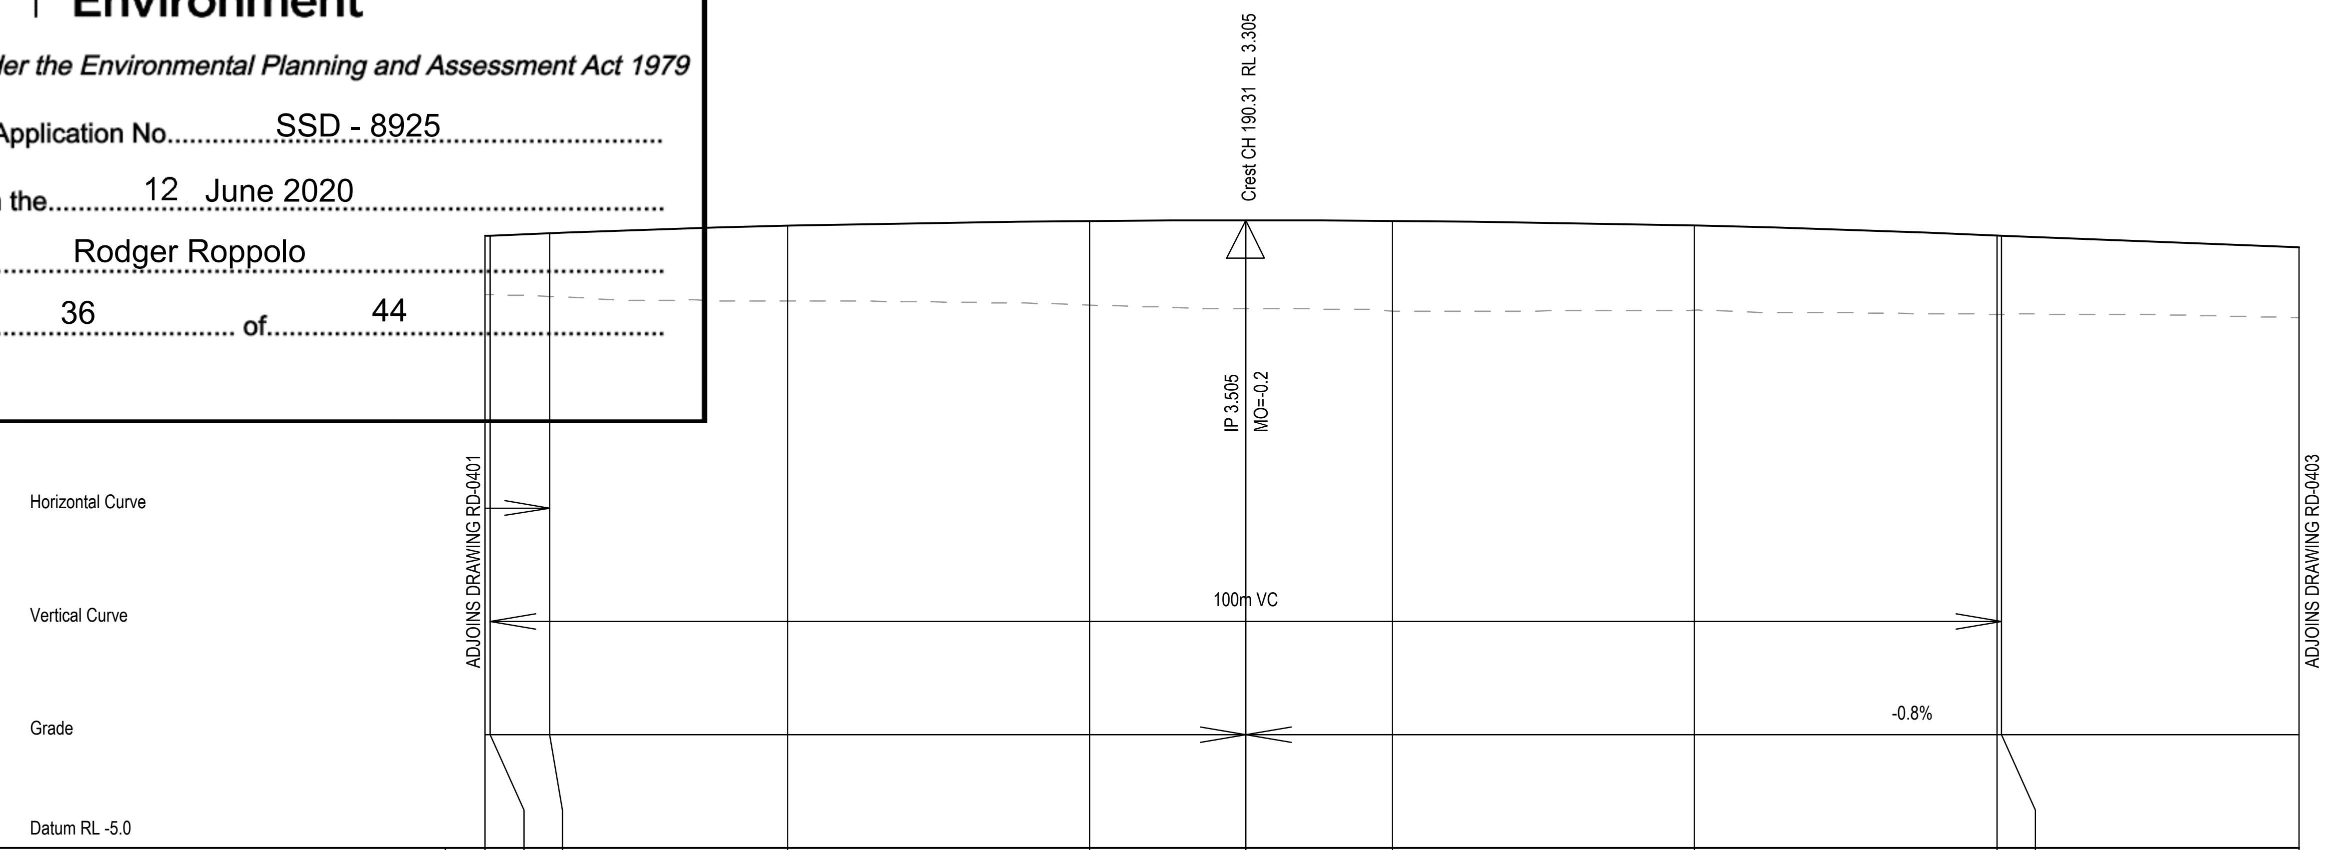

Proposed Level	3.10	3.11	3.14	3.23	3.30	3.31	3.30	3.23	3.11	3.11	2.95
Existing Level	3.10	3.11	3.14	3.23	3.30	3.31	3.30	3.23	3.11	3.11	2.95
Chainage	140.000	140.310	144.272	160.000	180.000	190.310	200.000	220.000	240.000	240.310	260.000

1:500 Hor - 1:100 Ver

Longitudinal Section - MC00

NOT FOR CONSTRUCTION

THIS DRAWING MAY BE PREPARED IN COLOUR AND MAY BE INCOMPLETE IF COPIED

50mm ON A3 SIZE ORIGINAL

DRAWING FILE LOCATION / NAME: \\mottmac\project\Sydney\Projects\38xxxx\385951 Sydney Fish Markets\04 Working\01 Drafting\Civil\Drawings\CI-RD3-D20 RD-0402.dwg

DESIGN LOT CODE

DESIGN MODEL FILE(S) USED FOR DOCUMENTATION OF THIS DRAWING

EXTERNAL REFERENCE FILES

REV	DATE	AMENDMENT / REVISION DESCRIPTION	WVR No.	APPROVAL
0	9.10.2018	ISSUED FOR CONCEPT DESIGN		B.SOO
1	25.09.2019	RE-ISSUED FOR CONCEPT DESIGN		B.SOO

SCALES ON A3 SIZE DRAWING: HORIZONTAL SCALE 1:500 (0 5 10 15 20); VERTICAL SCALE 1:100 (0 1 2 3 4)

CO-ORDINATE SYSTEM: MGA ZONE 56 — HEIGHT DATUM: AHD

DRAWINGS / DESIGN PREPARED BY: MOTT MACDONALD, Level 10, 383 Kent Street, Sydney, NSW 2000, Australia, PO Box Q1678, QVB Sydney NSW 1230, Australia, T +61 (0)2 9098 6800, W www.mottmac.com

MM DRAWING NUMBER: CI-RD3-D20 RD-0402

PLOT DATE / TIME: 25/9/2019 5:33:18 PM — PLOT BY: PAC82679

TITLE	NAME	DATE
DRAWN	GA.PACIBEN	25.09.19
DRG CHECK	B.SOO	25.09.19
DESIGN	GA.PACIBEN	25.09.19
DESIGN CHECK	V.SOFREVSKI	25.09.19
DESIGN MNGR	B.SOO	25.09.19
PROJECT MNGR	G.BABCOCK	25.09.19

CLIENT: UrbanGrowth NSW Development Corporation

PREPARED FOR: URBAN GROWTH

ULTIMO - CITY OF SYDNEY
MR 00000 - BRIDGE ROAD
SYDNEY FISH MARKET
BRIDGE ROAD UPGRADE
FROM WATTLE STREET TO WENTWORTH PARK ROAD
ROADWORKS LONGITUDINAL SECTIONS — SHEET 2 OF 3

A3

RMS REGISTRATION No.: DS2018/XXXXXX — PART 01

ISSUE STATUS: CONCEPT DESIGN — EDMS No. — SHEET No.: RD-0402 — ISSUE: 1

NSW GOVERNMENT | Planning, Industry & Environment

Issued under the Environmental Planning and Assessment Act 1979

Approved Application No. SSD - 8925

Granted on the 12 June 2020

Signed Rodger Roppolo

Sheet No. 37 of 44

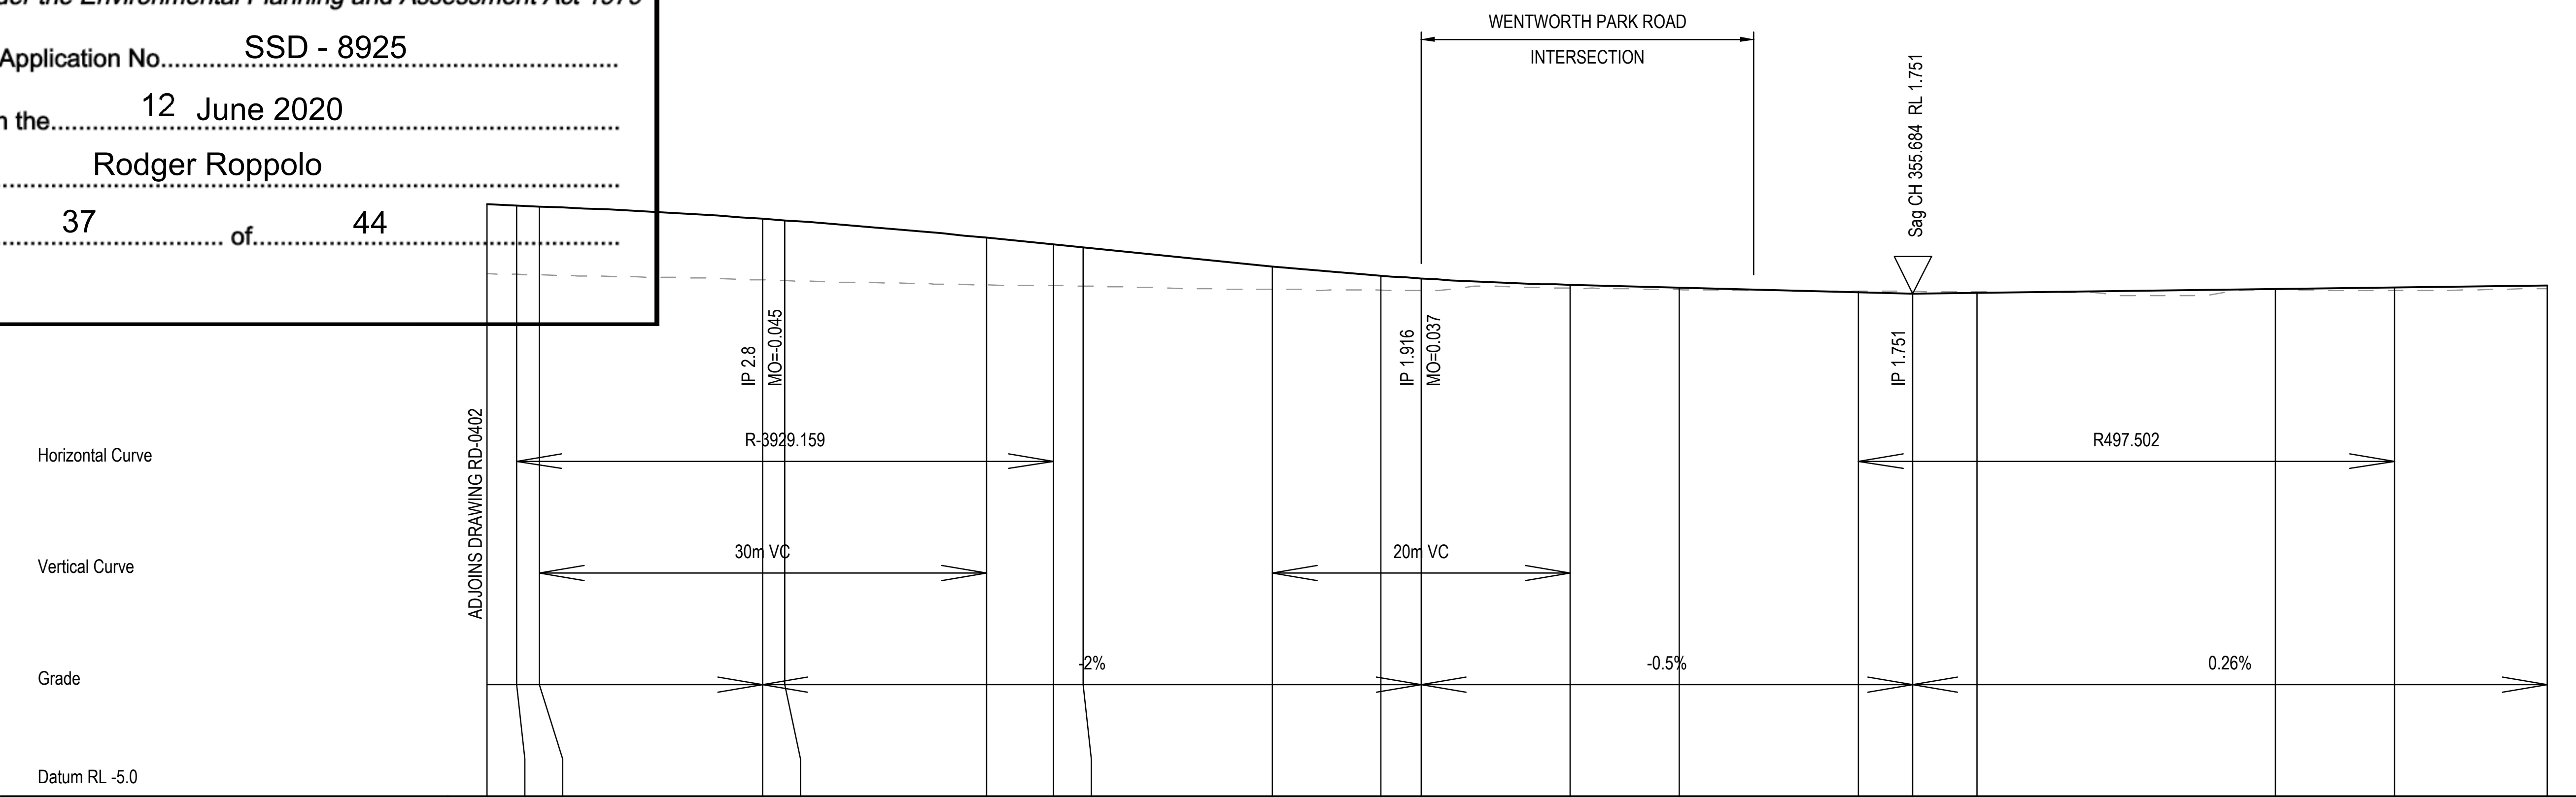

Proposed Level	2.95	2.93	2.92	2.75	2.73	2.50	2.41	2.37	2.12	1.99	1.95	1.87	1.83	1.77	1.75	1.76	1.81	1.84	1.86
Existing Level	2.95	2.93	2.92	2.75	2.73	2.50	2.41	2.37	2.12	1.99	1.96	1.87	1.83	1.77	1.75	1.76	1.81	1.84	1.86
Chainage	260.000	262.010	263.511	278.511	280.000	293.511	298.011	300.000	312.703	320.000	322.703	332.703	340.000	352.030	355.684	360.000	380.000	388.036	398.267

1:500 Hor - 1:100 Ver

Longitudinal Section - MC00

THIS DRAWING MAY BE PREPARED IN COLOUR AND MAY BE INCOMPLETE IF COPIED

50mm ON A3 SIZE ORIGINAL

NOT FOR CONSTRUCTION

DRAWING FILE LOCATION / NAME: \\mottmac\project\Sydney\Projects\38xxxx\385951 Sydney Fish Markets\04 Working\01 Drafting\Civil\Drawings\CI-RD3-D20 RD-0403.dwg

DESIGN LOT CODE

DESIGN MODEL FILE(S) USED FOR DOCUMENTATION OF THIS DRAWING

PLOT DATE / TIME: 25/9/2019 5:33:33 PM — PLOT BY: PAC82679

EXTERNAL REFERENCE FILES

REV	DATE	AMENDMENT / REVISION DESCRIPTION	WVR No.	APPROVAL
0	9.10.2018	ISSUED FOR CONCEPT DESIGN		B.SOO
1	25.09.2019	RE-ISSUED FOR CONCEPT DESIGN		B.SOO

SCALES ON A3 SIZE DRAWING: HORIZONTAL SCALE 1:500 (0 5 10 15 20); VERTICAL SCALE 1:100 (0 1 2 3 4)

CO-ORDINATE SYSTEM: MGA ZONE 56 — HEIGHT DATUM: AHD

DRAWINGS / DESIGN PREPARED BY: MOTT MACDONALD, Level 10, 383 Kent Street, Sydney, NSW 2000, Australia; PO Box Q1678, QVB Sydney NSW 1230, Australia; T +61 (0)2 9098 6800; W www.mottmac.com

MM DRAWING NUMBER: CI-RD3-D20 RD-0403

TITLE	NAME	DATE
DRAWN	GA.PACIBEN	25.09.19
DRG CHECK	B.SOO	25.09.19
DESIGN	GA.PACIBEN	25.09.19
DESIGN CHECK	V.SOFREVSKI	25.09.19
DESIGN MNGR	B.SOO	25.09.19
PROJECT MNGR	G.BABCOCK	25.09.19

CLIENT: NSW GOVERNMENT UrbanGrowth NSW Development Corporation

PREPARED FOR: URBAN GROWTH

ULTIMO - CITY OF SYDNEY
MR 00000 - BRIDGE ROAD
SYDNEY FISH MARKET
BRIDGE ROAD UPGRADE
FROM WATTLE STREET TO WENTWORTH PARK ROAD
ROADWORKS LONGITUDINAL SECTIONS — SHEET 3 OF 3

A3

RMS REGISTRATION No.: DS2018/XXXXXX — PART: 01

ISSUE STATUS: CONCEPT DESIGN — EDMS No. — SHEET No.: RD-0403 — ISSUE: 1

Planning, Industry & Environment

Issued under the Environmental Planning and Assessment Act 1979

Approved Application No. SSD - 8925

Granted on the 12 June 2020

Signed Rodger Roppolo

Sheet No. 38 of 44

EXISTING PUBLIC UTILITIES LEGEND

POLE - LIGHT	
STAY POLE	
ELEC. CABLE JUNCTION BOX	EJB
DISTRIBUTION FUSE POINT	EFP
STAY ANCHOR POLE	
POLE - POWER	EP
POLE - POWER AND LIGHT	
POLE - POWER AND TRANSFORMER	
DISTRIBUTION FUSE POINT	EFP
ELEC. CABLE MARKER	EC
GARDEN LIGHT	EGL
HIGH TENSION PYLON	
ELEC UNDERGROUND LINE	eeu
ELEC UG LINE - DIGITISED	eez
ELEC - HOUSE CONNECTION	eeh
ELECTRICITY CONDUIT	eec
MAJOR TRANSMISSION LINE	ee
MINOR TRANSMISSION LINE	

TELECOMMUNICATIONS SUMP	
TELECOMMUNICATIONS SINGLE CONCRETE PIT	
TELECOMMUNICATIONS TWIN CONCRETE PIT	
OPTICAL FIBRE CABLE MARKER	OFC
TELECOMMUNICATIONS DISTRIBUTION PILLAR	
TELECOMMUNICATIONS POLE	TPL
TELECOMMUNICATIONS LINE	et
TELECOMMUNICATIONS - DIGITISED	etz

WATER MAIN MARKER	WM
WATER HYDRANT	WH
STOP VALVE	
WATER METER	
WATER TAP	
AIR VALVE	
WATER - HOUSE CONNECTION	ewh
WATER MAIN	ew
WATER MAIN - DIGITISED	ewz

SEWER VENT PIPE	SVP
SEWER LAMPHOLE	SLH
SEWER MANHOLE COVER	
SEWER MAIN	es

EXISTING STORMWATER LINE	esw

GAS MAIN	elg

RMS TRAFFIC SIGNAL CONDUIT	rms

EXISTING UTILITY LINE TO BE DECOMMISSIONED	

UTILITY DISCLAIMER

UTILITY INFORMATION SHOWN ON THE PLANS DOES NOT DEPICT ANY MORE THAN THE PRESENCE OF A SERVICE, BASED ON AVAILABLE DOCUMENTARY EVIDENCE. THE PRESENCE OF A UTILITY SERVICE, ITS SIZE AND LOCATION SHOULD BE CONFIRMED BY FIELD INSPECTION, PRIOR TO THE COMMENCEMENT OF ROADWORKS AND THE RELEVANT UTILITY PLANS OBTAINED BY DIALLING PH 1100 OR FAX 1300 652 077 (DIAL BEFORE YOU DIG). CAUTION SHOULD BE EXERCISED WHEN WORKING IN THE VICINITY OF ALL UTILITY SERVICES.

DIAL BEFORE YOU DIG www.1100.com.au

NOT FOR CONSTRUCTION

THIS DRAWING MAY BE PREPARED IN COLOUR AND MAY BE INCOMPLETE IF COPIED

50mm ON A3 SIZE ORIGINAL

DRAWING FILE LOCATION / NAME
\\mottmac\project\Sydney\Projects\38xxxx\385951 Sydney Fish Markets\04 Working\01 Drafting\Civil\Drawings\CI-UT1-B00 UT-0011.dwg

DESIGN LOT CODE

DESIGN MODEL FILE(S) USED FOR DOCUMENTATION OF THIS DRAWING

EXTERNAL REFERENCE FILES

REV	DATE	AMENDMENT / REVISION DESCRIPTION	WVR No.	APPROVAL
0	9.10.2018	ISSUED FOR CONCEPT DESIGN		B.SOO
1	25.09.2019	RE-ISSUED FOR CONCEPT DESIGN		B.SOO

SCALES ON A3 SIZE DRAWING

CO-ORDINATE SYSTEM: MGA ZONE 56
HEIGHT DATUM: AHD

DRAWINGS / DESIGN PREPARED BY
MOTT MACDONALD
Level 10, 383 Kent Street
Sydney, NSW 2000
Australia
PO Box Q1678, QVB Sydney
NSW 1230, Australia
T +61 (0)2 9098 6800
W www.mottmac.com

MM DRAWING NUMBER: CI-UT1-B00 UT-0011

PLOT DATE / TIME: 25/9/2019 5:33:49 PM
PLOT BY: PAC82679

TITLE	NAME	DATE
DRAWN	GA.PACIBEN	25.09.19
DRG CHECK	B.SOO	25.09.19
DESIGN	GA.PACIBEN	25.09.19
DESIGN CHECK	V.SOFREVSKI	25.09.19
DESIGN MNGR	B.SOO	25.09.19
PROJECT MNGR	G.BABCOCK	25.09.19

CLIENT
UrbanGrowth NSW Development Corporation

PREPARED FOR
URBAN GROWTH

ULTIMO - CITY OF SYDNEY
MR 00000 - BRIDGE ROAD
SYDNEY FISH MARKET
BRIDGE ROAD UPGRADE
FROM WATTLE STREET TO WENTWORTH PARK ROAD
EXISTING UTILITIES LEGEND

A3

RMS REGISTRATION No. DS2018/XXXXXX
PART 01

ISSUE STATUS: CONCEPT DESIGN
EDMS No.
SHEET No.: UT-0011
ISSUE: 1

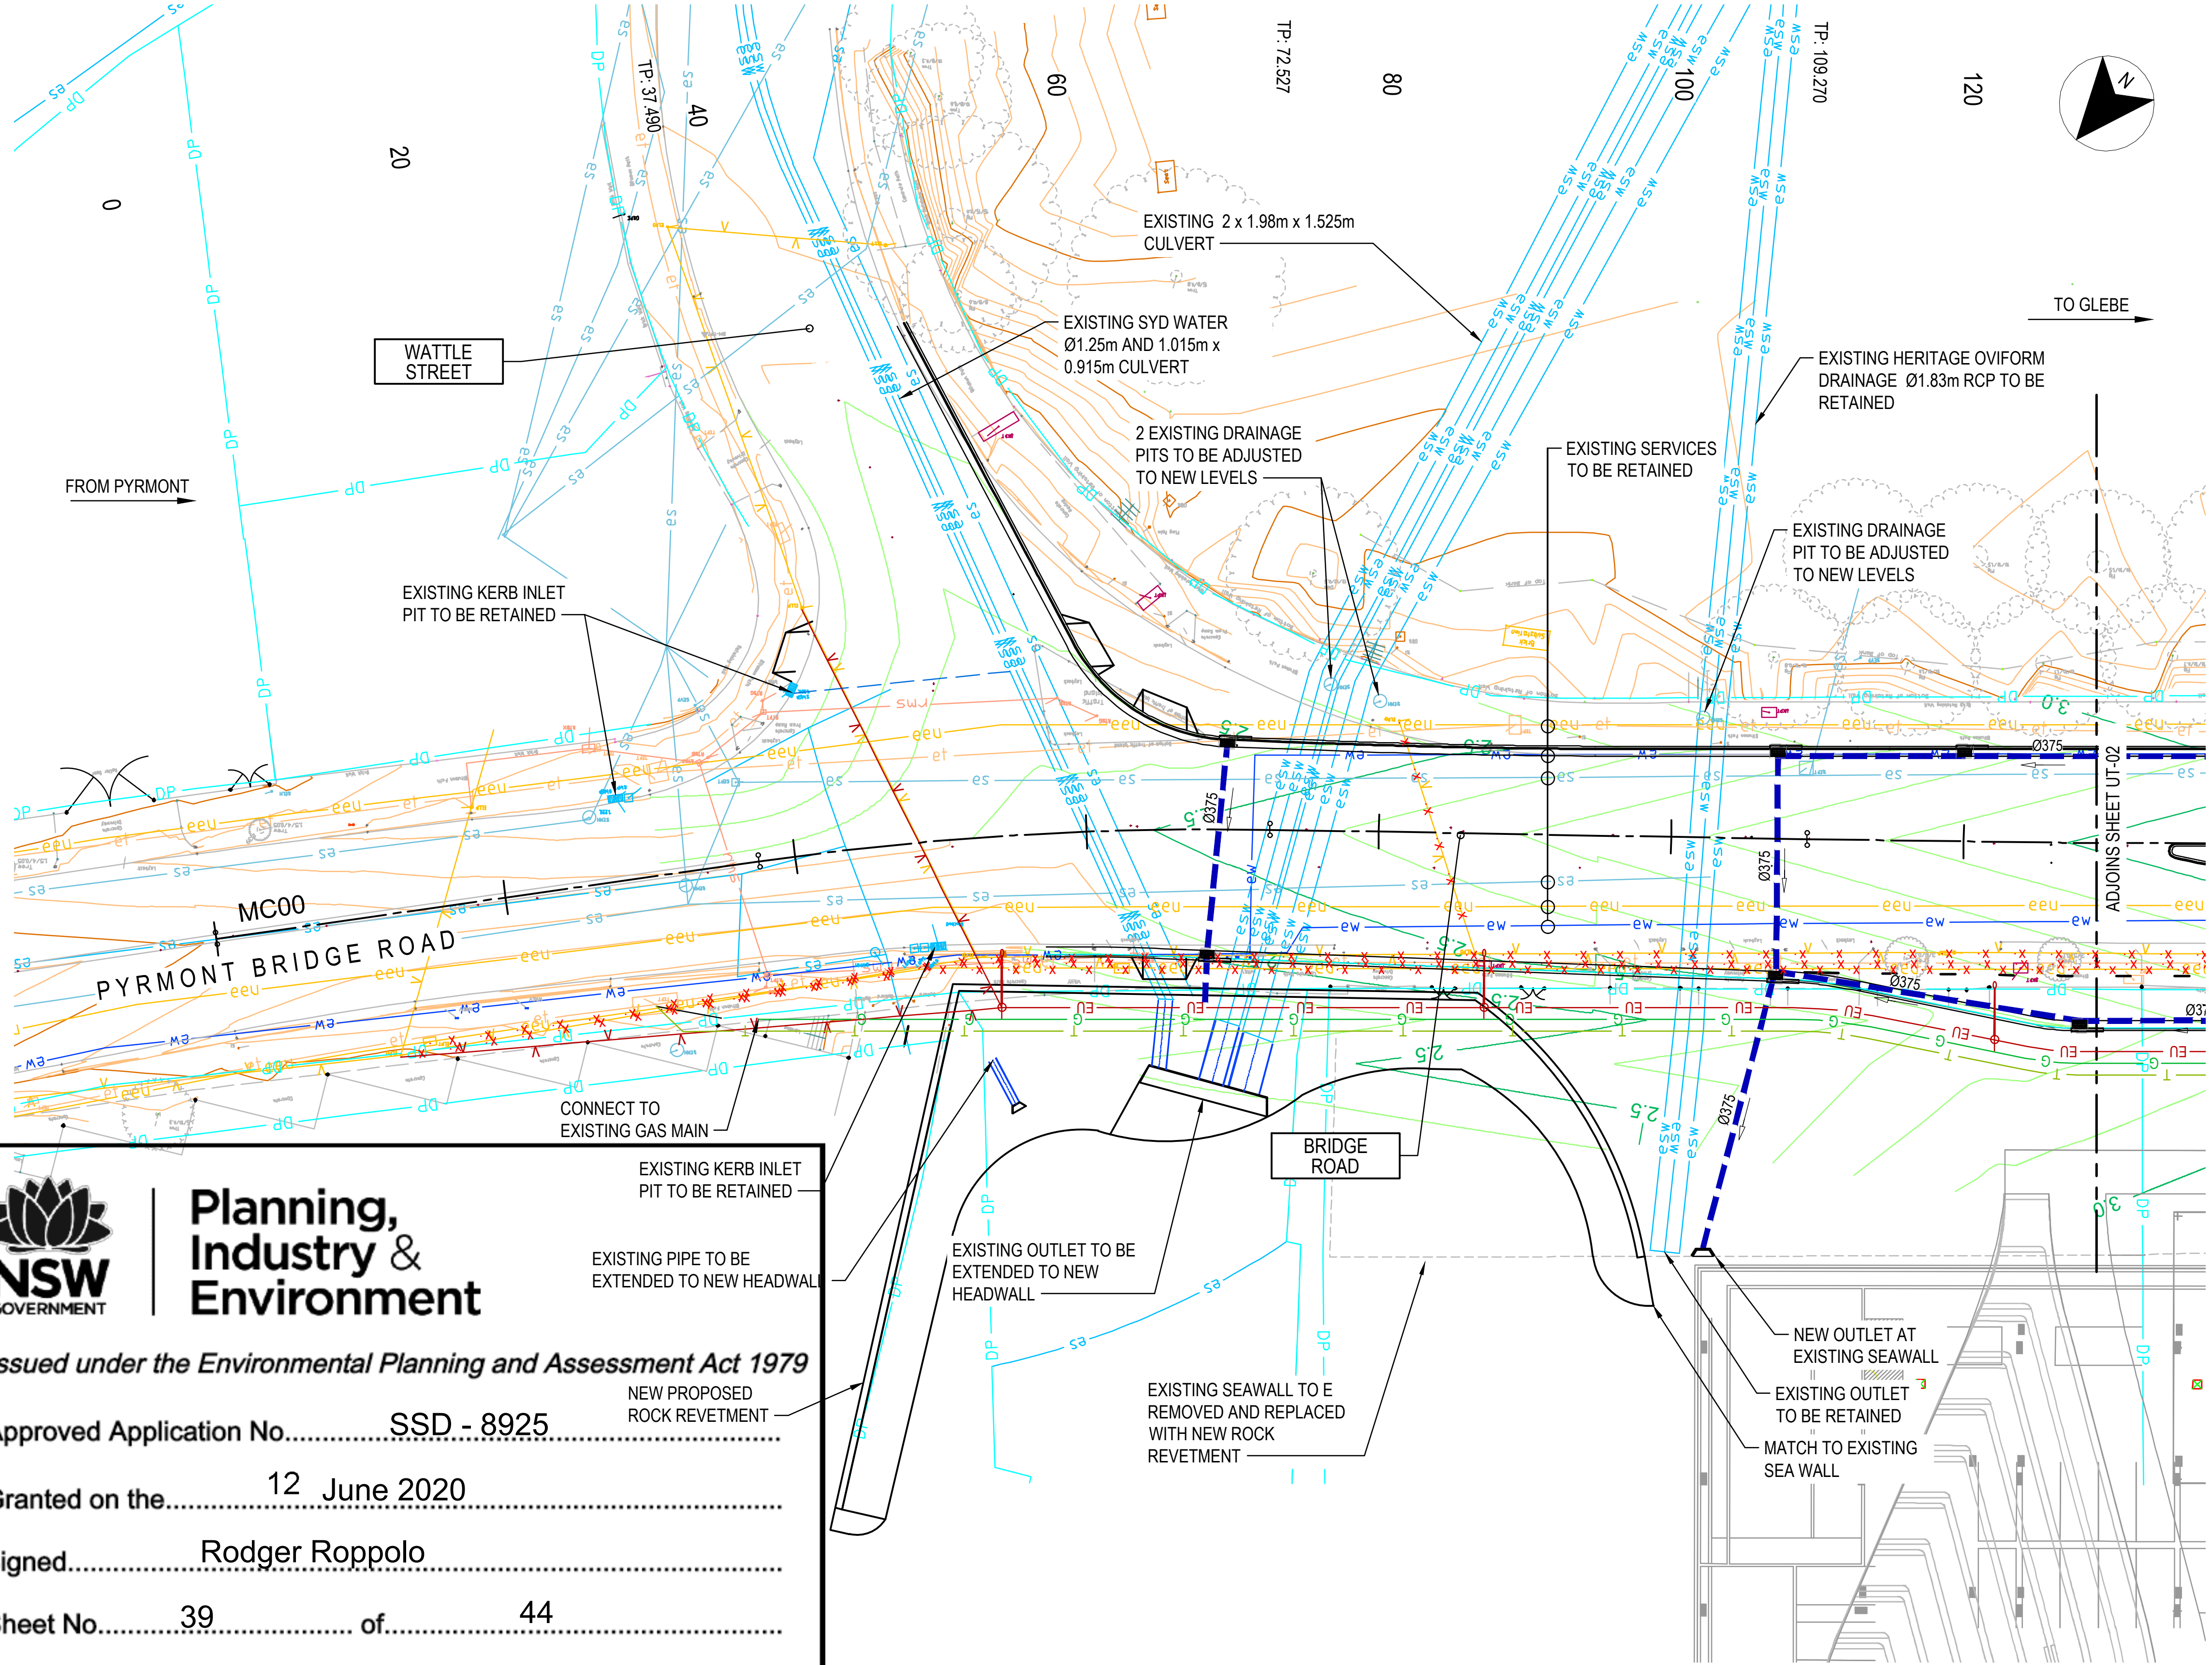

NSW GOVERNMENT **Planning, Industry & Environment**

Issued under the Environmental Planning and Assessment Act 1979

Approved Application No. SSD - 8925

Granted on the 12 June 2020

Signed Rodger Roppolo

Sheet No. 39 of 44

UTILITIES LEGEND

- NEW UNDERGROUND DISTRIBUTION (11kV)
- NEW OVERHEAD POWER LINE
- NEW TELSTRA COMMUNICATIONS TRENCH WITH PIT
- NEW GAS MAIN
- PROPOSED NEW STORMWATER DRAINAGE PIT AND PIPE
- EXISTING SERVICE TO BE REMOVED
- EXISTING WATER COURSE
- EXISTING STORMWATER PIPE (DBYD)
- EXISTING SURFACE CONTOURS MAJOR
- EXISITNG SURFACE CONTOURS MINOR
- DESIGN SURFACE CONTOURS MAJOR
- DESIGN SURFACE CONTOURS MINOR
- NEW LIGHT POLE

NOTES

1. ATTENTION IS DIRECTED TO THE POSSIBLE EXISTENCE OF UNDERGROUND UTILITIES NOT SHOWN ON THE DRAWINGS, OR AT LOCATIONS OR ELEVATIONS DIFFERENT FROM THOSE SHOWN ON THE DRAWINGS. THE EXACT LOCATION OF EACH UNDERGROUND UTILITY SHALL BE VERIFIED ON SITE PRIOR TO DOING ANY WORK THAT MAY DAMAGE SUCH UTILITY.
2. FOR EXISTING SERVICES LEGEND REFER TO SHEET UT-1000.
3. ASBESTOS CONDUITS HAVE BEEN IDENTIFIED. THE APPROPRIATE WMS PROCEDURES MUST BE USED WHERE ASBESTOS IS PRESENT.
4. EXISTING OVERHEAD ELECTRICAL ASSETS ARE TO BE RELOCATED. REFER TO ENDEAVOUR ENERGY DESIGN (ARP3473, ARP3474 AND ARP3476) FOR DETAILS.
5. EXISTING UNDERGROUND TELECOMMUNICATIONS ASSETS ARE TO BE RELOCATED. REFER TO TELSTRA DESIGN DRAWING FILE (S.I 185765/01) FOR DETAILS.

UTILITY DISCLAIMER

UTILITY INFORMATION SHOWN ON THE PLANS DOES NOT DEPICT ANY MORE THAN THE PRESENCE OF A SERVICE, BASED ON AVAILABLE DOCUMENTARY EVIDENCE. THE PRESENCE OF A UTILITY SERVICE, ITS SIZE AND LOCATION SHOULD BE CONFIRMED BY FIELD INSPECTION, PRIOR TO THE COMMENCEMENT OF ROADWORKS AND THE RELEVANT UTILITY PLANS OBTAINED BY DIALLING PH 1100 OR FAX 1300 652 077 (DIAL BEFORE YOU DIG). CAUTION SHOULD BE EXERCISED WHEN WORKING IN THE VICINITY OF ALL UTILITY SERVICES.

DIAL BEFORE YOU DIG www.1100.com.au

NOT FOR CONSTRUCTION

THIS DRAWING MAY BE PREPARED IN COLOUR AND MAY BE INCOMPLETE IF COPIED

50mm ON A3 SIZE ORIGINAL

DRAWING FILE LOCATION / NAME: \\mottmac\project\Sydney\Projects\38xxxx\385951 Sydney Fish Markets\04 Working\01 Drafting\Civil\Drawings\CI-UT1-B20 UT-0301.dwg

DESIGN LOT CODE

DESIGN MODEL FILE(S) USED FOR DOCUMENTATION OF THIS DRAWING

PLOT DATE / TIME: 25/9/2019 5:34:12 PM

PLOT BY: PAC82679

EXTERNAL REFERENCE FILES

REV	DATE	AMENDMENT / REVISION DESCRIPTION	WVR No.	APPROVAL
0	9.10.2018	ISSUED FOR CONCEPT DESIGN		B.SOO
1	25.09.2019	RE-ISSUED FOR CONCEPT DESIGN		B.SOO

SCALES ON A3 SIZE DRAWING: 0 5 10 15 20 PLAN 1:500

CO-ORDINATE SYSTEM: MGA ZONE 56

HEIGHT DATUM: AHD

DRAWINGS / DESIGN PREPARED BY: MOTT MACDONALD, Level 10, 383 Kent Street Sydney, NSW 2000 Australia, PO Box Q1678, QVB Sydney NSW 1230, Australia, T +61 (0)2 9098 6800, W www.mottmac.com

MM DRAWING NUMBER: CI-UT1-B20 UT-0301

TITLE	NAME	DATE
DRAWN	GA.PACIBEN	25.09.19
DRG CHECK	B.SOO	25.09.19
DESIGN	GA.PACIBEN	25.09.19
DESIGN CHECK	V.SOFREVSKI	25.09.19
DESIGN MNGR	B.SOO	25.09.19
PROJECT MNGR	G.BABCOCK	25.09.19

CLIENT: NSW GOVERNMENT UrbanGrowth NSW Development Corporation

PREPARED FOR: URBAN GROWTH

ULTIMO - CITY OF SYDNEY
MR 00000 - BRIDGE ROAD
SYDNEY FISH MARKET
BRIDGE ROAD UPGRADE
FROM WATTLE STREET TO WENTWORTH PARK ROAD
DRAINAGE AND PUBLIC UTILITIES PLAN

SHEET 1 OF 3

A3

RMS REGISTRATION No.: DS2018/XXXXXX

PART: 01

ISSUE STATUS: CONCEPT DESIGN

EDMS No.

SHEET No.: UT-0301

ISSUE: 1

NSW GOVERNMENT | **Planning, Industry & Environment**

Issued under the Environmental Planning and Assessment Act 1979

Approved Application No. SSD - 8925

Granted on the 12 June 2020

Signed Rodger Roppolo

Sheet No. 40 of 44

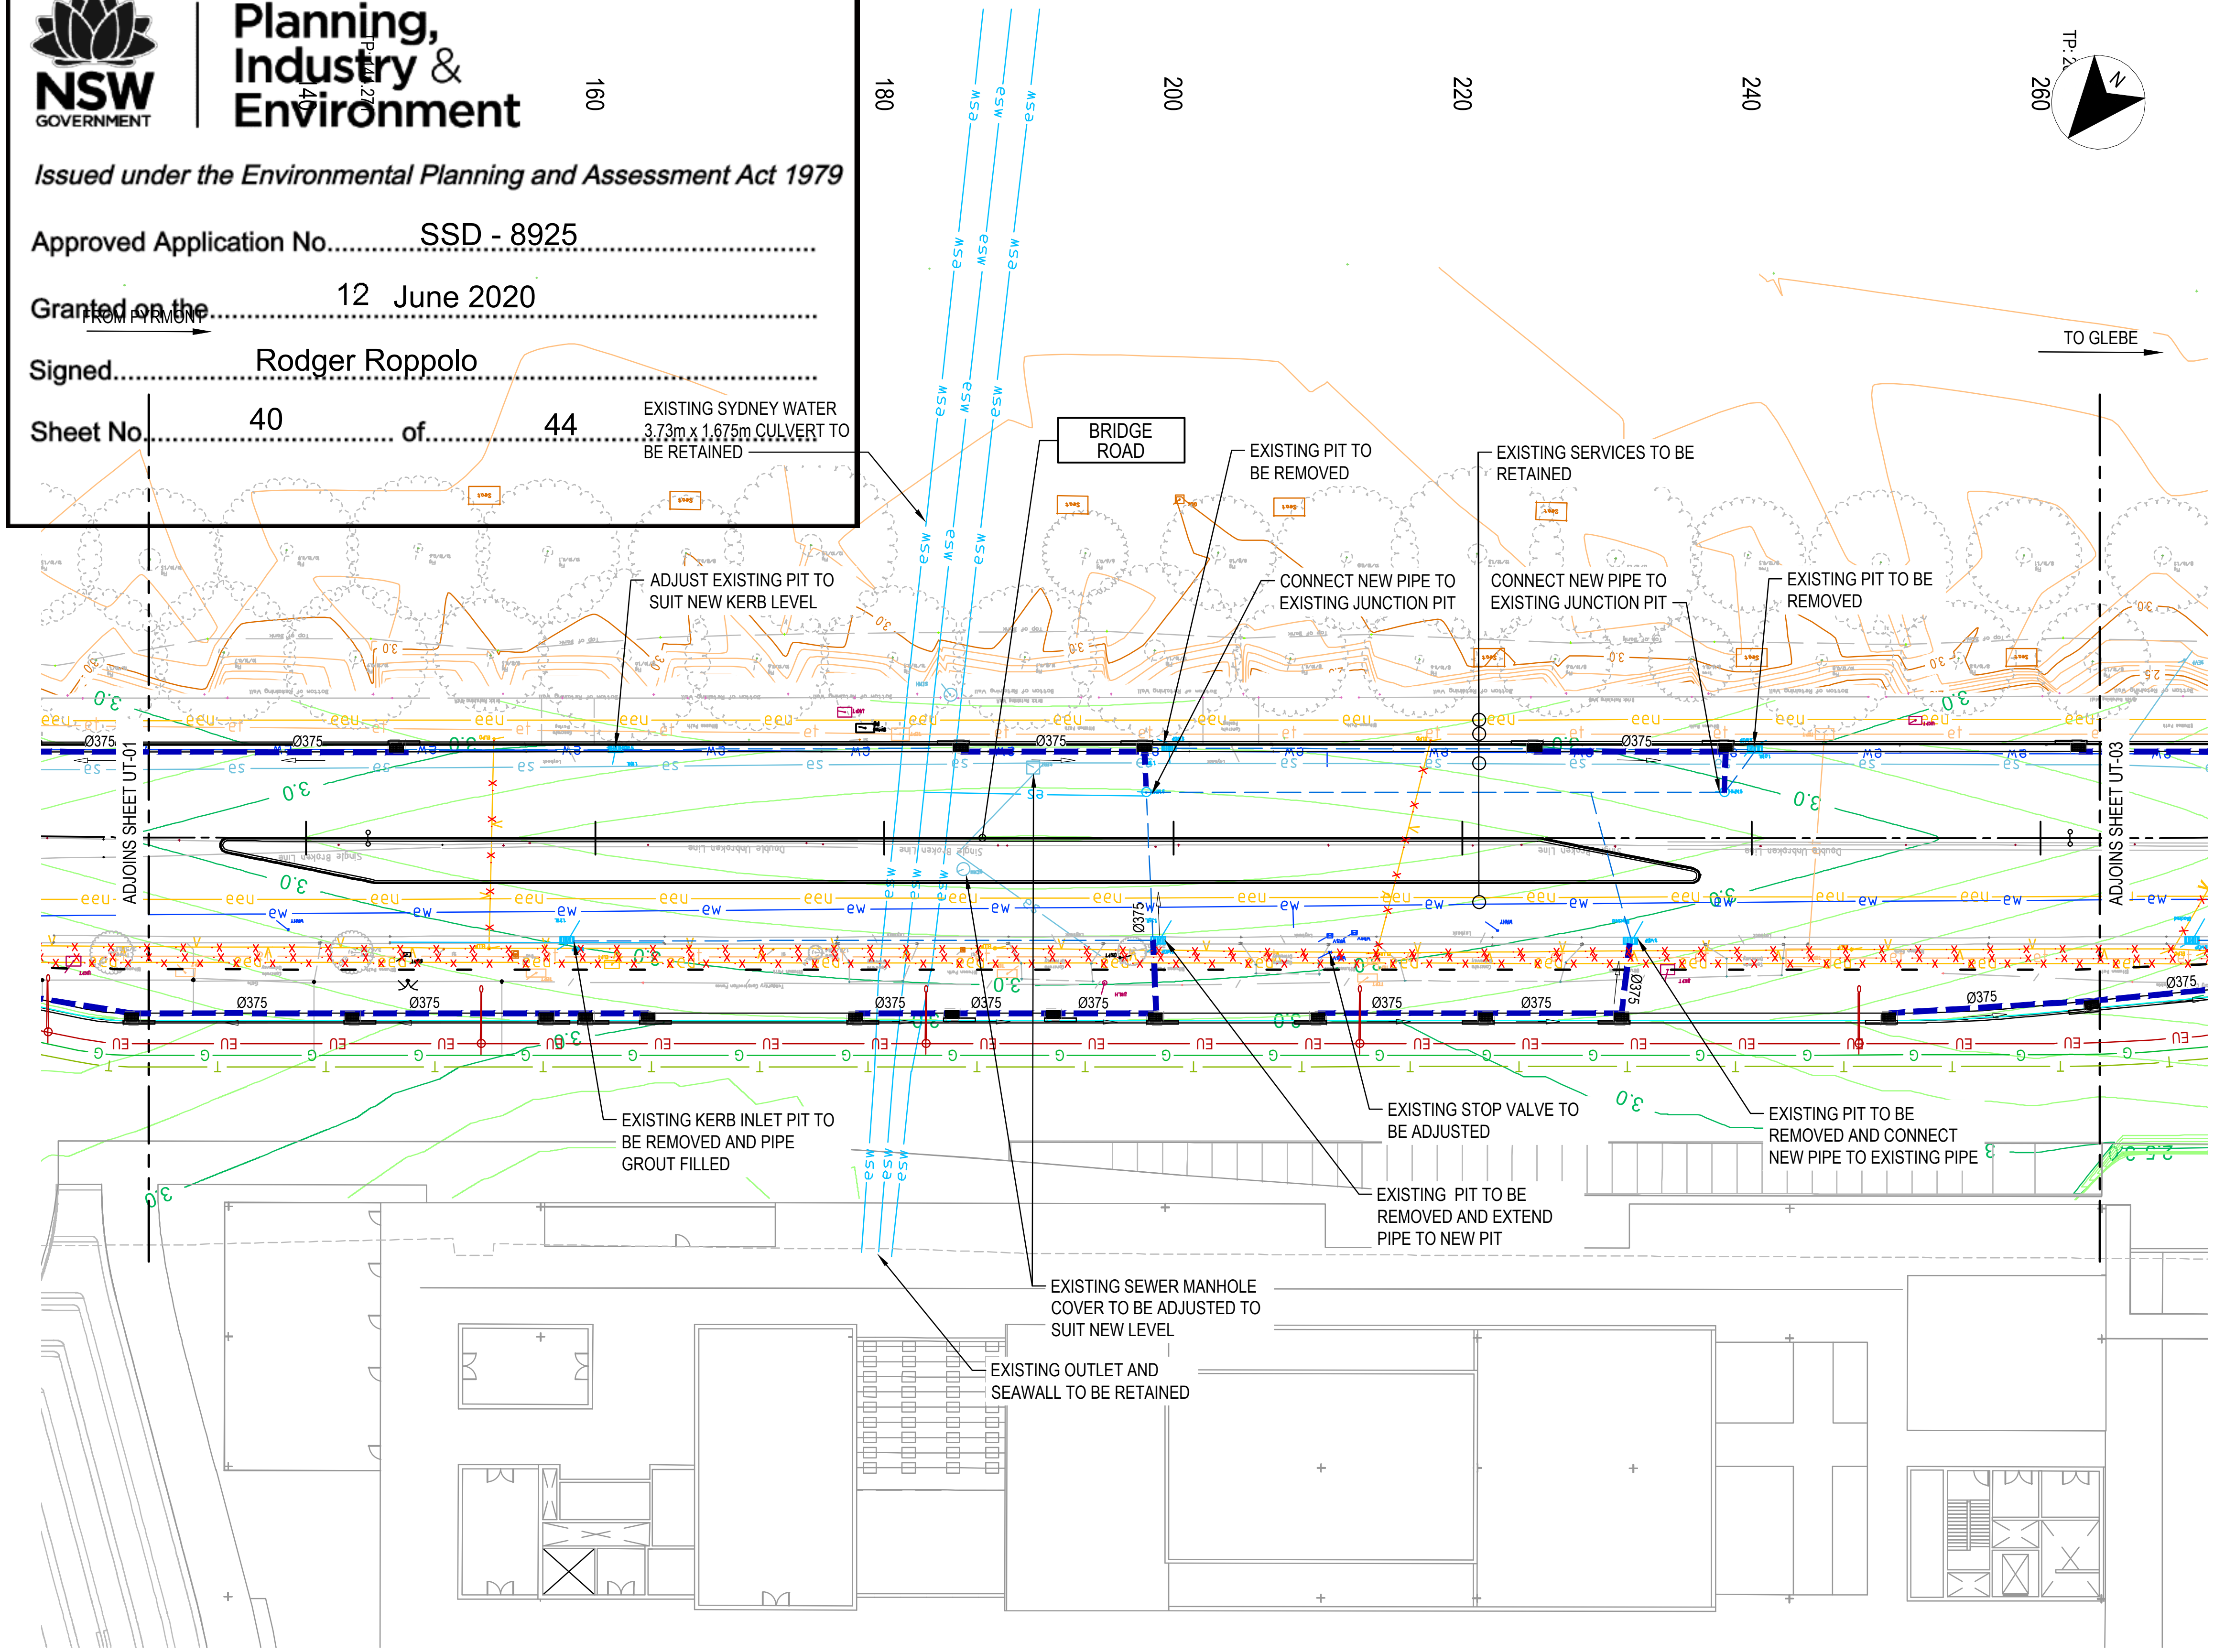

UTILITIES LEGEND

- NEW UNDERGROUND DISTRIBUTION (11kV)
- NEW OVERHEAD POWER LINE
- NEW TELSTRA COMMUNICATIONS TRENCH WITH PIT
- NEW GAS MAIN
- PROPOSED NEW STORMWATER DRAINAGE PIT AND PIPE
- EXISTING SERVICE TO BE REMOVED
- EXISTING WATER COURSE
- EXISTING STORMWATER PIPE (DBYD)
- EXISTING SURFACE CONTOURS MAJOR
- EXISITNG SURFACE CONTOURS MINOR
- DESIGN SURFACE CONTOURS MAJOR
- DESIGN SURFACE CONTOURS MINOR
- NEW LIGHT POLE

NOTES

1. ATTENTION IS DIRECTED TO THE POSSIBLE EXISTENCE OF UNDERGROUND UTILITIES NOT SHOWN ON THE DRAWINGS, OR AT LOCATIONS OR ELEVATIONS DIFFERENT FROM THOSE SHOWN ON THE DRAWINGS. THE EXACT LOCATION OF EACH UNDERGROUND UTILITY SHALL BE VERIFIED ON SITE PRIOR TO DOING ANY WORK THAT MAY DAMAGE SUCH UTILITY.
2. FOR EXISTING SERVICES LEGEND REFER TO SHEET UT-1000.
3. ASBESTOS CONDUITS HAVE BEEN IDENTIFIED. THE APPROPRIATE WMS PROCEDURES MUST BE USED WHERE ASBESTOS IS PRESENT.
4. EXISTING OVERHEAD ELECTRICAL ASSETS ARE TO BE RELOCATED. REFER TO ENDEAVOUR ENERGY DESIGN (ARP3473, ARP3474 AND ARP3476) FOR DETAILS.
5. EXISTING UNDERGROUND TELECOMMUNICATIONS ASSETS ARE TO BE RELOCATED. REFER TO TELSTRA DESIGN DRAWING FILE (S.I 185765/01) FOR DETAILS.

UTILITY DISCLAIMER

UTILITY INFORMATION SHOWN ON THE PLANS DOES NOT DEPICT ANY MORE THAN THE PRESENCE OF A SERVICE, BASED ON AVAILABLE DOCUMENTARY EVIDENCE. THE PRESENCE OF A UTILITY SERVICE, ITS SIZE AND LOCATION SHOULD BE CONFIRMED BY FIELD INSPECTION, PRIOR TO THE COMMENCEMENT OF ROADWORKS AND THE RELEVANT UTILITY PLANS OBTAINED BY DIALLING PH 1100 OR FAX 1300 652 077 (DIAL BEFORE YOU DIG). CAUTION SHOULD BE EXERCISED WHEN WORKING IN THE VICINITY OF ALL UTILITY SERVICES.

DIAL BEFORE YOU DIG www.1100.com.au

NOT FOR CONSTRUCTION

THIS DRAWING MAY BE PREPARED IN COLOUR AND MAY BE INCOMPLETE IF COPIED — 50mm ON A3 SIZE ORIGINAL

DRAWING FILE LOCATION / NAME: \\mottmac\project\Sydney\Projects\38xxxx\385951 Sydney Fish Markets\04 Working\01 Drafting\Civil\Drawings\CI-UT1-B20 UT-0302.dwg

DESIGN LOT CODE | DESIGN MODEL FILE(S) USED FOR DOCUMENTATION OF THIS DRAWING

PLOT DATE / TIME: 25/9/2019 5:34:29 PM | PLOT BY: PAC82679

REV	DATE	AMENDMENT / REVISION DESCRIPTION	WVR No.	APPROVAL
0	9.10.2018	ISSUED FOR CONCEPT DESIGN		B.SOO
1	25.09.2019	RE-ISSUED FOR CONCEPT DESIGN		B.SOO

EXTERNAL REFERENCE FILES

SCALES ON A3 SIZE DRAWING: 0 5 10 15 20 — PLAN 1:500

CO-ORDINATE SYSTEM: MGA ZONE 56 | HEIGHT DATUM: AHD

DRAWINGS / DESIGN PREPARED BY: MOTT MACDONALD, Level 10, 383 Kent Street Sydney, NSW 2000 Australia, PO Box Q1678, QVB Sydney NSW 1230, Australia, T +61 (0)2 9098 6800, W www.mottmac.com

MM DRAWING NUMBER: CI-UT1-B20 UT-0302

TITLE	NAME	DATE
DRAWN	GA.PACIBEN	25.09.19
DRG CHECK	B.SOO	25.09.19
DESIGN	GA.PACIBEN	25.09.19
DESIGN CHECK	V.SOFREVSKI	25.09.19
DESIGN MNGR	B.SOO	25.09.19
PROJECT MNGR	G.BABCOCK	25.09.19

CLIENT: UrbanGrowth NSW Development Corporation

PREPARED FOR: URBAN GROWTH

ULTIMO - CITY OF SYDNEY
MR 00000 - BRIDGE ROAD
SYDNEY FISH MARKET
BRIDGE ROAD UPGRADE
FROM WATTLE STREET TO WENTWORTH PARK ROAD
DRAINAGE AND PUBLIC UTILITIES PLAN — SHEET 2 OF 3

A3

RMS REGISTRATION No.: DS2018/XXXXXX | PART: 01

ISSUE STATUS: CONCEPT DESIGN | EDMS No. | SHEET No.: UT-0302 | ISSUE: 1

NSW GOVERNMENT | **Planning, Industry & Environment**

Issued under the Environmental Planning and Assessment Act 1979

Approved Application No. SSD - 8925

Granted on the 12 June 2020

Signed Rodger Roppolo

Sheet No. 41 of 44

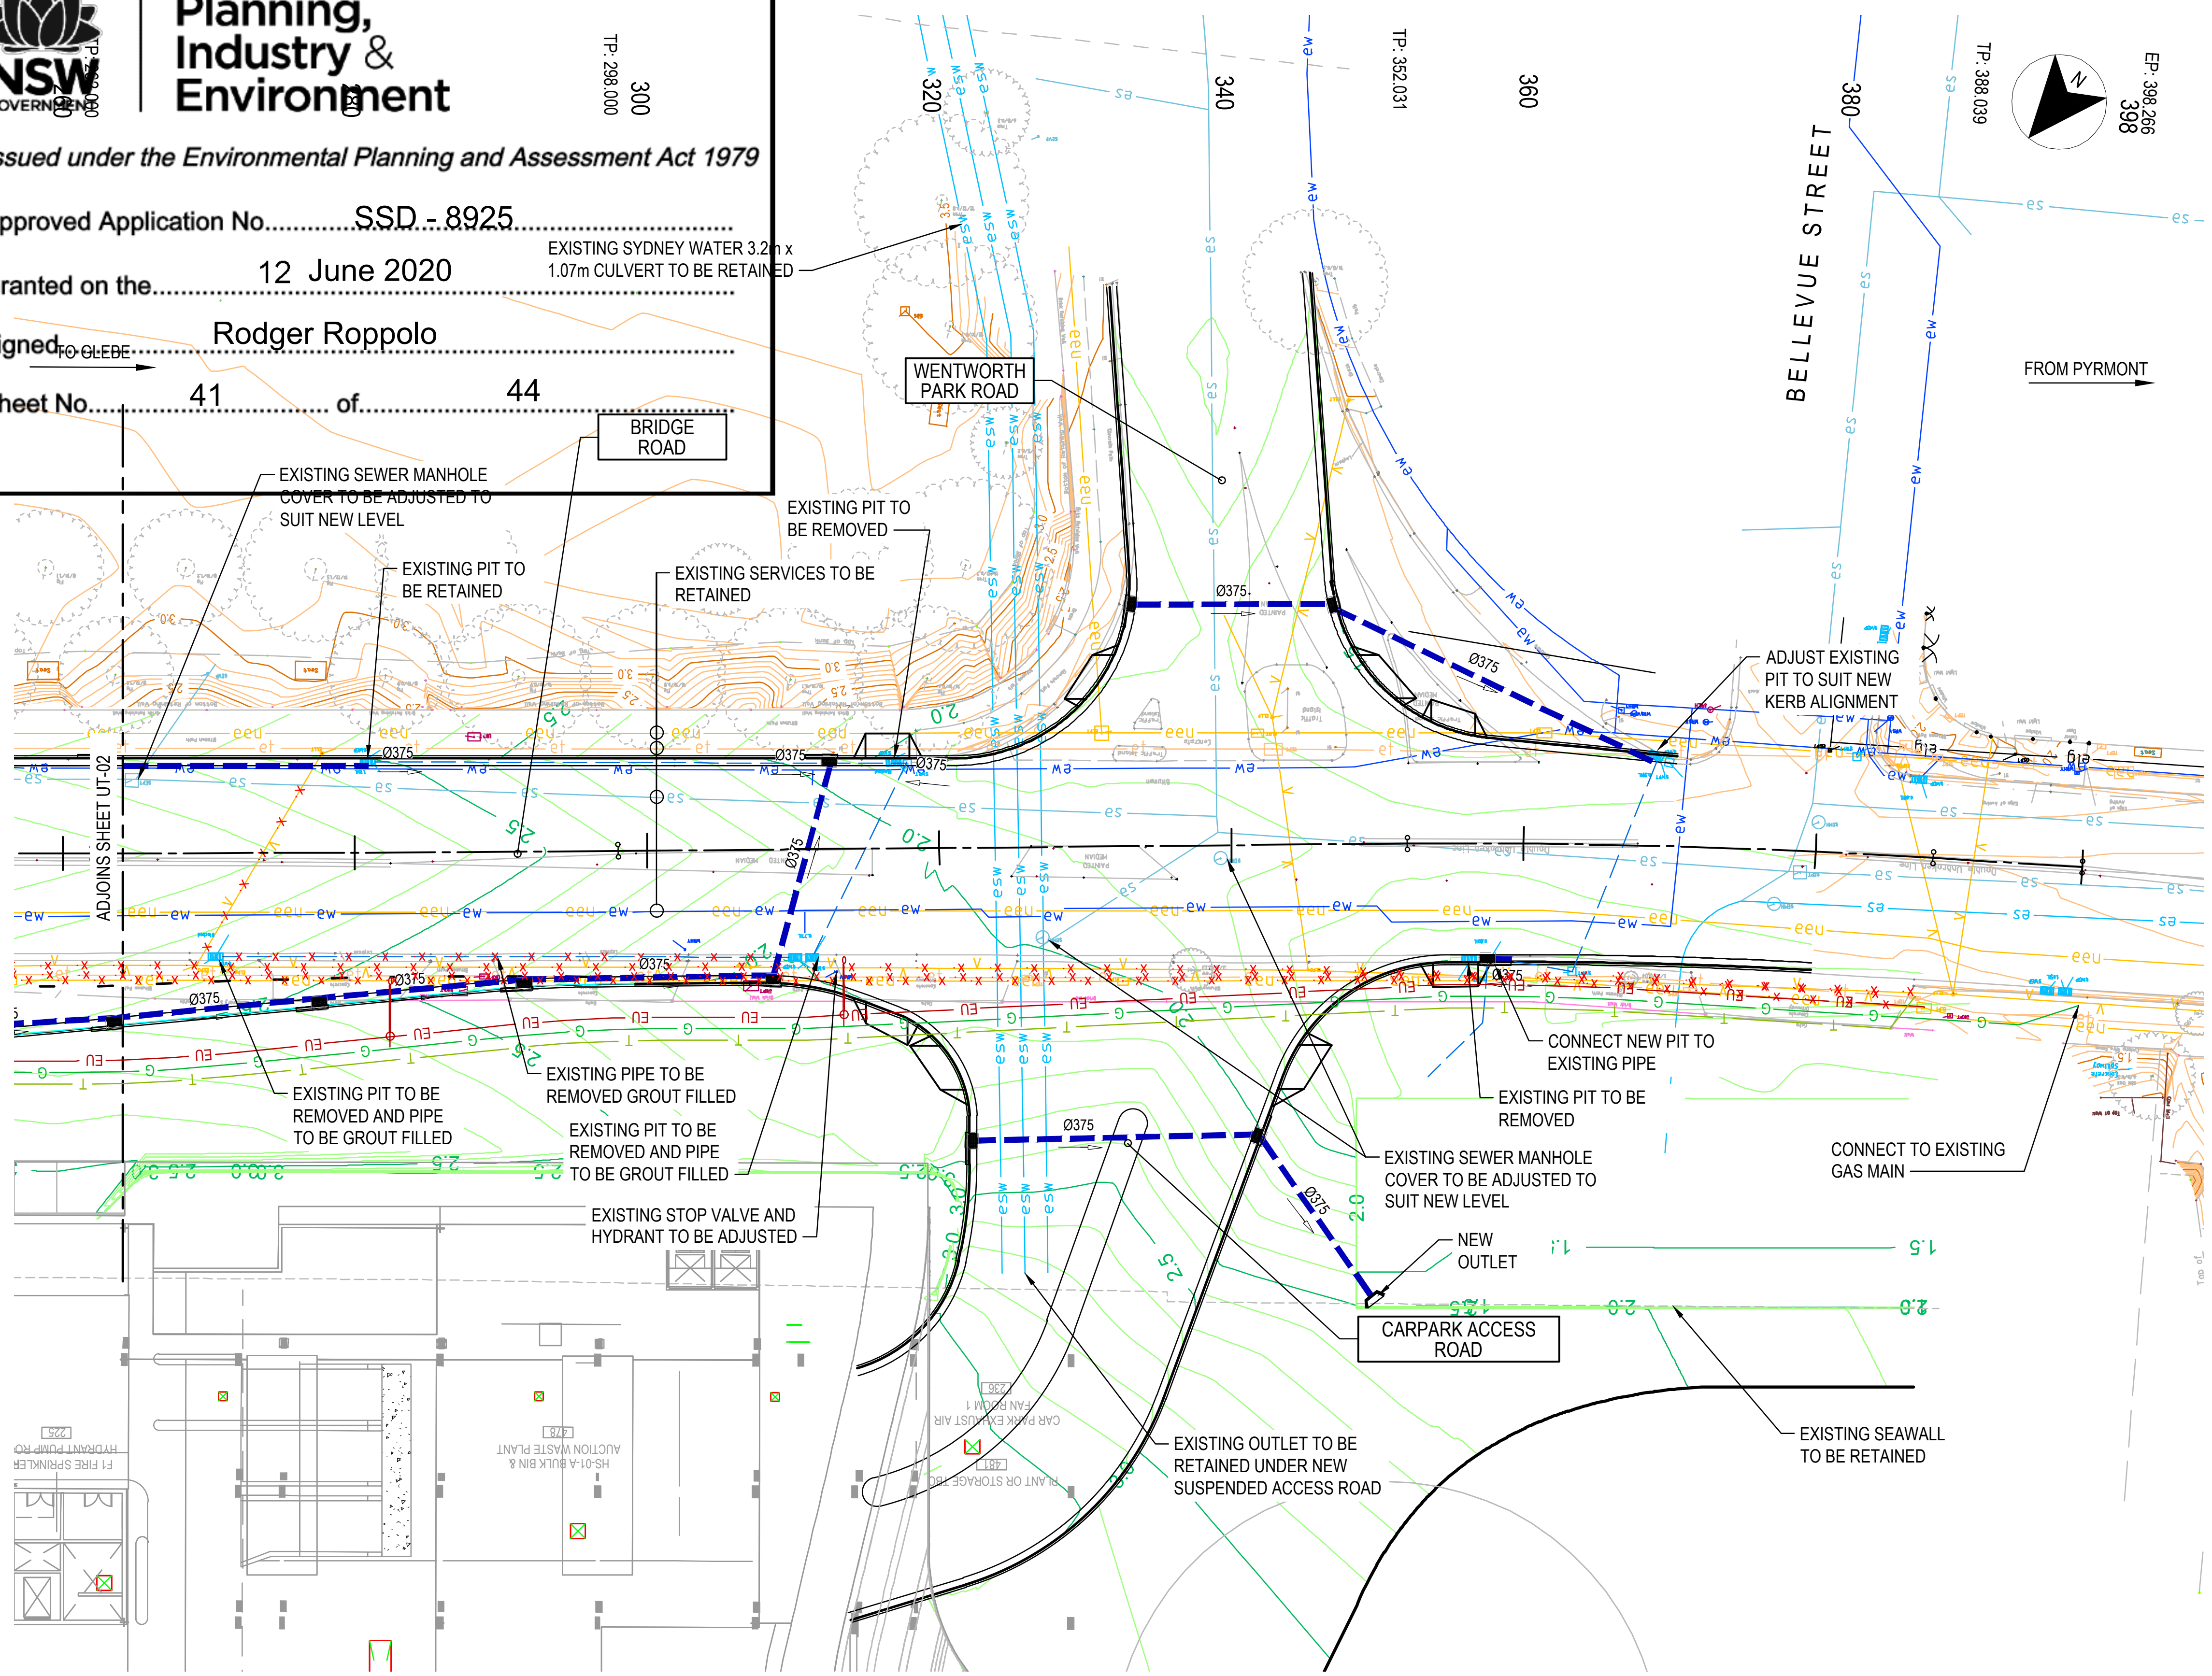

UTILITIES LEGEND

- EU — NEW UNDERGROUND DISTRIBUTION (11kV)
- V — NEW OVERHEAD POWER LINE
- T — NEW TELSTRA COMMUNICATIONS TRENCH WITH PIT
- G — NEW GAS MAIN
- PROPOSED NEW STORMWATER DRAINAGE PIT AND PIPE
- x x x x — EXISTING SERVICE TO BE REMOVED
- eW — EXISTING WATER COURSE
- EXISTING STORMWATER PIPE (DBYD)
- 85.0 — EXISTING SURFACE CONTOURS MAJOR
- EXISITNG SURFACE CONTOURS MINOR
- 85.0 — DESIGN SURFACE CONTOURS MAJOR
- DESIGN SURFACE CONTOURS MINOR
- NEW LIGHT POLE

NOTES

1. ATTENTION IS DIRECTED TO THE POSSIBLE EXISTENCE OF UNDERGROUND UTILITIES NOT SHOWN ON THE DRAWINGS, OR AT LOCATIONS OR ELEVATIONS DIFFERENT FROM THOSE SHOWN ON THE DRAWINGS. THE EXACT LOCATION OF EACH UNDERGROUND UTILITY SHALL BE VERIFIED ON SITE PRIOR TO DOING ANY WORK THAT MAY DAMAGE SUCH UTILITY.
2. FOR EXISTING SERVICES LEGEND REFER TO SHEET UT-1000.
3. ASBESTOS CONDUITS HAVE BEEN IDENTIFIED. THE APPROPRIATE WMS PROCEDURES MUST BE USED WHERE ASBESTOS IS PRESENT.
4. EXISTING OVERHEAD ELECTRICAL ASSETS ARE TO BE RELOCATED. REFER TO ENDEAVOUR ENERGY DESIGN (ARP3473, ARP3474 AND ARP3476) FOR DETAILS.
5. EXISTING UNDERGROUND TELECOMMUNICATIONS ASSETS ARE TO BE RELOCATED. REFER TO TELSTRA DESIGN DRAWING FILE (S.I 185765/01) FOR DETAILS.

UTILITY DISCLAIMER

UTILITY INFORMATION SHOWN ON THE PLANS DOES NOT DEPICT ANY MORE THAN THE PRESENCE OF A SERVICE, BASED ON AVAILABLE DOCUMENTARY EVIDENCE. THE PRESENCE OF A UTILITY SERVICE, ITS SIZE AND LOCATION SHOULD BE CONFIRMED BY FIELD INSPECTION, PRIOR TO THE COMMENCEMENT OF ROADWORKS AND THE RELEVANT UTILITY PLANS OBTAINED BY DIALLING PH 1100 OR FAX 1300 652 077 (DIAL BEFORE YOU DIG). CAUTION SHOULD BE EXERCISED WHEN WORKING IN THE VICINITY OF ALL UTILITY SERVICES.

DIAL BEFORE YOU DIG www.1100.com.au

NOT FOR CONSTRUCTION

THIS DRAWING MAY BE PREPARED IN COLOUR AND MAY BE INCOMPLETE IF COPIED

50mm ON A3 SIZE ORIGINAL

DRAWING FILE LOCATION / NAME: \\mottmac\project\Sydney\Projects\38xxxx\385951 Sydney Fish Markets\04 Working\01 Drafting\Civil\Drawings\CI-UT1-B20 UT-0303.dwg

DESIGN LOT CODE

DESIGN MODEL FILE(S) USED FOR DOCUMENTATION OF THIS DRAWING

EXTERNAL REFERENCE FILES

REV	DATE	AMENDMENT / REVISION DESCRIPTION	WVR No.	APPROVAL
0	9.10.2018	ISSUED FOR CONCEPT DESIGN		B.SOO
1	25.09.2019	RE-ISSUED FOR CONCEPT DESIGN		B.SOO

SCALES ON A3 SIZE DRAWING: 0 5 10 15 20 — PLAN 1:500

CO-ORDINATE SYSTEM: MGA ZONE 56 — HEIGHT DATUM: AHD

DRAWINGS / DESIGN PREPARED BY: MOTT MACDONALD, Level 10, 383 Kent Street Sydney, NSW 2000 Australia, PO Box Q1678, QVB Sydney NSW 1230, Australia, T +61 (0)2 9098 6800, W www.mottmac.com

MM DRAWING NUMBER: CI-UT1-B20 UT-0303

PLOT DATE / TIME: 25/9/2019 5:35:02 PM — PLOT BY: PAC82679

TITLE	NAME	DATE
DRAWN	GA.PACIBEN	25.09.19
DRG CHECK	B.SOO	25.09.19
DESIGN	GA.PACIBEN	25.09.19
DESIGN CHECK	V.SOFREVSKI	25.09.19
DESIGN MNGR	B.SOO	25.09.19
PROJECT MNGR	G.BABCOCK	25.09.19

CLIENT: NSW UrbanGrowth NSW Development Corporation

PREPARED FOR: URBAN GROWTH

ULTIMO - CITY OF SYDNEY
MR 00000 - BRIDGE ROAD
SYDNEY FISH MARKET
BRIDGE ROAD UPGRADE
FROM WATTLE STREET TO WENTWORTH PARK ROAD
DRAINAGE AND PUBLIC UTILITIES PLAN — SHEET 3 OF 3

A3

RMS REGISTRATION No.: DS2018/XXXXXX — PART 01

ISSUE STATUS: CONCEPT DESIGN — EDMS No. — SHEET No. UT-0303 — ISSUE 1

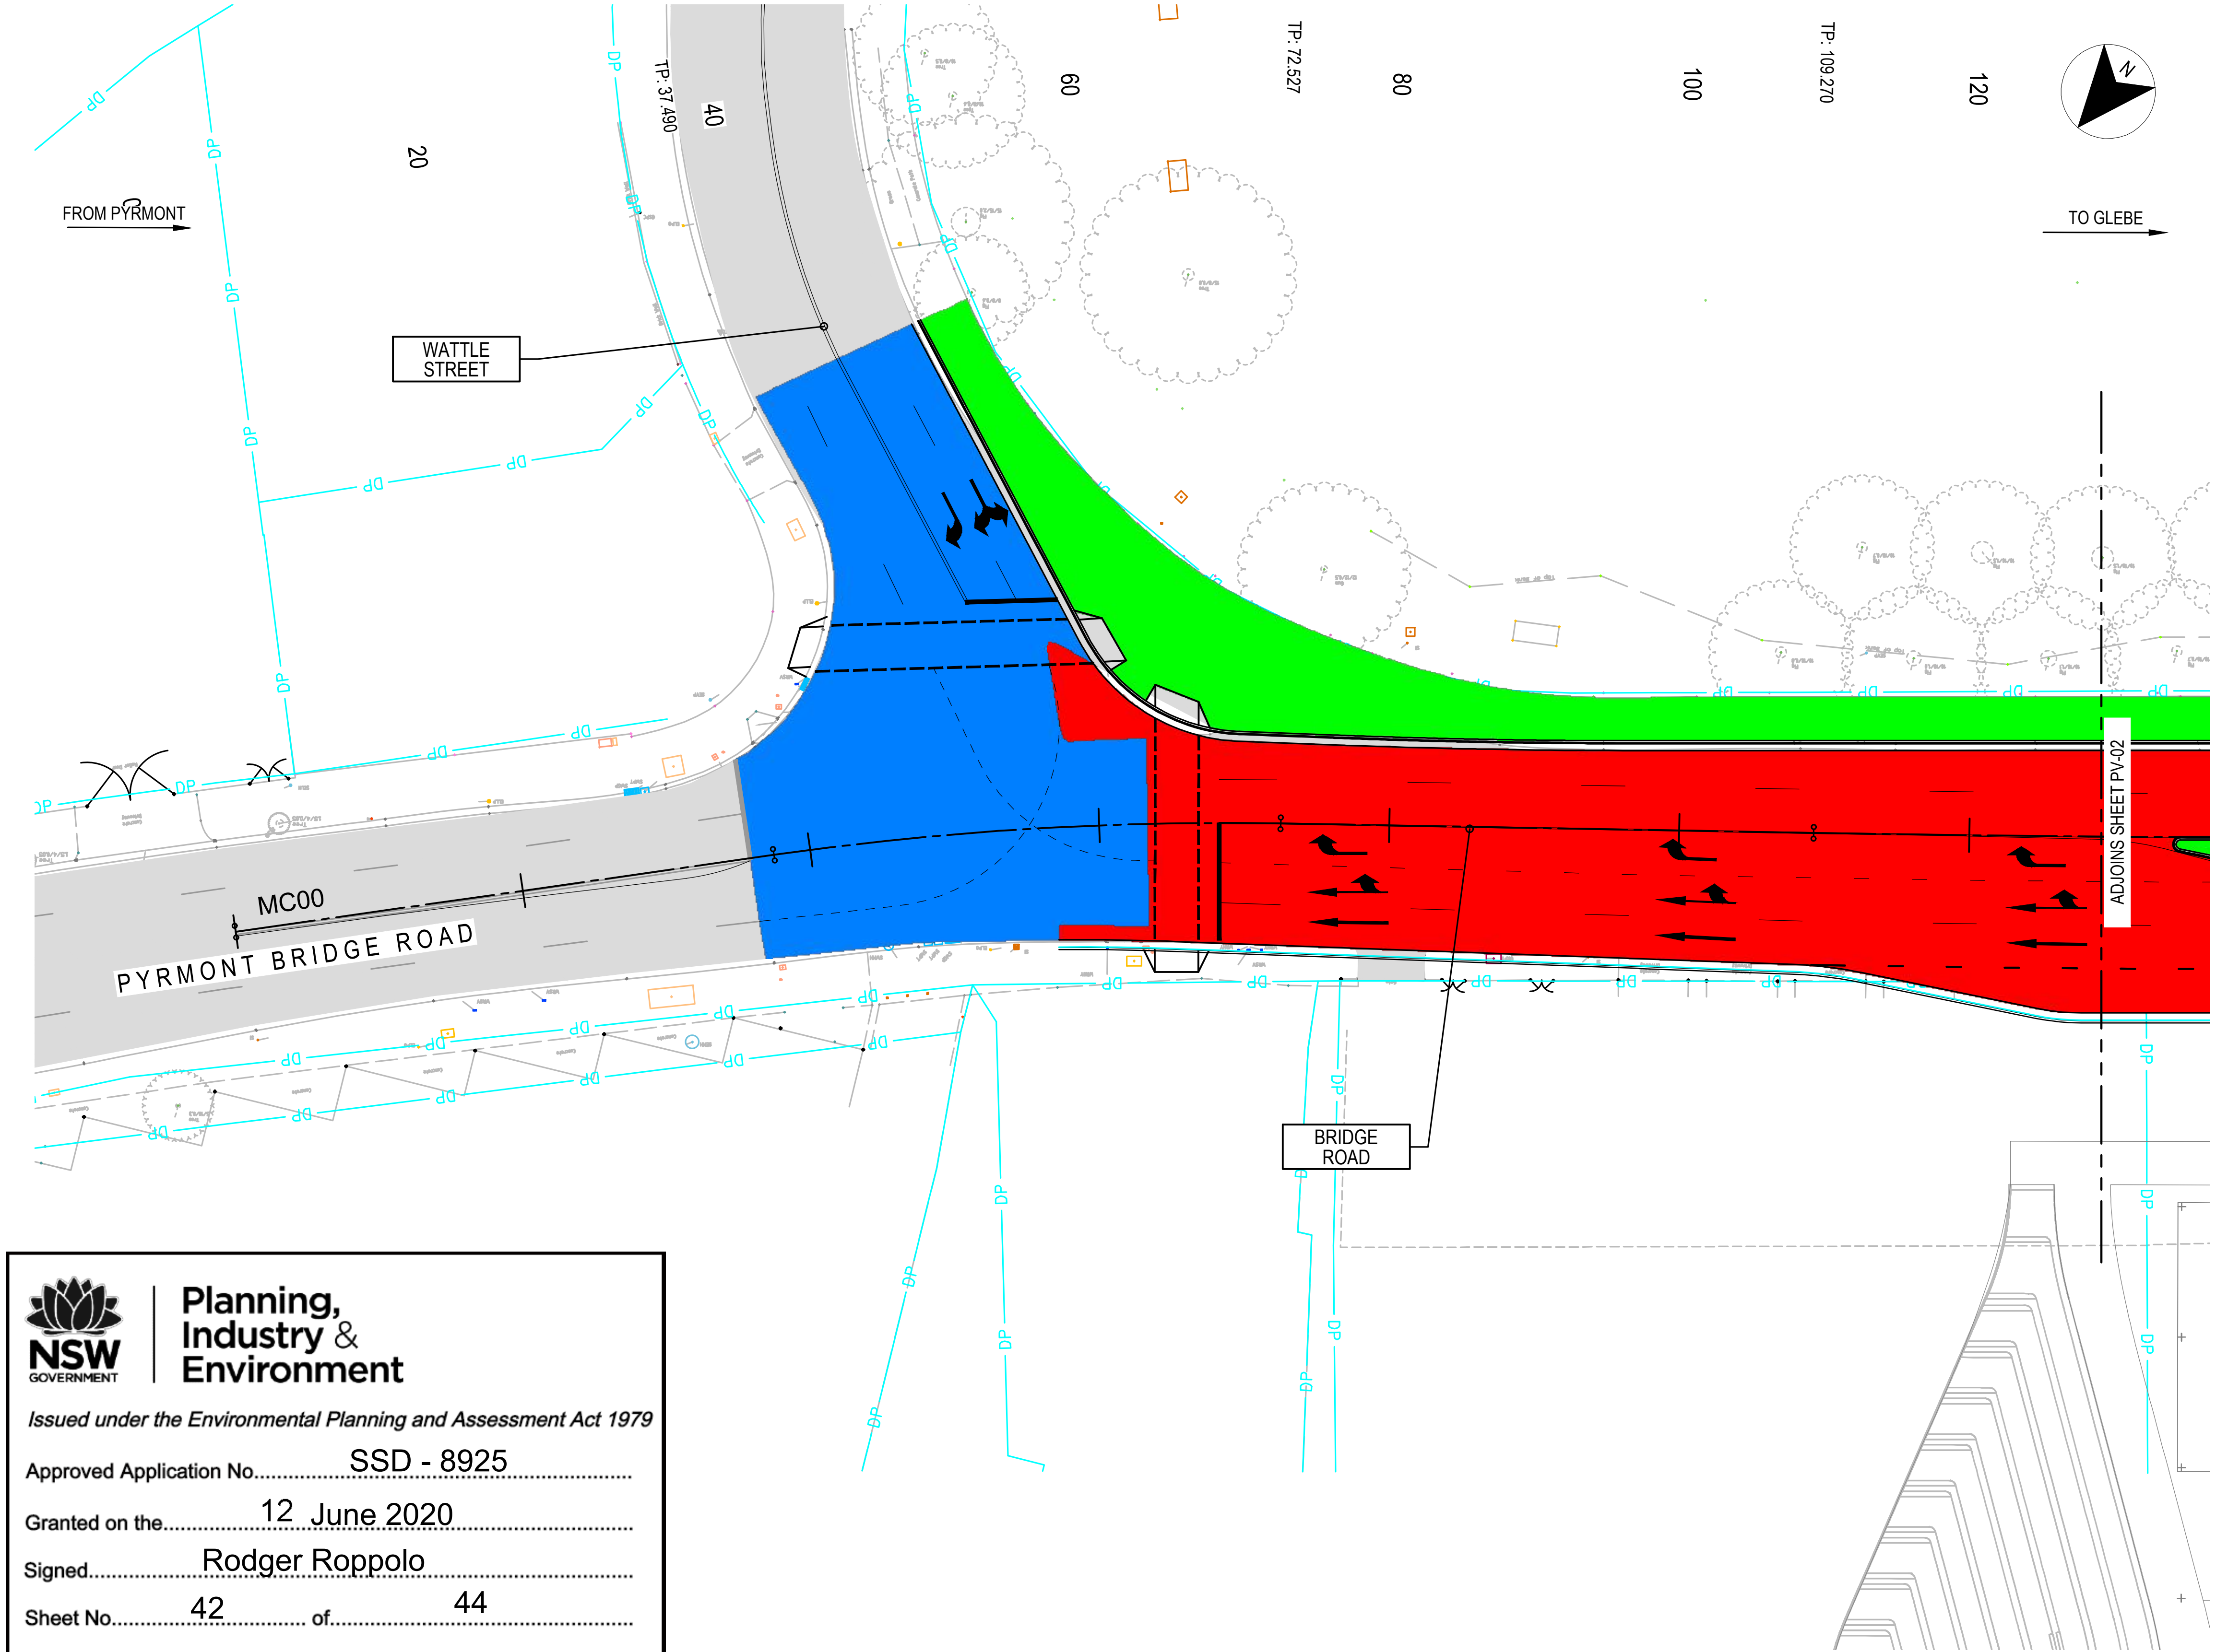

PAVEMENT LEGEND

- EXISTING DP BOUNDARY
- PAVEMENT TYPE 1 - NEW FULL DEPTH PAVEMENT
- PAVEMENT TYPE 2 - AC CORRECTIVE OVERLAY
- PAVEMENT TYPE 3 - CONCRETE PAVEMENT
- EXISTING PAVEMENT

NSW GOVERNMENT
Planning, Industry & Environment

Issued under the Environmental Planning and Assessment Act 1979

Approved Application No. SSD - 8925

Granted on the 12 June 2020

Signed Rodger Roppolo

Sheet No. 42 of 44

NOTES

1. PAVEMENT PROFILES TO BE DEVELOPED IN CONJUNCTION WITH RMS DURING DETAILED DESIGN PHASE

NOT FOR CONSTRUCTION

THIS DRAWING MAY BE PREPARED IN COLOUR AND MAY BE INCOMPLETE IF COPIED
50mm ON A3 SIZE ORIGINAL

DRAWING FILE LOCATION / NAME
\\mottmac\project\Sydney\Projects\38xxxx\385951 Sydney Fish Markets\04 Working\01 Drafting\Civil\Drawings\CI-PV1-B20 PV-0301.dwg

DESIGN LOT CODE

DESIGN MODEL FILE(S) USED FOR DOCUMENTATION OF THIS DRAWING

EXTERNAL REFERENCE FILES

REV	DATE	AMENDMENT / REVISION DESCRIPTION	WVR No.	APPROVAL
0	9.10.2018	ISSUED FOR CONCEPT DESIGN		B.SOO
1	25.09.2019	RE-ISSUED FOR CONCEPT DESIGN		B.SOO

SCALES ON A3 SIZE DRAWING
0 5 10 15 20
PLAN 1:500

CO-ORDINATE SYSTEM: MGA ZONE 56
HEIGHT DATUM: AHD

DRAWINGS / DESIGN PREPARED BY
MOTT MACDONALD
Level 10, 383 Kent Street
Sydney, NSW 2000
Australia
PO Box Q1678, QVB Sydney
NSW 1230, Australia
T +61 (0)2 9098 6800
W www.mottmac.com

MM DRAWING NUMBER: CI-PV1-B20 PV-0301

PLOT DATE / TIME: 25/9/2019 5:26:17 PM
PLOT BY: PAC82679

TITLE	NAME	DATE
DRAWN	GA.PACIBEN	25.09.19
DRG CHECK	B.SOO	25.09.19
DESIGN	GA.PACIBEN	25.09.19
DESIGN CHECK	V.SOFREVSKI	25.09.19
DESIGN MNGR	B.SOO	25.09.19
PROJECT MNGR	G.BABCOCK	25.09.19

CLIENT
NSW GOVERNMENT UrbanGrowth NSW Development Corporation

PREPARED FOR
URBAN GROWTH

ULTIMO - CITY OF SYDNEY
MR 00000 - BRIDGE ROAD
SYDNEY FISH MARKET
BRIDGE ROAD UPGRADE
FROM WATTLE STREET TO WENTWORTH PARK ROAD
PAVEMENT PLAN
SHEET 1 OF 3

A3

RMS REGISTRATION No. DS2018/XXXXXX
PART 01

ISSUE STATUS: CONCEPT DESIGN
EDMS No.
SHEET No. PV-0301
ISSUE 1

NSW GOVERNMENT | **Planning, Industry & Environment**

Issued under the Environmental Planning and Assessment Act 1979

Approved Application No. SSD - 8925

Granted on the 12 June 2020

Signed Rodger Roppolo

Sheet No. 43 of 44

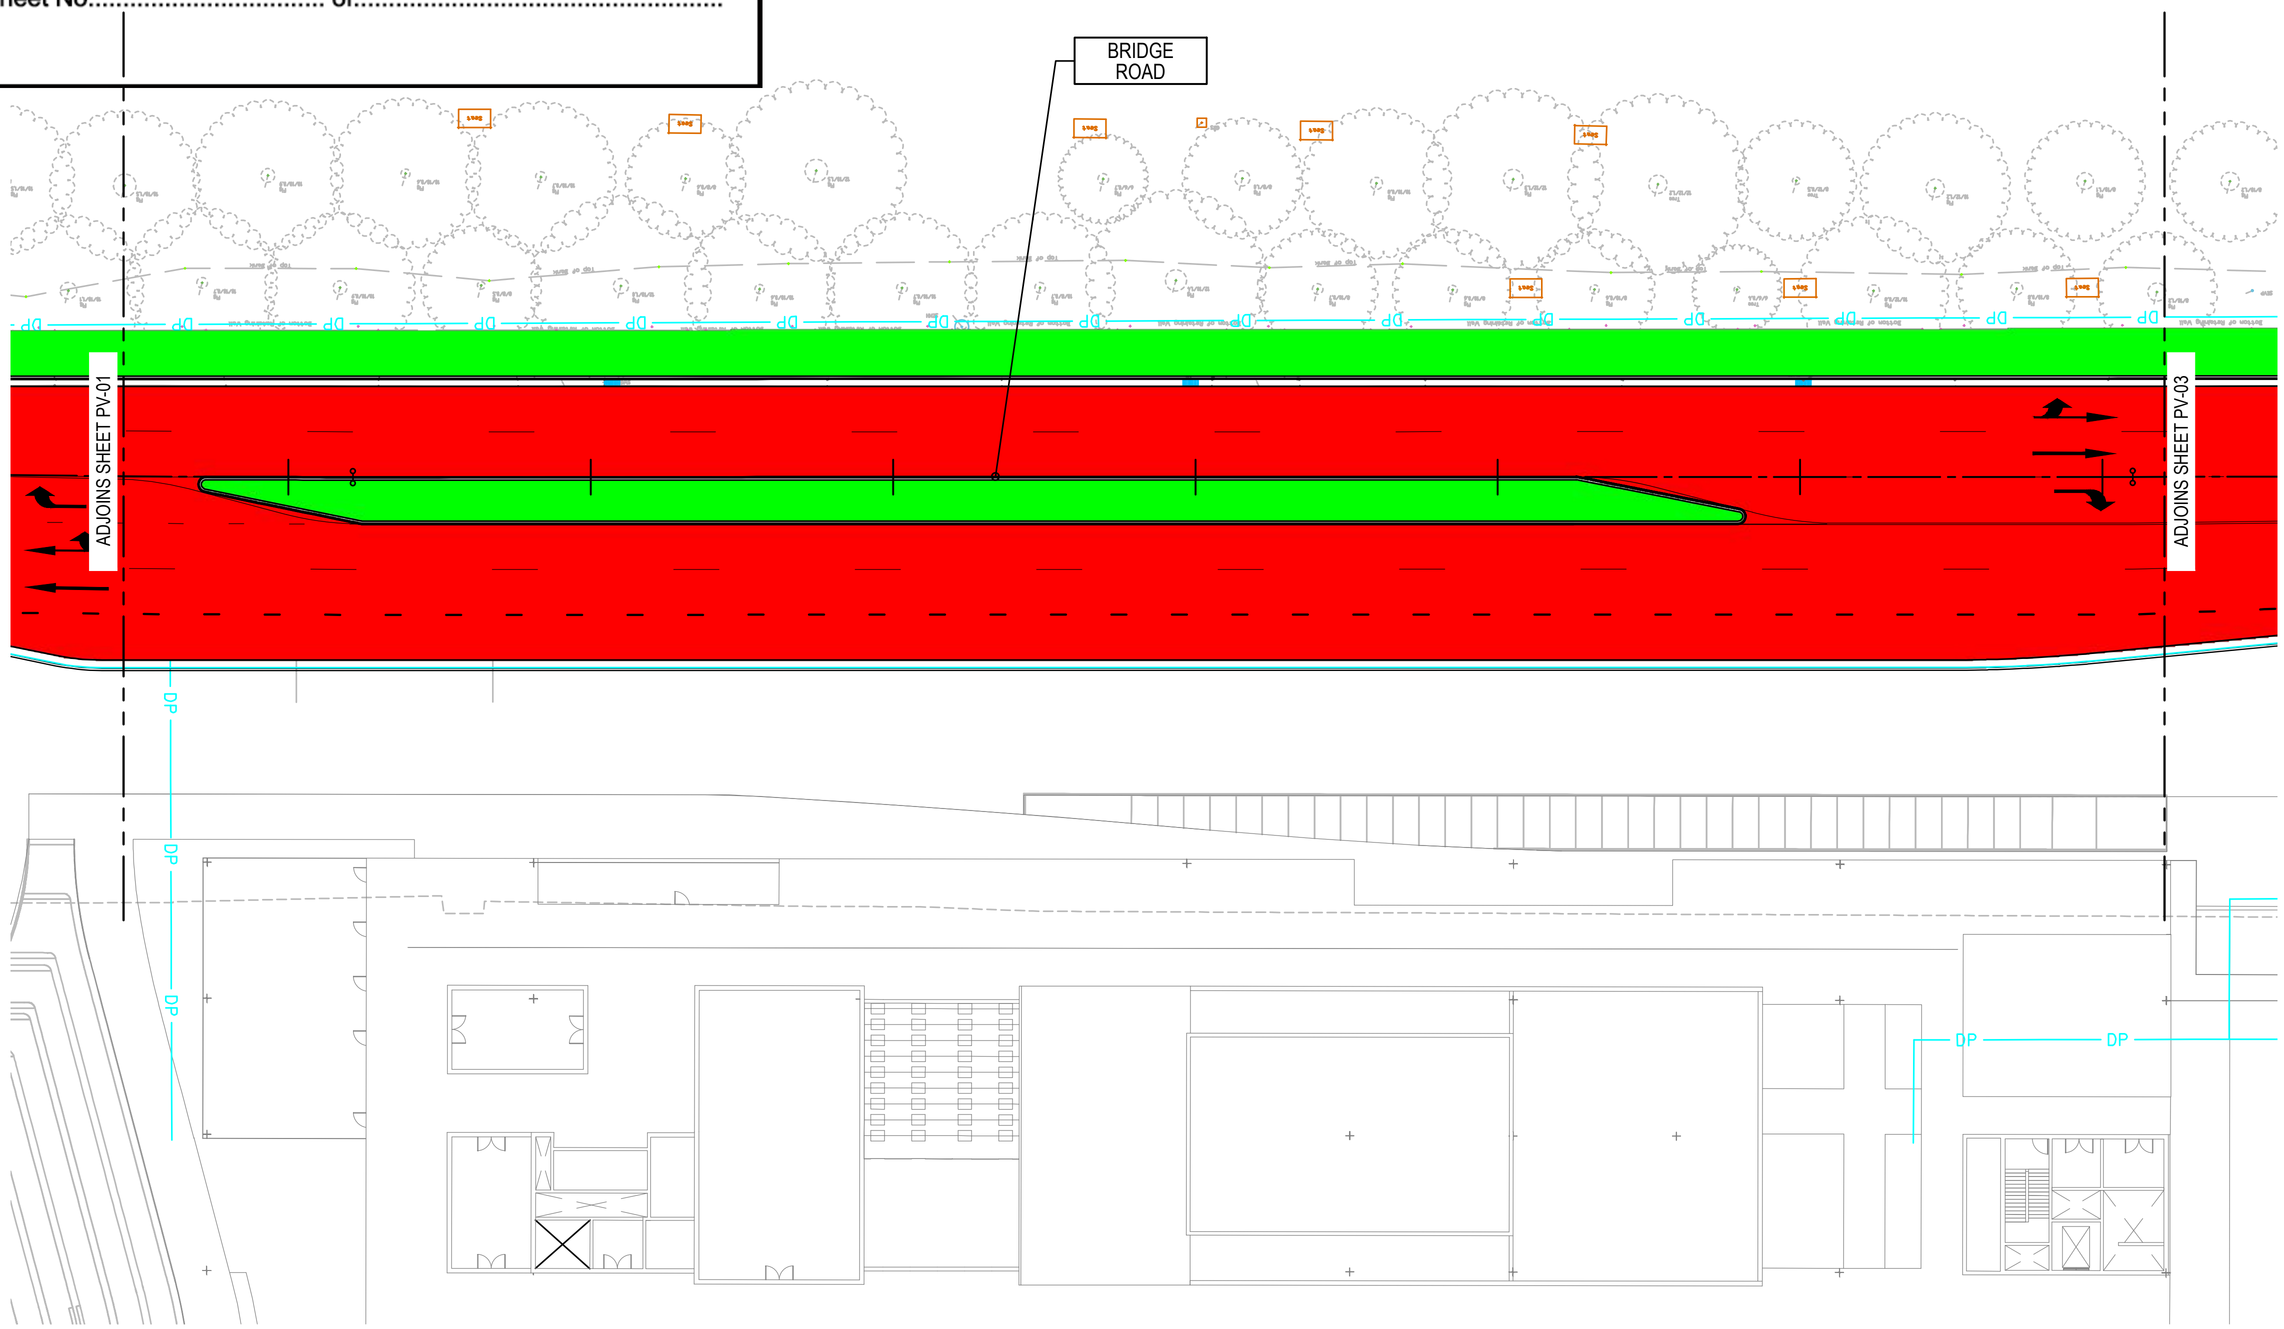

PAVEMENT LEGEND

- EXISTING DP BOUNDARY
- PAVEMENT TYPE 1 - NEW FULL DEPTH PAVEMENT
- PAVEMENT TYPE 2 - AC CORRECTIVE OVERLAY
- PAVEMENT TYPE 3 - CONCRETE PAVEMENT
- EXISTING PAVEMENT

NOTES

1. PAVEMENT PROFILES TO BE DEVELOPED IN CONJUNCTION WITH RMS DURING DETAILED DESIGN PHASE

NOT FOR CONSTRUCTION

THIS DRAWING MAY BE PREPARED IN COLOUR AND MAY BE INCOMPLETE IF COPIED

DRAWING FILE LOCATION / NAME: \\mottmac\project\Sydney\Projects\38xxxx\385951 Sydney Fish Markets\04 Working\01 Drafting\Civil\Drawings\CI-PV1-B20 PV-0302.dwg

DESIGN LOT CODE

DESIGN MODEL FILE(S) USED FOR DOCUMENTATION OF THIS DRAWING

EXTERNAL REFERENCE FILES

REV	DATE	AMENDMENT / REVISION DESCRIPTION	WVR No.	APPROVAL
0	9.10.2018	ISSUED FOR CONCEPT DESIGN		B.SOO
1	25.09.2019	RE-ISSUED FOR CONCEPT DESIGN		B.SOO

SCALES ON A3 SIZE DRAWING: 0 5 10 15 20 PLAN 1:500

CO-ORDINATE SYSTEM: MGA ZONE 56 | HEIGHT DATUM: AHD

DRAWINGS / DESIGN PREPARED BY: MOTT MACDONALD, Level 10, 383 Kent Street Sydney, NSW 2000 Australia, PO Box Q1678, QVB Sydney NSW 1230, Australia, T +61 (0)2 9098 6800, W www.mottmac.com

MM DRAWING NUMBER: CI-PV1-B20 PV-0302

PLOT DATE / TIME: 25/9/2019 5:29:51 PM | PLOT BY: PAC82679

TITLE	NAME	DATE
DRAWN	GA.PACIBEN	25.09.19
DRG CHECK	B.SOO	25.09.19
DESIGN	GA.PACIBEN	25.09.19
DESIGN CHECK	V.SOFREVSKI	25.09.19
DESIGN MNGR	B.SOO	25.09.19
PROJECT MNGR	G.BABCOCK	25.09.19

CLIENT: UrbanGrowth NSW Development Corporation

PREPARED FOR: URBAN GROWTH

ULTIMO - CITY OF SYDNEY
MR 00000 - BRIDGE ROAD
SYDNEY FISH MARKET
BRIDGE ROAD UPGRADE
FROM WATTLE STREET TO WENTWORTH PARK ROAD
PAVEMENT PLAN
SHEET 2 OF 3

A3

RMS REGISTRATION No.: DS2018/XXXXXX | PART 01

ISSUE STATUS: CONCEPT DESIGN | EDMS No. | SHEET No.: PV-0302 | ISSUE: 1

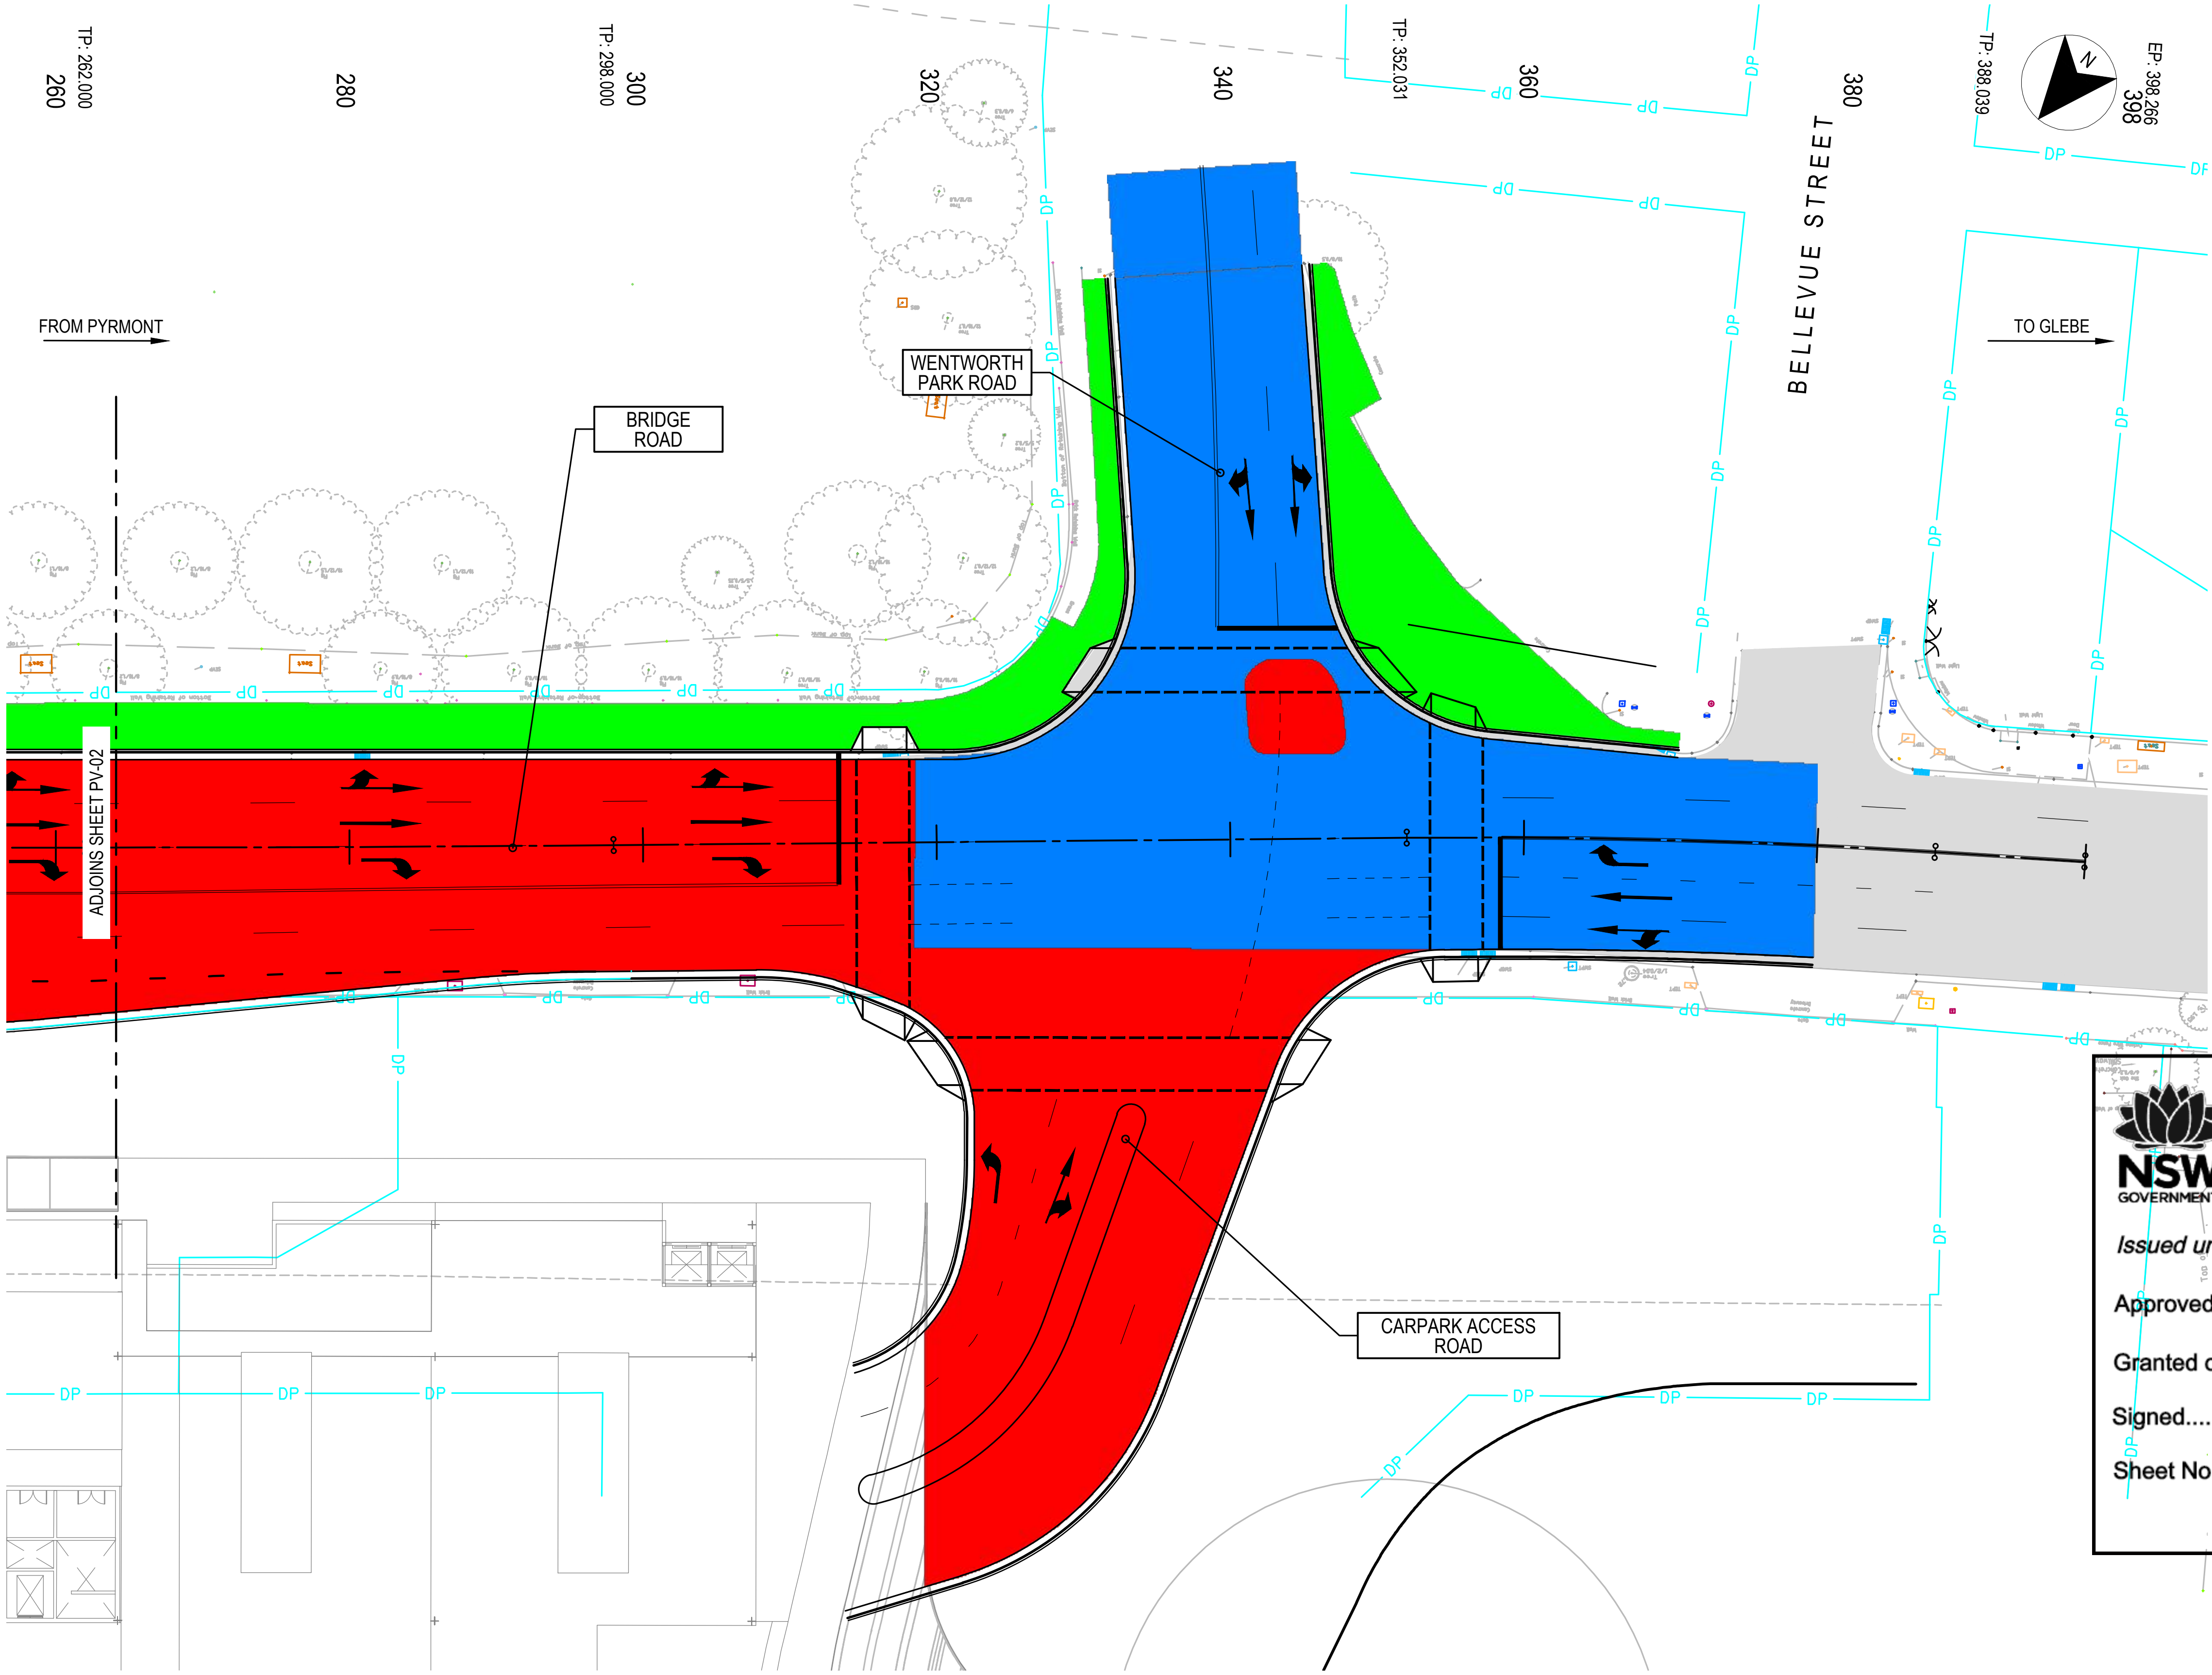

PAVEMENT LEGEND

- EXISTING DP BOUNDARY
- PAVEMENT TYPE 1 - NEW FULL DEPTH PAVEMENT
- PAVEMENT TYPE 2 - AC CORRECTIVE OVERLAY
- PAVEMENT TYPE 3 - CONCRETE PAVEMENT
- EXISTING PAVEMENT

NSW GOVERNMENT | Planning, Industry & Environment

Issued under the Environmental Planning and Assessment Act 1979

Approved Application No. SSD - 8925

Granted on the 12 June 2020

Signed Rodger Roppolo

Sheet No. 44 of 44

NOTES
1. PAVEMENT PROFILES TO BE DEVELOPED IN CONJUNCTION WITH RMS DURING DETAILED DESIGN PHASE

NOT FOR CONSTRUCTION

THIS DRAWING MAY BE PREPARED IN COLOUR AND MAY BE INCOMPLETE IF COPIED

50mm ON A3 SIZE ORIGINAL

DRAWING FILE LOCATION / NAME: \\mottmac\project\Sydney\Projects\38xxxx\385951 Sydney Fish Markets\04 Working\01 Drafting\Civil\Drawings\CI-PV1-B20 PV-0303.dwg

DESIGN LOT CODE

DESIGN MODEL FILE(S) USED FOR DOCUMENTATION OF THIS DRAWING

EXTERNAL REFERENCE FILES

REV	DATE	AMENDMENT / REVISION DESCRIPTION	WVR No.	APPROVAL
0	9.10.2018	ISSUED FOR CONCEPT DESIGN		B.SOO
1	25.09.2019	RE-ISSUED FOR CONCEPT DESIGN		B.SOO

SCALES ON A3 SIZE DRAWING: 0 5 10 15 20 PLAN 1:500

CO-ORDINATE SYSTEM: MGA ZONE 56 | HEIGHT DATUM: AHD

DRAWINGS / DESIGN PREPARED BY: MOTT MACDONALD, Level 10, 383 Kent Street Sydney, NSW 2000 Australia, PO Box Q1678, QVB Sydney NSW 1230, Australia, T +61 (0)2 9098 6800, W www.mottmac.com

MM DRAWING NUMBER: CI-PV1-B20 PV-0303

PLOT DATE / TIME: 25/9/2019 5:30:00 PM | PLOT BY: PAC82679

TITLE	NAME	DATE
DRAWN	GA.PACIBEN	25.09.19
DRG CHECK	B.SOO	25.09.19
DESIGN	GA.PACIBEN	25.09.19
DESIGN CHECK	V.SOFREVSKI	25.09.19
DESIGN MNGR	B.SOO	25.09.19
PROJECT MNGR	G.BABCOCK	25.09.19

CLIENT: NSW GOVERNMENT UrbanGrowth NSW Development Corporation

PREPARED FOR: URBAN GROWTH

ULTIMO - CITY OF SYDNEY
MR 00000 - BRIDGE ROAD
SYDNEY FISH MARKET
BRIDGE ROAD UPGRADE
FROM WATTLE STREET TO WENTWORTH PARK ROAD
PAVEMENT PLAN
SHEET 3 OF 3

A3

RMS REGISTRATION No.: DS2018/XXXXXX | PART: 01

ISSUE STATUS: CONCEPT DESIGN | EDMS No. | SHEET No.: PV-0303 | ISSUE: 1