ABBREVIATION	
AW5	AWNING - TYPE 5
BW2	BRICK WALL - TYPE 2
COL2	COLUMN - TYPE 2
COL3	COLUMN - TYPE 3
DP2	DOWNPIPE - TYPE 2
DP3	DOWNPIPE - TYPE 3
EG2	EAVES GUTTER - TYPE 2
EG3	EAVES GUTTER - TYPE 3
FHR	FIRE HOSE REEL
GD	GRATED DRAIN
LWC4	LIGHT WEIGHT CLADDING - TYPE 4
LWC5	LIGHT WEIGHT CLADDING - TYPE 5
LWC6	LIGHT WEIGHT CLADDING - TYPE 6
MAT	RECESSED DOOR MAT
MRC	METAL ROOF CAPPING
MRS3	METAL ROOF SHEETING - TYPE 3
MRS4	METAL ROOF SHEETING - TYPE 4

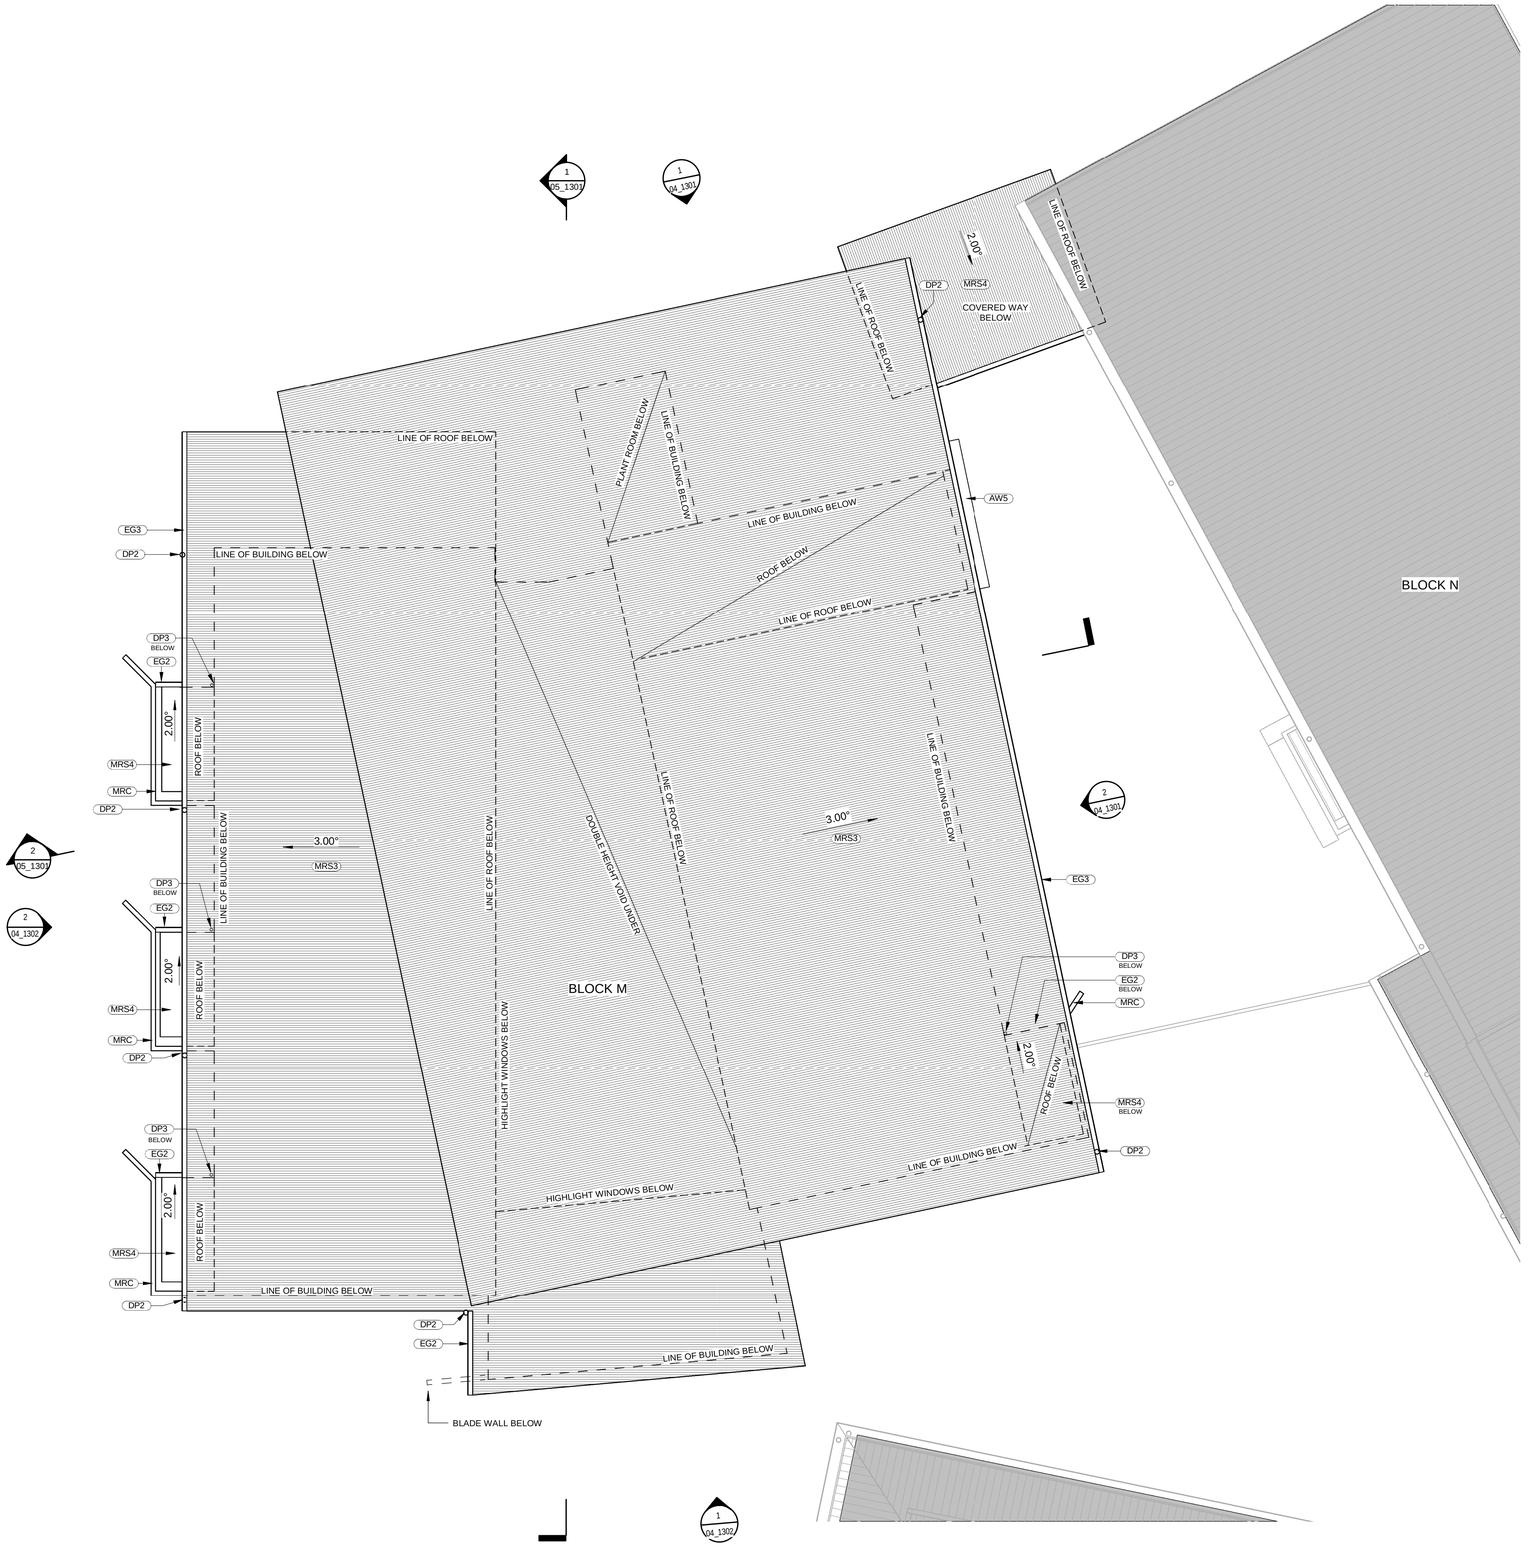

1 ROOF PLAN
SCALE 1 : 100

LOCATION PLAN

REV	DATE	DESCRIPTION	BY	CHK
A	16.02.2018	DEVELOPED DESIGN - 90%	SvR	
B	09.03.2018	FOR QA	ME	
C	29.03.2018	FOR CLIENT APPROVAL	SvR	LK
D	15.05.2018	FOR DEVELOPMENT APPROVAL	CH	

BUILDER TO CONFIRM ALL DETAILS, SETOUTS (TILE, ETC.), FALLS & CONNECTIONS ON SITE BEFORE CONSTRUCTION

PRINT DATE: 10/05/2018 11:23:29 AM **FILE PATH:** C:\Users\chris.h\Documents\2544 Medowie_Primary School Block M_chris.h53BVQ.rvt

Catholic Schools Office
DIOCESE OF MAITLAND-NEWCASTLE

webber architects
commercial and residential
Suite 3, Level 1 496 Hunter St Newcastle • PO Box 807 The Junction 2291
tel +612 4926 1078 • ACN 140 652 186 - ABN 83 140 652 186
newcastle@webberarchitects.com • www.webberarchitects.com
Directors Jon Webber (Nominated Architect) AIA NSW ARB NO. 6830, Sandra Hinchey, Kieran Brooks
Associate Directors Tim Hayes
Associates Luke Keating

ROOF PLAN - BLOCK M
PRIMARY SCHOOL
CATHERINE McAULEY CATHOLIC COLLEGE
507 MEDOWIE ROAD, MEDOWIE, NSW

ISSUED :
FOR DA APPROVAL
NOT FOR CONSTRUCTION

SCALE :
0 1000 2000 3000 4000 5000 mm
SCALE 1:100 @ A1

NORTH :

PROJECT COMMENCEMENT DATE : 01.05.2017

SHEET NUMBER : **2544_CD_03_1305_D**

This drawing and the design expressed are copyright and remain the property of Webber Architects. In accordance with the commonwealth copyright act 1968 this drawing and design in whole or part may not be used unless licenced by Webber Architects. Verify all dimensions and falls on site before construction and do not scale from drawing.