MAMRE ROAD DATA CENTRE

CAMPUS, KEMPS CREEK

CIVIL WORKS PACKAGE

STATE SIGNIFICANT DEVELOPMENT APPLICATION

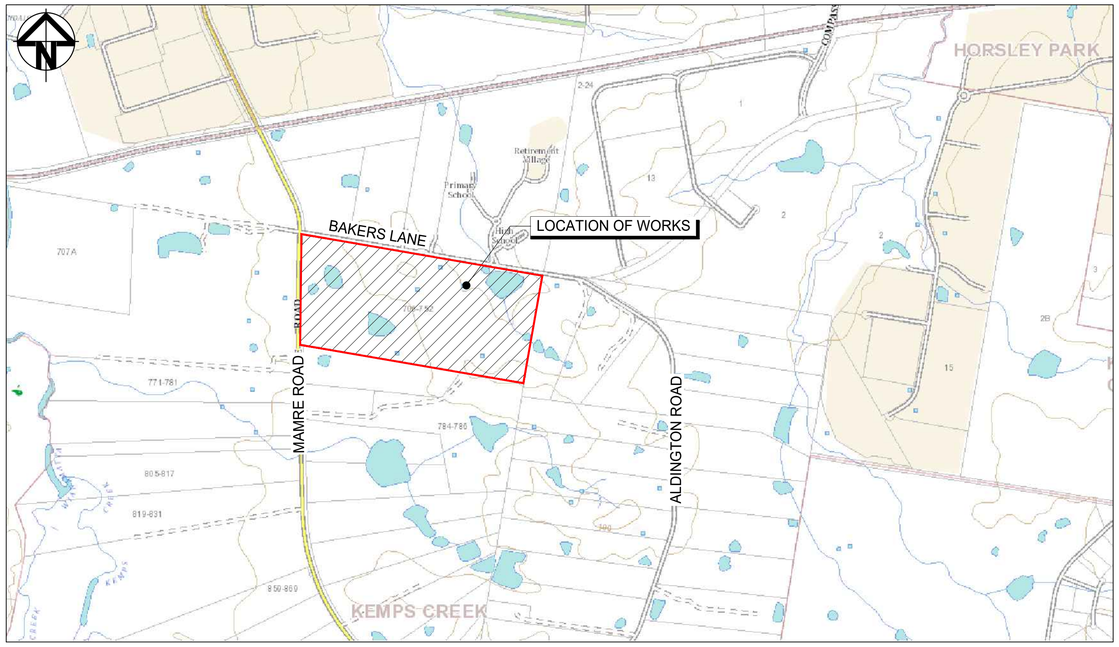

LOCALITY PLAN
NTS

CONFIDENTIAL

Drawing Status: FOR REVIEW

Issue	Date	Description
02	23-10-25	ISSUED FOR CLIENT REVIEW
01	14-10-25	ISSUED FOR CLIENT REVIEW

Do not scale

Client:

Contractor / Consultant / Document Author:

at&l
Level 10, 124 Walker Street
North Sydney
NSW 2060
P 02 9439 1777
E info@atl.net.au
www.atl.net.au
ABN 96 130 882 405

GDA2020

Key Plan:

Site:	Stage:	Phase:	
	ULTIMATE	ULTIMATE	

Author Job Number:	Drawn by:	Designed by:	Scale
25-1282	PT	JH	NTS

Project Number:	Checked by:	Approved by:	Sheet
	MM	AMc	A1

Project name: MAMRE ROAD DATA CENTRE CAMPUS

Drawing title: COVER SHEET

File Name: SYD4-SITE-DRG-ATL-CIV-02000

Drawing Number: SYD4-SITE-DRG-ATL-CIV-02000

Rev: 02

DRAWING LIST

DRAWING No.	DRAWING TITLE
SYD4-SITE-DRG-ATL-CIV-02000	COVER SHEET
SYD4-SITE-DRG-ATL-CIV-02001	DRAWING LIST & LEGENDS
SYD4-SITE-DRG-ATL-CIV-02002	GENERAL NOTES
SYD4-SITE-DRG-ATL-CIV-02005	GENERAL ARRANGEMENT PLAN
SYD4-SITE-DRG-ATL-CIV-02010	TYPICAL ROAD CRROSS SECTIONS SHEET 1
SYD4-SITE-DRG-ATL-CIV-02011	TYPICAL ROAD CRROSS SECTIONS SHEET 2
SYD4-SITE-DRG-ATL-CIV-02012	TYPICAL ROAD VERGE SECTIONS
SYD4-SITE-DRG-ATL-CIV-02013	TYPICAL BOUNDARY SECTIONS SHEET 1
SYD4-SITE-DRG-ATL-CIV-02014	TYPICAL BOUNDARY SECTIONS SHEET 2
SYD4-SITE-DRG-ATL-CIV-02015	TYPICAL BOUNDARY SECTIONS SHEET 3
SYD4-SITE-DRG-ATL-CIV-02016	TYPICAL BOUNDARY SECTIONS SHEET 4
SYD4-SITE-DRG-ATL-CIV-02017	TYPICAL BOUNDARY SECTIONS SHEET 5
SYD4-SITE-DRG-ATL-CIV-02018	TYPICAL BOUNDARY SECTIONS SHEET 6
SYD4-SITE-DRG-ATL-CIV-02019	TYPICAL BOUNDARY SECTIONS SHEET 7
SYD4-SITE-DRG-ATL-CIV-02020	TYPICAL BOUNDARY SECTIONS SHEET 8
SYD4-SITE-DRG-ATL-CIV-02031	BULK EARTHWORKS PLAN
SYD4-SITE-DRG-ATL-CIV-02035	BULK EARTHWORKS SECTIONS
SYD4-SITE-DRG-ATL-CIV-02041	ROADWORKS & STORMWATER DRAINAGE PLAN SHEET 1
SYD4-SITE-DRG-ATL-CIV-02042	ROADWORKS & STORMWATER DRAINAGE PLAN SHEET 2
SYD4-SITE-DRG-ATL-CIV-02043	ROADWORKS & STORMWATER DRAINAGE PLAN SHEET 3
SYD4-SITE-DRG-ATL-CIV-02044	ROADWORKS & STORMWATER DRAINAGE PLAN SHEET 4
SYD4-SITE-DRG-ATL-CIV-02045	ROADWORKS & STORMWATER DRAINAGE PLAN SHEET 5
SYD4-SITE-DRG-ATL-CIV-02046	ROADWORKS & STORMWATER DRAINAGE PLAN SHEET 6
SYD4-SITE-DRG-ATL-CIV-02051	BULK EARTHWORKS & STORMWATER DRAINAGE PLAN SHEET 1
SYD4-SITE-DRG-ATL-CIV-02052	BULK EARTHWORKS & STORMWATER DRAINAGE PLAN SHEET 2
SYD4-SITE-DRG-ATL-CIV-02053	BULK EARTHWORKS & STORMWATER DRAINAGE PLAN SHEET 3
SYD4-SITE-DRG-ATL-CIV-02054	BULK EARTHWORKS & STORMWATER DRAINAGE PLAN SHEET 4
SYD4-SITE-DRG-ATL-CIV-02055	BULK EARTHWORKS & STORMWATER DRAINAGE PLAN SHEET 5
SYD4-SITE-DRG-ATL-CIV-02056	BULK EARTHWORKS & STORMWATER DRAINAGE PLAN SHEET 6
SYD4-SITE-DRG-ATL-CIV-02057	BULK EARTHWORKS & STORMWATER DRAINAGE PLAN SHEET 7
SYD4-SITE-DRG-ATL-CIV-02058	BULK EARTHWORKS & STORMWATER DRAINAGE PLAN SHEET 8
SYD4-SITE-DRG-ATL-CIV-02059	BULK EARTHWORKS & STORMWATER DRAINAGE PLAN SHEET 9
SYD4-SITE-DRG-ATL-CIV-02060	BULK EARTHWORKS & STORMWATER DRAINAGE PLAN SHEET 10
SYD4-SITE-DRG-ATL-CIV-02061	BULK EARTHWORKS & STORMWATER DRAINAGE PLAN SHEET 11
SYD4-SITE-DRG-ATL-CIV-02062	BULK EARTHWORKS & STORMWATER DRAINAGE PLAN SHEET 12
SYD4-SITE-DRG-ATL-CIV-02071	ROAD (MC01) LONGITUDINAL SECTION SHEET 1
SYD4-SITE-DRG-ATL-CIV-02072	ROAD (MC01) LONGITUDINAL SECTION SHEET 2
SYD4-SITE-DRG-ATL-CIV-02073	ROAD (MC01) LONGITUDINAL SECTION SHEET 3
SYD4-SITE-DRG-ATL-CIV-02074	ROAD (MC01) LONGITUDINAL SECTION SHEET 4
SYD4-SITE-DRG-ATL-CIV-02075	ROAD (MC02) LONGITUDINAL SECTION SHEET 5
SYD4-SITE-DRG-ATL-CIV-02076	ROAD (MC02) LONGITUDINAL SECTION SHEET 6
SYD4-SITE-DRG-ATL-CIV-02077	ROAD (MC02) LONGITUDINAL SECTION SHEET 7
SYD4-SITE-DRG-ATL-CIV-02081	RETAINING WALL PLAN SHEET 1
SYD4-SITE-DRG-ATL-CIV-02082	RETAINING WALL PLAN SHEET 2
SYD4-SITE-DRG-ATL-CIV-02083	RETAINING WALL PLAN SHEET 3
SYD4-SITE-DRG-ATL-CIV-02084	RETAINING WALL PLAN SHEET 4
SYD4-SITE-DRG-ATL-CIV-02085	RETAINING WALL PROFILES SHEET 1
SYD4-SITE-DRG-ATL-CIV-02086	RETAINING WALL PROFILES SHEET 2
SYD4-SITE-DRG-ATL-CIV-02087	RETAINING WALL PROFILES SHEET 3
SYD4-SITE-DRG-ATL-CIV-02088	RETAINING WALL PROFILES SHEET 4
SYD4-SITE-DRG-ATL-CIV-02089	RETAINING WALL PROFILES SHEET 5
SYD4-SITE-DRG-ATL-CIV-02090	RETAINING WALL PROFILES SHEET 6
SYD4-SITE-DRG-ATL-CIV-02091	RETAINING WALL PROFILES SHEET 7
SYD4-SITE-DRG-ATL-CIV-02092	RETAINING WALL PROFILES SHEET 8
SYD4-SITE-DRG-ATL-CIV-02093	RETAINING WALL PROFILES SHEET 9
SYD4-SITE-DRG-ATL-CIV-02101	STORMWATER DRAINAGE CATCHMENT PLAN (PRE-DEVELOPMENT)
SYD4-SITE-DRG-ATL-CIV-02102	STORMWATER DRAINAGE CATCHMENT PLAN (POST-DEVELOPMENT)
SYD4-SITE-DRG-ATL-CIV-02110	NATURALISED TRUNK DRAINAGE CHANNEL PLAN & DETAILS
SYD4-SITE-DRG-ATL-CIV-02111	NATURALISED TRUNK DRAINAGE CHANNEL TYPICAL SECTIONS SHEET 1
SYD4-SITE-DRG-ATL-CIV-02112	NATURALISED TRUNK DRAINAGE CHANNEL TYPICAL SECTIONS SHEET 2
SYD4-SITE-DRG-ATL-CIV-02121	STORMWATER DRAINAGE LONGITUDINAL SECTIONS SHEET 1
SYD4-SITE-DRG-ATL-CIV-02122	STORMWATER DRAINAGE LONGITUDINAL SECTIONS SHEET 2
SYD4-SITE-DRG-ATL-CIV-02123	STORMWATER DRAINAGE LONGITUDINAL SECTIONS SHEET 3
SYD4-SITE-DRG-ATL-CIV-02124	STORMWATER DRAINAGE LONGITUDINAL SECTIONS SHEET 4
SYD4-SITE-DRG-ATL-CIV-02125	STORMWATER DRAINAGE LONGITUDINAL SECTIONS SHEET 5
SYD4-SITE-DRG-ATL-CIV-02126	STORMWATER DRAINAGE LONGITUDINAL SECTIONS SHEET 6
SYD4-SITE-DRG-ATL-CIV-02127	STORMWATER DRAINAGE LONGITUDINAL SECTIONS SHEET 7
SYD4-SITE-DRG-ATL-CIV-02151	TURN PATHS SHEET 1
SYD4-SITE-DRG-ATL-CIV-02152	TURN PATHS SHEET 2
SYD4-SITE-DRG-ATL-CIV-02153	TURN PATHS SHEET 3
SYD4-SITE-DRG-ATL-CIV-02161	SERVICES AND UTILITIES COORDINATION PLAN SHEET 1
SYD4-SITE-DRG-ATL-CIV-02162	SERVICES AND UTILITIES COORDINATION PLAN SHEET 2
SYD4-SITE-DRG-ATL-CIV-02163	SERVICES AND UTILITIES COORDINATION PLAN SHEET 3
SYD4-SITE-DRG-ATL-CIV-02164	SERVICES AND UTILITIES COORDINATION PLAN SHEET 4
SYD4-SITE-DRG-ATL-CIV-02165	SERVICES AND UTILITIES COORDINATION PLAN SHEET 5
SYD4-SITE-DRG-ATL-CIV-02166	SERVICES AND UTILITIES COORDINATION PLAN SHEET 6
SYD4-SITE-DRG-ATL-CIV-02180	DEDICATED FREIGHT ROAD LAYOUT PLAN
SYD4-SITE-DRG-ATL-CIV-02181	DEDICATED FREIGHT ROAD LONGITUDINAL SECTIONS SHEET 1
SYD4-SITE-DRG-ATL-CIV-02182	DEDICATED FREIGHT ROAD LONGITUDINAL SECTIONS SHEET 2
SYD4-SITE-DRG-ATL-CIV-02201	SEDIMENT AND EROSION CONTROL PLAN SHEET 1
SYD4-SITE-DRG-ATL-CIV-02202	SEDIMENT AND EROSION CONTROL PLAN SHEET 2
SYD4-SITE-DRG-ATL-CIV-02203	SEDIMENT AND EROSION CONTROL PLAN SHEET 3
SYD4-SITE-DRG-ATL-CIV-02204	SEDIMENT AND EROSION CONTROL PLAN SHEET 4
SYD4-SITE-DRG-ATL-CIV-02205	SEDIMENT AND EROSION CONTROL PLAN SHEET 5
SYD4-SITE-DRG-ATL-CIV-02206	SEDIMENT AND EROSION CONTROL PLAN SHEET 6
SYD4-SITE-DRG-ATL-CIV-02207	SEDIMENT AND EROSION CONTROL PLAN SHEET 7
SYD4-SITE-DRG-ATL-CIV-02208	SEDIMENT AND EROSION CONTROL PLAN SHEET 8
SYD4-SITE-DRG-ATL-CIV-02209	SEDIMENT AND EROSION CONTROL PLAN SHEET 9
SYD4-SITE-DRG-ATL-CIV-02210	SEDIMENT AND EROSION CONTROL PLAN SHEET 10
SYD4-SITE-DRG-ATL-CIV-02211	SEDIMENT AND EROSION CONTROL PLAN SHEET 11
SYD4-SITE-DRG-ATL-CIV-02212	SEDIMENT AND EROSION CONTROL PLAN SHEET 12
SYD4-SITE-DRG-ATL-CIV-02213	SEDIMENT AND EROSION CONTROL DETAILS
SYD4-SITE-DRG-ATL-CIV-02251	SYD4 CAMPUS ROADWORKS & STORMWATER DRAINAGE SHEET 1
SYD4-SITE-DRG-ATL-CIV-02252	SYD4 CAMPUS ROADWORKS & STORMWATER DRAINAGE SHEET 2
SYD4-SITE-DRG-ATL-CIV-02253	SYD4 CAMPUS ROADWORKS & STORMWATER DRAINAGE SHEET 3
SYD4-SITE-DRG-ATL-CIV-02254	SYD4 CAMPUS ROADWORKS & STORMWATER DRAINAGE SHEET 4
SYD4-SITE-DRG-ATL-CIV-02255	SYD4 CAMPUS ROADWORKS & STORMWATER DRAINAGE SHEET 5
SYD4-SITE-DRG-ATL-CIV-02256	SYD4 CAMPUS ROADWORKS & STORMWATER DRAINAGE SHEET 6
SYD4-SITE-DRG-ATL-CIV-02257	SYD4 CAMPUS ROADWORKS & STORMWATER DRAINAGE SHEET 7
SYD4-SITE-DRG-ATL-CIV-02258	SYD4 CAMPUS ROADWORKS & STORMWATER DRAINAGE SHEET 8
SYD4-SITE-DRG-ATL-CIV-02259	SYD4 CAMPUS ROADWORKS & STORMWATER DRAINAGE SHEET 9
SYD4-SITE-DRG-ATL-CIV-02260	SYD4 CAMPUS ROADWORKS & STORMWATER DRAINAGE SHEET 10
SYD4-SITE-DRG-ATL-CIV-02261	SYD4 CAMPUS ROADWORKS & STORMWATER DRAINAGE SHEET 11
SYD4-SITE-DRG-ATL-CIV-02262	SYD4 CAMPUS ROADWORKS & STORMWATER DRAINAGE SHEET 12
SYD4-SITE-DRG-ATL-CIV-02265	TEMPORARY CONSTRUCTION ACCESS MAMRE ROAD
SYD4-SITE-DRG-ATL-CIV-02275	UNDERPASS PLAN AND SECTION
SYD4-SITE-DRG-ATL-CIV-02285	PHASE 1 EARTHWORKS STAGING PLAN
SYD4-SITE-DRG-ATL-CIV-02286	PHASE 2 PARCEL A STAGING PLAN
SYD4-SITE-DRG-ATL-CIV-02287	PHASE 3 PARCEL B STAGING PLAN
SYD4-SITE-DRG-ATL-CIV-02288	PHASE 4 PARCEL C STAGING PLAN
SYD4-SITE-DRG-ATL-CIV-02289	PHASE 5 PARCEL D STAGING PLAN
SYD4-SITE-DRG-ATL-CIV-02290	PHASE 6 EARTHWORKS STAGING PLAN
SYD4-SITE-DRG-ATL-CIV-02291	PHASE 7 PARCEL E STAGING PLAN
SYD4-SITE-DRG-ATL-CIV-02292	PHASE 8 PARCEL F STAGING PLAN
SYD4-SITE-DRG-ATL-CIV-02301	PAVEMENT PLAN

CONFIDENTIAL

Drawing Status: FOR REVIEW

Issue	Date	Description
02	23-10-25	ISSUED FOR CLIENT REVIEW
01	14-10-25	ISSUED FOR CLIENT REVIEW

Client:

Contractor / Consultant / Document Author:
at&l
Level 10, 124 Walker Street
North Sydney
NSW 2060
P 02 9439 1777
E info@atl.net.au
www.atl.net.au
ABN 96 130 882 405

GDA2020

Key Plan:

Site:	Stage: ULTIMATE	Phase: ULTIMATE	
Author Job Number: 25-1282	Drawn by: PT	Designed by: JH	Scale: NTS
Project Number:	Checked by: MM	Approved by: AMc	Sheet: A1

Project name: MAMRE ROAD DATA CENTRE CAMPUS

Drawing title: DRAWING LIST & LEGENDS

File Name: SYD4-SITE-DRG-ATL-CIV-02001

Drawing Number: SYD4-SITE-DRG-ATL-CIV-02001

Rev: 02

Do not scale

SITEWORKS NOTES

1. ORIGIN OF LEVELS:- REFER SURVEY NOTES.
2. CONTRACTOR MUST VERIFY ALL DIMENSIONS AND EXISTING LEVELS ON SITE PRIOR TO COMMENCEMENT OF WORK. ANY DISCREPANCIES TO BE REPORTED TO AT & L.
3. MAKE SMOOTH CONNECTION WITH EXISTING WORKS.
4. ALL TRENCH BACKFILL MATERIAL SHALL BE COMPACTED TO THE SAME DENSITY AS THE ADJACENT MATERIAL.
5. ALL SERVICE TRENCHES UNDER VEHICULAR PAVEMENTS SHALL BE BACKFILLED WITH SAND TO 300mm ABOVE PIPE. WHERE PIPE IS UNDER PAVEMENTS BACKFILL REMAINDER OF TRENCH TO UNDERSIDE OF PAVEMENT WITH SAND OR APPROVED GRANULAR MATERIAL COMPACTED IN 150mm LAYERS TO MINIMUM 98% MODIFIED MAXIMUM DRY DENSITY IN ACCORDANCE WITH AS 1289 5.2.1. (OR A DENSITY INDEX OF NOT LESS THAN 75)
6. PROVIDE 10mm WIDE EXPANSION JOINTS BETWEEN BUILDINGS AND ALL CONCRETE OR UNIT PAVEMENTS.
7. ASPHALTIC CONCRETE SHALL CONFORM TO R.M.S SPECIFICATION R116.
8. ALL BASECOURSE MATERIAL SHALL BE IGNEOUS ROCK QUARRIED MATERIAL TO COMPLY WITH R.M.S FORM 3051 (UNBOUND), R.M.S FORM 3052 (BOUND) COMPACTED TO MINIMUM 98% MODIFIED DENSITY IN ACCORDANCE WITH AS 1289 5.2.1
   FREQUENCY OF COMPACTION TESTING SHALL NOT BE LESS THAN 1 TEST PER 50m ^{3}OF BASECOURSE MATERIAL PLACED.
9. ALL SUB-BASE COURSE MATERIAL SHALL BE IGNEOUS ROCK QUARRIED MATERIAL TO COMPLY WITH R.M.S FORM 3051, 3051.1 AND COMPACTED TO MINIMUM 95% MODIFIED DENSITY IN ACCORDANCE WITH A.S 1289 5.2.1
   FREQUENCY OF COMPACTION TESTING SHALL NOT BE LESS THAN 1 TEST PER 50m ^{3}OF SUB-BASE COURSE MATERIAL PLACED.
10. AS AN ALTERNATIVE TO THE USE OF IGNEOUS ROCK AS A SUB-BASE MATERIAL IN (9) A CERTIFIED RECYCLED CONCRETE MATERIAL COMPLYING WITH R.M.S FORM 3051 AND 3051.1 WILL BE CONSIDERED, SUBJECT TO MATERIAL SAMPLES AND APPROPRIATE CERTIFICATIONS BEING PROVIDED TO THE SATISFACTION OF AT & L.
11. SHOULD THE CONTRACTOR WISH TO USE A RECYCLED PRODUCT THE CONTRACTOR IS TO SEEK ACCEPTANCE OF THE PRODUCT FROM AT&L. THE PRICE DIFFERENCE BETWEEN AN IGNEOUS PRODUCT AND A RECYCLED PRODUCT SHALL BE CLEARLY INDICATED.
12. WHERE NOTED ON THE DRAWINGS THAT WORKS ARE TO BE CARRIED BY OTHERS, (eg. ADJUSTMENT OF SERVICES), THE CONTRACTOR SHALL BE RESPONSIBLE FOR THE CO-ORDINATION OF THESE WORKS.

SURVEY NOTES

THE EXISTING SITE CONDITIONS SHOWN ON THE FOLLOWING DRAWINGS HAVE BEEN INVESTIGATED BY LANDPARTNERS SURVEYORS, BEING REGISTERED SURVEYORS. THE INFORMATION IS SHOWN TO PROVIDE A BASIS FOR DESIGN. AT & L DOES NOT GUARANTEE THE ACCURACY OR COMPLETENESS OF THE SURVEY BASE OR ITS SUITABILITY AS A BASIS FOR CONSTRUCTION DRAWINGS.

SHOULD DISCREPANCIES BE ENCOUNTERED DURING CONSTRUCTION BETWEEN THE SURVEY DATA AND ACTUAL FIELD DATA, CONTACT AT & L.

THE FOLLOWING NOTES HAVE BEEN TAKEN DIRECTLY FROM THE ORIGINAL SURVEY DOCUMENTS.

NOTES
TREE SIZES ARE ESTIMATES ONLY.

ONLY VISIBLE SERVICES HAVE BEEN LOCATED IN THIS SURVEY.

SERVICE AND UTILITIES SHOWN ON PLAN HAVE BEEN LOCATED BY PHYSICAL EVIDENCE ON SITE ONLY AND MAY NOT HAVE BEEN OPENED TO VERIFY THE TYPE OF UTILITY. NEITHER EXCAVATION NOR POTHOLING HAVE BEEN CARRIED OUT TO CONFIRM UNDERGROUND LOCATION. SERVICE DETAILS SHOULD BE CONFIRMED WITH THE RELEVANT SERVICE AUTHORITY DURING DESIGN AND PRIOR TO ANY CONSTRUCTION.

ALL DIMENSIONS MUST BE VERIFIED ON SITE PRIOR TO ANY CONSTRUCTION.

THE POSITION OF SURVEYED DATA HAS BEEN LOCATED AND IS SHOWN TO TOPOGRAPHIC ACCURACIES. IF CLEARANCES TO BOUNDARIES OR OTHER FEATURES ARE CRITICAL AND DIMENSIONS ARE NOT SHOWN FURTHER SURVEY MAY BE REQUIRED.

THE TITLE BOUNDARIES SHOWN HEREON WERE NOT MARKED AT THE TIME OF SURVEY AND HAVE BEEN DETERMINED BY FIELD SURVEY.

ANY CONSTRUCTION ON OR NEAR BOUNDARIES WILL REQUIRE MARKS TO BE PLACED TO SHOW THE BOUNDARY LOCATIONS.

CONCRETE NOTES

1. ALL WORKMANSHIP AND MATERIALS SHALL BE IN ACCORDANCE WITH AS 3600 CURRENT EDITION WITH AMENDMENTS, EXCEPT WHERE VARIED BY THE CONTRACT DOCUMENTS.
2. CONCRETE QUALITY
   ALL REQUIREMENTS OF THE CURRENT ACSE CONCRETE SPECIFICATION DOCUMENT 1 SHALL APPLY TO THE FORMWORK, REINFORCEMENT AND CONCRETE UNLESS NOTED OTHERWISE.

ELEMENT	AS 3600 F'c MPa AT 28 DAYS	SPECIFIED SLUMP	NOMINAL AGG. SIZE
VEHICULAR BASE	32	60	20
KERBS, PATHS, AND PITS	25	80	20

   - CEMENT TYPE SHALL BE (ACSE SPECIFICATION) TYPE SL
   - PROJECT CONTROL TESTING SHALL BE CARRIED OUT IN ACCORDANCE WITH AS 1379.
3. NO ADMIXTURES SHALL BE USED IN CONCRETE UNLESS APPROVED IN WRITING BY AT & L.
4. CLEAR CONCRETE COVER TO ALL REINFORCEMENT FOR DURABILITY SHALL BE 40mm TOP AND 70mm FOR EXTERNAL EDGES UNLESS NOTED OTHERWISE.
5. ALL REINFORCEMENT SHALL BE FIRMLY SUPPORTED ON MILD STEEL PLASTIC TIPPED CHAIRS, PLASTIC CHAIRS OR CONCRETE CHAIRS AT NOT GREATER THAN 1m CENTRES BOTH WAYS. BARS SHALL BE TIED AT ALTERNATE INTERSECTIONS.
6. THE FINISHED CONCRETE SHALL BE A DENSE HOMOGENEOUS MASS, COMPLETELY FILLING THE FORMWORK, THOROUGHLY EMBEDDING THE REINFORCEMENT AND FREE OF STONE POCKETS. ALL CONCRETE INCLUDING SLABS ON GROUND AND FOOTINGS SHALL BE COMPACTED AND CURED IN ACCORDANCE WITH R.M.S SPECIFICATION R83.
7. REINFORCEMENT SYMBOLS:
   N DENOTES GRADE 450 N BARS TO AS 1302 GRADE N
   R DENOTES 230 R HOT ROLLED PLAIN BARS TO AS 1302
   SL DENOTES HARD-DRAWN WIRE REINFORCING FABRIC TO AS 1304

NUMBER OF BARS IN GROUP — BAR GRADE AND TYPE
17 N 20 250
NOMINAL BAR SIZE IN mm — SPACING IN mm

THE FIGURE FOLLOWING THE FABRIC SYMBOL SL IS THE REFERANCE NUMBER FOR FABRIC TO AS 1304.

8. FABRIC SHALL BE LAPPED IN ACCORDANCE WITH THE FOLLOWING DETAIL:

KERBING NOTES

1. ALL CONCRETE TO HAVE A MINIMUM COMPRESSIVE STRENGTH OF 25MPa U.N.O IN REINFORCED CONCRETE NOTES.
2. ALL KERBS, GUTTERS, DISH DRAINS AND CROSSINGS TO BE CONSTRUCTED ON MIN. 100mm GRANULAR BASECOURSE COMPACTED TO MINIMUM 95% MODIFIED DRY DENSITY (AS 1289 5.2.1).
3. EXPANSION JOINTS (E.J) TO BE FORMED FROM 10mm COMPRESSIBLE CORK FILLER BOARD FOR THE FULL DEPTH OF THE SECTION AND CUT TO PROFILE. EXPANSION JOINTS TO BE LOCATED AT DRAINAGE PITS, ON TANGENT POINTS OF CURVES AND ELSEWHERE AT MAX 12m CENTRES EXCEPT FOR INTEGRAL KERBS WHERE THE EXPANSION JOINTS ARE TO MATCH THE JOINT LOCATIONS IN THE SLABS.
4. WEAKENED PLANE JOINTS TO BE MIN 3mm WIDE AND LOCATED AT 3m CENTRES EXCEPT FOR INTEGRAL KERBS WHERE THE WEAKENED PLANE JOINTS ARE TO MATCH THE JOINT LOCATIONS IN THE SLABS.
5. BROOMED FINISH TO ALL RAMPED AND VEHICULAR CROSSINGS. ALL OTHER KERBING OR DISH DRAINS TO BE STEEL FLOAT FINISHED.
6. IN THE REPLACEMENT OF KERB AND GUTTER :-
   EXISTING ROAD PAVEMENT IS TO BE SAWCUT 900mm U.N.O FROM THE LIP OF GUTTER. UPON COMPLETION OF THE NEW KERB AND GUTTER NEW BASECOURSE AND SURFACE TO BE LAID 900mm WIDE U.N.O.

   EXISTING ALLOTMENT DRAINAGE PIPES ARE TO BE BUILT INTO THE NEW KERB AND GUTTER WITH 100mm DIA HOLE.

   EXISTING KERB AND GUTTER IS TO BE COMPLETELY REMOVED WHERE NEW KERB AND GUTTER IS SHOWN.

STORMWATER DRAINAGE NOTES

1. STORMWATER DESIGN CRITERIA:
   (A) AVERAGE RECURRENCE INTERVAL:
   1:100 YEARS MAJOR STORM (OVERLAND FLOW)
   1:20 YEARS MINOR STORM (PIPED NETWORK)
   (B) RAINFALL INTENSITIES:
   TIME OF CONCENTRATION:5 MINUTES
   1:100 YEARS= 219 mm/hr
   1:20 YEARS= 167 mm/hr
   (C) RUNOFF COEFFICIENTS:
   ROOF AREAS: C 100 =1.0
   EXTERNAL PAVEMENTS: C 100 =1.0
2. PIPES 300 DIA. AND LARGER TO BE REINFORCED CONCRETE CLASS '3' APPROVED SPIGOT AND SOCKET WITH RUBBER RING JOINTS. U.N.O.
3. PIPES UP TO 300 DIA SHALL BE SEWER GRADE uPVC WITH SOLVENT WELDED JOINTS.
4. EQUIVALENT STRENGTH VCP OR FRC PIPES MAY BE USED, SUBJECT TO THE APPROVAL OF PENRITH CITY COUNCIL.
5. ALL STORMWATER DRAINAGE LINES UNDER PROPOSED BUILDING SLABS TO BE uPVC PRESSURE PIPE GRADE 6. ENSURE ALL VERTICALS AND DOWNPIPES ARE uPVC PRESSURE PIPE, GRADE 6 FOR A MIN OF 3.0m IN HEIGHT.
6. PIPES TO BE INSTALLED TO TYPE HS1 SUPPORT IN ACCORDANCE WITH AS 3725 (2007) IN ALL CASES BACKFILL TRENCH WITH SAND TO 300mm ABOVE PIPE. WHERE PIPE IS UNDER PAVEMENTS BACKFILL REMAINDER OF TRENCH TO UNDERSIDE OF PAVEMENT WITH SAND OR APPROVED GRANULAR MATERIAL COMPACTED IN 150mm LAYERS TO MINIMUM 98% STANDARD MAXIMUM DRY DENSITY IN ACCORDANCE WITH AS 1289 5.2.1. (OR A DENSITY INDEX OF NOT LESS THAN 75)
7. ALL INTERNAL WORKS WITHIN PROPERTY BOUNDARIES ARE TO COMPLY WITH THE REQUIREMENTS OF AS 3500 3.1 (1998) AND AS/NZS 3500 3.2 (1998).
8. PRECAST PITS MAY BE USED EXTERNAL TO THE BUILDING SUBJECT TO APPROVAL BY AT & L.
9. ENLARGERS, CONNECTIONS AND JUNCTIONS TO BE PREFABRICATED FITTINGS WHERE PIPES ARE LESS THAN 300 DIA.
10. WHERE SUBSOIL DRAINS PASS UNDER FLOOR SLABS AND VEHICULAR PAVEMENTS, UNSLOTTED uPVC SEWER GRADE PIPE IS TO BE USED.
11. CARE IS TO BE TAKEN WITH LEVELS OF STORMWATER LINES. GRADES SHOWN ARE NOT TO BE REDUCED WITHOUT APPROVAL.
12. GRATES AND COVERS SHALL CONFORM TO AS 3996.
13. AT ALL TIMES DURING CONSTRUCTION OF STORMWATER PITS, ADEQUATE SAFETY PROCEDURES SHALL BE TAKEN TO ENSURE AGAINST THE POSSIBILITY OF PERSONNEL FALLING DOWN PITS.
14. ALL EXISTING STORMWATER DRAINAGE LINES AND PITS THAT ARE TO REMAIN ARE TO BE INSPECTED AND CLEANED. DURING THIS PROCESS ANY PART OF THE STORMWATER DRAINAGE SYSTEM THAT WARRANTS REPAIR SHALL BE REPORTED TO THE SUPERINTENDENT/ENGINEER FOR FURTHER DIRECTIONS.

EMBANKMENT CONSTRUCTION SEQUENCE

1. STRIP VEGETATION AND TOPSOIL FROM EMBANKMENT AREA AND STOCKPILE TOPSOIL FOR LATER USE. CUT BACK AREA TO FIRM GROUND.
2. CONSTRUCT EMBANKMENT IN PRESENCE OF QUALIFIED AND EXPERIENCED GEOTECHNICAL ENGINEER IF NOT ROCK.
3. IN THE CASE WHERE THE EMBANKMENT AREAS SLUSH, GROUTING AND DENTAL CONCRETE MAY BE REQUIRED, AS DIRECTED BY A QUALIFIED AND EXPERIENCED GEOTECHNICAL ENGINEER.
4. COMPACT CLAY STABILIZED WITH GYPSUM (3% BY DRY MASS, MINIMUM) AS APPROVED BY A QUALIFIED AND EXPERIENCED GEOTECHNICAL ENGINEER INTO THE CUT-OFF TRENCH OF LAYERS NOT EXCEEDING 150mm LOOSE THICKNESS TO A DRY DENSITY EQUIVALENT TO 98% OF THAT DETERMINED BY STANDARD COMPACTION (AS 1289.5.1.1) AND AT A MOISTURE CONTENT OF -2% TO +2% OF OPTIMUM MOISTURE CONTENT.
5. GYPSUM STABILIZED NATURAL SOILS EXPOSED IN EMBANKMENT AREA WITH MINIMUM 3% GYPSUM BY DRY MASS AND COMPACT AS FOR #4. ALL TO THE APPROVAL OF A QUALIFIED AND EXPERIENCED GEOTECHNICAL ENGINEER.
6. CONSTRUCT BODY OF EMBANKMENT WITH CLAYEY MATERIAL WON FROM SITE. COMPACT THE CLAYEY MATERIAL APPROVED BY A QUALIFIED AND EXPERIENCED GEOTECHNICAL ENGINEER IN LAYERS NOT EXCEEDING 150mm THICKNESS TO A DRY DENSITY EQUIVALENT TO 98% OF THAT DETERMINED BY STANDARD COMPACTION (AS 1289.5.1.1) AND AT A MOISTURE CONTENT OF -2% TO +2% OF OPTIMUM MOISTURE CONTENT. MOST IMPORTANTLY, IF SHRINKAGE CRACKS OCCUR, AS DIRECTED BY A QUALIFIED AND EXPERIENCED GEOTECHNICAL ENGINEER.
7. OVERFILL THE EMBANKMENT AND TRIM OFF, SO THAT THE ENTIRE BODY OF THE EMBANKMENT IS COMPACTED.
8. TRIM THE EMBANKMENTS BATTERS TO THE OVERFILLED MATERIAL, STABILIZE THE UPSTREAM CLAY BATTERS WITH WELL MIXED GYPSUM (3% BY DRY MASS, MINIMUM) AND COMPACT TO MIN. 98% STD -2% TO +2% OMC.
9. PLACE ROCK RIP-RAP AS SHOWN.
10. RECOVER TOPSOIL FROM STOCKPILE AND SPREAD OVER EMBANKMENT AND CUT BATTERS (A THIN COVER OF TOPSOIL ONLY HAS BEEN NOMINATED). ONLY LIGHTLY TRACK-ROLL THE TOPSOIL AND THEN LANDSCAPE IN ACCORDANCE WITH THE LANDSCAPE AREA DRAWINGS.
11. WATER AND FERTILIZE LANDSCAPE AS REQUIRED BY CLIMACTIC CONDITIONS TO ENSURE THE LANDSCAPE IS SUCCESSFUL.
12. AT THE COMPLETION OF WORK WRITTEN CONFIRMATION & CERTIFICATION IS TO BE PROVIDED FROM A QUALIFIED & EXPERIENCED GEOTECHNICAL ENGINEER THAT THE EMBANKMENTS HAVE BEEN CONSTRUCTED IN ACCORDANCE WITH THESE DRAWINGS.

EROSION AND SEDIMENT CONTROL NOTES

GENERAL INSTRUCTIONS

1. THE SITE SUPERINTENDENT/ENGINEER WILL ENSURE THAT ALL SOIL AND WATER MANAGEMENT WORKS ARE LOCATED AS DOCUMENTED.
2. ALL WORK SHALL BE GENERALLY CARRIED OUT IN ACCORDANCE WITH
   a. LOCAL AUTHORITY REQUIREMENTS
   b. EPA REQUIREMENTS
   c. NSW DEPARTMENT OF HOUSING MANUAL "MANAGING URBAN STORMWATER, SOILS AND CONSTRUCTION", 4th EDITION, MARCH 2004.
3. MAINTAIN THE EROSION CONTROL DEVICES TO THE SATISFACTION OF THE SUPERINTENDENT AND THE LOCAL AUTHORITY.
4. WHEN STORMWATER PITS ARE CONSTRUCTED, PREVENT SITE RUNOFF ENTERING UNLESS SEDIMENT FENCES ARE ERECTED AROUND PITS.
5. CONTRACTOR IS TO ENSURE ALL EROSION & SEDIMENT CONTROL DEVICES ARE MAINTAINED IN GOOD WORKING ORDER AND OPERATE EFFECTIVELY. REPAIRS AND OR MAINTENANCE SHALL BE UNDERTAKEN AS REQUIRED, PARTICULARLY FOLLOWING STORM EVENTS.

LAND DISTURBANCE

6. WHERE PRACTICAL, THE SOIL EROSION HAZARD ON THE SITE WILL BE KEPT AS LOW AS POSSIBLE. TO THIS END, WORKS SHOULD BE UNDERTAKEN IN THE FOLLOWING SEQUENCE:
   (A) INSTALL A WIND FENCE ALONG THE BOUNDARIES AS SHOWN ON PLAN. REFER DETAIL.
   (B) INSTALL A SEDIMENT FENCE ALONG THE BOUNDARIES AS SHOWN ON PLAN. REFER DETAIL.
   (C) CONSTRUCT STABILISED CONSTRUCTION ENTRANCE TO LOCATION AS DETERMINED BY SUPERINTENDENT/ENGINEER. REFER DETAIL.
   (D) INSTALL SEDIMENT BASIN AS SHOWN ON PLAN
   (E) INSTALL SEDIMENT TRAPS AS SHOWN ON PLAN.
   (F) UNDERTAKE SITE DEVELOPMENT WORKS IN ACCORDANCE WITH THE ENGINEERING PLANS. WHERE POSSIBLE, PHASE DEVELOPMENT SO THAT LAND DISTURBANCE IS CONFINED TO AREAS OF WORKABLE SIZE.

EROSION CONTROL

7. DURING WINDY WEATHER, LARGE, UNPROTECTED AREAS WILL BE KEPT MOIST (NOT WET) BY SPRINKLING WITH WATER TO KEEP DUST UNDER CONTROL.
8. FINAL SITE LANDSCAPING WILL BE UNDERTAKEN AS SOON AS POSSIBLE AND WITHIN 20 WORKING DAYS FROM COMPLETION OF CONSTRUCTION ACTIVITIES.

SEDIMENT CONTROL

9. STOCKPILES WILL NOT BE LOCATED WITHIN 2 METRES OF HAZARD AREAS, INCLUDING LIKELY AREAS OF CONCENTRATED OR HIGH VELOCITY FLOWS SUCH AS WATERWAYS. WHERE THEY ARE BETWEEN 2 AND 5 METRES FROM SUCH AREAS, SPECIAL SEDIMENT CONTROL MEASURES SHOULD BE TAKEN TO MINIMISE POSSIBLE POLLUTION TO DOWNSLOPE WATERS, E.G. THROUGH INSTALLATION OF SEDIMENT FENCING.
10. ANY SAND USED IN THE CONCRETE CURING PROCESS (SPREAD OVER THE SURFACE) WILL BE REMOVED AS SOON AS POSSIBLE AND WITHIN 10 WORKING DAYS FROM PLACEMENT.
11. WATER WILL BE PREVENTED FROM ENTERING THE PERMANENT DRAINAGE SYSTEM UNLESS IT IS RELATIVELY SEDIMENT FREE, I.E. THE CATCHMENT AREA HAS BEEN PERMANENTLY LANDSCAPED AND/OR ANY LIKELY SEDIMENT HAS BEEN FILTERED THROUGH AN APPROVED STRUCTURE.
12. TEMPORARY SOIL AND WATER MANAGEMENT STRUCTURES WILL BE REMOVED ONLY AFTER THE LANDS THEY ARE PROTECTING ARE REHABILITATED.

OTHER MATTERS

13. ACCEPTABLE RECEPTORS WILL BE PROVIDED FOR CONCRETE AND MORTAR SLURRIES, PAINTS, ACID WASHINGS, LIGHT-WEIGHT WASTE MATERIALS AND LITTER.
14. ANY EXISTING TREES WHICH FORM PART OF THE FINAL LANDSCAPING PLAN WILL BE PROTECTED FROM CONSTRUCTION ACTIVITIES BY:
   (A) PROTECTING THEM WITH BARRIER FENCING OR SIMILAR MATERIALS INSTALLED OUTSIDE THE DRIP LINE
   (B) ENSURING THAT NOTHING IS NAILED TO THEM
   (C) PROHIBITING PAVING, GRADING, SEDIMENT WASH OR PLACING OF STOCKPILES WITHIN THE DRIP LINE EXCEPT UNDER THE FOLLOWING CONDITIONS.
      (I) ENCROACHMENT ONLY OCCURS ON ONE SIDE AND NO CLOSER TO THE TRUNK THAN EITHER 1.5 METRES OR HALF THE DISTANCE BETWEEN THE OUTER EDGE OF THE DRIP LINE AND THE TRUNK, WHICH EVER IS THE GREATER
      (II) A DRAINAGE SYSTEM THAT ALLOWS AIR AND WATER TO CIRCULATE THROUGH THE ROOT ZONE (E.G. A GRAVEL BED) IS PLACED UNDER ALL FILL LAYERS OF MORE THAN 300 MILLIMETRES DEPTH
      (III) CARE IS TAKEN NOT TO CUT ROOTS UNNECESSARILY NOR TO COMPACT THE SOIL AROUND THEM.

EROSION AND SEDIMENT CONTROL NOTES CONTINUED

STAGING

SUITABLE EROSION AND SEDIMENT CONTROLS SHALL BE DESIGNED, PROVIDED AND MAINTAINED BY THE CONTRACTOR THROUGHOUT ALL STAGES OF WORKS, INCLUDING AT COMPLETION OF THE BULK EARTHWORKS WHERE SHOWN ON AT&L DRAWINGS OR WHERE DIRECTED BY THE SUPERINTENDENT OR PENRITH CITY COUNCIL'S ENGINEERS.
SEDIMENT AND EROSION CONTROLS ARE TO BE DESIGNED AND DOCUMENTED BY A SUITABLY QUALIFIED EXPERT ENGAGED BY THE CONTRACTOR AND APPROVED AS PART OF THE CONSTRUCTION ENVIRONMENTAL MANAGEMENT PLAN PRIOR TO THE COMMENCEMENT OF CONSTRUCTION. SUCH CONTROLS SHALL BE IN ACCORDANCE WITH THE RELEVANT REQUIREMENTS IN THE LATEST VERSION OF THE MANAGING URBAN STORMWATER: SOILS AND CONSTRUCTION GUIDELINE (LANDCOM).

ALL TEMPORARY OR PERMANENT BATTERS MUST BE HYDROMULCHED WITHIN 5 DAYS AFTER COMPLETION

DEWATERING

ANY DEWATERING WORKS TO BE AS PER THE DEWATERING PROCEDURE AS CONTAINED WITHIN THE CONSTRUCTION ENVIRONMENTAL MANAGEMENT PLAN (CEMP).

DECOMMISSIONING / DEMOLITION

DEMOLITION OF EXISTING DWELLING TO BE CONDUCTED IN ACCORDANCE WITH THE PROVISIONS OF AS2601-2001 - DEMOLITION OF STRUCTURES BY CONTRACTORS EXPERIENCED IN THIS CLASS OF WORK AND HOLDING REQUIRED CURRENT PERMITS AND LICENSES AS REQUIRED.

EXISTING INTERNALS FENCING, CATTLE YARDS, UTILITIES AND OTHER REDUNDANT STRUCTURES TO BE DEMOLISHED AND REMOVED TO AN APPROVED WASTE MANAGEMENT FACILITY.

DAM DECOMMISSIONING TO BE COMPLETED AS PER THE DAM DECOMMISSIONING PROCEDURE AS CONTAINED WITHIN THE CONSTRUCTION ENVIRONMENTAL MANAGEMENT PLAN (CEMP).

EXISTING UNDERGROUND SERVICES NOTES

THE LOCATIONS OF UNDERGROUND SERVICES SHOWN IN THIS SET OF DRAWINGS HAVE BEEN PLOTTED FROM SURVEY INFORMATION AND SERVICE AUTHORITY INFORMATION. THE SERVICE INFORMATION HAS BEEN PREPARED ONLY TO SHOW THE APPROXIMATE POSITIONS OF ANY KNOWN SERVICES AND MAY NOT BE AS CONSTRUCTED OR ACCURATE.

AT & L CAN NOT GUARANTEE THAT THE SERVICES INFORMATION SHOWN ON THESE DRAWINGS ACCURATELY INDICATES THE PRESENCE OR ABSENCE OF SERVICES OR THEIR LOCATION AND WILL ACCEPT NO LIABILITY FOR INACCURACIES IN THE SERVICES INFORMATION SHOWN FROM ANY CAUSE WHATSOEVER.

CONTRACTORS SHALL TAKE DUE CARE WHEN EXCAVATING ONSITE INCLUDING HAND EXCAVATION WHERE NECESSARY.

CONTRACTORS ARE TO CONTACT THE RELEVANT SERVICE AUTHORITY PRIOR TO COMMENCEMENT OF EXCAVATION WORKS.

CONTRACTORS ARE TO UNDERTAKE A SERVICES SEARCH, PRIOR TO COMMENCEMENT OF WORKS ON SITE. SEARCH RESULTS ARE TO BE KEPT ON SITE AT ALL TIMES.

FINISHED SURFACE LEVELS

1. ALL FINISHED SURFACE LEVELS ARE ±2000mm U.N.O.

BEFORE YOU DIG www.byda.com.au

CONTRACTOR SHALL OBTAIN ALL CURRENT SERVICE AUTHORITY PLANS PRIOR TO COMMENCEMENT OF WORK

CONFIDENTIAL

Drawing Status: FOR REVIEW

Issue	Date	Description
02	23-10-25	ISSUED FOR CLIENT REVIEW
01	14-10-25	ISSUED FOR CLIENT REVIEW

Client:

Contractor / Consultant / Document Author:
at&l
Level 10, 124 Walker Street
North Sydney
NSW 2060
P 02 9439 1777
E info@atl.net.au
www.atl.net.au
ABN 96 130 882 405

GDA2020

Key Plan:

Site:	Stage: ULTIMATE	Phase: ULTIMATE	
Author Job Number: 25-1282	Drawn by: PT	Designed by: JH	Scale: NTS
Project Number:	Checked by: MM	Approved by: AMc	Sheet: A1

Project name: MAMRE ROAD DATA CENTRE CAMPUS

Drawing title: GENERAL NOTES

File Name: SYD4-SITE-DRG-ATL-CIV-02002

Drawing Number: SYD4-SITE-DRG-ATL-CIV-02002

Rev: 02

Do not scale

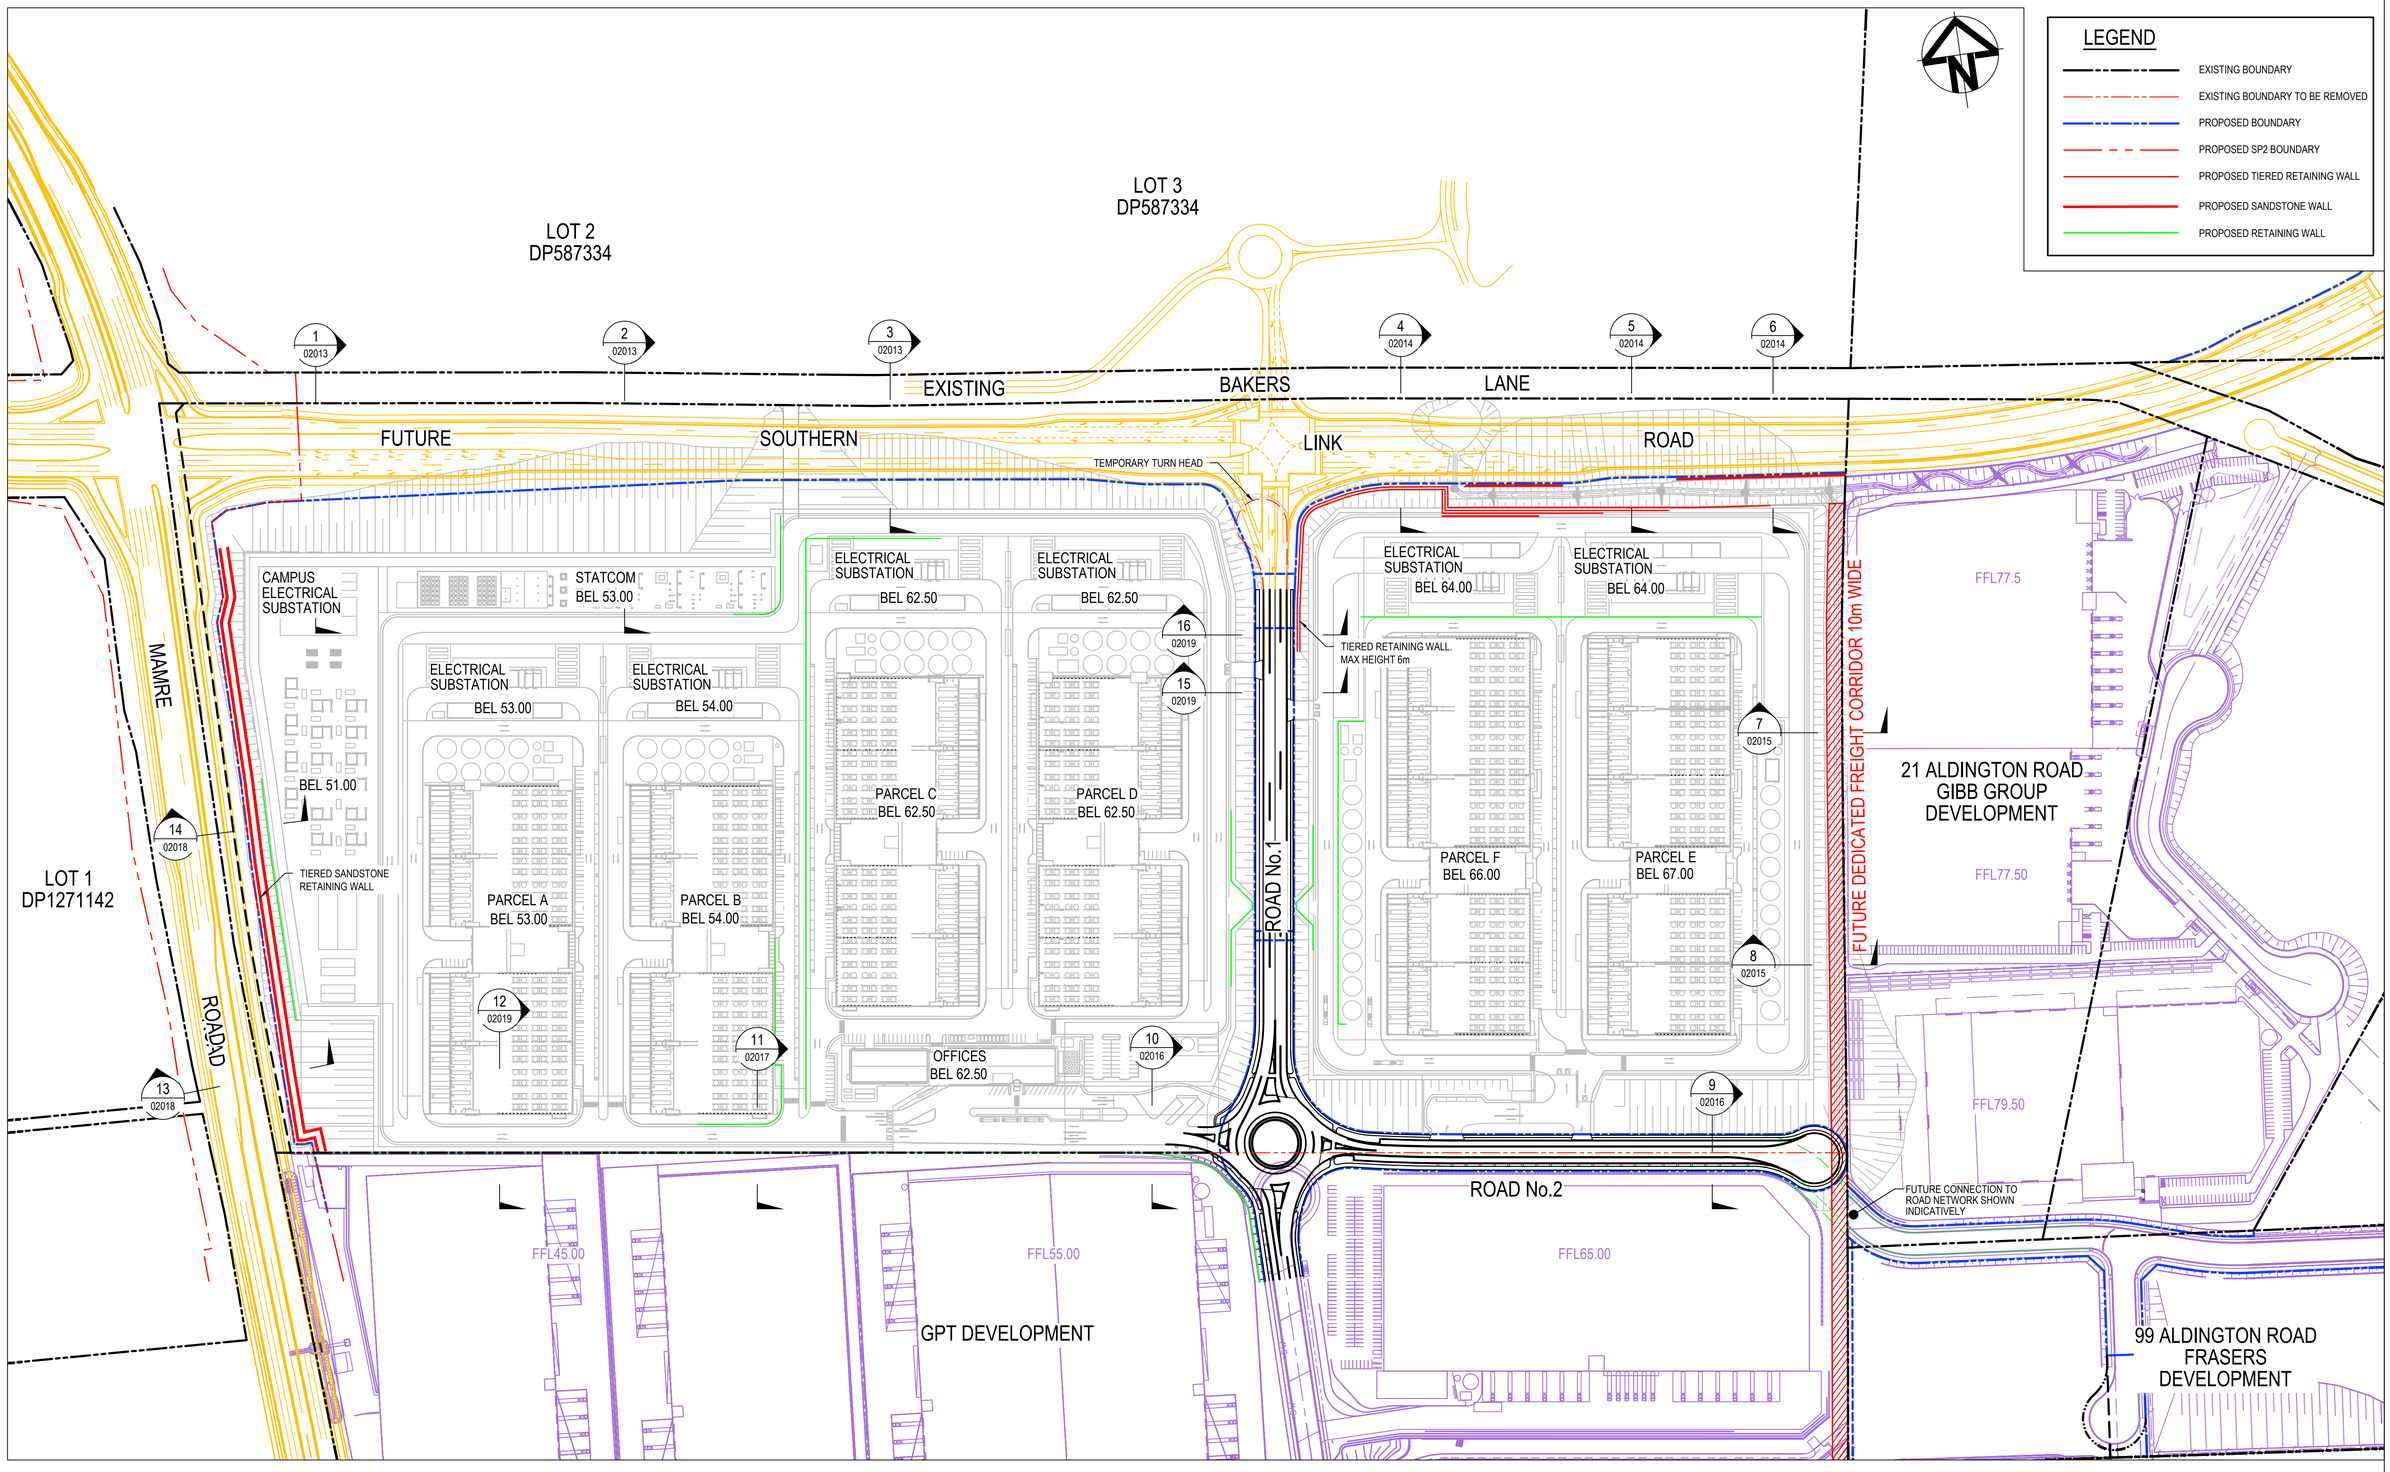

CONFIDENTIAL

Drawing Status: FOR REVIEW

Issue	Date	Description
02	23-10-25	ISSUED FOR CLIENT REVIEW
01	14-10-25	ISSUED FOR CLIENT REVIEW

Do not scale

0 50 100 150 200m

1 : 2000 @ A1

Client:

Contractor / Consultant / Document Author:

at&l

Level 10, 124 Walker Street
North Sydney
NSW 2060
P 02 9439 1777
E info@atl.net.au
www.atl.net.au
ABN 96 130 882 405

GDA2020

Key Plan:

Site:	Stage: ULTIMATE	Phase: ULTIMATE	Project name: MAMRE ROAD DATA CENTRE CAMPUS
Author Job Number: 25-1282	Drawn by: PT	Designed by: JH	Scale 1:2000
Project Number:	Checked by: MM	Approved by: AMc	Sheet A1
File Name SYD4-SITE-DRG-ATL-CIV-02005			Drawing Number SYD4-SITE-DRG-ATL-CIV-02005 / Rev 02

Drawing title: GENERAL ARRANGEMENT PLAN

A1

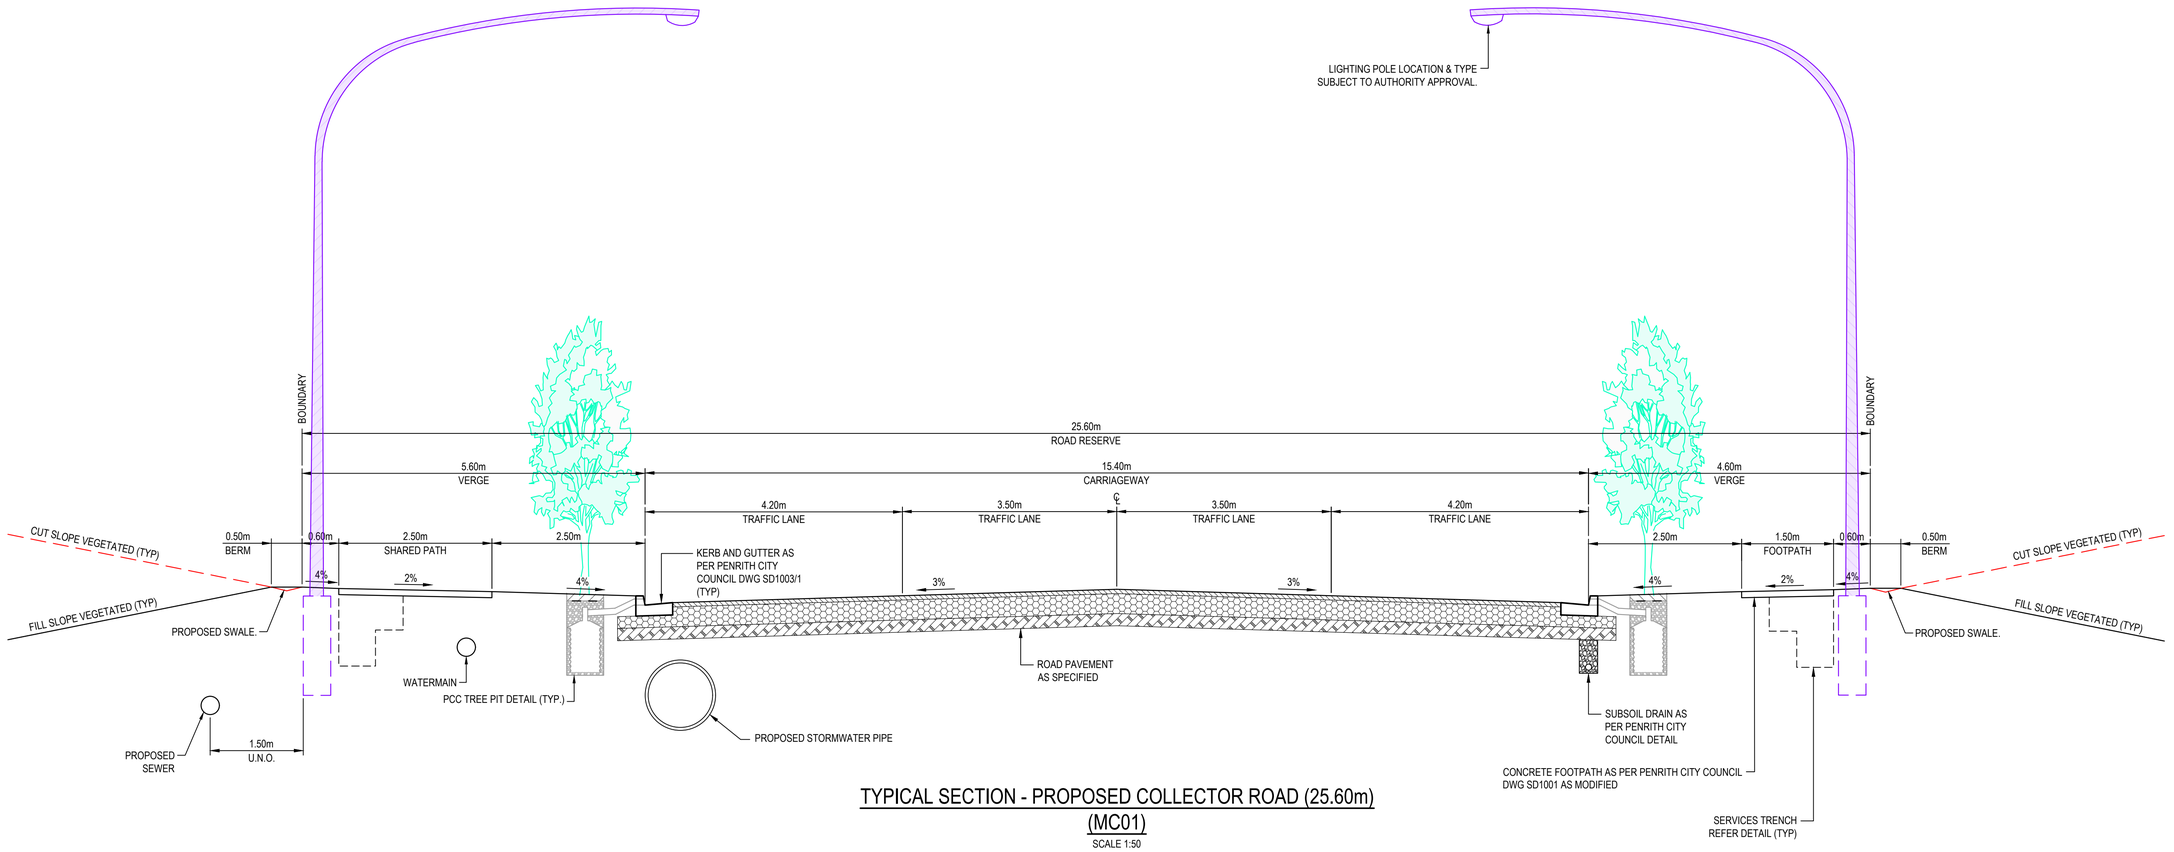

TYPICAL SECTION - PROPOSED COLLECTOR ROAD (25.60m)
(MC01)

SCALE 1:50

CONFIDENTIAL

Drawing Status: FOR REVIEW

Issue	Date	Description
02	23-10-25	ISSUED FOR CLIENT REVIEW
01	14-10-25	ISSUED FOR CLIENT REVIEW

0 1 2 3 4 5m

1 : 50 @ A1 1 : 100 @ A3

Client:

Contractor / Consultant / Document Author:

at&l
Level 10, 124 Walker Street
North Sydney
NSW 2060
P 02 9439 1777
E info@atl.net.au
www.atl.net.au
ABN 96 130 882 405

GDA2020

Key Plan:

Site:	Stage: ULTIMATE	Phase: ULTIMATE	
Author Job Number: 25-1282	Drawn by: PT	Designed by: JH	Scale AS SHOWN
Project Number:	Checked by: MM	Approved by: AMc	Sheet A1

File Name: SYD4-SITE-DRG-ATL-CIV-02010

Project name: MAMRE ROAD DATA CENTRE CAMPUS

Drawing title: TYPICAL ROAD CRROSS SECTIONS SHEET 1

Drawing Number: SYD4-SITE-DRG-ATL-CIV-02010

Rev: 02

Do not scale

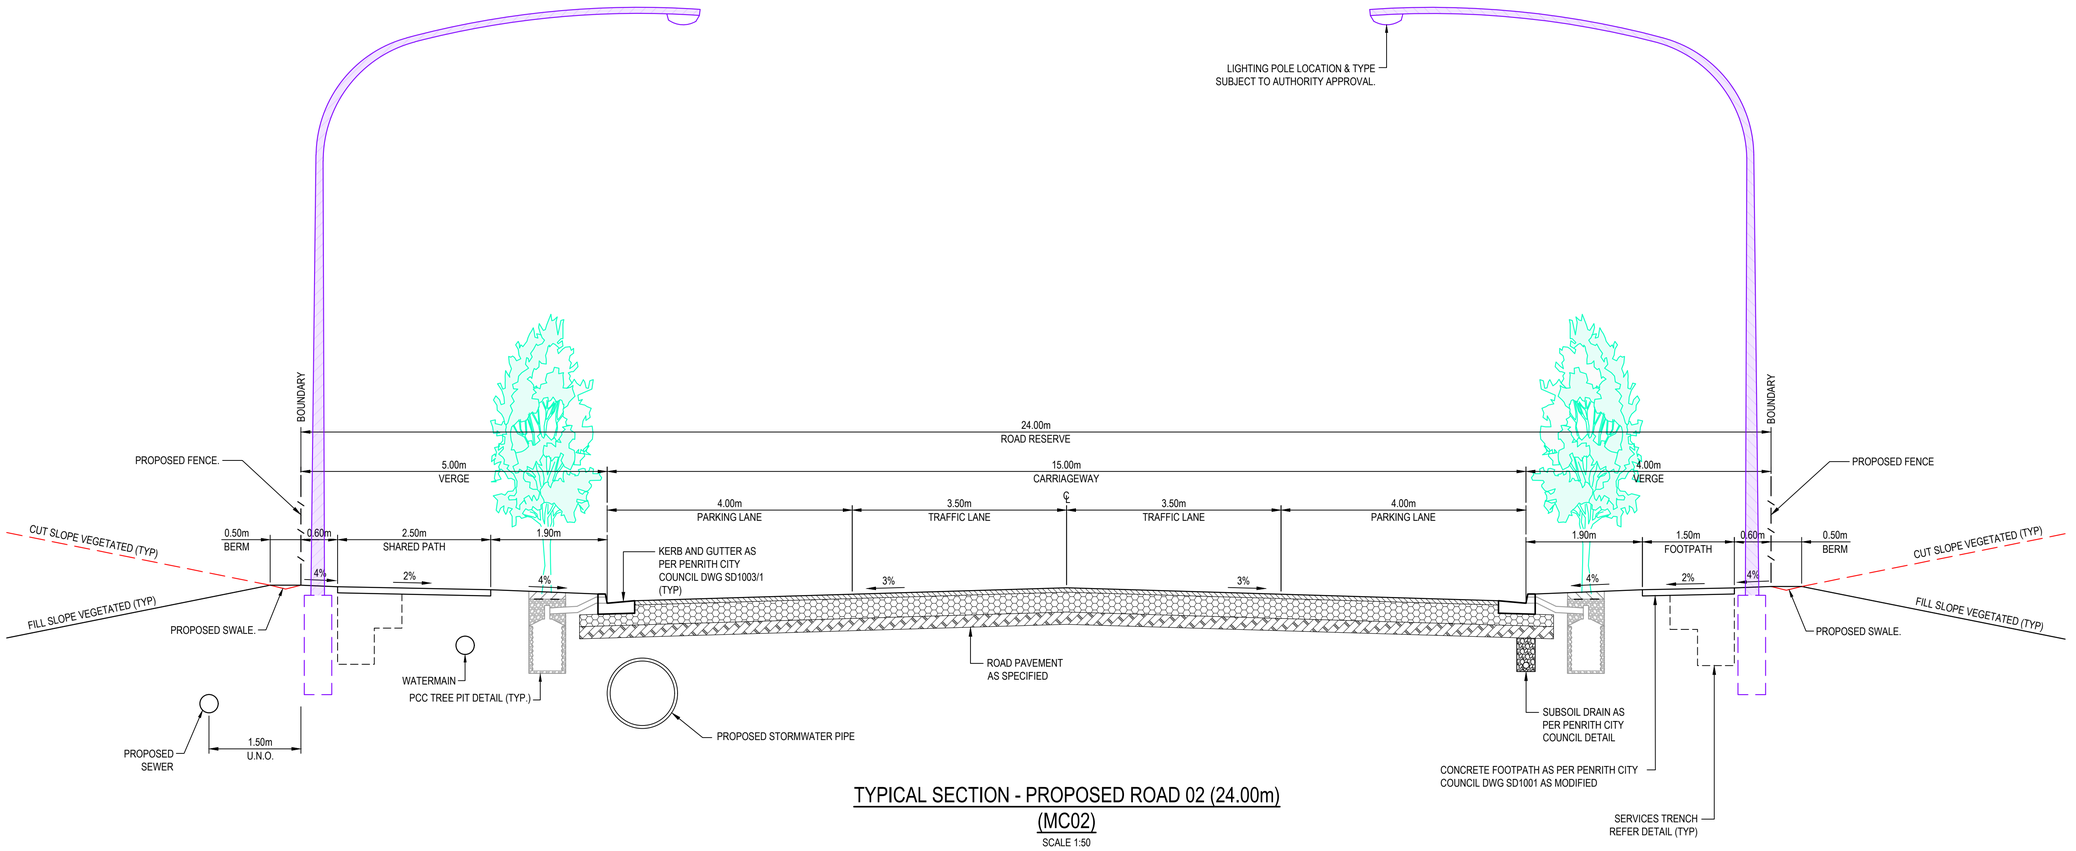

TYPICAL SECTION - PROPOSED ROAD 02 (24.00m) (MC02)

SCALE 1:50

CONFIDENTIAL

Drawing Status: FOR REVIEW

Issue	Date	Description
02	23-10-25	ISSUED FOR CLIENT REVIEW
01	14-10-25	ISSUED FOR CLIENT REVIEW

0 1 2 3 4 5m

1 : 50 @ A1 1 : 100 @ A3

Client:

Contractor / Consultant / Document Author:

at&l

Level 10, 124 Walker Street
North Sydney
NSW 2060
P 02 9439 1777
E info@atl.net.au
www.atl.net.au
ABN 96 130 882 405

GDA2020

Key Plan:

Site:	Stage: ULTIMATE	Phase: ULTIMATE	Project name: MAMRE ROAD DATA CENTRE CAMPUS
Author Job Number: 25-1282	Drawn by: PT	Designed by: JH	Scale AS SHOWN
Project Number:	Checked by: MM	Approved by: AMc	Sheet A1
File Name: SYD4-SITE-DRG-ATL-CIV-02011			Drawing title: TYPICAL ROAD CRROSS SECTIONS SHEET 2
			Drawing Number: SYD4-SITE-DRG-ATL-CIV-02011
			Rev: 02

Do not scale

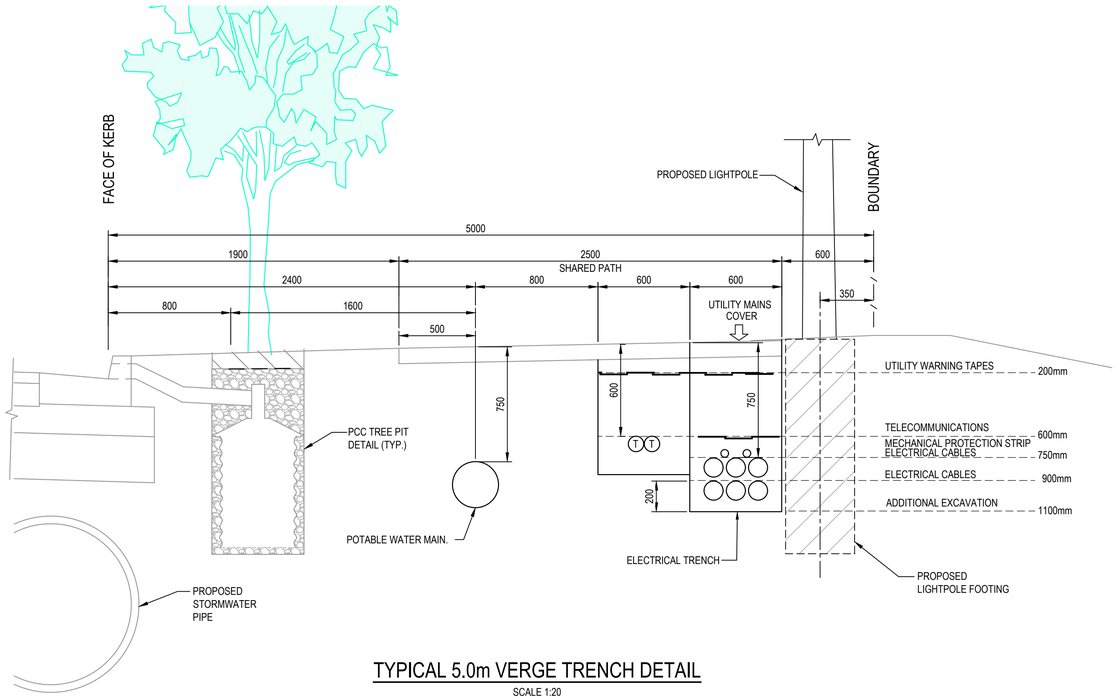

TYPICAL 5.0m VERGE TRENCH DETAIL

SCALE 1:20

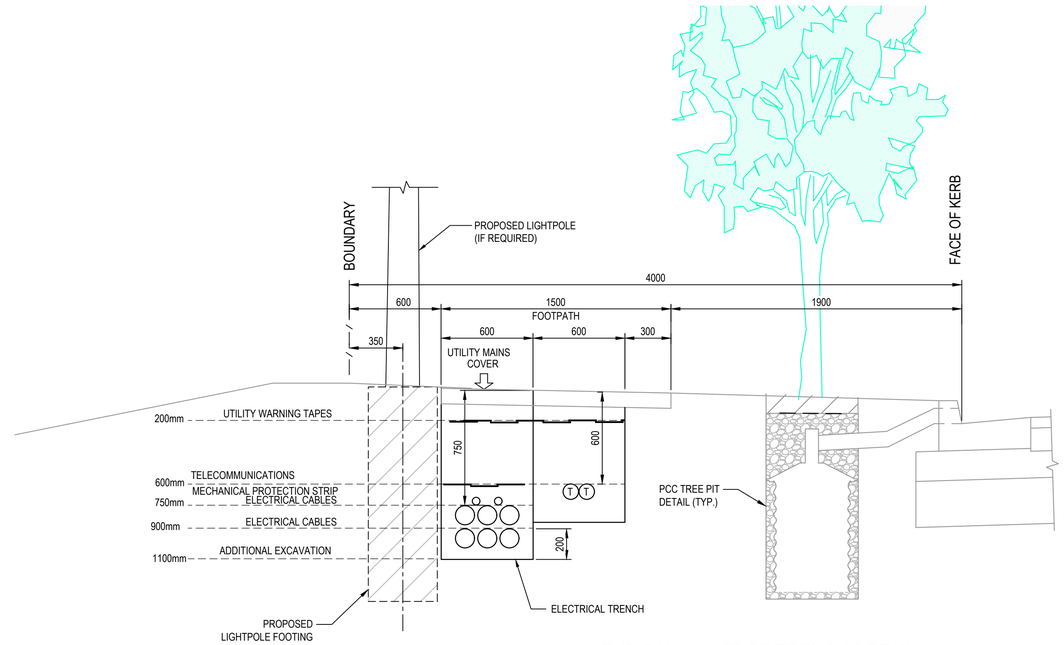

TYPICAL 4m VERGE TRENCH DETAIL

SCALE 1:20

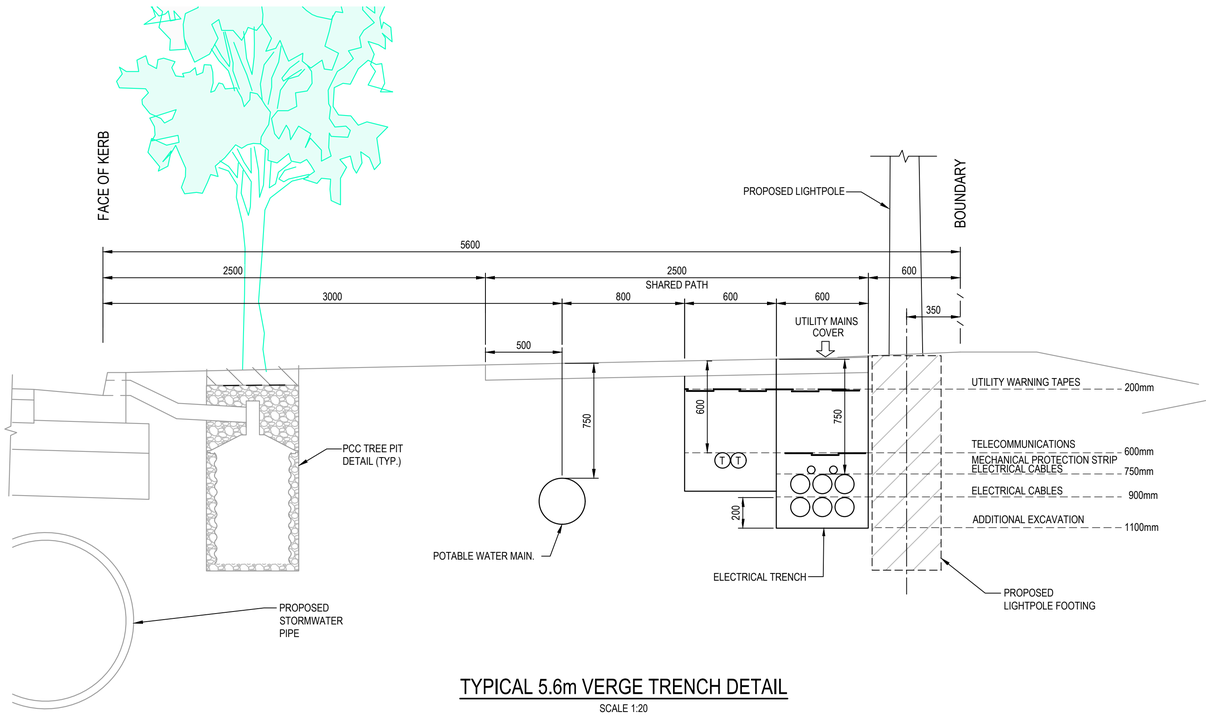

TYPICAL 5.6m VERGE TRENCH DETAIL

SCALE 1:20

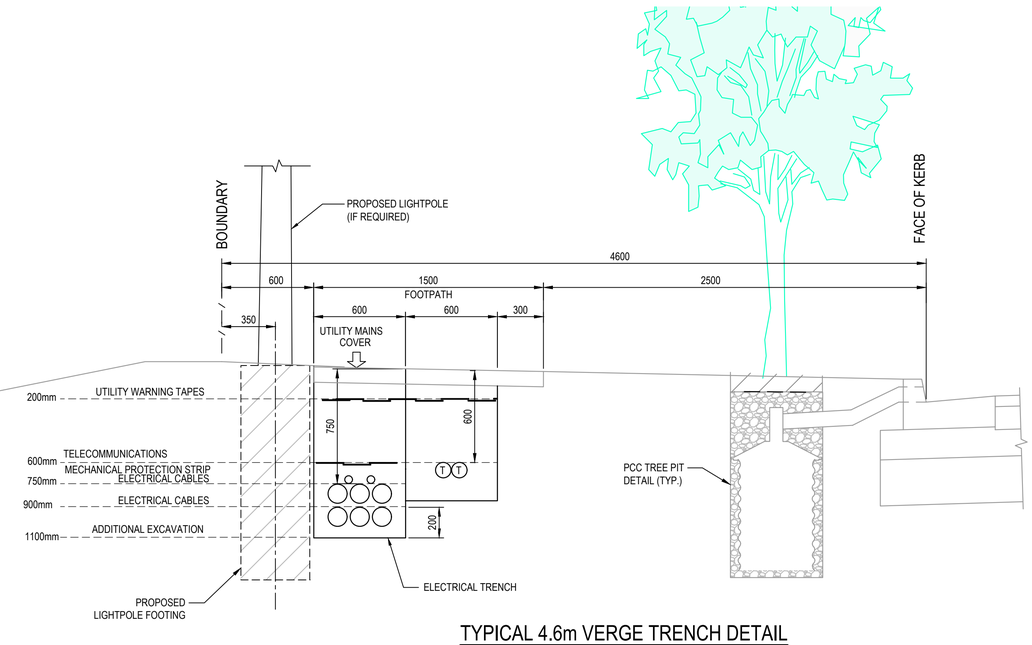

TYPICAL 4.6m VERGE TRENCH DETAIL

SCALE 1:20

CONFIDENTIAL

Drawing Status: FOR REVIEW

Issue	Date	Description
02	23-10-25	ISSUED FOR CLIENT REVIEW
01	14-10-25	ISSUED FOR CLIENT REVIEW

0 500 1000 1500 2000mm

1 : 20 @ A1 1 : 40 @ A3

Client:

Contractor / Consultant / Document Author:

at&l
Level 10, 124 Walker Street
North Sydney
NSW 2060
P 02 9439 1777
E info@atl.net.au
www.atl.net.au
ABN 96 130 882 405

GDA2020

Key Plan:

Site:	Stage: ULTIMATE	Phase: ULTIMATE	
Author Job Number: 25-1282	Drawn by: PT	Designed by: JH	Scale: AS SHOWN
Project Number:	Checked by: MM	Approved by: AMc	Sheet: A1

Project name: MAMRE ROAD DATA CENTRE CAMPUS

Drawing title: TYPICAL ROAD VERGE SECTIONS

File Name: SYD4-SITE-DRG-ATL-CIV-02012

Drawing Number: SYD4-SITE-DRG-ATL-CIV-02012

Rev: 02

Do not scale

SECTION 1
1 : 200
02005, 02051, 02251

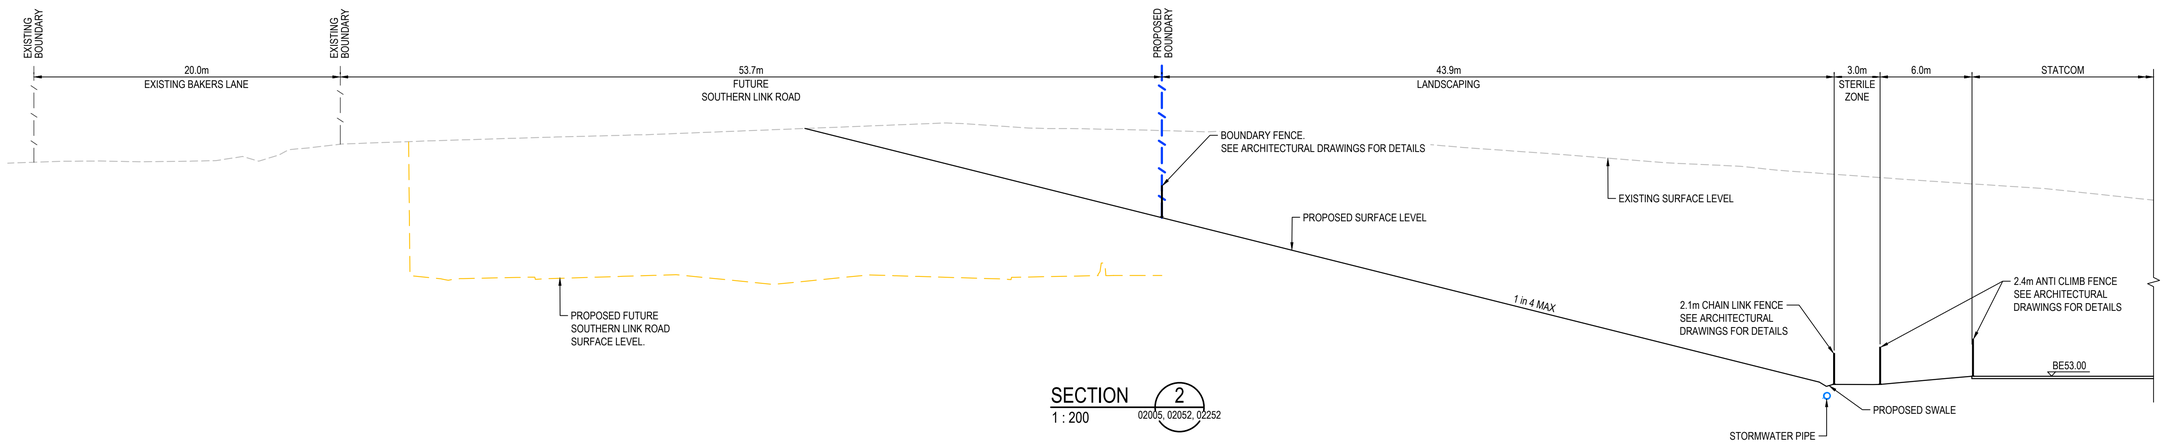

SECTION 2
1 : 200
02005, 02052, 02252

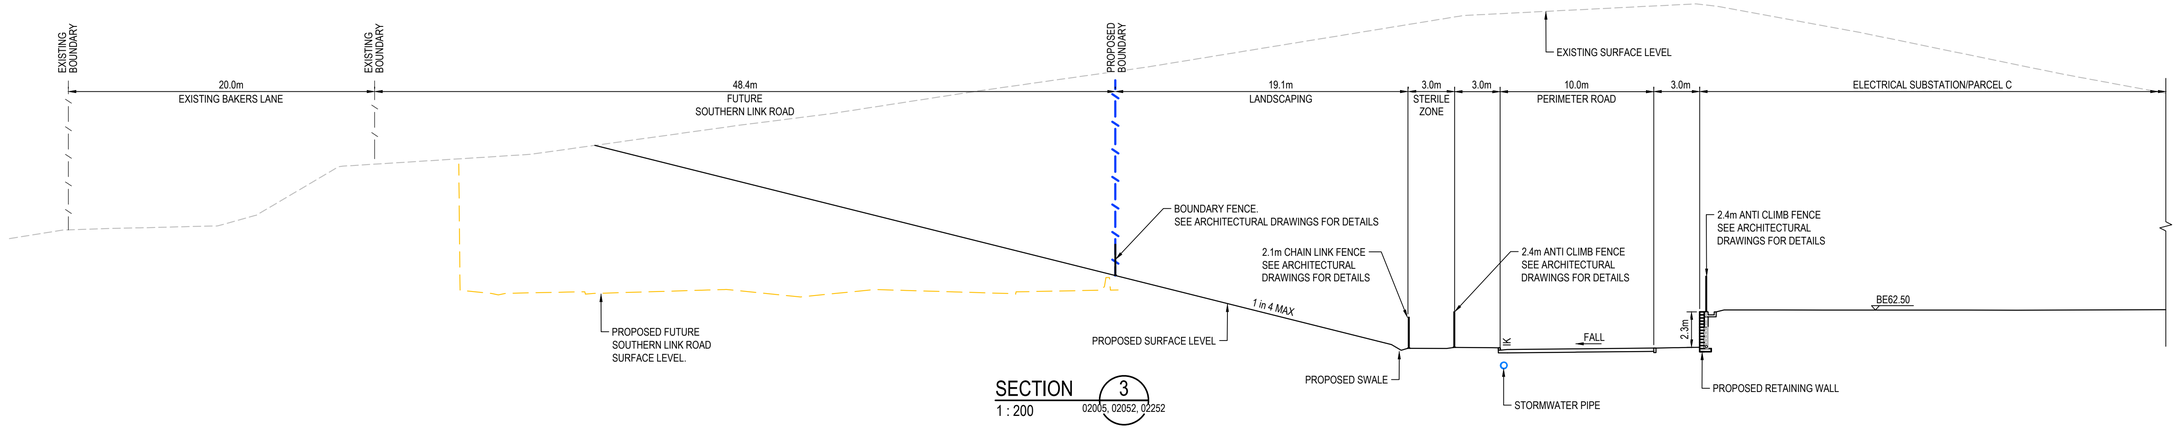

SECTION 3
1 : 200
02005, 02052, 02252

CONFIDENTIAL

Drawing Status: FOR REVIEW

Issue	Date	Description
02	23-10-25	ISSUED FOR CLIENT REVIEW
01	14-10-25	ISSUED FOR CLIENT REVIEW

Do not scale

0 5 10 15 20m

1 : 200 @ A1 1 : 400 @ A3

Client:

Contractor / Consultant / Document Author:

at&l
Level 10, 124 Walker Street
North Sydney
NSW 2060
P 02 9439 1777
E info@atl.net.au
www.atl.net.au
ABN 96 130 882 405

GDA2020

Key Plan:

Site:	Stage: ULTIMATE	Phase: ULTIMATE	
Author Job Number: 25-1282	Drawn by: PT	Designed by: JH	Scale 1:200
Project Number:	Checked by: MM	Approved by: AMc	Sheet A1
File Name: SYD4-SITE-DRG-ATL-CIV-02013			

Project name: MAMRE ROAD DATA CENTRE CAMPUS

Drawing title: TYPICAL BOUNDARY SECTIONS SHEET 1

Drawing Number: SYD4-SITE-DRG-ATL-CIV-02013

Rev: 02

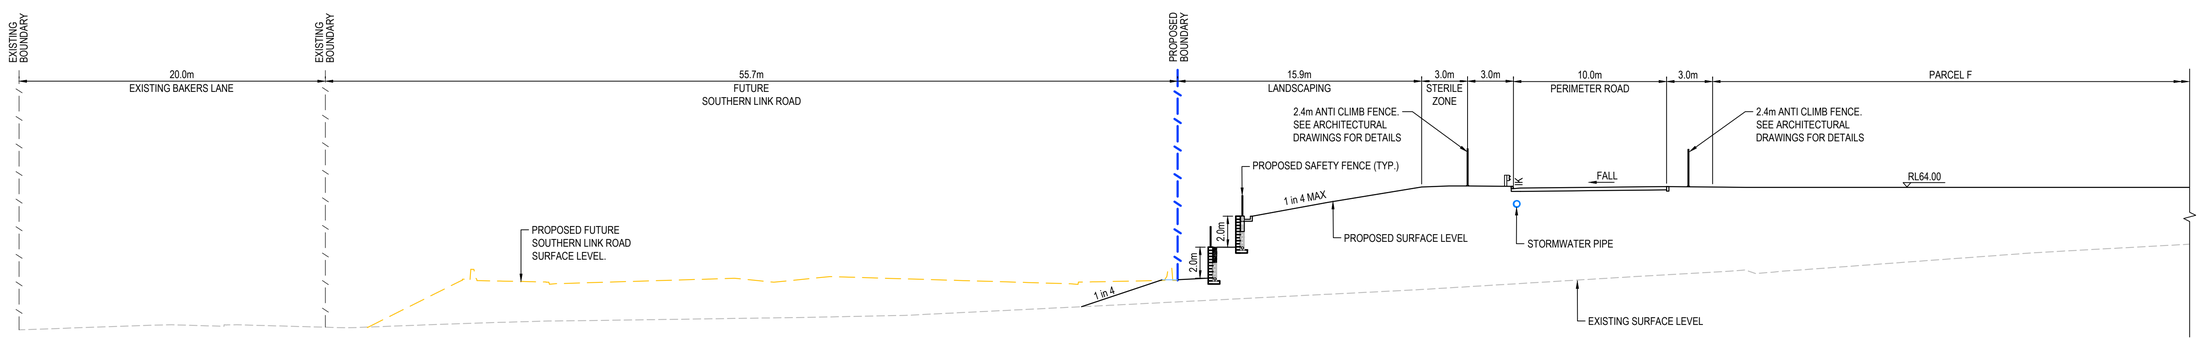

SECTION 4
1 : 200 02005, 02053, 02253

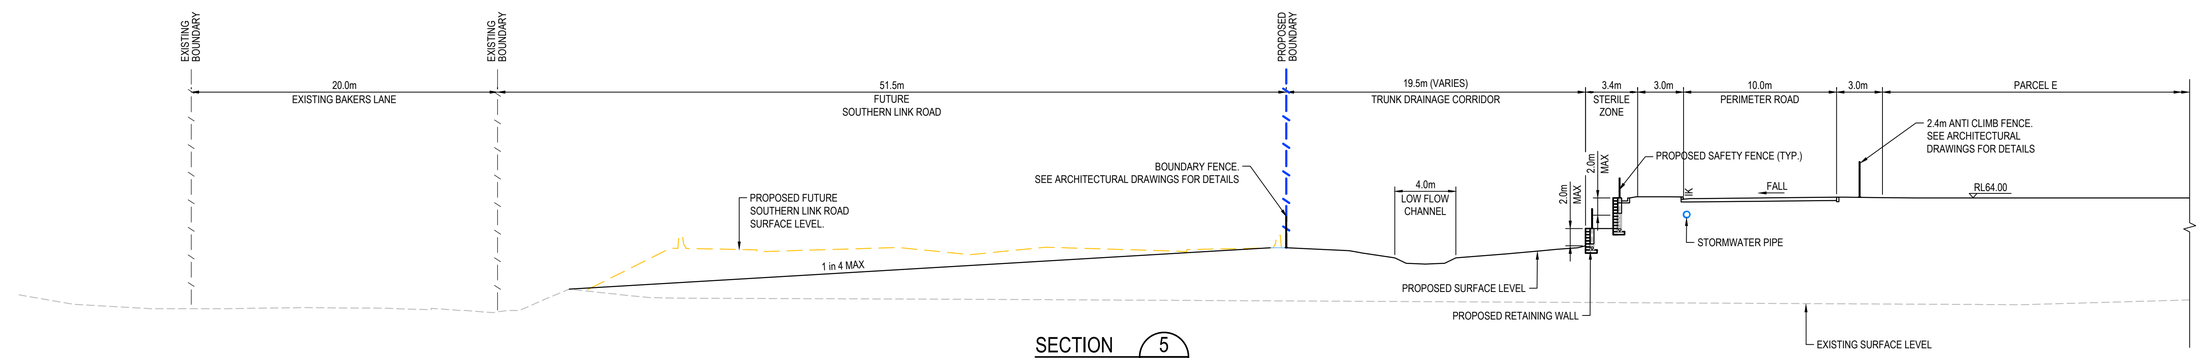

SECTION 5
1 : 200 02005, 02053, 02253

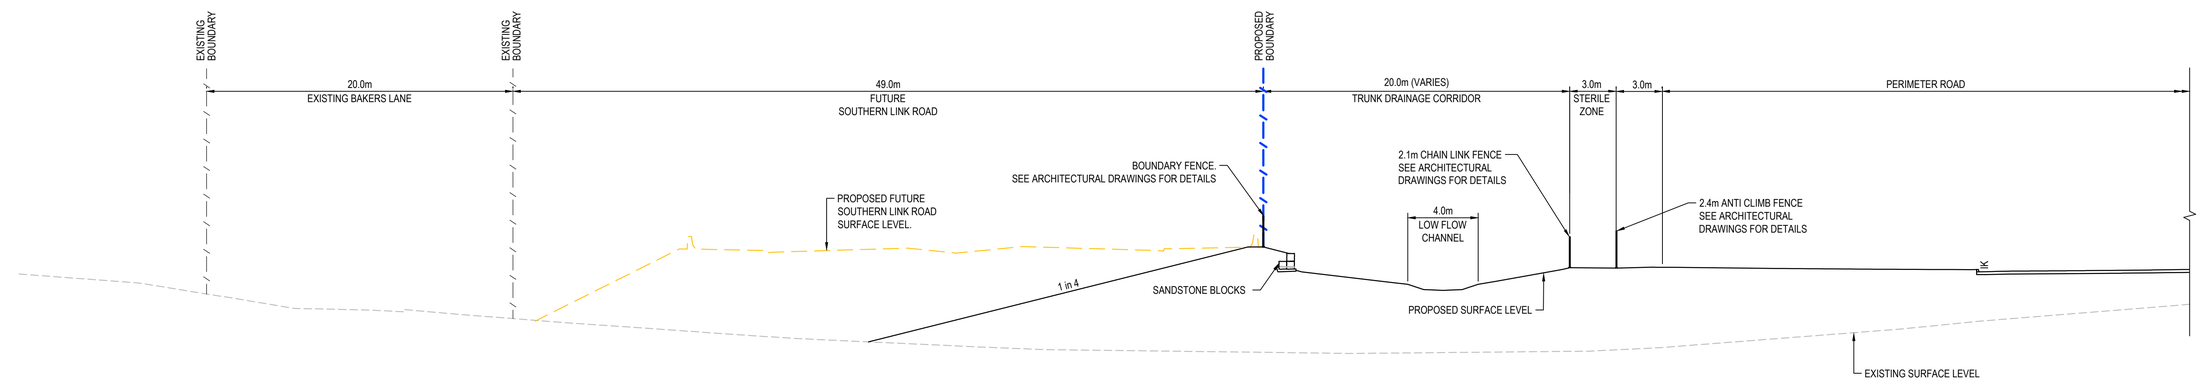

SECTION 6
1 : 200 02005, 02054, 02254

CONFIDENTIAL

Drawing Status: FOR REVIEW

Issue	Date	Description
02	23-10-25	ISSUED FOR CLIENT REVIEW
01	14-10-25	ISSUED FOR CLIENT REVIEW

0 5 10 15 20m

1 : 200 @ A1 1 : 400 @ A3

Client:

Contractor / Consultant / Document Author:

at&l

Level 10, 124 Walker Street
North Sydney
NSW 2060
P 02 9439 1777
E info@atl.net.au
www.atl.net.au
ABN 96 130 882 405

GDA2020

Key Plan:

Site:	Stage: ULTIMATE	Phase: ULTIMATE	Project name: MAMRE ROAD DATA CENTRE CAMPUS
Author Job Number: 25-1282	Drawn by: PT	Designed by: JH	Scale 1:200
Project Number:	Checked by: MM	Approved by: AMc	Sheet A1
File Name SYD4-SITE-DRG-ATL-CIV-02014			Drawing title: TYPICAL BOUNDARY SECTIONS SHEET 2
			Drawing Number SYD4-SITE-DRG-ATL-CIV-02014
			Rev 02

Do not scale

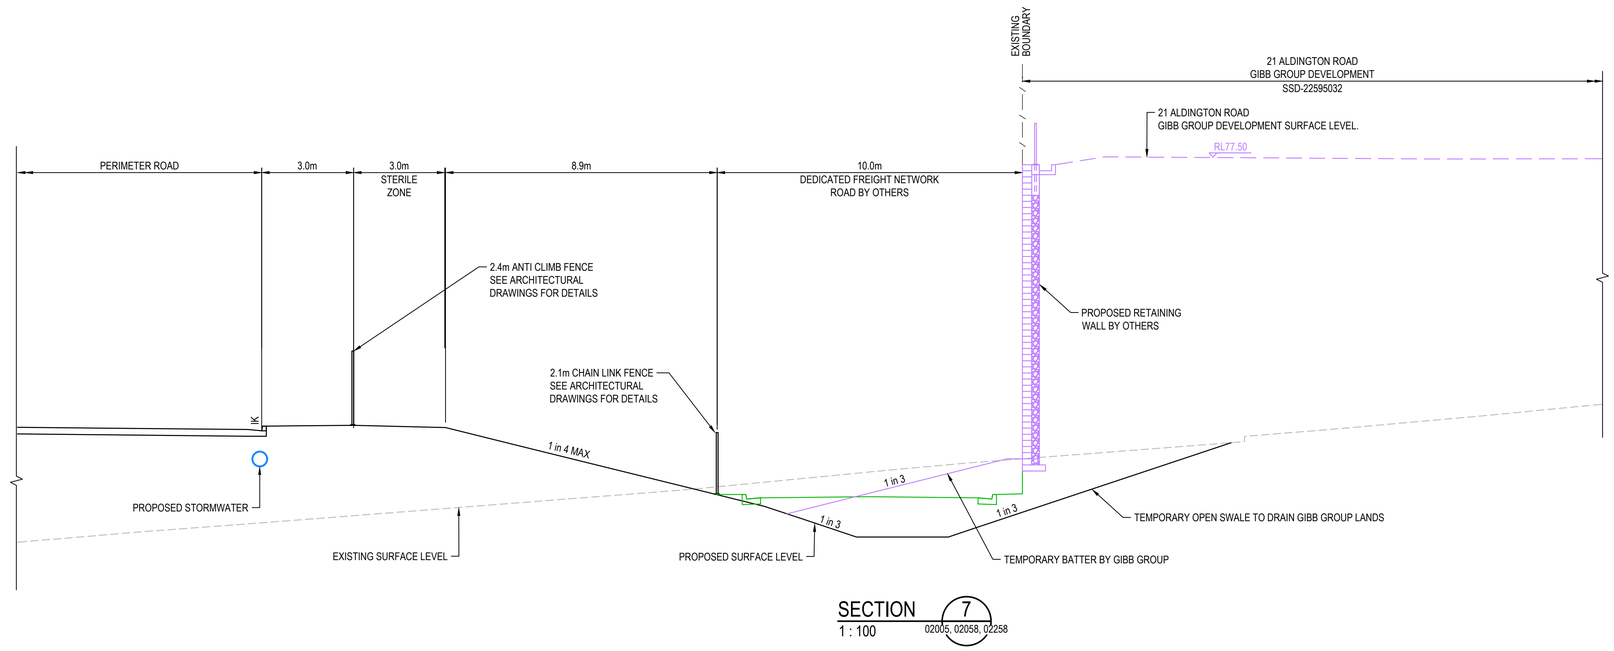

SECTION 7
1 : 100
02005, 02058, 02258

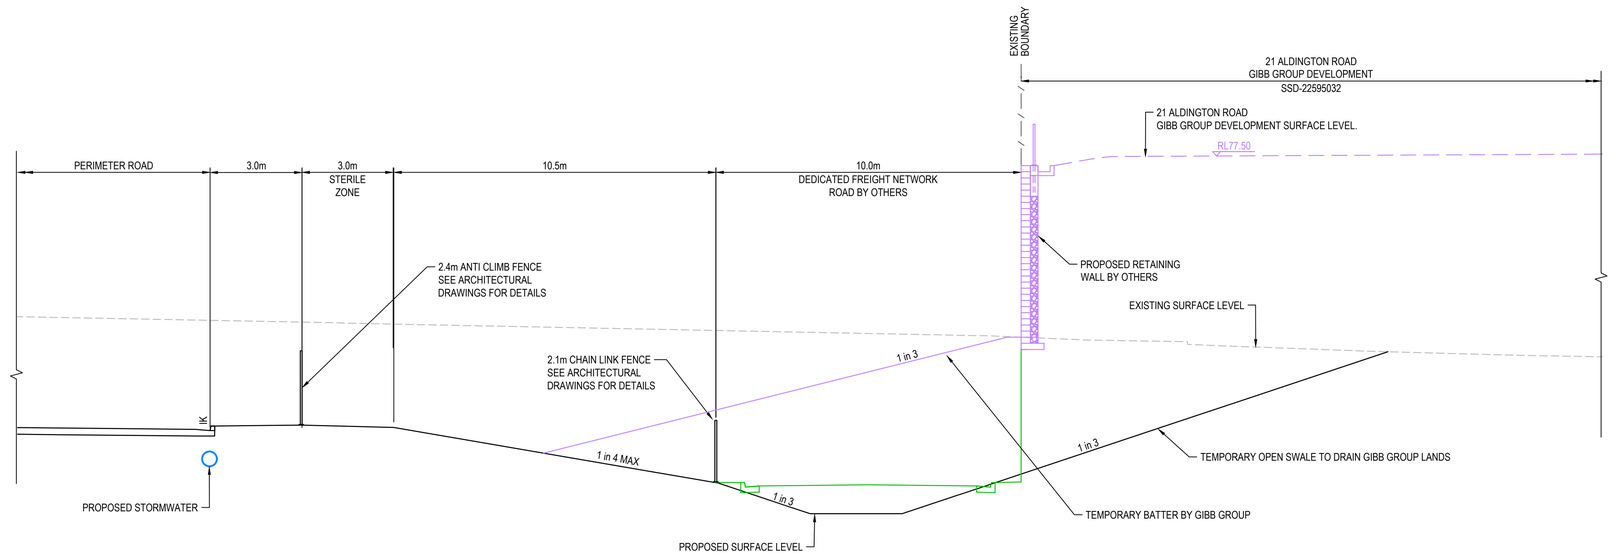

SECTION 8
1 : 100
02005, 02058, 02258

CONFIDENTIAL

Drawing Status: FOR REVIEW

Issue	Date	Description
02	23-10-25	ISSUED FOR CLIENT REVIEW
01	14-10-25	ISSUED FOR CLIENT REVIEW

Do not scale

0 2 4 6 8 10m
1 : 100 @ A1 1 : 200 @ A3

Client:

Contractor / Consultant / Document Author:
at&l
Level 10, 124 Walker Street
North Sydney
NSW 2060
P 02 9439 1777
E info@atl.net.au
www.atl.net.au
ABN 96 130 882 405

GDA2020

Key Plan:

Site:	Stage: ULTIMATE	Phase: ULTIMATE	
Author Job Number: 25-1282	Drawn by: PT	Designed by: JH	Scale 1:100
Project Number:	Checked by: MM	Approved by: AMc	Sheet A1

Project name: MAMRE ROAD DATA CENTRE CAMPUS

Drawing title: TYPICAL BOUNDARY SECTIONS SHEET 3

File Name: SYD4-SITE-DRG-ATL-CIV-02015

Drawing Number: SYD4-SITE-DRG-ATL-CIV-02015

Rev: 02

SECTION 9
1 : 100
02005, 02046, 02062, 02262

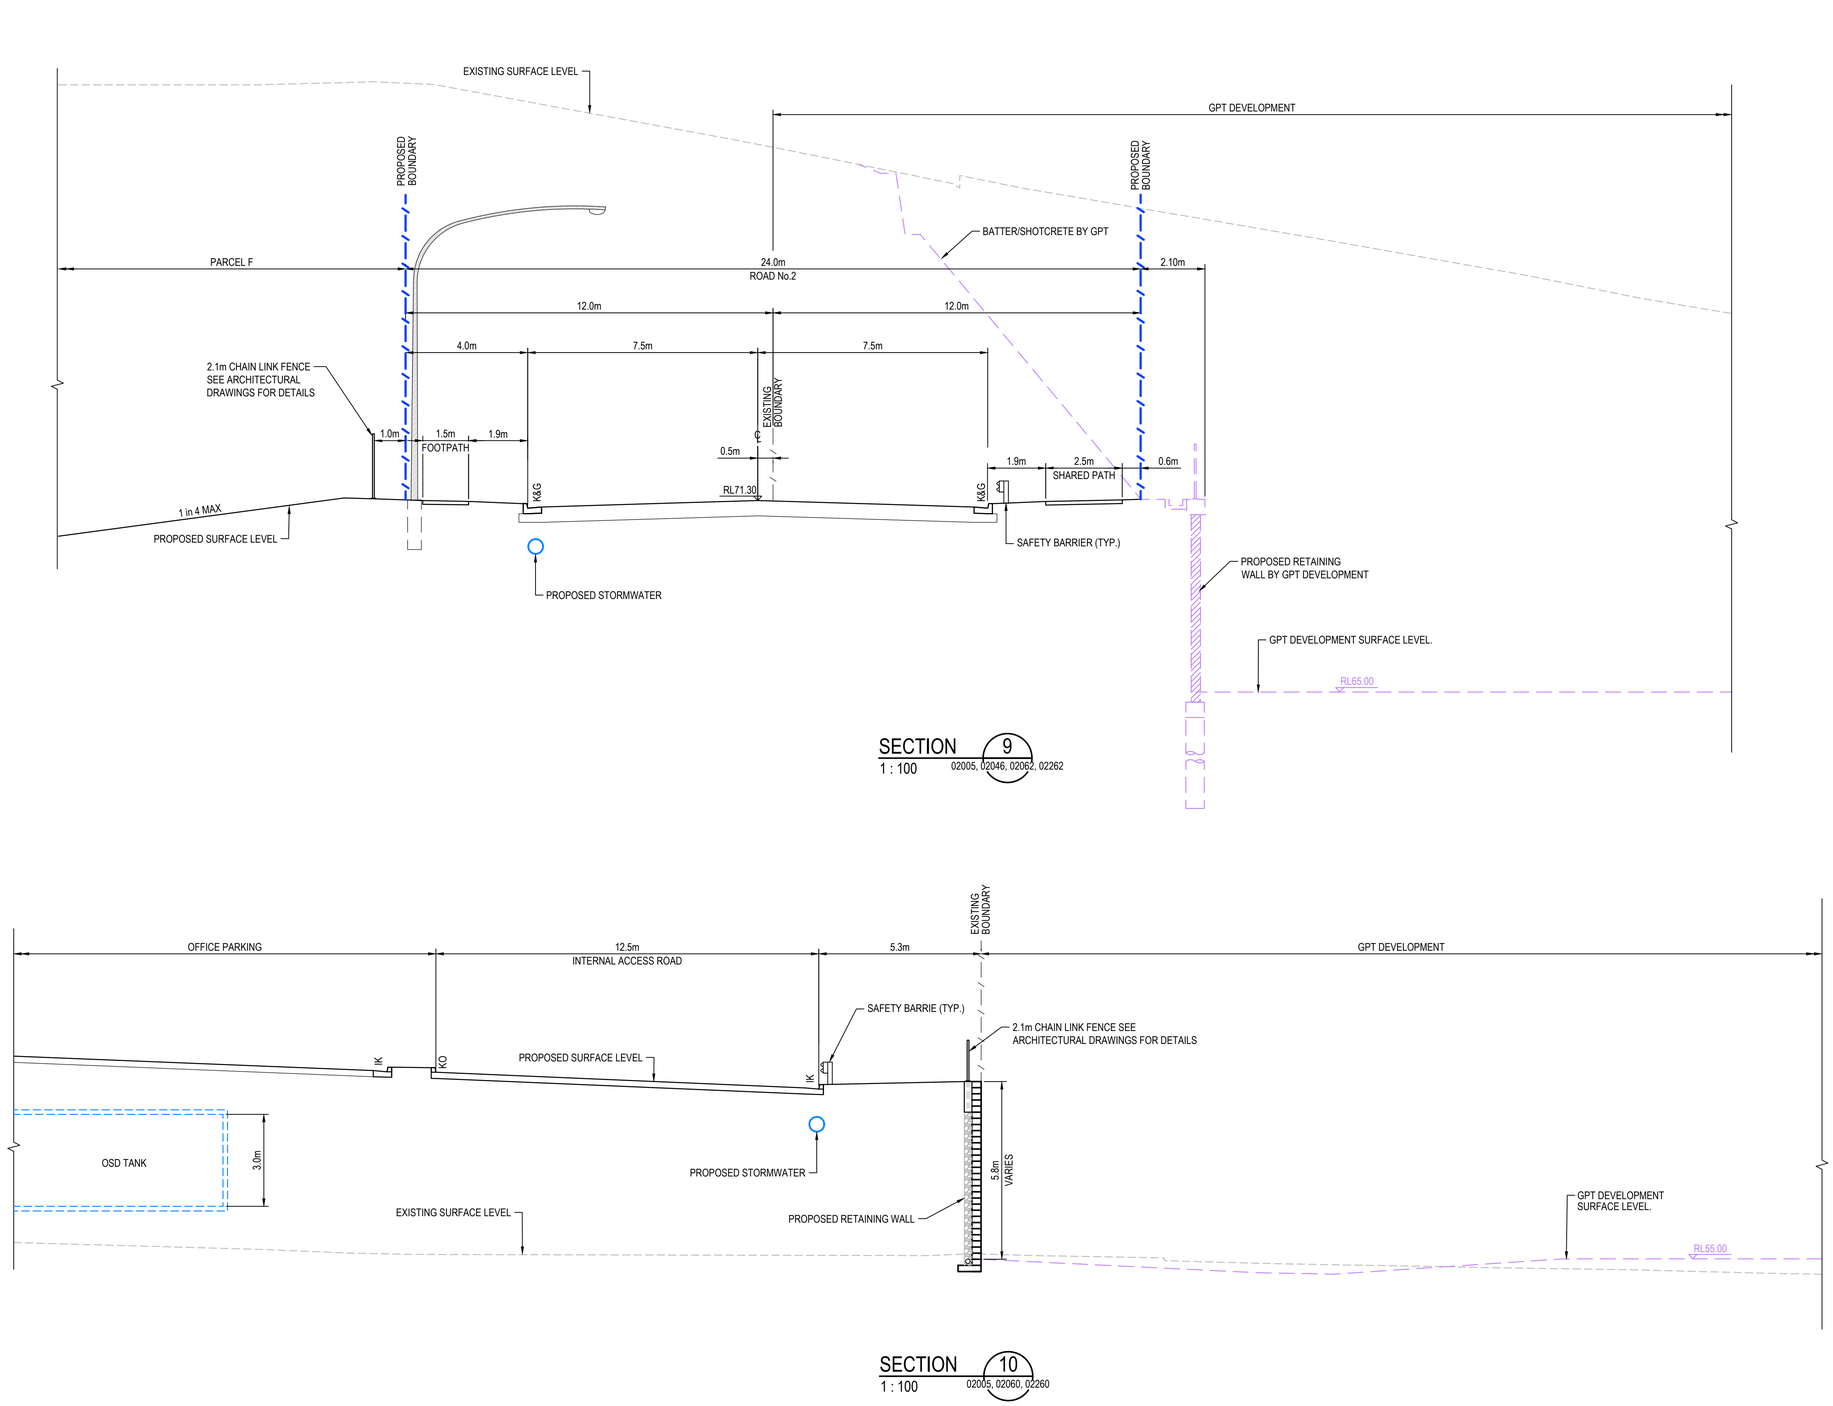

SECTION 10
1 : 100
02005, 02060, 02260

CONFIDENTIAL

Drawing Status: FOR REVIEW

Issue	Date	Description
02	23-10-25	ISSUED FOR CLIENT REVIEW
01	14-10-25	ISSUED FOR CLIENT REVIEW

0 2 4 6 8 10m

1 : 100 @ A1 1 : 200 @ A3

Do not scale

Client:

Contractor / Consultant / Document Author:

at&l
Level 10, 124 Walker Street
North Sydney
NSW 2060
P 02 9439 1777
E info@atl.net.au
www.atl.net.au
ABN 96 130 882 405

GDA2020

Key Plan:

Site:	Stage: ULTIMATE	Phase: ULTIMATE	
Author Job Number: 25-1282	Drawn by: PT	Designed by: JH	Scale 1:100
Project Number:	Checked by: MM	Approved by: AMc	Sheet A1

Project name: MAMRE ROAD DATA CENTRE CAMPUS

Drawing title: TYPICAL BOUNDARY SECTIONS SHEET 4

File Name: SYD4-SITE-DRG-ATL-CIV-02016

Drawing Number: SYD4-SITE-DRG-ATL-CIV-02016

Rev: 02

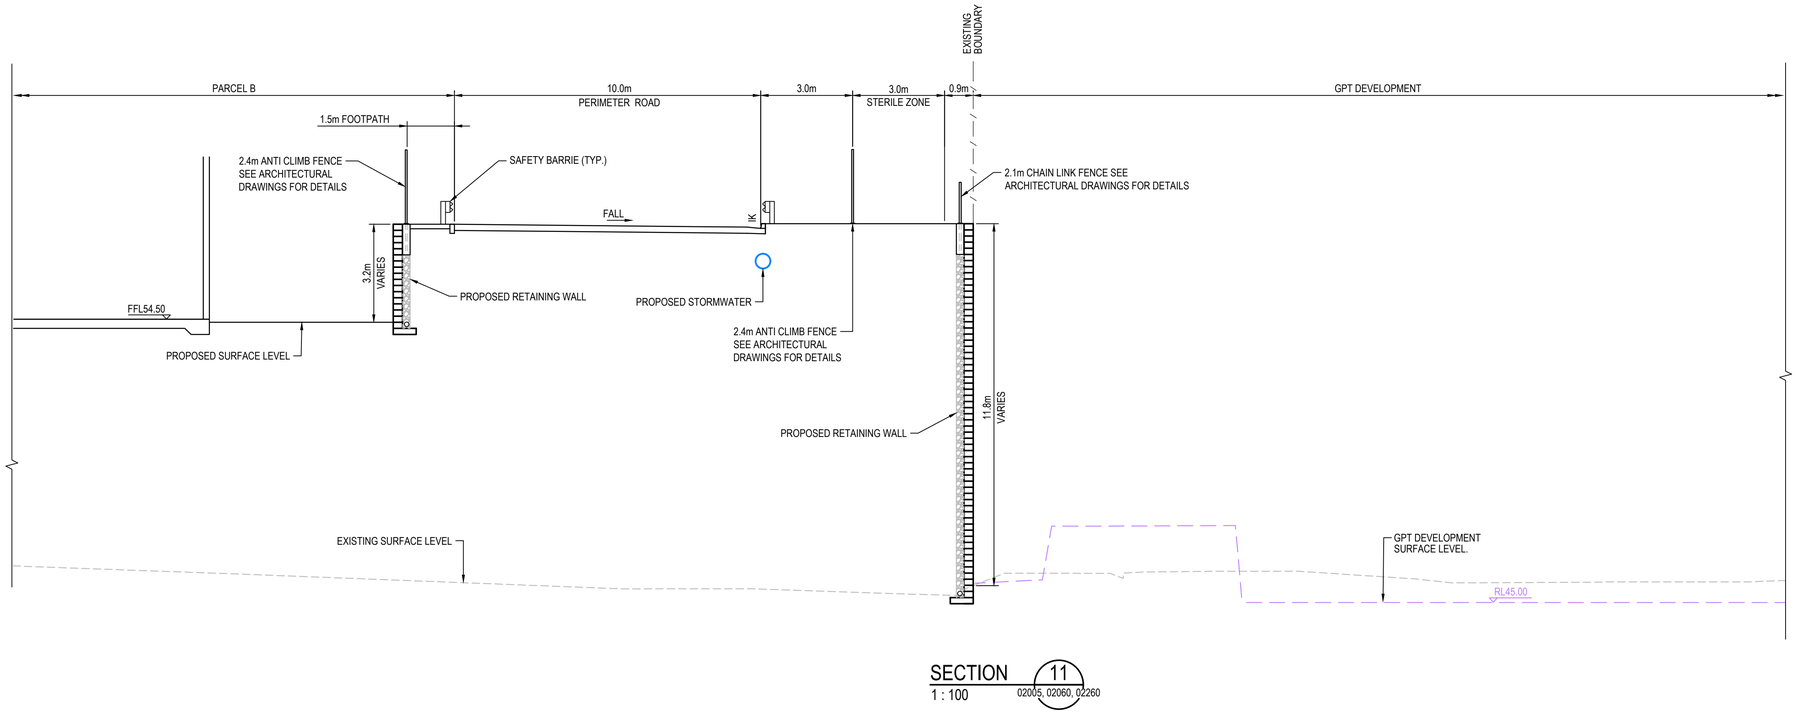

SECTION 11
1 : 100
02005, 02060, 02260

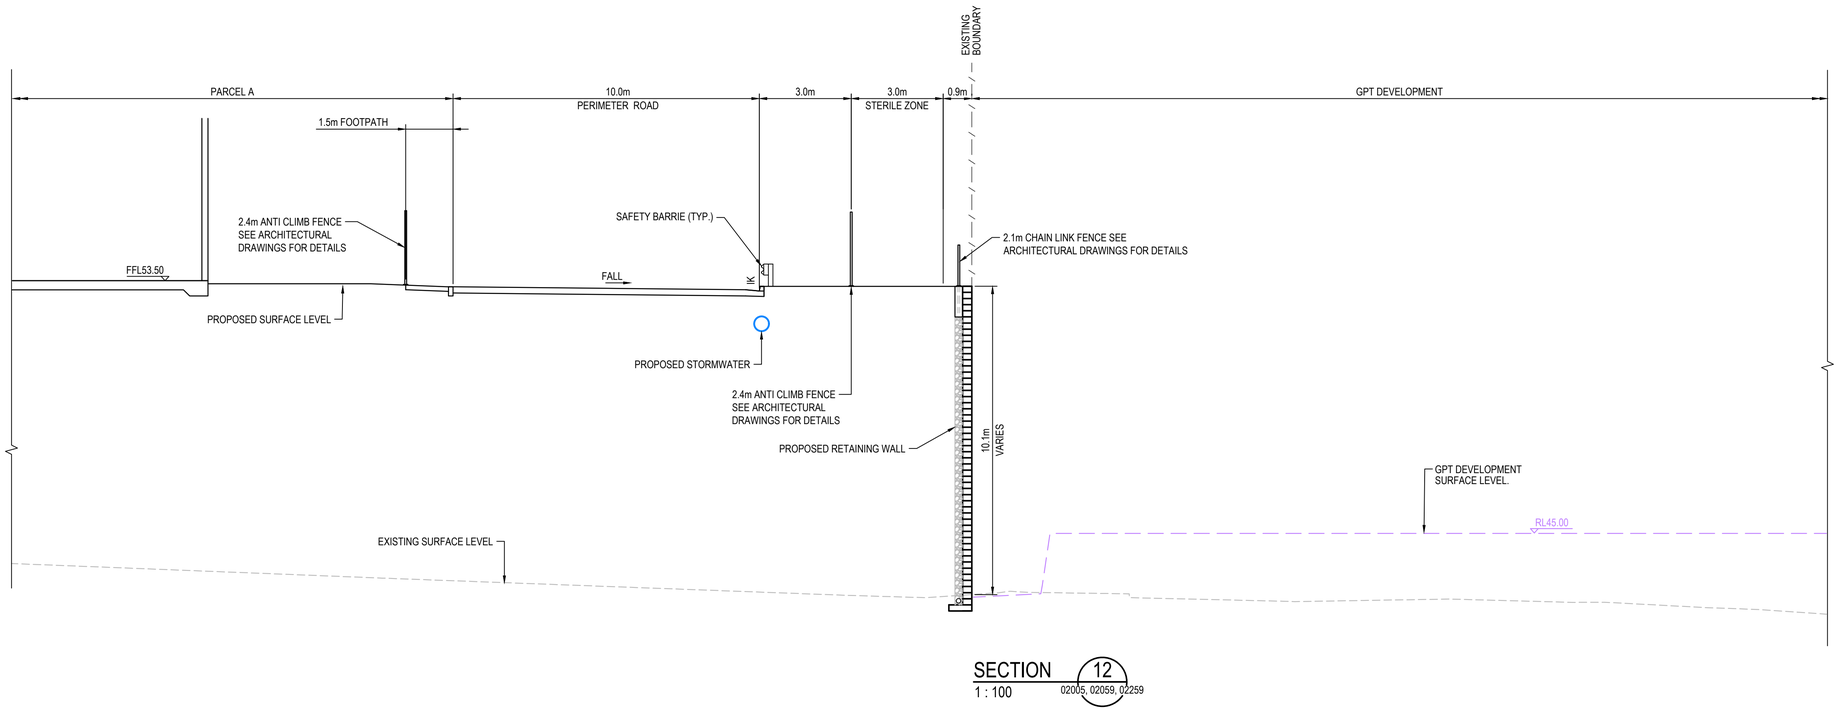

SECTION 12
1 : 100
02005, 02059, 02259

CONFIDENTIAL

Drawing Status: FOR REVIEW

Issue	Date	Description
02	23-10-25	ISSUED FOR CLIENT REVIEW
01	14-10-25	ISSUED FOR CLIENT REVIEW

0 2 4 6 8 10m

1 : 100 @ A1 1 : 200 @ A3

Do not scale

Client:

Contractor / Consultant / Document Author:

at&l
Level 10, 124 Walker Street
North Sydney
NSW 2060
P 02 9439 1777
E info@atl.net.au
www.atl.net.au
ABN 96 130 882 405

GDA2020

Key Plan:

Site:	Stage: ULTIMATE	Phase: ULTIMATE	
Author Job Number: 25-1282	Drawn by: PT	Designed by: JH	Scale 1:100
Project Number:	Checked by: MM	Approved by: AMc	Sheet A1

Project name: MAMRE ROAD DATA CENTRE CAMPUS

Drawing title: TYPICAL BOUNDARY SECTIONS SHEET 5

File Name: SYD4-SITE-DRG-ATL-CIV-02017

Drawing Number: SYD4-SITE-DRG-ATL-CIV-02017

Rev: 02

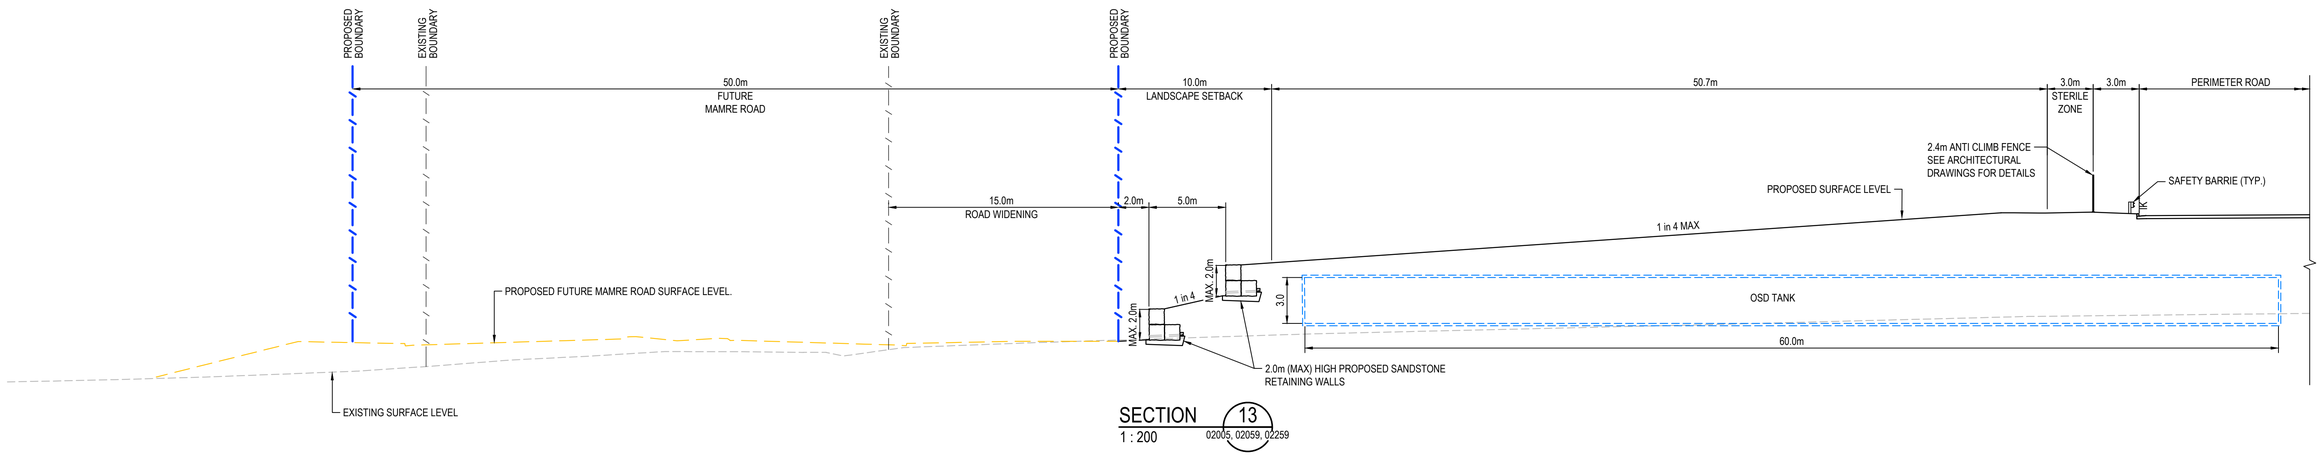

SECTION 13
1 : 200
02005, 02059, 02259

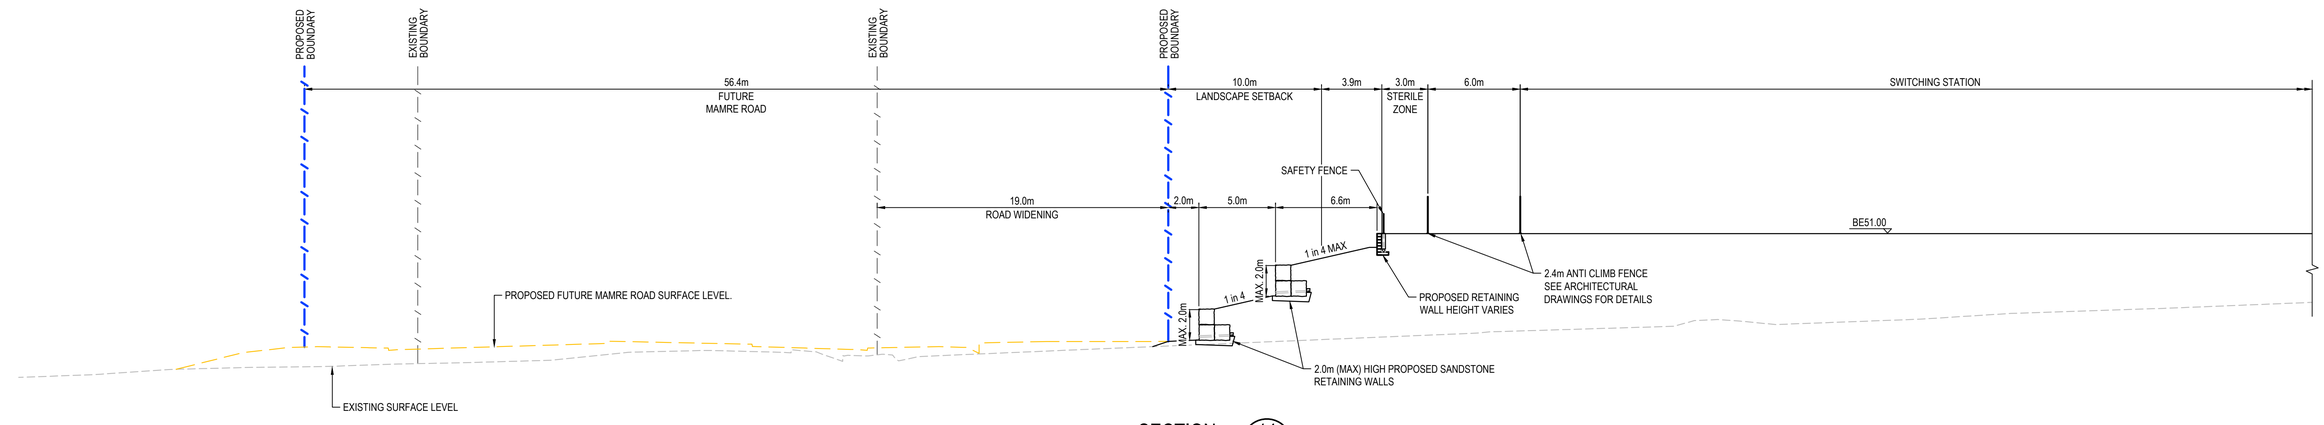

SECTION 14
1 : 200
02005, 02055, 02255

CONFIDENTIAL

Drawing Status: FOR REVIEW

Issue	Date	Description
02	23-10-25	ISSUED FOR CLIENT REVIEW
01	14-10-25	ISSUED FOR CLIENT REVIEW

0 5 10 15 20m
1 : 200 @ A1 1 : 400 @ A3

Client:

Contractor / Consultant / Document Author:
at&l
Level 10, 124 Walker Street
North Sydney
NSW 2060
P 02 9439 1777
E info@atl.net.au
www.atl.net.au
ABN 96 130 882 405
GDA2020

Key Plan:

Site:	Stage: ULTIMATE	Phase: ULTIMATE	
Author Job Number: 25-1282	Drawn by: PT	Designed by: JH	Scale 1:200
Project Number:	Checked by: MM	Approved by: AMc	Sheet A1

Project name: MAMRE ROAD DATA CENTRE CAMPUS

Drawing title: TYPICAL BOUNDARY SECTIONS
SHEET 6

File Name: SYD4-SITE-DRG-ATL-CIV-02018

Drawing Number: SYD4-SITE-DRG-ATL-CIV-02018

Rev: 02

Do not scale

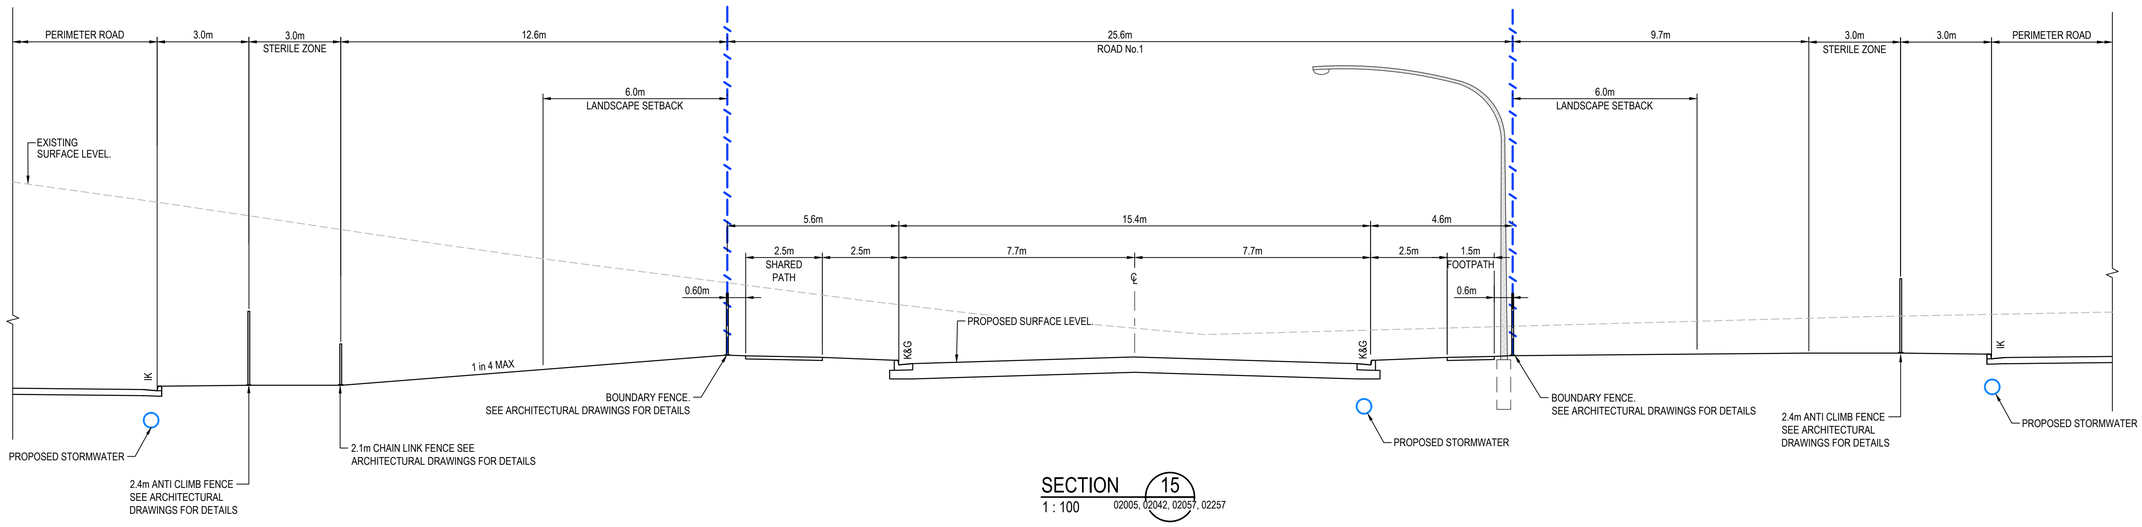

SECTION 15
1 : 100
02005, 02042, 02057, 02257

SECTION 16
1 : 100
02005, 02042, 02057, 02257

CONFIDENTIAL

Drawing Status: FOR REVIEW

Issue	Date	Description
02	23-10-25	ISSUED FOR CLIENT REVIEW
01	14-10-25	ISSUED FOR CLIENT REVIEW

0 2 4 6 8 10m

1 : 100 @ A1 1 : 200 @ A3

Do not scale

Client:

Contractor / Consultant / Document Author:

at&l
Level 10, 124 Walker Street
North Sydney
NSW 2060
P 02 9439 1777
E info@atl.net.au
www.atl.net.au
ABN 96 130 882 405

GDA2020

Key Plan:

Site:	Stage: ULTIMATE	Phase: ULTIMATE	
Author Job Number: 25-1282	Drawn by: PT	Designed by: JH	Scale 1:100
Project Number:	Checked by: MM	Approved by: AMc	Sheet A1

Project name: MAMRE ROAD DATA CENTRE CAMPUS

Drawing title: TYPICAL BOUNDARY SECTIONS SHEET 7

File Name: SYD4-SITE-DRG-ATL-CIV-02019

Drawing Number: SYD4-SITE-DRG-ATL-CIV-02019

Rev: 02

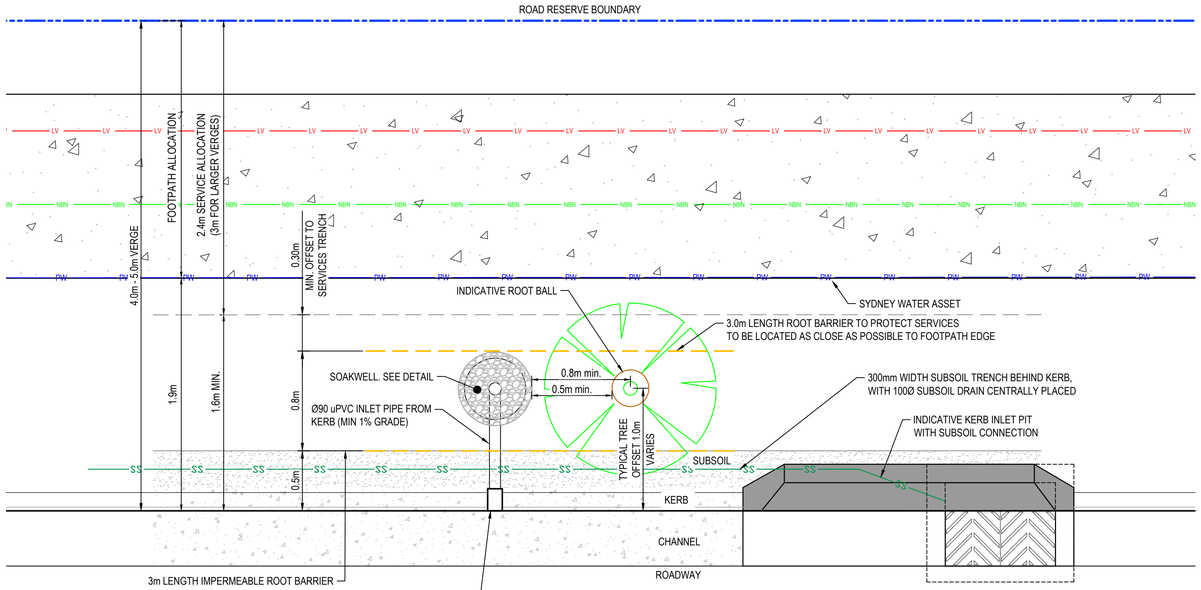

TYPICAL TREE PIT PLAN
ESTATE ROAD 4.0m - 5.6m VERGE

SCALE 1:25

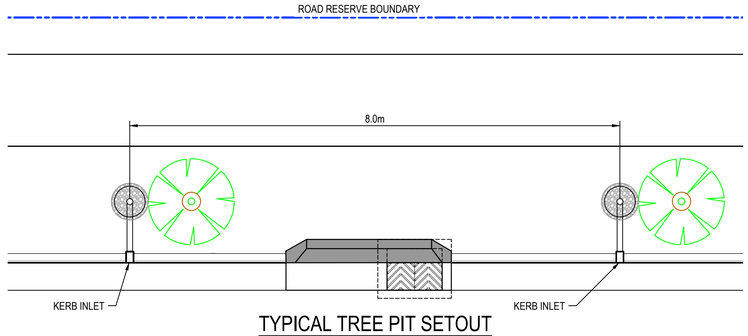

TYPICAL TREE PIT SETOUT
ESTATE ROAD 4.0m - 5.6m VERGE

SCALE 1:50

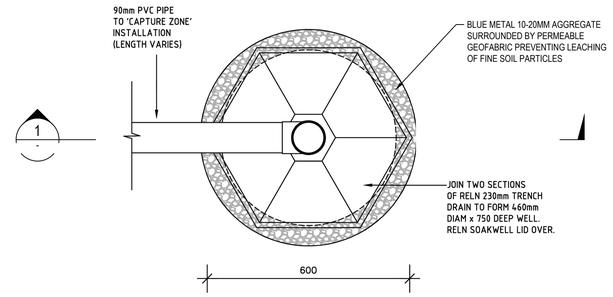

INFILTRATION ZONE R750 P200 PLAN

1 : 10

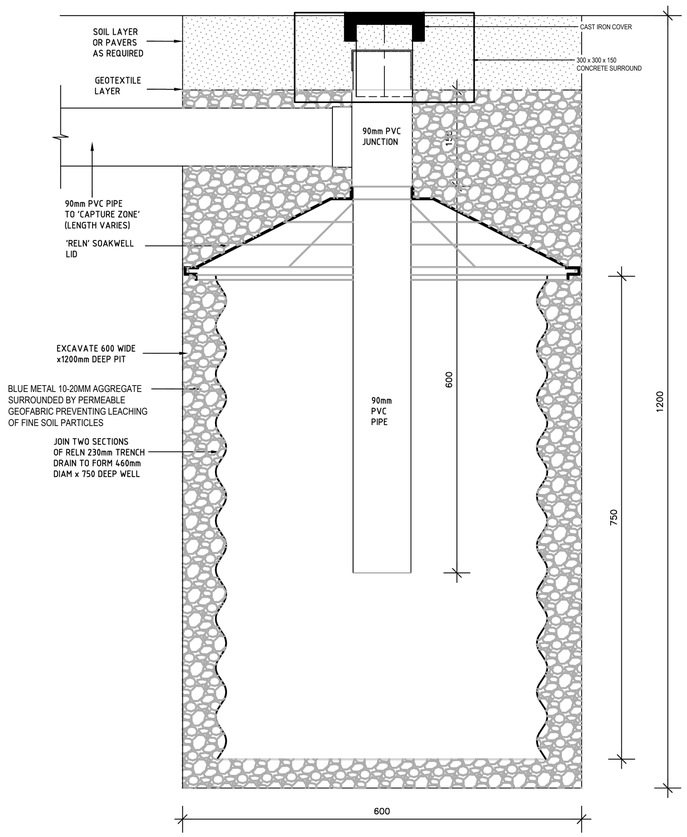

SECTION 1

1 : 5

CONFIDENTIAL

Drawing Status: FOR REVIEW

Issue	Date	Description
02	23-10-25	ISSUED FOR CLIENT REVIEW
01	14-10-25	ISSUED FOR CLIENT REVIEW

0 50 100 200 300 400 500mm
1 : 5 @ A1 1 : 10 @ A3

0 100 200 400 600 800 1000mm
1 : 10 @ A1 1 : 20 @ A3

0 2.5 5 7.5 10 12.5m
1 : 125 @ A1 1 : 250 @ A3

0 1 2 3 4 5m
1 : 50 @ A1 1 : 100 @ A3

Client:

Contractor / Consultant / Document Author:

at&l

Level 10, 124 Walker Street
North Sydney
NSW 2060
P 02 9439 1777
E info@atl.net.au
www.atl.net.au
ABN 96 130 882 405

GDA2020

Key Plan:

Site:	Stage: ULTIMATE	Phase: ULTIMATE	
Author Job Number: 25-1282	Drawn by: PT	Designed by: JH	Scale AS SHOWN
Project Number:	Checked by: MM	Approved by: AMc	Sheet A1

Project name: MAMRE ROAD DATA CENTRE CAMPUS

Drawing title: TYPICAL BOUNDARY SECTIONS SHEET 8

File Name: SYD4-SITE-DRG-ATL-CIV-02020

Drawing Number: SYD4-SITE-DRG-ATL-CIV-02020

Rev: 02

Do not scale

WESTERN EARTHWORKS VOLUMES

A	B	C	D	E	F =A+B+C+D+E
EXISTING TOPSOIL STRIPPING VOLUME (cu.m) REFER NOTE No.1	EXCAVATION OF EXISTING CREEKS AND DAMS (cu.m) REFER NOTE No.2	EXCAVATION OF EROSION AND SEDIMENT BASINS	NET CUT (cu.m)	NET FILL (cu.m)	BALANCE (cu.m)
-58,300	-20,000	-38,000	-897,000	936,100	-77,200 (EXPORT)

EASTERN EARTHWORKS VOLUMES

A	B	C	D	E	F =A+B+C+D+E
EXISTING TOPSOIL STRIPPING VOLUME (cu.m) REFER NOTE No.1	EXCAVATION OF EXISTING CREEKS AND DAMS (cu.m) REFER NOTE No.2	EXCAVATION OF EROSION AND SEDIMENT BASINS	NET CUT (cu.m)	NET FILL (cu.m)	BALANCE (cu.m)
-32,700	-14,100	-19,000	-602,200	410,100	-257,900 (EXPORT)

TOTAL EARTHWORKS VOLUMES *(subject to detailed design)*

A	B	C	D	E	F =A+B+C+D+E
EXISTING TOPSOIL STRIPPING VOLUME (cu.m) REFER NOTE No.1	EXCAVATION OF EXISTING CREEKS AND DAMS (cu.m) REFER NOTE No.2	EXCAVATION OF EROSION AND SEDIMENT BASINS	NET CUT (cu.m)	NET FILL (cu.m)	BALANCE (cu.m)
-91,000	-34,100	-57,000	-1,499,200	1,346,200	-335,100 (EXPORT)

ALL FINISHED LEVELS ARE ±2000mm U.N.O

LOT 2
DP587334

LOT 3
DP587334

LOT 1
DP1271142

EXISTING FUTURE SOUTHERN BAKERS LANE LINK ROAD

MAMRE ROAD

ROAD

ROAD No.1

ROAD No.2

RL46.00 RL56.00 RL65.00 RL59.00 RL59.00 RL60.50 RL64.70 RL60.30 RL44.50 RL43.10 RL66.90 RL63.52 RL72.80

CAMPAS ELECTRICAL SUBSTATION

STATCOM BEL 53.00

ELECTRICAL SUBSTATION BEL 62.50

ELECTRICAL SUBSTATION BEL 62.50

ELECTRICAL SUBSTATION BEL 64.00

ELECTRICAL SUBSTATION BEL 64.00

ELECTRICAL SUBSTATION BEL 53.00

ELECTRICAL SUBSTATION BEL 54.00

BEL 51.00

EROSION AND SEDIMENT CONTROL BASINS. APPROX. 19,000m³

PARCEL A BEL 53.00

PARCEL B BEL 54.00

PARCEL C BEL 62.50

PARCEL D BEL 62.50

PARCEL F BEL 66.00

PARCEL E BEL 67.00

EROSION AND SEDIMENT CONTROL BASINS. APPROX. 19,000m³

OFFICES BEL 62.50

FFL45.00 FFL55.00 FFL65.00 FFL77.5 FFL77.50 FFL79.50

FUTURE DEDICATED FREIGHT CORRIDOR 40m WIDE

FUTURE CONNECTION TO ROAD NETWORK SHOWN INDICATIVELY

GPT DEVELOPMENT

21 ALDINGTON ROAD GIBB GROUP DEVELOPMENT

99 ALDINGTON ROAD FRASERS DEVELOPMENT

NOTES

1. EXISTING TOPSOIL STRIPPED 200mm AND REUSED ONSITE WHERE POSSIBLE.
2. ADDITIONAL EXCAVATION OF EXISTING DAMS WITHIN SITE AREA TO A DEPTH OF 1m BELOW EXISTING INVERT AND WIDTH OF EXISTING DAM EXTENT. VOLUMES ARE APPROXIMATE. EXCAVATED MATERIAL TO BE FARMED AND USED AS GENERAL FILL WITHIN FILL ZONES 2m BELOW FINAL SURFACE.
3. POSITIVE BALANCE VOLUMES INDICATE SHORTFALL (IMPORT) REQUIRED.
4. EARTHWORKS QUANTITY MAY VARY BECAUSE THE CALCULATED VOLUMES DO NOT TAKE INTO ACCOUNT THE FOLLOWING :-
   - BULKING FACTORS OF REMOVED CUT
   - REMOVAL OF EXISTING BUILDING SLABS AND PAVEMENTS
   - REMOVAL AND\OR REMEDIATION OF ANY EXISTING UNCONTROLLED FILL
   - PROPOSED LANDSCAPING
   - UTILITY TRENCHING

LEGEND

- EXISTING BOUNDARY
- EXISTING BOUNDARY TO BE REMOVED
- PROPOSED BOUNDARY
- PROPOSED SP2 BOUNDARY

CUT\FILL DEPTH RANGE LEGEND

Lower_value		Upper_value		Colour
-21.0	to	-16.0	m	
-16.0	to	-14.0	m	
-14.0	to	-12.0	m	
-12.0	to	-10.0	m	
-10.0	to	-8.0	m	
-8.0	to	-6.0	m	
-6.0	to	-4.0	m	
-4.0	to	-2.0	m	
-2.0	to	0.0	m	
0.0	to	2.0	m	
2.0	to	4.0	m	
4.0	to	6.0	m	
6.0	to	8.0	m	
8.0	to	10.0	m	
10.0	to	12.0	m	
12.0	to	14.0	m	
14.0	to	16.0	m	

0 50 100 150 200m

1 : 2000 @ A1

CONFIDENTIAL

Drawing Status: FOR REVIEW

Issue	Date	Description
03	10-11-25	ISSUED FOR CLIENT REVIEW
02	23-10-25	ISSUED FOR CLIENT REVIEW
01	14-10-25	ISSUED FOR CLIENT REVIEW

Do not scale

Client:

Contractor / Consultant / Document Author:

at&l
Level 10, 124 Walker Street
North Sydney
NSW 2060
P 02 9439 1777
E info@atl.net.au
www.atl.net.au
ABN 96 130 882 405

GDA2020

Key Plan:

Site:	Stage: ULTIMATE	Phase: ULTIMATE	
Author Job Number: 25-1282	Drawn by: PT	Designed by: JH	Scale 1:2000
Project Number:	Checked by: MM	Approved by: AMc	Sheet A1

Project name: MAMRE ROAD DATA CENTRE CAMPUS

Drawing title: BULK EARTHWORKS PLAN

File Name: SYD4-SITE-DRG-ATL-CIV-02031

Drawing Number: SYD4-SITE-DRG-ATL-CIV-02031

Rev: 03

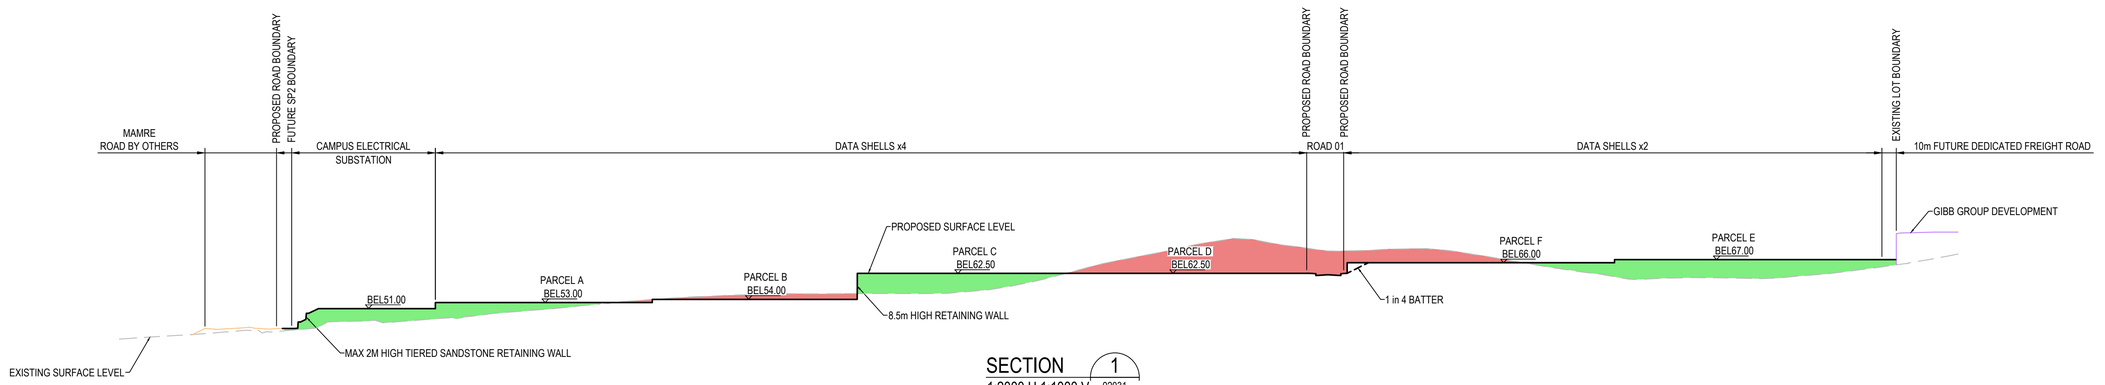

SECTION 1
1:2000 H 1:1000 V 02031

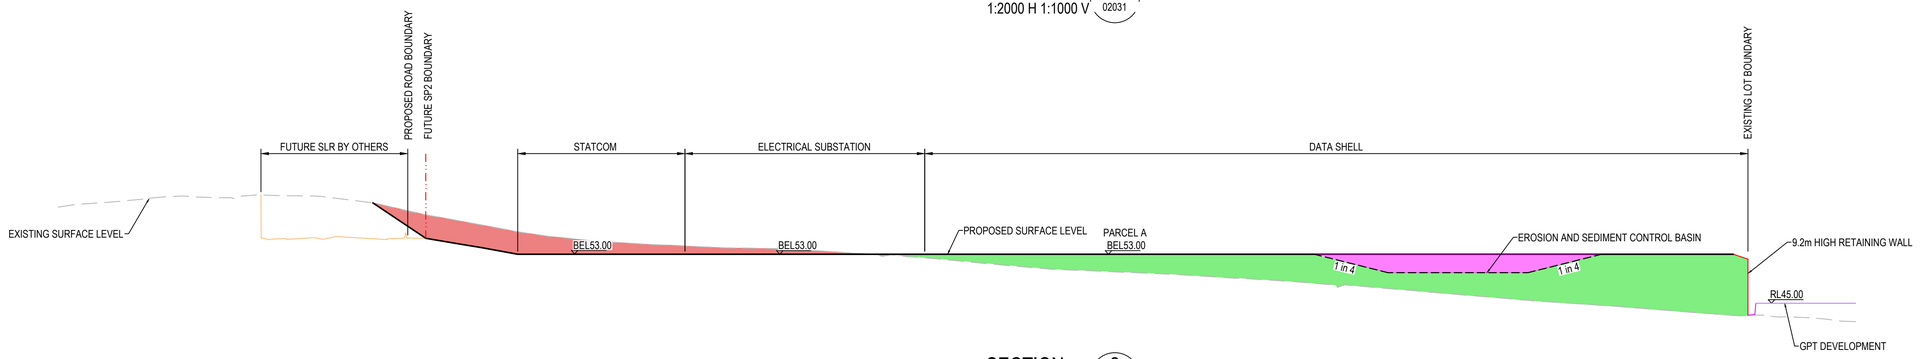

SECTION 2
1:1000 H 1:500 V 02031

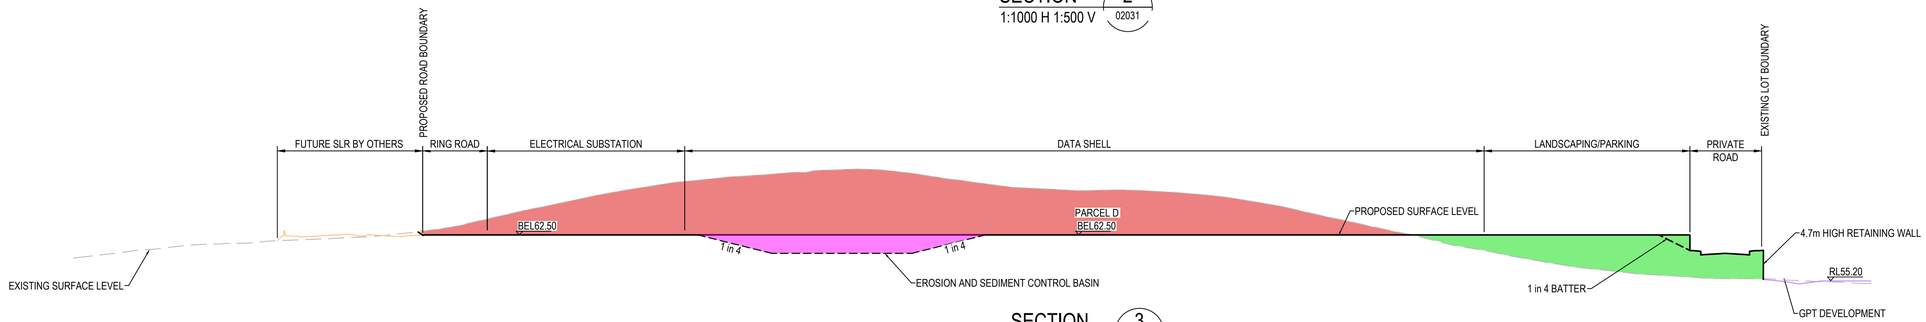

SECTION 3
1:1000 H 1:500 V 02031

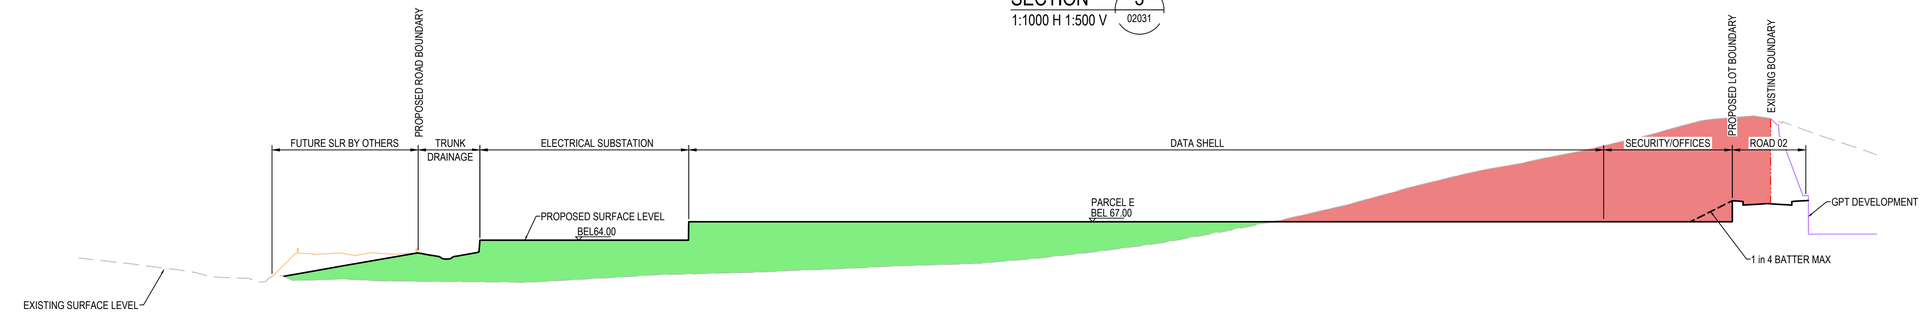

SECTION 4
1:1000 H 1:500 V 02031

ALL FINISHED LEVELS ARE ±2000mm U.N.O

CONFIDENTIAL

Drawing Status: FOR REVIEW

Issue	Date	Description
02	23-10-25	ISSUED FOR CLIENT REVIEW
01	14-10-25	ISSUED FOR CLIENT REVIEW

Do not scale

0 10 20 30 40 50m
1 : 500 @ A1 1 : 1000 @ A3
0 20 40 60 80 100m
1 : 1000 @ A1 1 : 2000 @ A3
0 50 100 150 200m
1 : 2000 @ A1 1 : 4000 @ A3

Client:

Contractor / Consultant / Document Author:
at&l
Level 10, 124 Walker Street
North Sydney
NSW 2060
P 02 9439 1777
E info@atl.net.au
www.atl.net.au
ABN 96 130 882 405

GDA2020

Key Plan:

Site:	Stage: ULTIMATE	Phase: ULTIMATE	Project name: MAMRE ROAD DATA CENTRE CAMPUS
Author Job Number: 25-1282	Drawn by: PT	Designed by: JH	Scale: 1:500 1:1000 1:2000
Project Number:	Checked by: MM	Approved by: AMc	Sheet: A1
File Name: SYD4-SITE-DRG-ATL-CIV-02035			Drawing title: BULK EARTHWORKS SECTIONS
			Drawing Number: SYD4-SITE-DRG-ATL-CIV-02035
			Rev: 02

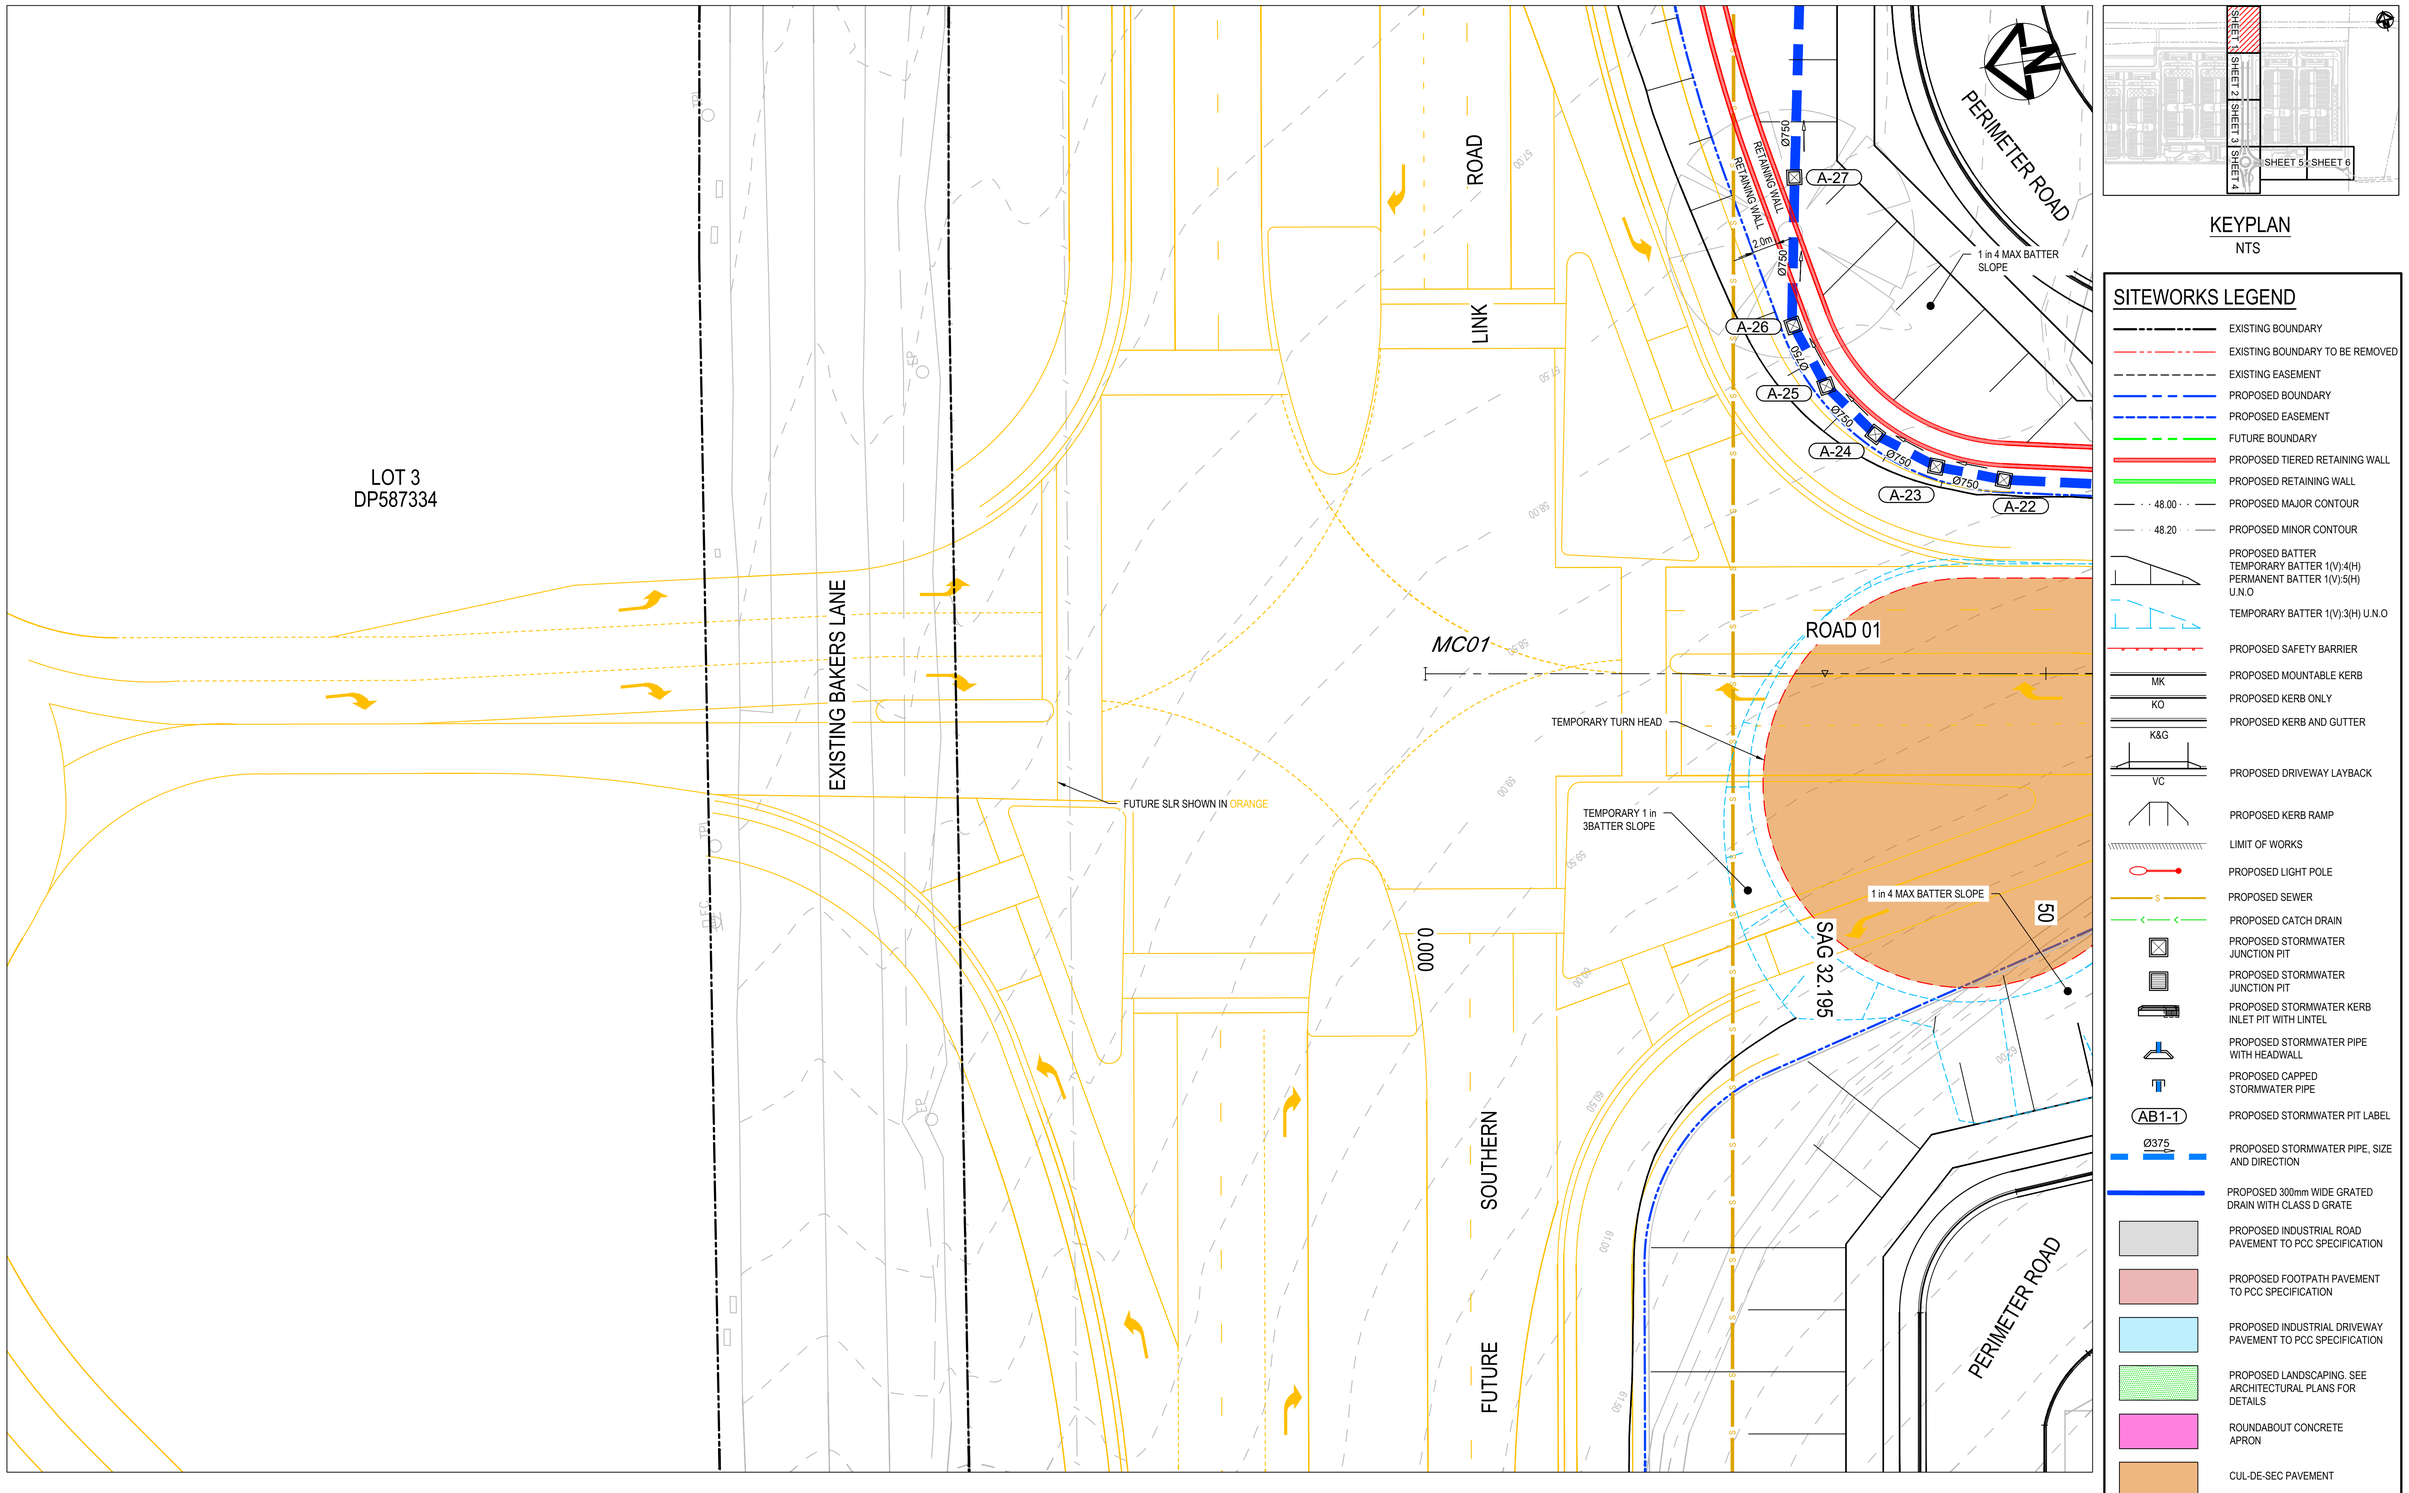

KEYPLAN
NTS

SITEWORKS LEGEND

- EXISTING BOUNDARY
- EXISTING BOUNDARY TO BE REMOVED
- EXISTING EASEMENT
- PROPOSED BOUNDARY
- PROPOSED EASEMENT
- FUTURE BOUNDARY
- PROPOSED TIERED RETAINING WALL
- PROPOSED RETAINING WALL
- PROPOSED MAJOR CONTOUR (48.00)
- PROPOSED MINOR CONTOUR (48.20)
- PROPOSED BATTER
  TEMPORARY BATTER 1(V):4(H)
  PERMANENT BATTER 1(V):5(H)
  U.N.O
- TEMPORARY BATTER 1(V):3(H) U.N.O
- PROPOSED SAFETY BARRIER
- MK — PROPOSED MOUNTABLE KERB
- KO — PROPOSED KERB ONLY
- K&G — PROPOSED KERB AND GUTTER
- VC — PROPOSED DRIVEWAY LAYBACK
- PROPOSED KERB RAMP
- LIMIT OF WORKS
- PROPOSED LIGHT POLE
- S — PROPOSED SEWER
- PROPOSED CATCH DRAIN
- PROPOSED STORMWATER JUNCTION PIT
- PROPOSED STORMWATER JUNCTION PIT
- PROPOSED STORMWATER KERB INLET PIT WITH LINTEL
- PROPOSED STORMWATER PIPE WITH HEADWALL
- PROPOSED CAPPED STORMWATER PIPE
- AB1-1 — PROPOSED STORMWATER PIT LABEL
- Ø375 — PROPOSED STORMWATER PIPE, SIZE AND DIRECTION
- PROPOSED 300mm WIDE GRATED DRAIN WITH CLASS D GRATE
- PROPOSED INDUSTRIAL ROAD PAVEMENT TO PCC SPECIFICATION
- PROPOSED FOOTPATH PAVEMENT TO PCC SPECIFICATION
- PROPOSED INDUSTRIAL DRIVEWAY PAVEMENT TO PCC SPECIFICATION
- PROPOSED LANDSCAPING. SEE ARCHITECTURAL PLANS FOR DETAILS
- ROUNDABOUT CONCRETE APRON
- CUL-DE-SEC PAVEMENT

CONFIDENTIAL

Drawing Status: FOR REVIEW

Issue	Date	Description
02	23-10-25	ISSUED FOR CLIENT REVIEW
01	14-10-25	ISSUED FOR CLIENT REVIEW

0 5 10 15 20 25m

1 : 250 @ A1 1 : 500 @ A3

Do not scale

Client:

Contractor / Consultant / Document Author:
at&l
Level 10, 124 Walker Street
North Sydney
NSW 2060
P 02 9439 1777
E info@atl.net.au
www.atl.net.au
ABN 96 130 882 405

GDA2020

Key Plan:

Site:	Stage: ULTIMATE	Phase: ULTIMATE	Project name: MAMRE ROAD DATA CENTRE CAMPUS
Author Job Number: 25-1282	Drawn by: PT	Designed by: JH	Scale 1:250
Project Number:	Checked by: MM	Approved by: AMc	Sheet A1
File Name SYD4-SITE-DRG-ATL-CIV-02041			Drawing title: ROADWORKS & STORMWATER DRAINAGE PLAN SHEET 1
			Drawing Number SYD4-SITE-DRG-ATL-CIV-02041
			Rev 02

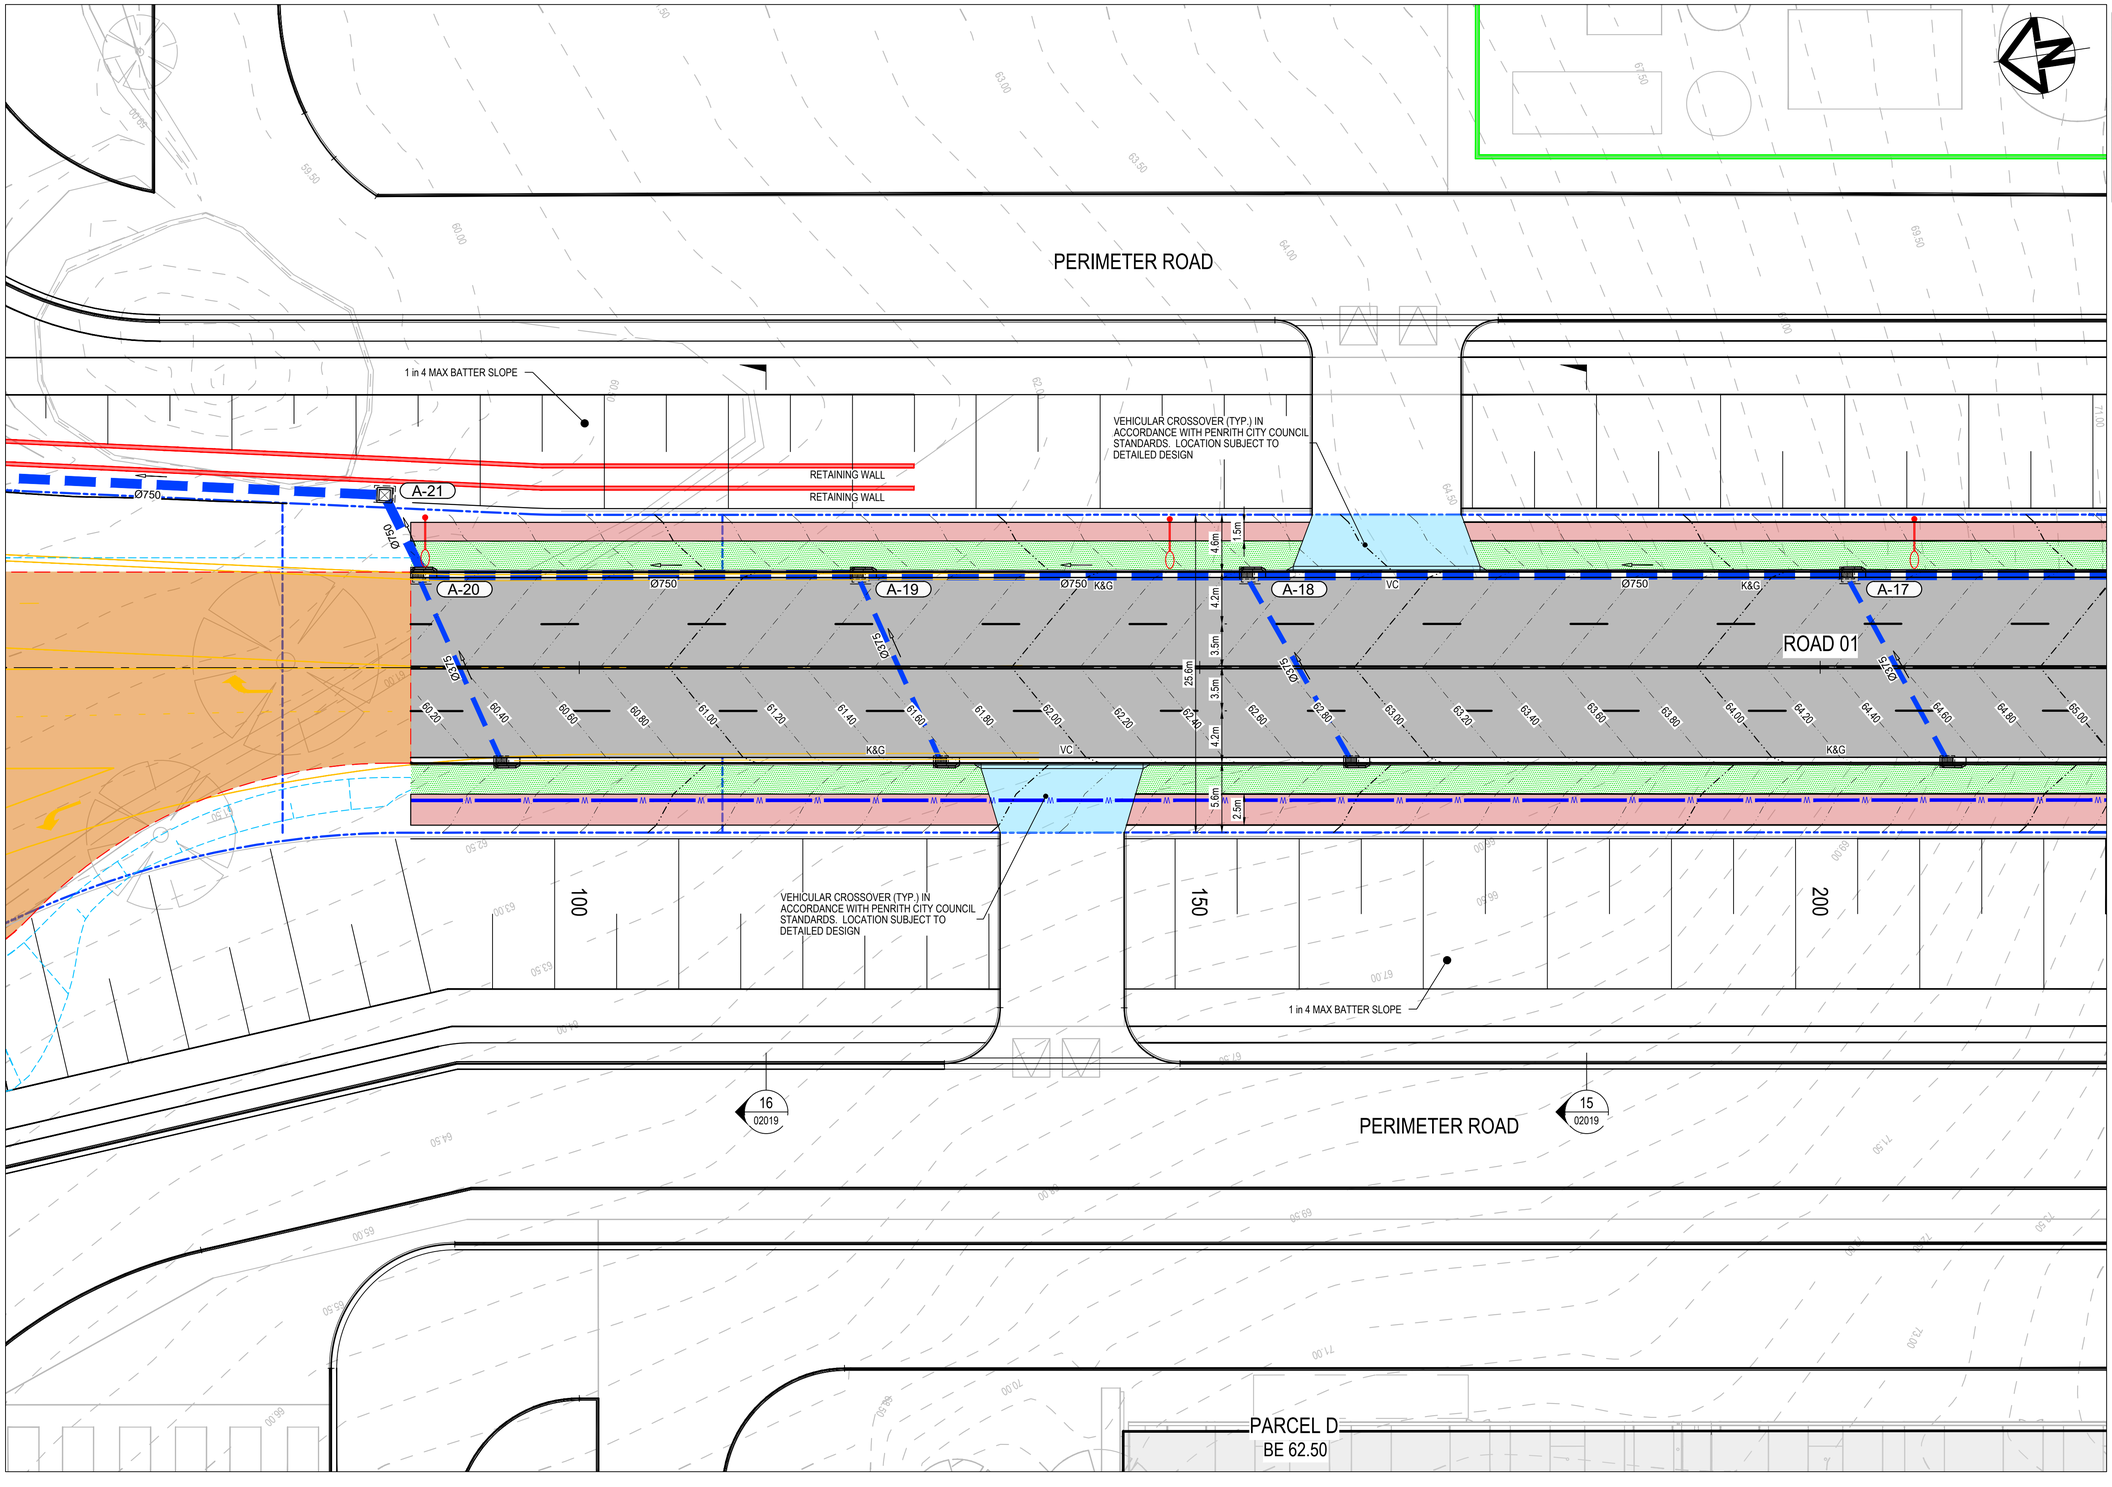

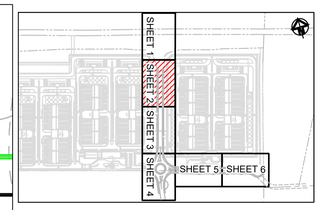

KEYPLAN
NTS

SITEWORKS LEGEND

- EXISTING BOUNDARY
- EXISTING BOUNDARY TO BE REMOVED
- EXISTING EASEMENT
- PROPOSED BOUNDARY
- PROPOSED EASEMENT
- FUTURE BOUNDARY
- PROPOSED TIERED RETAINING WALL
- PROPOSED RETAINING WALL
- PROPOSED MAJOR CONTOUR (48.00)
- PROPOSED MINOR CONTOUR (48.20)
- PROPOSED BATTER
  TEMPORARY BATTER 1(V):4(H)
  PERMANENT BATTER 1(V):5(H)
  U.N.O
- TEMPORARY BATTER 1(V):3(H) U.N.O
- PROPOSED SAFETY BARRIER
- PROPOSED MOUNTABLE KERB (MK)
- PROPOSED KERB ONLY (KO)
- PROPOSED KERB AND GUTTER (K&G)
- PROPOSED DRIVEWAY LAYBACK (VC)
- PROPOSED KERB RAMP
- LIMIT OF WORKS
- PROPOSED LIGHT POLE
- PROPOSED SEWER (S)
- PROPOSED CATCH DRAIN
- PROPOSED STORMWATER JUNCTION PIT
- PROPOSED STORMWATER JUNCTION PIT
- PROPOSED STORMWATER KERB INLET PIT WITH LINTEL
- PROPOSED STORMWATER PIPE WITH HEADWALL
- PROPOSED CAPPED STORMWATER PIPE
- PROPOSED STORMWATER PIT LABEL (AB1-1)
- PROPOSED STORMWATER PIPE, SIZE AND DIRECTION (Ø375)
- PROPOSED 300mm WIDE GRATED DRAIN WITH CLASS D GRATE
- PROPOSED INDUSTRIAL ROAD PAVEMENT TO PCC SPECIFICATION
- PROPOSED FOOTPATH PAVEMENT TO PCC SPECIFICATION
- PROPOSED INDUSTRIAL DRIVEWAY PAVEMENT TO PCC SPECIFICATION
- PROPOSED LANDSCAPING. SEE ARCHITECTURAL PLANS FOR DETAILS
- ROUNDABOUT CONCRETE APRON
- CUL-DE-SEC PAVEMENT

CONFIDENTIAL

Drawing Status: FOR REVIEW

Issue	Date	Description
02	23-10-25	ISSUED FOR CLIENT REVIEW
01	14-10-25	ISSUED FOR CLIENT REVIEW

0 5 10 15 20 25m

1 : 250 @ A1 1 : 500 @ A3

Client:

Contractor / Consultant / Document Author:
at&l
Level 10, 124 Walker Street
North Sydney
NSW 2060
P 02 9439 1777
E info@atl.net.au
www.atl.net.au
ABN 96 130 882 405

GDA2020

Key Plan:

Site:	Stage: ULTIMATE	Phase: ULTIMATE	Project name: MAMRE ROAD DATA CENTRE CAMPUS
Author Job Number: 25-1282	Drawn by: PT	Designed by: JH	Scale 1:250
Project Number:	Checked by: MM	Approved by: AMc	Sheet A1
File Name SYD4-SITE-DRG-ATL-CIV-02042			Drawing title: ROADWORKS & STORMWATER DRAINAGE PLAN SHEET 2
			Drawing Number SYD4-SITE-DRG-ATL-CIV-02042
			Rev 02

Do not scale

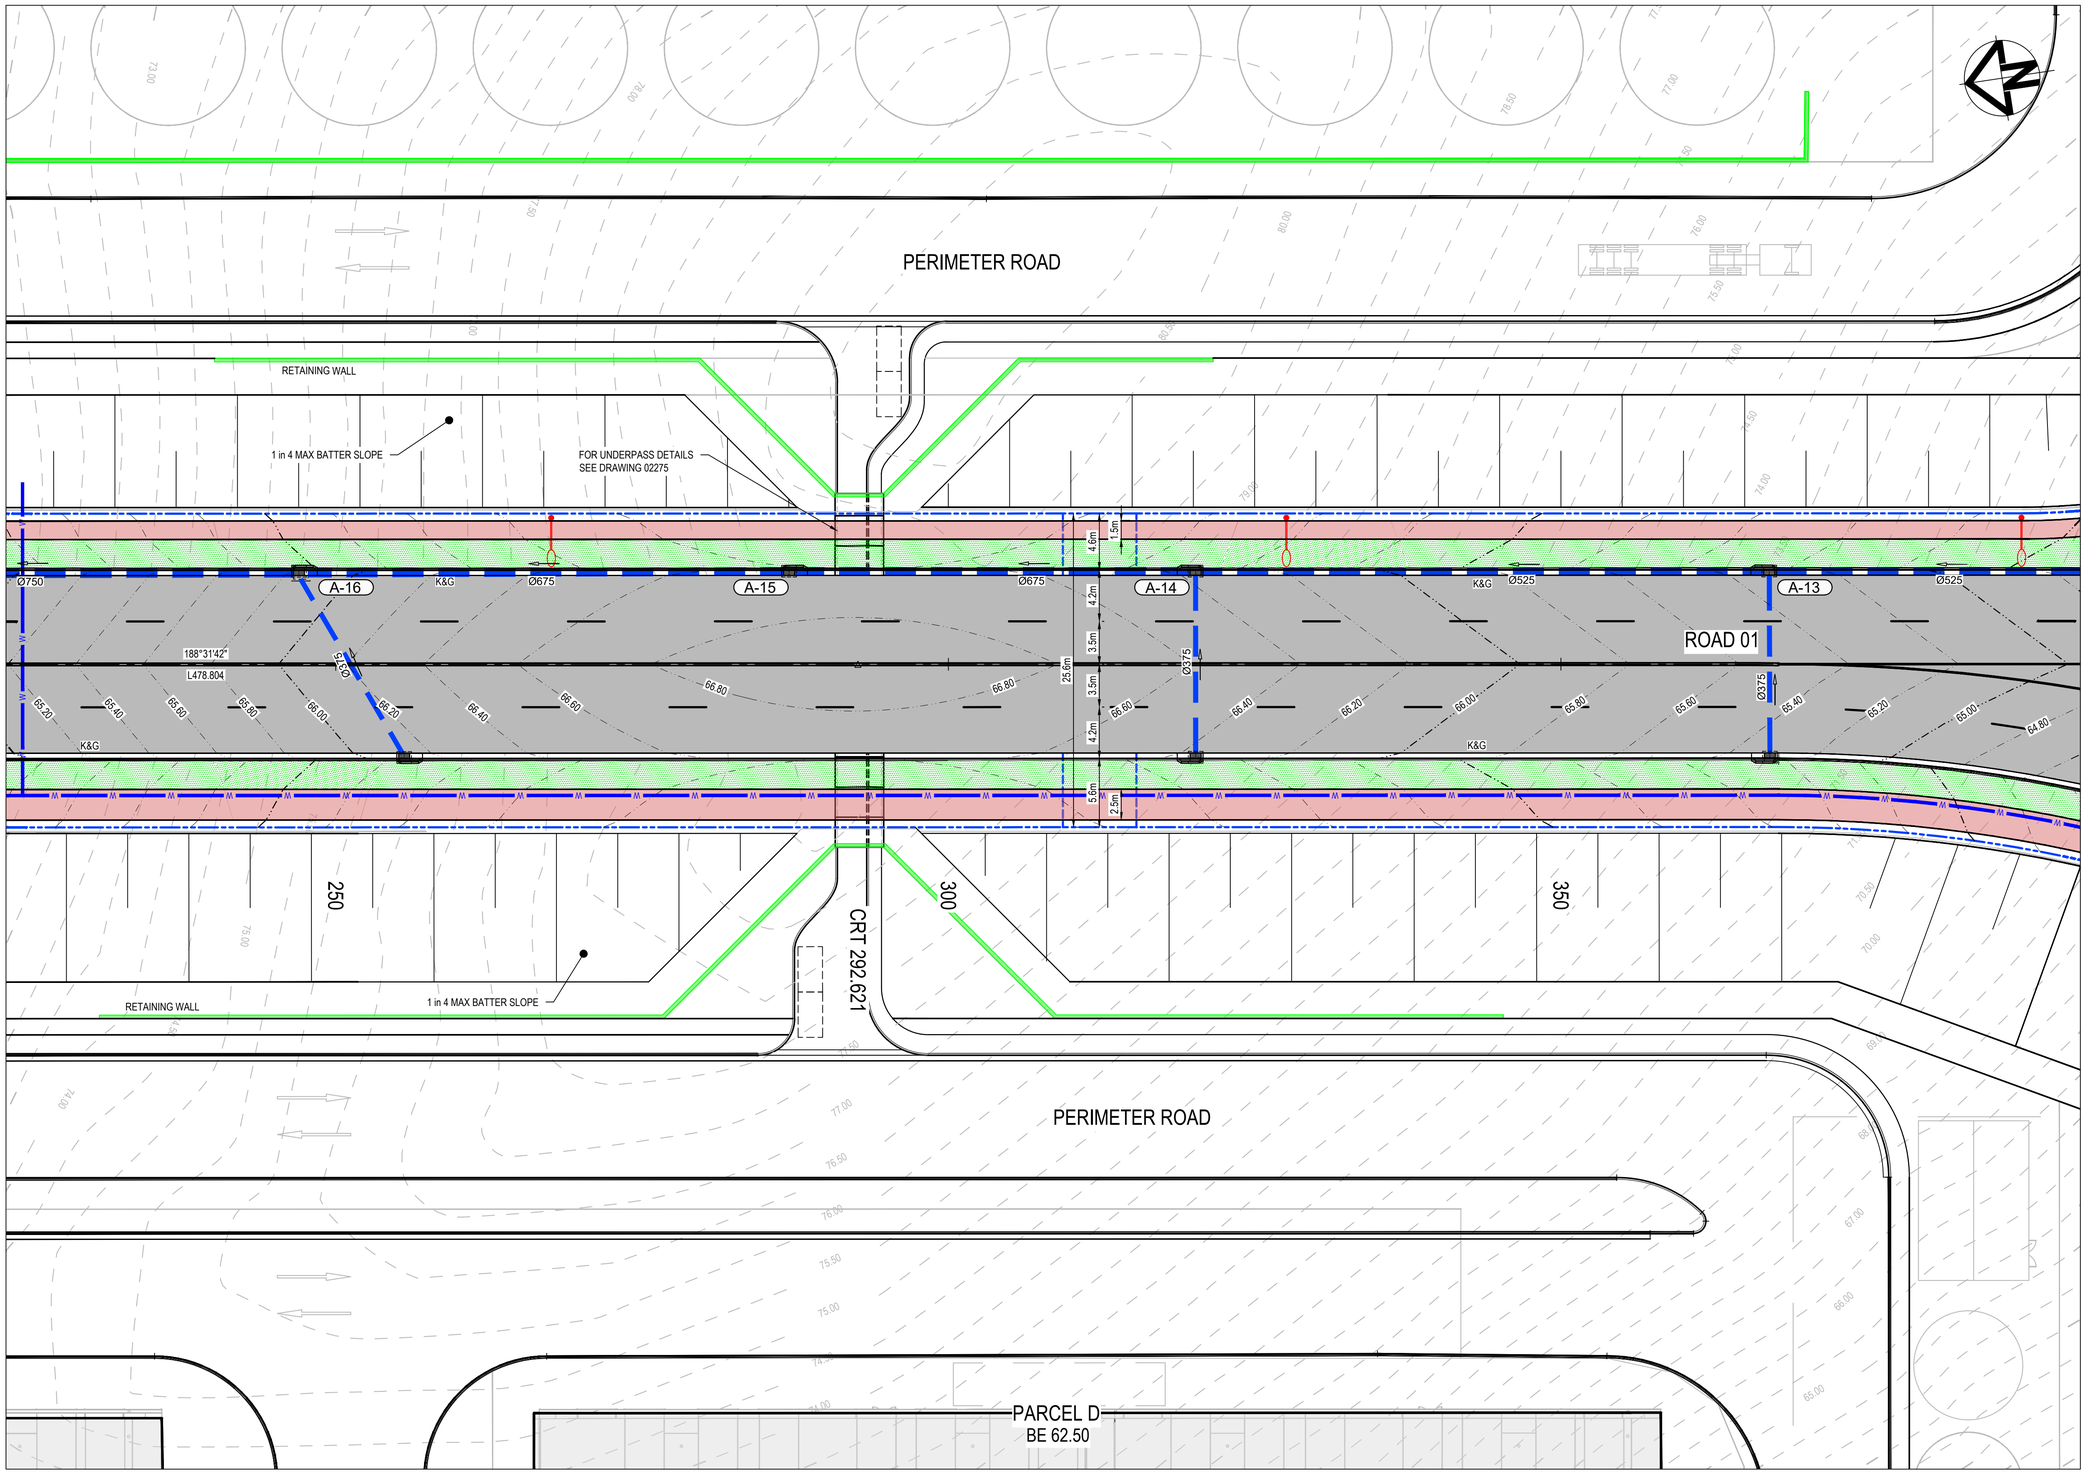

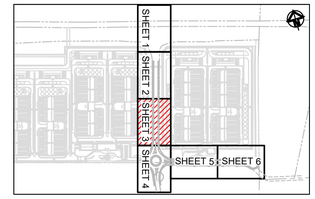

KEYPLAN
NTS

SITEWORKS LEGEND

- EXISTING BOUNDARY
- EXISTING BOUNDARY TO BE REMOVED
- EXISTING EASEMENT
- PROPOSED BOUNDARY
- PROPOSED EASEMENT
- FUTURE BOUNDARY
- PROPOSED TIERED RETAINING WALL
- PROPOSED RETAINING WALL
- 48.00 PROPOSED MAJOR CONTOUR
- 48.20 PROPOSED MINOR CONTOUR
- PROPOSED BATTER
  TEMPORARY BATTER 1(V):4(H)
  PERMANENT BATTER 1(V):5(H)
  U.N.O
- TEMPORARY BATTER 1(V):3(H) U.N.O
- PROPOSED SAFETY BARRIER
- MK PROPOSED MOUNTABLE KERB
- KO PROPOSED KERB ONLY
- K&G PROPOSED KERB AND GUTTER
- VC PROPOSED DRIVEWAY LAYBACK
- PROPOSED KERB RAMP
- LIMIT OF WORKS
- PROPOSED LIGHT POLE
- S PROPOSED SEWER
- PROPOSED CATCH DRAIN
- PROPOSED STORMWATER JUNCTION PIT
- PROPOSED STORMWATER JUNCTION PIT
- PROPOSED STORMWATER KERB INLET PIT WITH LINTEL
- PROPOSED STORMWATER PIPE WITH HEADWALL
- PROPOSED CAPPED STORMWATER PIPE
- AB1-1 PROPOSED STORMWATER PIT LABEL
- Ø375 PROPOSED STORMWATER PIPE, SIZE AND DIRECTION
- PROPOSED 300mm WIDE GRATED DRAIN WITH CLASS D GRATE
- PROPOSED INDUSTRIAL ROAD PAVEMENT TO PCC SPECIFICATION
- PROPOSED FOOTPATH PAVEMENT TO PCC SPECIFICATION
- PROPOSED INDUSTRIAL DRIVEWAY PAVEMENT TO PCC SPECIFICATION
- PROPOSED LANDSCAPING. SEE ARCHITECTURAL PLANS FOR DETAILS
- ROUNDABOUT CONCRETE APRON
- CUL-DE-SEC PAVEMENT

CONFIDENTIAL

Drawing Status: FOR REVIEW

Issue	Date	Description
02	23-10-25	ISSUED FOR CLIENT REVIEW
01	14-10-25	ISSUED FOR CLIENT REVIEW

0 5 10 15 20 25m

1 : 250 @ A1 1 : 500 @ A3

Client:

Contractor / Consultant / Document Author:
at&l
Level 10, 124 Walker Street
North Sydney
NSW 2060
P 02 9439 1777
E info@atl.net.au
www.atl.net.au
ABN 96 130 882 405

GDA2020

Key Plan:

Site:	Stage: ULTIMATE	Phase: ULTIMATE	Project name: MAMRE ROAD DATA CENTRE CAMPUS
Author Job Number: 25-1282	Drawn by: PT	Designed by: JH	Scale 1:250
Project Number:	Checked by: MM	Approved by: AMc	Sheet A1
File Name: SYD4-SITE-DRG-ATL-CIV-02043			Drawing title: ROADWORKS & STORMWATER DRAINAGE PLAN SHEET 3
			Drawing Number: SYD4-SITE-DRG-ATL-CIV-02043
			Rev: 02

Do not scale

A1

GPT DEVELOPMENT
FFL 65.00

GPT DEVELOPMENT
FFL 55.00

ROAD 01

ROAD 01

PRIVATE ROAD

A-9

A-10

A-11

A-12

TC 131.061

CT 96.223

TC 478.804

CT 508.348

536.522

150

100

500

450

400

R30.7

R30.2

R27.4

R20.0

R-200
L29.544

180°3'53"
L28.173

103°46'47"
L34.838

1 in 4 MAX BATTER SLOPE

1 in 4 MAX BATTER SLOPE

1 in 4 BATTER SLOPE

RETAINING WALL

LIMIT OF WORKS

Ø450

Ø375

Ø525

K&G

MK

DD

63.80

64.00

63.60

63.40

63.20

64.60

64.40

64.20

63.49

62.80

62.60

62.20

62.00

4.9m
4.2m
3.5m
25.6m
3.5m
4.2m
2.5m
5.6m
1.5m

KEYPLAN

NTS

SHEET 1
SHEET 2
SHEET 3
SHEET 4
SHEET 5
SHEET 6

SITEWORKS LEGEND

- EXISTING BOUNDARY
- EXISTING BOUNDARY TO BE REMOVED
- EXISTING EASEMENT
- PROPOSED BOUNDARY
- PROPOSED EASEMENT
- FUTURE BOUNDARY
- PROPOSED TIERED RETAINING WALL
- PROPOSED RETAINING WALL
- 48.00 PROPOSED MAJOR CONTOUR
- 48.20 PROPOSED MINOR CONTOUR
- PROPOSED BATTER
  TEMPORARY BATTER 1(V):4(H)
  PERMANENT BATTER 1(V):5(H)
  U.N.O
- TEMPORARY BATTER 1(V):3(H) U.N.O
- PROPOSED SAFETY BARRIER
- MK PROPOSED MOUNTABLE KERB
- KO PROPOSED KERB ONLY
- K&G PROPOSED KERB AND GUTTER
- VC PROPOSED DRIVEWAY LAYBACK
- PROPOSED KERB RAMP
- LIMIT OF WORKS
- PROPOSED LIGHT POLE
- PROPOSED SEWER
- PROPOSED CATCH DRAIN
- PROPOSED STORMWATER JUNCTION PIT
- PROPOSED STORMWATER JUNCTION PIT
- PROPOSED STORMWATER KERB INLET PIT WITH LINTEL
- PROPOSED STORMWATER PIPE WITH HEADWALL
- PROPOSED CAPPED STORMWATER PIPE
- AB1-1 PROPOSED STORMWATER PIT LABEL
- Ø375 PROPOSED STORMWATER PIPE, SIZE AND DIRECTION
- PROPOSED 300mm WIDE GRATED DRAIN WITH CLASS D GRATE
- PROPOSED INDUSTRIAL ROAD PAVEMENT TO PCC SPECIFICATION
- PROPOSED FOOTPATH PAVEMENT TO PCC SPECIFICATION
- PROPOSED INDUSTRIAL DRIVEWAY PAVEMENT TO PCC SPECIFICATION
- PROPOSED LANDSCAPING. SEE ARCHITECTURAL PLANS FOR DETAILS
- ROUNDABOUT CONCRETE APRON
- CUL-DE-SEC PAVEMENT

CONFIDENTIAL

Drawing Status: FOR REVIEW

Issue	Date	Description
02	23-10-25	ISSUED FOR CLIENT REVIEW
01	14-10-25	ISSUED FOR CLIENT REVIEW

0 5 10 15 20 25m

1 : 250 @ A1 1 : 500 @ A3

Do not scale

Client:

Contractor / Consultant / Document Author:

at&l

Level 10, 124 Walker Street
North Sydney
NSW 2060
P 02 9439 1777
E info@atl.net.au
www.atl.net.au
ABN 96 130 882 405

GDA2020

Key Plan:

Site:	Stage: ULTIMATE	Phase: ULTIMATE	Project name: MAMRE ROAD DATA CENTRE CAMPUS
Author Job Number: 25-1282	Drawn by: PT	Designed by: JH	Scale 1:250
Project Number:	Checked by: MM	Approved by: AMc	Sheet A1

Drawing title: ROADWORKS & STORMWATER DRAINAGE PLAN SHEET 4

File Name: SYD4-SITE-DRG-ATL-CIV-02044

Drawing Number: SYD4-SITE-DRG-ATL-CIV-02044

Rev: 02

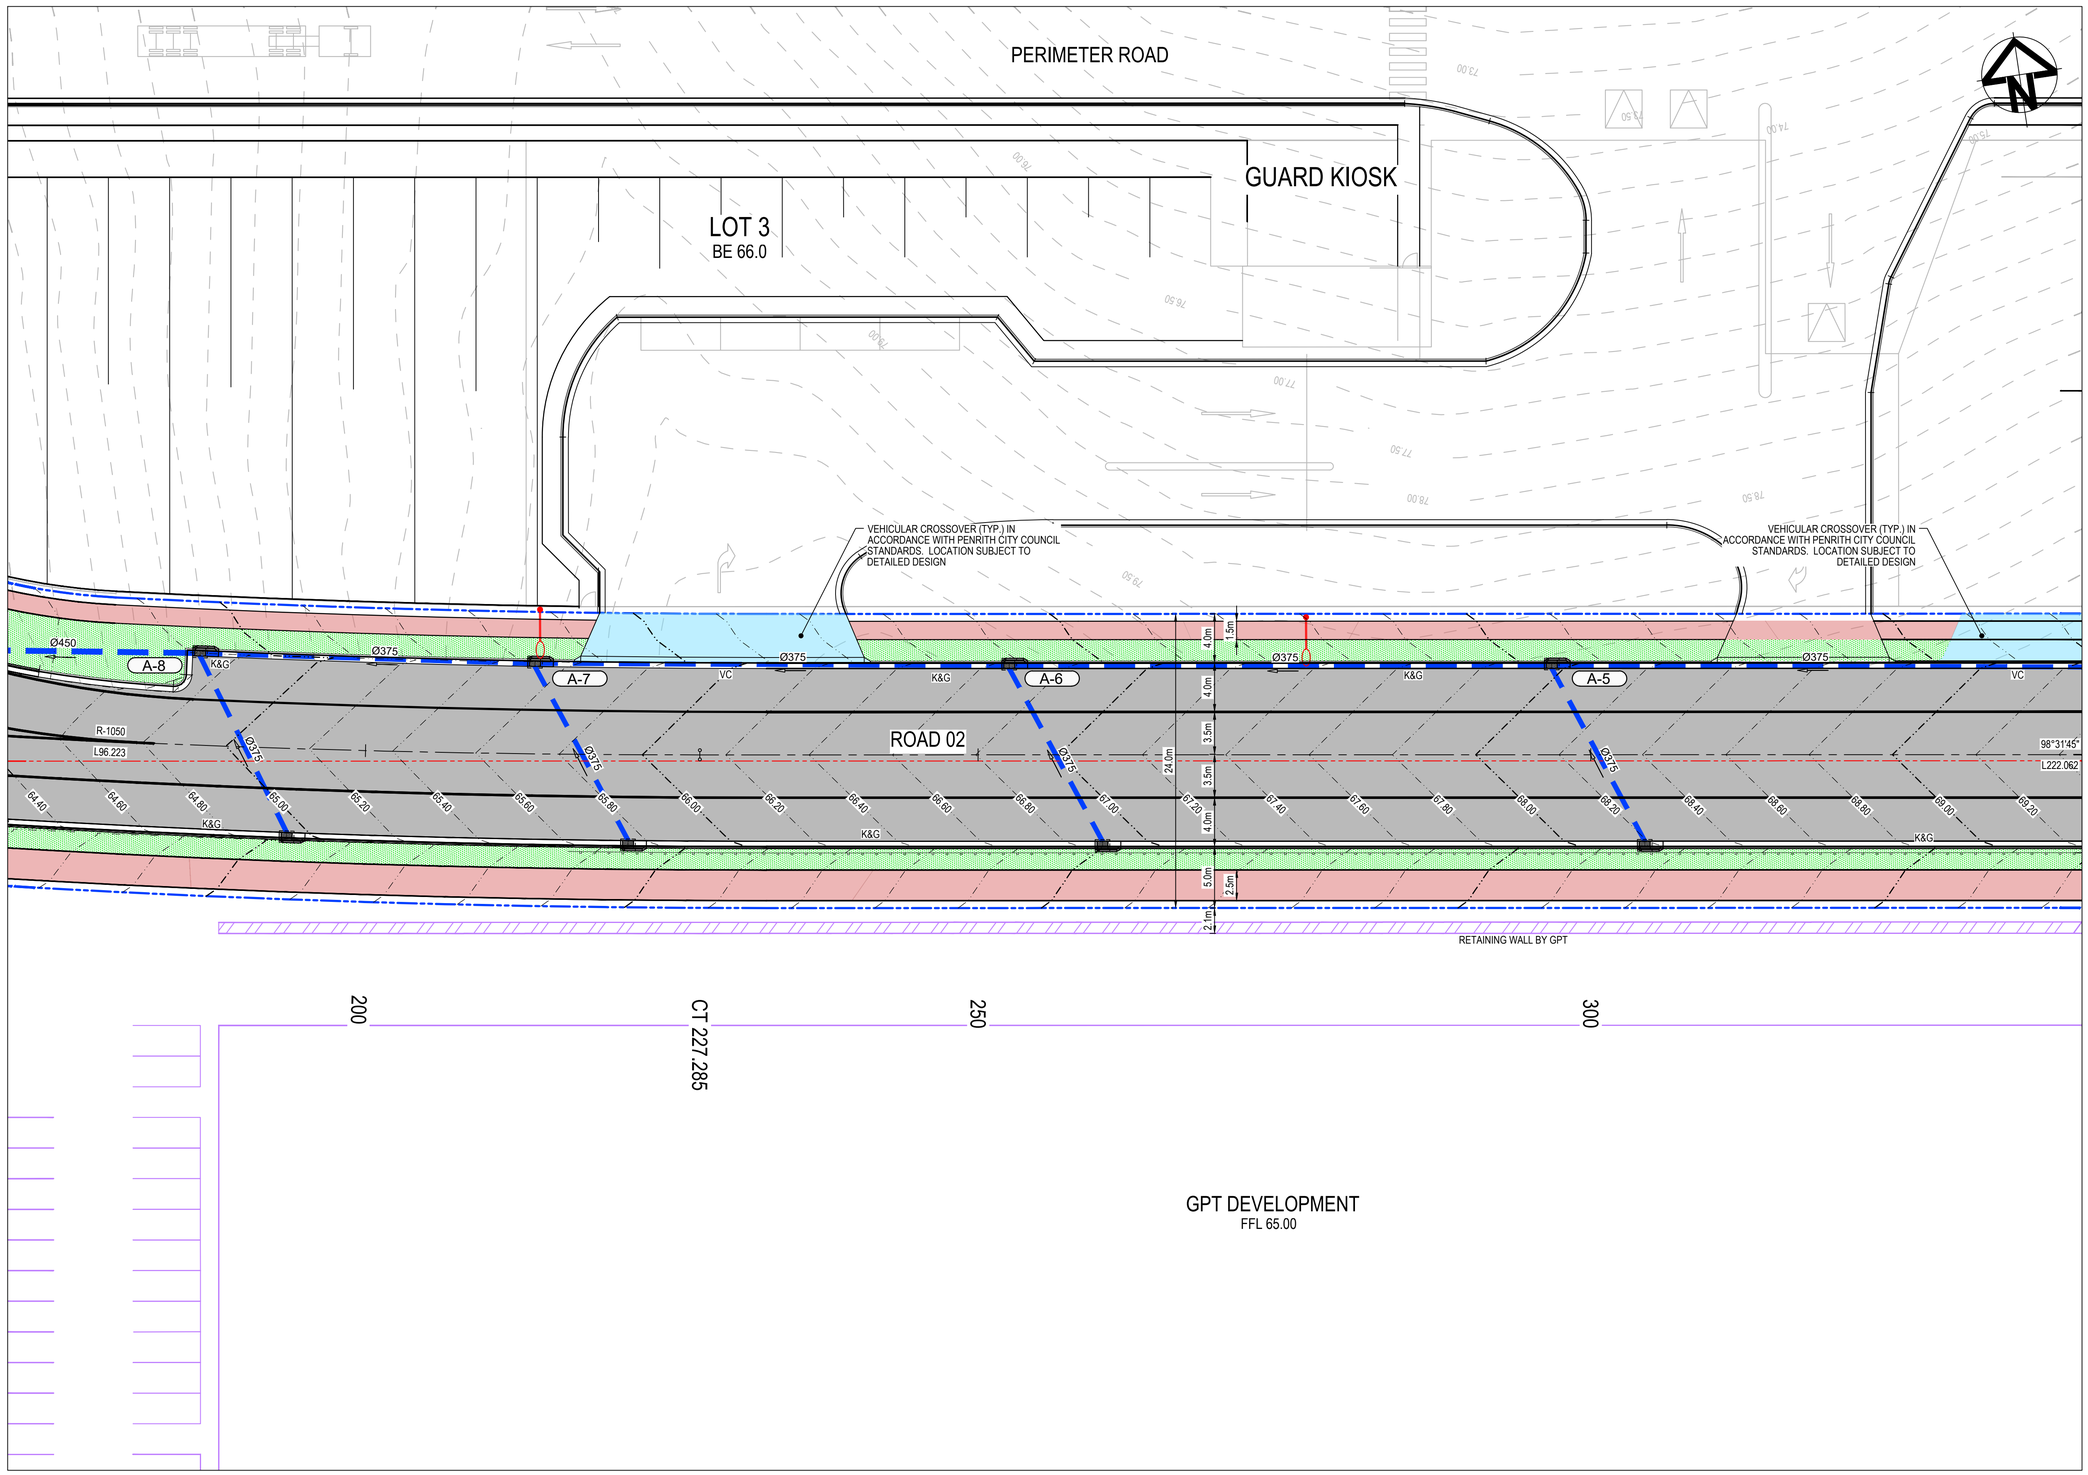

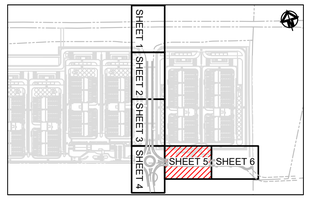

KEYPLAN
NTS

SITEWORKS LEGEND

- EXISTING BOUNDARY
- EXISTING BOUNDARY TO BE REMOVED
- EXISTING EASEMENT
- PROPOSED BOUNDARY
- PROPOSED EASEMENT
- FUTURE BOUNDARY
- PROPOSED TIERED RETAINING WALL
- PROPOSED RETAINING WALL
- 48.00 — PROPOSED MAJOR CONTOUR
- 48.20 — PROPOSED MINOR CONTOUR
- PROPOSED BATTER
  TEMPORARY BATTER 1(V):4(H)
  PERMANENT BATTER 1(V):5(H)
  U.N.O
- TEMPORARY BATTER 1(V):3(H) U.N.O
- PROPOSED SAFETY BARRIER
- MK — PROPOSED MOUNTABLE KERB
- KO — PROPOSED KERB ONLY
- K&G — PROPOSED KERB AND GUTTER
- VC — PROPOSED DRIVEWAY LAYBACK
- PROPOSED KERB RAMP
- LIMIT OF WORKS
- PROPOSED LIGHT POLE
- S — PROPOSED SEWER
- PROPOSED CATCH DRAIN
- PROPOSED STORMWATER JUNCTION PIT
- PROPOSED STORMWATER JUNCTION PIT
- PROPOSED STORMWATER KERB INLET PIT WITH LINTEL
- PROPOSED STORMWATER PIPE WITH HEADWALL
- PROPOSED CAPPED STORMWATER PIPE
- AB1-1 — PROPOSED STORMWATER PIT LABEL
- Ø375 — PROPOSED STORMWATER PIPE, SIZE AND DIRECTION
- PROPOSED 300mm WIDE GRATED DRAIN WITH CLASS D GRATE
- PROPOSED INDUSTRIAL ROAD PAVEMENT TO PCC SPECIFICATION
- PROPOSED FOOTPATH PAVEMENT TO PCC SPECIFICATION
- PROPOSED INDUSTRIAL DRIVEWAY PAVEMENT TO PCC SPECIFICATION
- PROPOSED LANDSCAPING. SEE ARCHITECTURAL PLANS FOR DETAILS
- ROUNDABOUT CONCRETE APRON
- CUL-DE-SEC PAVEMENT

CONFIDENTIAL

Drawing Status: FOR REVIEW

Issue	Date	Description
02	23-10-25	ISSUED FOR CLIENT REVIEW
01	14-10-25	ISSUED FOR CLIENT REVIEW

0 5 10 15 20 25m

1 : 250 @ A1 1 : 500 @ A3

Client:

Contractor / Consultant / Document Author:
at&l
Level 10, 124 Walker Street
North Sydney
NSW 2060
P 02 9439 1777
E info@atl.net.au
www.atl.net.au
ABN 96 130 882 405

GDA2020

Key Plan:

Site:	Stage: ULTIMATE	Phase: ULTIMATE	Project name: MAMRE ROAD DATA CENTRE CAMPUS
Author Job Number: 25-1282	Drawn by: PT	Designed by: JH	Scale: 1:250
Project Number:	Checked by: MM	Approved by: AMc	Sheet: A1
File Name: SYD4-SITE-DRG-ATL-CIV-02045			Drawing title: ROADWORKS & STORMWATER DRAINAGE PLAN SHEET 5
			Drawing Number: SYD4-SITE-DRG-ATL-CIV-02045
			Rev: 02

Do not scale

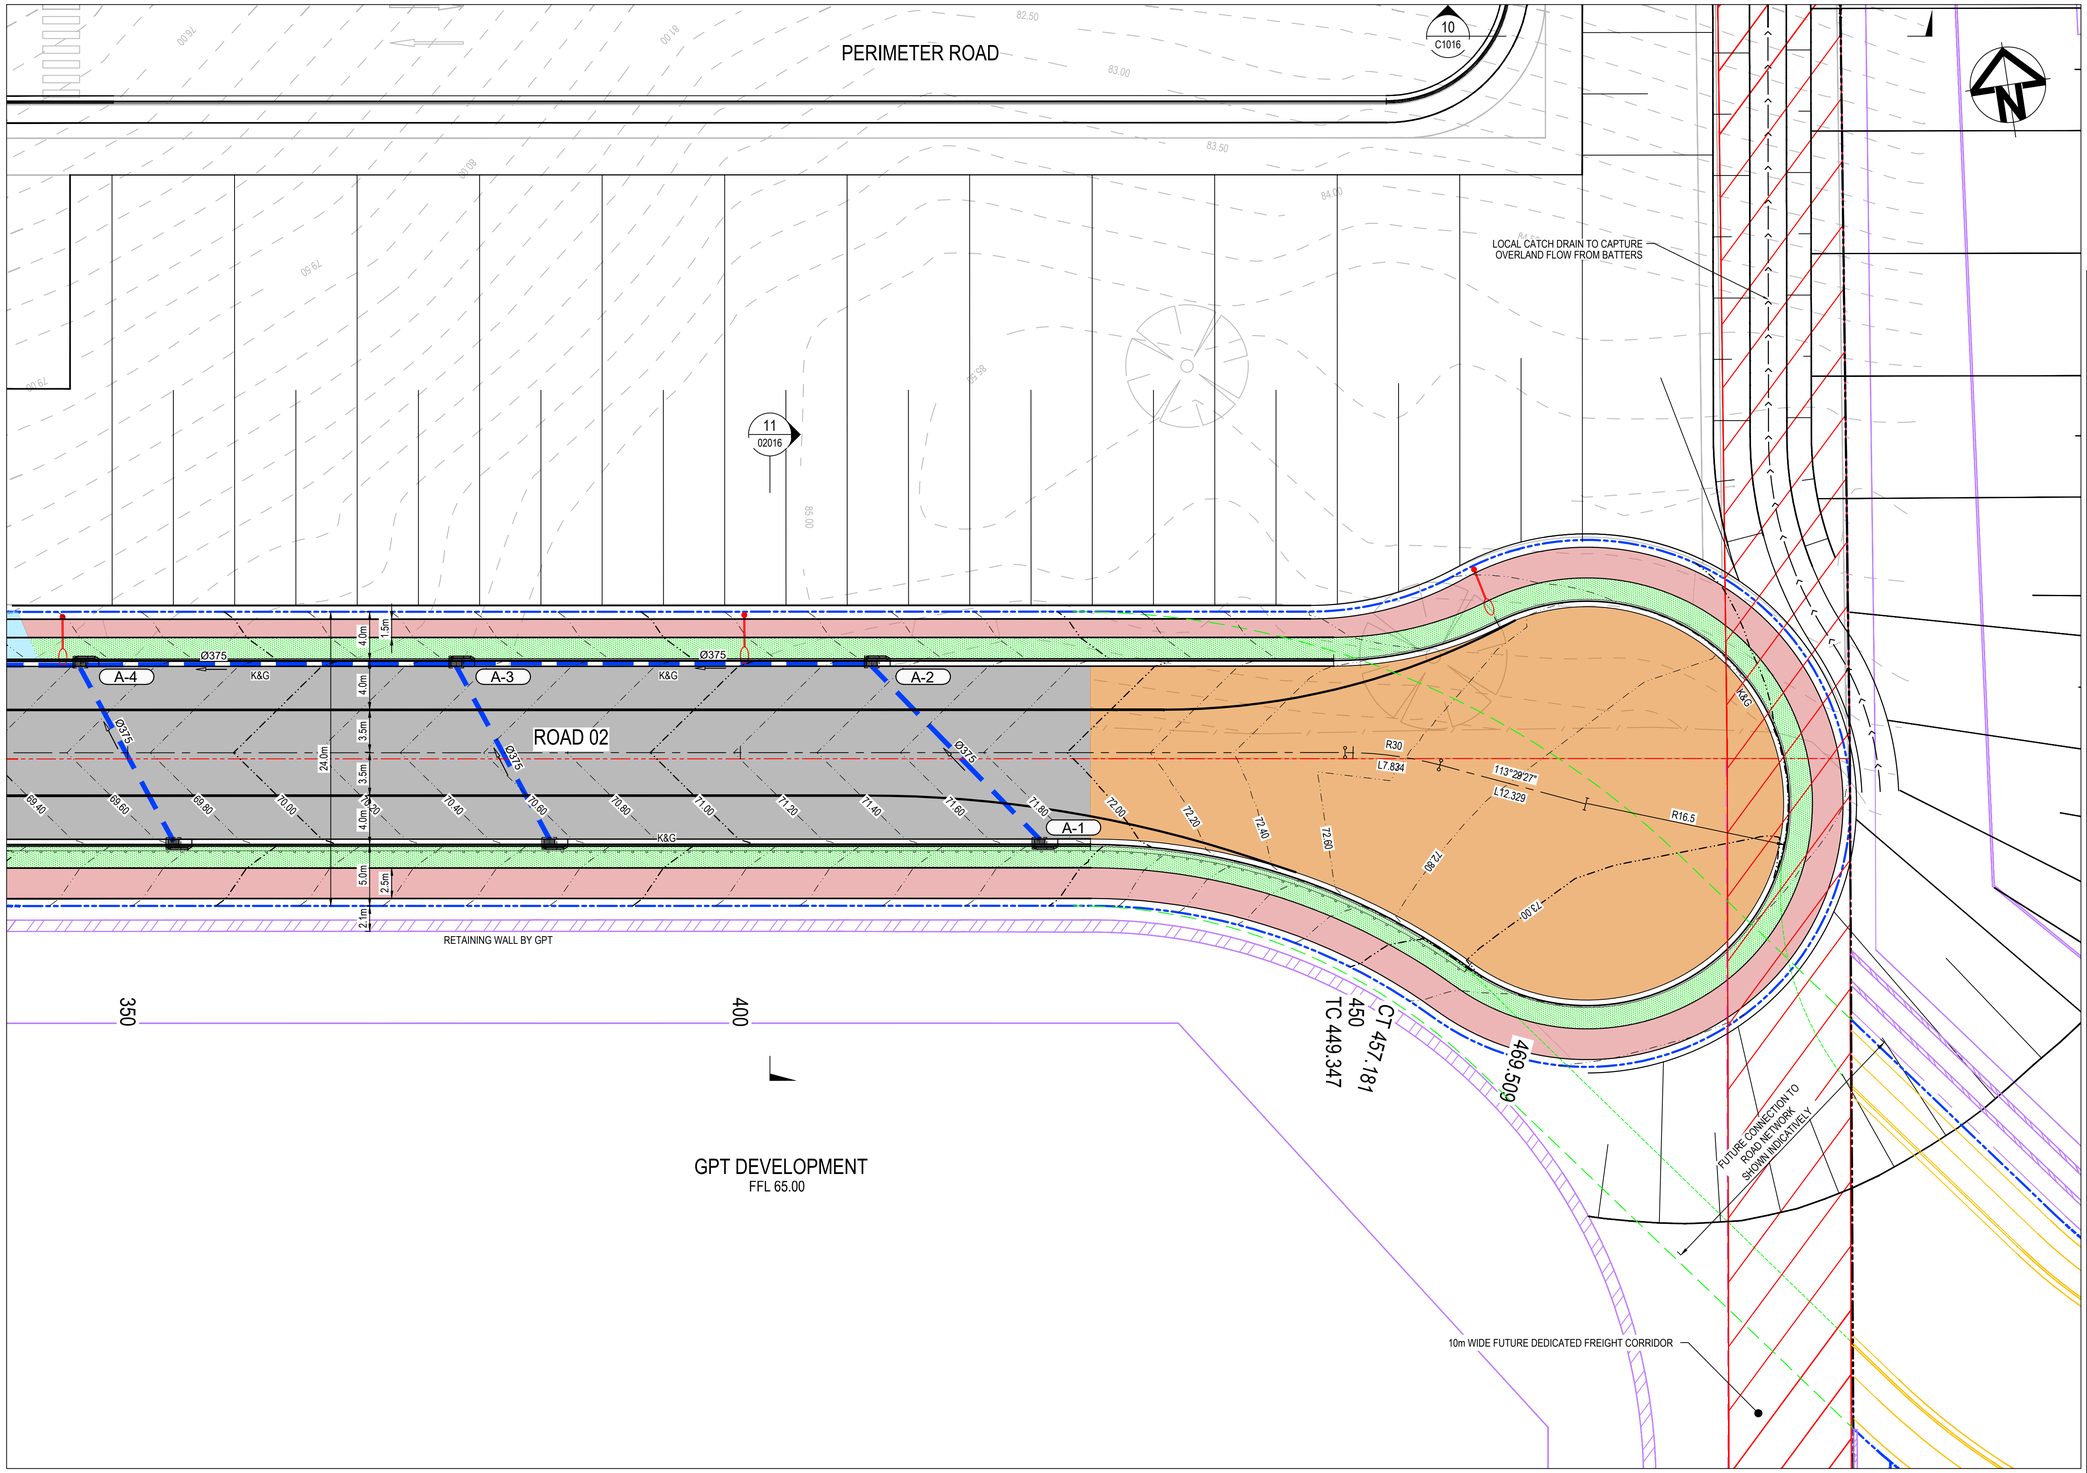

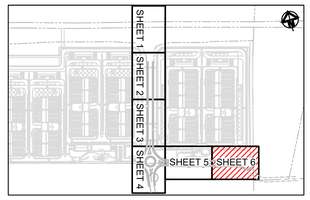

KEYPLAN
NTS

SITEWORKS LEGEND

- EXISTING BOUNDARY
- EXISTING BOUNDARY TO BE REMOVED
- EXISTING EASEMENT
- PROPOSED BOUNDARY
- PROPOSED EASEMENT
- FUTURE BOUNDARY
- PROPOSED TIERED RETAINING WALL
- PROPOSED RETAINING WALL
- 48.00 — PROPOSED MAJOR CONTOUR
- 48.20 — PROPOSED MINOR CONTOUR
- PROPOSED BATTER
  TEMPORARY BATTER 1(V):4(H)
  PERMANENT BATTER 1(V):5(H)
  U.N.O
- TEMPORARY BATTER 1(V):3(H) U.N.O
- PROPOSED SAFETY BARRIER
- MK — PROPOSED MOUNTABLE KERB
- KO — PROPOSED KERB ONLY
- K&G — PROPOSED KERB AND GUTTER
- VC — PROPOSED DRIVEWAY LAYBACK
- PROPOSED KERB RAMP
- LIMIT OF WORKS
- PROPOSED LIGHT POLE
- S — PROPOSED SEWER
- PROPOSED CATCH DRAIN
- PROPOSED STORMWATER JUNCTION PIT
- PROPOSED STORMWATER JUNCTION PIT
- PROPOSED STORMWATER KERB INLET PIT WITH LINTEL
- PROPOSED STORMWATER PIPE WITH HEADWALL
- PROPOSED CAPPED STORMWATER PIPE
- AB1-1 — PROPOSED STORMWATER PIT LABEL
- Ø375 — PROPOSED STORMWATER PIPE, SIZE AND DIRECTION
- PROPOSED 300mm WIDE GRATED DRAIN WITH CLASS D GRATE
- PROPOSED INDUSTRIAL ROAD PAVEMENT TO PCC SPECIFICATION
- PROPOSED FOOTPATH PAVEMENT TO PCC SPECIFICATION
- PROPOSED INDUSTRIAL DRIVEWAY PAVEMENT TO PCC SPECIFICATION
- PROPOSED LANDSCAPING. SEE ARCHITECTURAL PLANS FOR DETAILS
- ROUNDABOUT CONCRETE APRON
- CUL-DE-SEC PAVEMENT

CONFIDENTIAL

Drawing Status: FOR REVIEW

Issue	Date	Description
02	23-10-25	ISSUED FOR CLIENT REVIEW
01	14-10-25	ISSUED FOR CLIENT REVIEW

0 5 10 15 20 25m

1 : 250 @ A1 1 : 500 @ A3

Do not scale

Client:

Contractor / Consultant / Document Author:
at&l
Level 10, 124 Walker Street
North Sydney
NSW 2060
P 02 9439 1777
E info@atl.net.au
www.atl.net.au
ABN 96 130 882 405

GDA2020

Key Plan:

Site:	Stage: ULTIMATE	Phase: ULTIMATE	Project name: MAMRE ROAD DATA CENTRE CAMPUS
Author Job Number: 25-1282	Drawn by: PT	Designed by: JH	Scale 1:250
Project Number:	Checked by: MM	Approved by: AMc	Sheet A1

Drawing title: ROADWORKS & STORMWATER DRAINAGE PLAN SHEET 6

File Name: SYD4-SITE-DRG-ATL-CIV-02046

Drawing Number: SYD4-SITE-DRG-ATL-CIV-02046

Rev: 02

A1

LOT 2
DP587334

1
02013

EXISTING BAKERS LANE

274.84 BY SURVEY

FUTURE SOUTHERN LINK ROAD

153.59 BY SURVEY

1 IN 4 MAX BATTER SLOPE

1 IN 16 BATTER SLOPE

MAMRE ROAD

LOT 1
DP1271142

TIERED RETAINING WALL

SEDIMENT AND EROSION CONTROL BASIN

CAMPUS
ELECTRICAL
SUBSTATION
BEL 51.00

STATCOM
BEL 53.00

BEL 53.14

0.5% FALL

1.0% FALL

SHEET 1	SHEET 2	SHEET 3	SHEET 4
SHEET 5	SHEET 6	SHEET 7	SHEET 8
SHEET 9	SHEET 10	SHEET 11	SHEET 12

KEYPLAN
NTS

LEGEND

- EXISTING BOUNDARY
- EXISTING EASEMENT
- PROPOSED SP2 BOUNDARY
- PROPOSED BOUNDARY
- PROPOSED RETAINING WALL
- PROPOSED TIERED RETAINING WALL
- SANDSTONE RETAINING WALL
- PROPOSED MAJOR CONTOUR
- PROPOSED MINOR CONTOUR
- PROPOSED STORMWATER TRUNK LINE
- PROPOSED BATTER
  TEMPORARY BATTER 1(V):4(H)
  PERMANENT BATTER 1(V):5(H)
  U.N.O
- TEMPORARY BATTER 1(V):3(H) U.N.O
- LIMIT OF WORKS
- PROPOSED CATCH DRAIN
- EXISTING OVERHEAD ELECTRIC
- EXISTING UNDERGROUND ELECTRIC
- EXISTING STORMWATER
- EXISTING SERVICE TO BE REMOVED
- EXISTING POWER POLE
- EXTENT OF EXCAVATION OF EXISTING DAMS
- EXISTING TREES TO BE REMOVED

ALL FINISHED LEVELS ARE ±2000mm U.N.O

0 10 20 30 40 50m

1 : 500 @ A1 1 : 1000 @ A3

CONFIDENTIAL

Drawing Status: FOR REVIEW

Issue	Date	Description
02	23-10-25	ISSUED FOR CLIENT REVIEW
01	14-10-25	ISSUED FOR CLIENT REVIEW

Do not scale

Client:

Contractor / Consultant / Document Author:

at&l
Level 10, 124 Walker Street
North Sydney
NSW 2060
P 02 9439 1777
E info@atl.net.au
www.atl.net.au
ABN 96 130 882 405

GDA2020

Key Plan:

Site:	Stage:	Phase:
	ULTIMATE	ULTIMATE

Author Job Number:	Drawn by:	Designed by:	Scale
25-1282	PT	JH	1:500
Project Number:	Checked by:	Approved by:	Sheet
	MM	AMc	A1

Project name: MAMRE ROAD DATA CENTRE CAMPUS

Drawing title: BULK EARTHWORKS & STORMWATER DRAINAGE PLAN SHEET 1

File Name: SYD4-SITE-DRG-ATL-CIV-02051

Drawing Number: SYD4-SITE-DRG-ATL-CIV-02051

Rev: 02

A1

LOT 3
DP587334

2
02013

3
02013

EXISTING BAKERS LANE

TEMPORARY ACCESS TO BAKERS LANE

1 IN 4 MAX BATTER SLOPE

1 IN 4 MAX BATTER SLOPE

FUTURE SOUTHERN LINK ROAD

RETAINING WALL

RETAINING WALL

STATCOM
BEL 53.00

BEL 53.14

1.0% FALL

1.0% FALL

1.0% FALL

ELECTRICAL
SUBSTATION
BEL 62.50

BEL 62.85

0.8% FALL

0.8% FALL

ELECTRICAL
SUBSTATION
BEL 62.50

BEL 62.85

0.8% FALL

SHEET 1	SHEET 2	SHEET 3	SHEET 4
SHEET 5	SHEET 6	SHEET 7	SHEET 8
SHEET 9	SHEET 10	SHEET 11	SHEET 12

KEYPLAN
NTS

LEGEND

- EXISTING BOUNDARY
- EXISTING EASEMENT
- PROPOSED SP2 BOUNDARY
- PROPOSED BOUNDARY
- PROPOSED RETAINING WALL
- PROPOSED TIERED RETAINING WALL
- SANDSTONE RETAINING WALL
- 48.00 PROPOSED MAJOR CONTOUR
- 48.20 PROPOSED MINOR CONTOUR
- PROPOSED STORMWATER TRUNK LINE
- PROPOSED BATTER
  TEMPORARY BATTER 1(V):4(H)
  PERMANENT BATTER 1(V):5(H)
  U.N.O
- TEMPORARY BATTER 1(V):3(H) U.N.O
- LIMIT OF WORKS
- PROPOSED CATCH DRAIN
- EXISTING OVERHEAD ELECTRIC
- EXISTING UNDERGROUND ELECTRIC
- EXISTING STORMWATER
- EXISTING SERVICE TO BE REMOVED
- EXISTING POWER POLE
- EXTENT OF EXCAVATION OF EXISTING DAMS
- EXISTING TREES TO BE REMOVED

ALL FINISHED LEVELS ARE ±2000mm U.N.O

CONFIDENTIAL

Drawing Status: FOR REVIEW

Issue	Date	Description
02	23-10-25	ISSUED FOR CLIENT REVIEW
01	14-10-25	ISSUED FOR CLIENT REVIEW

0 10 20 30 40 50m

1 : 500 @ A1 1 : 1000 @ A3

Do not scale

Client:

Contractor / Consultant / Document Author:

at&l
Level 10, 124 Walker Street
North Sydney
NSW 2060
P 02 9439 1777
E info@atl.net.au
www.atl.net.au
ABN 96 130 882 405

GDA2020

Key Plan:

Site:	Stage: ULTIMATE	Phase: ULTIMATE	Project name: MAMRE ROAD DATA CENTRE CAMPUS
Author Job Number: 25-1282	Drawn by: PT	Designed by: JH	Scale 1:500
Project Number:	Checked by: MM	Approved by: AMc	Sheet A1
File Name SYD4-SITE-DRG-ATL-CIV-02052			Drawing title: BULK EARTHWORKS & STORMWATER DRAINAGE PLAN SHEET 2
			Drawing Number SYD4-SITE-DRG-ATL-CIV-02052
			Rev 02

A1

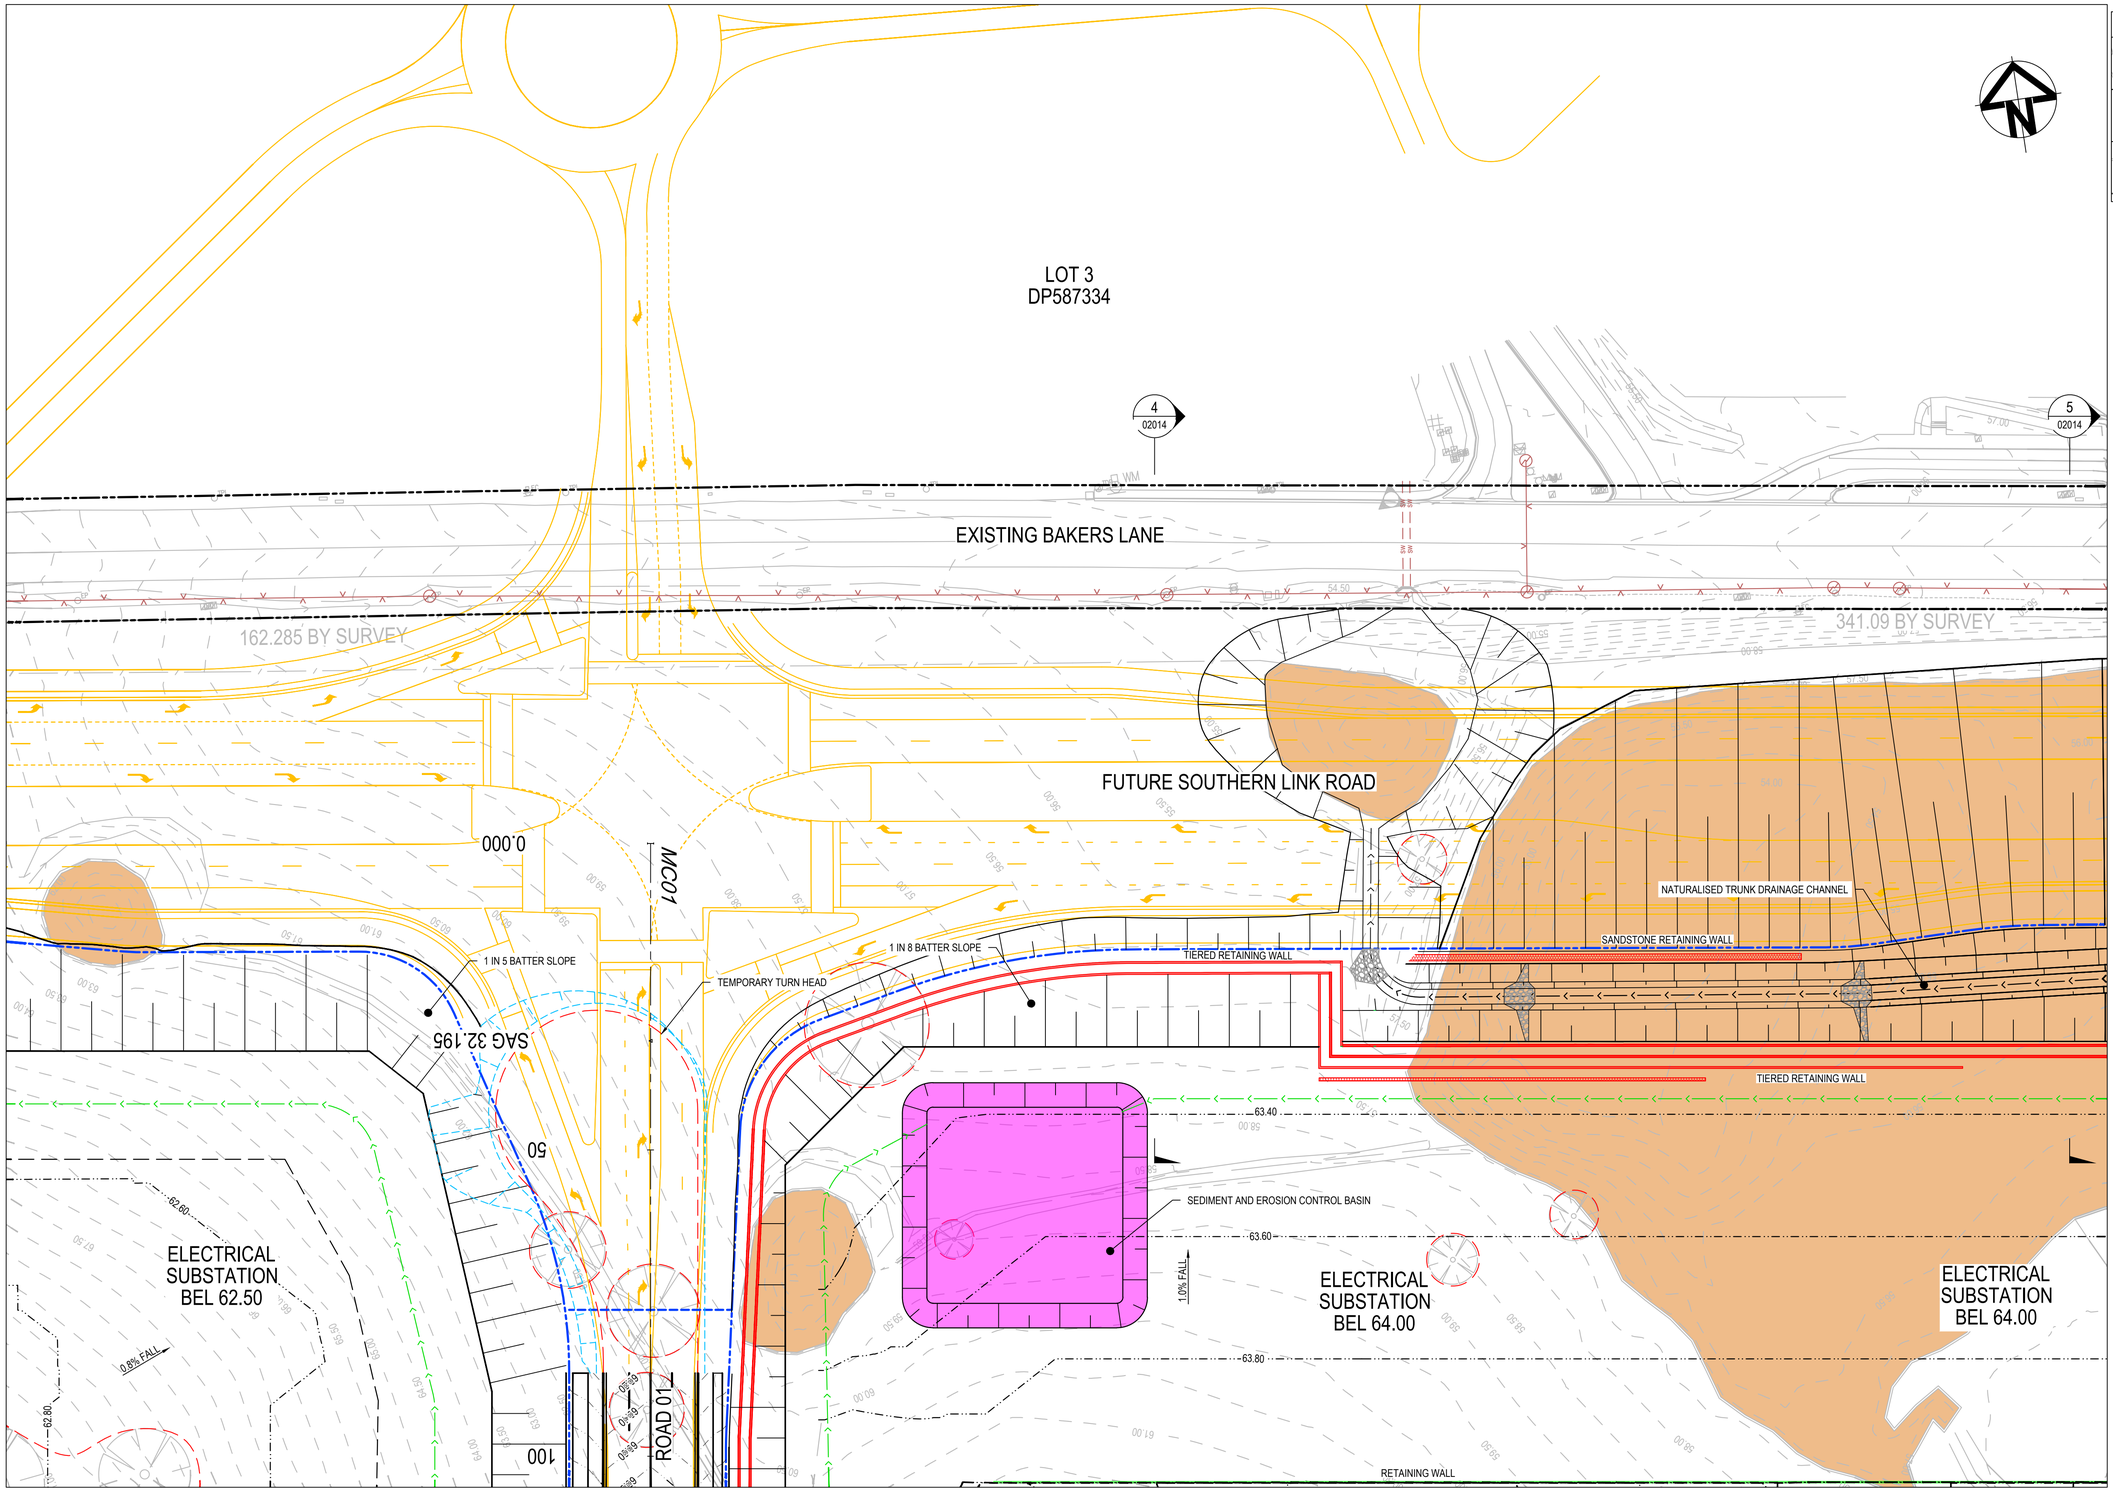

SHEET 1	SHEET 2	SHEET 3	SHEET 4
SHEET 5	SHEET 6	SHEET 7	SHEET 8
SHEET 9	SHEET 10	SHEET 11	SHEET 12

KEYPLAN
NTS

LEGEND

- EXISTING BOUNDARY
- EXISTING EASEMENT
- PROPOSED SP2 BOUNDARY
- PROPOSED BOUNDARY
- PROPOSED RETAINING WALL
- PROPOSED TIERED RETAINING WALL
- SANDSTONE RETAINING WALL
- PROPOSED MAJOR CONTOUR (48.00)
- PROPOSED MINOR CONTOUR (48.20)
- PROPOSED STORMWATER TRUNK LINE
- PROPOSED BATTER
  TEMPORARY BATTER 1(V):4(H)
  PERMANENT BATTER 1(V):5(H)
  U.N.O
- TEMPORARY BATTER 1(V):3(H) U.N.O
- LIMIT OF WORKS
- PROPOSED CATCH DRAIN
- EXISTING OVERHEAD ELECTRIC
- EXISTING UNDERGROUND ELECTRIC
- EXISTING STORMWATER
- EXISTING SERVICE TO BE REMOVED
- EXISTING POWER POLE
- EXTENT OF EXCAVATION OF EXISTING DAMS
- EXISTING TREES TO BE REMOVED

ALL FINISHED LEVELS ARE ±2000mm U.N.O

CONFIDENTIAL

Drawing Status: FOR REVIEW

Issue	Date	Description
02	23-10-25	ISSUED FOR CLIENT REVIEW
01	14-10-25	ISSUED FOR CLIENT REVIEW

Do not scale

0 10 20 30 40 50m

1 : 500 @ A1 1 : 1000 @ A3

Client:

Contractor / Consultant / Document Author:

at&l
Level 10, 124 Walker Street
North Sydney
NSW 2060
P 02 9439 1777
E info@atl.net.au
www.atl.net.au
ABN 96 130 882 405

GDA2020

Key Plan:

Site:	Stage: ULTIMATE	Phase: ULTIMATE	
Author Job Number: 25-1282	Drawn by: PT	Designed by: JH	Scale 1:500
Project Number:	Checked by: MM	Approved by: AMc	Sheet A1

Project name: MAMRE ROAD DATA CENTRE CAMPUS

Drawing title: BULK EARTHWORKS & STORMWATER DRAINAGE PLAN SHEET 3

File Name: SYD4-SITE-DRG-ATL-CIV-02053

Drawing Number: SYD4-SITE-DRG-ATL-CIV-02053

Rev: 02

A1

LOT 3
DP587334

LOT 4
DP587334

6
02014

EXISTING BAKERS LANE

FUTURE SOUTHERN LINK ROAD

NATURALISED TRUNK DRAINAGE CHANNEL

DAM TO BE FILLED AS PART OF ACCESS WORKS (TYP.)

TIERED RETAINING WALL

63.40

63.60

ELECTRICAL
SUBSTATION
BEL 64.00

1.0% FALL

63.80

1 IN 5 BATTER SLOPE

RETAINING WALL

ONGOING COORDINATION WITH ADJACENT DEVELOPER TO ALIGN UPSTREAM NATURALISED TRUNK DRAINAGE ACROSS PROPERTY BOUNDARY.

10m WIDE FUTURE DEDICATED FREIGHT CORRIDOR

TEMPORARY OPEN SWALE TO DRAIN GIBB GROUP LANDS

1 IN 3 TEMPORARY BATTER SLOPE

GIBB GROUP DEVELOPMENT
FFL 77.50

SHEET 1	SHEET 2	SHEET 3	SHEET 4
SHEET 5	SHEET 6	SHEET 7	SHEET 8
SHEET 9	SHEET 10	SHEET 11	SHEET 12

KEYPLAN
NTS

LEGEND

- EXISTING BOUNDARY
- EXISTING EASEMENT
- PROPOSED SP2 BOUNDARY
- PROPOSED BOUNDARY
- PROPOSED RETAINING WALL
- PROPOSED TIERED RETAINING WALL
- SANDSTONE RETAINING WALL
- 48.00 PROPOSED MAJOR CONTOUR
- 48.20 PROPOSED MINOR CONTOUR
- PROPOSED STORMWATER TRUNK LINE
- PROPOSED BATTER
  TEMPORARY BATTER 1(V):4(H)
  PERMANENT BATTER 1(V):5(H)
  U.N.O
- TEMPORARY BATTER 1(V):3(H) U.N.O
- LIMIT OF WORKS
- PROPOSED CATCH DRAIN
- EXISTING OVERHEAD ELECTRIC
- EXISTING UNDERGROUND ELECTRIC
- EXISTING STORMWATER
- EXISTING SERVICE TO BE REMOVED
- EXISTING POWER POLE
- EXTENT OF EXCAVATION OF EXISTING DAMS
- EXISTING TREES TO BE REMOVED

ALL FINISHED LEVELS ARE ±2000mm U.N.O

CONFIDENTIAL

Drawing Status: FOR REVIEW

Issue	Date	Description
02	23-10-25	ISSUED FOR CLIENT REVIEW
01	14-10-25	ISSUED FOR CLIENT REVIEW

Do not scale

0 10 20 30 40 50m

1 : 500 @ A1 1 : 1000 @ A3

Client:

Contractor / Consultant / Document Author:

at&l
Level 10, 124 Walker Street
North Sydney
NSW 2060
P 02 9439 1777
E info@atl.net.au
www.atl.net.au
ABN 96 130 882 405

GDA2020

Key Plan:

Site:	Stage: ULTIMATE	Phase: ULTIMATE	
Author Job Number: 25-1282	Drawn by: PT	Designed by: JH	Scale 1:500
Project Number:	Checked by: MM	Approved by: AMc	Sheet A1

Project name: MAMRE ROAD DATA CENTRE CAMPUS

Drawing title: BULK EARTHWORKS & STORMWATER DRAINAGE PLAN SHEET 4

File Name: SYD4-SITE-DRG-ATL-CIV-02054

Drawing Number: SYD4-SITE-DRG-ATL-CIV-02054

Rev: 02

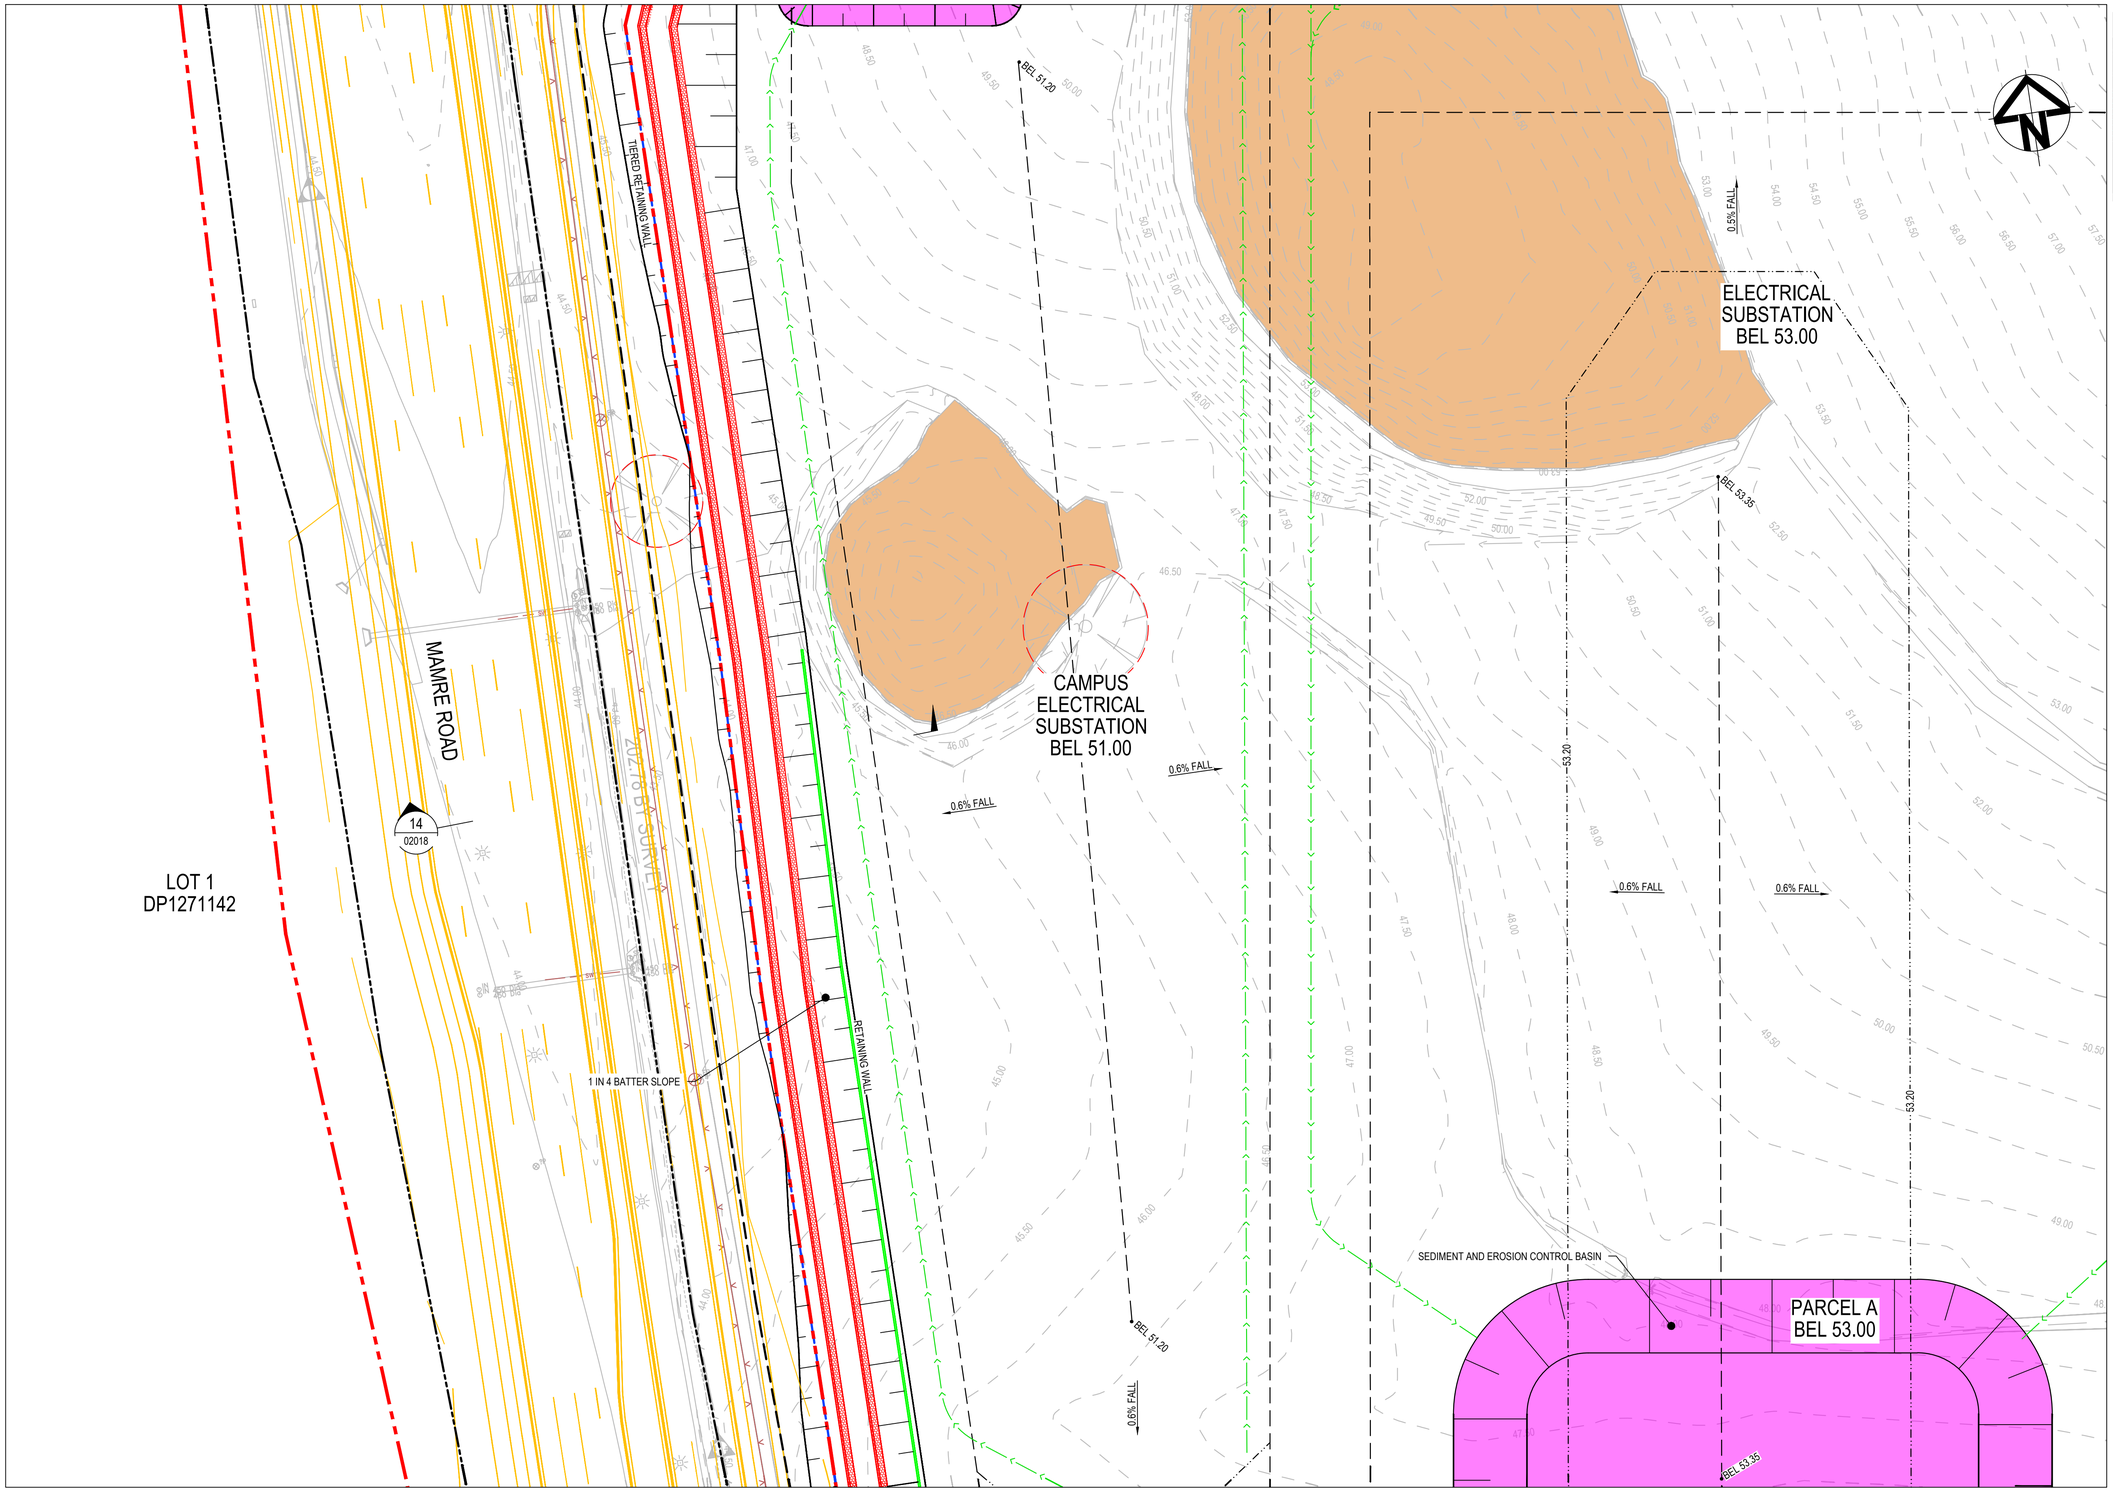

SHEET 1	SHEET 2	SHEET 3	SHEET 4
SHEET 5	SHEET 6	SHEET 7	SHEET 8
SHEET 9	SHEET 10	SHEET 11	SHEET 12

KEYPLAN
NTS

LEGEND

- EXISTING BOUNDARY
- EXISTING EASEMENT
- PROPOSED SP2 BOUNDARY
- PROPOSED BOUNDARY
- PROPOSED RETAINING WALL
- PROPOSED TIERED RETAINING WALL
- SANDSTONE RETAINING WALL
- 48.00 PROPOSED MAJOR CONTOUR
- 48.20 PROPOSED MINOR CONTOUR
- PROPOSED STORMWATER TRUNK LINE
- PROPOSED BATTER
  TEMPORARY BATTER 1(V):4(H)
  PERMANENT BATTER 1(V):5(H)
  U.N.O
- TEMPORARY BATTER 1(V):3(H) U.N.O
- LIMIT OF WORKS
- PROPOSED CATCH DRAIN
- EXISTING OVERHEAD ELECTRIC
- EXISTING UNDERGROUND ELECTRIC
- EXISTING STORMWATER
- EXISTING SERVICE TO BE REMOVED
- EXISTING POWER POLE
- EXTENT OF EXCAVATION OF EXISTING DAMS
- EXISTING TREES TO BE REMOVED

ALL FINISHED LEVELS ARE ±2000mm U.N.O

CONFIDENTIAL

Drawing Status: FOR REVIEW

Issue	Date	Description
02	23-10-25	ISSUED FOR CLIENT REVIEW
01	14-10-25	ISSUED FOR CLIENT REVIEW

0 10 20 30 40 50m

1 : 500 @ A1 1 : 1000 @ A3

Do not scale

Client:

Contractor / Consultant / Document Author:

at&l
Level 10, 124 Walker Street
North Sydney
NSW 2060
P 02 9439 1777
E info@atl.net.au
www.atl.net.au
ABN 96 130 882 405

GDA2020

Key Plan:

Site:	Stage: ULTIMATE	Phase: ULTIMATE	Project name: MAMRE ROAD DATA CENTRE CAMPUS
Author Job Number: 25-1282	Drawn by: PT	Designed by: JH	Scale 1:500
Project Number:	Checked by: MM	Approved by: AMc	Sheet A1
File Name: SYD4-SITE-DRG-ATL-CIV-02055			Drawing title: BULK EARTHWORKS & STORMWATER DRAINAGE PLAN SHEET 5
			Drawing Number: SYD4-SITE-DRG-ATL-CIV-02055
			Rev: 02

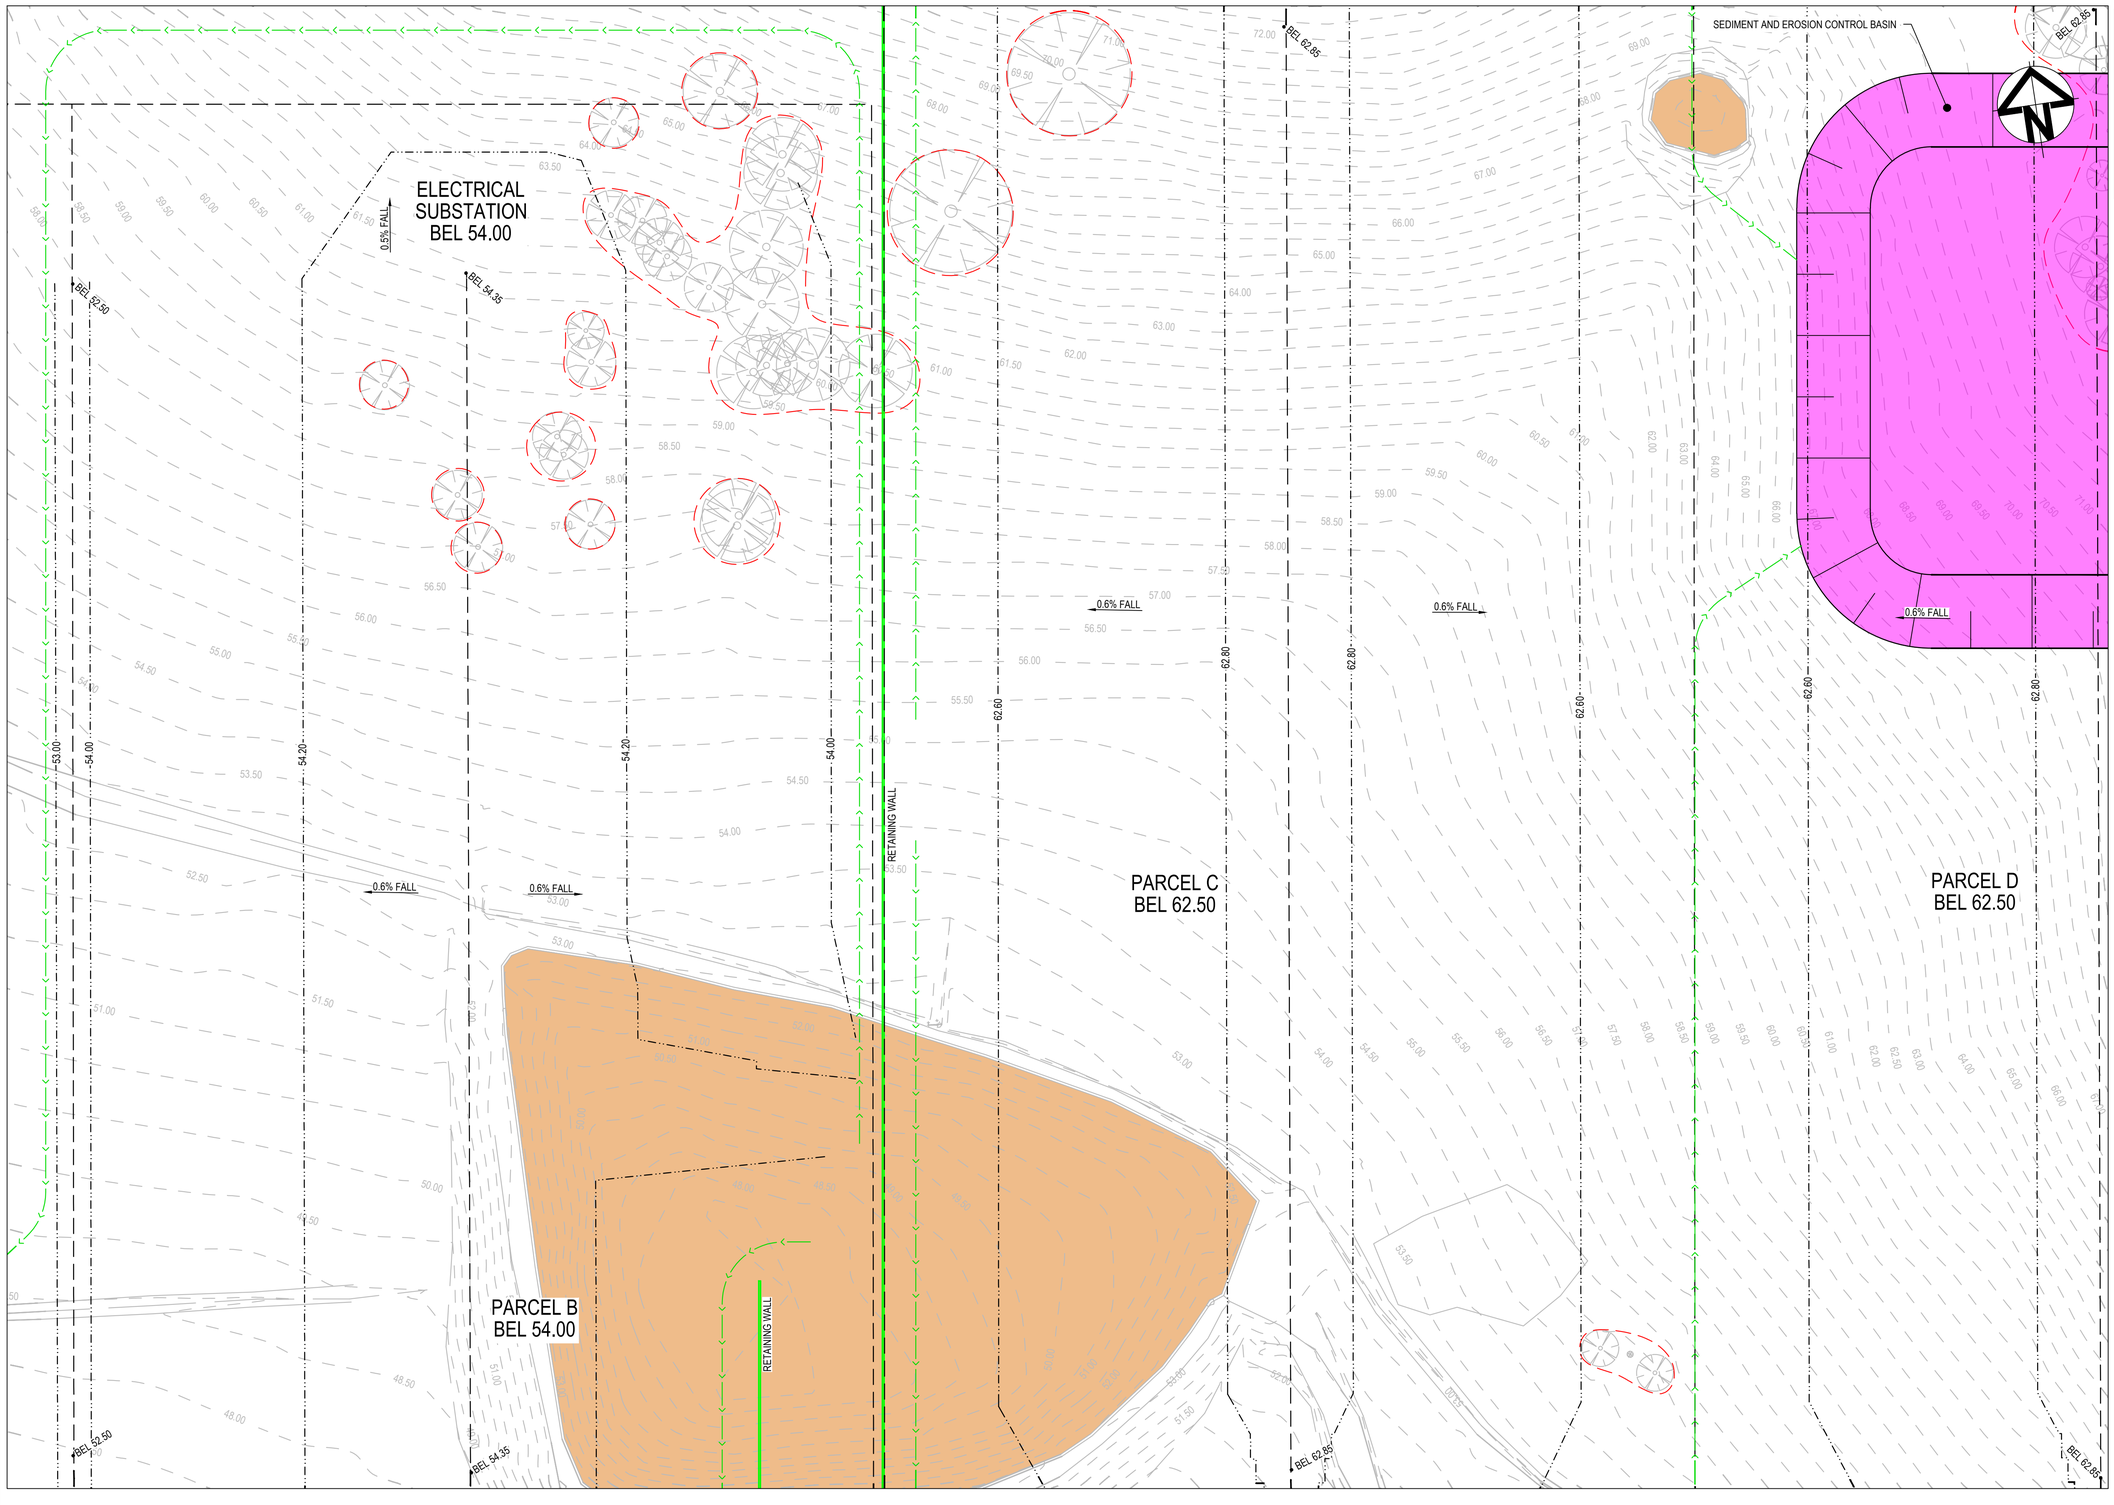

SHEET 1	SHEET 2	SHEET 3	SHEET 4
SHEET 5	SHEET 6	SHEET 7	SHEET 8
SHEET 9	SHEET 10	SHEET 11	SHEET 12

KEYPLAN
NTS

LEGEND

- EXISTING BOUNDARY
- EXISTING EASEMENT
- PROPOSED SP2 BOUNDARY
- PROPOSED BOUNDARY
- PROPOSED RETAINING WALL
- PROPOSED TIERED RETAINING WALL
- SANDSTONE RETAINING WALL
- 48.00 PROPOSED MAJOR CONTOUR
- 48.20 PROPOSED MINOR CONTOUR
- PROPOSED STORMWATER TRUNK LINE
- PROPOSED BATTER TEMPORARY BATTER 1(V):4(H) PERMANENT BATTER 1(V):5(H) U.N.O
- TEMPORARY BATTER 1(V):3(H) U.N.O
- LIMIT OF WORKS
- PROPOSED CATCH DRAIN
- EXISTING OVERHEAD ELECTRIC
- EXISTING UNDERGROUND ELECTRIC
- EXISTING STORMWATER
- EXISTING SERVICE TO BE REMOVED
- EXISTING POWER POLE
- EXTENT OF EXCAVATION OF EXISTING DAMS
- EXISTING TREES TO BE REMOVED

ALL FINISHED LEVELS ARE ±2000mm U.N.O

CONFIDENTIAL

Drawing Status: FOR REVIEW

Issue	Date	Description
02	23-10-25	ISSUED FOR CLIENT REVIEW
01	14-10-25	ISSUED FOR CLIENT REVIEW

0 10 20 30 40 50m

1 : 500 @ A1 1 : 1000 @ A3

Do not scale

Client:

Contractor / Consultant / Document Author:
at&l
Level 10, 124 Walker Street
North Sydney
NSW 2060
P 02 9439 1777
E info@atl.net.au
www.atl.net.au
ABN 96 130 882 405

GDA2020

Key Plan:

Site:	Stage: ULTIMATE	Phase: ULTIMATE	
Author Job Number: 25-1282	Drawn by: PT	Designed by: JH	Scale 1:500
Project Number:	Checked by: MM	Approved by: AMc	Sheet A1

File Name: SYD4-SITE-DRG-ATL-CIV-02056

Project name: MAMRE ROAD DATA CENTRE CAMPUS

Drawing title: BULK EARTHWORKS & STORMWATER DRAINAGE PLAN SHEET 6

Drawing Number: SYD4-SITE-DRG-ATL-CIV-02056

Rev: 02

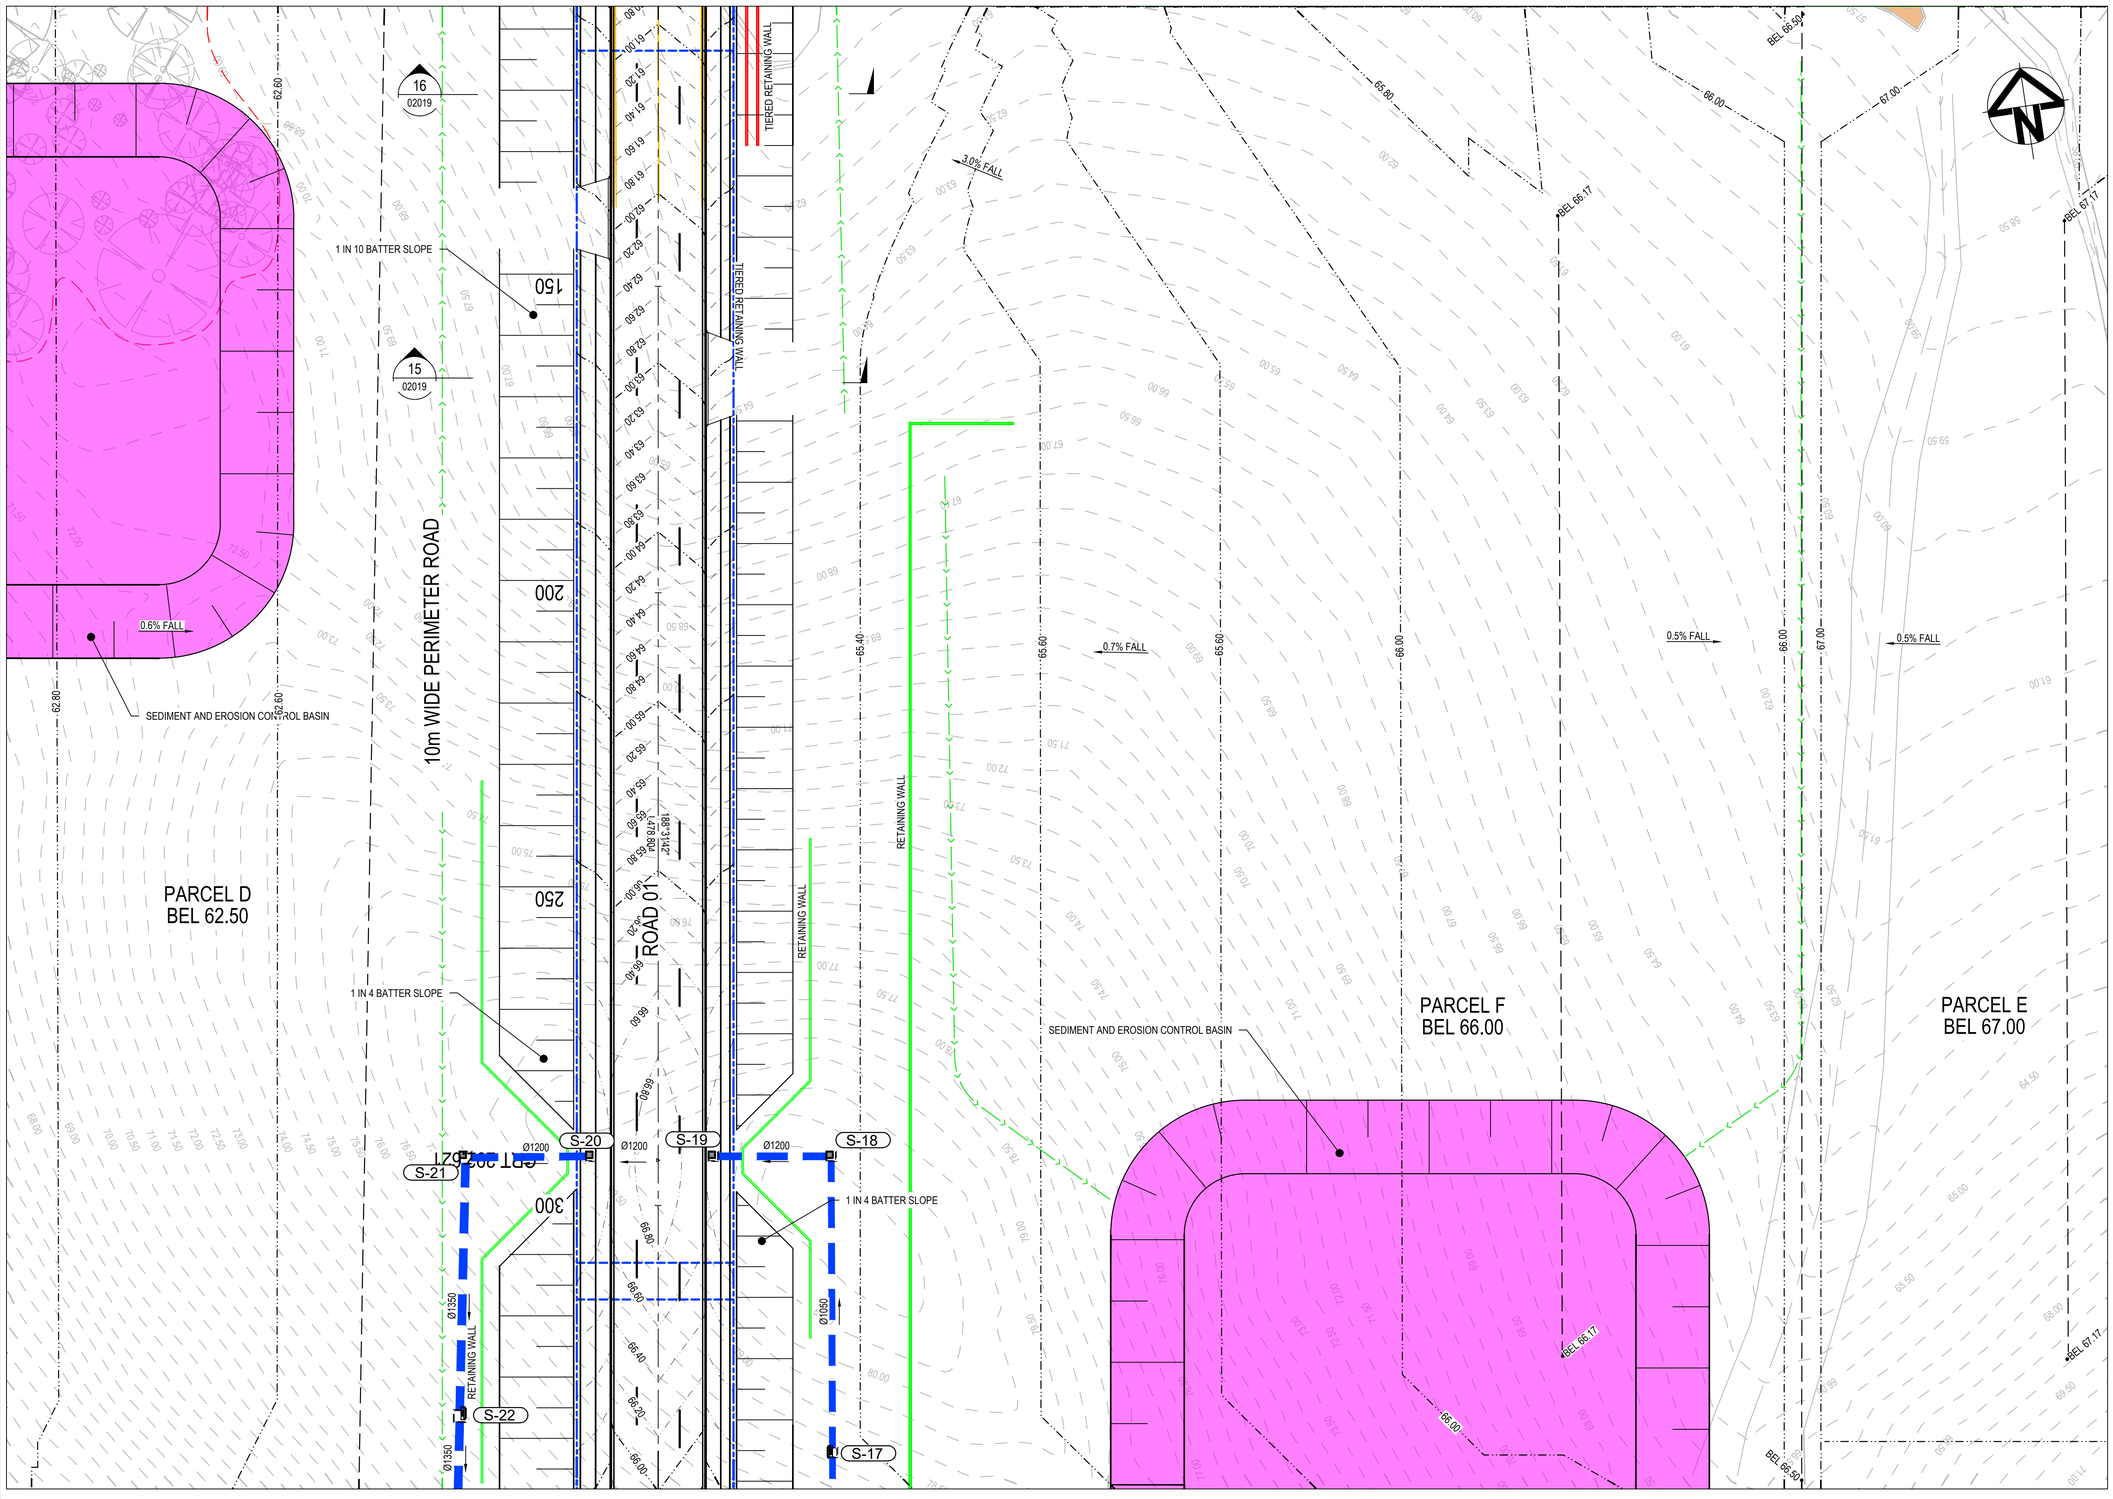

SHEET 1	SHEET 2	SHEET 3	SHEET 4
SHEET 5	SHEET 6	SHEET 7	SHEET 8
SHEET 9	SHEET 10	SHEET 11	SHEET 12

KEYPLAN
NTS

LEGEND

- EXISTING BOUNDARY
- EXISTING EASEMENT
- PROPOSED SP2 BOUNDARY
- PROPOSED BOUNDARY
- PROPOSED RETAINING WALL
- PROPOSED TIERED RETAINING WALL
- SANDSTONE RETAINING WALL
- PROPOSED MAJOR CONTOUR (48.00)
- PROPOSED MINOR CONTOUR (48.20)
- PROPOSED STORMWATER TRUNK LINE
- PROPOSED BATTER
  TEMPORARY BATTER 1(V):4(H)
  PERMANENT BATTER 1(V):5(H)
  U.N.O
- TEMPORARY BATTER 1(V):3(H) U.N.O
- LIMIT OF WORKS
- PROPOSED CATCH DRAIN
- EXISTING OVERHEAD ELECTRIC
- EXISTING UNDERGROUND ELECTRIC
- EXISTING STORMWATER
- EXISTING SERVICE TO BE REMOVED
- EXISTING POWER POLE
- EXTENT OF EXCAVATION OF EXISTING DAMS
- EXISTING TREES TO BE REMOVED

ALL FINISHED LEVELS ARE ±2000mm U.N.O

CONFIDENTIAL

Drawing Status: FOR REVIEW

Issue	Date	Description
02	23-10-25	ISSUED FOR CLIENT REVIEW
01	14-10-25	ISSUED FOR CLIENT REVIEW

0 10 20 30 40 50m

1 : 500 @ A1 1 : 1000 @ A3

Do not scale

Client:

Contractor / Consultant / Document Author:

at&l
Level 10, 124 Walker Street
North Sydney
NSW 2060
P 02 9439 1777
E info@atl.net.au
www.atl.net.au
ABN 96 130 882 405

GDA2020

Key Plan:

Site:	Stage: ULTIMATE	Phase: ULTIMATE	
Author Job Number: 25-1282	Drawn by: PT	Designed by: JH	Scale 1:500
Project Number:	Checked by: MM	Approved by: AMc	Sheet A1

Project name: MAMRE ROAD DATA CENTRE CAMPUS

Drawing title: BULK EARTHWORKS & STORMWATER DRAINAGE PLAN SHEET 7

File Name: SYD4-SITE-DRG-ATL-CIV-02057

Drawing Number: SYD4-SITE-DRG-ATL-CIV-02057

Rev: 02

A1

1 IN 6 BATTER SLOPE

1 IN 3 TEMPORARY BATTER SLOPE

6.0% FALL

10m WIDE FUTURE DEDICATED FREIGHT CORRIDOR

TEMPORARY OPEN SWALE TO DRAIN GIBB GROUP LANDS

S-1

S-2

S-3

S-4

S-5

Ø375

Ø450

7
02015

8
02015

0.7% FALL

1 IN 6 BATTER SLOPE

1 IN 3 TEMPORARY BATTER SLOPE

PARCEL E
BEL 67.00

GIBB GROUP DEVELOPMENT
FFL 77.50

GIBB GROUP DEVELOPMENT
FFL 77.50

SHEET 1	SHEET 2	SHEET 3	SHEET 4
SHEET 5	SHEET 6	SHEET 7	SHEET 8
SHEET 9	SHEET 10	SHEET 11	SHEET 12

KEYPLAN
NTS

LEGEND

- EXISTING BOUNDARY
- EXISTING EASEMENT
- PROPOSED SP2 BOUNDARY
- PROPOSED BOUNDARY
- PROPOSED RETAINING WALL
- PROPOSED TIERED RETAINING WALL
- SANDSTONE RETAINING WALL
- 48.00 PROPOSED MAJOR CONTOUR
- 48.20 PROPOSED MINOR CONTOUR
- PROPOSED STORMWATER TRUNK LINE
- PROPOSED BATTER
  TEMPORARY BATTER 1(V):4(H)
  PERMANENT BATTER 1(V):5(H)
  U.N.O
- TEMPORARY BATTER 1(V):3(H) U.N.O
- LIMIT OF WORKS
- PROPOSED CATCH DRAIN
- EXISTING OVERHEAD ELECTRIC
- EXISTING UNDERGROUND ELECTRIC
- EXISTING STORMWATER
- EXISTING SERVICE TO BE REMOVED
- EXISTING POWER POLE
- EXTENT OF EXCAVATION OF EXISTING DAMS
- EXISTING TREES TO BE REMOVED

ALL FINISHED LEVELS ARE ±2000mm U.N.O

CONFIDENTIAL

Drawing Status: FOR REVIEW

Issue	Date	Description
02	23-10-25	ISSUED FOR CLIENT REVIEW
01	14-10-25	ISSUED FOR CLIENT REVIEW

Do not scale

0 10 20 30 40 50m

1 : 500 @ A1 1 : 1000 @ A3

Client:

Contractor / Consultant / Document Author:

at&l
Level 10, 124 Walker Street
North Sydney
NSW 2060
P 02 9439 1777
E info@atl.net.au
www.atl.net.au
ABN 96 130 882 405

GDA2020

Key Plan:

Site:	Stage: ULTIMATE	Phase: ULTIMATE	
Author Job Number: 25-1282	Drawn by: PT	Designed by: JH	Scale 1:500
Project Number:	Checked by: MM	Approved by: AMc	Sheet A1
File Name SYD4-SITE-DRG-ATL-CIV-02058			

Project name: MAMRE ROAD DATA CENTRE CAMPUS

Drawing title: BULK EARTHWORKS & STORMWATER DRAINAGE PLAN SHEET 8

Drawing Number: SYD4-SITE-DRG-ATL-CIV-02058

Rev: 02

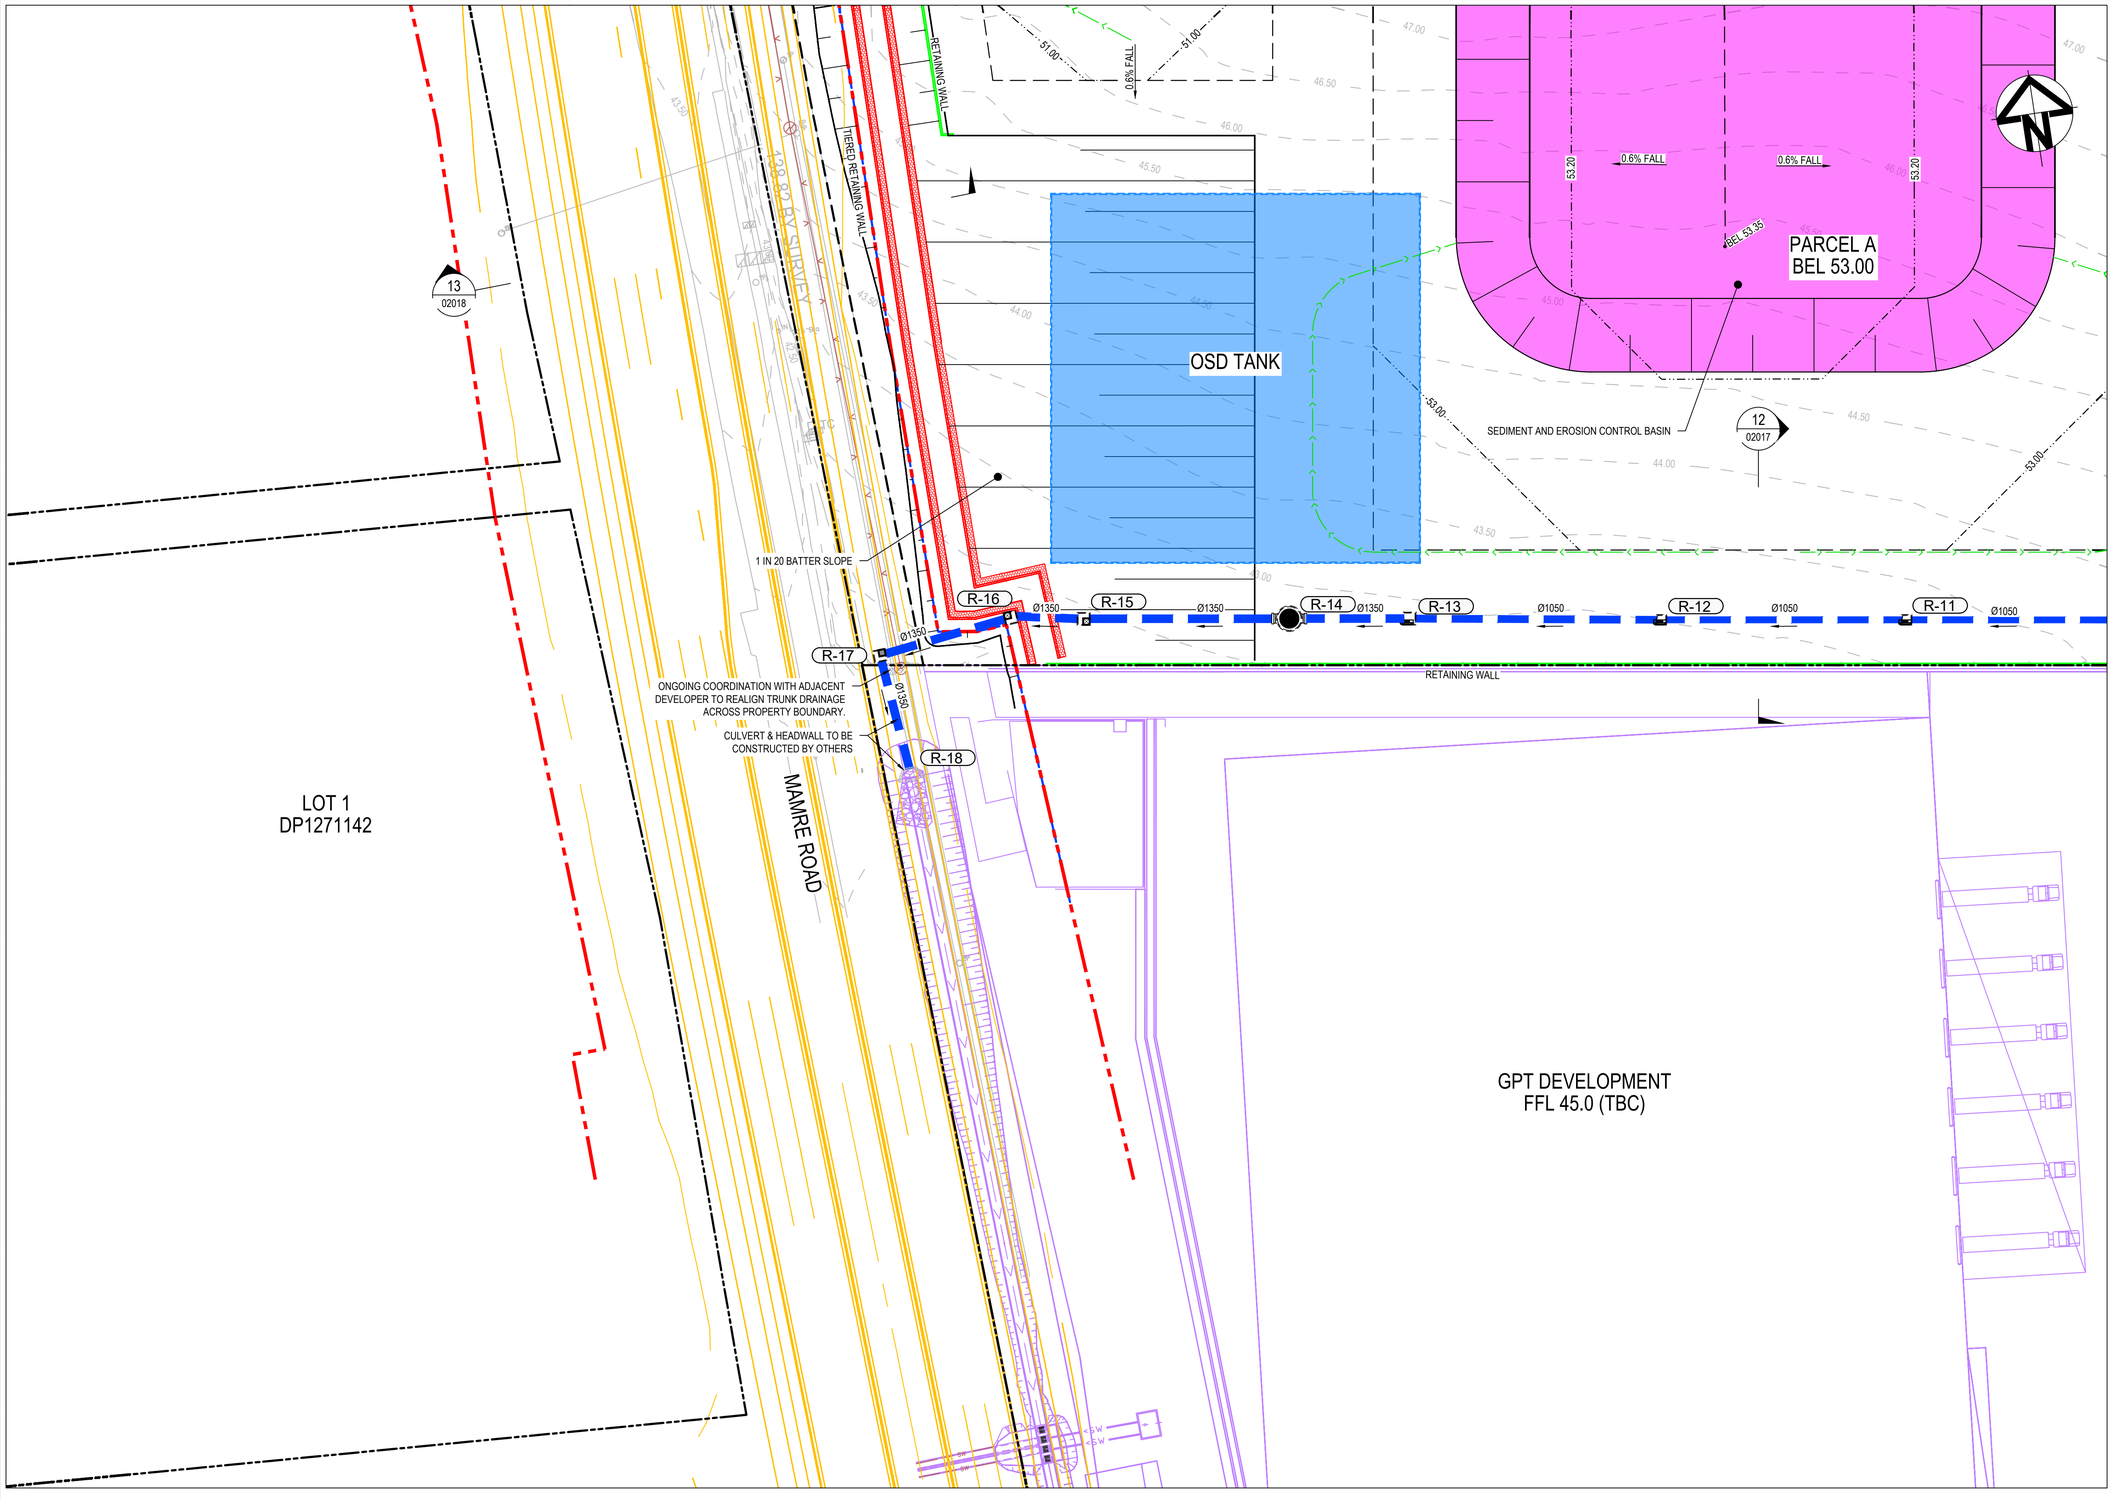

SHEET 1	SHEET 2	SHEET 3	SHEET 4
SHEET 5	SHEET 6	SHEET 7	SHEET 8
SHEET 9	SHEET 10	SHEET 11	SHEET 12

KEYPLAN
NTS

LEGEND

- EXISTING BOUNDARY
- EXISTING EASEMENT
- PROPOSED SP2 BOUNDARY
- PROPOSED BOUNDARY
- PROPOSED RETAINING WALL
- PROPOSED TIERED RETAINING WALL
- SANDSTONE RETAINING WALL
- 48.00 PROPOSED MAJOR CONTOUR
- 48.20 PROPOSED MINOR CONTOUR
- PROPOSED STORMWATER TRUNK LINE
- PROPOSED BATTER
  TEMPORARY BATTER 1(V):4(H)
  PERMANENT BATTER 1(V):5(H)
  U.N.O
- TEMPORARY BATTER 1(V):3(H) U.N.O
- LIMIT OF WORKS
- PROPOSED CATCH DRAIN
- EXISTING OVERHEAD ELECTRIC
- EXISTING UNDERGROUND ELECTRIC
- EXISTING STORMWATER
- EXISTING SERVICE TO BE REMOVED
- EXISTING POWER POLE
- EXTENT OF EXCAVATION OF EXISTING DAMS
- EXISTING TREES TO BE REMOVED

ALL FINISHED LEVELS ARE ±2000mm U.N.O

CONFIDENTIAL

Drawing Status: FOR REVIEW

Issue	Date	Description
02	23-10-25	ISSUED FOR CLIENT REVIEW
01	14-10-25	ISSUED FOR CLIENT REVIEW

Do not scale

0 10 20 30 40 50m

1 : 500 @ A1 1 : 1000 @ A3

Client:

Contractor / Consultant / Document Author:

at&l
Level 10, 124 Walker Street
North Sydney
NSW 2060
P 02 9439 1777
E info@atl.net.au
www.atl.net.au
ABN 96 130 882 405

GDA2020

Key Plan:

Site:	Stage: ULTIMATE	Phase: ULTIMATE	
Author Job Number: 25-1282	Drawn by: PT	Designed by: JH	Scale 1:500
Project Number:	Checked by: MM	Approved by: AMc	Sheet A1

Project name: MAMRE ROAD DATA CENTRE CAMPUS

Drawing title: BULK EARTHWORKS & STORMWATER DRAINAGE PLAN SHEET 9

File Name: SYD4-SITE-DRG-ATL-CIV-02059

Drawing Number: SYD4-SITE-DRG-ATL-CIV-02059

Rev: 02

A1

PARCEL C
BEL 62.50

PARCEL D
BEL 62.50

PARCEL B
BEL 54.00

COSH
BEL 62.50

OSD TANK

11
02017

10
02016

MC02

R-10 Ø1050 | R-9 Ø900 | R-8 Ø900 | R-7 Ø900 | R-6 Ø825 | R-5 Ø825 | R-4 Ø825 | R-3 Ø750 | Ø750

1026.085 BY SURVEY

RETAINING WALL

RETAINING WALL

RETAINING WALL

GPT DEVELOPMENT
FFL 45.0 (TBC)

GPT DEVELOPMENT
FFL 55.0 (TBC)

CONFIDENTIAL

SHEET 1	SHEET 2	SHEET 3	SHEET 4
SHEET 5	SHEET 6	SHEET 7	SHEET 8
SHEET 9	SHEET 10	SHEET 11	SHEET 12

KEYPLAN
NTS

LEGEND

- EXISTING BOUNDARY
- EXISTING EASEMENT
- PROPOSED SP2 BOUNDARY
- PROPOSED BOUNDARY
- PROPOSED RETAINING WALL
- PROPOSED TIERED RETAINING WALL
- SANDSTONE RETAINING WALL
- PROPOSED MAJOR CONTOUR
- PROPOSED MINOR CONTOUR
- PROPOSED STORMWATER TRUNK LINE
- PROPOSED BATTER
  TEMPORARY BATTER 1(V):4(H)
  PERMANENT BATTER 1(V):5(H)
  U.N.O
- TEMPORARY BATTER 1(V):3(H) U.N.O
- LIMIT OF WORKS
- PROPOSED CATCH DRAIN
- EXISTING OVERHEAD ELECTRIC
- EXISTING UNDERGROUND ELECTRIC
- EXISTING STORMWATER
- EXISTING SERVICE TO BE REMOVED
- EXISTING POWER POLE
- EXTENT OF EXCAVATION OF EXISTING DAMS
- EXISTING TREES TO BE REMOVED

ALL FINISHED LEVELS ARE ±2000mm U.N.O

0 10 20 30 40 50m

1 : 500 @ A1 1 : 1000 @ A3

Drawing Status: FOR REVIEW

Issue	Date	Description
02	23-10-25	ISSUED FOR CLIENT REVIEW
01	14-10-25	ISSUED FOR CLIENT REVIEW

Do not scale

Client:

Contractor / Consultant / Document Author:
at&l
Level 10, 124 Walker Street
North Sydney
NSW 2060
P 02 9439 1777
E info@atl.net.au
www.atl.net.au
ABN 96 130 882 405

GDA2020

Key Plan:

Site:	Stage: ULTIMATE	Phase: ULTIMATE	Project name: MAMRE ROAD DATA CENTRE CAMPUS
Author Job Number: 25-1282	Drawn by: PT	Designed by: JH	Scale: 1:500
Project Number:	Checked by: MM	Approved by: AMc	Sheet: A1
File Name: SYD4-SITE-DRG-ATL-CIV-02060			Drawing title: BULK EARTHWORKS & STORMWATER DRAINAGE PLAN SHEET 10
			Drawing Number: SYD4-SITE-DRG-ATL-CIV-02060
			Rev: 02

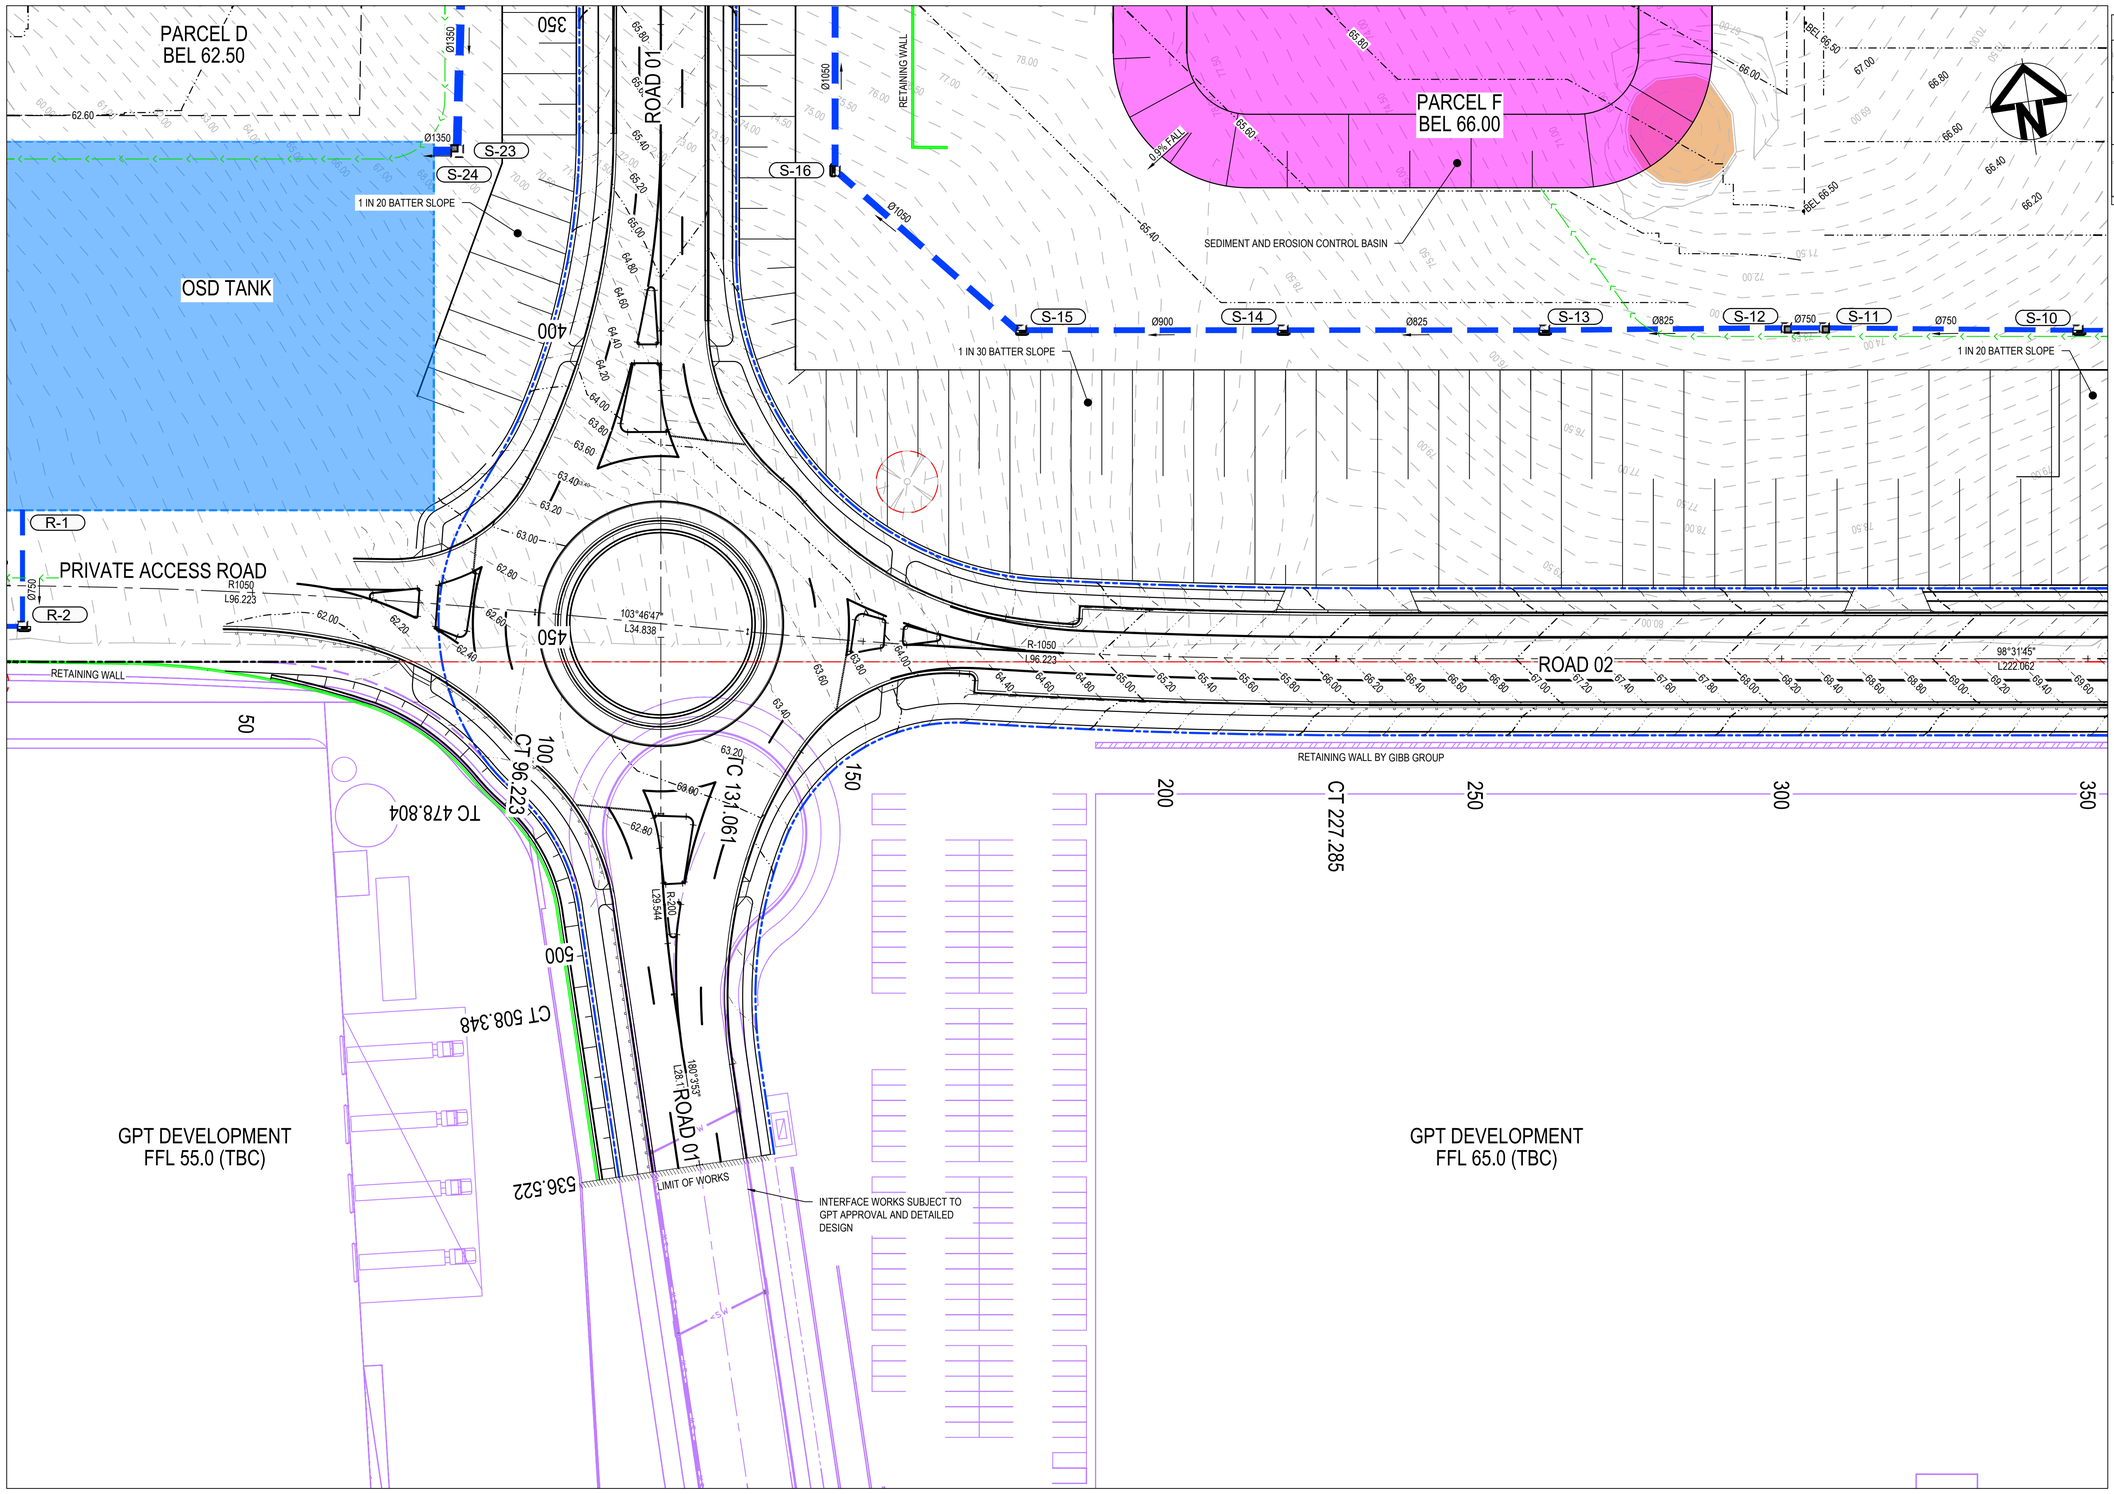

SHEET 1	SHEET 2	SHEET 3	SHEET 4
SHEET 5	SHEET 6	SHEET 7	SHEET 8
SHEET 9	SHEET 10	SHEET 11	SHEET 12

KEYPLAN
NTS

LEGEND

- EXISTING BOUNDARY
- EXISTING EASEMENT
- PROPOSED SP2 BOUNDARY
- PROPOSED BOUNDARY
- PROPOSED RETAINING WALL
- PROPOSED TIERED RETAINING WALL
- SANDSTONE RETAINING WALL
- PROPOSED MAJOR CONTOUR (48.00)
- PROPOSED MINOR CONTOUR (48.20)
- PROPOSED STORMWATER TRUNK LINE
- PROPOSED BATTER
  TEMPORARY BATTER 1(V):4(H)
  PERMANENT BATTER 1(V):5(H)
  U.N.O
- TEMPORARY BATTER 1(V):3(H) U.N.O
- LIMIT OF WORKS
- PROPOSED CATCH DRAIN
- EXISTING OVERHEAD ELECTRIC
- EXISTING UNDERGROUND ELECTRIC
- EXISTING STORMWATER
- EXISTING SERVICE TO BE REMOVED
- EXISTING POWER POLE
- EXTENT OF EXCAVATION OF EXISTING DAMS
- EXISTING TREES TO BE REMOVED

ALL FINISHED LEVELS ARE ±2000mm U.N.O

CONFIDENTIAL

Drawing Status: FOR REVIEW

Issue	Date	Description
02	23-10-25	ISSUED FOR CLIENT REVIEW
01	14-10-25	ISSUED FOR CLIENT REVIEW

Do not scale

0 10 20 30 40 50m

1 : 500 @ A1 1 : 1000 @ A3

Client:

Contractor / Consultant / Document Author:
at&l
Level 10, 124 Walker Street
North Sydney
NSW 2060
P 02 9439 1777
E info@atl.net.au
www.atl.net.au
ABN 96 130 882 405

GDA2020

Key Plan:

Site:	Stage: ULTIMATE	Phase: ULTIMATE	Project name: MAMRE ROAD DATA CENTRE CAMPUS
Author Job Number: 25-1282	Drawn by: PT	Designed by: JH	Scale 1:500
Project Number:	Checked by: MM	Approved by: AMc	Sheet A1

Drawing title: BULK EARTHWORKS & STORMWATER DRAINAGE PLAN SHEET 11

File Name: SYD4-SITE-DRG-ATL-CIV-02061

Drawing Number: SYD4-SITE-DRG-ATL-CIV-02061

Rev: P1

A1

PARCEL E
BEL 67.00

2.0% FALL

S-6
S-7
S-8
S-9

Ø675
Ø675
Ø525
Ø450

1 IN 6 BATTER SLOPE

1 IN 3 TEMPORARY BATTER SLOPE

10m WIDE FUTURE DEDICATED FREIGHT CORRIDOR

TEMPORARY OPEN SWALE TO DRAIN GIBB GROUP LANDS

FUTURE ROAD ALIGNMENT SHOWN IN GREEN

1 IN 20 BATTER SLOPE

ROAD 02

R30
L7.834
113°29'27"
L12.329

RETAINING WALL BY GIBB GROUP

400

TC 449.347
450
CT 457.181
469.509

GIBB GROUP DEVELOPMENT
FFL 79.50

GPT DEVELOPMENT
FFL 65.0 (TBC)

9
02016

SHEET 1	SHEET 2	SHEET 3	SHEET 4
SHEET 5	SHEET 6	SHEET 7	SHEET 8
SHEET 9	SHEET 10	SHEET 11	SHEET 12

KEYPLAN
NTS

LEGEND

- EXISTING BOUNDARY
- EXISTING EASEMENT
- PROPOSED SP2 BOUNDARY
- PROPOSED BOUNDARY
- PROPOSED RETAINING WALL
- PROPOSED TIERED RETAINING WALL
- SANDSTONE RETAINING WALL
- PROPOSED MAJOR CONTOUR
- PROPOSED MINOR CONTOUR
- PROPOSED STORMWATER TRUNK LINE
- PROPOSED BATTER
  TEMPORARY BATTER 1(V):4(H)
  PERMANENT BATTER 1(V):5(H)
  U.N.O
- TEMPORARY BATTER 1(V):3(H) U.N.O
- LIMIT OF WORKS
- PROPOSED CATCH DRAIN
- EXISTING OVERHEAD ELECTRIC
- EXISTING UNDERGROUND ELECTRIC
- EXISTING STORMWATER
- EXISTING SERVICE TO BE REMOVED
- EXISTING POWER POLE
- EXTENT OF EXCAVATION OF EXISTING DAMS
- EXISTING TREES TO BE REMOVED

ALL FINISHED LEVELS ARE ±2000mm U.N.O

CONFIDENTIAL

Drawing Status: FOR REVIEW

Issue	Date	Description
02	23-10-25	ISSUED FOR CLIENT REVIEW
01	14-10-25	ISSUED FOR CLIENT REVIEW

Do not scale

0 10 20 30 40 50m

1 : 500 @ A1 1 : 1000 @ A3

Client:

Contractor / Consultant / Document Author:
at&l
Level 10, 124 Walker Street
North Sydney
NSW 2060
P 02 9439 1777
E info@atl.net.au
www.atl.net.au
ABN 96 130 882 405

GDA2020

Key Plan:

Site:	Stage: ULTIMATE	Phase: ULTIMATE	Project name: MAMRE ROAD DATA CENTRE CAMPUS
Author Job Number: 25-1282	Drawn by: PT	Designed by: JH	Scale 1:500
Project Number:	Checked by: MM	Approved by: AMc	Sheet A1
File Name SYD4-SITE-DRG-ATL-CIV-02062			Drawing title: BULK EARTHWORKS & STORMWATER DRAINAGE PLAN SHEET 12
			Drawing Number SYD4-SITE-DRG-ATL-CIV-02062
			Rev P1

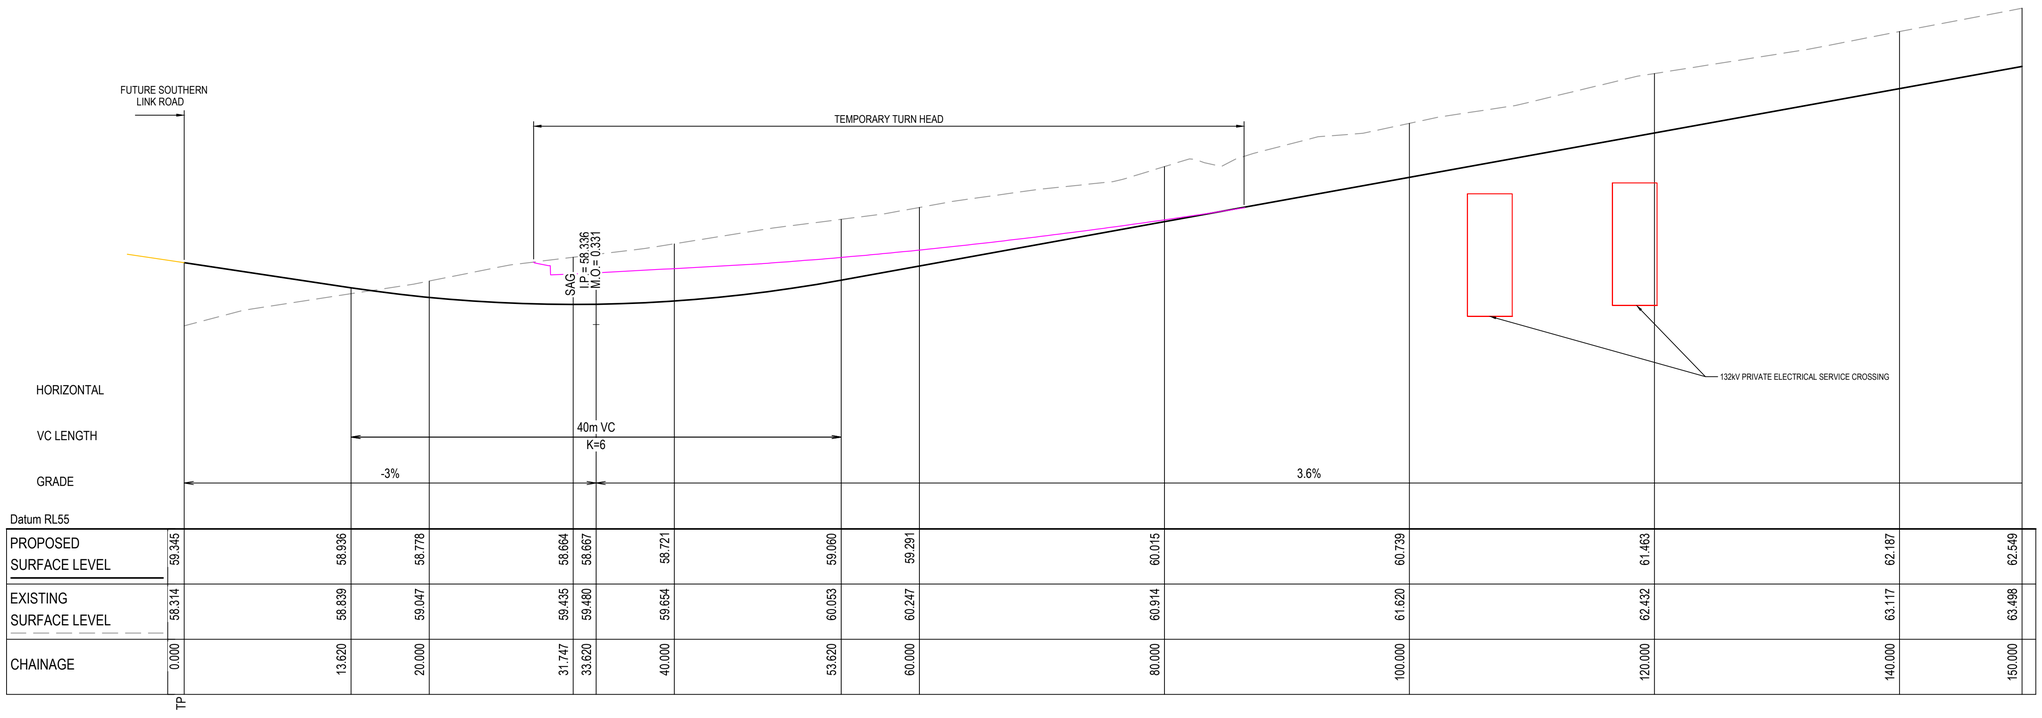

MC01 LONGITUDINAL SECTION

SCALE 1:250 HORI.
1:50 VERT.

CONFIDENTIAL

Drawing Status: FOR REVIEW

Issue	Date	Description
02	23-10-25	ISSUED FOR CLIENT REVIEW
01	14-10-25	ISSUED FOR CLIENT REVIEW

0 5 10 15 20 25m
1 : 250 @ A1 1 : 500 @ A3

0 1 2 3 4 5m
1 : 50 @ A1 1 : 100 @ A3

Client:

Contractor / Consultant / Document Author:

at&l
Level 10, 124 Walker Street
North Sydney
NSW 2060
P 02 9439 1777
E info@atl.net.au
www.atl.net.au
ABN 96 130 882 405

GDA2020

Key Plan:

Site:	Stage: ULTIMATE	Phase: ULTIMATE	
Author Job Number: 25-1282	Drawn by: PT	Designed by: JH	Scale AS SHOWN
Project Number:	Checked by: MM	Approved by: AMc	Sheet A1

Project name: MAMRE ROAD DATA CENTRE CAMPUS

Drawing title: ROAD (MC01) LONGITUDINAL SECTION SHEET 1

File Name: SYD4-SITE-DRG-ATL-CIV-02071

Drawing Number: SYD4-SITE-DRG-ATL-CIV-02071

Rev: 02

Do not scale

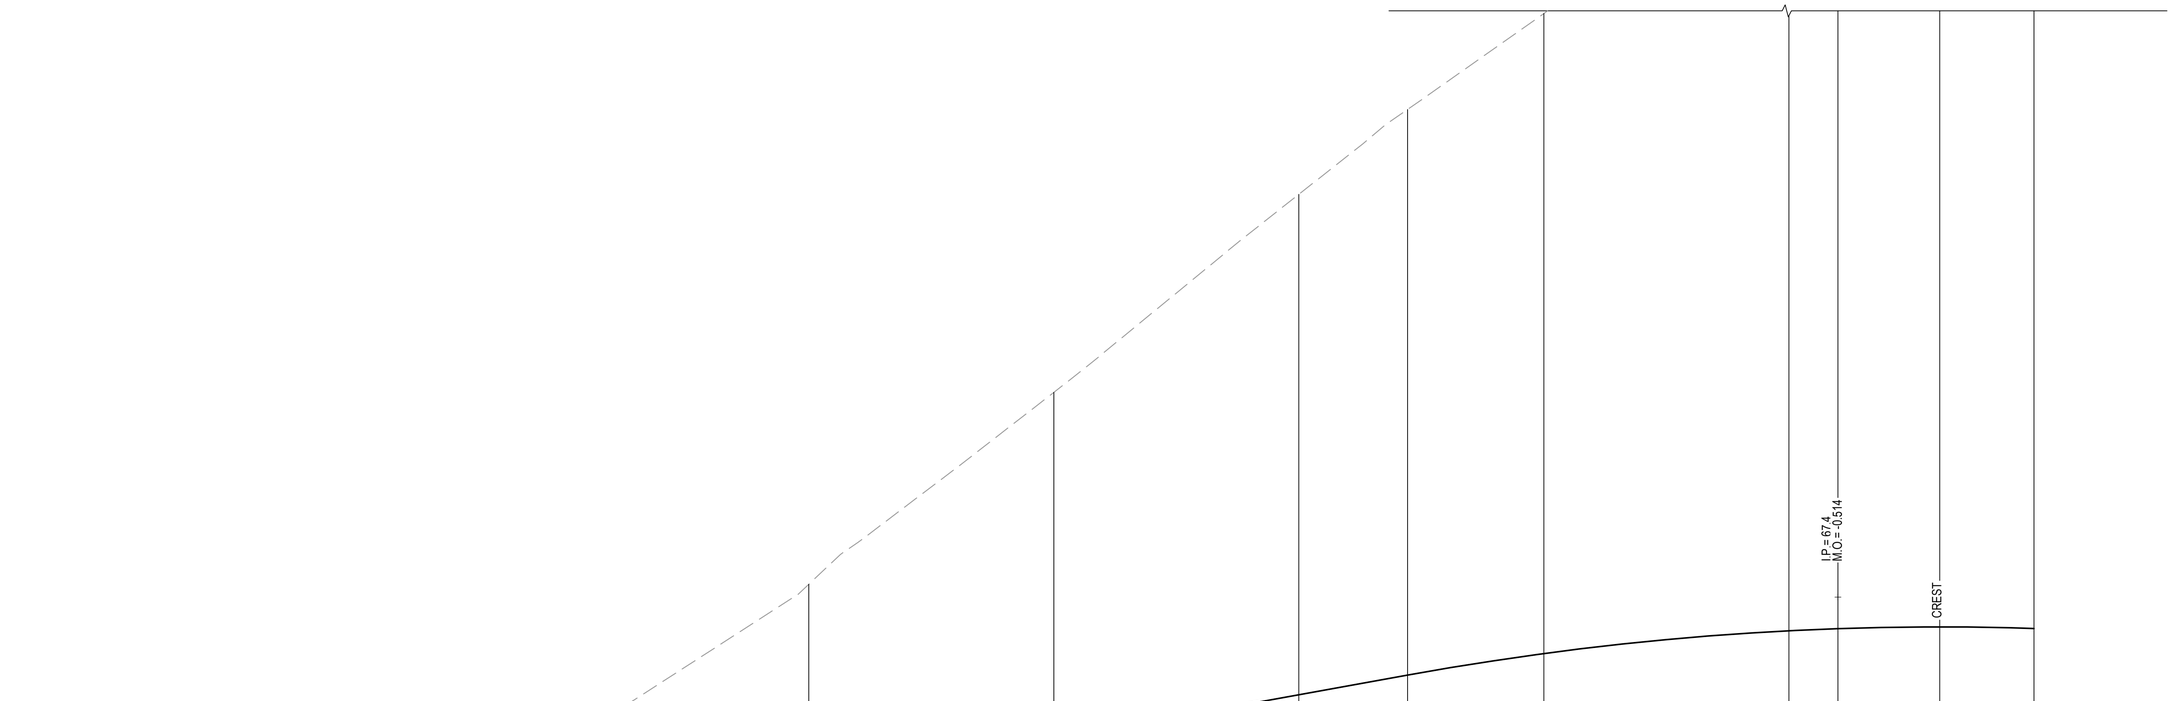

HORIZONTAL												
VC LENGTH								70.3m VC K=12				
GRADE				3.6%						-2.2%		
Datum RL59												
PROPOSED SURFACE LEVEL	62.549	62.911	63.635	64.359	65.083	65.807	66.128	66.460	66.851	66.886	66.915	66.890
EXISTING SURFACE LEVEL	63.498	63.817	64.982	67.610	70.741	73.974	75.359	76.925	79.092	79.571	80.063	80.025
CHAINAGE	150.000	160.000	180.000	200.000	220.000	240.000	248.871	260.000	280.000	284.000	292.312	300.000

MC01 LONGITUDINAL SECTION

SCALE 1:250 HORI.
1:50 VERT.

CONFIDENTIAL

Drawing Status: FOR REVIEW

Issue	Date	Description
02	23-10-25	ISSUED FOR CLIENT REVIEW
01	14-10-25	ISSUED FOR CLIENT REVIEW

Do not scale

0 5 10 15 20 25m
1 : 250 @ A1 1 : 500 @ A3

0 1 2 3 4 5m
1 : 50 @ A1 1 : 100 @ A3

Client:

Contractor / Consultant / Document Author:
at&l
Level 10, 124 Walker Street
North Sydney
NSW 2060
P 02 9439 1777
E info@atl.net.au
www.atl.net.au
ABN 96 130 882 405

GDA2020

Key Plan:

Site:	Stage: ULTIMATE	Phase: ULTIMATE	Project name: MAMRE ROAD DATA CENTRE CAMPUS
Author Job Number: 25-1282	Drawn by: PT	Designed by: JH	Scale AS SHOWN
Project Number:	Checked by: MM	Approved by: AMc	Sheet A1
File Name SYD4-SITE-DRG-ATL-CIV-02072			Drawing title: ROAD (MC01) LONGITUDINAL SECTION SHEET 2
			Drawing Number SYD4-SITE-DRG-ATL-CIV-02072
			Rev 02

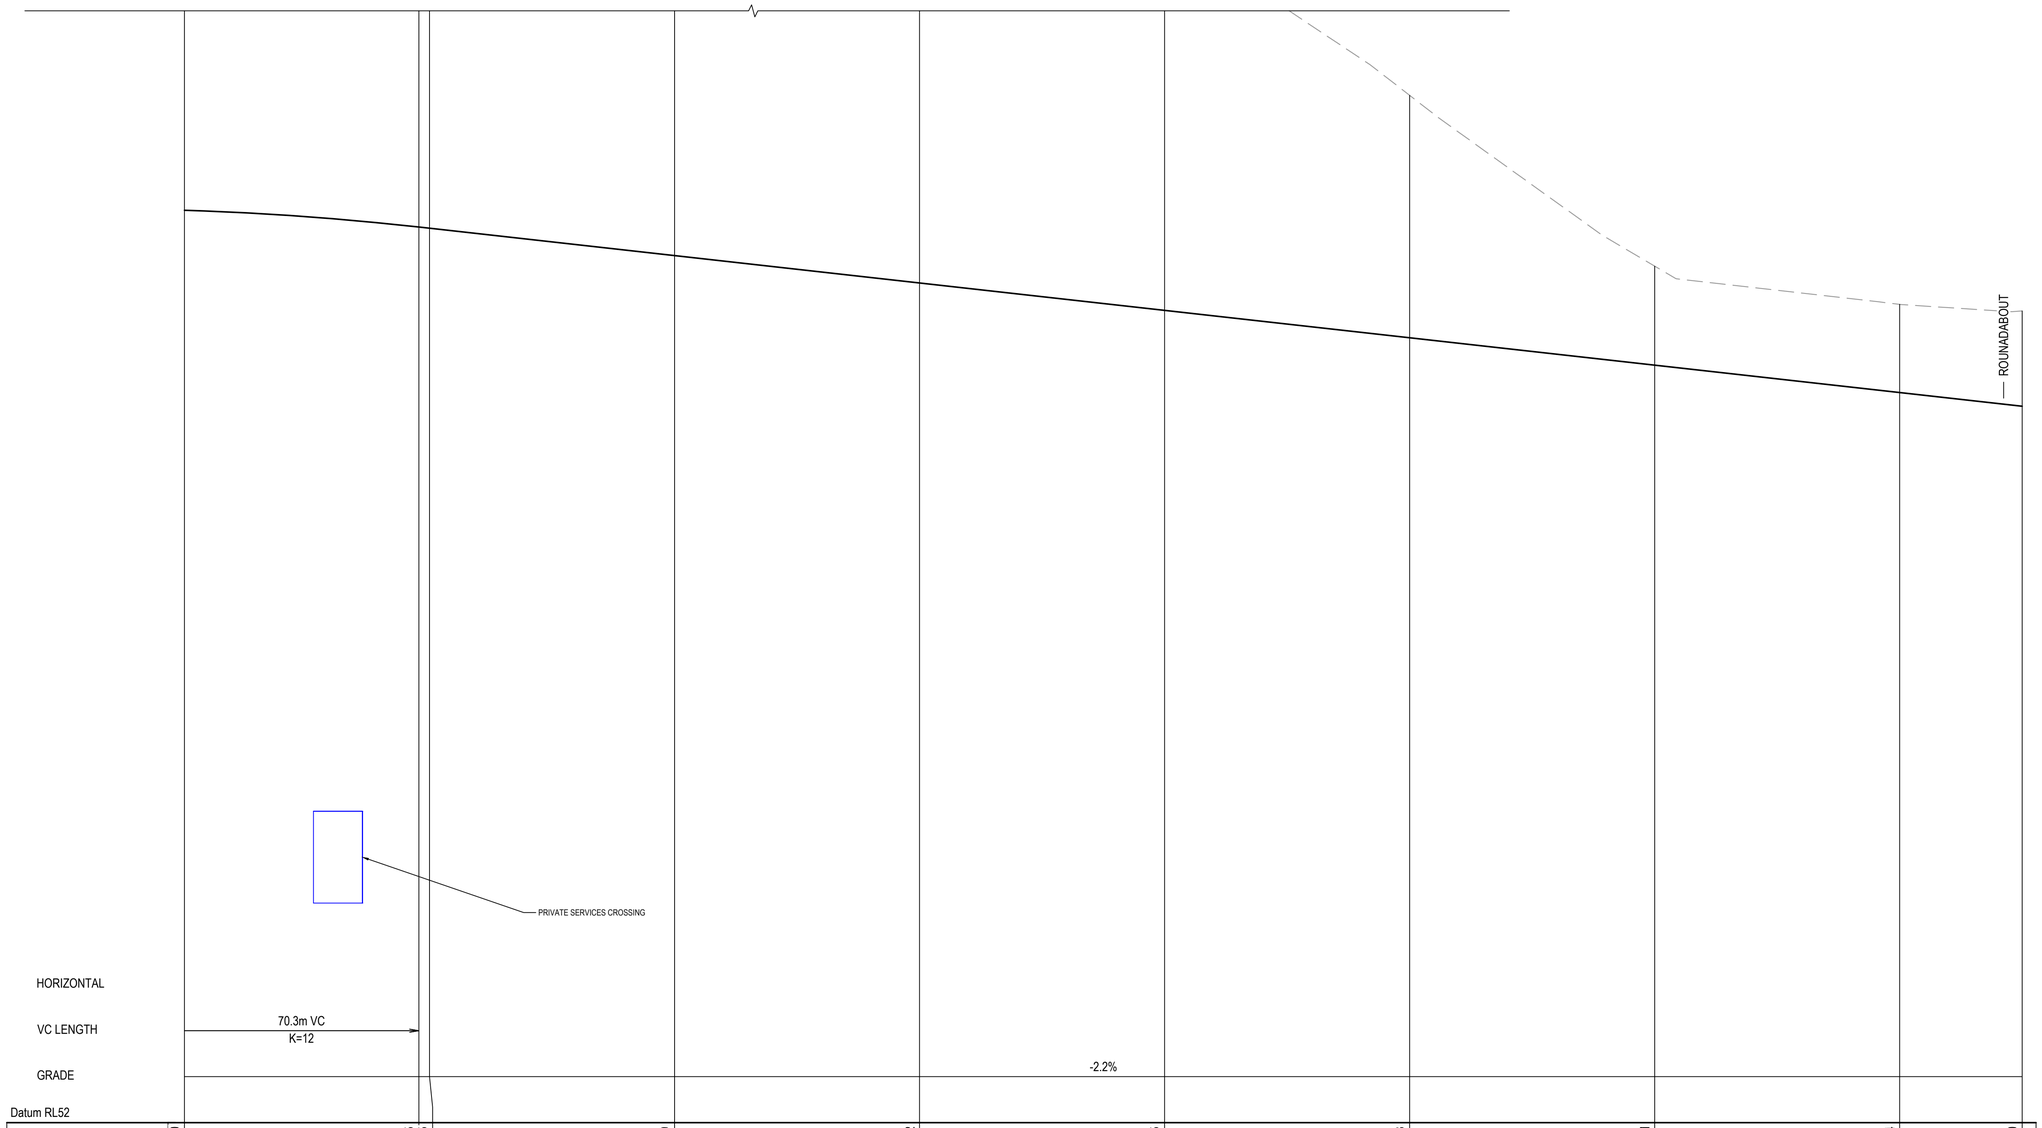

MC01 LONGITUDINAL SECTION

SCALE 1:250 HORI.
1:50 VERT.

CONFIDENTIAL

Drawing Status: FOR REVIEW

Issue	Date	Description
02	23-10-25	ISSUED FOR CLIENT REVIEW
01	14-10-25	ISSUED FOR CLIENT REVIEW

0 5 10 15 20 25m
1 : 250 @ A1 1 : 500 @ A3

0 1 2 3 4 5m
1 : 50 @ A1 1 : 100 @ A3

Do not scale

Client:

Contractor / Consultant / Document Author:
at&l
Level 10, 124 Walker Street
North Sydney
NSW 2060
P 02 9439 1777
E info@atl.net.au
www.atl.net.au
ABN 96 130 882 405

GDA2020

Key Plan:

Site:	Stage: ULTIMATE	Phase: ULTIMATE	Project name: MAMRE ROAD DATA CENTRE CAMPUS
Author Job Number: 25-1282	Drawn by: PT	Designed by: JH	Scale AS SHOWN
Project Number:	Checked by: MM	Approved by: AMc	Sheet A1

Drawing title: ROAD (MC01) LONGITUDINAL SECTION SHEET 3

File Name: SYD4-SITE-DRG-ATL-CIV-02073

Drawing Number: SYD4-SITE-DRG-ATL-CIV-02073

Rev: 02

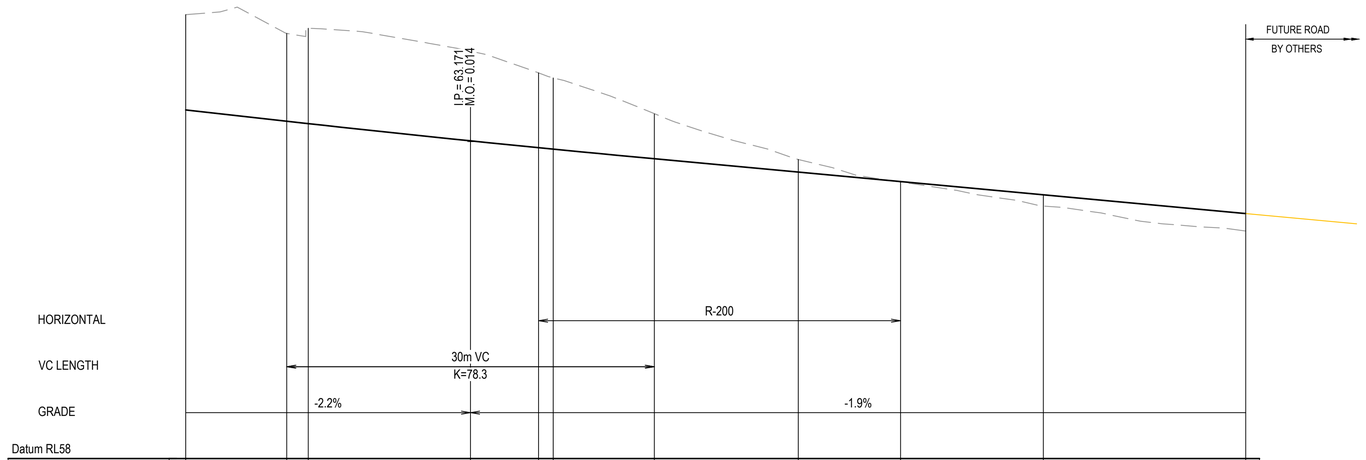

HORIZONTAL						R-200						
VC LENGTH			30m VC K=78.3									
GRADE		-2.2%						-1.9%				
Datum RL58												
PROPOSED SURFACE LEVEL	63.690	63.506	63.467	63.185	63.074 TP	63.050	62.893	62.676	62.521 TP	62.305	61.999	
EXISTING SURFACE LEVEL	65.246	64.939	65.022	64.649	64.295	64.213	63.623	62.881	62.512	62.121	61.715	
CHAINAGE	450.000	458.250	460.000	473.250	478.804 TP	480.000	488.250	500.000	508.348 TP	520.000	536.522	

MC01 LONGITUDINAL SECTION

SCALE 1:250 HORI.
1:50 VERT.

CONFIDENTIAL

Drawing Status: FOR REVIEW

Issue	Date	Description
02	23-10-25	ISSUED FOR CLIENT REVIEW
01	14-10-25	ISSUED FOR CLIENT REVIEW

0 5 10 15 20 25m
1 : 250 @ A1 1 : 500 @ A3

0 1 2 3 4 5m
1 : 50 @ A1 1 : 100 @ A3

Client:

Contractor / Consultant / Document Author:

at&l
Level 10, 124 Walker Street
North Sydney
NSW 2060
P 02 9439 1777
E info@atl.net.au
www.atl.net.au
ABN 96 130 882 405

GDA2020

Key Plan:

Site:	Stage: ULTIMATE	Phase: ULTIMATE	
Author Job Number: 25-1282	Drawn by: PT	Designed by: JH	Scale AS SHOWN
Project Number:	Checked by: MM	Approved by: AMc	Sheet A1

Project name: MAMRE ROAD DATA CENTRE CAMPUS

Drawing title: ROAD (MC01) LONGITUDINAL SECTION SHEET 4

File Name: SYD4-SITE-DRG-ATL-CIV-02074

Drawing Number: SYD4-SITE-DRG-ATL-CIV-02074

Rev: 02

Do not scale

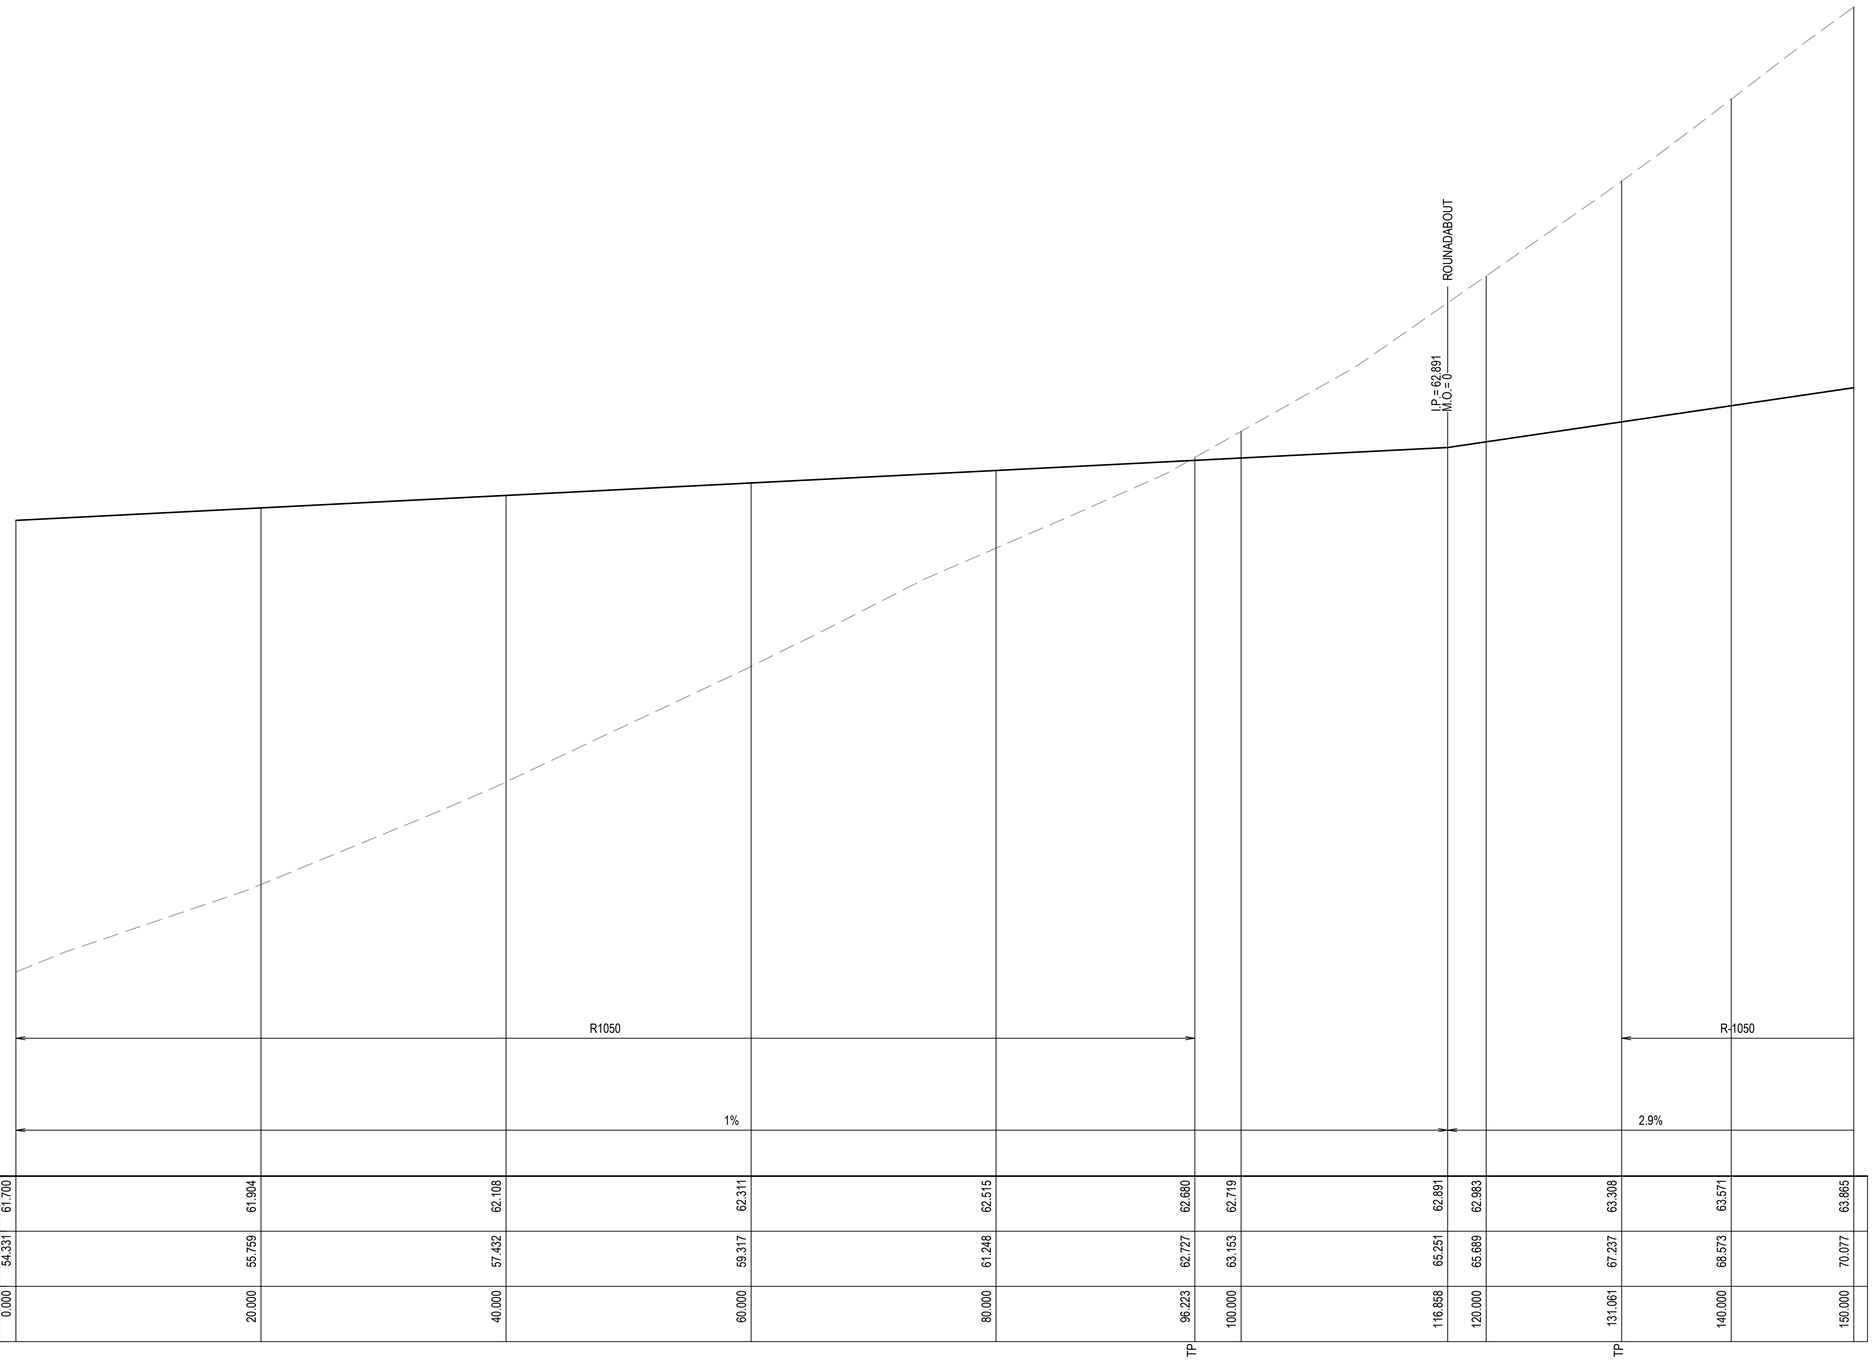

MC02 LONGITUDINAL SECTION

SCALE 1:250 HORI.
1:50 VERT.

CONFIDENTIAL

Drawing Status: FOR REVIEW

Issue	Date	Description
02	23-10-25	ISSUED FOR CLIENT REVIEW
01	14-10-25	ISSUED FOR CLIENT REVIEW

0 5 10 15 20 25m
1 : 250 @ A1 1 : 500 @ A3

0 1 2 3 4 5m
1 : 50 @ A1 1 : 100 @ A3

Client:

Contractor / Consultant / Document Author:

Level 10, 124 Walker Street
North Sydney
NSW 2060
P 02 9439 1777
E info@atl.net.au
www.atl.net.au
ABN 96 130 882 405

GDA2020

Key Plan:

Site:	Stage: ULTIMATE	Phase: ULTIMATE	Project name: MAMRE ROAD DATA CENTRE CAMPUS
Author Job Number: 25-1282	Drawn by: PT	Designed by: JH	Scale AS SHOWN
Project Number:	Checked by: MM	Approved by: AMc	Sheet A1
File Name SYD4-SITE-DRG-ATL-CIV-02075			Drawing title: ROAD (MC02) LONGITUDINAL SECTION SHEET 5
			Drawing Number SYD4-SITE-DRG-ATL-CIV-02075
			Rev 02

Do not scale

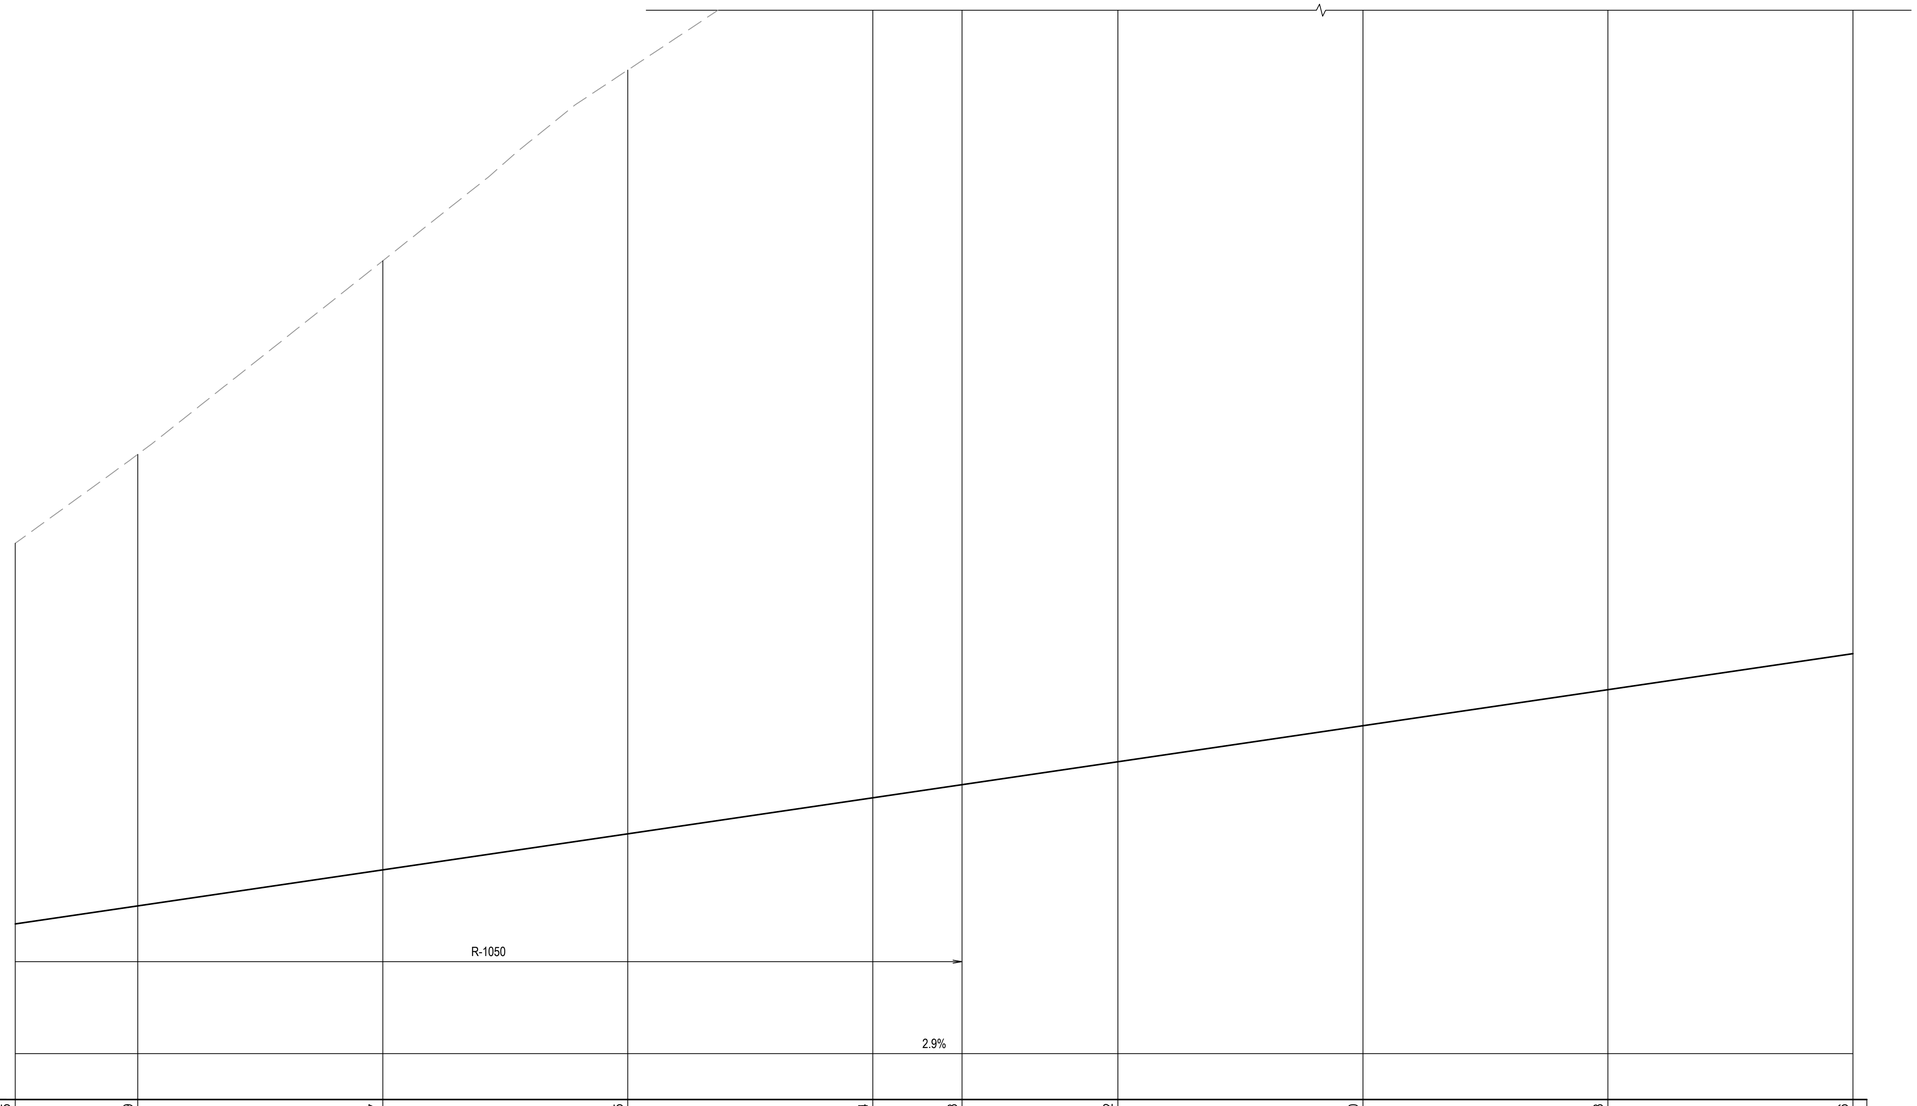

PROPOSED SURFACE LEVEL	63.865	64.159	64.747	65.335	65.924	66.138	66.512	67.100	67.688	68.276	
EXISTING SURFACE LEVEL	70.077	71.530	74.687	77.801	80.471	81.275	81.709	81.399	80.702	81.043	
CHAINAGE	150.000	160.000	180.000	200.000	220.000	227.285	240.000	260.000	280.000	300.000	

TP

MC02 LONGITUDINAL SECTION

SCALE 1:250 HORI.
1:50 VERT.

CONFIDENTIAL

Drawing Status: FOR REVIEW

Issue	Date	Description
02	23-10-25	ISSUED FOR CLIENT REVIEW
01	14-10-25	ISSUED FOR CLIENT REVIEW

0 5 10 15 20 25m
1 : 250 @ A1 1 : 500 @ A3

0 1 2 3 4 5m
1 : 50 @ A1 1 : 100 @ A3

Client:

Contractor / Consultant / Document Author:
at&l
Level 10, 124 Walker Street
North Sydney
NSW 2060
P 02 9439 1777
E info@atl.net.au
www.atl.net.au
ABN 96 130 882 405

GDA2020

Key Plan:

Site:	Stage: ULTIMATE	Phase: ULTIMATE	
Author Job Number: 25-1282	Drawn by: PT	Designed by: JH	Scale AS SHOWN
Project Number:	Checked by: MM	Approved by: AMc	Sheet A1

Project name: MAMRE ROAD DATA CENTRE CAMPUS

Drawing title: ROAD (MC02) LONGITUDINAL SECTION SHEET 6

File Name: SYD4-SITE-DRG-ATL-CIV-02076

Drawing Number: SYD4-SITE-DRG-ATL-CIV-02076

Rev: 02

Do not scale

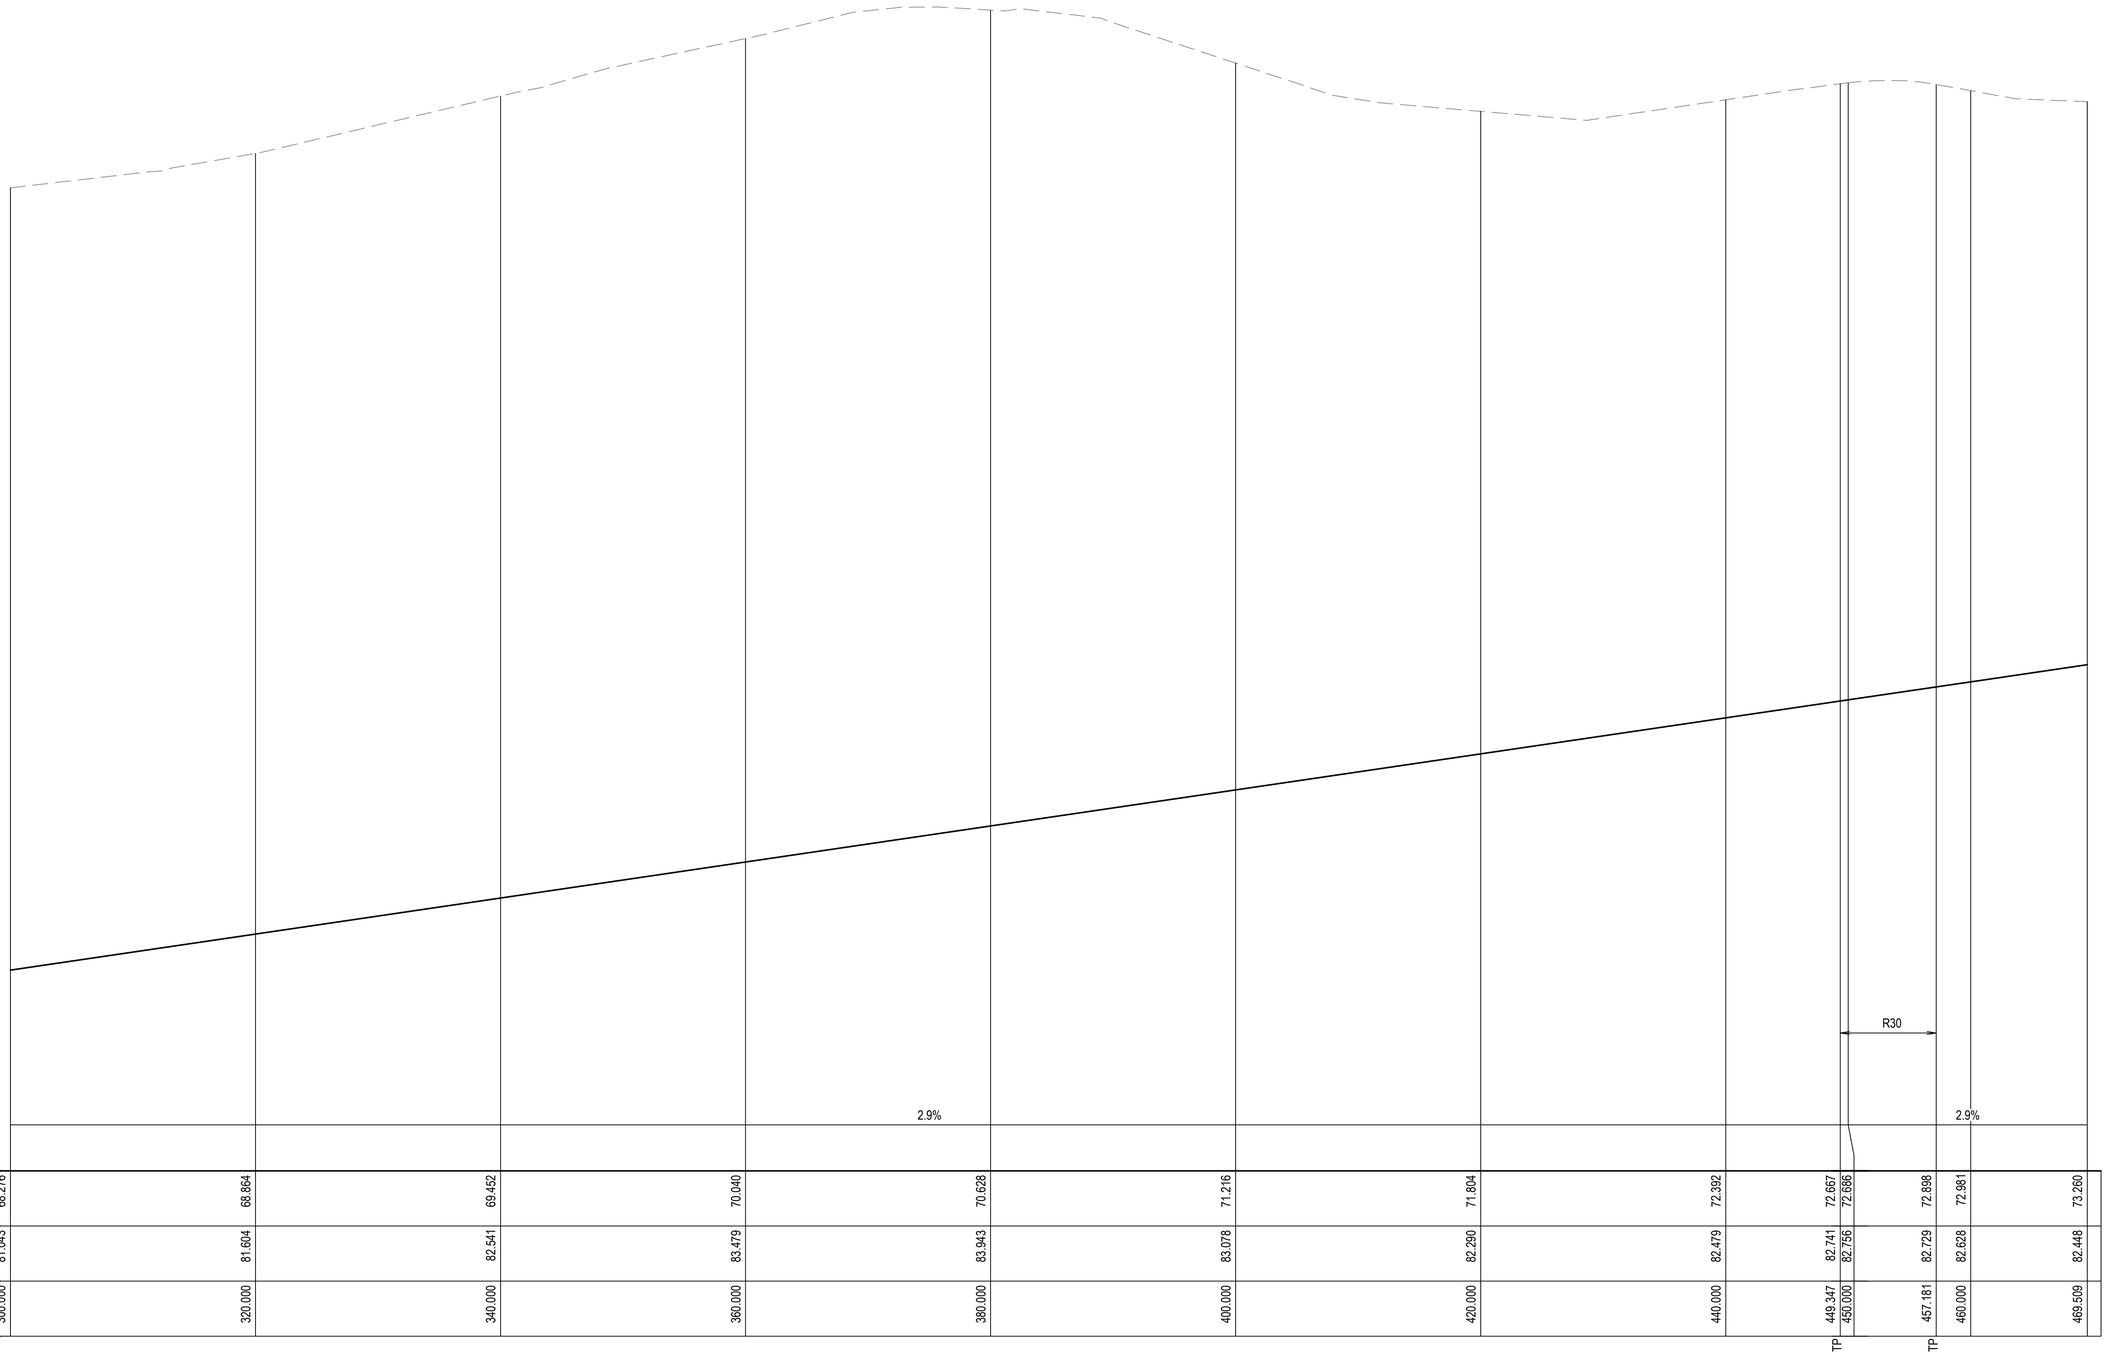

HORIZONTAL														
VC LENGTH														
GRADE					2.9%							2.9%		
Datum RL65														
PROPOSED SURFACE LEVEL	68.276	68.864	69.452	70.040	70.628	71.216	71.804	72.392	72.667	72.686	72.898	72.981	73.260	
EXISTING SURFACE LEVEL	81.043	81.604	82.541	83.479	83.943	83.078	82.290	82.479	82.741	82.756	82.729	82.628	82.448	
CHAINAGE	300.000	320.000	340.000	360.000	380.000	400.000	420.000	440.000	449.347	450.000	457.181	460.000	469.509	

MC02 LONGITUDINAL SECTION

SCALE 1:250 HORI.
1:50 VERT.

CONFIDENTIAL

Drawing Status: FOR REVIEW

Issue	Date	Description
02	23-10-25	ISSUED FOR CLIENT REVIEW
01	14-10-25	ISSUED FOR CLIENT REVIEW

Do not scale

0 5 10 15 20 25m
1 : 250 @ A1 1 : 500 @ A3

0 1 2 3 4 5m
1 : 50 @ A1 1 : 100 @ A3

Client:

Contractor / Consultant / Document Author:

at&l
Level 10, 124 Walker Street
North Sydney
NSW 2060
P 02 9439 1777
E info@atl.net.au
www.atl.net.au
ABN 96 130 882 405

GDA2020

Key Plan:

Site:	Stage: ULTIMATE	Phase: ULTIMATE	Project name: MAMRE ROAD DATA CENTRE CAMPUS
Author Job Number: 25-1282	Drawn by: PT	Designed by: JH	Scale AS SHOWN
Project Number:	Checked by: MM	Approved by: AMc	Sheet A1

Drawing title: ROAD (MC02) LONGITUDINAL SECTION SHEET 7

File Name: SYD4-SITE-DRG-ATL-CIV-02077

Drawing Number: SYD4-SITE-DRG-ATL-CIV-02077

Rev: 02

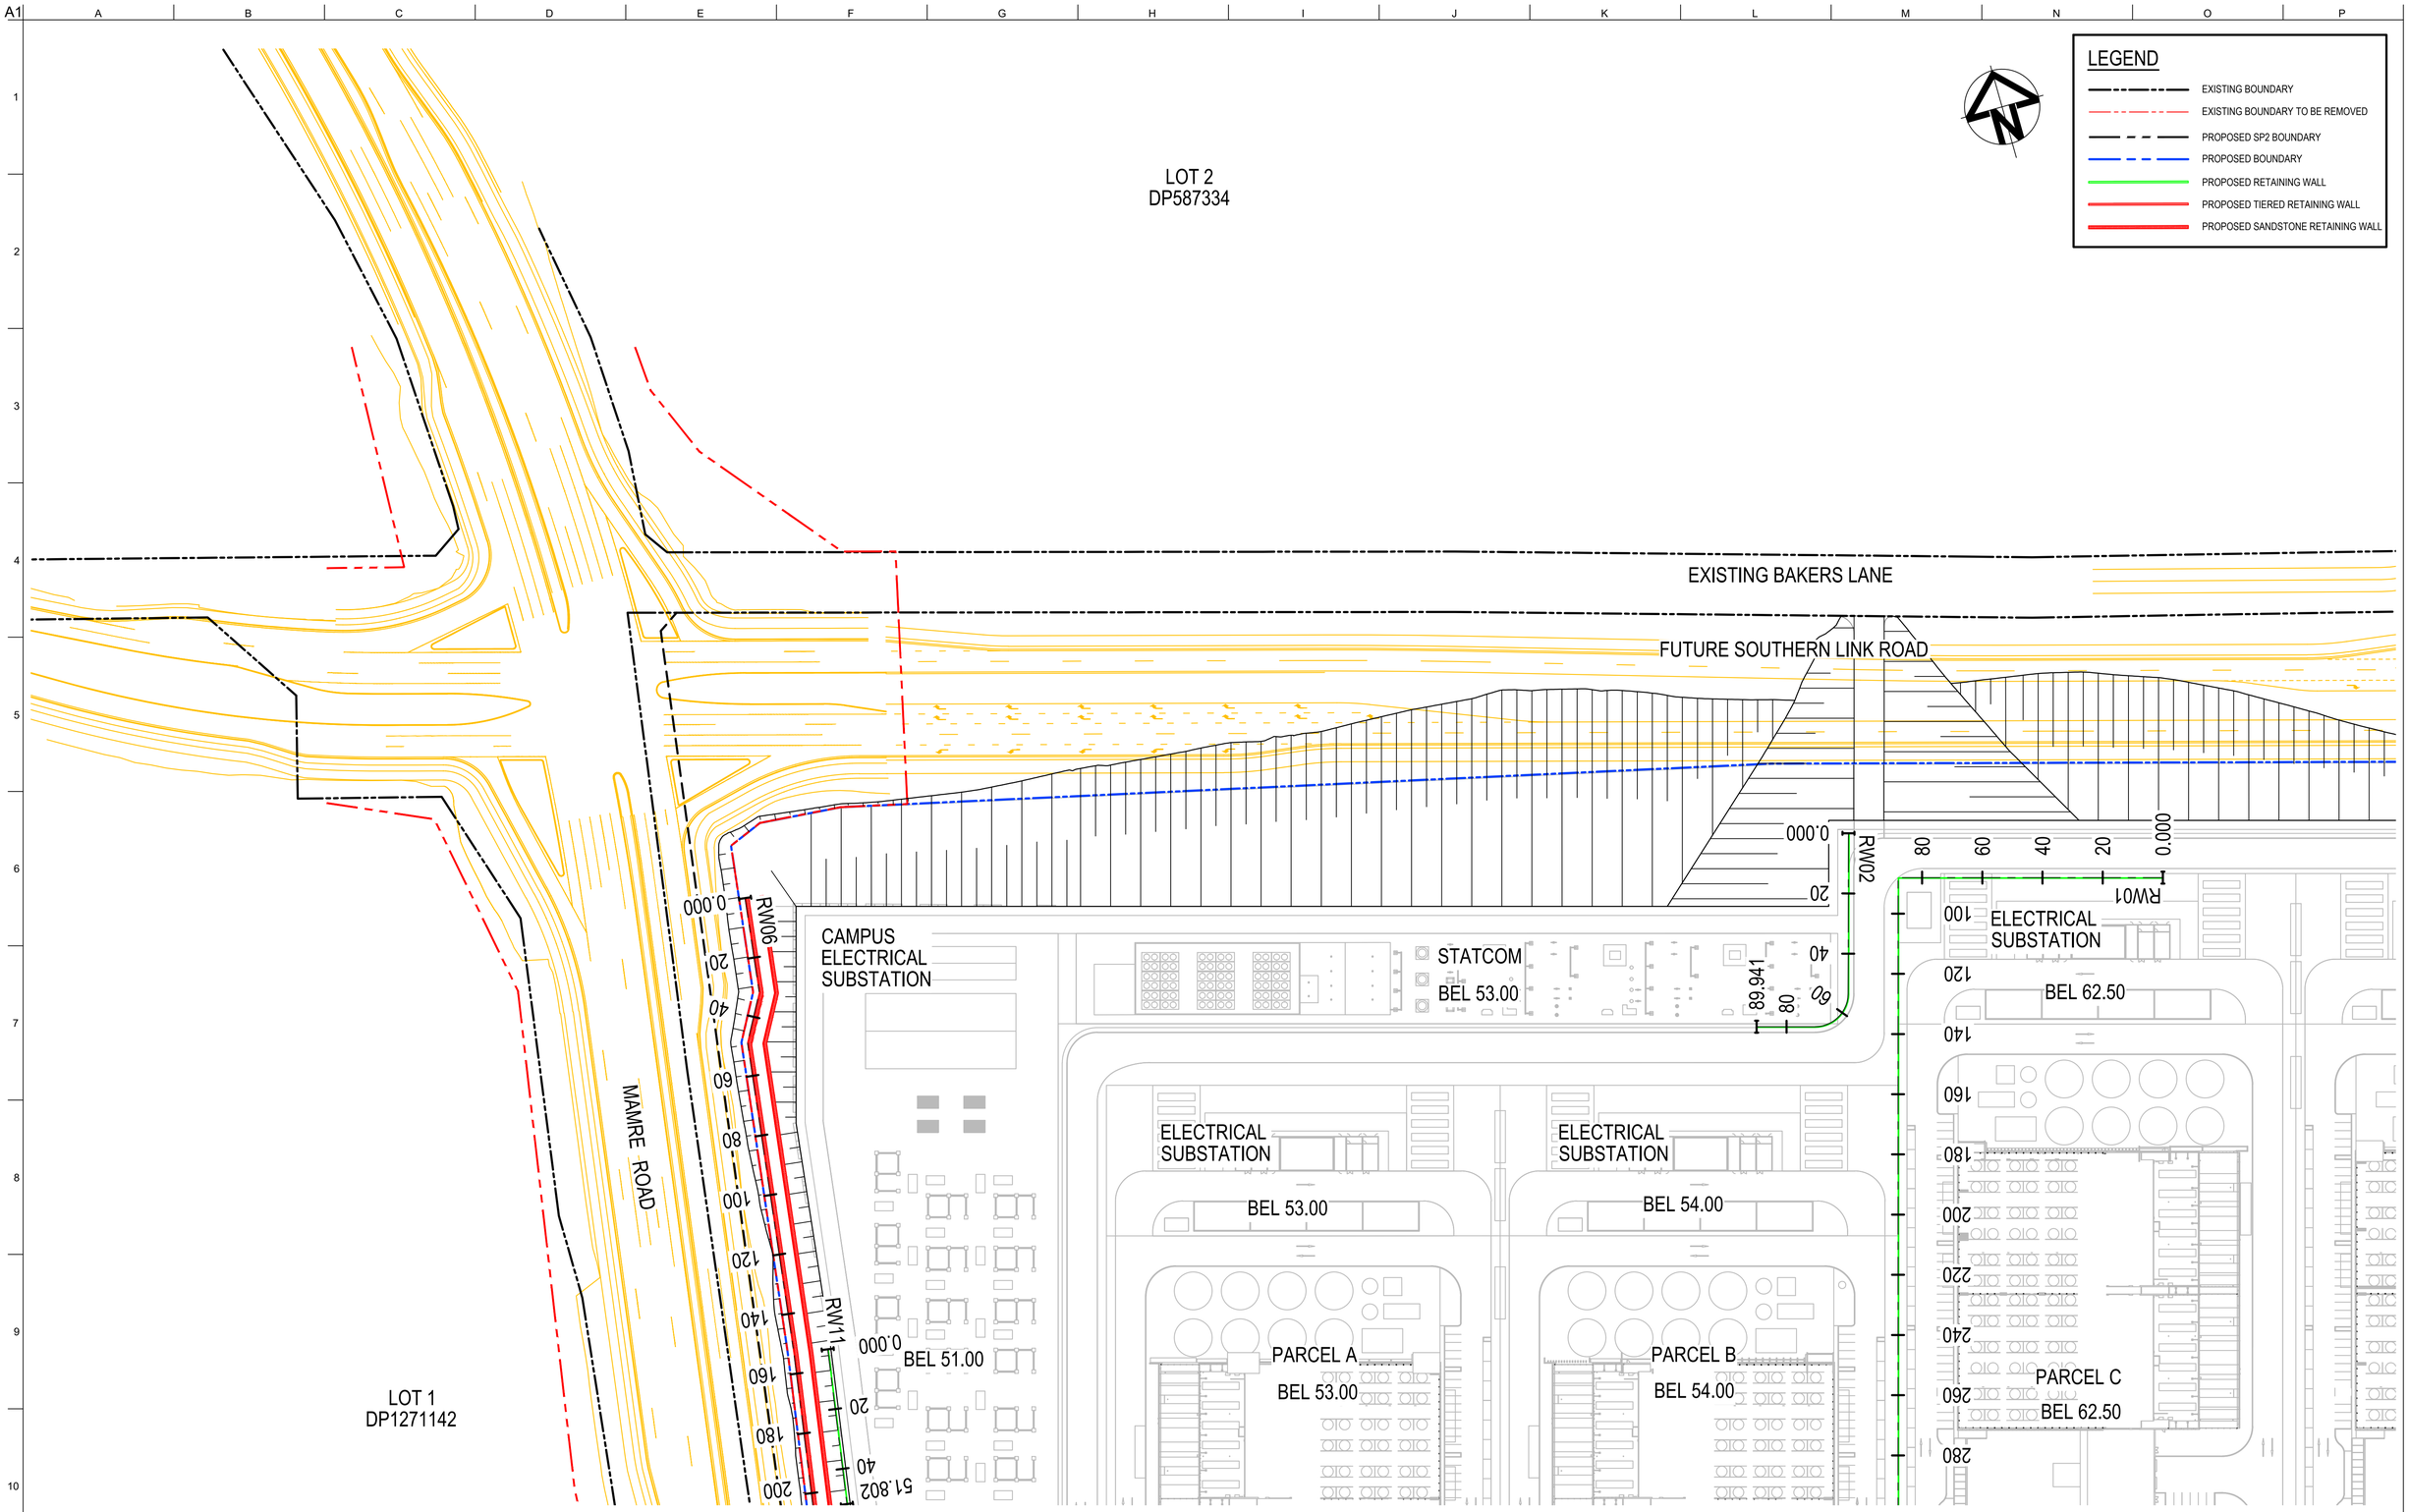

CONFIDENTIAL

Drawing Status: FOR REVIEW

Issue	Date	Description
02	23-10-25	ISSUED FOR CLIENT REVIEW
01	14-10-25	ISSUED FOR CLIENT REVIEW

0 20 40 60 80 100m

1 : 1000 @ A1 1 : 2000 @ A3

Do not scale

Client:

Contractor / Consultant / Document Author:

at&l

Level 10, 124 Walker Street
North Sydney
NSW 2060
P 02 9439 1777
E info@atl.net.au
www.atl.net.au
ABN 96 130 882 405

GDA2020

Key Plan:

Site:	Stage: ULTIMATE	Phase: ULTIMATE	Project name: MAMRE ROAD DATA CENTRE CAMPUS
Author Job Number: 25-1282	Drawn by: PT	Designed by: JH	Scale 1:1000
Project Number:	Checked by: MM	Approved by: AMc	Sheet A1
File Name SYD4-SITE-DRG-ATL-CIV-02081			Drawing title: RETAINING WALL PLAN SHEET 1
			Drawing Number SYD4-SITE-DRG-ATL-CIV-02081
			Rev 02

A1

LEGEND

- EXISTING BOUNDARY
- EXISTING BOUNDARY TO BE REMOVED
- PROPOSED SP2 BOUNDARY
- PROPOSED BOUNDARY
- PROPOSED RETAINING WALL
- PROPOSED TIERED RETAINING WALL
- PROPOSED SANDSTONE RETAINING WALL

LOT 3
DP587334

EXISTING BAKERS LANE

FUTURE SOUTHERN LINK ROAD

RW07

ELECTRICAL SUBSTATION
BEL 62.50

ELECTRICAL SUBSTATION
BEL 64.00

ELECTRICAL SUBSTATION
BEL 64.00

PARCEL D
BEL 62.50

PARCEL F
BEL 66.00

PARCEL E
BEL 67.00

ROAD No.1

RW09

RW08

RW03

FFL77.50

21 ALDINGTON ROAD
GIBB GROUP
DEVELOPMENT

CONFIDENTIAL

Drawing Status: FOR REVIEW

Issue	Date	Description
02	23-10-25	ISSUED FOR CLIENT REVIEW
01	14-10-25	ISSUED FOR CLIENT REVIEW

0 20 40 60 80 100m

1 : 1000 @ A1 1 : 2000 @ A3

Client:

Contractor / Consultant / Document Author:

at&l

Level 10, 124 Walker Street
North Sydney
NSW 2060
P 02 9439 1777
E info@atl.net.au
www.atl.net.au
ABN 96 130 882 405

GDA2020

Key Plan:

Site:	Stage: ULTIMATE	Phase: ULTIMATE	Project name: MAMRE ROAD DATA CENTRE CAMPUS
Author Job Number: 25-1282	Drawn by: PT	Designed by: JH	Scale: 1:1000
Project Number:	Checked by: MM	Approved by: AMc	Sheet: A1

Drawing title:
RETAINING WALL
PLAN
SHEET 2

File Name: SYD4-SITE-DRG-ATL-CIV-02082

Drawing Number: SYD4-SITE-DRG-ATL-CIV-02082

Rev: 02

Do not scale

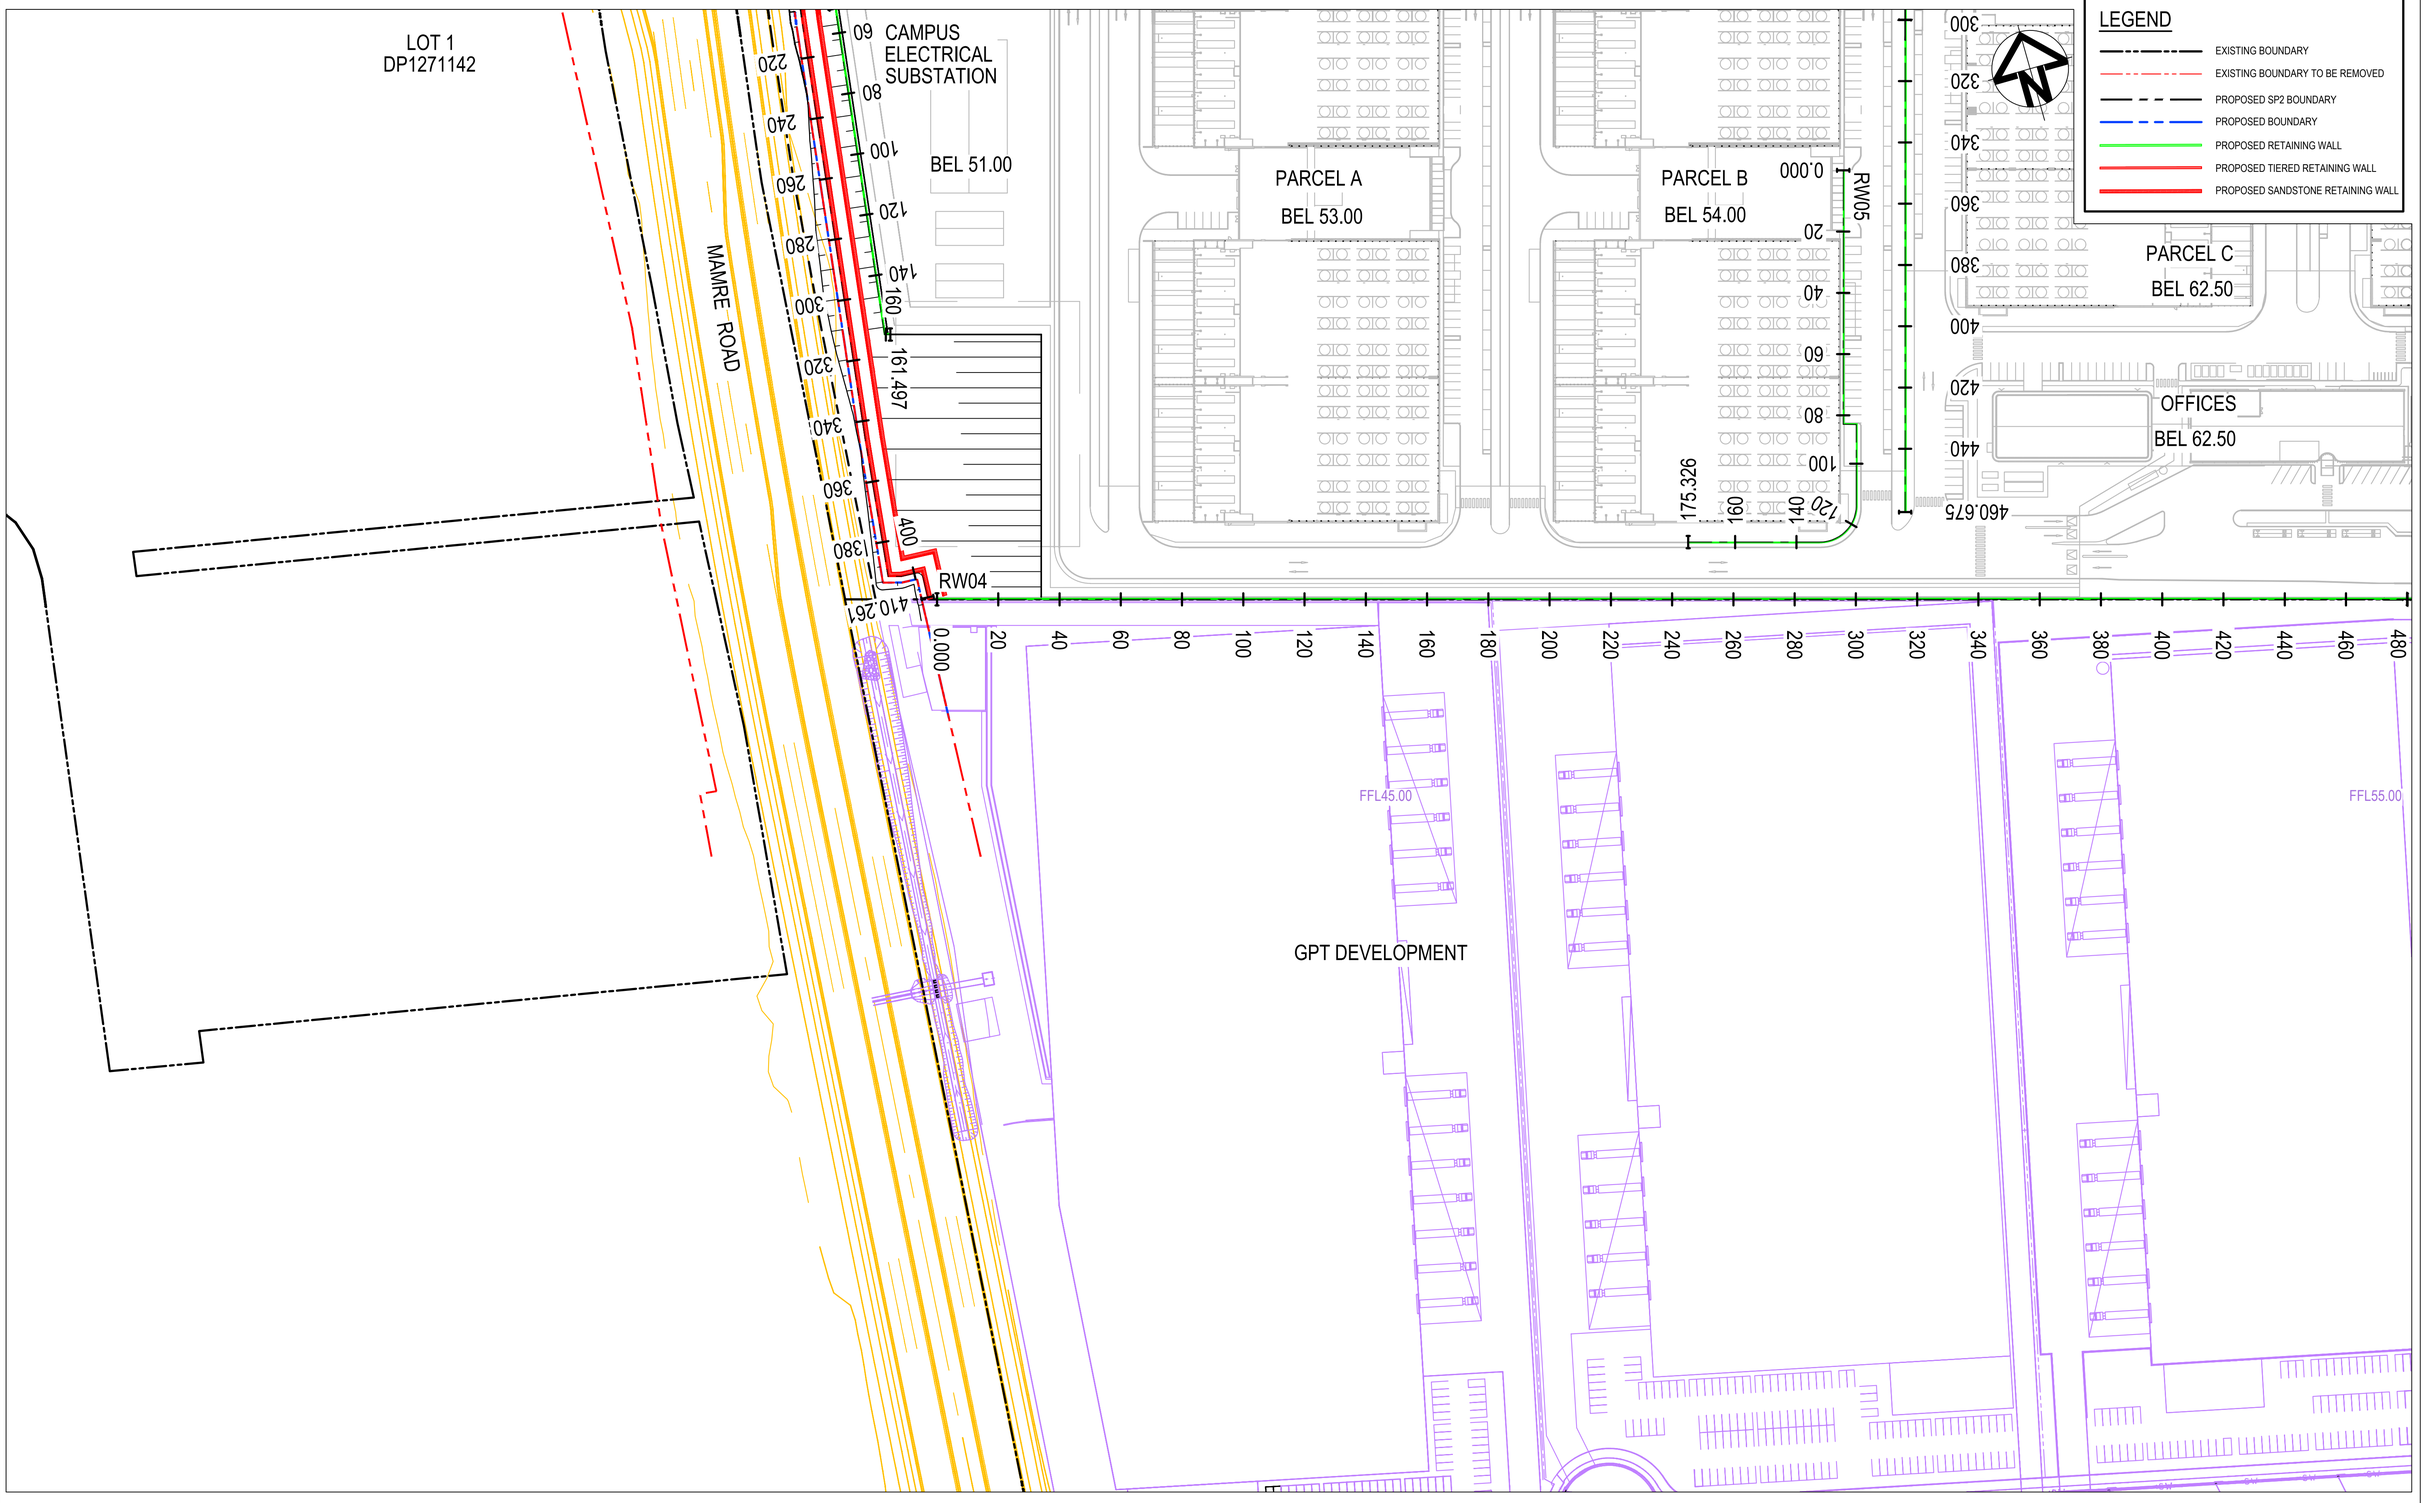

CONFIDENTIAL

Drawing Status: FOR REVIEW

Issue	Date	Description
02	23-10-25	ISSUED FOR CLIENT REVIEW
01	14-10-25	ISSUED FOR CLIENT REVIEW

0 20 40 60 80 100m

1 : 1000 @ A1 1 : 2000 @ A3

Do not scale

Client:

Contractor / Consultant / Document Author:

at&l

Level 10, 124 Walker Street
North Sydney
NSW 2060
P 02 9439 1777
E info@atl.net.au
www.atl.net.au
ABN 96 130 882 405

GDA2020

Key Plan:

Site:	Stage: ULTIMATE	Phase: ULTIMATE	Project name: MAMRE ROAD DATA CENTRE CAMPUS
Author Job Number: 25-1282	Drawn by: PT	Designed by: JH	Scale 1:1000
Project Number:	Checked by: MM	Approved by: AMc	Sheet A1

Drawing title: RETAINING WALL PLAN SHEET 3

File Name: SYD4-SITE-DRG-ATL-CIV-02083

Drawing Number: SYD4-SITE-DRG-ATL-CIV-02083

Rev: 02

A1

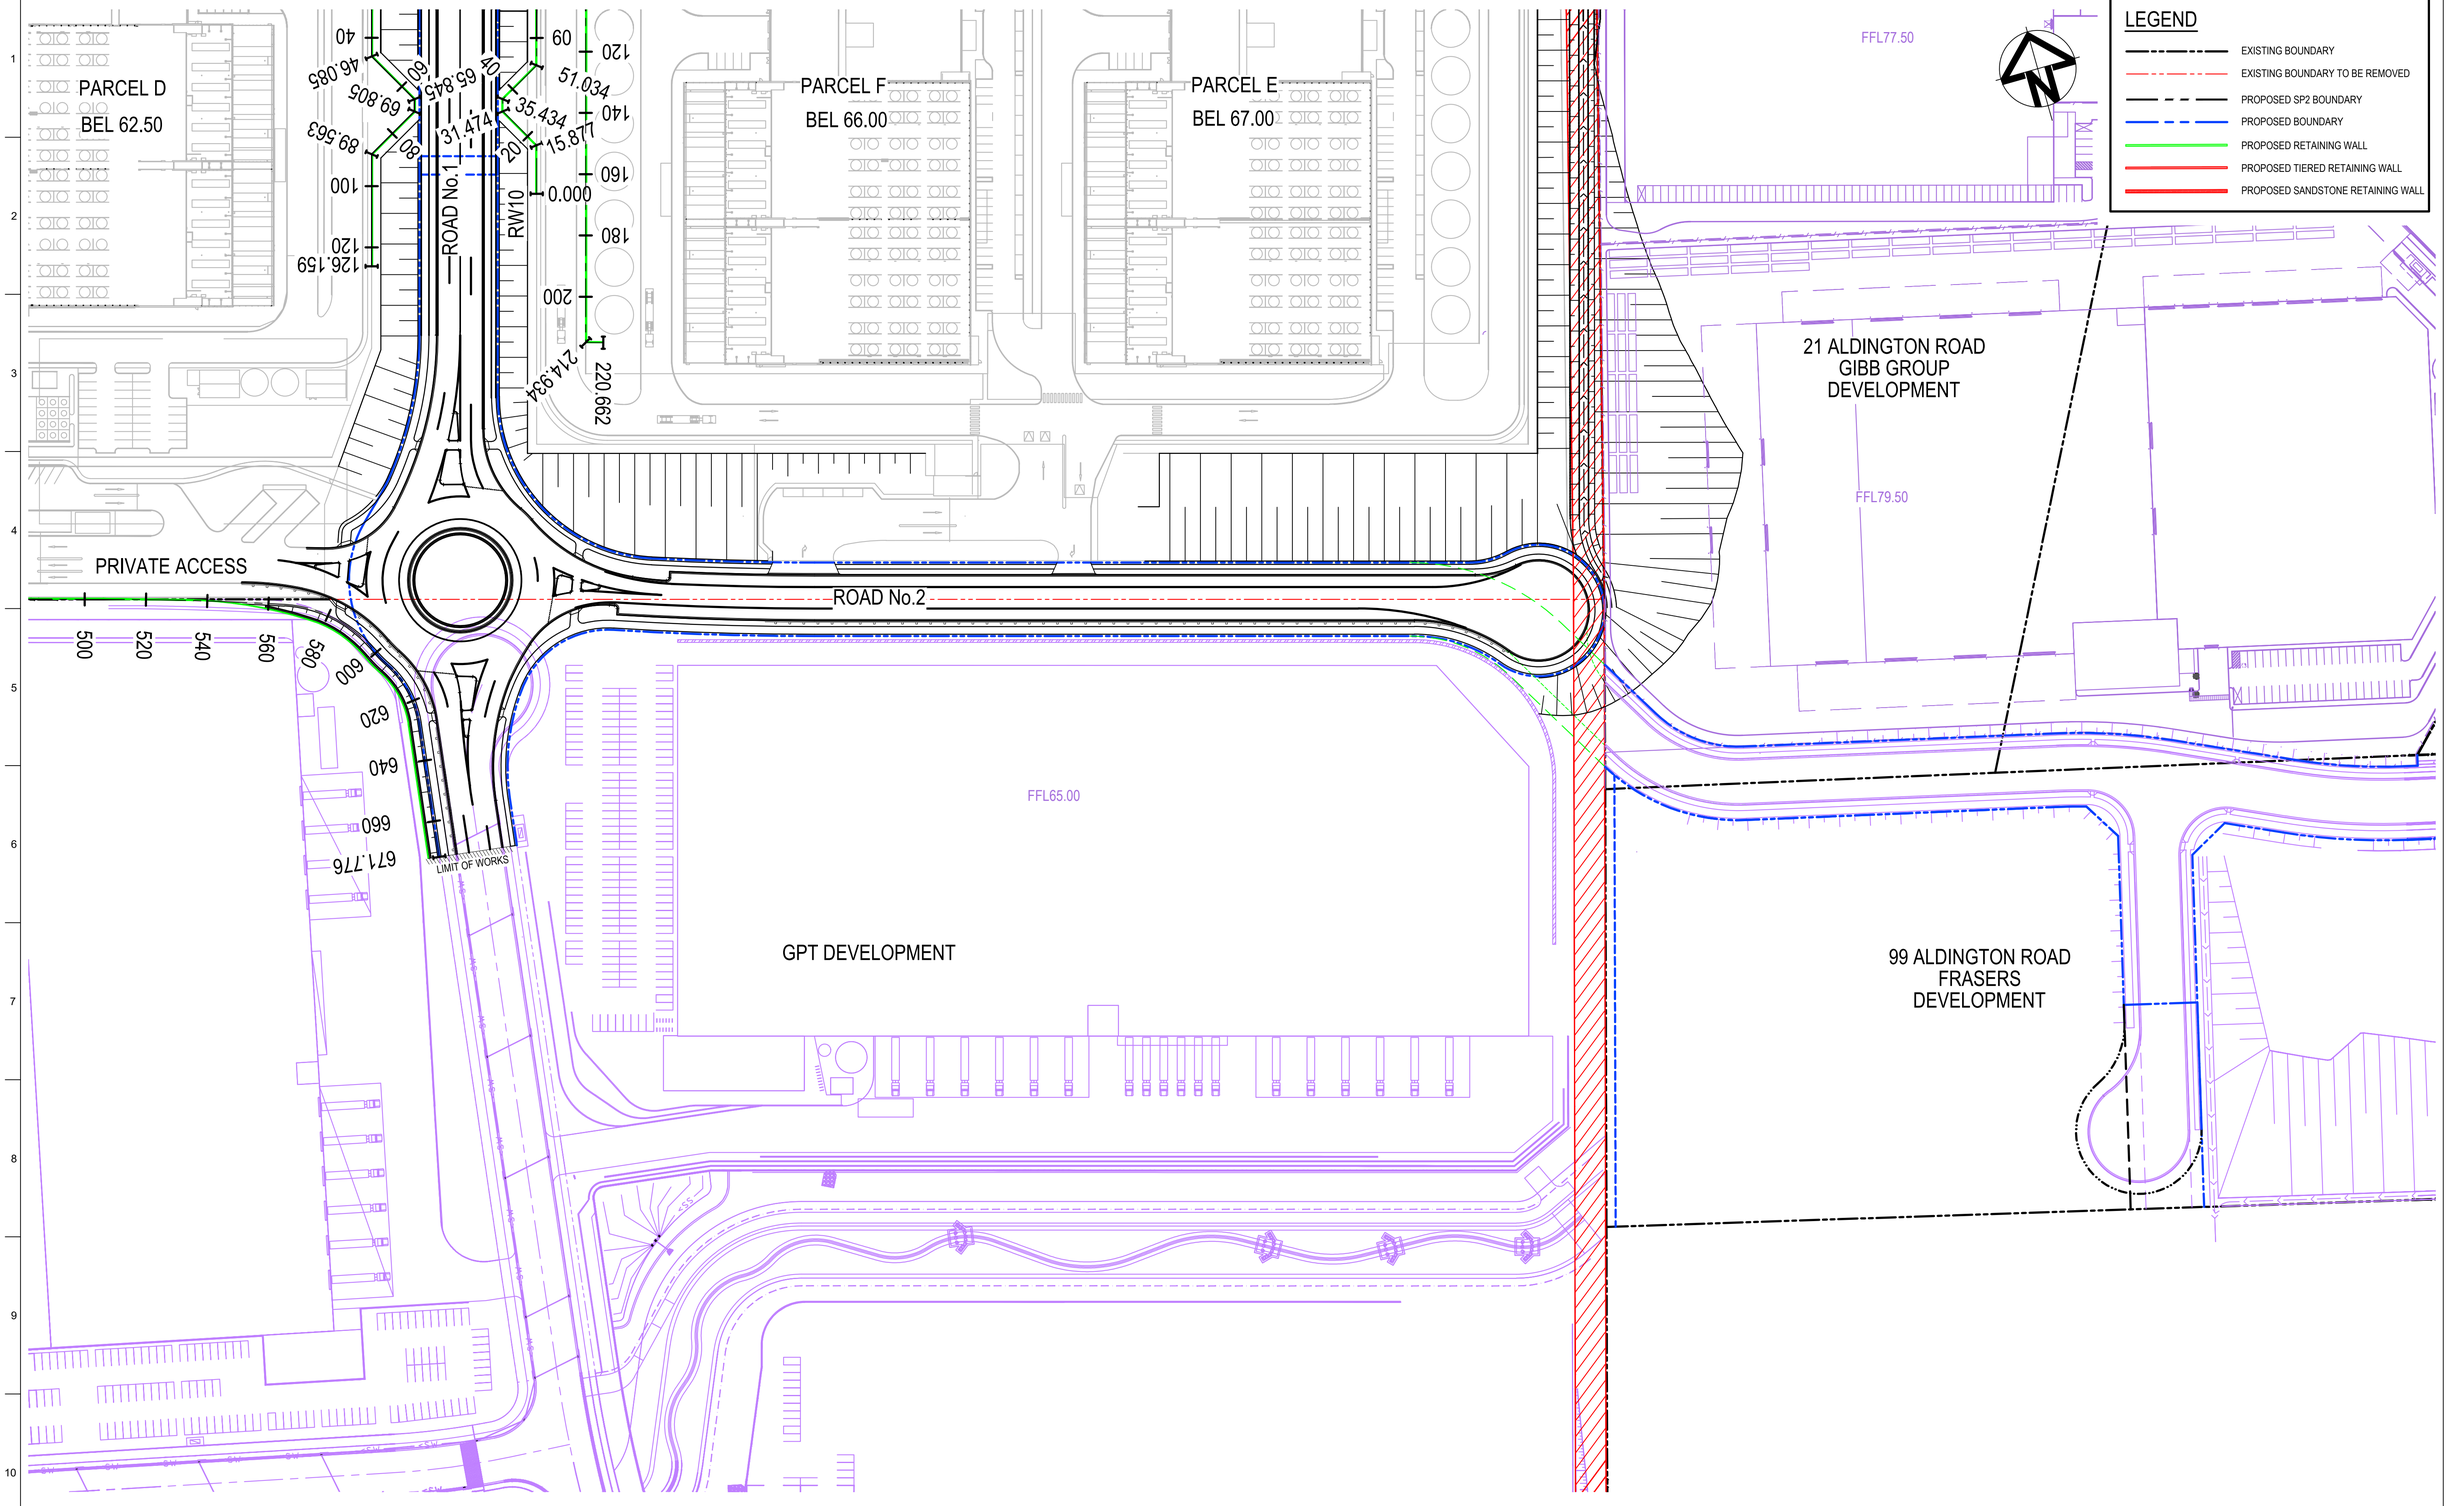

CONFIDENTIAL

Drawing Status: FOR REVIEW

Issue	Date	Description
02	23-10-25	ISSUED FOR CLIENT REVIEW
01	14-10-25	ISSUED FOR CLIENT REVIEW

Do not scale

0 20 40 60 80 100m

1 : 1000 @ A1 1 : 2000 @ A3

Client:

Contractor / Consultant / Document Author:

at&l

Level 10, 124 Walker Street
North Sydney
NSW 2060
P 02 9439 1777
E info@atl.net.au
www.atl.net.au
ABN 96 130 882 405

GDA2020

Key Plan:

Site:	Stage: ULTIMATE	Phase: ULTIMATE	
Author Job Number: 25-1282	Drawn by: PT	Designed by: JH	Scale 1:1000
Project Number:	Checked by: MM	Approved by: AMc	Sheet A1

Project name: MAMRE ROAD DATA CENTRE CAMPUS

Drawing title: RETAINING WALL PLAN SHEET 4

File Name: SYD4-SITE-DRG-ATL-CIV-02084

Drawing Number: SYD4-SITE-DRG-ATL-CIV-02084

Rev: 02

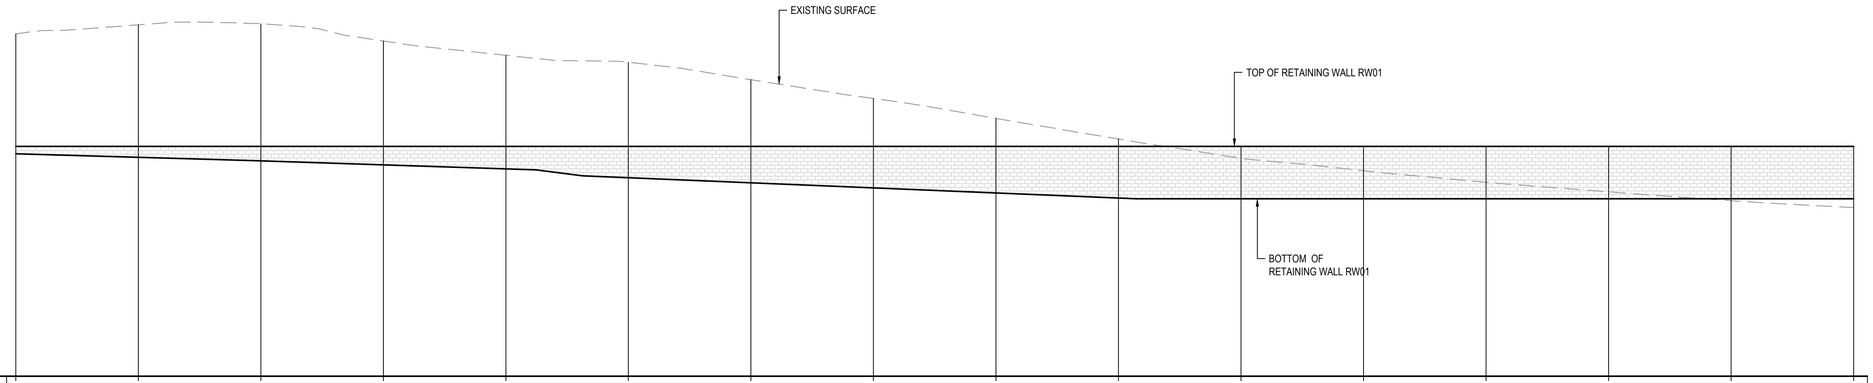

Datum RL25

BOTTOM OF RETAINING WALL	61.300	60.716	60.129	59.475	58.821	57.380	56.553	55.726	54.898	54.071	53.950	53.950	53.950	53.950	53.950	53.950
TOP OF RETAINING WALL	62.5	62.5	62.5	62.5	62.5	62.5	62.5	62.5	62.5	62.5	62.5	62.5	62.5	62.5	62.5	62.5
HEIGHT OF RETAINING WALL	1.200	1.784	2.371	3.025	3.679	5.120	5.947	6.774	7.602	8.429	8.550	8.550	8.550	8.550	8.550	8.550
EXISTING SURFACE LEVEL	80.844	82.334	82.523	79.702	77.368	76.234	73.383	70.316	67.066	63.705	60.568	58.532	56.650	55.086	53.648	52.517
CHAINAGE	0.000	20.000	40.000	60.000	80.000	100.000	120.000	140.000	160.000	180.000	200.000	220.000	240.000	260.000	280.000	300.000

RETAINING WALL RW01 PROFILE

SCALE 1:500 HORI.
1:500 VERT.

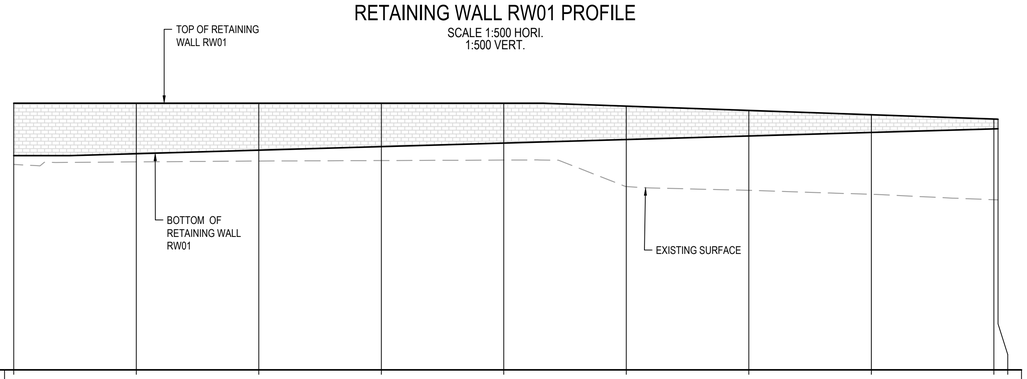

Datum RL19

BOTTOM OF RETAINING WALL	53.950	54.261	54.840	55.419	55.998	56.577	57.155	57.734	58.313	58.333
TOP OF RETAINING WALL	62.5	62.5	62.5	62.5	62.5	62.024	61.322	60.62	59.918	59.894
HEIGHT OF RETAINING WALL	8.550	8.239	7.660	7.081	6.502	5.448	4.167	2.886	1.605	1.562
EXISTING SURFACE LEVEL	52.517	52.932	53.072	53.151	53.230	48.904	48.292	47.643	46.761	46.735
CHAINAGE	300.000	320.000	340.000	360.000	380.000	400.000	420.000	440.000	460.000	460.675

RETAINING WALL RW01 PROFILE

SCALE 1:500 HORI.
1:500 VERT.

CONFIDENTIAL

Drawing Status: FOR REVIEW

Issue	Date	Description
02	23-10-25	ISSUED FOR CLIENT REVIEW
01	14-10-25	ISSUED FOR CLIENT REVIEW

0 10 20 30 40 50m

1 : 500 @ A1 1 : 1000 @ A3

Client:

Contractor / Consultant / Document Author:

at&l
Level 10, 124 Walker Street
North Sydney
NSW 2060
P 02 9439 1777
E info@atl.net.au
www.atl.net.au
ABN 96 130 882 405

GDA2020

Key Plan:

Site:	Stage: ULTIMATE	Phase: ULTIMATE	
Author Job Number: 25-1282	Drawn by: PT	Designed by: JH	Scale 1:500
Project Number:	Checked by: MM	Approved by: AMc	Sheet A1

Project name: MAMRE ROAD DATA CENTRE CAMPUS

Drawing title: RETAINING WALL PROFILES SHEET 1

File Name: SYD4-SITE-DRG-ATL-CIV-02085

Drawing Number: SYD4-SITE-DRG-ATL-CIV-02085

Rev: 02

Do not scale

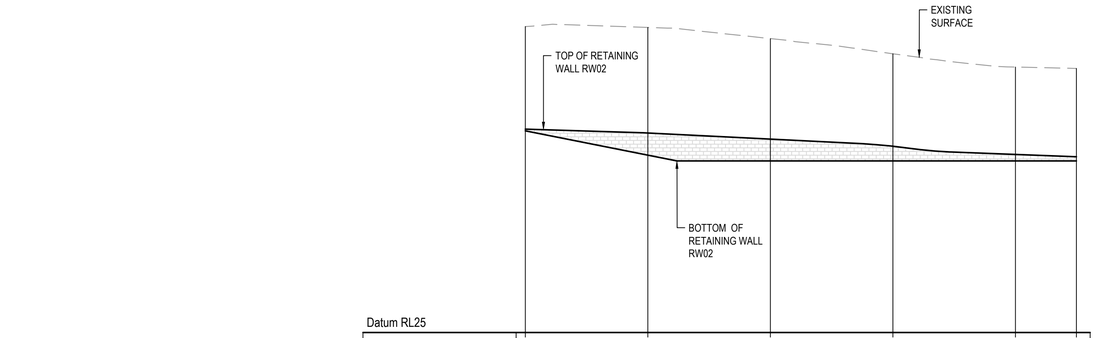

Datum RL25

BOTTOM OF RETAINING WALL	57.921	53.944	53.000	53.000	53.000	53.000
TOP OF RETAINING WALL	58.199	57.561	56.565	55.402	54.068	53.693
HEIGHT OF RETAINING WALL	0.279	3.617	3.565	2.402	1.068	0.693
EXISTING SURFACE LEVEL	74.924	74.790	72.974	70.486	68.323	68.092
CHAINAGE	0.000	20.000	40.000	60.000	80.000	89.941

RETAINING WALL RW02 PROFILE

SCALE 1:500 HORI.
1:500 VERT.

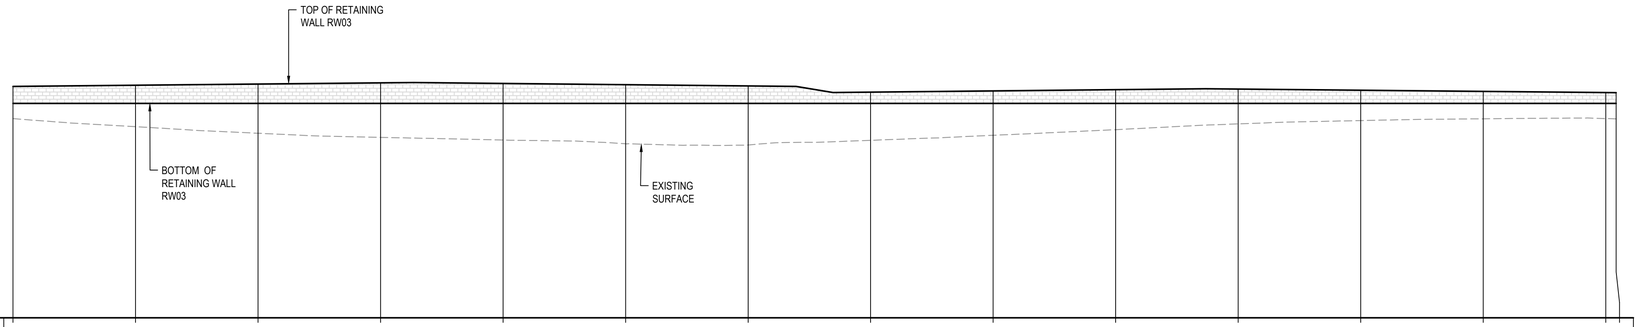

Datum RL29

BOTTOM OF RETAINING WALL	64.000	64.000	64.000	64.000	64.000	64.000	64.000	64.000	64.000	64.000	64.000	64.000	64.000	64.000
TOP OF RETAINING WALL	66.776	66.967	67.157	67.348	67.254	67.054	66.854	65.837	66.037	66.237	66.334	66.144	65.953	65.763 / 65.747
HEIGHT OF RETAINING WALL	2.776	2.967	3.157	3.348	3.254	3.054	2.854	1.837	2.037	2.237	2.334	2.144	1.953	1.763 / 1.747
EXISTING SURFACE LEVEL	61.510	60.204	59.126	58.456	58.015	57.410	57.218	57.973	58.793	59.711	60.653	61.197	61.486	61.523 / 61.472
CHAINAGE	0.000	20.000	40.000	60.000	80.000	100.000	120.000	140.000	160.000	180.000	200.000	220.000	240.000	260.000 / 261.700

RETAINING WALL RW03 PROFILE

SCALE 1:500 HORI.
1:500 VERT.

CONFIDENTIAL

Drawing Status: FOR REVIEW

Issue	Date	Description
02	23-10-25	ISSUED FOR CLIENT REVIEW
01	14-10-25	ISSUED FOR CLIENT REVIEW

0 10 20 30 40 50m

1 : 500 @ A1 1 : 1000 @ A3

Do not scale

Client:

Contractor / Consultant / Document Author:

at&l
Level 10, 124 Walker Street
North Sydney
NSW 2060
P 02 9439 1777
E info@atl.net.au
www.atl.net.au
ABN 96 130 882 405

GDA2020

Key Plan:

Site:	Stage: ULTIMATE	Phase: ULTIMATE	
Author Job Number: 25-1282	Drawn by: PT	Designed by: JH	Scale 1:500
Project Number:	Checked by: MM	Approved by: AMc	Sheet A1

Project name: MAMRE ROAD DATA CENTRE CAMPUS

Drawing title: RETAINING WALL PROFILES SHEET 2

File Name: SYD4-SITE-DRG-ATL-CIV-02086

Drawing Number: SYD4-SITE-DRG-ATL-CIV-02086

Rev: 02

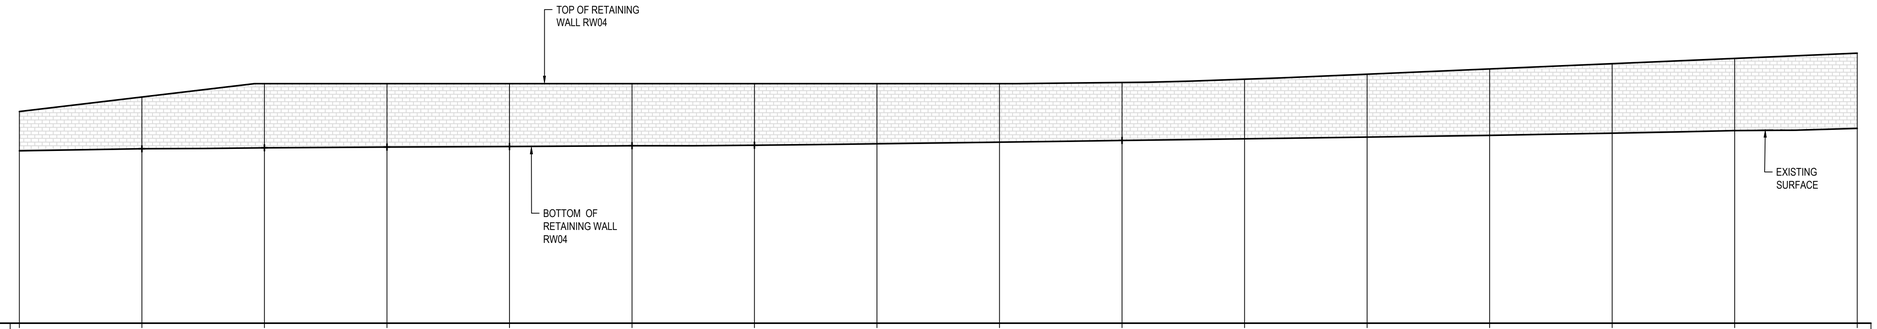

Datum RL14

BOTTOM OF RETAINING WALL	42.120	42.458	42.620	42.741	42.826	42.963	43.037	43.272	43.541	43.822	44.082	44.369	44.655	45.006	45.433	45.784
TOP OF RETAINING WALL		50.916	53.1	53.099	53.098	53.097	53.096	53.094	53.093	53.278	53.81	54.628	55.486	56.344	57.201	58.059
HEIGHT OF RETAINING WALL		8.459	10.480	10.358	10.272	10.133	10.058	9.822	9.552	9.456	9.727	10.260	10.831	11.338	11.768	12.276
EXISTING SURFACE LEVEL	42.120	42.458	42.620	42.741	42.826	42.963	43.037	43.272	43.541	43.822	44.082	44.369	44.655	45.006	45.433	45.784
CHAINAGE	0.000	20.000	40.000	60.000	80.000	100.000	120.000	140.000	160.000	180.000	200.000	220.000	240.000	260.000	280.000	300.000

RETAINING WALL RW04 PROFILE

SCALE 1:500 HORI.
1:500 VERT.

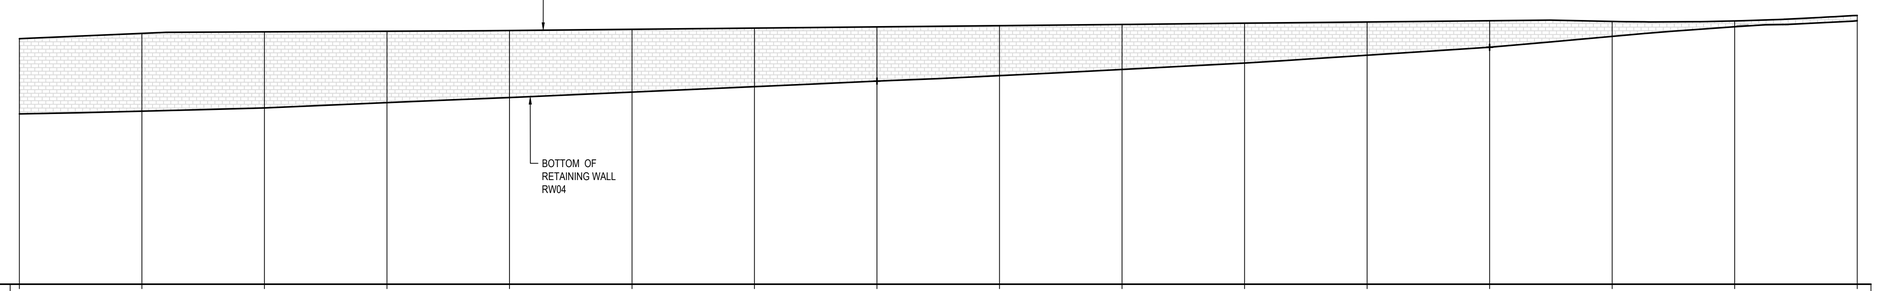

Datum RL18

BOTTOM OF RETAINING WALL	45.784	46.220	46.758	47.619	48.458	49.340	50.224	51.136	51.994	53.035	54.078	55.358	56.652	58.430	60.015	60.977
TOP OF RETAINING WALL	58.059	58.917	59.166	59.264	59.382	59.583	59.784	59.984	60.185	60.385	60.586	60.786	60.987	60.874	60.951	61.848
HEIGHT OF RETAINING WALL	12.276	12.696	12.408	11.646	10.925	10.242	9.560	8.848	8.191	7.350	6.508	5.429	4.334	2.444	0.936	0.871
EXISTING SURFACE LEVEL	45.784	46.220	46.758	47.619	48.458	49.340	50.224	51.136	51.994	53.035	54.078	55.358	56.652	58.430	60.015	60.977
CHAINAGE	300.000	320.000	340.000	360.000	380.000	400.000	420.000	440.000	460.000	480.000	500.000	520.000	540.000	560.000	580.000	600.000

RETAINING WALL RW04 PROFILE

SCALE 1:500 HORI.
1:500 VERT.

CONFIDENTIAL

Drawing Status: FOR REVIEW

Issue	Date	Description
02	23-10-25	ISSUED FOR CLIENT REVIEW
01	14-10-25	ISSUED FOR CLIENT REVIEW

0 10 20 30 40 50m

1 : 500 @ A1 1 : 1000 @ A3

Do not scale

Client:

Contractor / Consultant / Document Author:

at&l
Level 10, 124 Walker Street
North Sydney
NSW 2060
P 02 9439 1777
E info@atl.net.au
www.atl.net.au
ABN 96 130 882 405

GDA2020

Key Plan:

Site:	Stage: ULTIMATE	Phase: ULTIMATE	Project name: MAMRE ROAD DATA CENTRE CAMPUS
Author Job Number: 25-1282	Drawn by: PT	Designed by: JH	Scale 1:500
Project Number:	Checked by: MM	Approved by: AMc	Sheet A1
File Name SYD4-SITE-DRG-ATL-CIV-02087			Drawing title: RETAINING WALL PROFILES SHEET 3
			Drawing Number SYD4-SITE-DRG-ATL-CIV-02087
			Rev 02

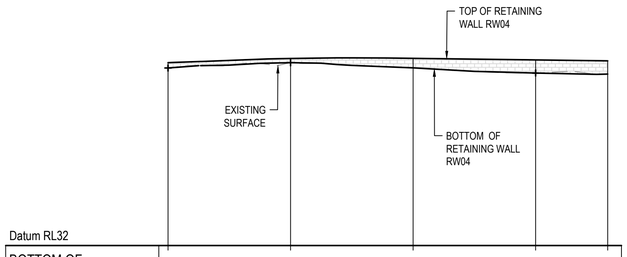

Datum RL32					
BOTTOM OF RETAINING WALL	60.977	61.848	60.993	60.167	59.987
TOP OF RETAINING WALL	61.848	62.538	62.56	62.301	62.149
HEIGHT OF RETAINING WALL	0.871	0.690	1.566	2.134	2.162
EXISTING SURFACE LEVEL	60.977	61.848	60.993	60.167	59.987
CHAINAGE	600.000	620.000	640.000	660.000	671.776

RETAINING WALL RW04 PROFILE

SCALE 1:500 HORI.
1:500 VERT.

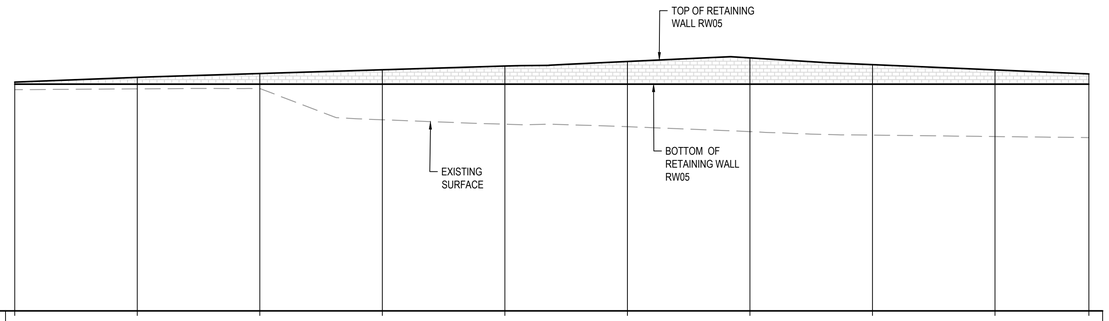

Datum RL17										
BOTTOM OF RETAINING WALL	54.000	54.000	54.000	54.000	54.000	54.000	54.000	54.000	54.000	54.000
TOP OF RETAINING WALL	54.349	55.125	55.748	56.353	56.959	57.707	58.302	57.198	56.34	55.683
HEIGHT OF RETAINING WALL	0.349	1.125	1.748	2.353	2.959	3.707	4.302	3.198	2.340	1.683
EXISTING SURFACE LEVEL	53.110	53.242	53.256	48.199	47.470	47.079	46.267	45.698	45.457	45.285
CHAINAGE	0.000	20.000	40.000	60.000	80.000	100.000	120.000	140.000	160.000	175.326

RETAINING WALL RW05 PROFILE

SCALE 1:500 HORI.
1:500 VERT.

CONFIDENTIAL

Drawing Status: FOR REVIEW

Issue	Date	Description
02	23-10-25	ISSUED FOR CLIENT REVIEW
01	14-10-25	ISSUED FOR CLIENT REVIEW

0 10 20 30 40 50m

1 : 500 @ A1 1 : 1000 @ A3

Client:

Contractor / Consultant / Document Author:

at&l

Level 10, 124 Walker Street
North Sydney
NSW 2060
P 02 9439 1777
E info@atl.net.au
www.atl.net.au
ABN 96 130 882 405

GDA2020

Key Plan:

Site:	Stage:	Phase:	
	ULTIMATE	ULTIMATE	

Project name: MAMRE ROAD DATA CENTRE CAMPUS

Author Job Number:	Drawn by:	Designed by:	Scale
25-1282	PT	JH	1:500
Project Number:	Checked by:	Approved by:	Sheet
	MM	AMc	A1

Drawing title: RETAINING WALL PROFILES SHEET 4

File Name: SYD4-SITE-DRG-ATL-CIV-02088

Drawing Number: SYD4-SITE-DRG-ATL-CIV-02088

Rev: 02

Do not scale

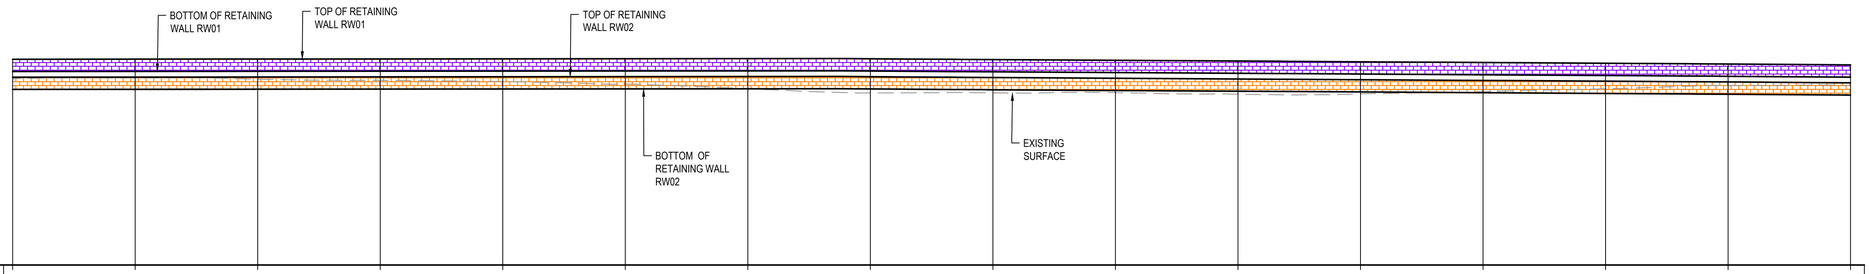

Datum RL16

RW01 TOP OF RETAINING WALL	49.582	49.599	49.616	49.633	49.650	49.668	49.685	49.662	49.530	49.410	49.290	49.170	49.049	48.927	48.803	48.659
RW01 BOTTOM OF RETAINING WALL	47.582	47.599	47.616	47.633	47.650	47.668	47.685	47.662	47.530	47.410	47.290	47.170	47.049	46.927	46.803	46.659
RW01 HEIGHT OF RETAINING WALL	2.000	2.000	2.000	2.000	2.000	2.000	2.000	2.000	2.000	2.000	2.000	2.000	2.000	2.000	2.000	2.000
RW02 TOP OF RETAINING WALL	46.657	46.674	46.691	46.708	46.725	46.743	46.760	46.737	46.605	46.485	46.365	46.245	46.124	46.002	45.878	45.734
RW02 BOTTOM OF RETAINING WALL	44.657	44.674	44.691	44.708	44.725	44.743	44.760	44.737	44.605	44.485	44.365	44.245	44.124	44.002	43.878	43.734
RW02 HEIGHT OF RETAINING WALL	2.000	2.000	2.000	2.000	2.000	2.000	2.000	2.000	2.000	2.000	2.000	2.000	2.000	2.000	2.000	2.000
EXISTING SURFACE LEVEL	46.430	46.554	46.337	46.140	45.952	45.522	44.764	44.083	44.098	44.129	43.879	43.942	44.289	44.763	45.301	45.303
CHAINAGE	0.000	20.000	40.000	60.000	80.000	100.000	120.000	140.000	160.000	180.000	200.000	220.000	240.000	260.000	280.000	300.000

RETAINING WALL RW06 PROFILE

SCALE 1:500 HORI.
1:500 VERT.

CONFIDENTIAL

Drawing Status: FOR REVIEW

Issue	Date	Description
02	23-10-25	ISSUED FOR CLIENT REVIEW
01	14-10-25	ISSUED FOR CLIENT REVIEW

0 10 20 30 40 50m

1 : 500 @ A1 1 : 1000 @ A3

Do not scale

Client:

Contractor / Consultant / Document Author:

at&l
Level 10, 124 Walker Street
North Sydney
NSW 2060
P 02 9439 1777
E info@atl.net.au
www.atl.net.au
ABN 96 130 882 405

GDA2020

Key Plan:

Site:	Stage: ULTIMATE	Phase: ULTIMATE	
Author Job Number: 25-1282	Drawn by: PT	Designed by: JH	Scale 1:500
Project Number:	Checked by: MM	Approved by: AMc	Sheet A1

Project name: MAMRE ROAD DATA CENTRE CAMPUS

Drawing title: RETAINING WALL PROFILES SHEET 5

File Name: SYD4-SITE-DRG-ATL-CIV-02089

Drawing Number: SYD4-SITE-DRG-ATL-CIV-02089

Rev: 02

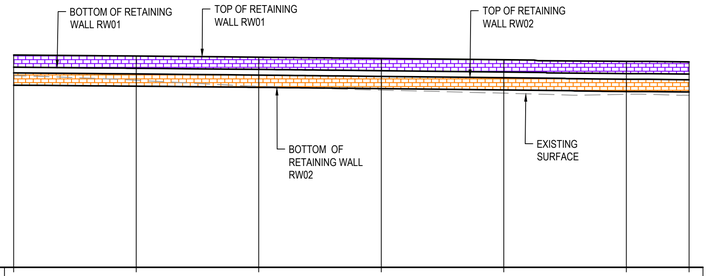

Datum RL14

RW01 TOP OF RETAINING WALL	48.659	48.494	48.306	48.097	47.881	47.623	47.546
RW01 BOTTOM OF RETAINING WALL	46.659	46.494	46.306	46.097	45.881	45.623	45.546
RW01 HEIGHT OF RETAINING WALL	2.000	2.000	2.000	2.000	2.000	2.000	2.000
RW02 TOP OF RETAINING WALL	45.734	45.569	45.381	45.172	44.956	44.698	44.621
RW02 BOTTOM OF RETAINING WALL	43.734	43.569	43.381	43.172	42.956	42.698	42.621
RW02 HEIGHT OF RETAINING WALL	2.000	2.000	2.000	2.000	2.000	2.000	2.000
EXISTING SURFACE LEVEL	45.303	44.541	43.565	42.927	42.428	42.248	42.079
CHAINAGE	300.000	320.000	340.000	360.000	380.000	400.000	410.261

RETAINING WALL RW06 PROFILE

SCALE 1:500 HORI.
1:500 VERT.

CONFIDENTIAL

Drawing Status: FOR REVIEW

Issue	Date	Description
02	23-10-25	ISSUED FOR CLIENT REVIEW
01	14-10-25	ISSUED FOR CLIENT REVIEW

0 10 20 30 40 50m

1 : 500 @ A1 1 : 1000 @ A3

Client:

Contractor / Consultant / Document Author:

at&l
Level 10, 124 Walker Street
North Sydney
NSW 2060
P 02 9439 1777
E info@atl.net.au
www.atl.net.au
ABN 96 130 882 405

GDA2020

Key Plan:

Site:	Stage: ULTIMATE	Phase: ULTIMATE	
Author Job Number: 25-1282	Drawn by: PT	Designed by: JH	Scale 1:500
Project Number:	Checked by: MM	Approved by: AMc	Sheet A1

File Name: SYD4-SITE-DRG-ATL-CIV-02090

Project name: MAMRE ROAD DATA CENTRE CAMPUS

Drawing title: RETAINING WALL PROFILES SHEET 6

Drawing Number: SYD4-SITE-DRG-ATL-CIV-02090

Rev: 02

Do not scale

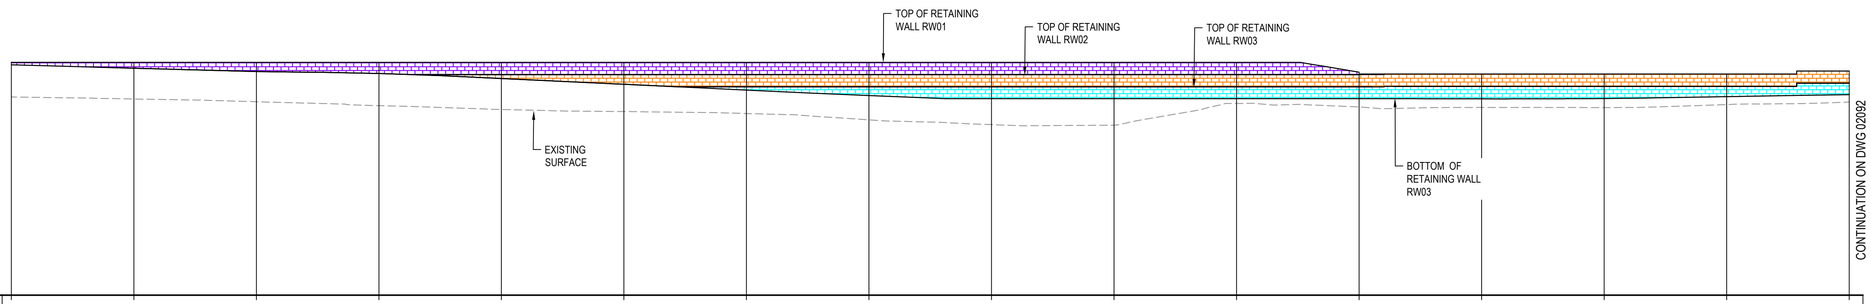

Datum RL26

RW01 TOP OF RETAINING WALL	64.000	64.000	64.000	64.000	64.000	64.000	64.000	64.000	64.000	64.000	64.000	62.385				
RW01 BOTTOM OF RETAINING WALL	63.597	63.041	62.503	62.187	62.000	62.000	62.000	62.000	62.000	62.000	62.000	62.000				
RW01 HEIGHT OF RETAINING WALL	0.403	0.959	1.497	1.813	2.000	2.000	2.000	2.000	2.000	2.000	2.000	0.385				
RW02 TOP OF RETAINING WALL					62.000	62.000	62.000	62.000	62.000	62.000	62.000	62.000	62.091	62.091	62.091	62.590
RW02 BOTTOM OF RETAINING WALL					61.363	60.420	60.000	60.000	60.000	60.000	60.000	60.000	60.091	60.091	60.091	60.590
RW02 HEIGHT OF RETAINING WALL					0.637	1.580	2.000	2.000	2.000	2.000	2.000	2.000	2.000	2.000	2.000	2.000
RW03 TOP OF RETAINING WALL							60.000	60.000	60.000	60.000	60.000	60.000	60.091	60.091	60.091	60.590
RW03 BOTTOM OF RETAINING WALL							59.478	58.590	58.000	58.000	58.000	58.000	58.042	58.104	58.407	58.727
RW03 HEIGHT OF RETAINING WALL							0.522	1.410	2.000	2.000	2.000	2.000	2.000	1.987	1.684	1.863
EXISTING SURFACE LEVEL	58.347	58.022	57.571	56.934	56.306	55.974	55.651	54.615	53.838	53.750	57.290	56.722	56.644	56.620	57.114	57.513
CHAINAGE	0.000	20.000	40.000	60.000	80.000	100.000	120.000	140.000	160.000	180.000	200.000	220.000	240.000	260.000	280.000	300.000

RETAINING WALL RW07 PROFILE

SCALE 1:500 HORI.
1:500 VERT.

CONFIDENTIAL

Drawing Status: FOR REVIEW

Issue	Date	Description
02	23-10-25	ISSUED FOR CLIENT REVIEW
01	14-10-25	ISSUED FOR CLIENT REVIEW

0 10 20 30 40 50m

1 : 500 @ A1 1 : 1000 @ A3

Do not scale

Client:

Contractor / Consultant / Document Author:

at&l
Level 10, 124 Walker Street
North Sydney
NSW 2060
P 02 9439 1777
E info@atl.net.au
www.atl.net.au
ABN 96 130 882 405

GDA2020

Key Plan:

Site:	Stage: ULTIMATE	Phase: ULTIMATE	Project name: MAMRE ROAD DATA CENTRE CAMPUS
Author Job Number: 25-1282	Drawn by: PT	Designed by: JH	Scale 1:500
Project Number:	Checked by: MM	Approved by: AMc	Sheet A1
File Name: SYD4-SITE-DRG-ATL-CIV-02091			Drawing title: RETAINING WALL PROFILES SHEET 7
			Drawing Number: SYD4-SITE-DRG-ATL-CIV-02091
			Rev: 02

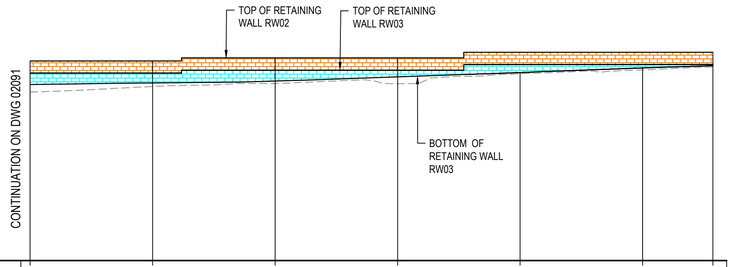

Datum RL30

RW02 TOP OF RETAINING WALL	62.590	62.590	63.090	63.090	64.000	64.000	64.000
RW02 BOTTOM OF RETAINING WALL	60.590	60.590	61.090	61.090	62.000	62.000	62.000
RW02 HEIGHT OF RETAINING WALL	2.000	2.000	2.000	2.000	2.000	2.000	2.000
RW03 TOP OF RETAINING WALL	60.590	60.590	61.090	61.090	62.000	62.000	62.000
RW03 BOTTOM OF RETAINING WALL	58.727	58.995	59.301	59.994	60.684	61.441	61.801
RW03 HEIGHT OF RETAINING WALL	1.863	1.595	1.789	1.096	1.316	0.559	0.199
EXISTING SURFACE LEVEL	57.513	58.416	58.915	58.875	60.492	61.113	61.610
CHAINAGE	300.000	320.000	340.000	360.000	380.000	400.000	411.466

RETAINING WALL RW07 PROFILE

SCALE 1:500 HORI.
1:500 VERT.

CONFIDENTIAL

Drawing Status: FOR REVIEW

Issue	Date	Description
02	23-10-25	ISSUED FOR CLIENT REVIEW
01	14-10-25	ISSUED FOR CLIENT REVIEW

0 10 20 30 40 50m

1 : 500 @ A1 1 : 1000 @ A3

Client:

Contractor / Consultant / Document Author:

at&l
Level 10, 124 Walker Street
North Sydney
NSW 2060
P 02 9439 1777
E info@atl.net.au
www.atl.net.au
ABN 96 130 882 405

GDA2020

Key Plan:

Site:	Stage: ULTIMATE	Phase: ULTIMATE	Project name: MAMRE ROAD DATA CENTRE CAMPUS
Author Job Number: 25-1282	Drawn by: PT	Designed by: JH	Scale 1:500
Project Number:	Checked by: MM	Approved by: AMc	Sheet A1
File Name SYD4-SITE-DRG-ATL-CIV-02092			Drawing title: RETAINING WALL PROFILES SHEET 8
			Drawing Number SYD4-SITE-DRG-ATL-CIV-02092
			Rev 02

Do not scale

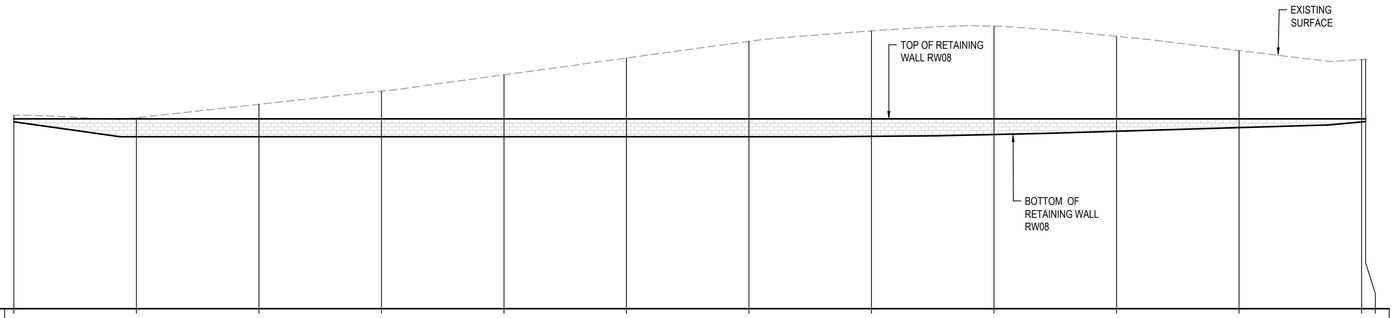

Datum RL35												
BOTTOM OF RETAINING WALL	65.508	63.080	63.080	63.080	63.080	63.080	63.080	63.136	63.428	63.964	64.564	65.484 65.544
TOP OF RETAINING WALL	66.000	66.000	66.000	66.000	66.000	66.000	66.000	66.000	66.000	66.000	66.000	65.999 66.000
HEIGHT OF RETAINING WALL	0.492	2.920	2.920	2.920	2.920	2.920	2.920	2.864	2.572	2.036	1.436	0.515 0.496
EXISTING SURFACE LEVEL	66.592	66.179	68.356	70.520	73.190	75.923	78.631	80.354	81.122	79.452	77.123	75.658 75.699
CHAINAGE	0.000	20.000	40.000	60.000	80.000	100.000	120.000	140.000	160.000	180.000	200.000	220.000 220.662

RETAINING WALL RW08 PROFILE

SCALE 1:500 HORI.
1:500 VERT.

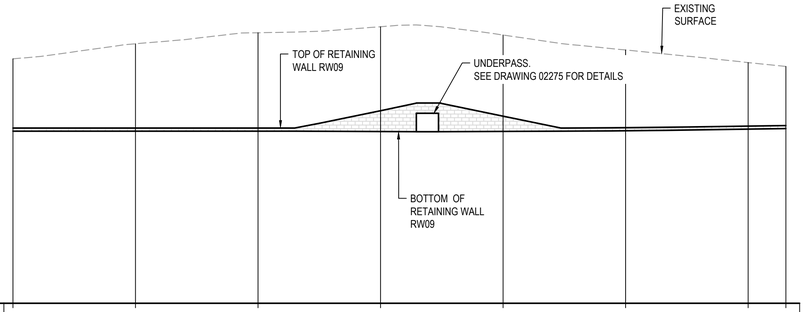

Datum RL34								
BOTTOM OF RETAINING WALL	62.093	62.093	62.093	62.027	62.048	62.147	62.409	62.497
TOP OF RETAINING WALL	62.596	62.596	62.596	65.428	64.535	62.651	62.913	63
HEIGHT OF RETAINING WALL	0.503	0.503	0.503	3.401	2.487	0.503	0.503	0.503
EXISTING SURFACE LEVEL		76.348	78.149	79.131	77.778	75.328	73.279	72.645
CHAINAGE	0.000	20.000	40.000	60.000	80.000	100.000	120.000	126.159

RETAINING WALL RW09 PROFILE

SCALE 1:500 HORI.
1:500 VERT.

CONFIDENTIAL

Drawing Status: FOR REVIEW

Issue	Date	Description
02	23-10-25	ISSUED FOR CLIENT REVIEW
01	14-10-25	ISSUED FOR CLIENT REVIEW

Do not scale

0 10 20 30 40 50m

1 : 500 @ A1 1 : 1000 @ A3

Client:

Contractor / Consultant / Document Author:

at&l
Level 10, 124 Walker Street
North Sydney
NSW 2060
P 02 9439 1777
E info@atl.net.au
www.atl.net.au
ABN 96 130 882 405

GDA2020

Key Plan:

Site:	Stage:	Phase:
	ULTIMATE	ULTIMATE

Author Job Number:	Drawn by:	Designed by:	Scale
25-1282	PT	JH	1:500
Project Number:	**Checked by:**	**Approved by:**	**Sheet**
	MM	AMc	A1

File Name: SYD4-SITE-DRG-ATL-CIV-02093

Project name: MAMRE ROAD DATA CENTRE CAMPUS

Drawing title: RETAINING WALL PROFILES SHEET 9

Drawing Number: SYD4-SITE-DRG-ATL-CIV-02093

Rev: 02

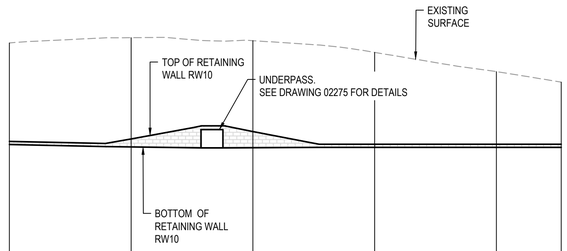

Datum RL35

BOTTOM OF RETAINING WALL	63.558	63.158	63.023	63.080	63.080	63.080
TOP OF RETAINING WALL	64.061	64.455	65.683	63.583	63.583	63.583
HEIGHT OF RETAINING WALL	0.503	1.297	2.660	0.503	0.503	0.503
EXISTING SURFACE LEVEL		81.092	80.606	78.678	75.529	73.801
CHAINAGE	0.000	20.000	40.000	60.000	80.000	90.656

RETAINING WALL RW10 PROFILE

SCALE 1:500 HORI.
1:500 VERT.

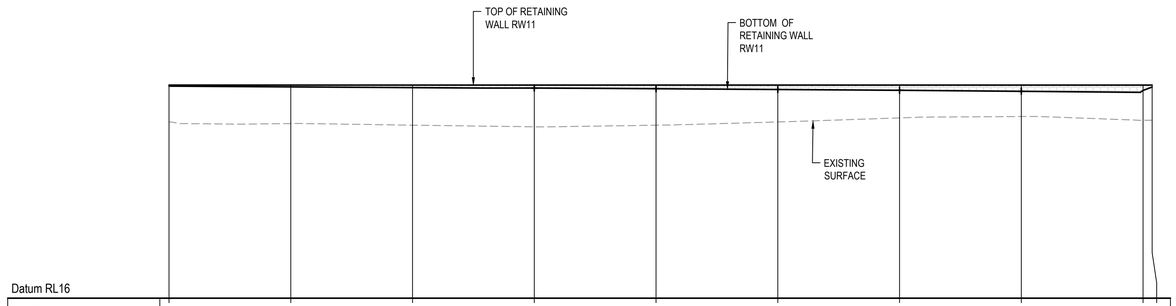

Datum RL16

BOTTOM OF RETAINING WALL	50.820	50.700	50.581	50.509	50.387	50.260	50.128	49.977	50.111 50.662
TOP OF RETAINING WALL	51.00	51.00	51.00	51.00	51.00	51.00	51.00	51.00	51.00 51.00
HEIGHT OF RETAINING WALL	0.180	0.300	0.419	0.491	0.613	0.740	0.872	1.023	0.889 0.338
EXISTING SURFACE LEVEL	44.943	44.669	44.391	44.142	44.403	44.933	45.601	45.828	45.208 45.219
CHAINAGE	0.000	20.000	40.000	60.000	80.000	100.000	120.000	140.000	160.000 161.497

RETAINING WALL RW11 PROFILE

SCALE 1:500 HORI.
1:500 VERT.

CONFIDENTIAL

Drawing Status: FOR REVIEW

Issue	Date	Description
P2	14-10-25	ISSUED FOR CLIENT REVIEW
P1	30-09-25	ISSUED FOR CLIENT REVIEW

0 10 20 30 40 50m

1 : 500 @ A1 1 : 1000 @ A3

Client:

Contractor / Consultant / Document Author:

at&l
Level 10, 124 Walker Street
North Sydney
NSW 2060
P 02 9439 1777
E info@atl.net.au
www.atl.net.au
ABN 96 130 882 405

GDA2020

Key Plan:

Site:	Stage:	Phase:
SYD4	ULTIMATE	ULTIMATE

Author Job Number:	Drawn by:	Designed by:	Scale
25-1282	PT	JH	1:500

Project Number:	Checked by:	Approved by:	Sheet
	MM		A1

File Name: SYD4-SITE-DRG-ATL-CIV-02094

Project name: AIRTRUNK SYD4

Drawing title: RETAINING WALL PROFILES SHEET 9

Drawing Number: SYD4-SITE-DRG-ATL-CIV-02093

Rev: P2

Do not scale

A1

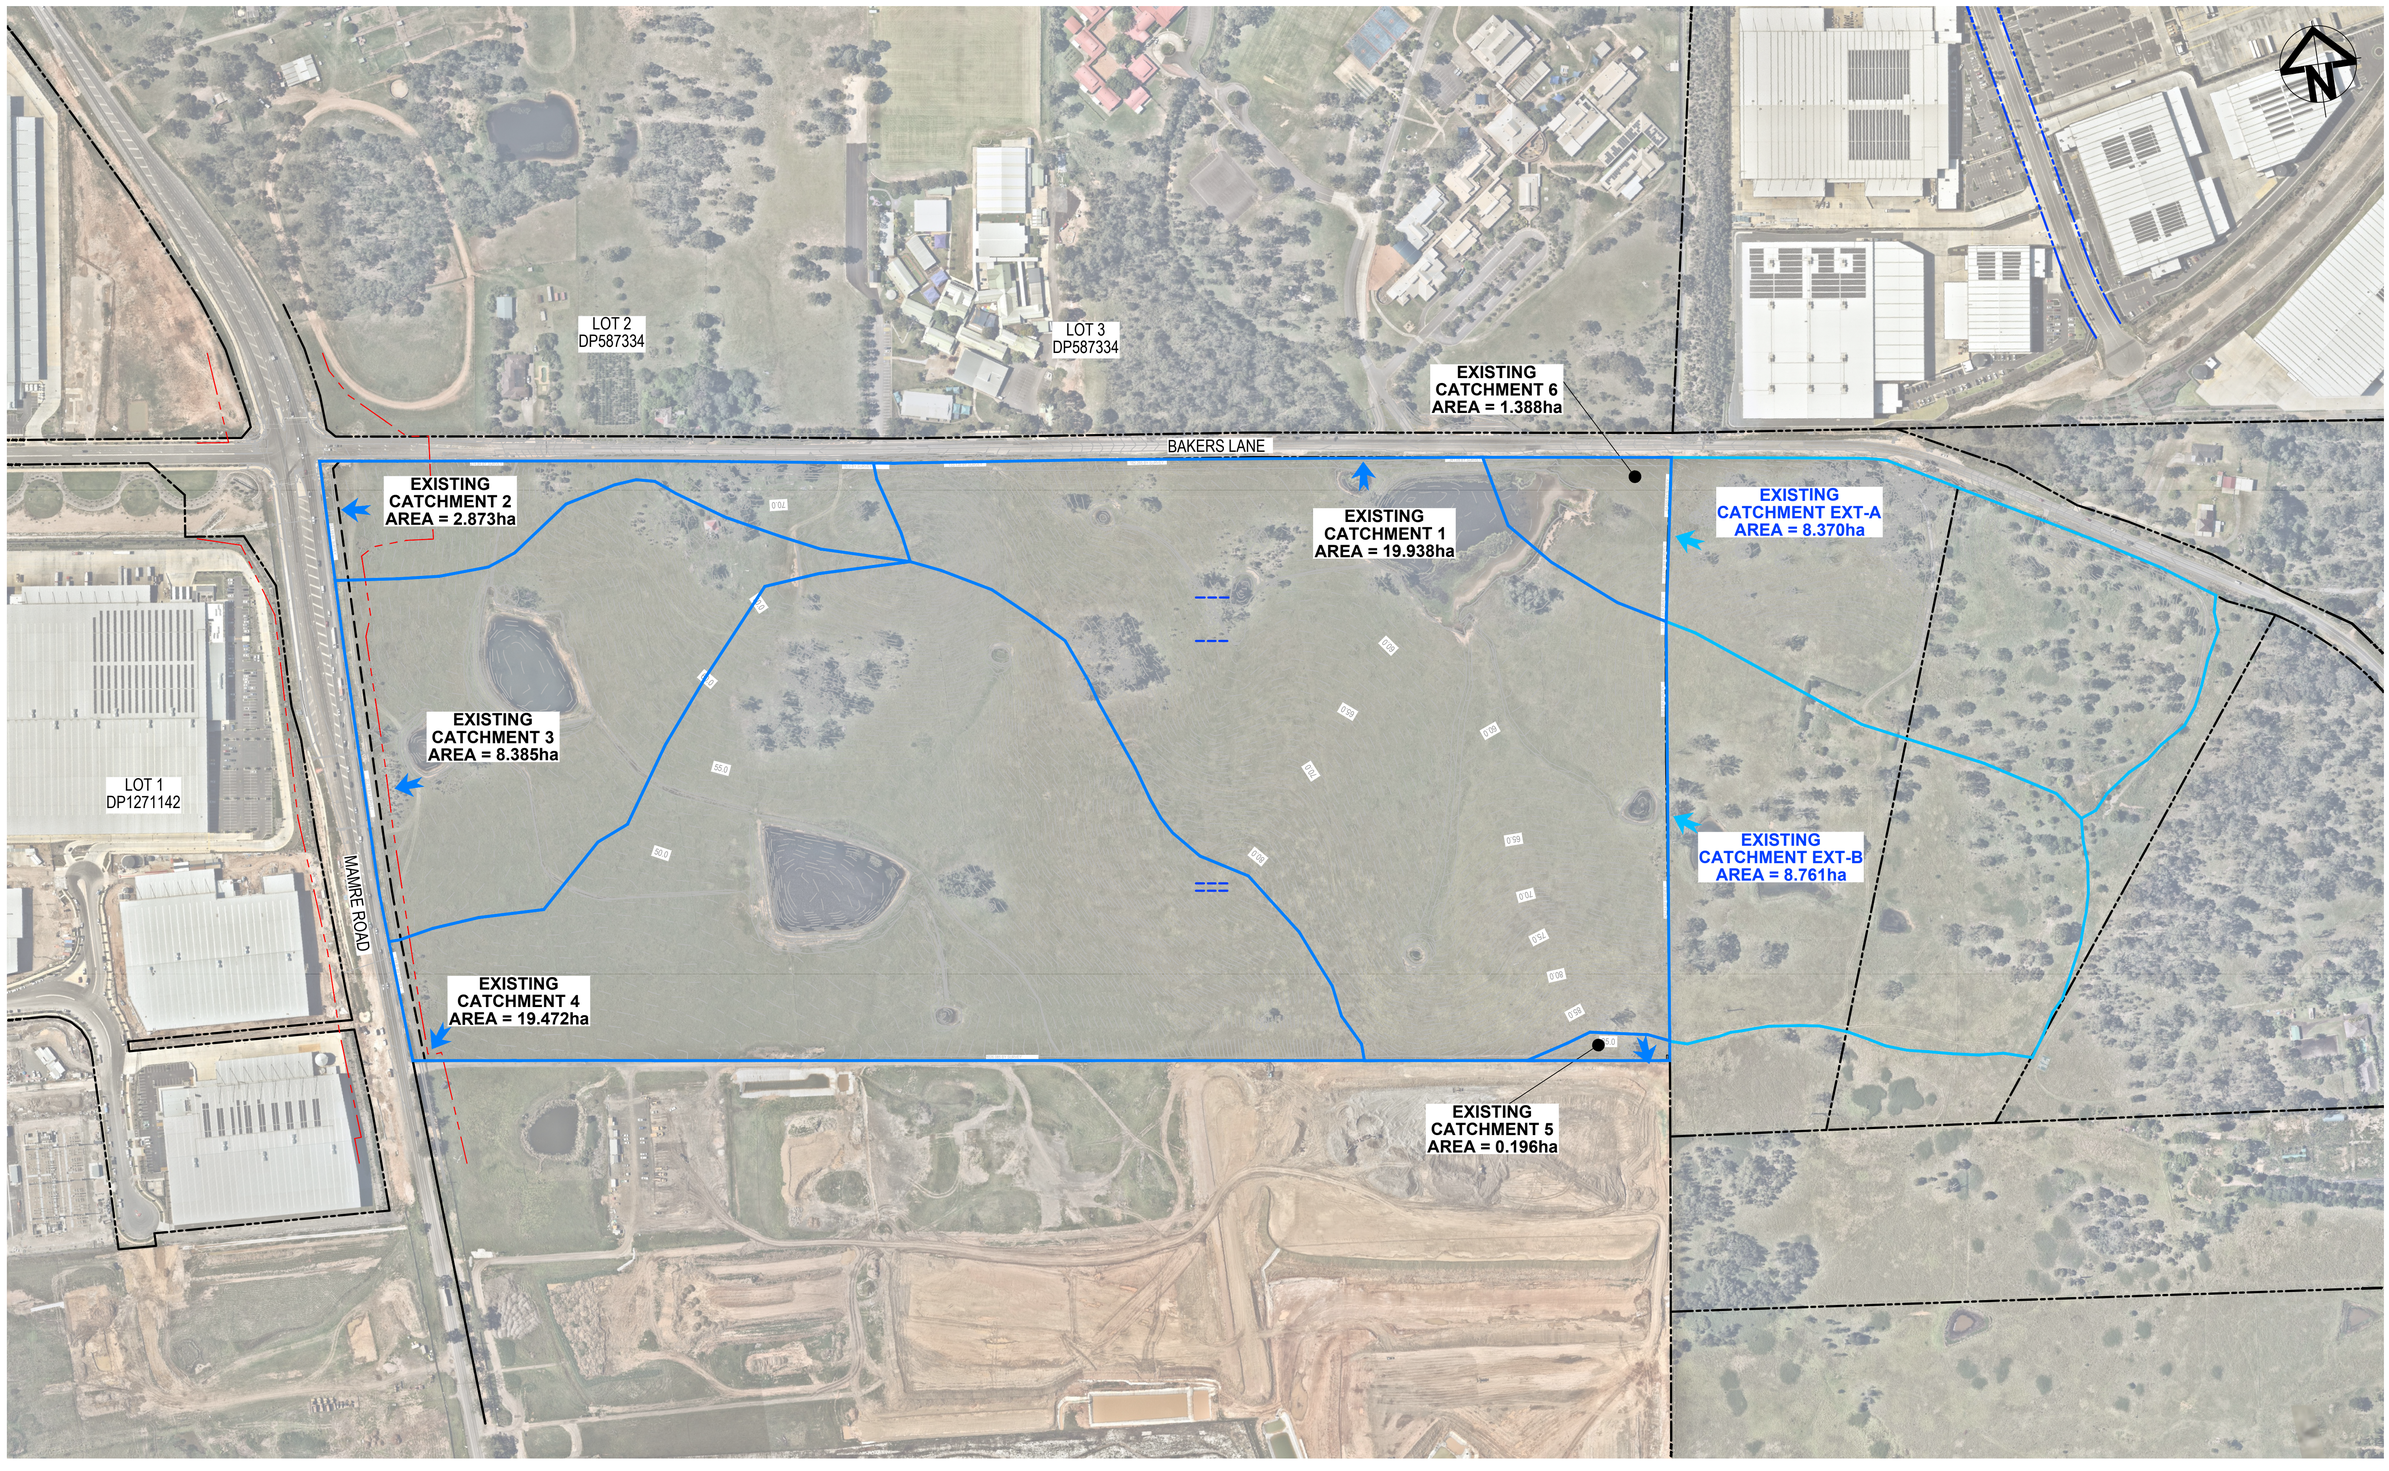

CONFIDENTIAL

Drawing Status: FOR REVIEW

Issue	Date	Description
02	23-10-25	ISSUED FOR CLIENT REVIEW
01	14-10-25	ISSUED FOR CLIENT REVIEW

Do not scale

0 50 100 150 200 250m

1 : 2500 @ A1

Client:

Contractor / Consultant / Document Author:

at&l

Level 10, 124 Walker Street
North Sydney
NSW 2060
P 02 9439 1777
E info@atl.net.au
www.atl.net.au
ABN 96 130 882 405

GDA2020

Key Plan:

Site:	Stage:	Phase:
	ULTIMATE	ULTIMATE

Author Job Number:	Drawn by:	Designed by:	Scale
25-1282	PT	JH	1:2000
Project Number:	Checked by:	Approved by:	Sheet
	MM	AMc	A1

File Name: SYD4-SITE-DRG-ATL-CIV-02101

Project name: MAMRE ROAD DATA CENTRE CAMPUS

Drawing title: STORMWATER DRAINAGE CATCHMENT PLAN (PRE-DEVELOPMENT)

Drawing Number: SYD4-SITE-DRG-ATL-CIV-02101

Rev: 02

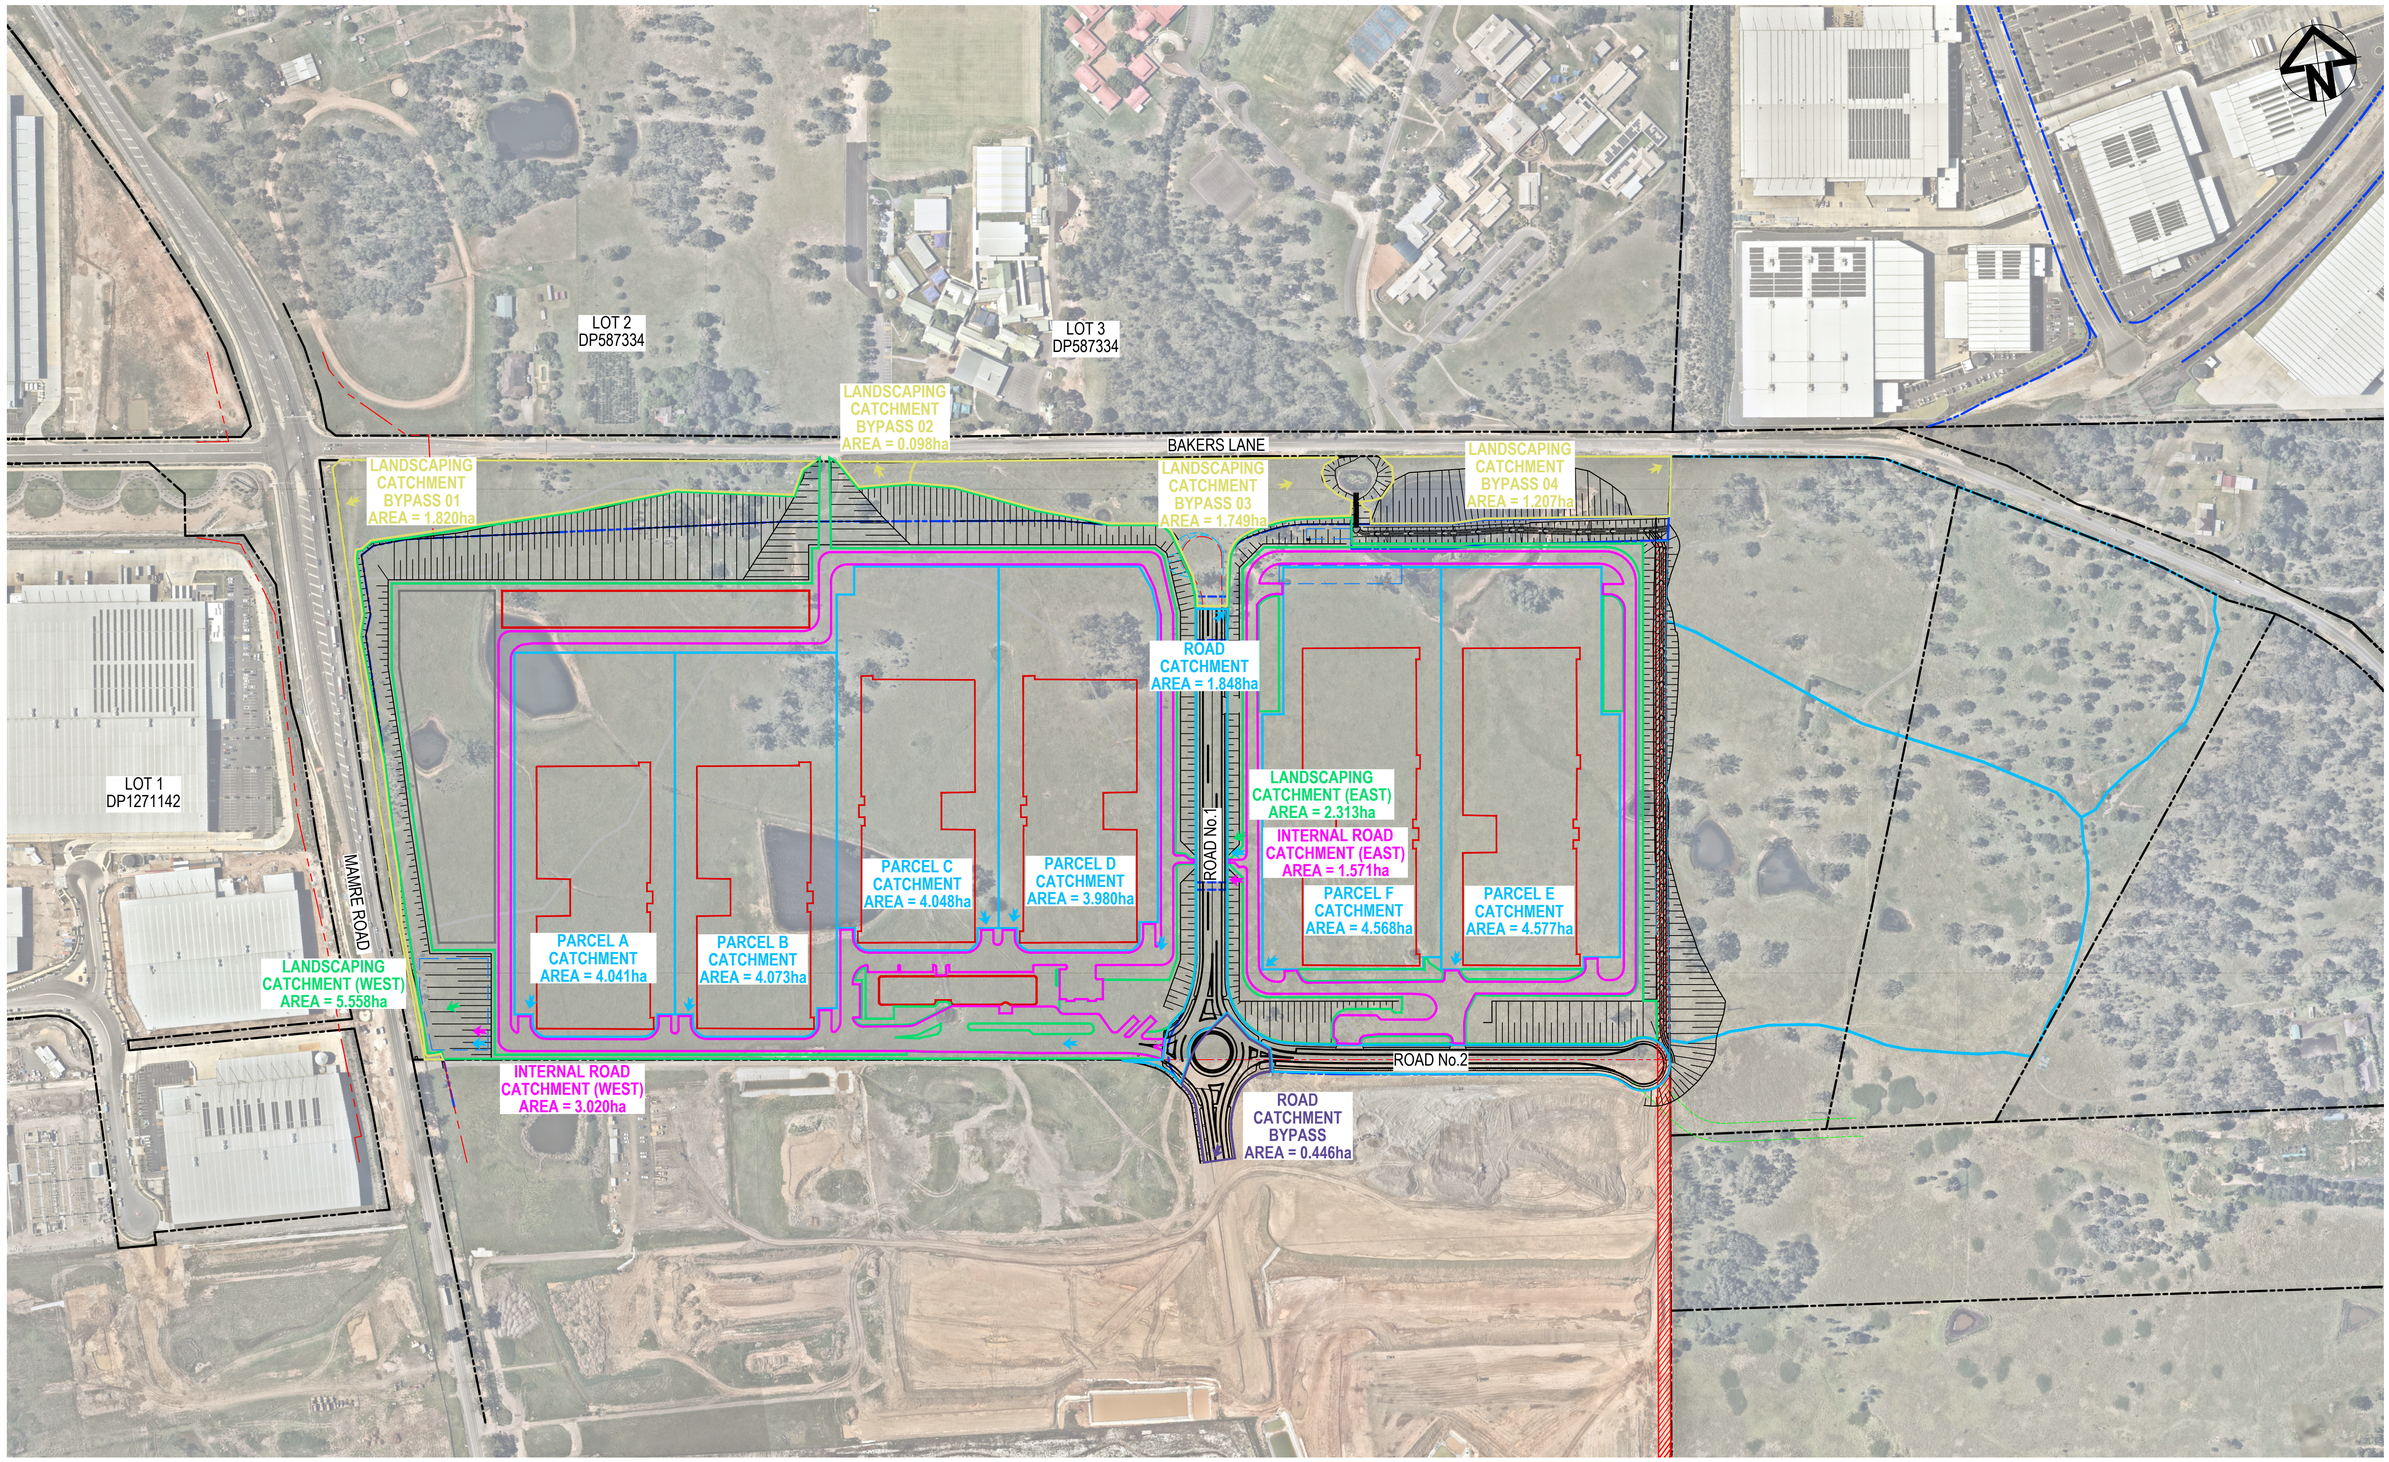

CONFIDENTIAL

Drawing Status: FOR REVIEW

Issue	Date	Description
02	23-10-25	ISSUED FOR CLIENT REVIEW
01	14-10-25	ISSUED FOR CLIENT REVIEW

Do not scale

0 50 100 150 200 250m

1 : 2500 @ A1

Client:

Contractor / Consultant / Document Author:

at&l

Level 10, 124 Walker Street
North Sydney
NSW 2060
P 02 9439 1777
E info@atl.net.au
www.atl.net.au
ABN 96 130 882 405

GDA2020

Key Plan:

Site:	Stage: ULTIMATE	Phase: ULTIMATE	
Author Job Number: 25-1282	Drawn by: PT	Designed by: JH	Scale 1:2000
Project Number:	Checked by: MM	Approved by: AMc	Sheet A1

Project name: MAMRE ROAD DATA CENTRE CAMPUS

Drawing title: STORMWATER DRAINAGE CATCHMENT PLAN (POST-DEVELOPMENT)

File Name: SYD4-SITE-DRG-ATL-CIV-02102

Drawing Number: SYD4-SITE-DRG-ATL-CIV-02102

Rev: 02

A1

LOT 2
DP587334

LOT 3
DP587334

BAKERS LANE

EXISTING FARM DAM TO BE UTILISED AS BUFFER STORAGE BETWEEN INTERIM STORMWATER RETENTION TANK AND IRRIGATION AREA

CAMPUS ELECTRICAL SUBSTATION

STATCOM BUILDING

MAMRE ROAD

LOT 1
DP1271142

PARCEL A

PARCEL B

PARCEL C

PARCEL D

CENTRAL OPERATIONS AND SUPPORT HUB BUILDING

INTERIM IRRIGATION AREA
MIN. AREA = 12ha

FUTURE DEDICATED FREIGHT CORRIDOR 10m WIDE

FFL77.5

21 ALDINGTON ROAD
GIBB GROUP
DEVELOPMENT

FFL77.50

FFL79.50

GROSS POLLUTANT TRAP
ATLAN VORTCEPTOR (OR SIMILAR
SQIDEP VERIFIED PRODUCT)

INTERIM STORMWATER
RETENTION WITHIN OSD TANK
MIN. VOLUME = 6,000m³

PUMPED DIVERSION OF INFLOW FROM
INTERIM STORMWATER RETENTION TO
IRRIGATION AREA EAST OF ROAD 01
NOMINAL PUMP CAPACITY = 260 l/s

FFL45.00

FFL55.00

FFL65.00

ROAD No.2

TEMPORARY TURNING CIRCLE
OFF YIRIBANA LOGISTICS
ESTATE, NOT DEDICATED

FUTURE CONNECTION TO
ROAD NETWORK SHOWN
INDICATIVELY

YIRIBANA LOGISTICS ESTATE
(GPT GROUP)

99 ALDINGTON ROAD
FRASERS
DEVELOPMENT

0 50 100 150 200m

1 : 2000 @ A1

CONFIDENTIAL

Drawing Status: FOR REVIEW

Issue	Date	Description
02	23-10-25	ISSUED FOR CLIENT REVIEW
01	21-10-25	ISSUED FOR CLIENT REVIEW

Client:

Contractor / Consultant / Document Author:

at&l
Level 10, 124 Walker Street
North Sydney
NSW 2060
P 02 9439 1777
E info@atl.net.au
www.atl.net.au
ABN 96 130 882 405

GDA2020

Key Plan:

Site:	Stage: ULTIMATE	Phase: ULTIMATE	Project name: MAMRE ROAD DATA CENTRE CAMPUS
Author Job Number: 25-1282	Drawn by: PT	Designed by: JH	Scale 1:2000
Project Number:	Checked by: MM	Approved by: AMc	Sheet A1

Drawing title: STORMWATER MANAGEMENT PLAN (INTERIM ARRANGEMENT)

File Name: SYD4-SITE-DRG-ATL-CIV-02103

Drawing Number: SYD4-SITE-DRG-ATL-CIV-02103

Rev: 02

Do not scale

A1

LOT 2
DP587334

LOT 3
DP587334

BAKERS LANE

STATCOM BUILDING
AREA = 0.752ha

CAMPUS SUBSTATION
AREA = 1.877ha

MAMRE ROAD

LOT 1
DP1271142

PARCEL A
ROOF AREA = 1.910ha
PAVED AREA = 2.106ha
LANDSCAPE AREA = 0.025ha

PARCEL B
ROOF AREA = 1.910ha
PAVED AREA = 2.138ha
LANDSCAPE AREA = 0.025ha

PARCEL C
ROOF AREA = 1.910ha
PAVED AREA = 2.113ha
LANDSCAPE AREA = 0.025ha

PARCEL D
ROOF AREA = 1.910ha
PAVED AREA = 2.043ha
LANDSCAPE AREA = 0.025ha

WEST CAMPUS
PAVED AREA = 4.829ha
LANDSCAPE AREA = 4.436ha

COSH BUILDING
AREA = 0.293ha

UNDEVELOPED PARCELS E & F
AREA = 15.203ha

FUTURE DEDICATED FREIGHT CORRIDOR 10m WIDE

FUTURE ESTATE ROADS
AREA = 1.702ha

FFL45.00

FFL55.00

FFL65.00

FFL77.5

FFL77.50

FFL79.50

YIRIBANA LOGISTICS ESTATE
(GPT GROUP)

21 ALDINGTON ROAD
GIBB GROUP
DEVELOPMENT

99 ALDINGTON ROAD
FRASERS
DEVELOPMENT

CONFIDENTIAL

Drawing Status: FOR REVIEW

Issue	Date	Description
02	23-10-25	ISSUED FOR CLIENT REVIEW
01	21-10-25	ISSUED FOR CLIENT REVIEW

0 50 100 150 200m

1 : 2000 @ A1

Do not scale

Client:

Contractor / Consultant / Document Author:

at&l
Level 10, 124 Walker Street
North Sydney
NSW 2060
P 02 9439 1777
E info@atl.net.au
www.atl.net.au
ABN 96 130 882 405

GDA2020

Key Plan:

Site:	Stage: ULTIMATE	Phase: ULTIMATE	Project name: MAMRE ROAD DATA CENTRE CAMPUS
Author Job Number: 25-1282	Drawn by: PT	Designed by: JH	Scale: 1:2000
Project Number:	Checked by: MM	Approved by: AMc	Sheet: A1
File Name: SYD4-SITE-DRG-ATL-CIV-02104			Drawing title: CATCHMENT PLAN (INTERIM ARRANGEMENT)
			Drawing Number: SYD4-SITE-DRG-ATL-CIV-02104
			Rev: 02

A1

LOT 2
DP587334

LOT 3
DP587334

BAKERS LANE

FUTURE SOUTHERN LINK ROAD

MAMRE ROAD

LOT 1
DP1271142

CAMPUS ELECTRICAL SUBSTATION

STATCOM BUILDING

PARCEL A

PARCEL B

PARCEL C

PARCEL D

PARCEL E

PARCEL F

ROAD No.1

ROAD No.2

OSD TANK

OSD TANK

CENTRAL OPERATIONS AND SUPPORT HUB BUILDING

GROSS POLLUTANT TRAP
ATLAN VORTCEPTOR (OR SIMILAR SQIDEP VERIFIED PRODUCT)

FUTURE DEDICATED FREIGHT CORRIDOR 10m WIDE

FFL77.5

21 ALDINGTON ROAD
GIBB GROUP
DEVELOPMENT

FFL77.50

FFL79.50

FFL65.00

FUTURE CONNECTION TO ROAD NETWORK SHOWN INDICATIVELY

FFL45.00

FFL55.00

YIRIBANA LOGISTICS ESTATE
(GPT GROUP)

99 ALDINGTON ROAD
FRASERS
DEVELOPMENT

CONFIDENTIAL

Drawing Status: FOR REVIEW

Issue	Date	Description
02	23-10-25	ISSUED FOR CLIENT REVIEW
01	21-10-25	ISSUED FOR CLIENT REVIEW

0 50 100 150 200m

1 : 2000 @ A1

Client:

Contractor / Consultant / Document Author:

at&l

Level 10, 124 Walker Street
North Sydney
NSW 2060
P 02 9439 1777
E info@atl.net.au
www.atl.net.au
ABN 96 130 882 405

GDA2020

Key Plan:

Site:	Stage: ULTIMATE	Phase: ULTIMATE	Project name: MAMRE ROAD DATA CENTRE CAMPUS
Author Job Number: 25-1282	Drawn by: PT	Designed by: JH	Scale 1:2000
Project Number:	Checked by: MM	Approved by: AMc	Sheet A1
File Name SYD4-SITE-DRG-ATL-CIV-02105			Drawing title: STORMWATER MANAGEMENT PLAN (ULTIMATE ARRANGEMENT)
			Drawing Number SYD4-SITE-DRG-ATL-CIV-02105
			Rev 02

Do not scale

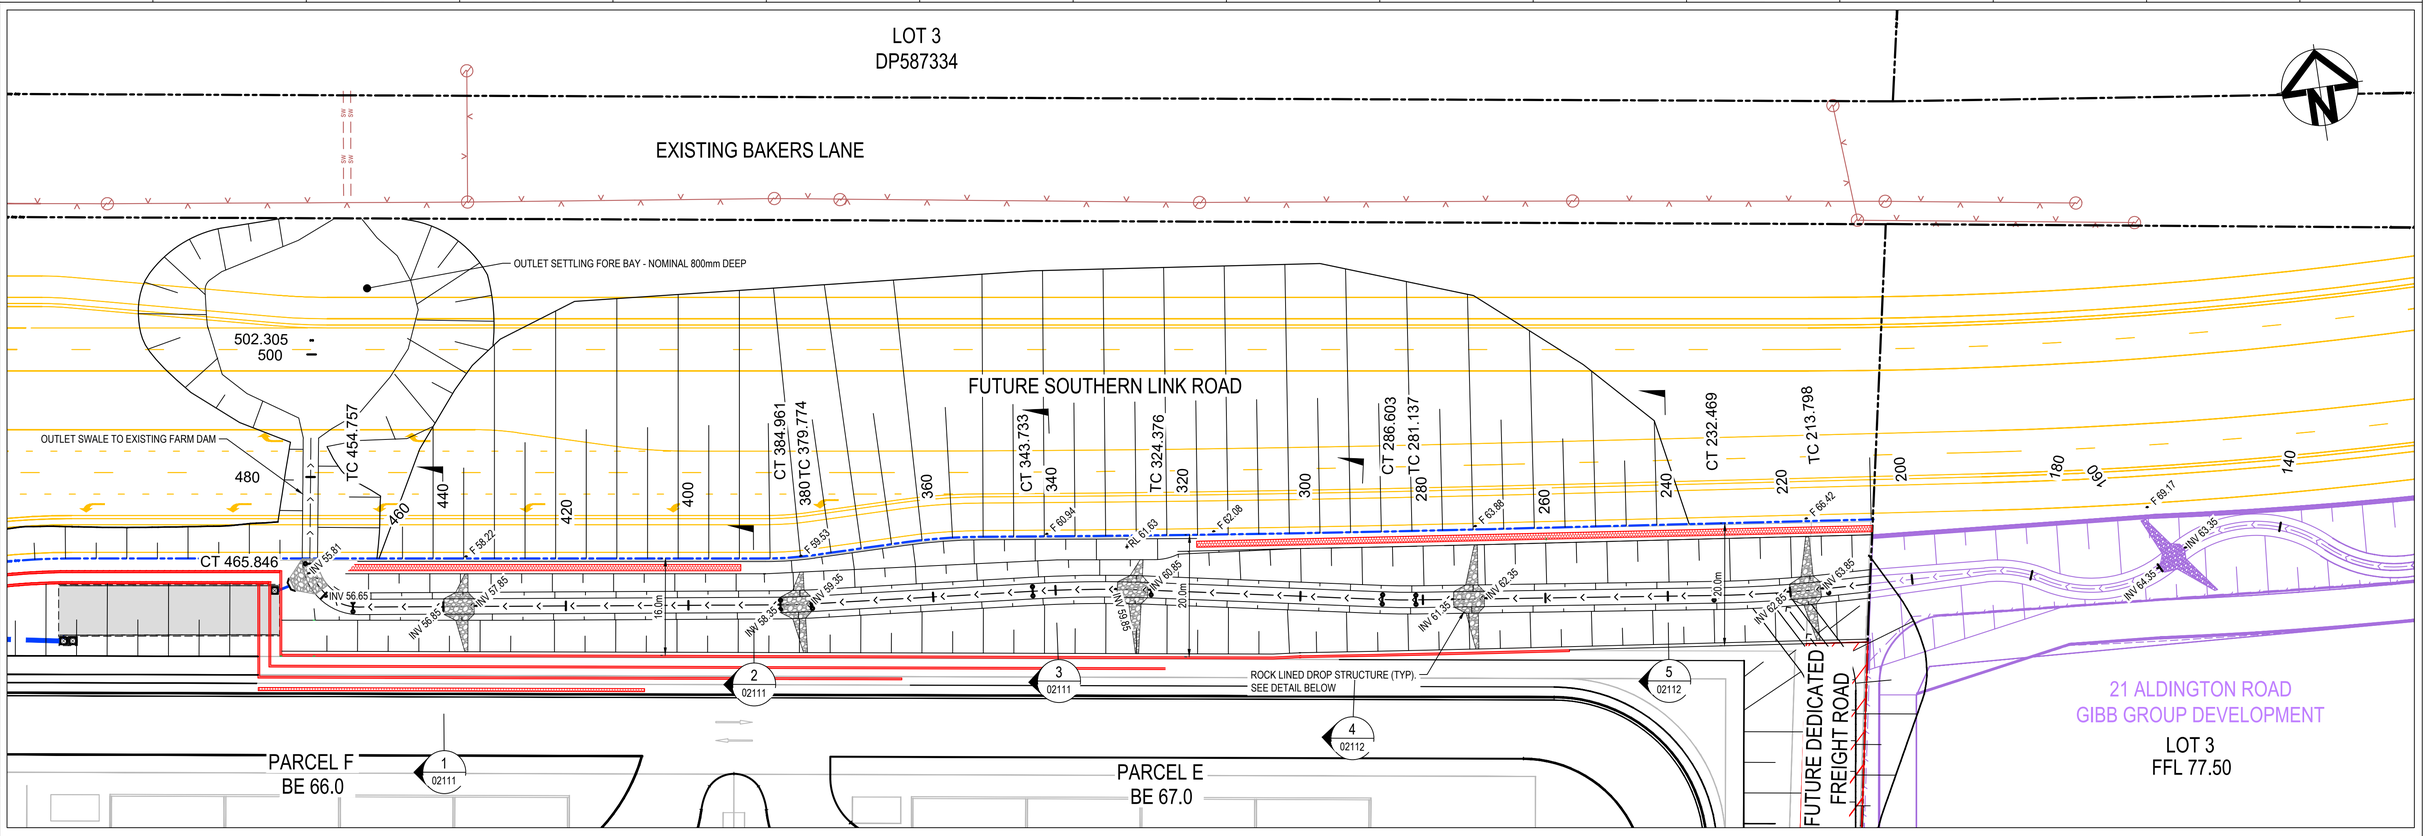

PLAN
SCALE 1:500

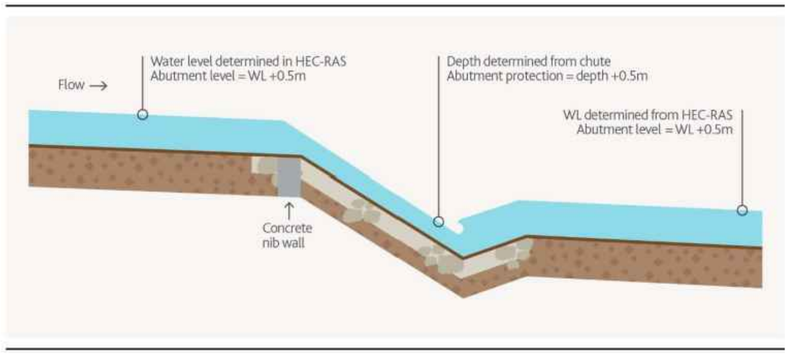

SCHEMATIC OF A TYPICAL ROCK LINED CHUTE
(FROM MELBOURNE WATER CONSTRUCTED WATERWAYS DESIGN MANUAL)
NTS

CONFIDENTIAL

Drawing Status: FOR REVIEW

Issue	Date	Description
02	23-10-25	ISSUED FOR CLIENT REVIEW
01	14-10-25	ISSUED FOR CLIENT REVIEW

0 10 20 30 40 50m
1 : 500 @ A1 1 : 1000 @ A3

Client:

Contractor / Consultant / Document Author:
at&l
Level 10, 124 Walker Street
North Sydney
NSW 2060
P 02 9439 1777
E info@atl.net.au
www.atl.net.au
ABN 96 130 882 405

GDA2020

Key Plan:

Site:	Stage: ULTIMATE	Phase: ULTIMATE	
Author Job Number: 25-1282	Drawn by: PT	Designed by: JH	Scale AS SHOWN
Project Number:	Checked by: MM	Approved by: AMc	Sheet A1

Project name: MAMRE ROAD DATA CENTRE CAMPUS

Drawing title: NATURALISED TRUNK DRAINAGE CHANNEL PLAN & DETAILS

File Name: SYD4-SITE-DRG-ATL-CIV-02110

Drawing Number: SYD4-SITE-DRG-ATL-CIV-02110

Rev: 02

Do not scale

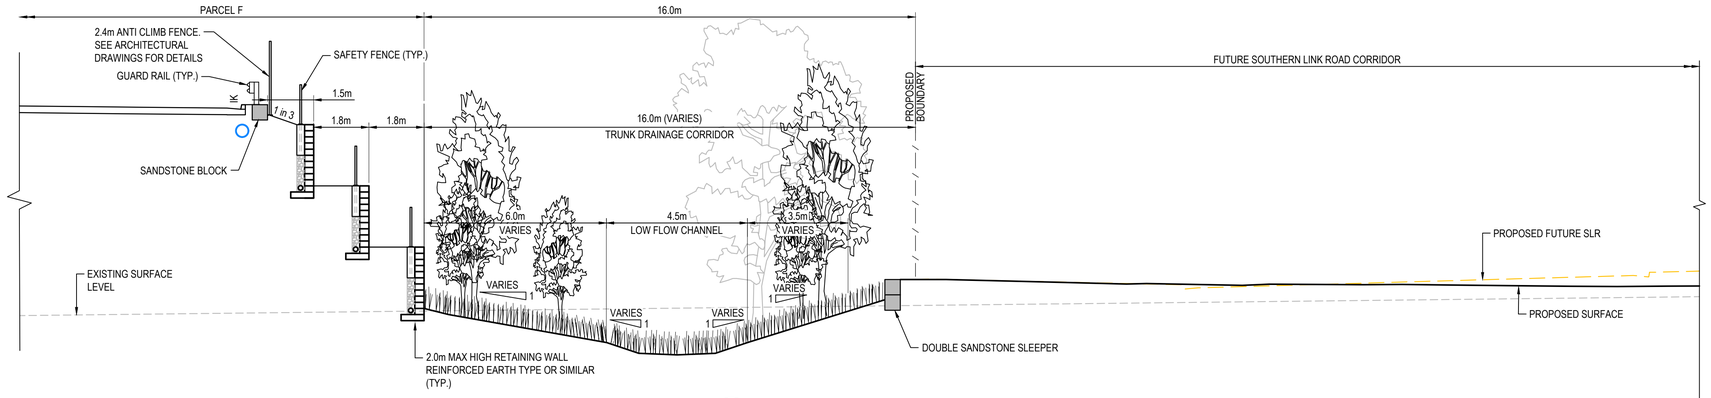

SECTION 1 (02110)
1 : 100

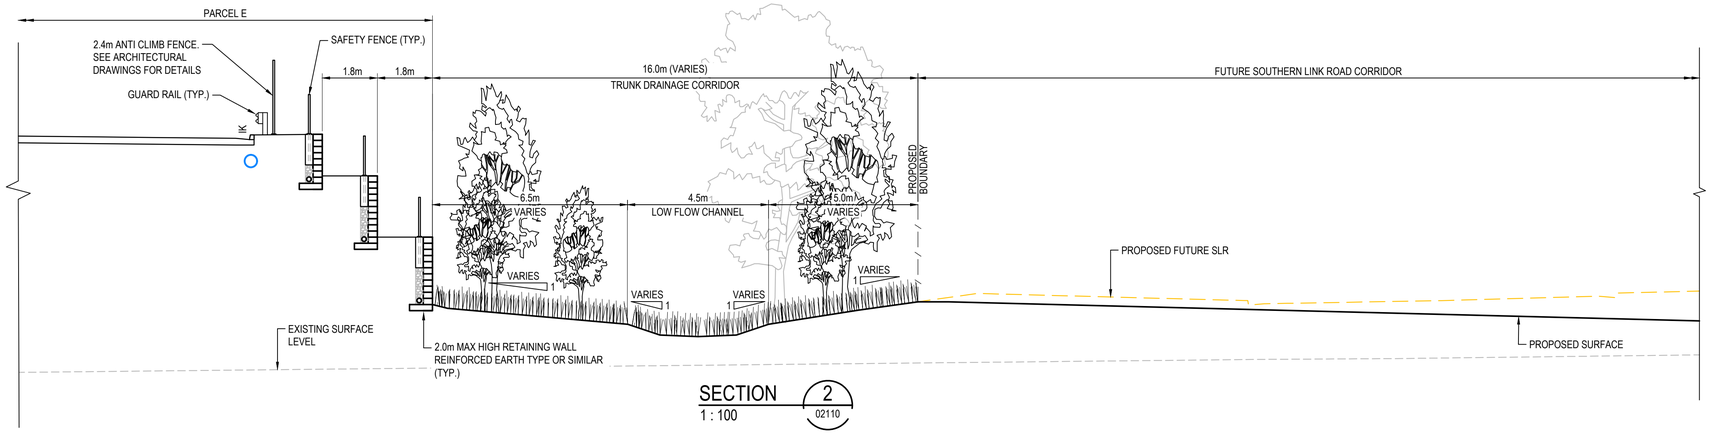

SECTION 2 (02110)
1 : 100

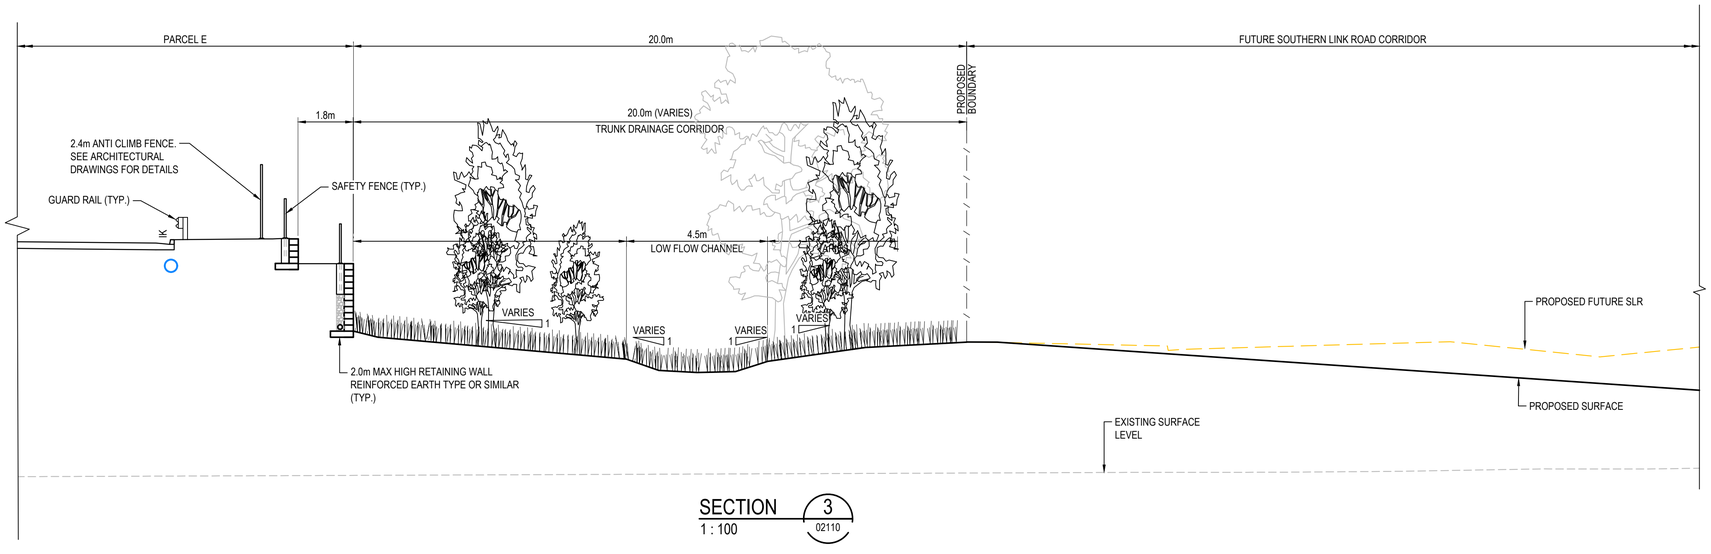

SECTION 3 (02110)
1 : 100

CONFIDENTIAL

Drawing Status: FOR REVIEW

Issue	Date	Description
02	23-10-25	ISSUED FOR CLIENT REVIEW
01	14-10-25	ISSUED FOR CLIENT REVIEW

0 2 4 6 8 10m

1 : 100 @ A1 1 : 200 @ A3

Do not scale

Client:

Contractor / Consultant / Document Author:

at&l
Level 10, 124 Walker Street
North Sydney
NSW 2060
P 02 9439 1777
E info@atl.net.au
www.atl.net.au
ABN 96 130 882 405

GDA2020

Key Plan:

Site:	Stage: ULTIMATE	Phase: ULTIMATE	
Author Job Number: 25-1282	Drawn by: PT	Designed by: JH	Scale: 1:100
Project Number:	Checked by: MM	Approved by: AMc	Sheet: A1

Project name: MAMRE ROAD DATA CENTRE CAMPUS

Drawing title: NATURALISED TRUNK DRAINAGE CHANNEL TYPICAL SECTIONS SHEET 1

File Name: SYD4-SITE-DRG-ATL-CIV-02111

Drawing Number: SYD4-SITE-DRG-ATL-CIV-02111

Rev: 02

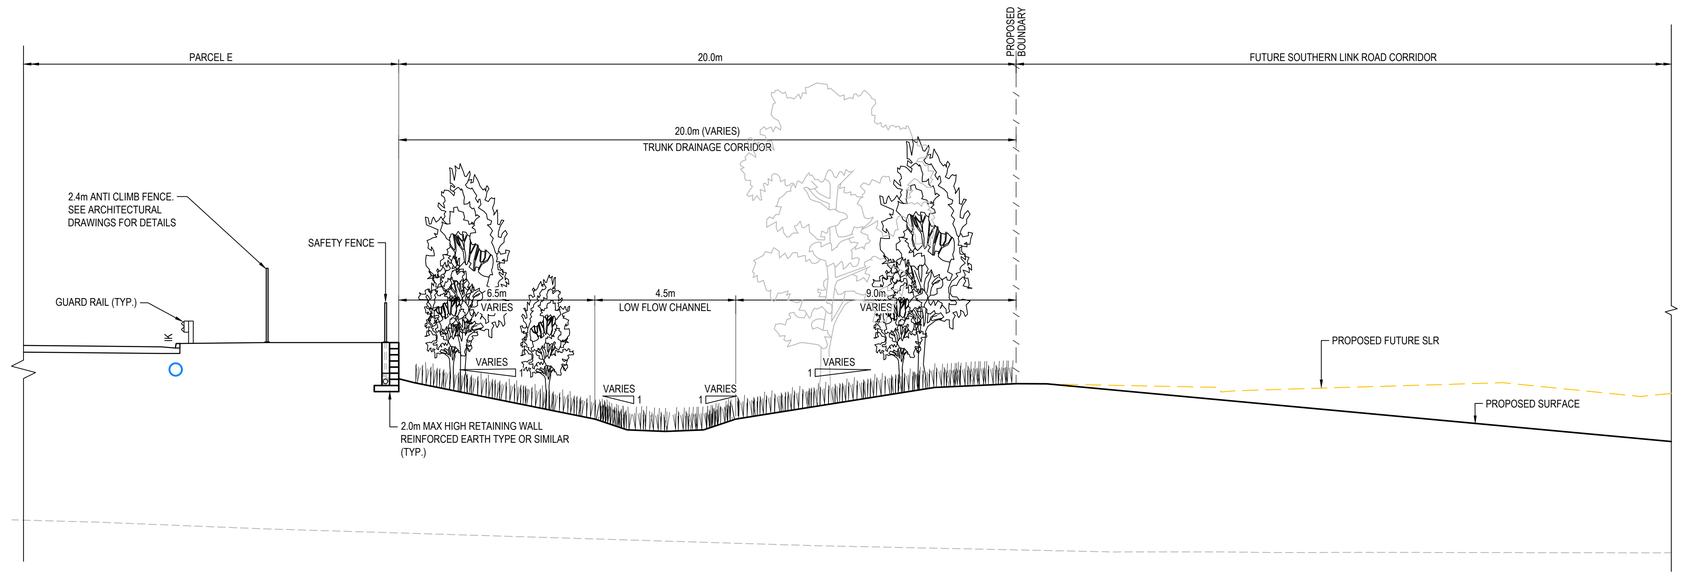

SECTION 4
1 : 100
02110

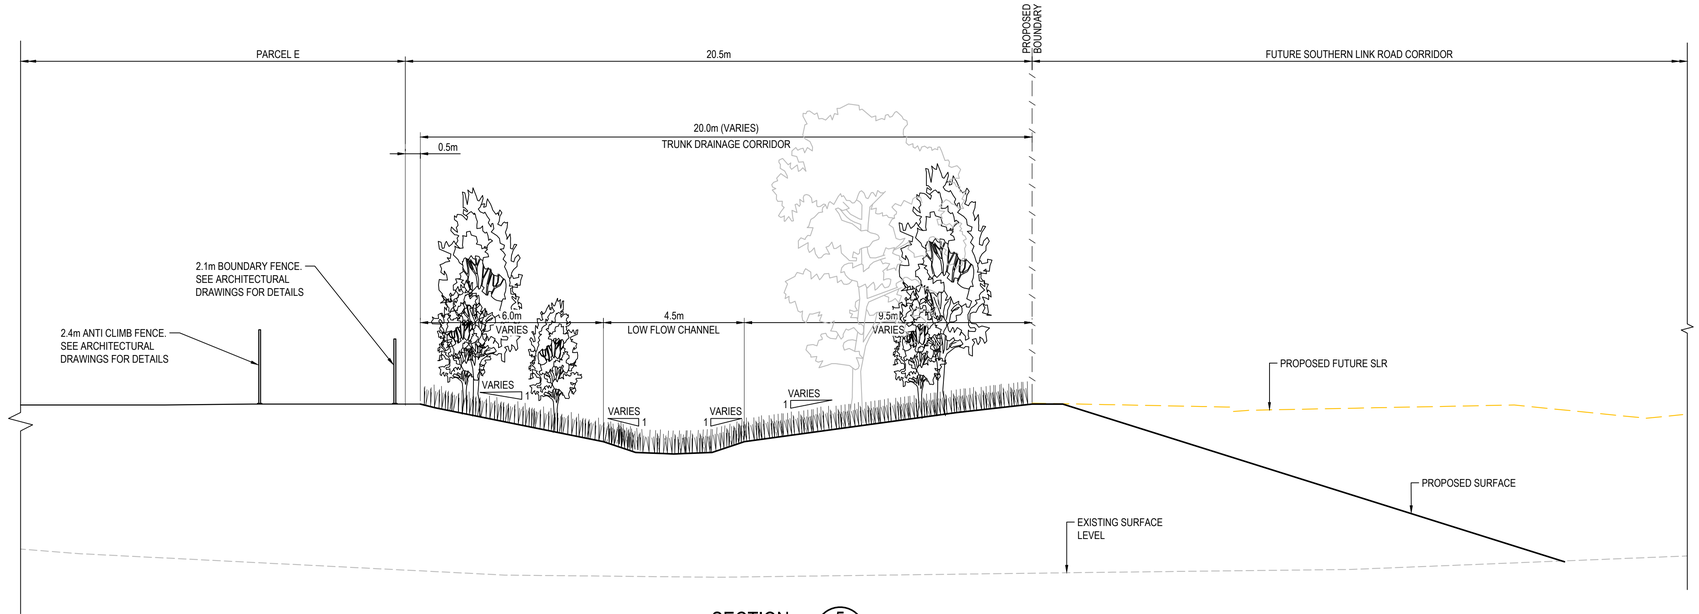

SECTION 5
1 : 100
02110

CONFIDENTIAL

Drawing Status: FOR REVIEW

Issue	Date	Description
02	23-10-25	ISSUED FOR CLIENT REVIEW
01	14-10-25	ISSUED FOR CLIENT REVIEW

0 2 4 6 8 10m

1 : 100 @ A1 1 : 200 @ A3

Do not scale

Client:

Contractor / Consultant / Document Author:

at&l
Level 10, 124 Walker Street
North Sydney
NSW 2060
P 02 9439 1777
E info@atl.net.au
www.atl.net.au
ABN 96 130 882 405

GDA2020

Key Plan:

Site:	Stage: ULTIMATE	Phase: ULTIMATE	
Author Job Number: 25-1282	Drawn by: PT	Designed by: JH	Scale 1:100
Project Number:	Checked by: MM	Approved by: AMc	Sheet A1

Project name: MAMRE ROAD DATA CENTRE CAMPUS

Drawing title: NATURALISED TRUNK DRAINAGE CHANNEL TYPICAL SECTIONS SHEET 2

File Name: SYD4-SITE-DRG-ATL-CIV-02112

Drawing Number: SYD4-SITE-DRG-ATL-CIV-02112

Rev: 02

A1

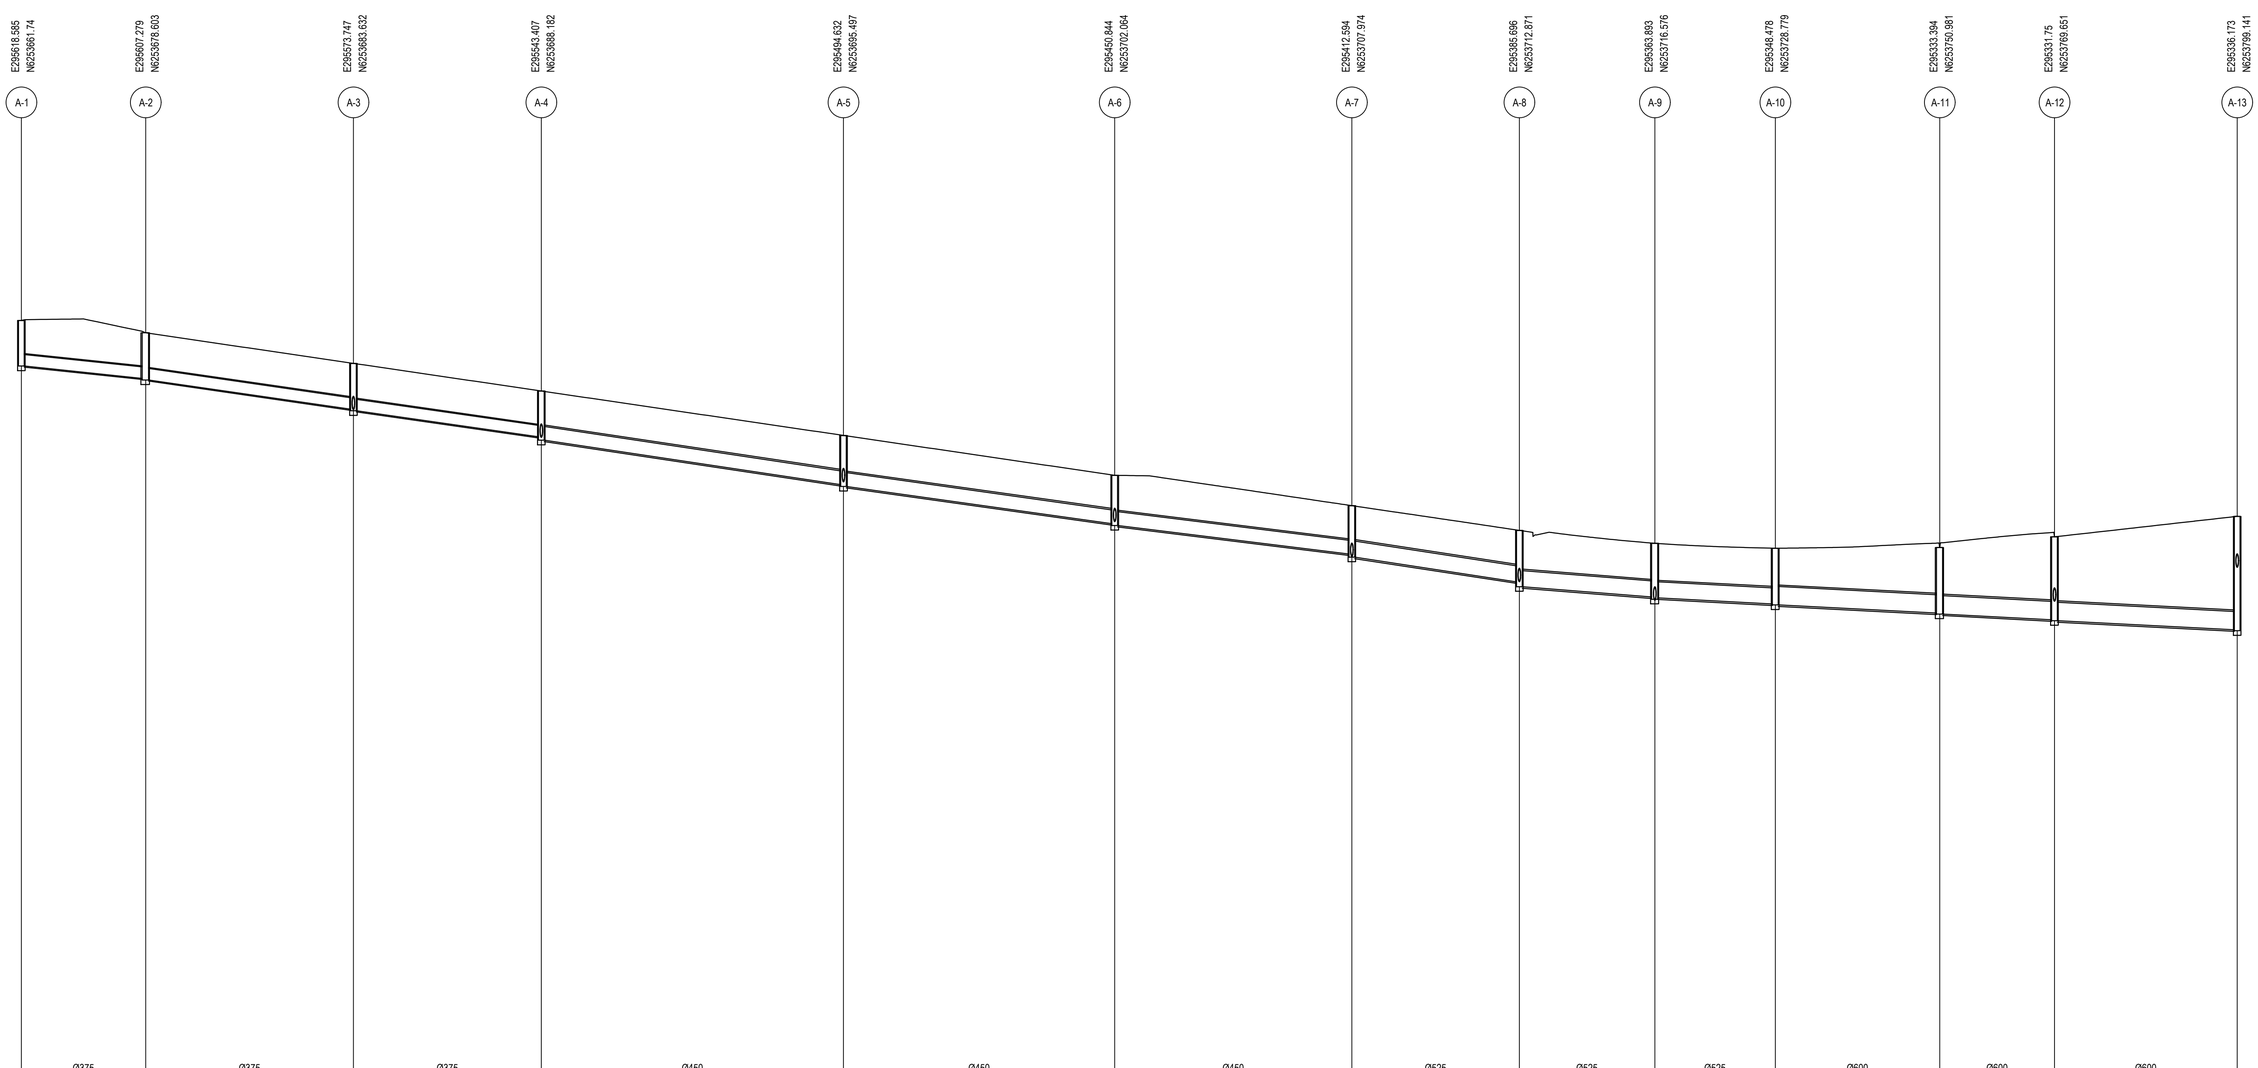
E295618.585
N6253661.74
A-1
E295607.279
N6253878.603
A-2
E295573.747
N6253883.632
A-3
E295543.407
N6253888. 182
A-4
E295494.632
N6253895.497
A-5
E295450.844
N6253702.064
A-6
E295412.594
N6253707.974
A-7
E295386.696
N6253712.871
A-8
E295363.893
N6253716.576
A-9
E295348.478
N6253728.779
A-10
E295333.394
N6253750.981
A-11
E295331.75
N6253769.651
A-12
E295336.173
N6253799.141
A-13

| | | |

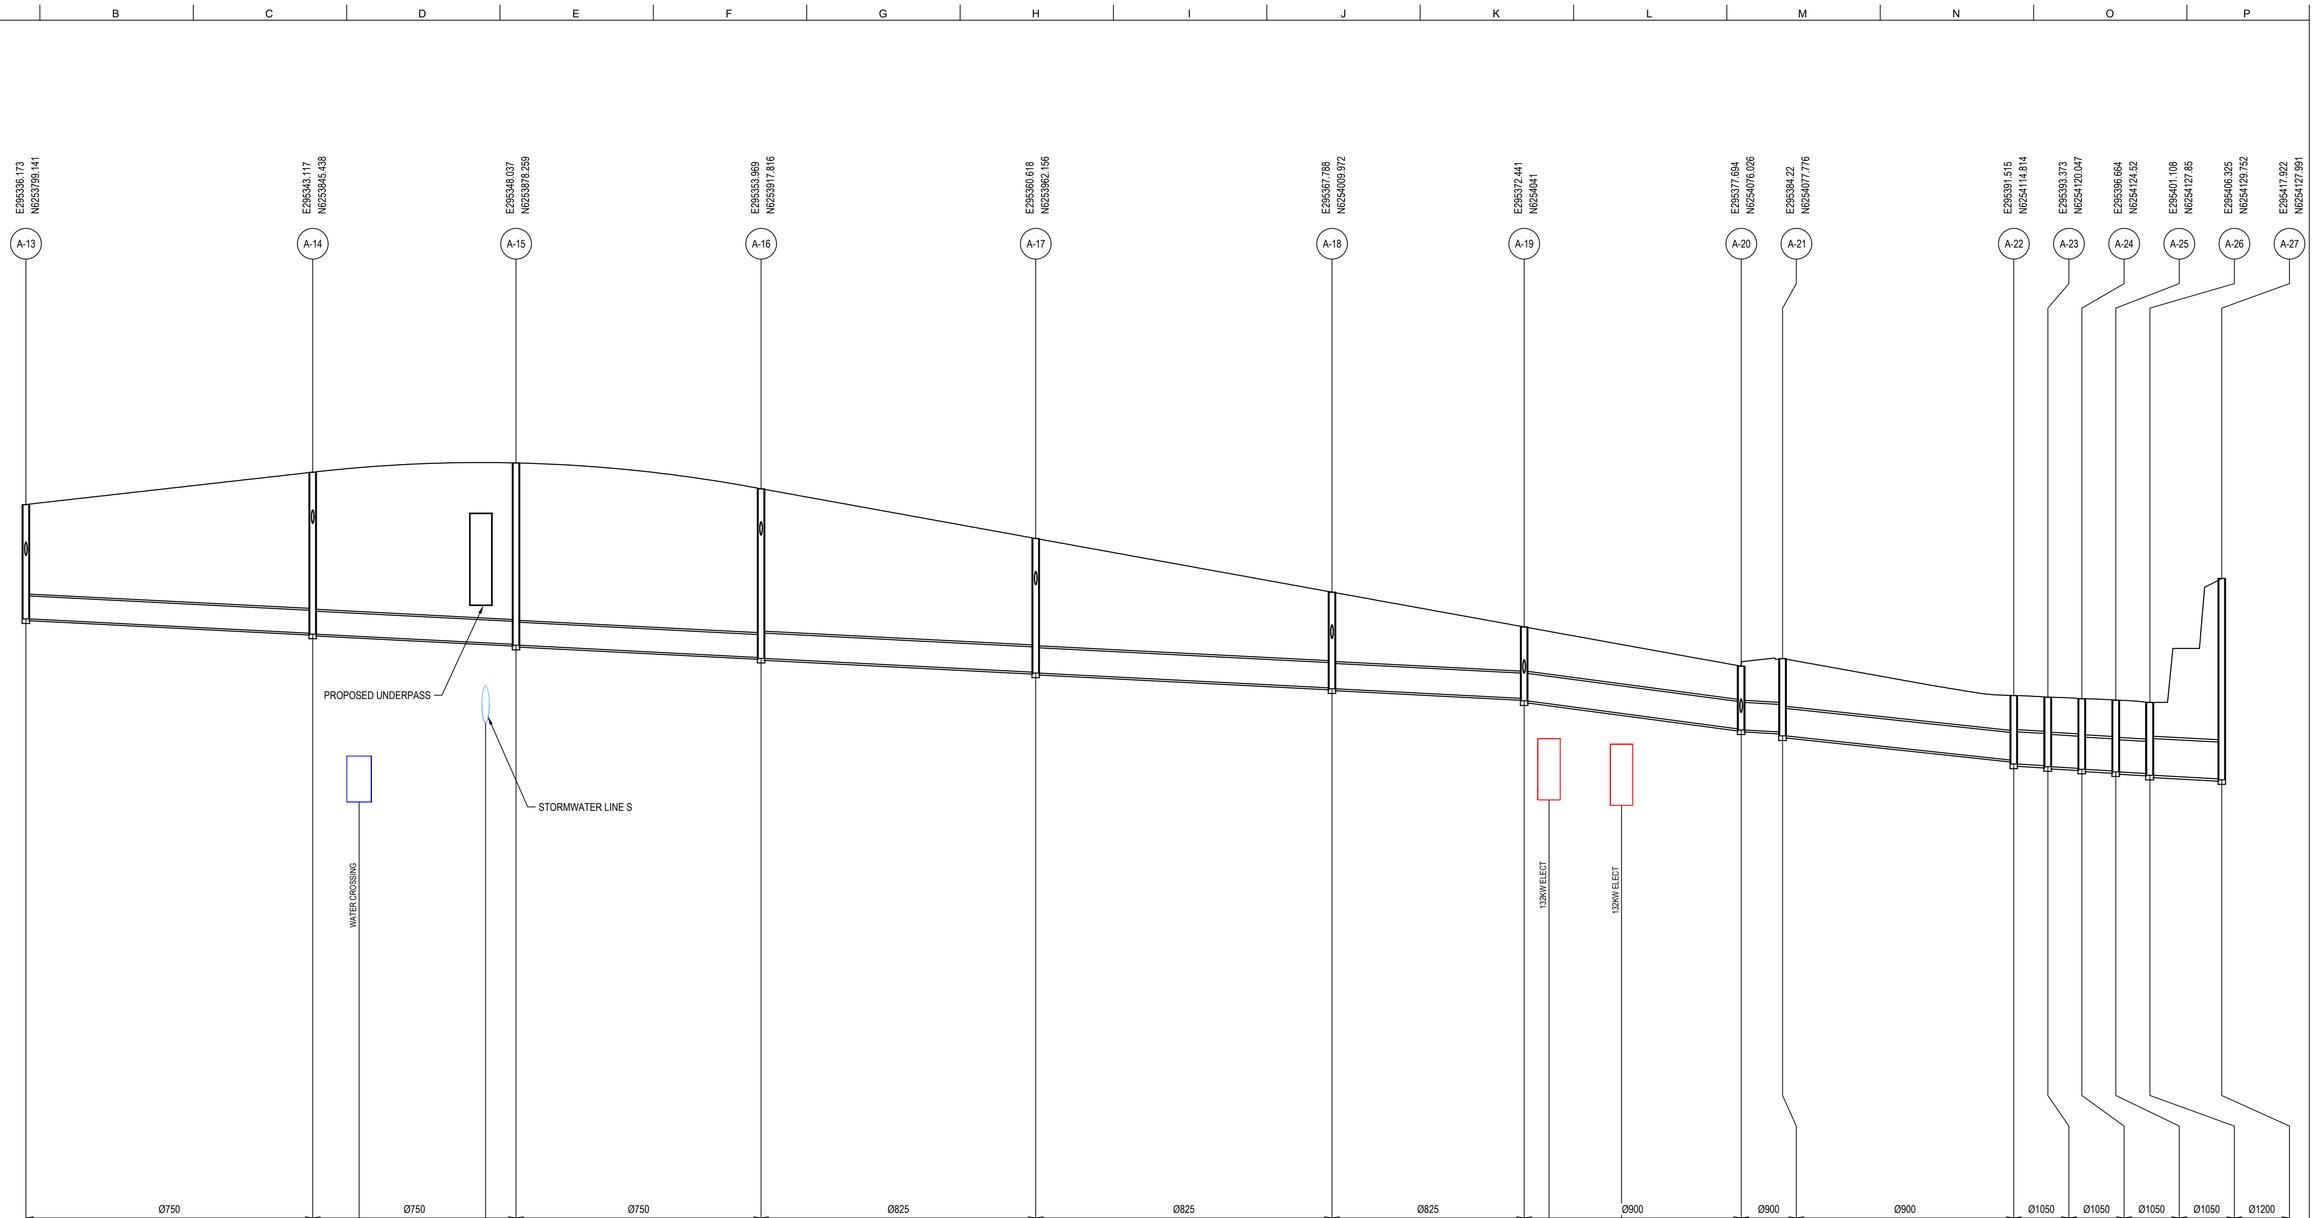

	A-13	A-14	A-15	A-16	A-17	A-18	A-19	A-20	A-21	A-22	A-23	A-24	A-25	A-26	A-27
	E295336.173 N6253799.141	E295343.117 N6253845.438	E295348.037 N6253878.259	E295353.969 N6253917.816	E295360.618 N6253962.156	E295367.788 N6254009.972	E295372.441 N6254041	E295377.694 N6254076.026	E295384.22 N6254077.776	E295391.515 N6254114.814	E295393.373 N6254120.047	E295396.664 N6254124.52	E295401.108 N6254127.85	E295406.325 N6254129.752	E295417.922 N6254127.991
PIPE SIZE & CLASS		Ø750 RRJ RCP 3		Ø750 RRJ RCP 3		Ø750 RRJ RCP 3		Ø825 RRJ RCP 3		Ø825 RRJ RCP 3		Ø825 RRJ RCP 3		Ø900 RRJ RCP 3	
GRADE (%)		1%		1%		1%		1%		1%		1%		2.6%	
Datum R.L	40.00														
DEPTH TO INVERT	3.102 3.732	5.254 5.284	5.284	5.418 5.949	5.507 5.537	4.562 4.392	4.392	3.126 3.156	2.233 2.414	2.414	2.051 2.081	2.081 2.398 2.524	2.524	2.193 2.134	2.234
INVERT LEVEL	61.586 61.556	61.088 61.058	60.985	60.773	60.726 60.696	60.296 60.266	59.818 59.788	59.304 59.274	58.961 58.890 58.764	58.459	57.961 57.931	57.864 57.738	56.949	56.818	56.763 56.733
TOP OF PIT LEVEL	65.288	66.342	66.645	65.803	64.160	62.430	61.294	60.012	60.262	59.052	59.001	58.950	58.902	58.825	62.877
EXISTING SURFACE LEVEL	65.290	66.345	66.646	65.804	64.160	62.430	61.294	60.013	60.262	59.052	59.001	58.950	58.902	58.825	62.877
CHAINAGE	361.710	L=46.815 408.525	7.567	L=33.188 28.203	441.713	L=39.999 481.712	L=44.836 526.548	L=48.351 574.899	L=31.375 606.273	4.062	15.887	L=35.418 641.691	L=6.757 648.448	L=37.750 686.197	L=5.556 691.750

	A-28	A-29	A-30	A-31	A-32	A-33	A-34	A-35	A-36	A-37	A-38	A-39	A-40	A-41	A-42
	E295422.922 N6254128.752	E295427.922 N6254127.991	E295432.922 N6254127.231	E295437.922 N6254126.471	E295442.922 N6254125.711	E295447.922 N6254124.952	E295452.922 N6254124.192	E295457.922 N6254123.432	E295462.922 N6254122.672	E295467.922 N6254121.912	E295472.922 N6254121.152	E295477.922 N6254120.392	E295482.922 N6254119.632	E295487.922 N6254118.872	E295492.922 N6254118.112
PIPE SIZE & CLASS	Ø1050 RRJ RCP 3														
GRADE (%)	1%														
Datum R.L															
DEPTH TO INVERT	2.268 2.288	2.273 2.303	2.310 2.340	2.340	2.319 2.374	2.374	6.543 6.573								
INVERT LEVEL	56.733	56.677	56.647	56.592	56.562	56.506	56.451	56.334							
TOP OF PIT LEVEL	59.001	58.950	58.902	58.902	58.825	58.825	62.877								
EXISTING SURFACE LEVEL	59.001	58.950	58.902	58.902	58.825	58.825	62.877								
CHAINAGE	L=5.556 691.750	L=5.556 697.304	L=5.557 702.857	L=5.557 708.410	L=11.730 720.140										

LINE A

CONFIDENTIAL

Drawing Status: FOR REVIEW

Issue	Date	Description
02	23-10-25	ISSUED FOR CLIENT REVIEW
01	14-10-25	ISSUED FOR CLIENT REVIEW

0 2 4 6 8 10m
1 : 100 @ A1 1 : 200 @ A3

0 10 20 30 40 50m
1 : 500 @ A1 1 : 1000 @ A3

Client:

Contractor / Consultant / Document Author:
at&l
Level 10, 124 Walker Street
North Sydney
NSW 2060
P 02 9439 1777
E info@atl.net.au
www.atl.net.au
ABN 96 130 882 405

GDA2020

Key Plan:

Site:
Stage: ULTIMATE
Phase: ULTIMATE
Project name: MAMRE ROAD DATA CENTRE CAMPUS
Author Job Number: 25-1282
Drawn by: PT
Designed by: JH
Scale 1:100 1:500
Drawing title: STORMWATER DRAINAGE LONGITUDINAL SECTIONS SHEET 2
Project Number:
Checked by: MM
Approved by: AMc
Sheet A1
File Name SYD4-SITE-DRG-ATL-CIV-02122
Drawing Number SYD4-SITE-DRG-ATL-CIV-02122
Rev 02

Do not scale

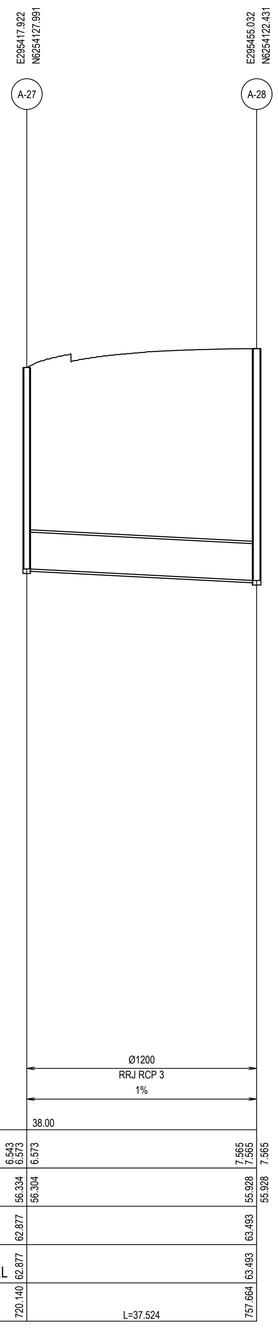

PIPE SIZE & CLASS		Ø1200 RRJ RCP 3	
GRADE (%)		1%	
Datum R.L		38.00	
DEPTH TO INVERT	6.543 6.573	6.573	7.565 7.565 7.565
INVERT LEVEL	56.334 56.304	56.304	55.928 55.928
TOP OF PIT LEVEL	62.877		63.493
EXISTING SURFACE LEVEL	62.877		63.493
CHAINAGE	720.140	L=37.524	757.664

LINE A

CONFIDENTIAL

Drawing Status: FOR REVIEW

Issue	Date	Description
02	23-10-25	ISSUED FOR CLIENT REVIEW
01	14-10-25	ISSUED FOR CLIENT REVIEW

0 2 4 6 8 10m

1 : 100 @ A1 1 : 200 @ A3

0 10 20 30 40 50m

1 : 500 @ A1 1 : 1000 @ A3

Client:

Contractor / Consultant / Document Author:

at&l
Level 10, 124 Walker Street
North Sydney
NSW 2060
P 02 9439 1777
E info@atl.net.au
www.atl.net.au
ABN 96 130 882 405

GDA2020

Key Plan:

Site:	Stage: ULTIMATE	Phase: ULTIMATE	
Author Job Number: 25-1282	Drawn by: PT	Designed by: JH	Scale 1:100 1:500
Project Number:	Checked by: MM	Approved by: AMc	Sheet A1

Project name: MAMRE ROAD DATA CENTRE CAMPUS

Drawing title: STORMWATER DRAINAGE LONGITUDINAL SECTIONS SHEET 3

File Name: SYD4-SITE-DRG-ATL-CIV-02123

Drawing Number: SYD4-SITE-DRG-ATL-CIV-02123

Rev: 02

Do not scale

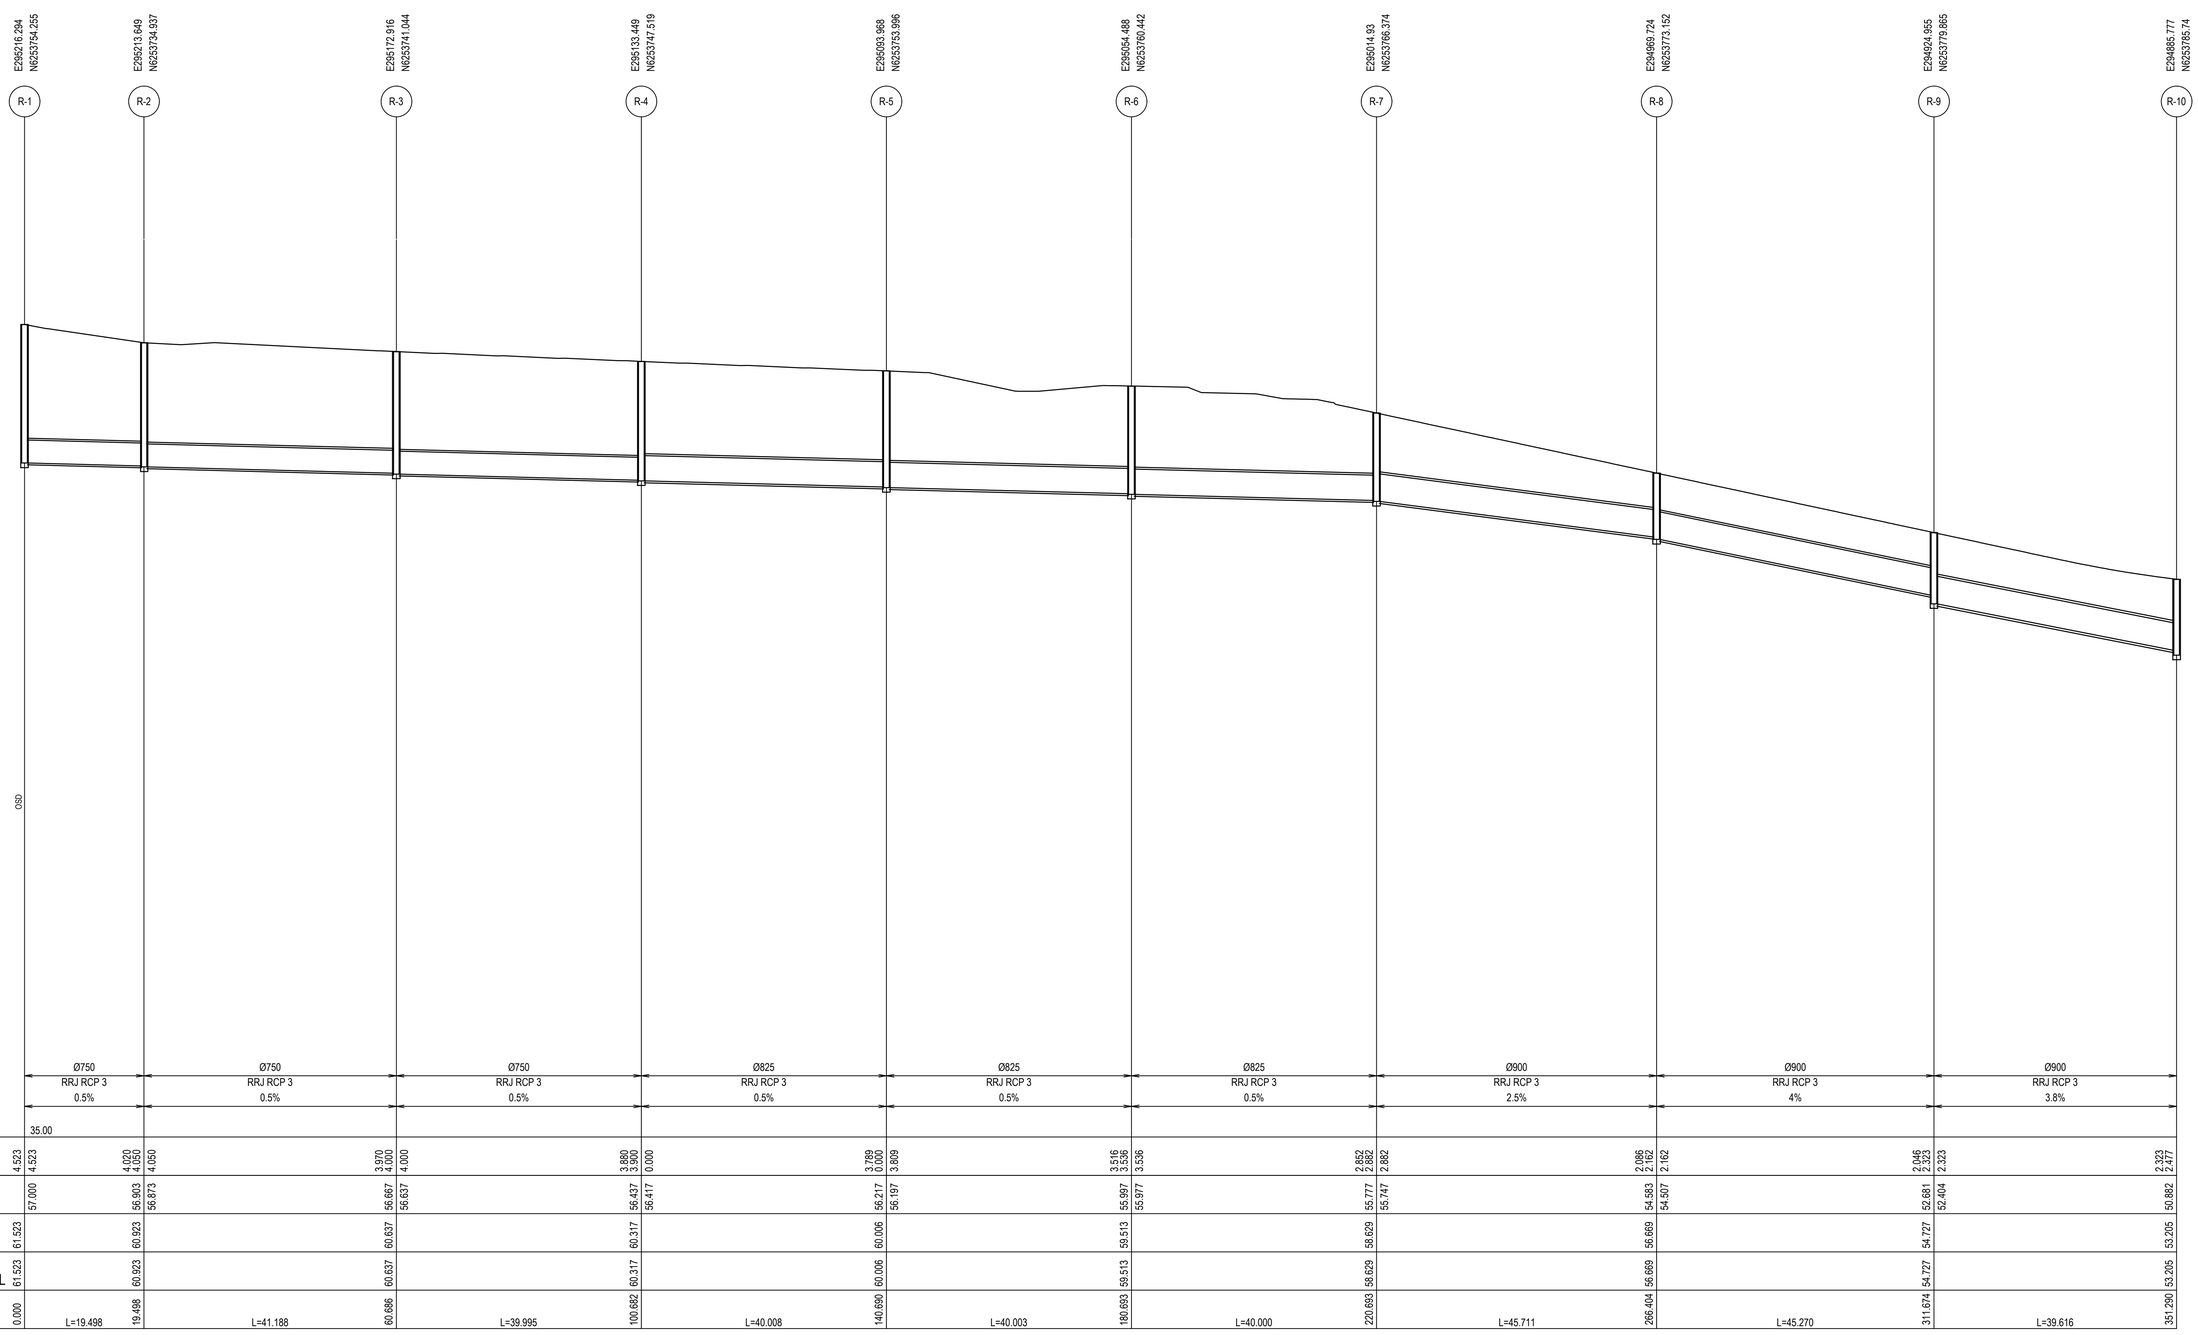
E295216.294
N6253754.255
R-1
E295213.649
N6253734.937
R-2
E295172.916
N6253741.044
R-3
E295133.449
N6253747.519
R-4
E295093.968
N6253753.996
R-5
E295054.488
N6253760.442
R-6
E295014.93
N6253766.374
R-7
E294969.724
N6253773.152
R-8
E294924.955
N6253779.865
R-9
E294885.777
N6253785.74
R-10

| | | |

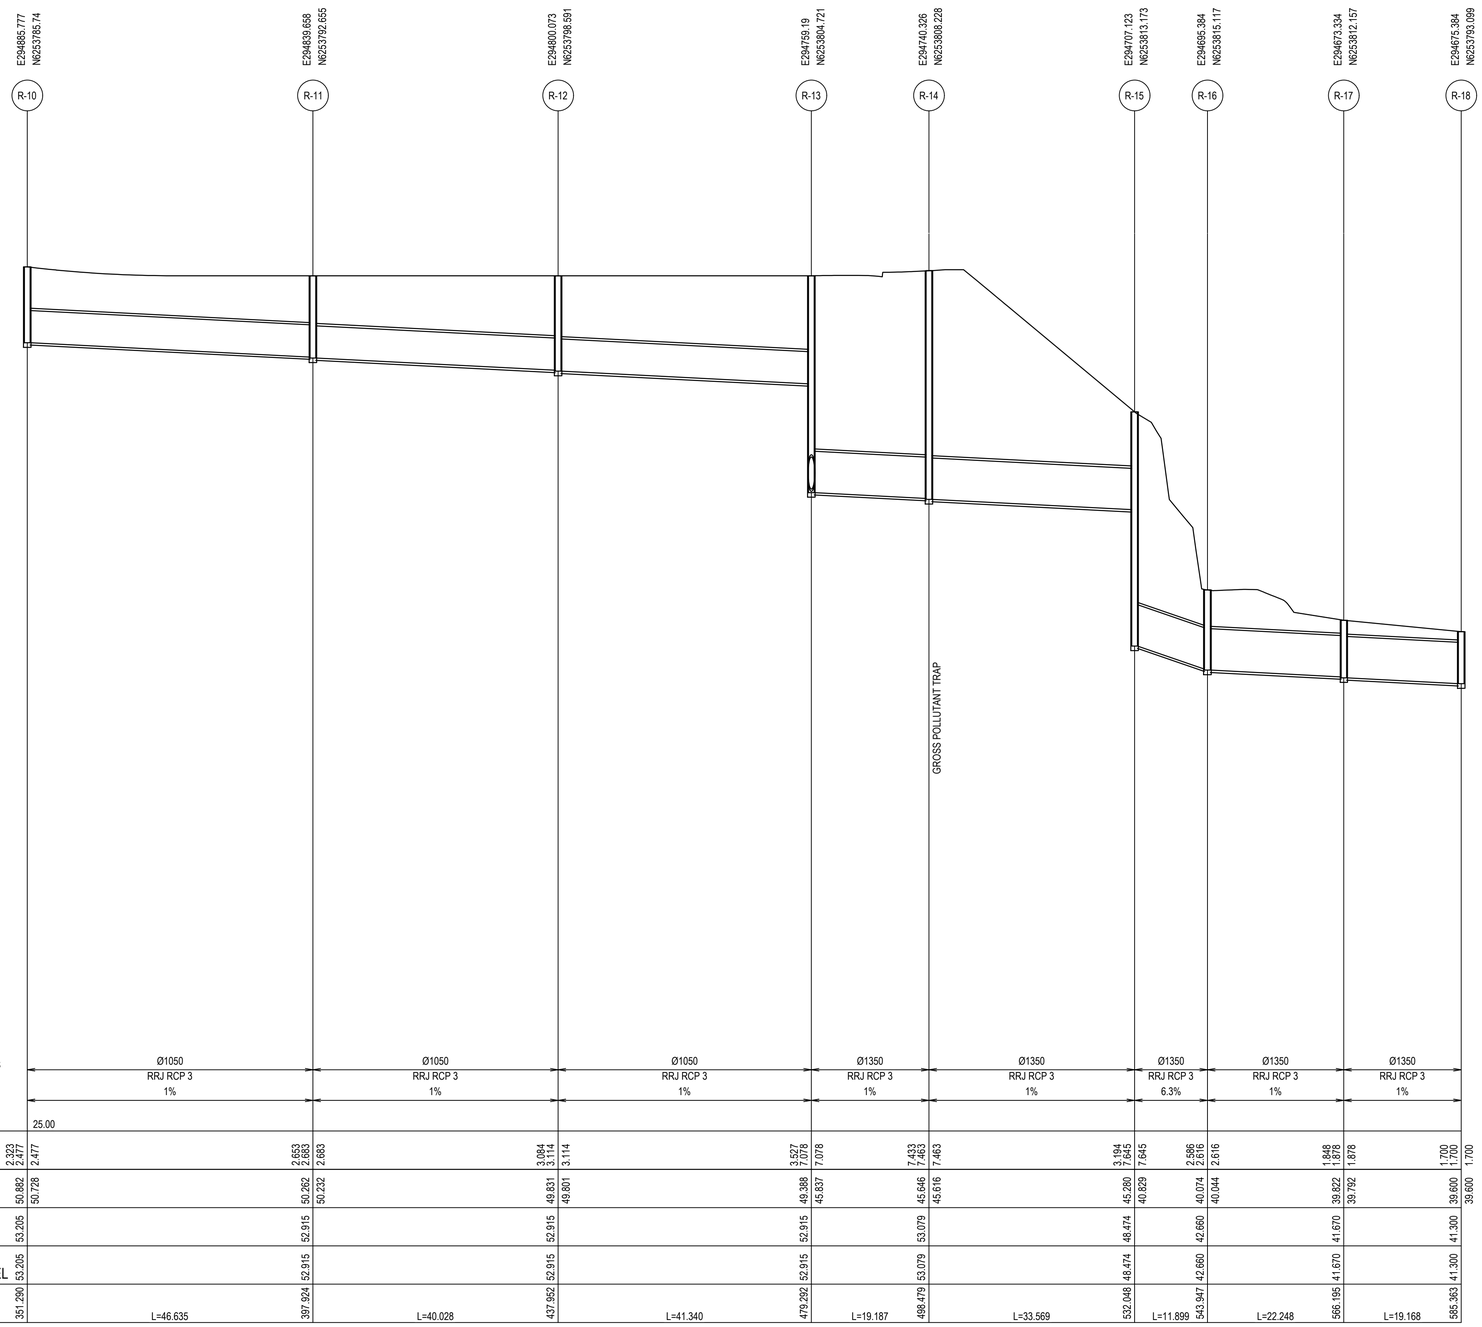

PIPE SIZE & CLASS		Ø1050 RRJ RCP 3	Ø1050 RRJ RCP 3	Ø1050 RRJ RCP 3	Ø1350 RRJ RCP 3	Ø1350 RRJ RCP 3	Ø1350 RRJ RCP 3	Ø1350 RRJ RCP 3	Ø1350 RRJ RCP 3
GRADE (%)		1%	1%	1%	1%	1%	6.3%	1%	1%
Datum R.L		25.00							
DEPTH TO INVERT	2.323 2.477	2.477	2.653 2.683	2.683	3.084 3.114	3.114	3.527 7.076	7.076	7.433 7.463
INVERT LEVEL	50.882 50.728	50.728	50.262 50.232	50.232	49.831 49.801	49.801	49.388 45.837	45.837	45.646 45.616
TOP OF PIT LEVEL	53.205		52.915	52.915		52.915	53.079		48.474
EXISTING SURFACE LEVEL	53.205		52.915	52.915		52.915	53.079		48.474
CHAINAGE	351.290	L=46.635	397.924	L=40.028	437.952	L=41.340	479.292	L=19.187	498.479

PIPE SIZE & CLASS		Ø1350 RRJ RCP 3	Ø1350 RRJ RCP 3	Ø1350 RRJ RCP 3	Ø1350 RRJ RCP 3	Ø1350 RRJ RCP 3	Ø1350 RRJ RCP 3	Ø1350 RRJ RCP 3	
GRADE (%)		1%	6.3%	1%	1%	1%	1%	1%	
Datum R.L									
DEPTH TO INVERT	7.463	3.194 7.645	7.645	2.566 2.616	2.616	1.848 1.878	1.878	1.700 1.700	1.700
INVERT LEVEL	45.616	45.280 40.829	40.829	40.074 40.044	40.044	39.822 39.792	39.792	39.600 39.600	39.600
TOP OF PIT LEVEL		48.474	42.660		41.670		41.300		
EXISTING SURFACE LEVEL		48.474	42.660		41.670		41.300		
CHAINAGE	L=33.569	532.048	L=11.899	543.947	L=22.248	566.195	L=19.168	585.363	

LINE R

CONFIDENTIAL

Drawing Status: FOR REVIEW

Issue	Date	Description
02	23-10-25	ISSUED FOR CLIENT REVIEW
01	14-10-25	ISSUED FOR CLIENT REVIEW

0 2 4 6 8 10m
1 : 100 @ A1 1 : 200 @ A3

0 10 20 30 40 50m
1 : 500 @ A1 1 : 1000 @ A3

Client:

Contractor / Consultant / Document Author:

at&l
Level 10, 124 Walker Street
North Sydney
NSW 2060
P 02 9439 1777
E info@atl.net.au
www.atl.net.au
ABN 96 130 882 405

GDA2020

Key Plan:

Site:	Stage: ULTIMATE	Phase: ULTIMATE	
Author Job Number: 25-1282	Drawn by: PT	Designed by: JH	Scale 1:100 1:500
Project Number:	Checked by: MM	Approved by: AMc	Sheet A1

File Name: SYD4-SITE-DRG-ATL-CIV-02125

Project name: MAMRE ROAD DATA CENTRE CAMPUS

Drawing title: STORMWATER DRAINAGE LONGITUDINAL SECTIONS SHEET 5

Drawing Number: SYD4-SITE-DRG-ATL-CIV-02125

Rev: 02

Do not scale

A1

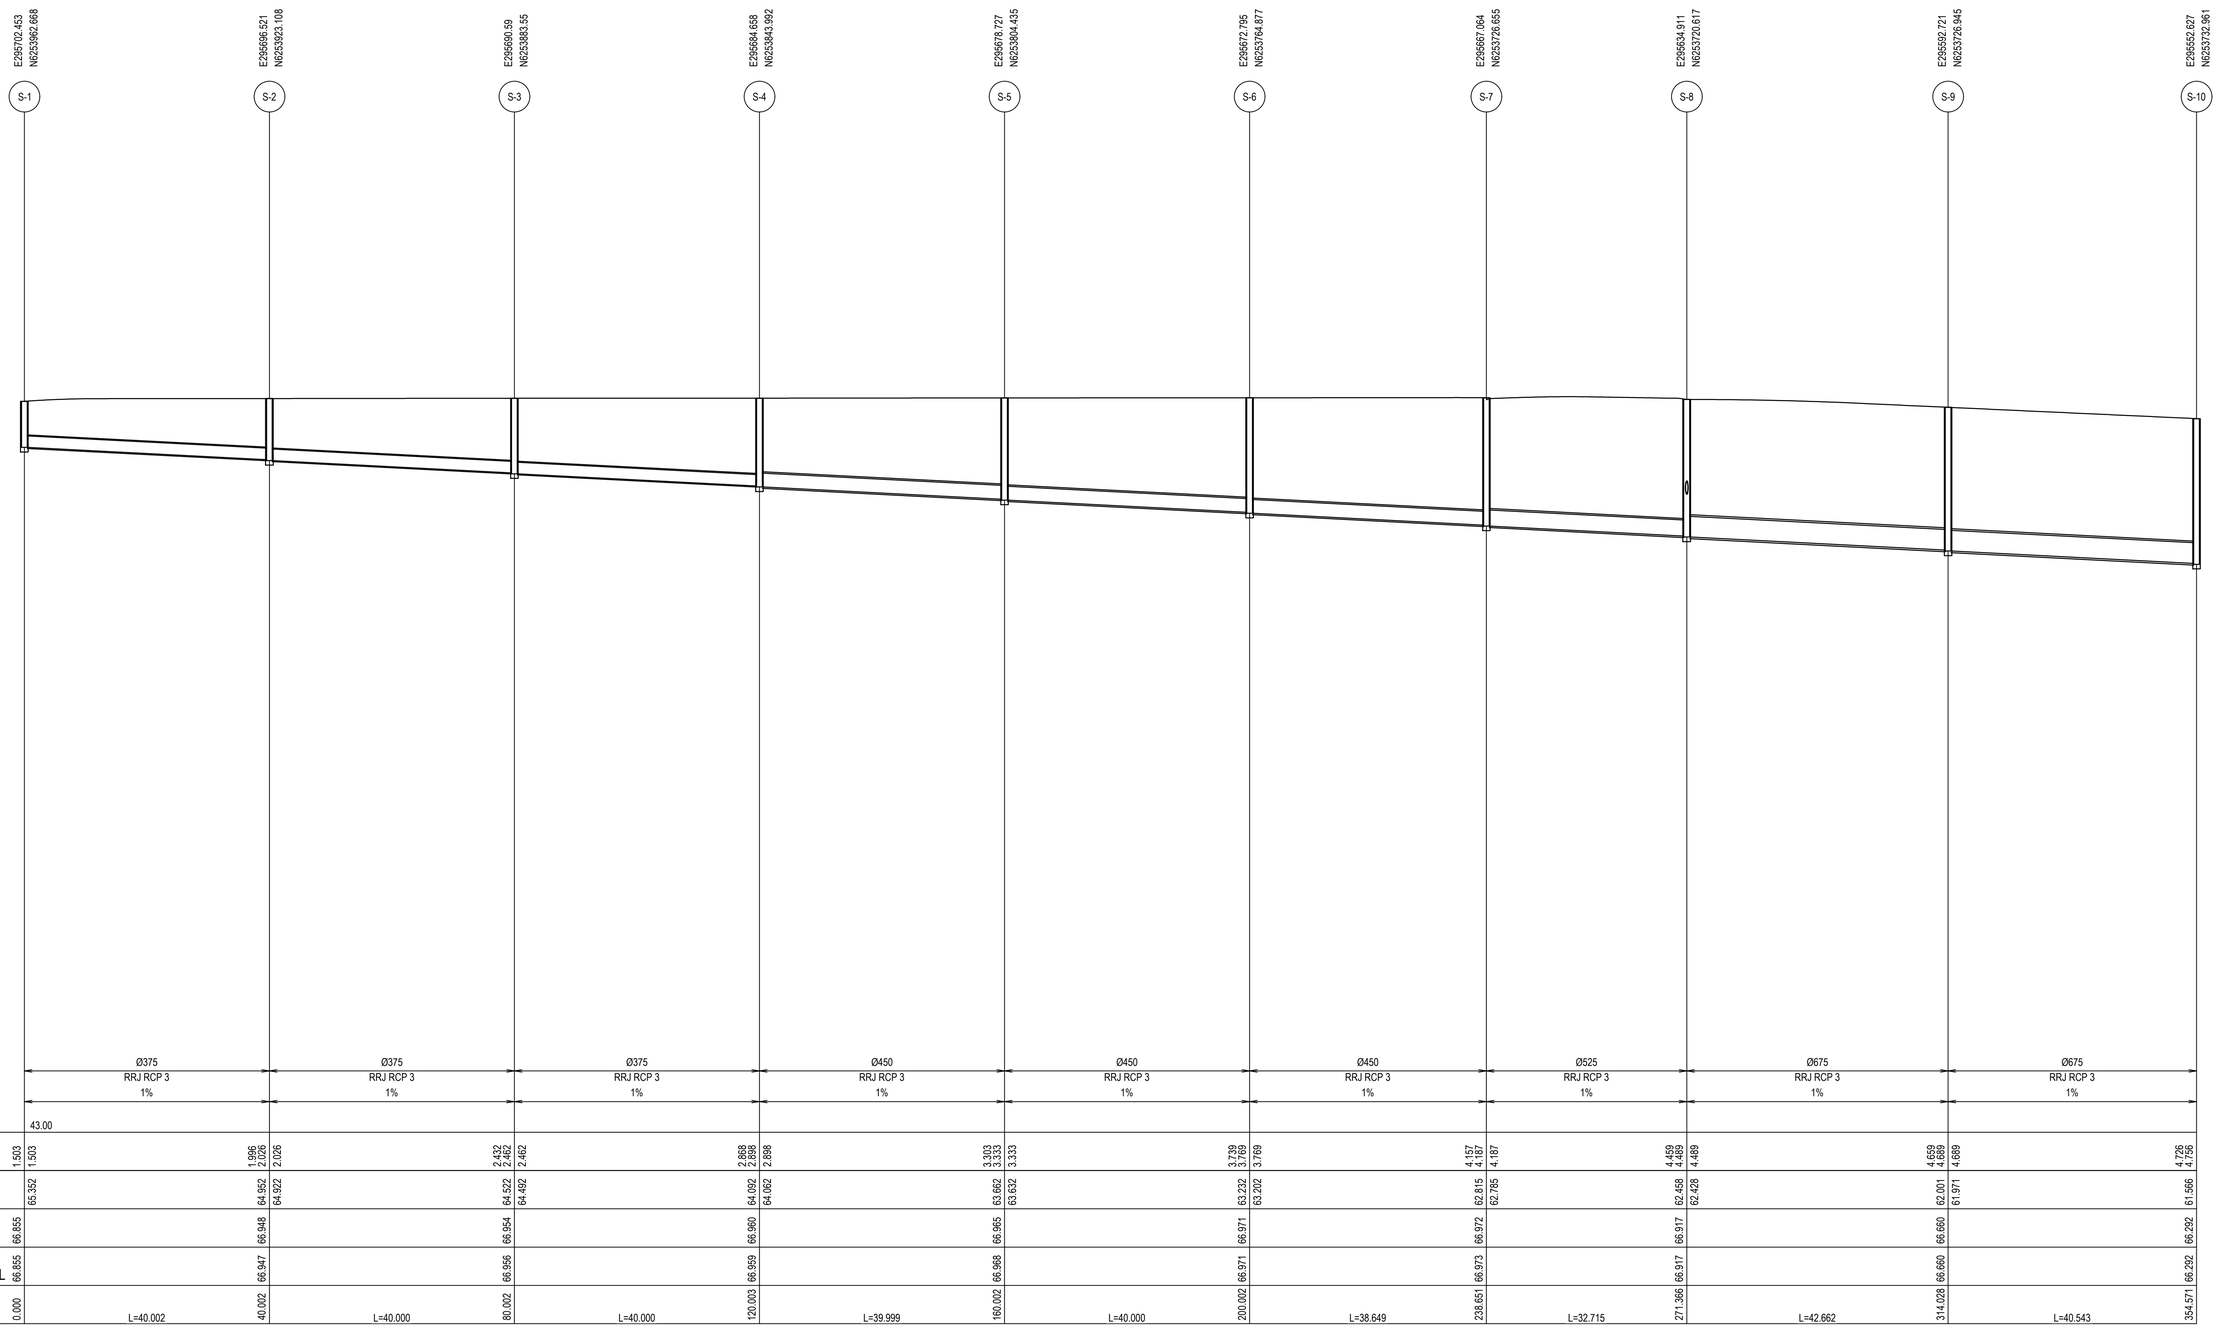
E295702.453
N6253962.668
S-1
E295696.521
N6253923.108
S-2
E295690.59
N6253883.55
S-3
E295684.658
N6253843.992
S-4
E295678.727
N6253804.435
S-5
E295672.795
N6253764.877
S-6
E295667.064
N6253726.655
S-7
E295634.911
N6253720.617
S-8
E295592.721
N6253726.945
S-9
E295552.627
N6253732.961
S-10

| | | |

A1

	S-10	S-11	S-12	S-13	S-14	S-15	S-16	S-17	S-18	S-19	S-20	S-21
	E295552.627 N6253732.961	E295511.565 N6253739.976	E295505.429 N6253740.896	E295466.355 N6253745.891	E295424.144 N6253752.22	E295381.932 N6253758.55	E295355.225 N6253789.429	E295360.203 N6253822.618	E295367.603 N6253870.285	E295348.584 N6253873.137	E295328.805 N6253876.103	E295308.093 N6253878.982
PIPE SIZE & CLASS		Ø750 RRJ RCP 3	Ø750 RRJ RCP 3	Ø825 RRJ RCP 3	Ø825 RRJ RCP 3	Ø900 RRJ RCP 3	Ø1050 RRJ RCP 3	Ø1050 RRJ RCP 3	Ø1050 RRJ RCP 3	Ø1200 RRJ RCP 3	Ø1200 RRJ RCP 3	Ø1200 RRJ RCP 3
GRADE (%)		1%	1%	1%	1%	1%	1%	1%	1%	0.5%	0.5%	0.5%
Datum R.L	41.00											
DEPTH TO INVERT	4.726 4.756	5.125 5.155	5.123 5.153	5.313 5.343	5.770 5.800	6.189 6.219	5.705 5.735	5.063 5.093	4.572 4.643	8.647 8.677	8.841 8.871	4.022 4.172
INVERT LEVEL	61.566 61.536	61.119 61.089	61.027 60.997	60.603 60.573	60.146 60.116	59.690 59.660	59.251 59.221	58.886 58.856	58.373 58.302	58.206 58.176	58.076 58.046	57.941 57.941
TOP OF PIT LEVEL	66.292	66.244	66.150	65.916	65.916	65.879	64.956	63.949	62.945	66.853	66.917	61.963
EXISTING SURFACE LEVEL	66.292	66.244	66.150	65.916	65.916	65.879	64.956	63.949	62.945	66.853	66.917	61.963
CHAINAGE	354.571	396.228 L=41.657	402.433 L=6.202	441.825 L=39.392	484.508 L=42.683	527.192 L=42.684	568.018 L=40.826	601.578 L=33.560	649.816 L=48.238	668.048 L=19.232	689.048 L=20.000	709.959 L=20.911

STORMWATER LINE A

LINE S

CONFIDENTIAL

Drawing Status: FOR REVIEW

Issue	Date	Description
02	23-10-25	ISSUED FOR CLIENT REVIEW
01	14-10-25	ISSUED FOR CLIENT REVIEW

0 2 4 6 8 10m
1 : 100 @ A1 1 : 200 @ A3

0 10 20 30 40 50m
1 : 500 @ A1 1 : 1000 @ A3

Client:

Contractor / Consultant / Document Author:
at&l
Level 10, 124 Walker Street
North Sydney
NSW 2060
P 02 9439 1777
E info@atl.net.au
www.atl.net.au
ABN 96 130 882 405

GDA2020

Key Plan:

Site:	Stage: ULTIMATE	Phase: ULTIMATE	Project name: MAMRE ROAD DATA CENTRE CAMPUS
Author Job Number: 25-1282	Drawn by: PT	Designed by: JH	Scale 1:100 1:500
Project Number:	Checked by: MM	Approved by: AMc	Sheet A1
File Name: SYD4-SITE-DRG-ATL-CIV-02127			Drawing title: STORMWATER DRAINAGE LONGITUDINAL SECTIONS SHEET 7
			Drawing Number: SYD4-SITE-DRG-ATL-CIV-02127
			Rev: 02

Do not scale

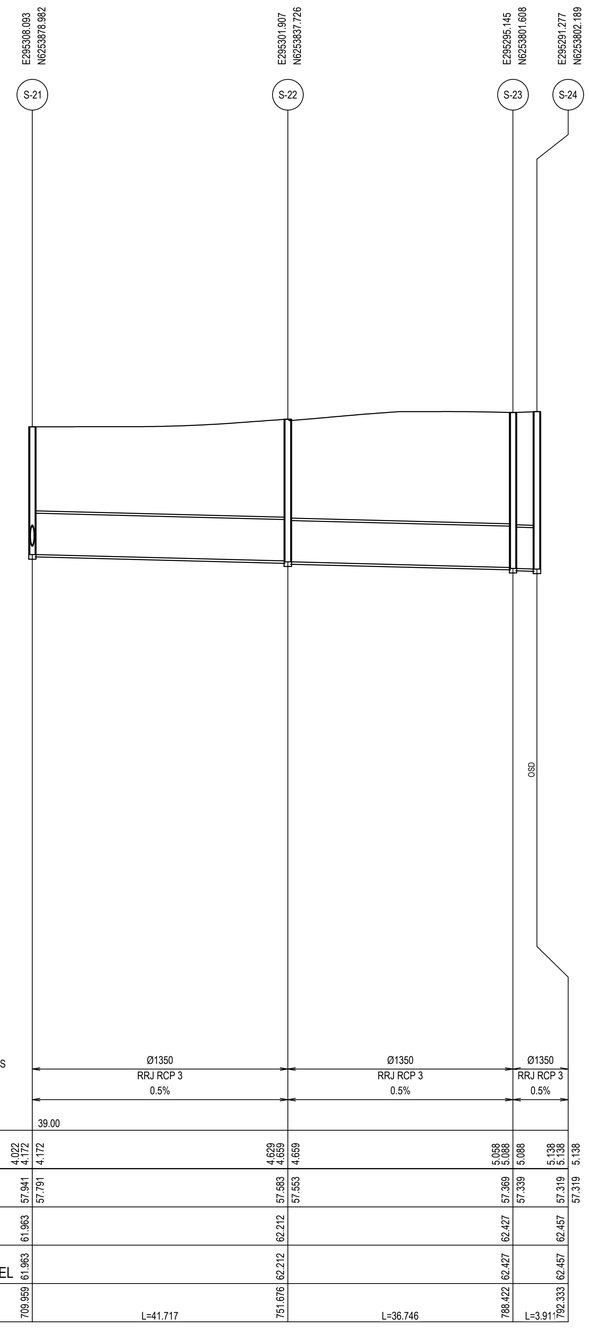

PIPE SIZE & CLASS		Ø1350 RRJ RCP 3				Ø1350 RRJ RCP 3				Ø1350 RRJ RCP 3													
GRADE (%)		0.5%				0.5%				0.5%													
Datum R.L		39.00																					
DEPTH TO INVERT	4.022	4.172			4.629	4.659			5.058	5.088			5.138	5.138									
INVERT LEVEL	57.941	57.791			57.583	57.553			57.369	57.339			57.319	57.319									
TOP OF PIT LEVEL	61.963				62.212				62.427				62.457										
EXISTING SURFACE LEVEL	61.963				62.212				62.427				62.457										
CHAINAGE	709.959	L=41.717			751.676	L=36.746			788.422	L=3.911			792.333										

LINE S

CONFIDENTIAL

Drawing Status: FOR REVIEW

Issue	Date	Description
P1		ISSUED FOR CLIENT REVIEW

Do not scale

0 2 4 6 8 10m
1 : 100 @ A1 1 : 200 @ A3

0 10 20 30 40 50m
1 : 500 @ A1 1 : 1000 @ A3

Client:

Contractor / Consultant / Document Author:
at&l
Level 10, 124 Walker Street
North Sydney
NSW 2060
P 02 9439 1777
E info@atl.net.au
www.atl.net.au
ABN 96 130 882 405

GDA2020

Key Plan:

Site: SYD4	Stage: ULTIMATE	Phase: ULTIMATE	
Author Job Number: 25-1282	Drawn by: PT	Designed by: JH	Scale 1:100 1:500
Project Number:	Checked by: MM	Approved by:	Sheet A1

File Name: SYD4-SITE-DRG-ATL-CIV-02128

Project name: AIRTRUNK SYD4

Drawing title: STORMWATER DRAINAGE LONGITUDINAL SECTIONS SHEET 7

Drawing Number: SYD4-SITE-DRG-ATL-CIV-02127

Rev: P1

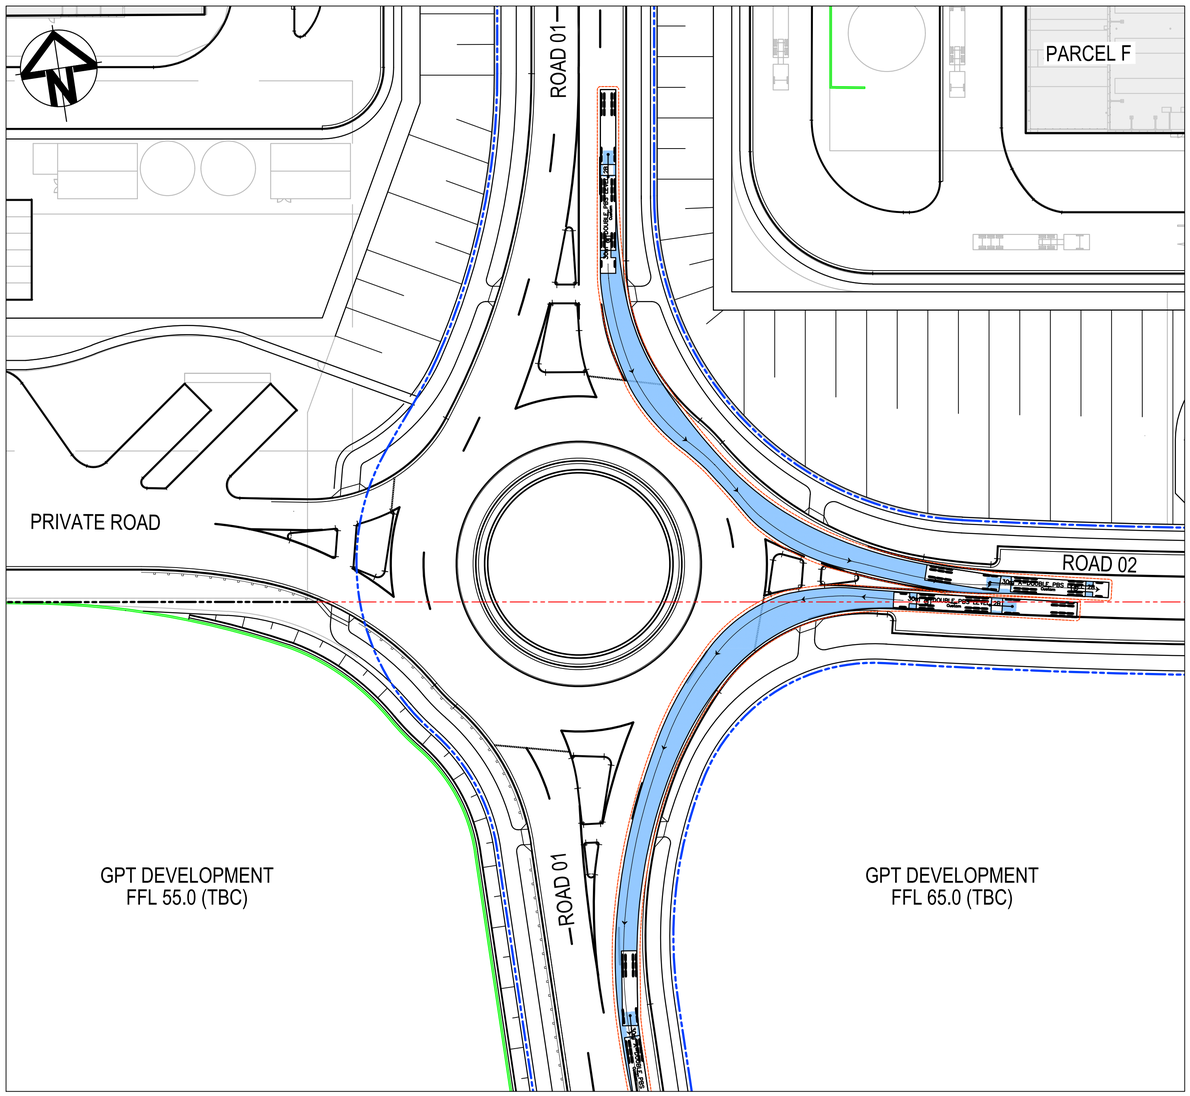

TURN PATH 1
30m A-DOUBLE PBS LEFT TURN
SCALE 1 : 500

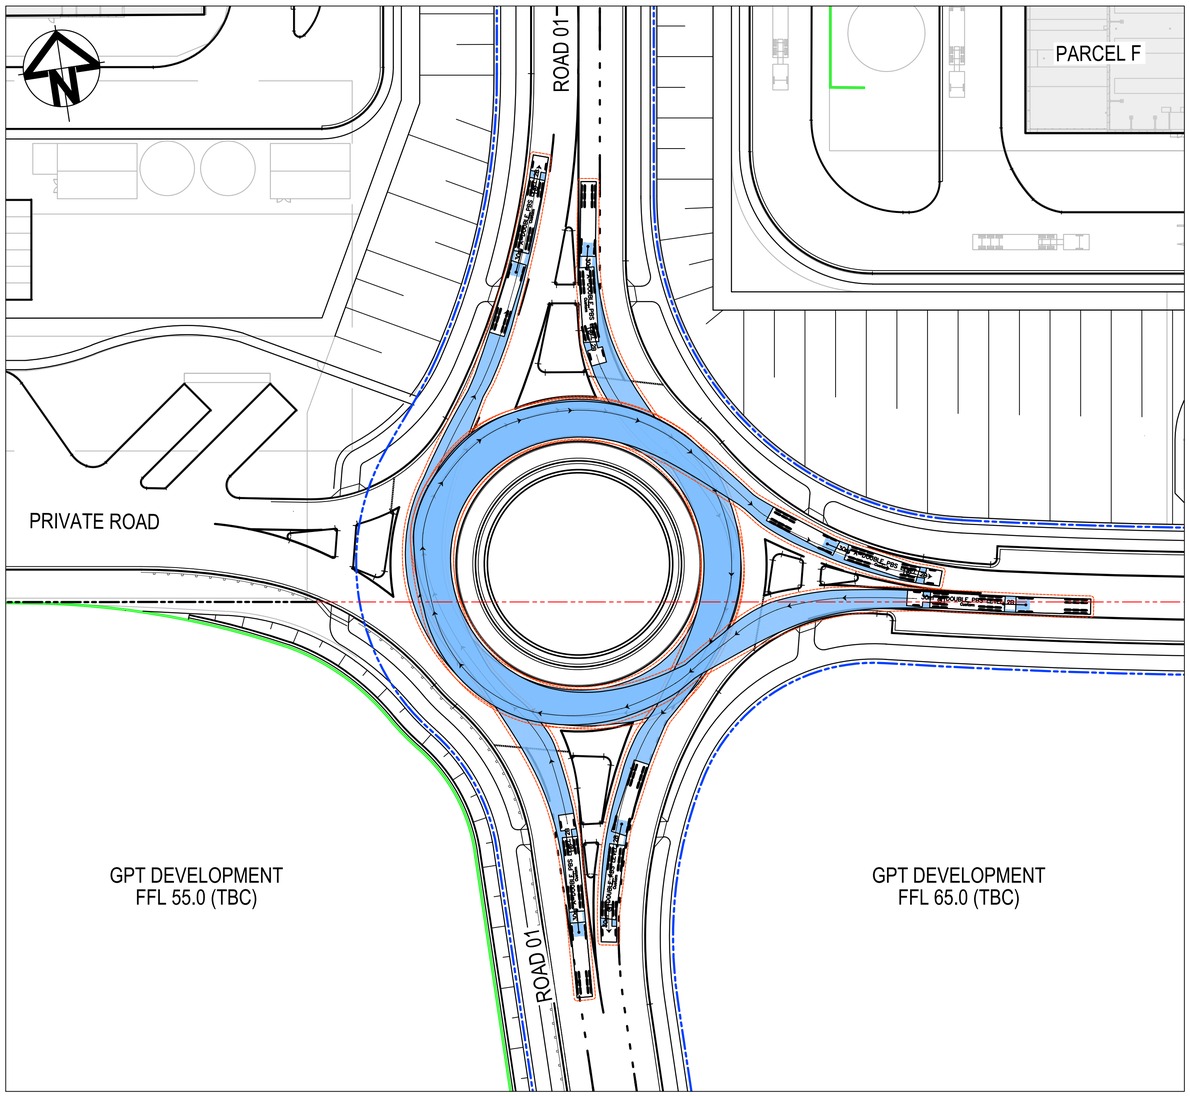

TURN PATH 2
30m A-DOUBLE PBS U TURN
SCALE 1 : 500

DESIGN VEHICLE PROFILE

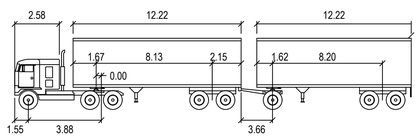

30m A-DOUBLE PBS LEVEL 2B

METERS

TRACTOR WIDTH	: 2.50	LOCK TO LOCK TIME	: 6.0
TRAILER WIDTH	: 2.50	STEERING ANGLE	: 23.4
TRACTOR TRACK	: 2.50	ARTICULATING ANGLE	: 70.0
TRAILER TRACK	: 2.50		

0 10 20 30 40 50m

1 : 500 @ A1 1 : 1000 @ A3

LEGEND

VEHICLE BODY ENVELOPE

0.5m VEHICLE BODY CLEARANCE ENVELOPE

CONFIDENTIAL

Do not scale

Drawing Status: FOR REVIEW

Issue	Date	Description
02	23-10-25	ISSUED FOR CLIENT REVIEW
01	14-10-25	ISSUED FOR CLIENT REVIEW

Client:

Contractor / Consultant / Document Author:
at&l
Level 10, 124 Walker Street
North Sydney
NSW 2060
P 02 9439 1777
E info@atl.net.au
www.atl.net.au
ABN 96 130 882 405

GDA2020

Key Plan:

Site:	Stage: ULTIMATE	Phase: ULTIMATE	
Author Job Number: 25-1282	Drawn by: PT	Designed by: JH	Scale 1:500
Project Number:	Checked by: MM	Approved by: AMc	Sheet A1

Project name: MAMRE ROAD DATA CENTRE CAMPUS

Drawing title: TURN PATHS SHEET 1

File Name: SYD4-SITE-DRG-ATL-CIV-02151

Drawing Number: SYD4-SITE-DRG-ATL-CIV-02151

Rev: 02

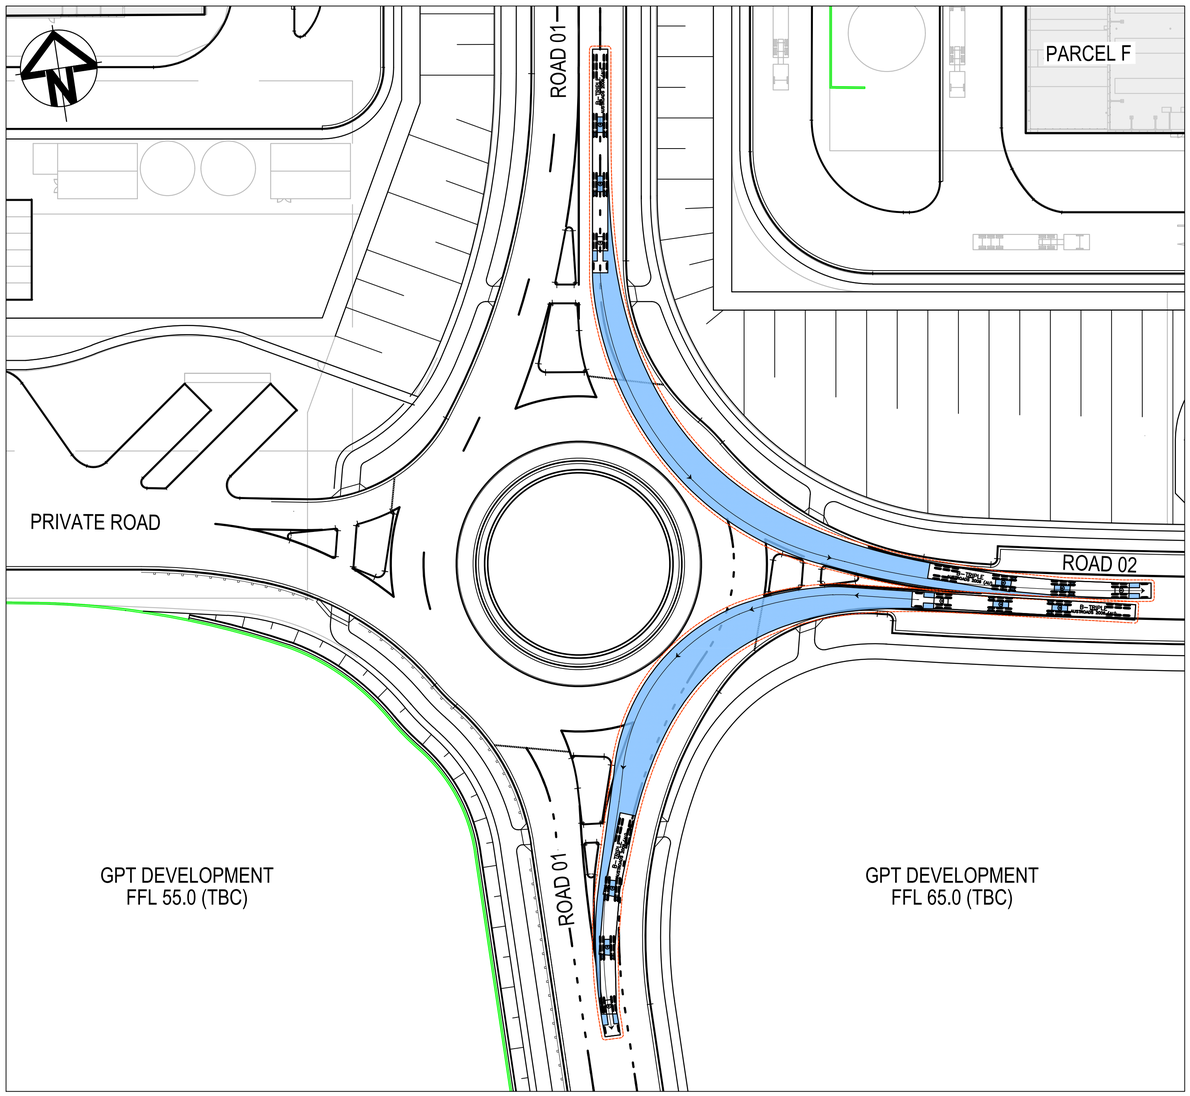

TURN PATH 1
36m B-TRIPLE LEFT TURN
SCALE 1 : 500

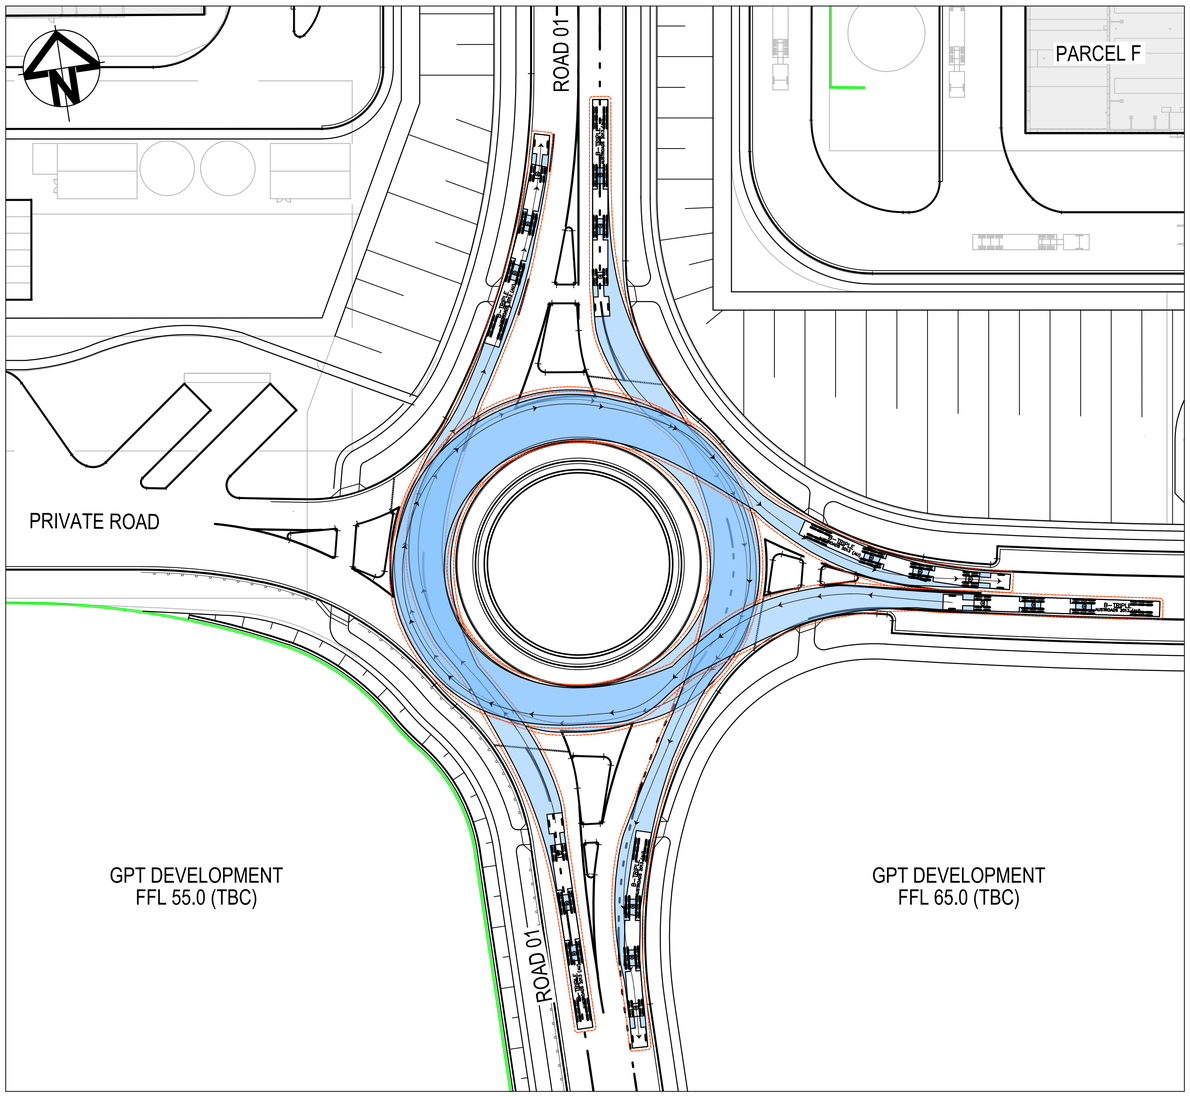

TURN PATH 2
36m B-TRIPLE U TURN
SCALE 1 : 500

CHECK VEHICLE PROFILE

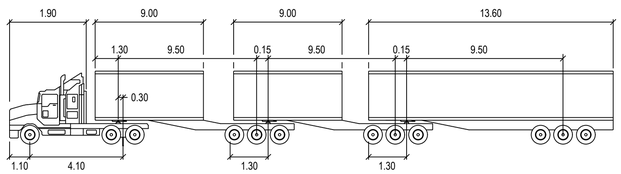

36.5m B-TRIPLE

	METERS		
TRACTOR WIDTH	: 2.50	LOCK TO LOCK TIME	: 6.0
TRAILER WIDTH	: 2.50	STEERING ANGLE	: 17.2
TRACTOR TRACK	: 2.50	ARTICULATING ANGLE	: 70.0
TRAILER TRACK	: 2.50		

CONFIDENTIAL

Drawing Status: FOR REVIEW

Issue	Date	Description
02	23-10-25	ISSUED FOR CLIENT REVIEW
01	14-10-25	ISSUED FOR CLIENT REVIEW

0 10 20 30 40 50m

1 : 500 @ A1 1 : 1000 @ A3

LEGEND

VEHICLE BODY ENVELOPE

0.5m VEHICLE BODY CLEARANCE ENVELOPE

Client:

Contractor / Consultant / Document Author:
at&l
Level 10, 124 Walker Street
North Sydney
NSW 2060
P 02 9439 1777
E info@atl.net.au
www.atl.net.au
ABN 96 130 882 405

GDA2020

Key Plan:

Site:	Stage: ULTIMATE	Phase: ULTIMATE	
Author Job Number: 25-1282	Drawn by: PT	Designed by: JH	Scale 1:500
Project Number:	Checked by: MM	Approved by: AMc	Sheet A1

Project name: MAMRE ROAD DATA CENTRE CAMPUS

Drawing title: TURN PATHS SHEET 2

File Name: SYD4-SITE-DRG-ATL-CIV-02152

Drawing Number: SYD4-SITE-DRG-ATL-CIV-02152

Rev: 02

Do not scale

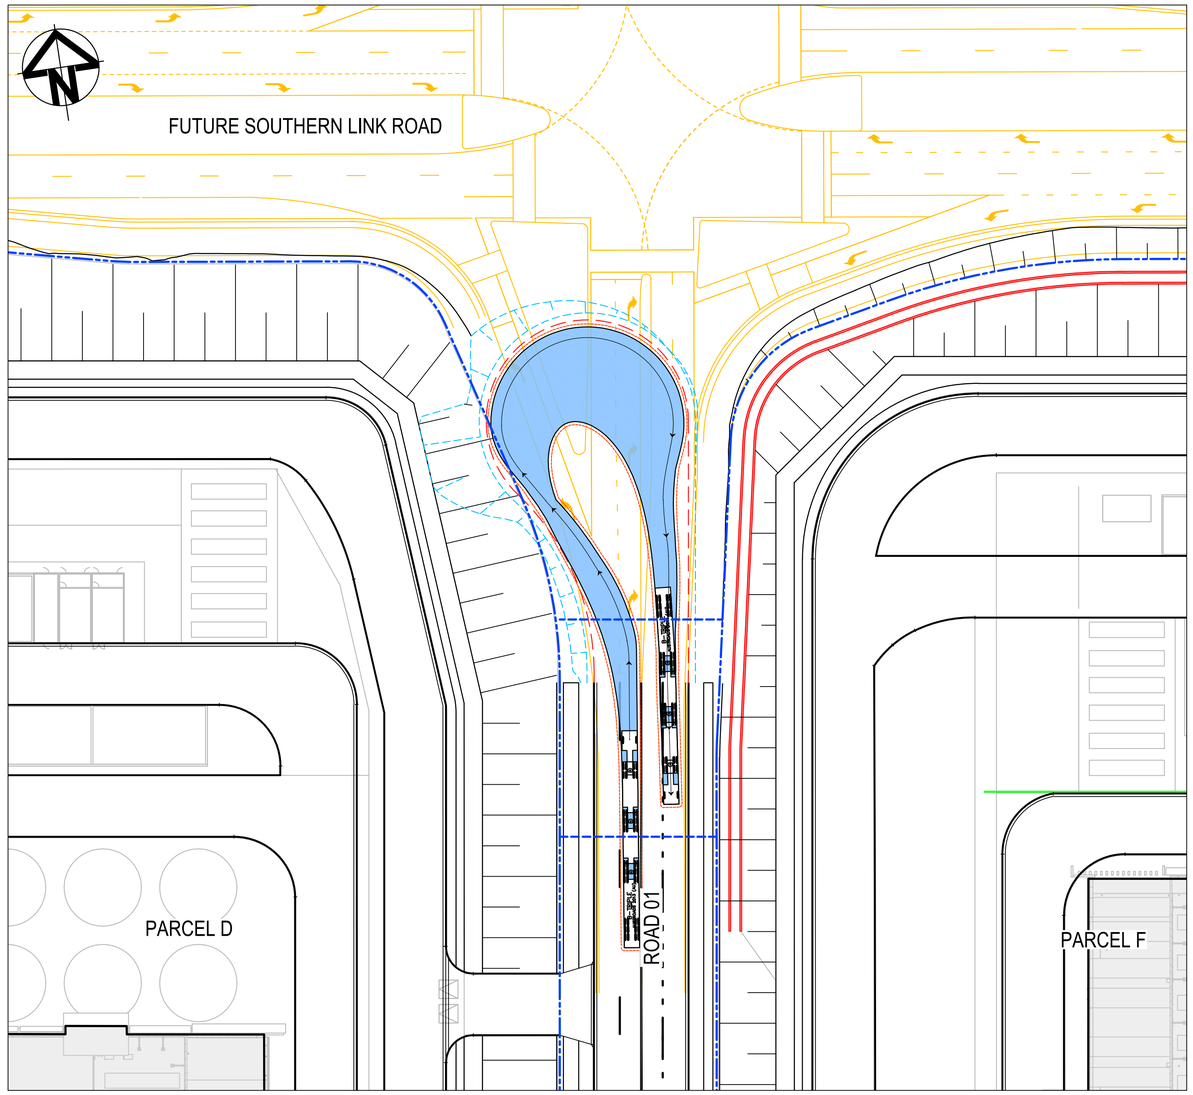

TURN PATH 1
36m B-TRIPLE TURNING HEAD
SCALE 1 : 500

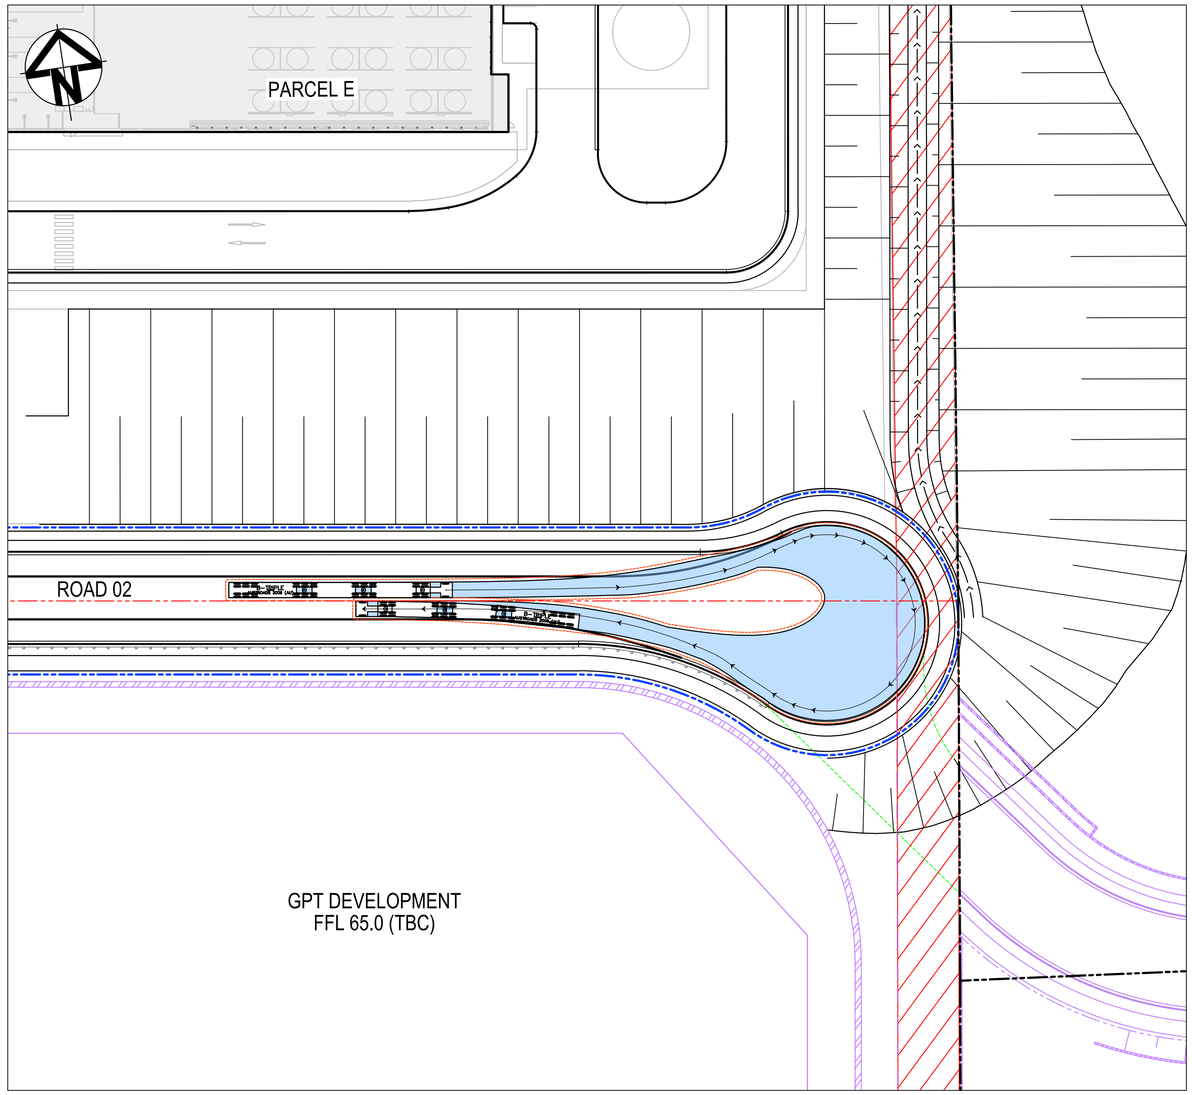

TURN PATH 2
36m B-TRIPLE TURNING HEAD
SCALE 1 : 500

CHECK VEHICLE PROFILE

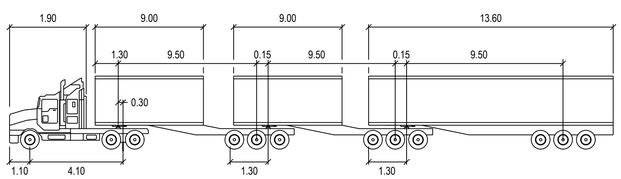

36.5m B-TRIPLE

	METERS		
TRACTOR WIDTH	: 2.50	LOCK TO LOCK TIME	: 6.0
TRAILER WIDTH	: 2.50	STEERING ANGLE	: 17.2
TRACTOR TRACK	: 2.50	ARTICULATING ANGLE	: 70.0
TRAILER TRACK	: 2.50		

CONFIDENTIAL

Drawing Status: FOR REVIEW

Issue	Date	Description
02	23-10-25	ISSUED FOR CLIENT REVIEW
01	14-10-25	ISSUED FOR CLIENT REVIEW

0 10 20 30 40 50m

1 : 500 @ A1 1 : 1000 @ A3

LEGEND

VEHICLE BODY ENVELOPE

0.5m VEHICLE BODY CLEARANCE ENVELOPE

Client:

Contractor / Consultant / Document Author:

at&l
Level 10, 124 Walker Street
North Sydney
NSW 2060
P 02 9439 1777
E info@atl.net.au
www.atl.net.au
ABN 96 130 882 405

GDA2020

Key Plan:

Site:	Stage: ULTIMATE	Phase: ULTIMATE	Project name: MAMRE ROAD DATA CENTRE CAMPUS
Author Job Number: 25-1282	Drawn by: PT	Designed by: JH	Scale 1:500
Project Number:	Checked by: MM	Approved by: AMc	Sheet A1
File Name: SYD4-SITE-DRG-ATL-CIV-02153			Drawing Number: SYD4-SITE-DRG-ATL-CIV-02153
			Rev: 02

Drawing title: TURN PATHS SHEET 3

Do not scale

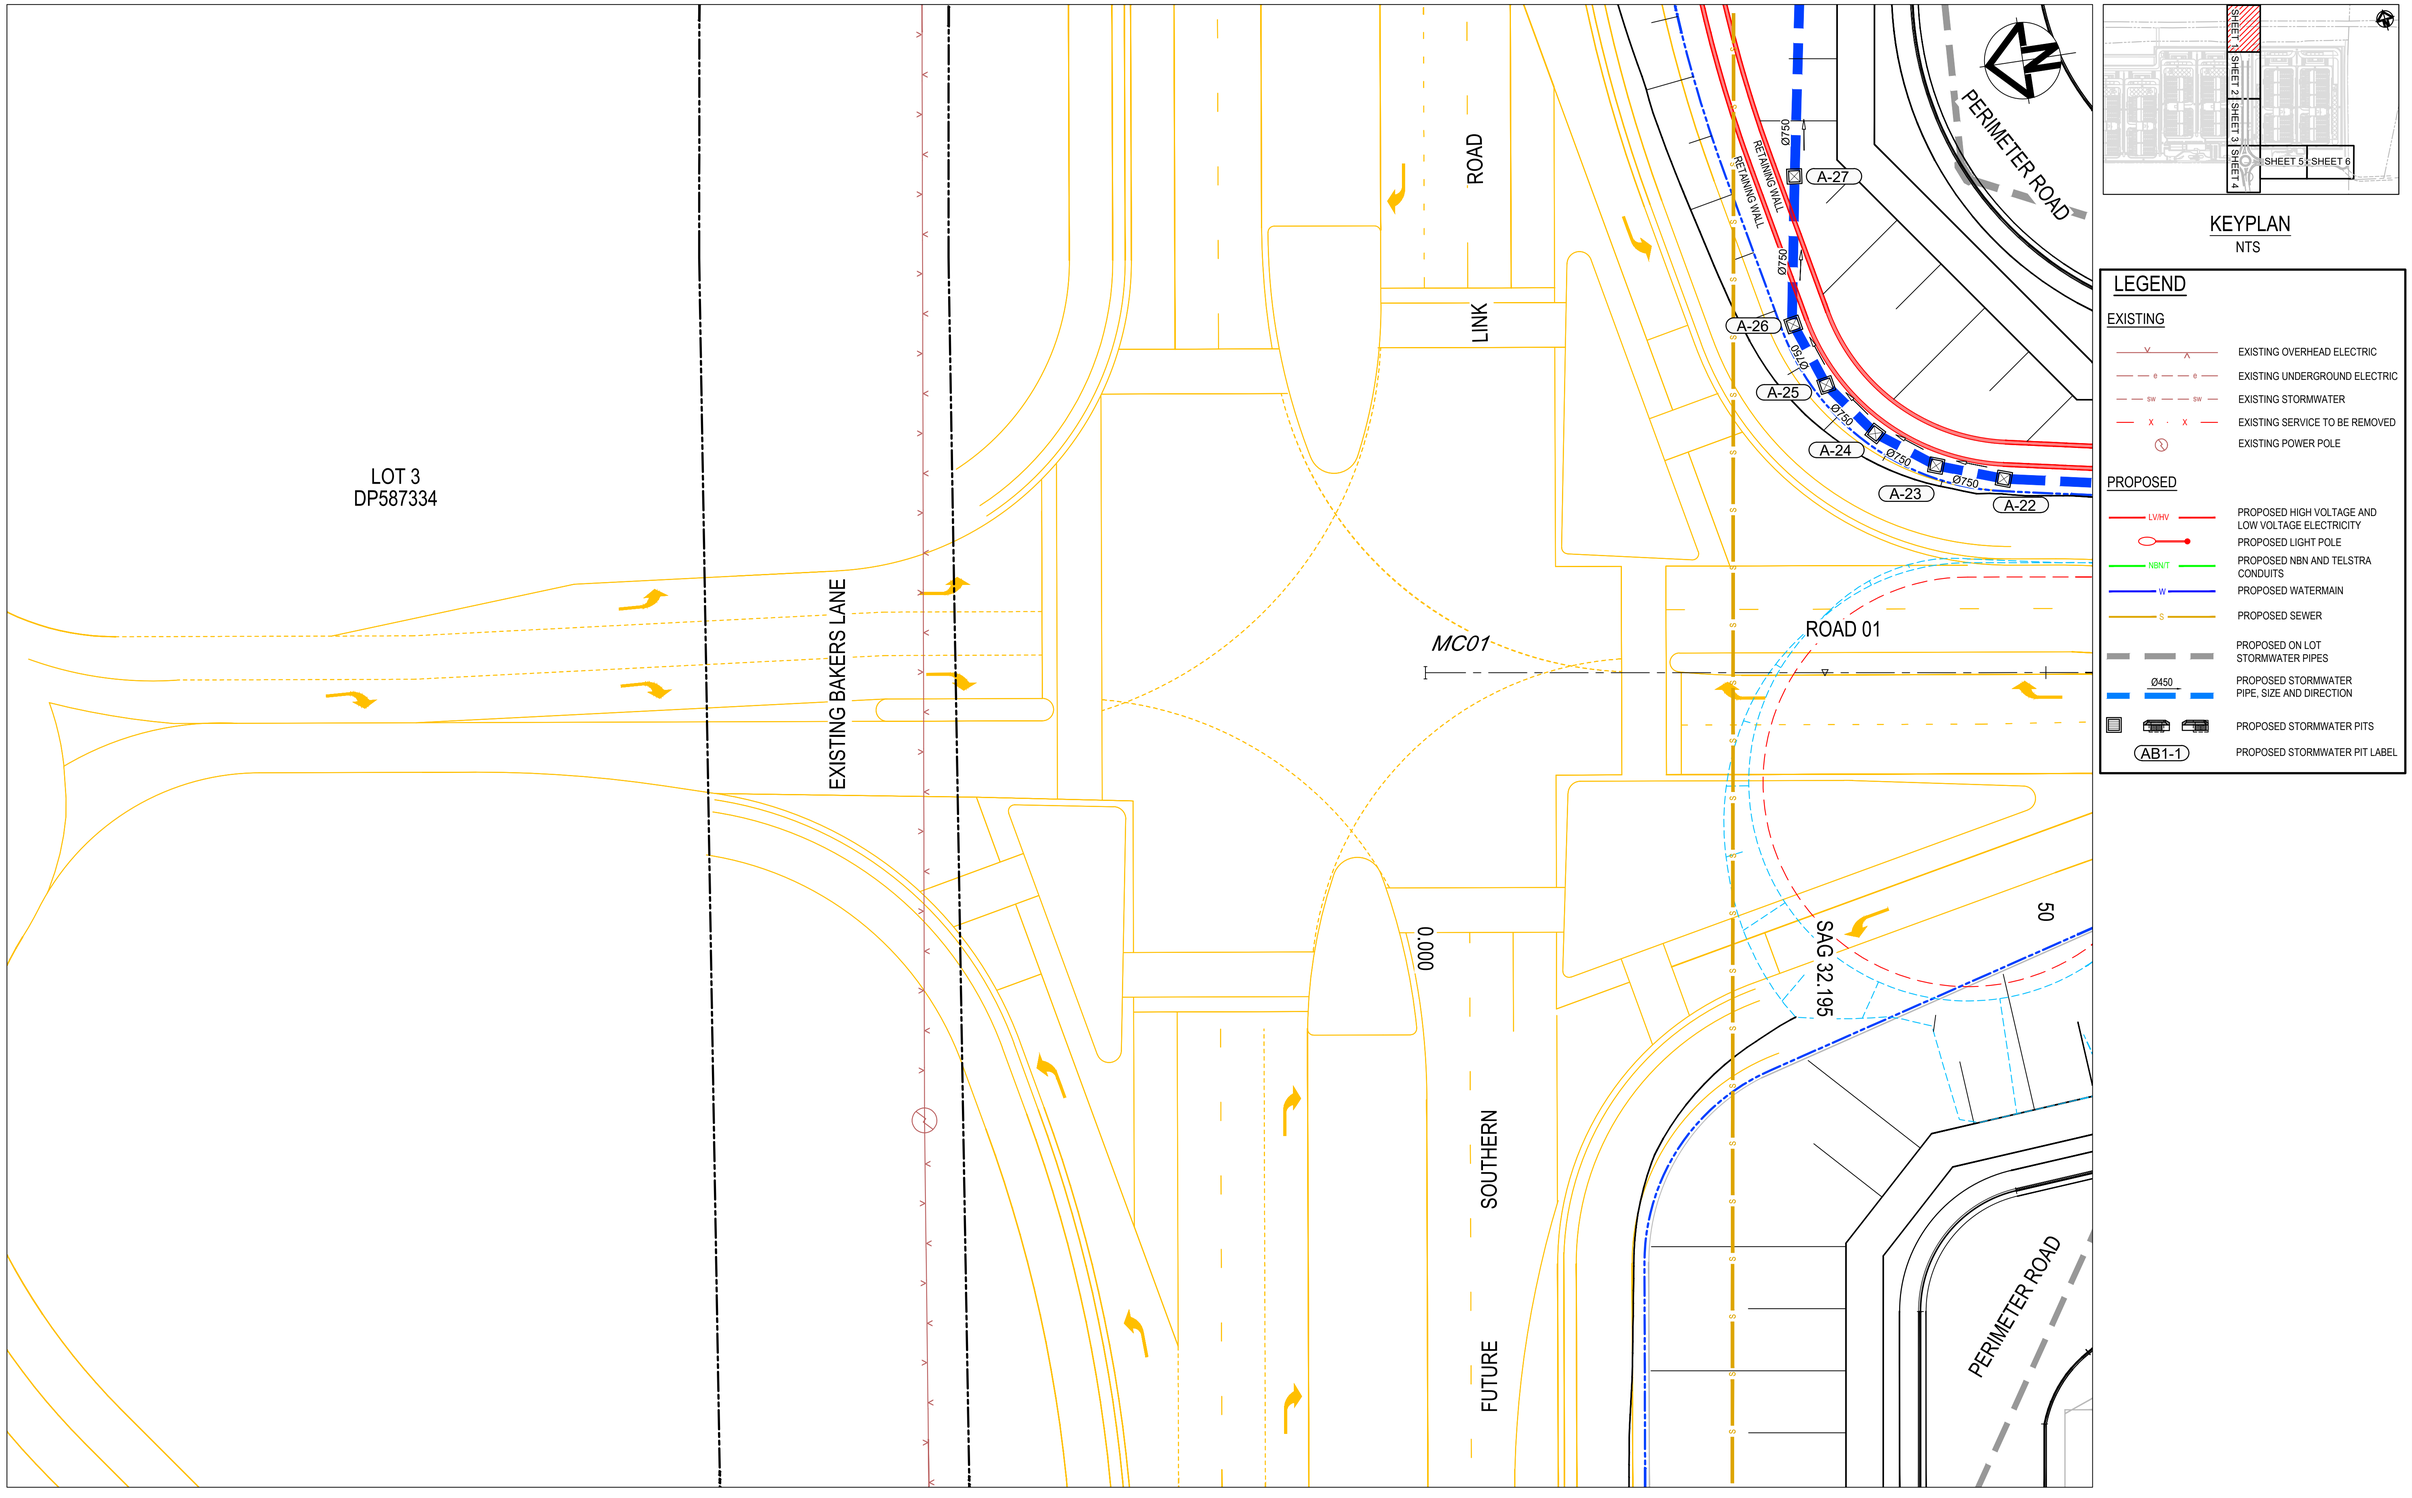

KEYPLAN
NTS

LEGEND

EXISTING

- EXISTING OVERHEAD ELECTRIC
- EXISTING UNDERGROUND ELECTRIC
- EXISTING STORMWATER
- EXISTING SERVICE TO BE REMOVED
- EXISTING POWER POLE

PROPOSED

- PROPOSED HIGH VOLTAGE AND LOW VOLTAGE ELECTRICITY
- PROPOSED LIGHT POLE
- PROPOSED NBN AND TELSTRA CONDUITS
- PROPOSED WATERMAIN
- PROPOSED SEWER
- PROPOSED ON LOT STORMWATER PIPES
- Ø450 PROPOSED STORMWATER PIPE, SIZE AND DIRECTION
- PROPOSED STORMWATER PITS
- AB1-1 PROPOSED STORMWATER PIT LABEL

CONFIDENTIAL

Drawing Status: FOR REVIEW

Issue	Date	Description
02	23-10-25	ISSUED FOR CLIENT REVIEW
01	14-10-25	ISSUED FOR CLIENT REVIEW

0 5 10 15 20 25m

1 : 250 @ A1 1 : 500 @ A3

Do not scale

Client:

Contractor / Consultant / Document Author:

at&l
Level 10, 124 Walker Street
North Sydney
NSW 2060
P 02 9439 1777
E info@atl.net.au
www.atl.net.au
ABN 96 130 882 405

GDA2020

Key Plan:

Site:	Stage: ULTIMATE	Phase: ULTIMATE	
Author Job Number: 25-1282	Drawn by: PT	Designed by: JH	Scale 1:250
Project Number:	Checked by: MM	Approved by: AMc	Sheet A1

File Name: SYD4-SITE-DRG-ATL-CIV-02161

Project name: MAMRE ROAD DATA CENTRE CAMPUS

Drawing title: SERVICES AND UTILITIES COORDINATION PLAN SHEET 1

Drawing Number: SYD4-SITE-DRG-ATL-CIV-02161

Rev: 02

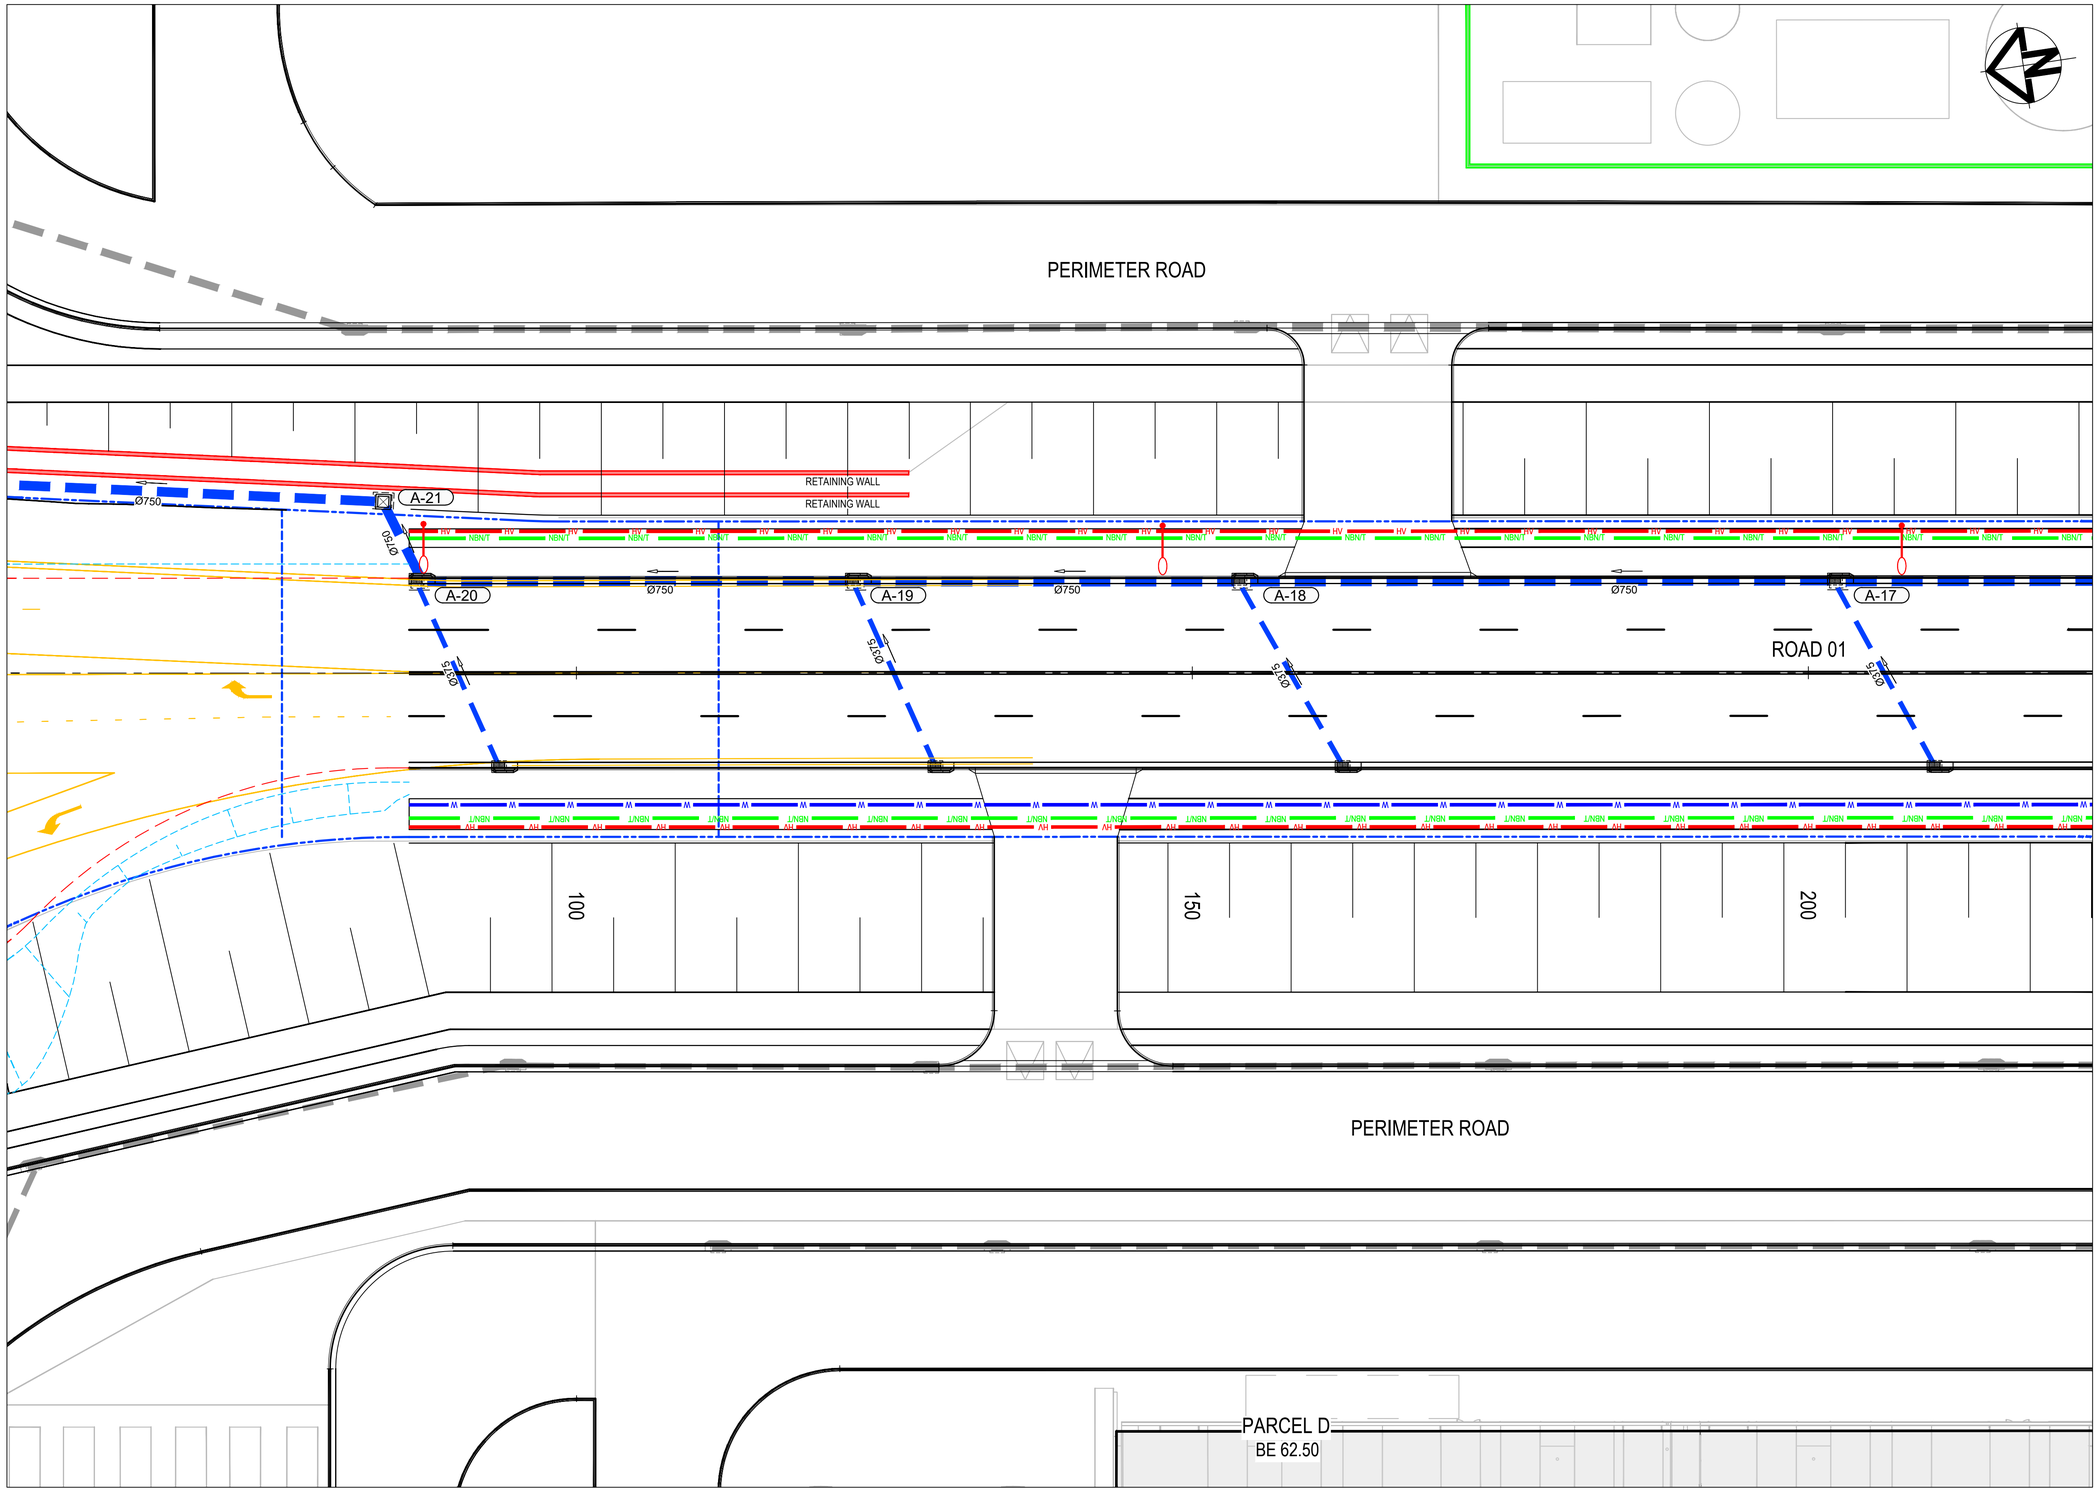

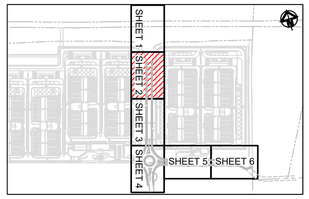

KEYPLAN
NTS

LEGEND

EXISTING

- EXISTING OVERHEAD ELECTRIC
- EXISTING UNDERGROUND ELECTRIC
- EXISTING STORMWATER
- EXISTING SERVICE TO BE REMOVED
- EXISTING POWER POLE

PROPOSED

- PROPOSED HIGH VOLTAGE AND LOW VOLTAGE ELECTRICITY
- PROPOSED LIGHT POLE
- PROPOSED NBN AND TELSTRA CONDUITS
- PROPOSED WATERMAIN
- PROPOSED SEWER
- PROPOSED ON LOT STORMWATER PIPES
- PROPOSED STORMWATER PIPE, SIZE AND DIRECTION
- PROPOSED STORMWATER PITS
- PROPOSED STORMWATER PIT LABEL

CONFIDENTIAL

Drawing Status: FOR REVIEW

Issue	Date	Description
02	23-10-25	ISSUED FOR CLIENT REVIEW
01	14-10-25	ISSUED FOR CLIENT REVIEW

0 5 10 15 20 25m

1 : 250 @ A1 1 : 500 @ A3

Do not scale

Client:

Contractor / Consultant / Document Author:

at&l
Level 10, 124 Walker Street
North Sydney
NSW 2060
P 02 9439 1777
E info@atl.net.au
www.atl.net.au
ABN 96 130 882 405

GDA2020

Key Plan:

Site:	Stage: ULTIMATE	Phase: ULTIMATE	
Author Job Number: 25-1282	Drawn by: PT	Designed by: JH	Scale 1:250
Project Number:	Checked by: MM	Approved by: AMc	Sheet A1

Project name: MAMRE ROAD DATA CENTRE CAMPUS

Drawing title: SERVICES AND UTILITIES COORDINATION PLAN SHEET 2

File Name: SYD4-SITE-DRG-ATL-CIV-02162

Drawing Number: SYD4-SITE-DRG-ATL-CIV-02162

Rev: 02

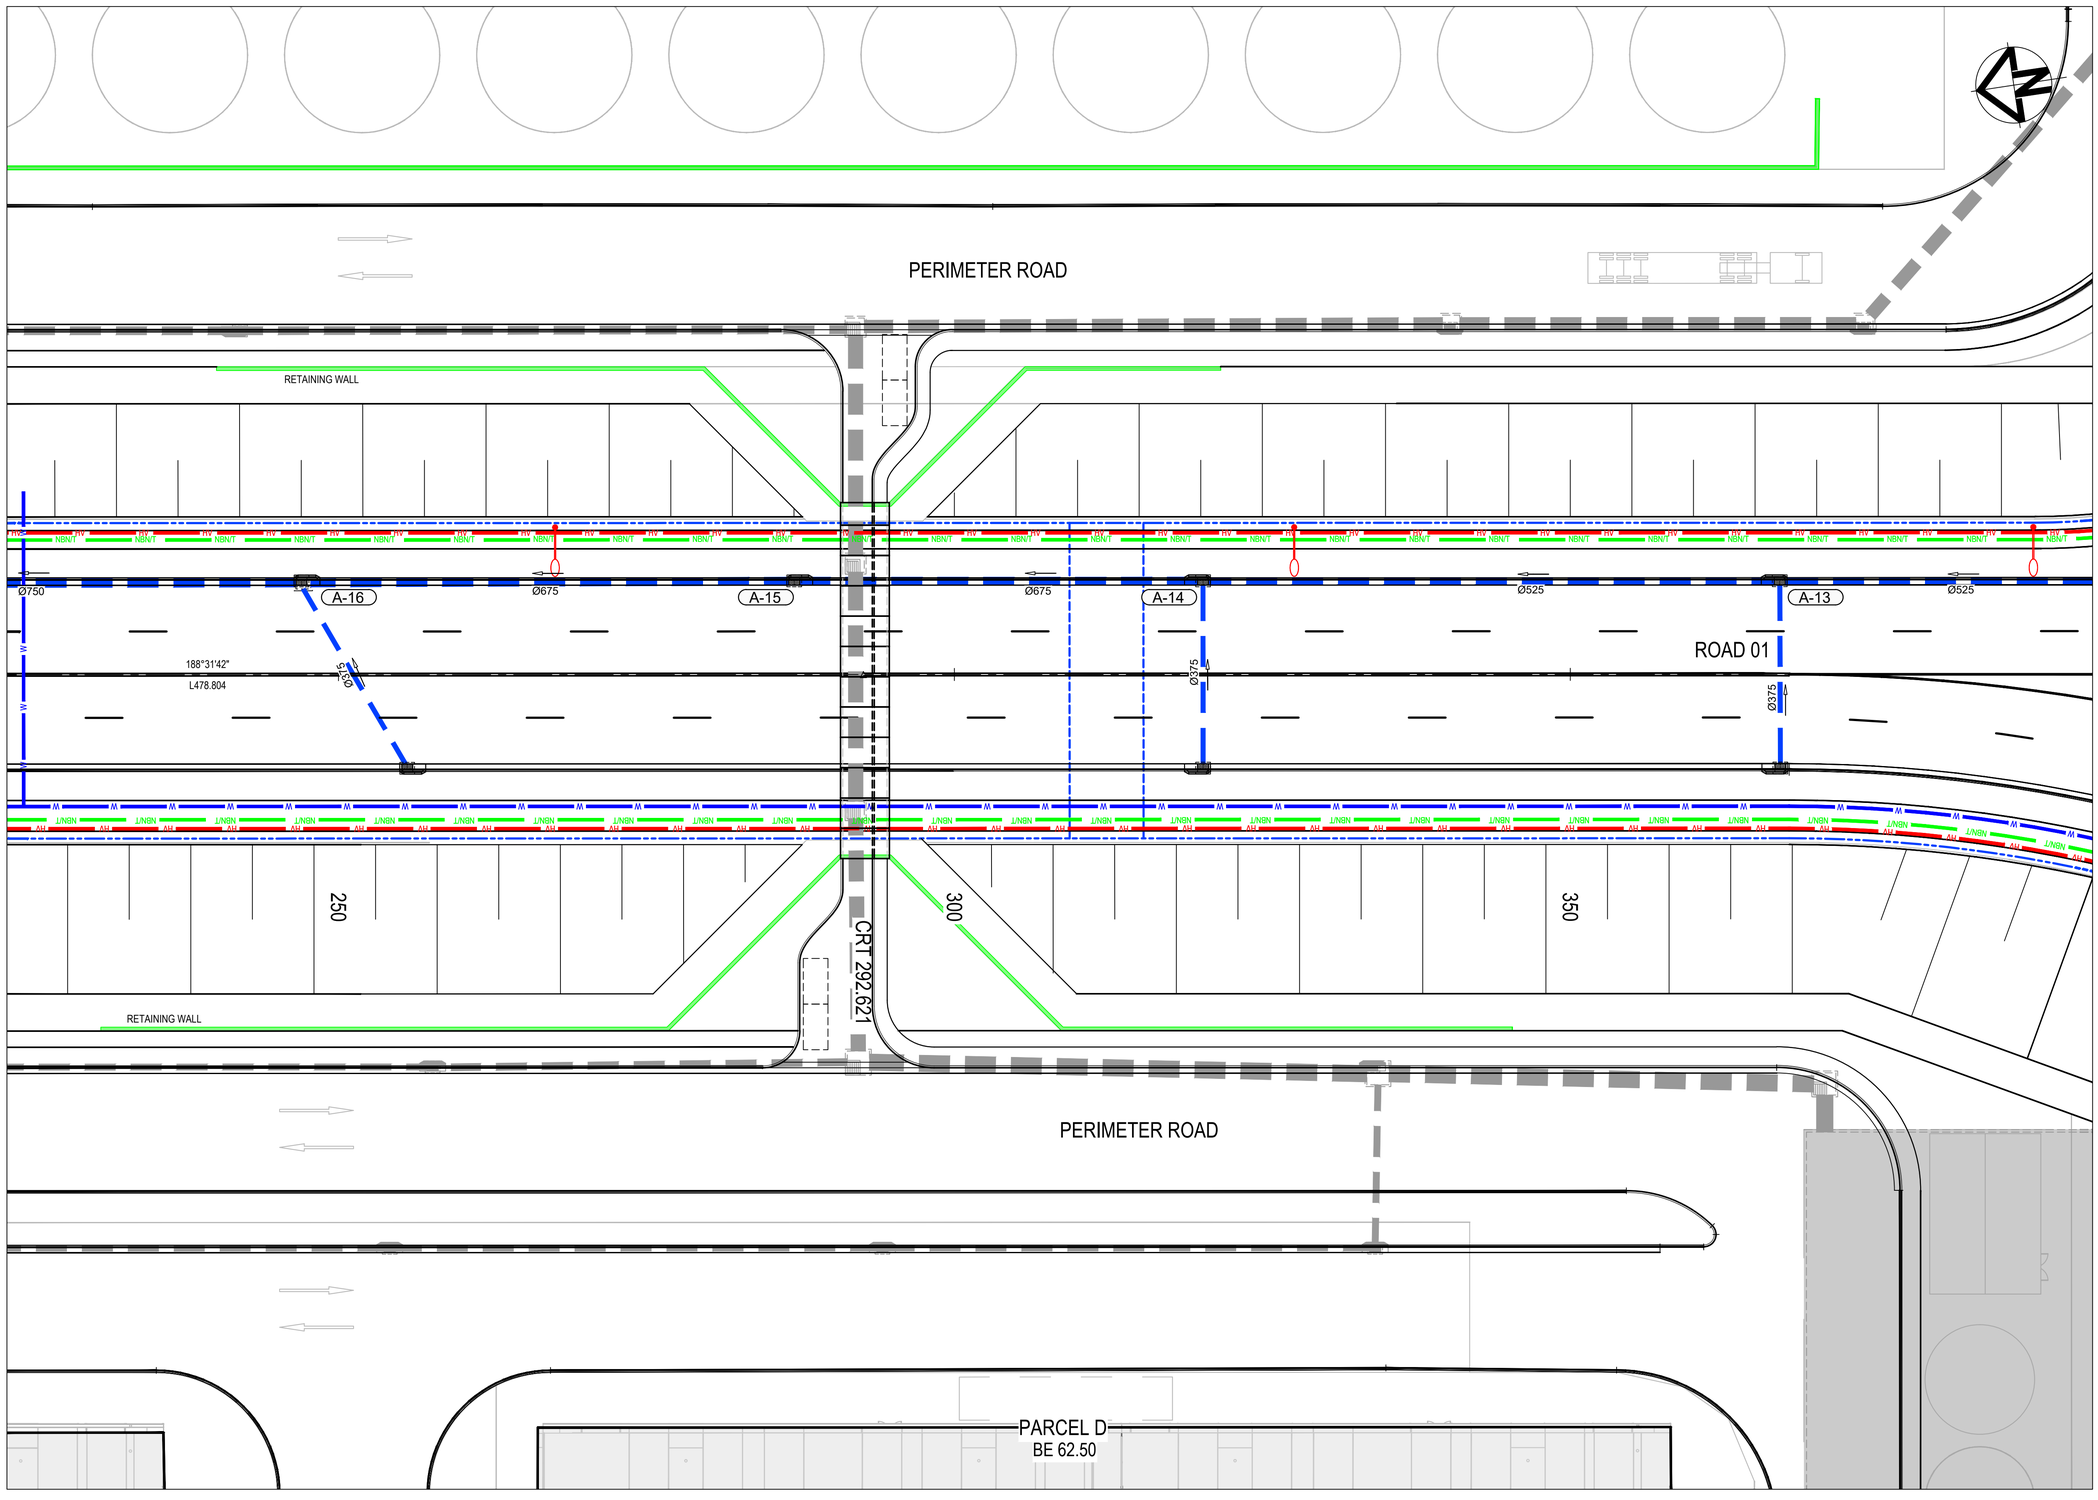

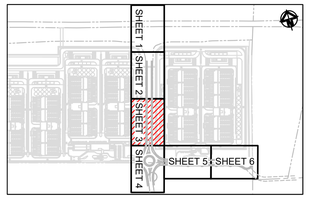

KEYPLAN
NTS

LEGEND

EXISTING

- EXISTING OVERHEAD ELECTRIC
- EXISTING UNDERGROUND ELECTRIC
- EXISTING STORMWATER
- EXISTING SERVICE TO BE REMOVED
- EXISTING POWER POLE

PROPOSED

- PROPOSED HIGH VOLTAGE AND LOW VOLTAGE ELECTRICITY
- PROPOSED LIGHT POLE
- PROPOSED NBN AND TELSTRA CONDUITS
- PROPOSED WATERMAIN
- PROPOSED SEWER
- PROPOSED ON LOT STORMWATER PIPES
- PROPOSED STORMWATER PIPE, SIZE AND DIRECTION
- PROPOSED STORMWATER PITS
- PROPOSED STORMWATER PIT LABEL

CONFIDENTIAL

Drawing Status: FOR REVIEW

Issue	Date	Description
02	23-10-25	ISSUED FOR CLIENT REVIEW
01	14-10-25	ISSUED FOR CLIENT REVIEW

0 5 10 15 20 25m

1 : 250 @ A1 1 : 500 @ A3

Do not scale

Client:

Contractor / Consultant / Document Author:

at&l
Level 10, 124 Walker Street
North Sydney
NSW 2060
P 02 9439 1777
E info@atl.net.au
www.atl.net.au
ABN 96 130 882 405

GDA2020

Key Plan:

Site:	Stage: ULTIMATE	Phase: ULTIMATE	
Author Job Number: 25-1282	Drawn by: PT	Designed by: JH	Scale 1:250
Project Number:	Checked by: MM	Approved by: AMc	Sheet A1

Project name: MAMRE ROAD DATA CENTRE CAMPUS

Drawing title: SERVICES AND UTILITIES COORDINATION PLAN SHEET 3

File Name: SYD4-SITE-DRG-ATL-CIV-02163

Drawing Number: SYD4-SITE-DRG-ATL-CIV-02163

Rev: 02

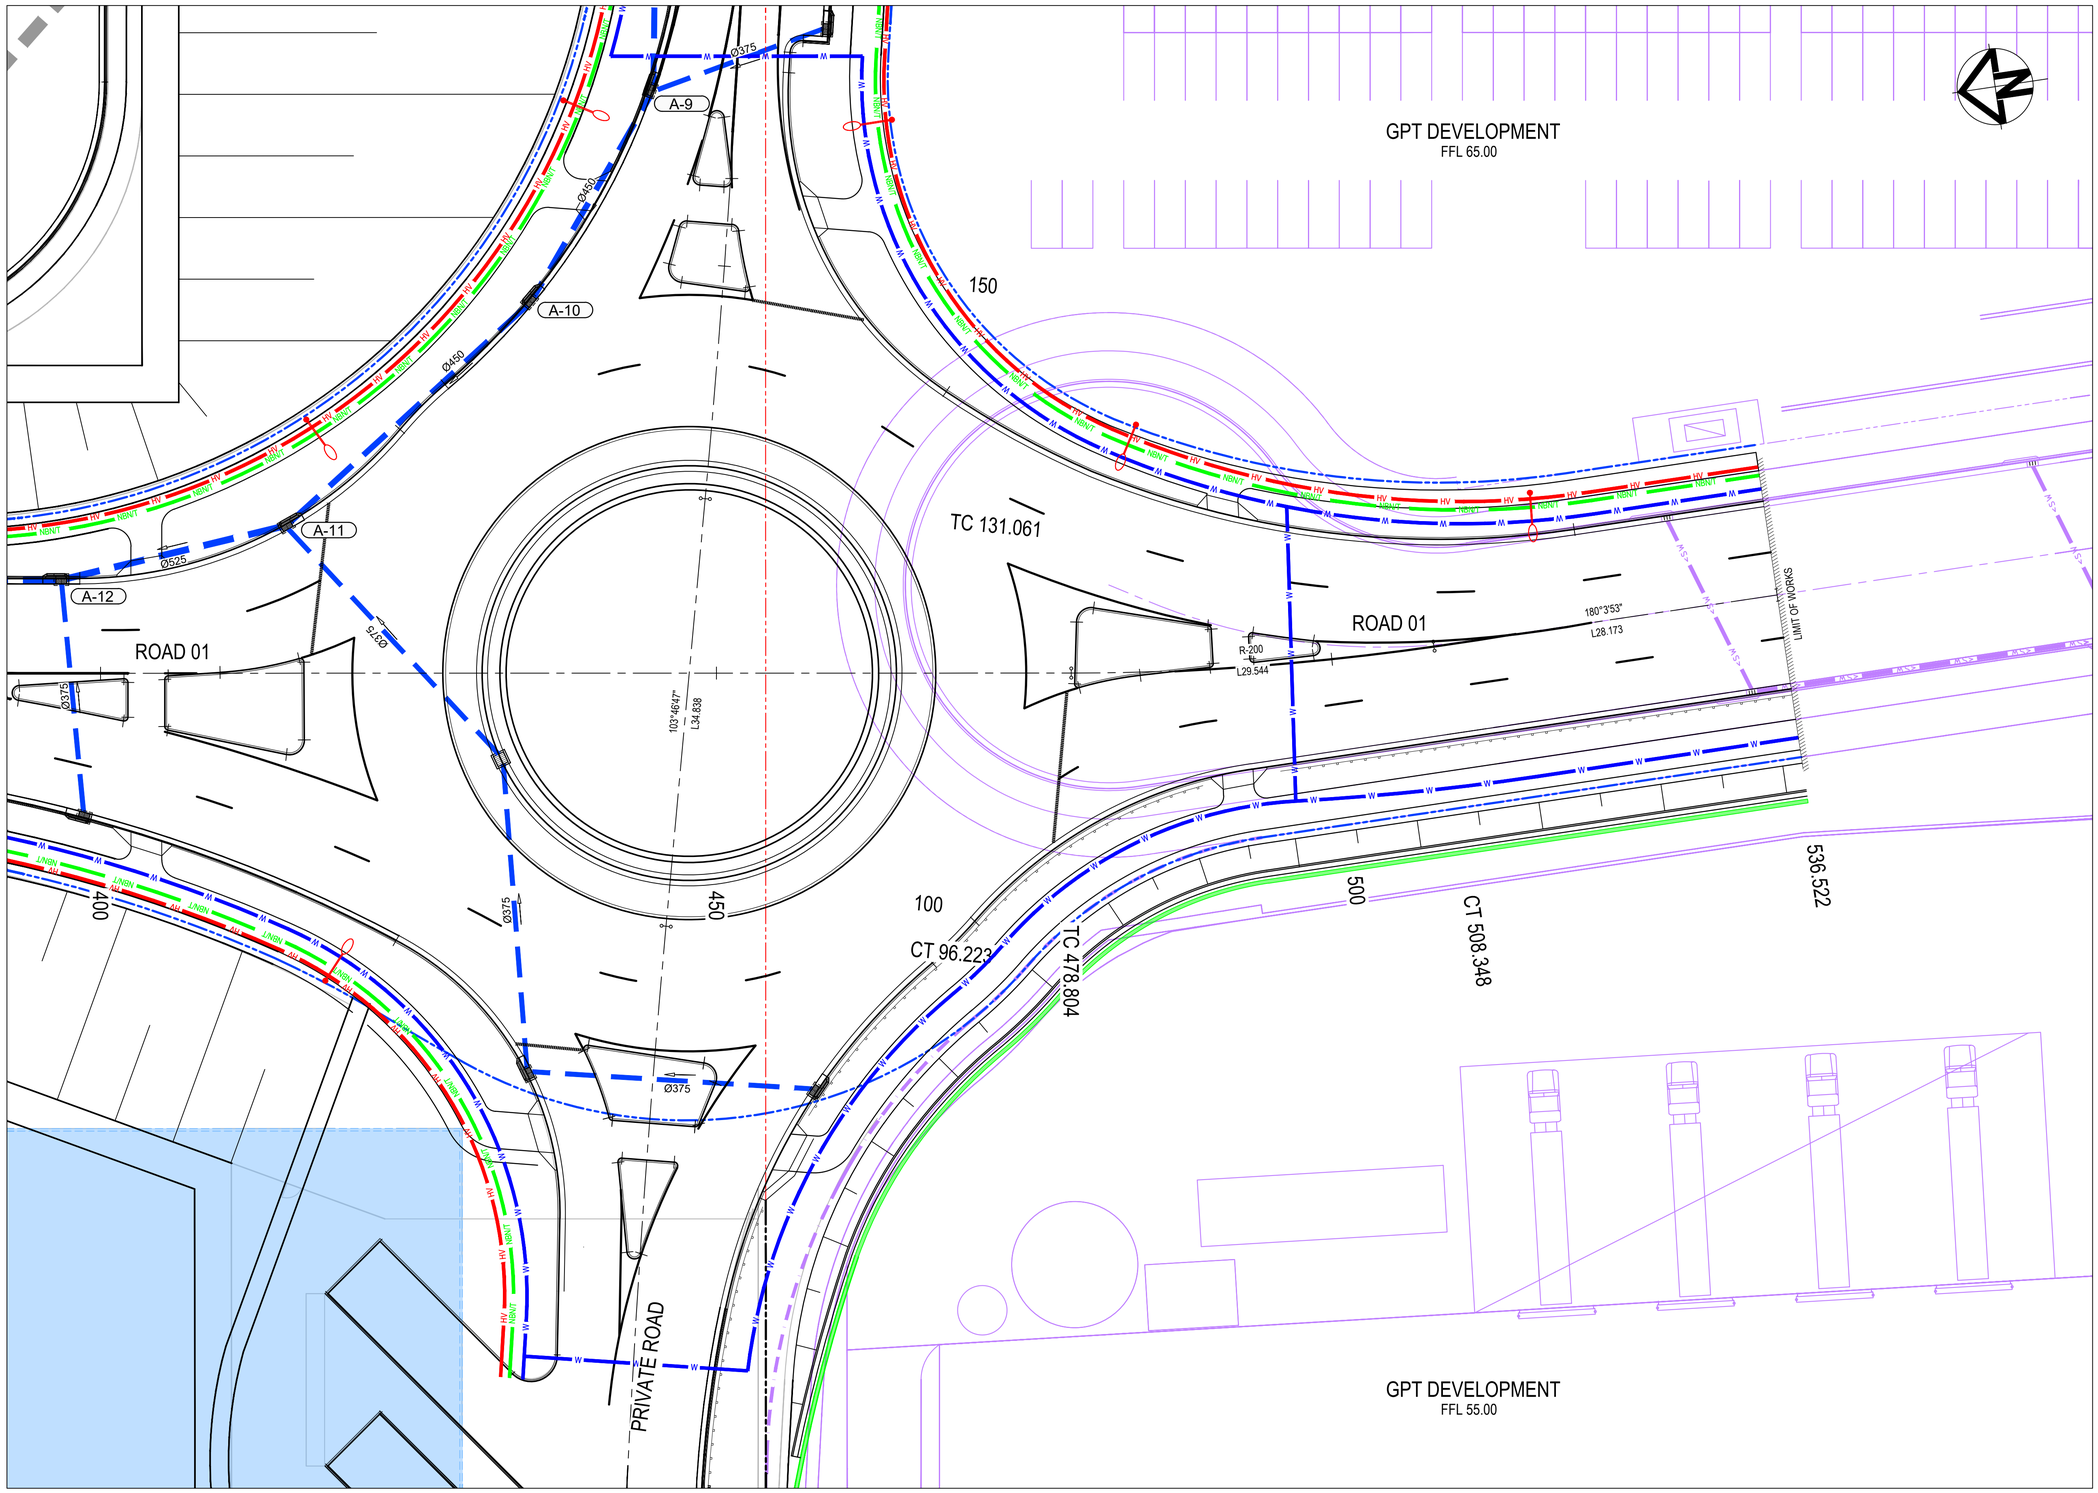

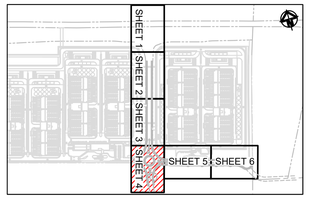

KEYPLAN
NTS

LEGEND

EXISTING

- EXISTING OVERHEAD ELECTRIC
- EXISTING UNDERGROUND ELECTRIC
- EXISTING STORMWATER
- EXISTING SERVICE TO BE REMOVED
- EXISTING POWER POLE

PROPOSED

- PROPOSED HIGH VOLTAGE AND LOW VOLTAGE ELECTRICITY
- PROPOSED LIGHT POLE
- PROPOSED NBN AND TELSTRA CONDUITS
- PROPOSED WATERMAIN
- PROPOSED SEWER
- PROPOSED ON LOT STORMWATER PIPES
- Ø450 PROPOSED STORMWATER PIPE, SIZE AND DIRECTION
- PROPOSED STORMWATER PITS
- AB1-1 PROPOSED STORMWATER PIT LABEL

CONFIDENTIAL

Drawing Status: FOR REVIEW

Issue	Date	Description
02	23-10-25	ISSUED FOR CLIENT REVIEW
01	14-10-25	ISSUED FOR CLIENT REVIEW

0 5 10 15 20 25m

1 : 250 @ A1 1 : 500 @ A3

Client:

Contractor / Consultant / Document Author:

at&l
Level 10, 124 Walker Street
North Sydney
NSW 2060
P 02 9439 1777
E info@atl.net.au
www.atl.net.au
ABN 96 130 882 405

GDA2020

Key Plan:

Site:	Stage: ULTIMATE	Phase: ULTIMATE	Project name: MAMRE ROAD DATA CENTRE CAMPUS
Author Job Number: 25-1282	Drawn by: PT	Designed by: JH	Scale: 1:250
Project Number:	Checked by: MM	Approved by: AMc	Sheet: A1

Drawing title: SERVICES AND UTILITIES COORDINATION PLAN SHEET 4

File Name: SYD4-SITE-DRG-ATL-CIV-02164

Drawing Number: SYD4-SITE-DRG-ATL-CIV-02164

Rev: 02

Do not scale

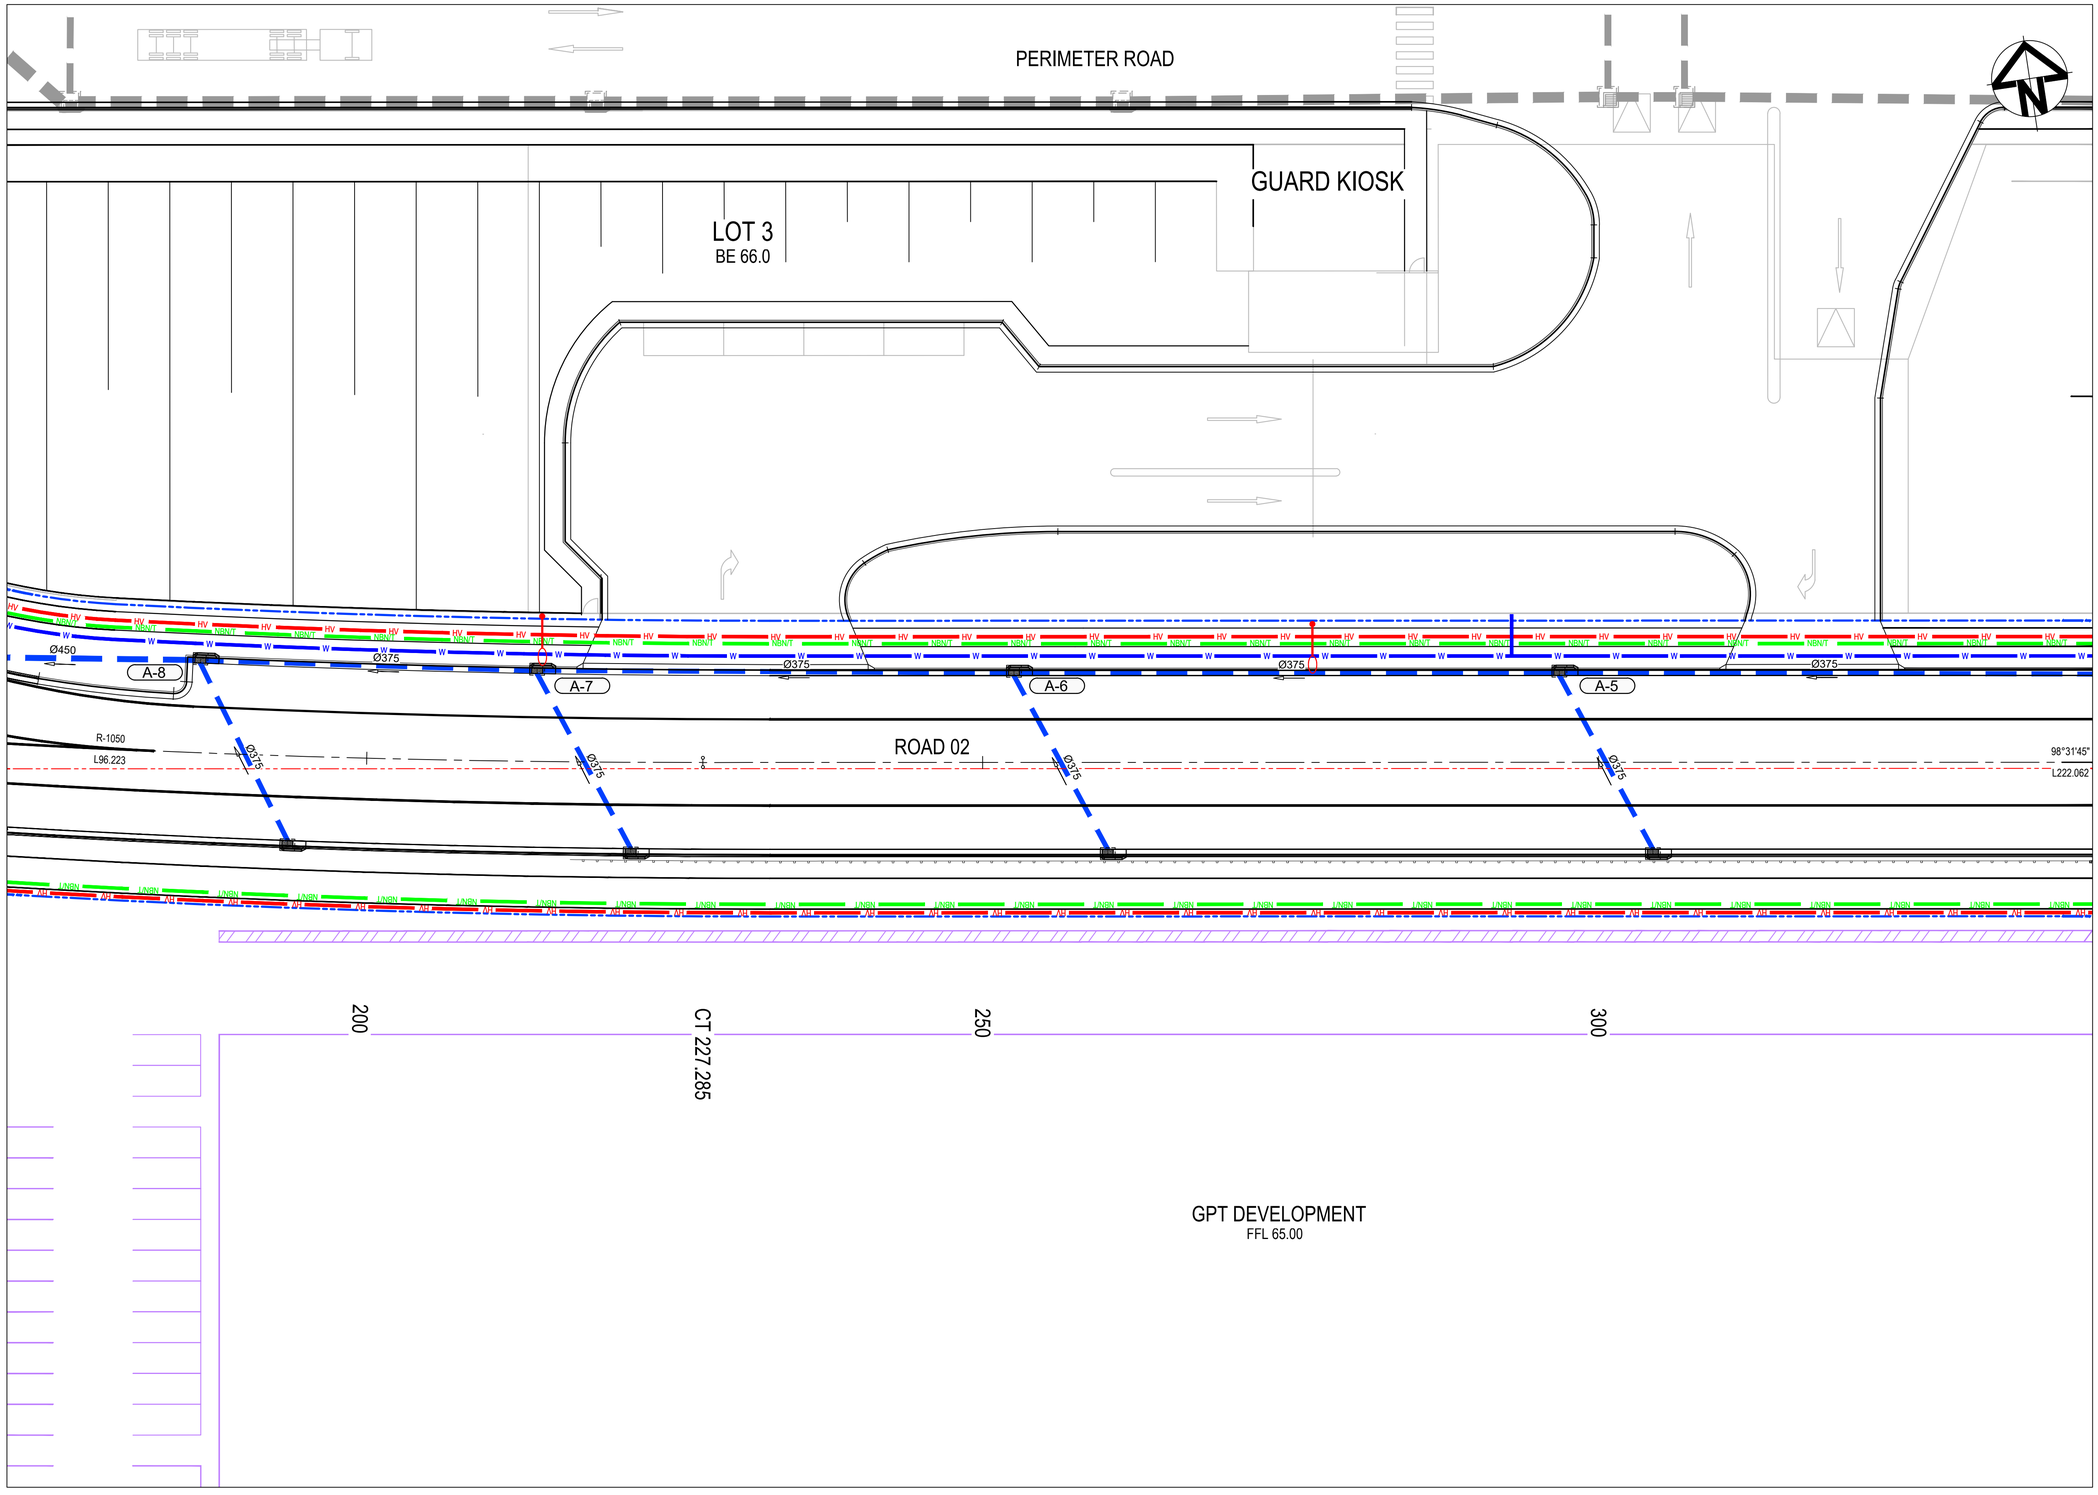

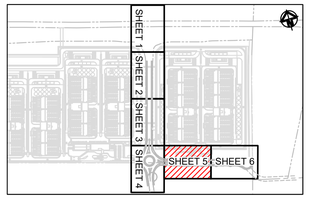

KEYPLAN
NTS

LEGEND

EXISTING

- EXISTING OVERHEAD ELECTRIC
- EXISTING UNDERGROUND ELECTRIC
- EXISTING STORMWATER
- EXISTING SERVICE TO BE REMOVED
- EXISTING POWER POLE

PROPOSED

- PROPOSED HIGH VOLTAGE AND LOW VOLTAGE ELECTRICITY
- PROPOSED LIGHT POLE
- PROPOSED NBN AND TELSTRA CONDUITS
- PROPOSED WATERMAIN
- PROPOSED SEWER
- PROPOSED ON LOT STORMWATER PIPES
- Ø450 PROPOSED STORMWATER PIPE, SIZE AND DIRECTION
- PROPOSED STORMWATER PITS
- AB1-1 PROPOSED STORMWATER PIT LABEL

CONFIDENTIAL

Drawing Status: FOR REVIEW

Issue	Date	Description
02	23-10-25	ISSUED FOR CLIENT REVIEW
01	14-10-25	ISSUED FOR CLIENT REVIEW

Do not scale

0 5 10 15 20 25m

1 : 250 @ A1 1 : 500 @ A3

Client:

Contractor / Consultant / Document Author:

at&l
Level 10, 124 Walker Street
North Sydney
NSW 2060
P 02 9439 1777
E info@atl.net.au
www.atl.net.au
ABN 96 130 882 405

GDA2020

Key Plan:

Site:	Stage: ULTIMATE	Phase: ULTIMATE	Project name: MAMRE ROAD DATA CENTRE CAMPUS
Author Job Number: 25-1282	Drawn by: PT	Designed by: JH	Scale 1:250
Project Number:	Checked by: MM	Approved by: AMc	Sheet A1
File Name: SYD4-SITE-DRG-ATL-CIV-02165			Drawing title: SERVICES AND UTILITIES COORDINATION PLAN SHEET 5
			Drawing Number: SYD4-SITE-DRG-ATL-CIV-02165
			Rev: 02

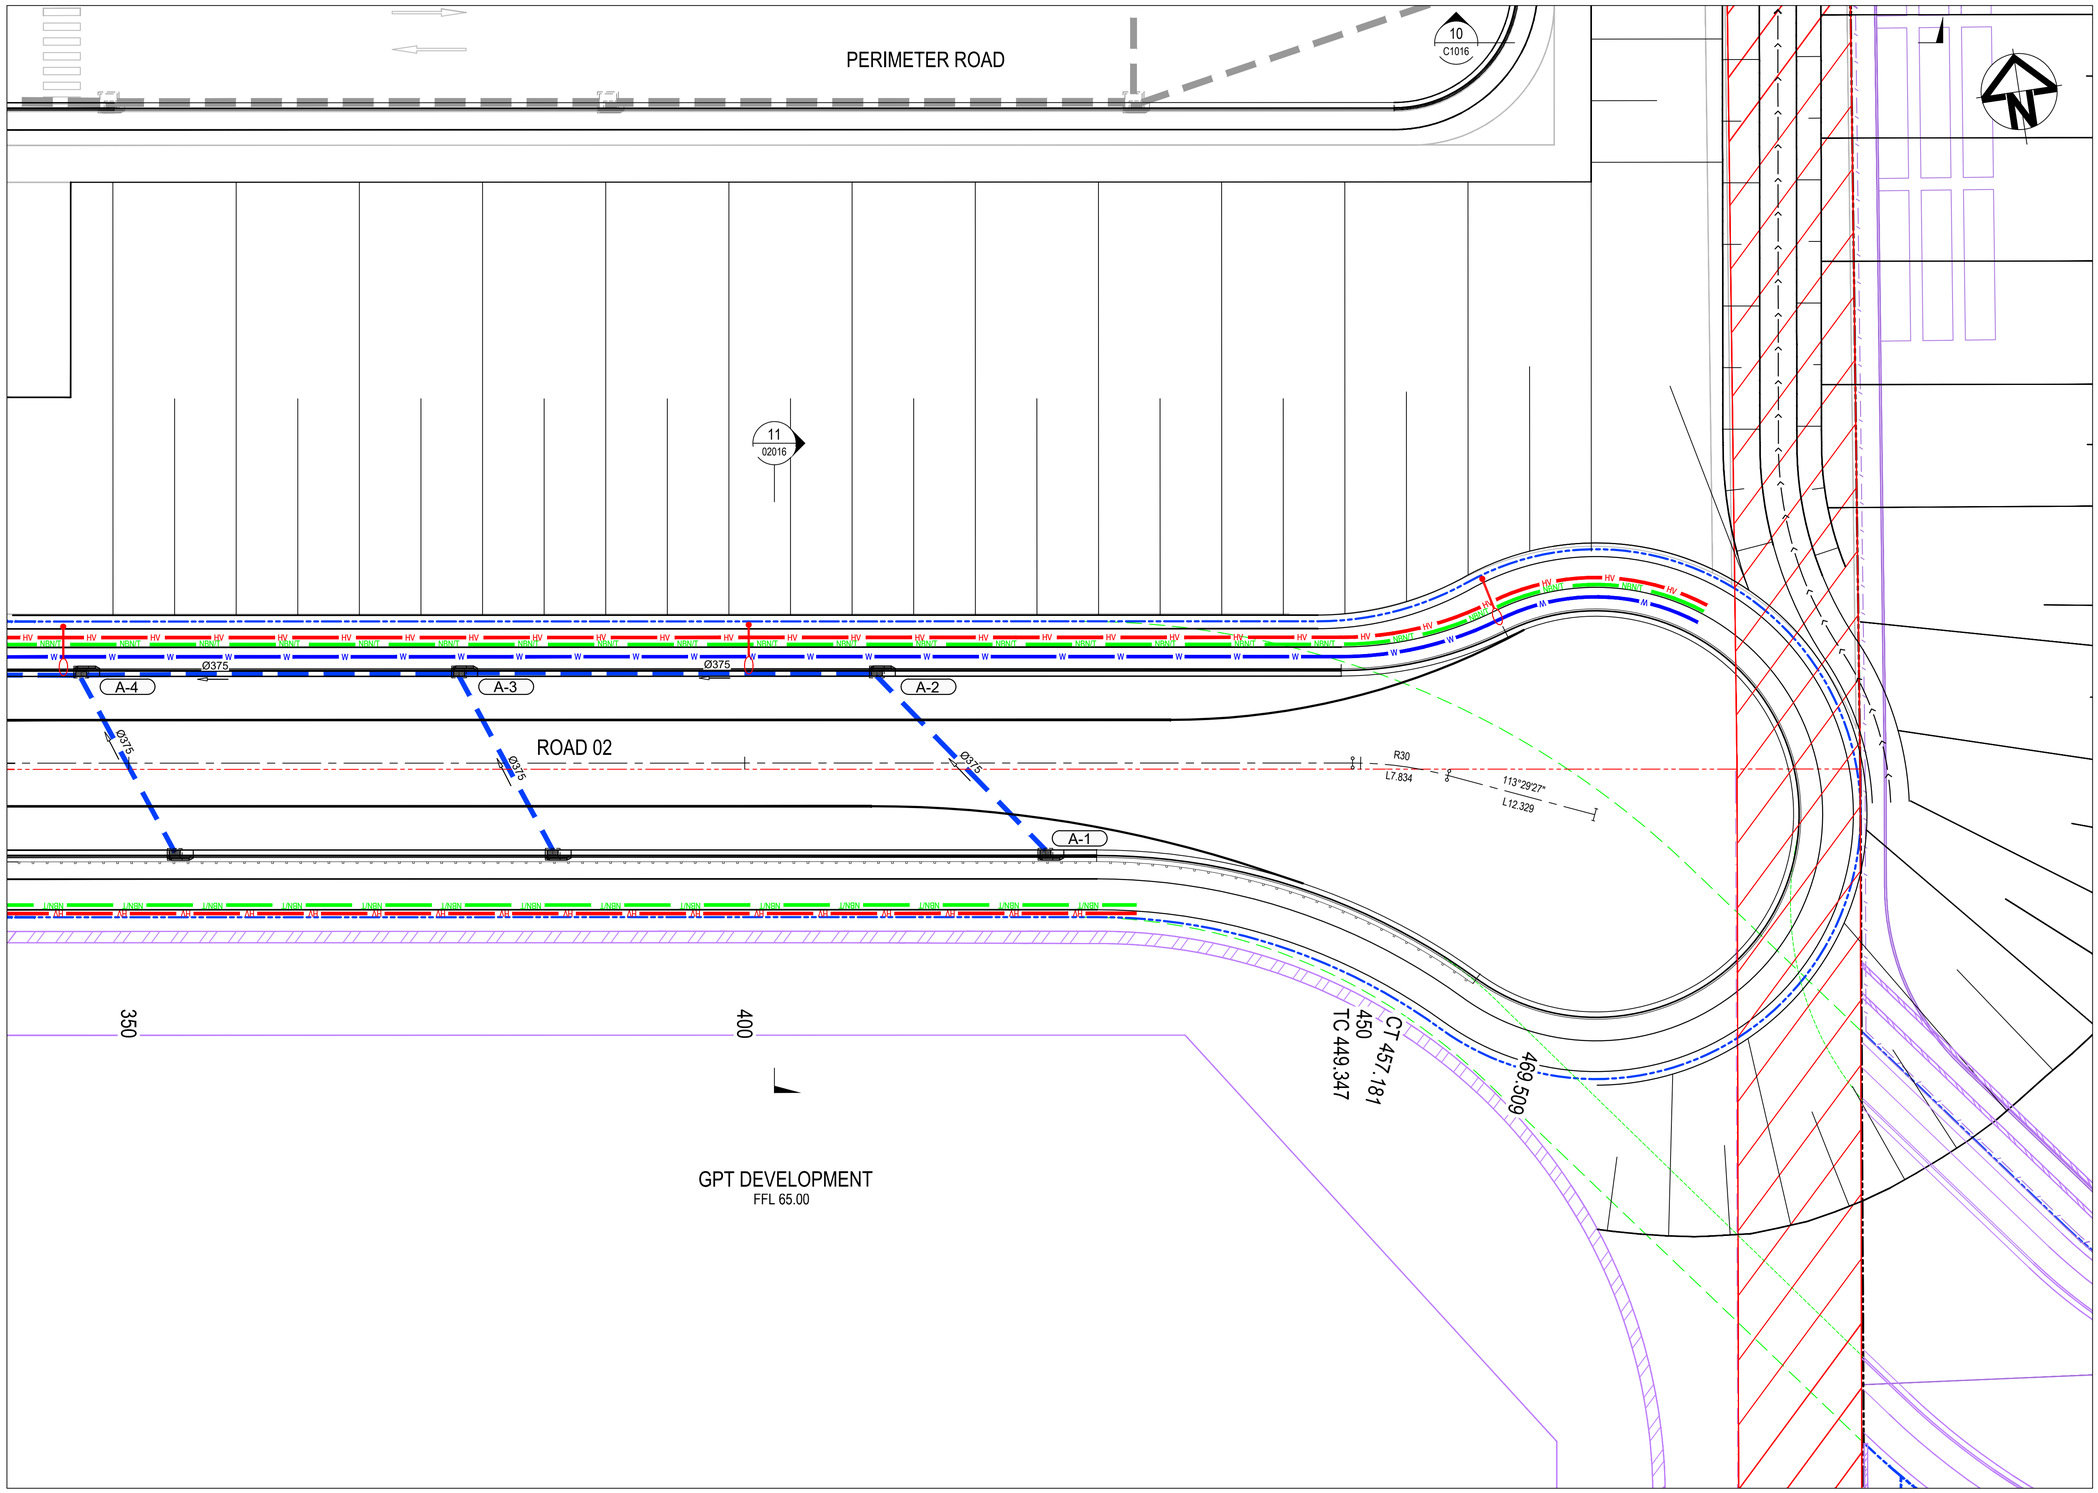

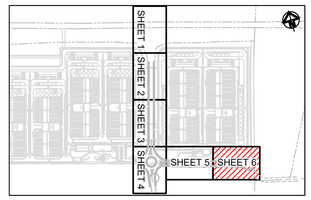

KEYPLAN
NTS

LEGEND

EXISTING

- EXISTING OVERHEAD ELECTRIC
- EXISTING UNDERGROUND ELECTRIC
- EXISTING STORMWATER
- EXISTING SERVICE TO BE REMOVED
- EXISTING POWER POLE

PROPOSED

- PROPOSED HIGH VOLTAGE AND LOW VOLTAGE ELECTRICITY
- PROPOSED LIGHT POLE
- PROPOSED NBN AND TELSTRA CONDUITS
- PROPOSED WATERMAIN
- PROPOSED SEWER
- PROPOSED ON LOT STORMWATER PIPES
- PROPOSED STORMWATER PIPE, SIZE AND DIRECTION
- PROPOSED STORMWATER PITS
- PROPOSED STORMWATER PIT LABEL

CONFIDENTIAL

Drawing Status: FOR REVIEW

Issue	Date	Description
02	23-10-25	ISSUED FOR CLIENT REVIEW
01	14-10-25	ISSUED FOR CLIENT REVIEW

0 5 10 15 20 25m

1 : 250 @ A1 1 : 500 @ A3

Client:

Contractor / Consultant / Document Author:
at&l
Level 10, 124 Walker Street
North Sydney
NSW 2060
P 02 9439 1777
E info@atl.net.au
www.atl.net.au
ABN 96 130 882 405

GDA2020

Key Plan:

Site:	Stage: ULTIMATE	Phase: ULTIMATE	
Author Job Number: 25-1282	Drawn by: PT	Designed by: JH	Scale 1:250
Project Number:	Checked by: MM	Approved by: AMc	Sheet A1

Project name: MAMRE ROAD DATA CENTRE CAMPUS

Drawing title: SERVICES AND UTILITIES COORDINATION PLAN SHEET 6

File Name: SYD4-SITE-DRG-ATL-CIV-02166

Drawing Number: SYD4-SITE-DRG-ATL-CIV-02166

Rev: 02

Do not scale

A1

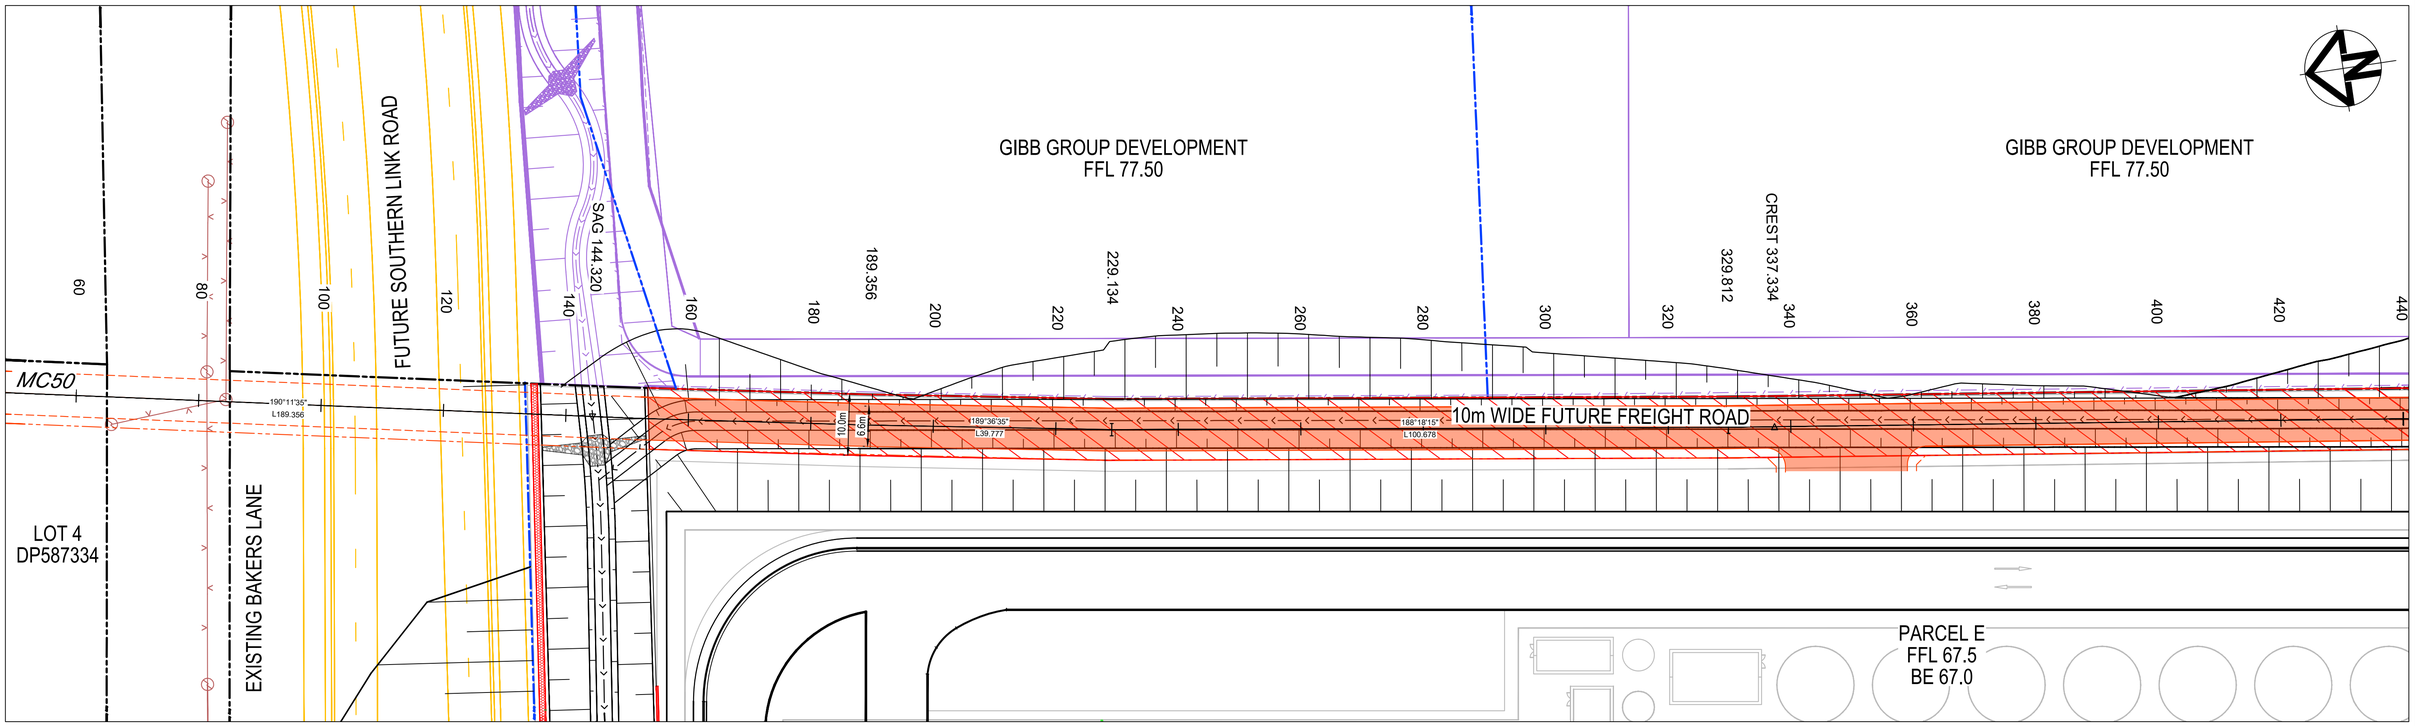

CONFIDENTIAL

Drawing Status: FOR REVIEW

Issue	Date	Description
02	23-10-25	ISSUED FOR CLIENT REVIEW
01	14-10-25	ISSUED FOR CLIENT REVIEW

0 10 20 30 40 50m

1 : 500 @ A1 1 : 1000 @ A3

Client:

Contractor / Consultant / Document Author:

at&l

Level 10, 124 Walker Street
North Sydney
NSW 2060
P 02 9439 1777
E info@atl.net.au
www.atl.net.au
ABN 96 130 882 405

GDA2020

Key Plan:

Site:	Stage: ULTIMATE	Phase: ULTIMATE	Project name: MAMRE ROAD DATA CENTRE CAMPUS
Author Job Number: 25-1282	Drawn by: PT	Designed by: JH	Scale 1:500
Project Number:	Checked by: MM	Approved by: AMc	Sheet A1
File Name: SYD4-SITE-DRG-ATL-CIV-02180			Drawing title: DEDICATED FREIGHT ROAD LAYOUT PLAN
			Drawing Number: SYD4-SITE-DRG-ATL-CIV-02180
			Rev: 02

Do not scale

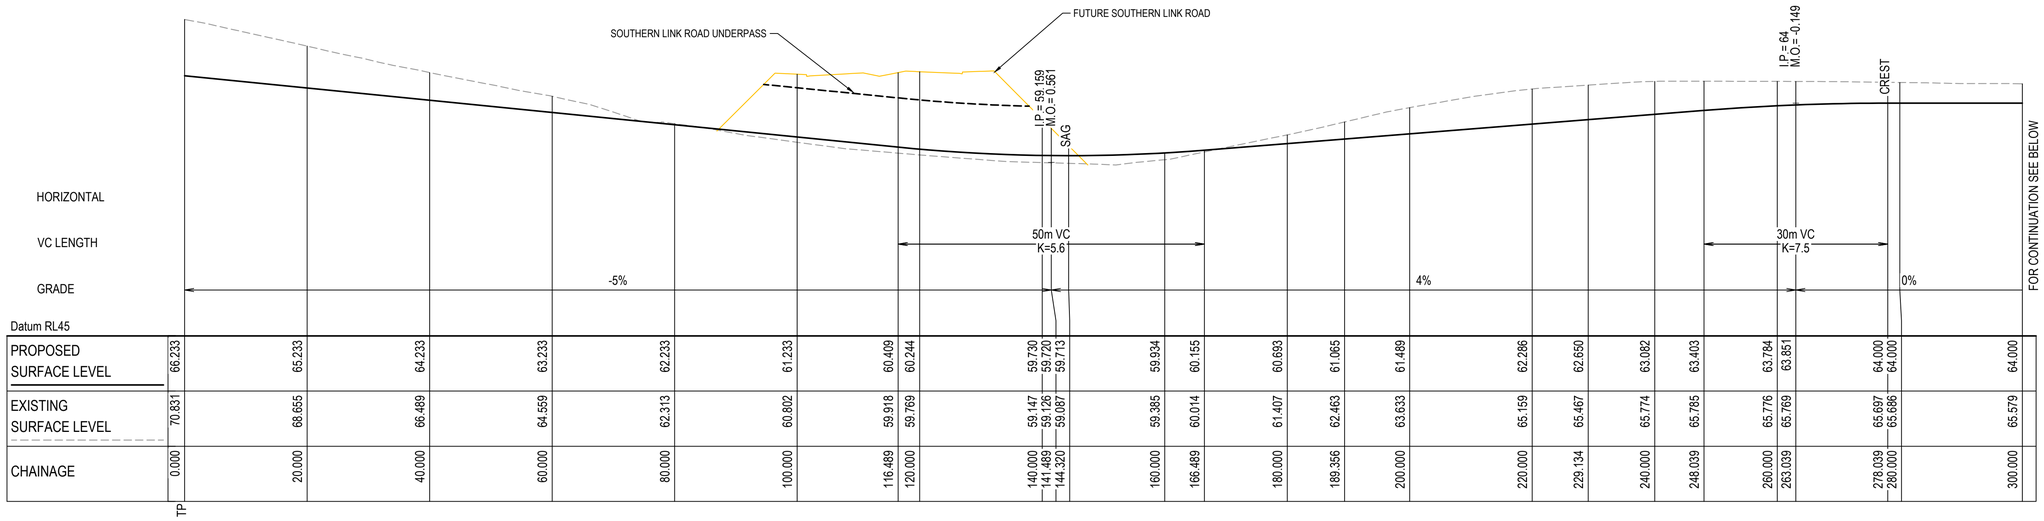

HORIZONTAL																															
VC LENGTH																															
GRADE																															
Datum RL45																															
PROPOSED SURFACE LEVEL	66.233	65.233	64.233	63.233	62.233	61.233	60.409	60.244	59.730	59.720	59.713	59.934	60.155	60.693	61.065	61.489	62.286	62.650	63.082	63.403	63.784	63.851	64.000	64.000	64.000						
EXISTING SURFACE LEVEL	70.831	68.655	66.489	64.559	62.313	60.802	59.918	59.769	59.147	59.126	59.087	59.385	60.014	61.407	62.463	63.633	65.159	65.467	65.774	65.785	65.776	65.769	65.697	65.686	65.579						
CHAINAGE	0.000	20.000	40.000	60.000	80.000	100.000	116.489	120.000	140.000	141.489	144.320	160.000	166.489	180.000	189.356	200.000	220.000	229.134	240.000	248.039	260.000	263.039	278.039	280.000	300.000						
	TP																														

FREIGHT ROAD LONGITUDINAL SECTION (MC50)

SCALE 1:500 HORI.
1:250 VERT.

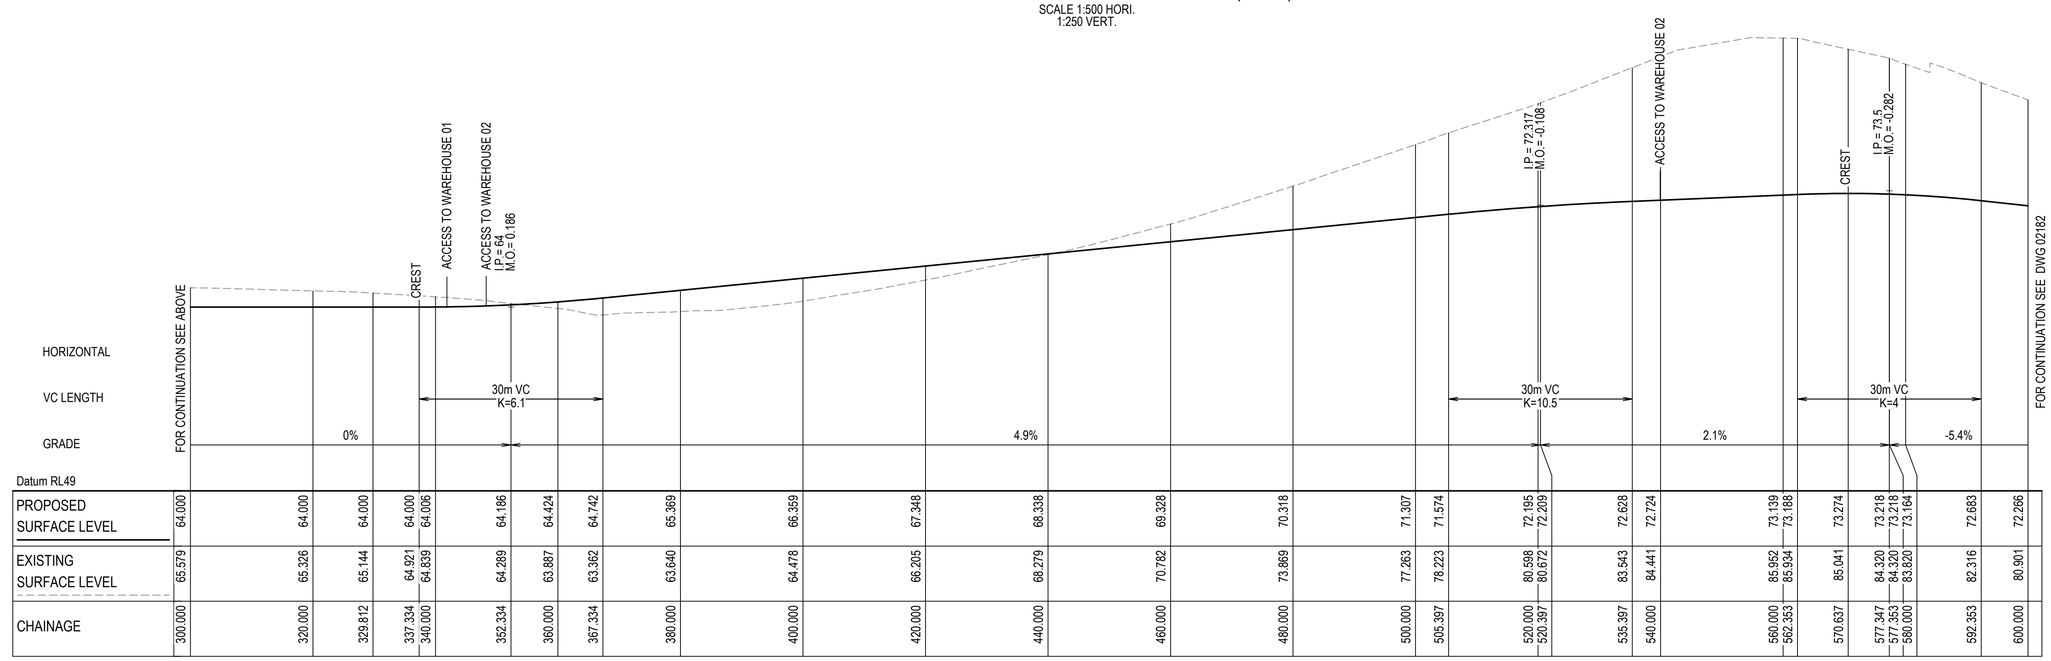

HORIZONTAL																															
VC LENGTH																															
GRADE																															
Datum RL49																															
PROPOSED SURFACE LEVEL	64.000	64.000	64.000	64.000	64.006	64.186	64.424	64.742	65.369	66.359	67.348	68.338	69.328	70.318	71.307	71.574	72.195	72.209	72.628	72.724	73.139	73.188	73.274	73.218	73.218	73.164	72.683	72.266			
EXISTING SURFACE LEVEL	65.579	65.326	65.144	64.921	64.839	64.289	63.887	63.362	63.640	64.478	66.205	68.279	70.782	73.869	77.263	78.223	80.598	80.672	83.543	84.441	85.952	85.934	85.041	84.320	84.320	83.820	82.316	80.901			
CHAINAGE	300.000	320.000	329.812	337.334	340.000	352.334	360.000	367.334	380.000	400.000	420.000	440.000	460.000	480.000	500.000	505.397	520.000	520.397	535.397	540.000	560.000	562.353	570.637	577.347	577.353	580.000	592.353	600.000			

FREIGHT ROAD LONGITUDINAL SECTION (MC50)

SCALE 1:500 HORI.
1:250 VERT.

CONFIDENTIAL

Drawing Status: FOR REVIEW

Issue	Date	Description
02	23-10-25	ISSUED FOR CLIENT REVIEW
01	14-10-25	ISSUED FOR CLIENT REVIEW

0 5 10 15 20 25m
1 : 250 @ A1 1 : 500 @ A3

0 10 20 30 40 50m
1 : 500 @ A1 1 : 1000 @ A3

Client:

Contractor / Consultant / Document Author:
at&l
Level 10, 124 Walker Street
North Sydney
NSW 2060
P 02 9439 1777
E info@atl.net.au
www.atl.net.au
ABN 96 130 882 405

GDA2020

Key Plan:

Site:	Stage: ULTIMATE	Phase: ULTIMATE	
Author Job Number: 25-1282	Drawn by: PT	Designed by: JH	Scale 1:250 1:500
Project Number:	Checked by: MM	Approved by: AMc	Sheet A1

File Name: SYD4-SITE-DRG-ATL-CIV-02181

Project name: MAMRE ROAD DATA CENTRE CAMPUS

Drawing title: DEDICATED FREIGHT ROAD LONGITUDINAL SECTIONS SHEET 1

Drawing Number: SYD4-SITE-DRG-ATL-CIV-02181

Rev: 02

Do not scale

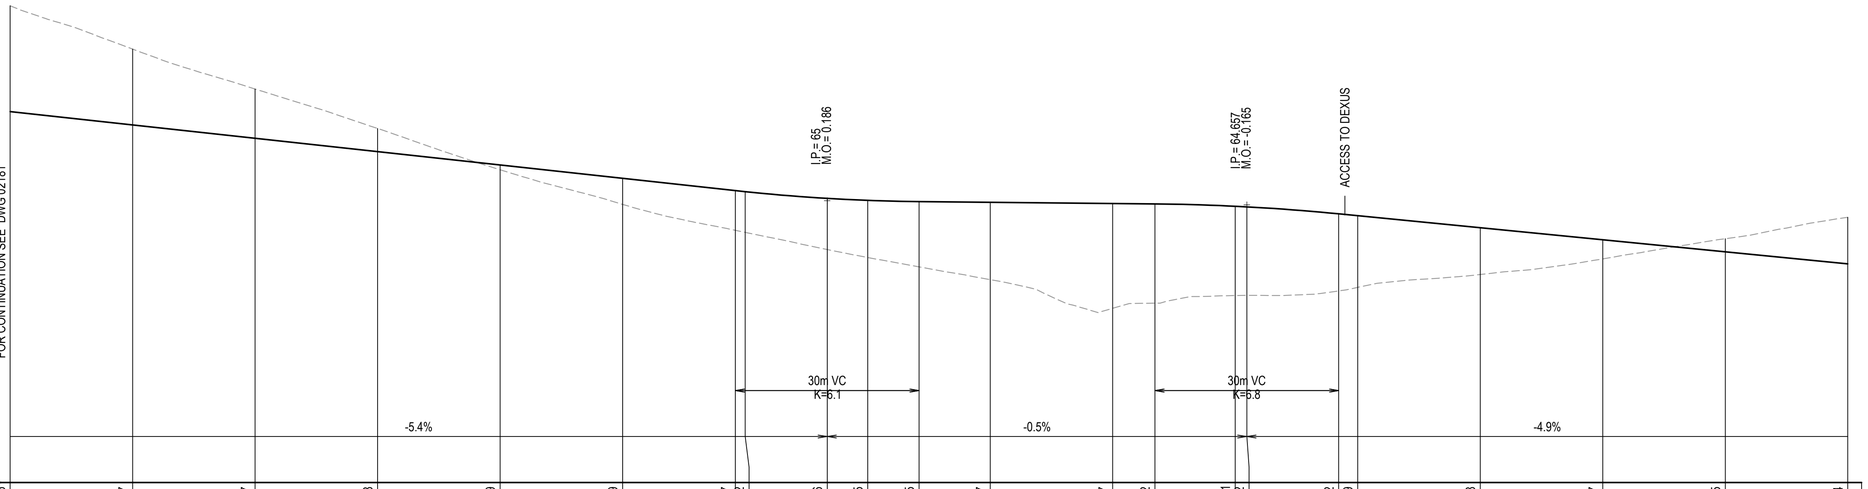

HORIZONTAL																															
VC LENGTH																															
GRADE						-5.4%									-0.5%												-4.9%				
Datum RL42																															
PROPOSED SURFACE LEVEL	72.266	71.177	70.087	68.998	67.909	66.819	65.817	65.732	65.186	65.025	64.925	64.867	64.767	64.732	64.541	64.492	63.922	63.769	62.788	61.807	60.825	59.844									
EXISTING SURFACE LEVEL	80.901	77.365	74.108	70.890	67.518	64.693	62.578	62.413	61.015	60.361	59.598	58.552	56.215	56.631	57.257	57.267	57.633	57.921	58.973	60.243	61.895	63.644									
CHAINAGE	600.000	620.000	640.000	660.000	680.000	700.000	718.394	720.000	733.394	740.000	748.394	760.000	780.000	786.895	800.000	801.895	816.895	820.000	840.000	860.000	880.000	900.000									

FREIGHT ROAD LONGITUDINAL SECTION (MC50)

SCALE 1:500 HORI.
1:250 VERT.

CONFIDENTIAL

Drawing Status: FOR REVIEW

Issue	Date	Description
02	23-10-25	ISSUED FOR CLIENT REVIEW
01	14-10-25	ISSUED FOR CLIENT REVIEW

Do not scale

0 5 10 15 20 25m
1 : 250 @ A1 1 : 500 @ A3

0 10 20 30 40 50m
1 : 500 @ A1 1 : 1000 @ A3

Client:

Contractor / Consultant / Document Author:
at&l
Level 10, 124 Walker Street
North Sydney
NSW 2060
P 02 9439 1777
E info@atl.net.au
www.atl.net.au
ABN 96 130 882 405

GDA2020

Key Plan:

Site:	Stage: ULTIMATE	Phase: ULTIMATE	
Author Job Number: 25-1282	Drawn by: PT	Designed by: JH	Scale 1:250 1:500
Project Number:	Checked by: MM	Approved by: AMc	Sheet A1

File Name: SYD4-SITE-DRG-ATL-CIV-02182

Project name: MAMRE ROAD DATA CENTRE CAMPUS

Drawing title: DEDICATED FREIGHT ROAD LONGITUDINAL SECTIONS SHEET 2

Drawing Number: SYD4-SITE-DRG-ATL-CIV-02182

Rev: 02

A1

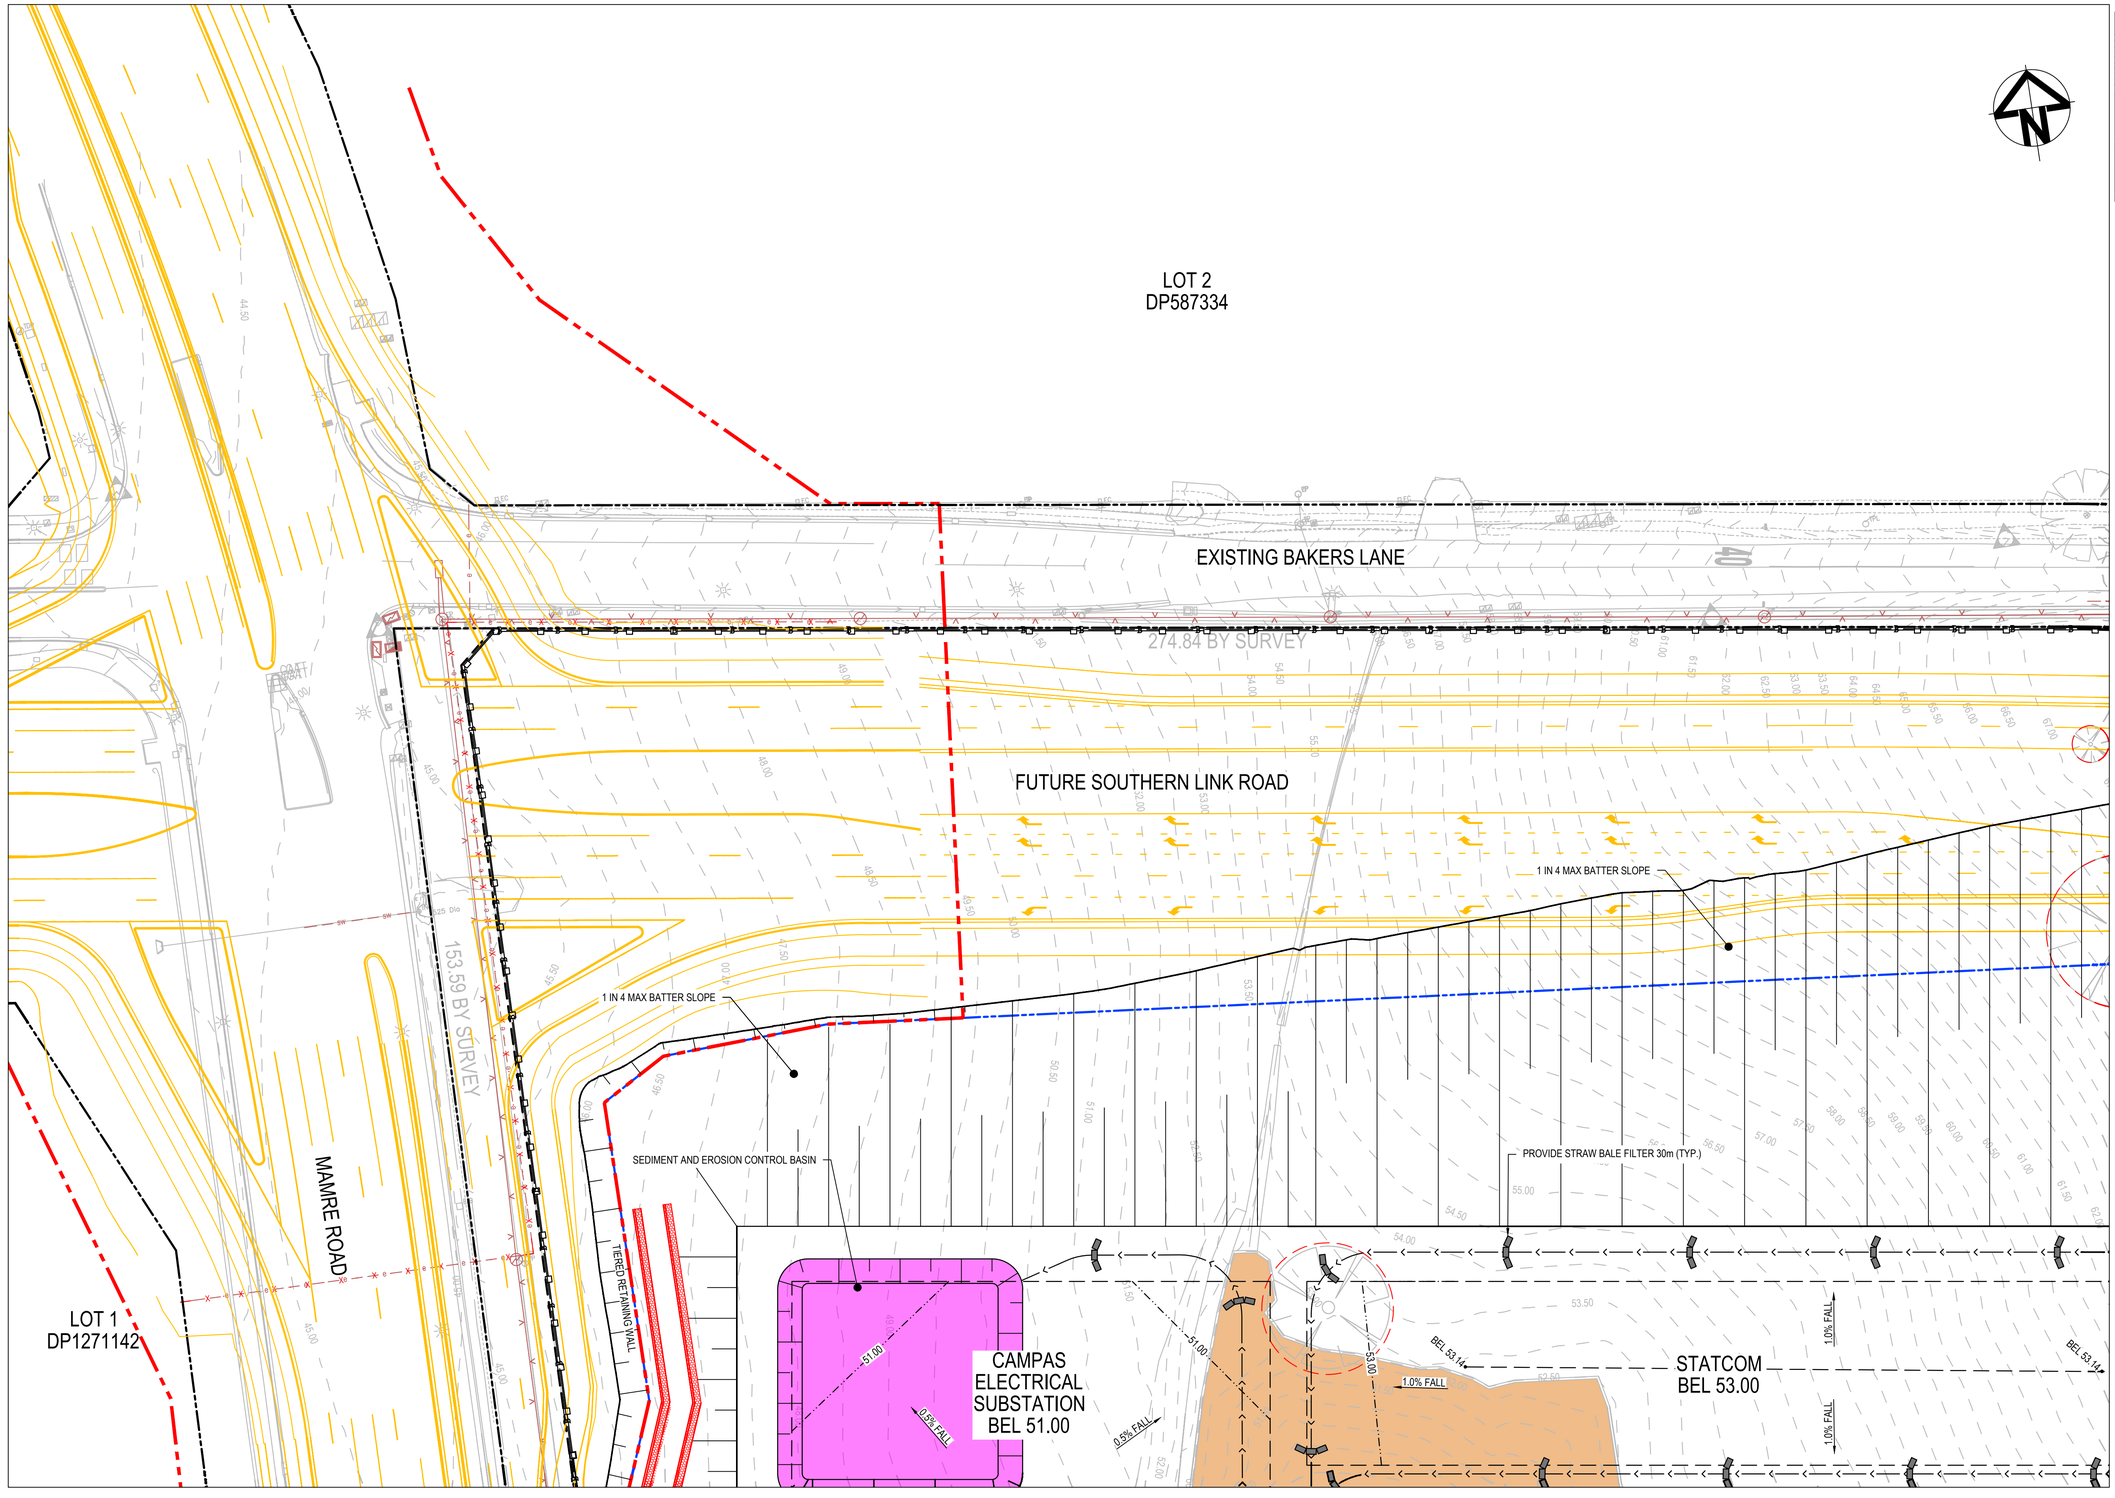

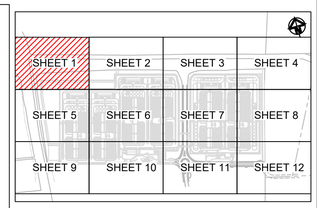

KEYPLAN
NTS

LEGEND

- SEDIMENT FENCE
- CATCH DRAIN
- BARRIER FENCE
- STRAW BALE FILTER
- MESH AND GRAVEL INLET FILTER
- GEOTEXTILE INLET
- STABILISED SITE ACCESS AND TRUCK WASH DOWN AREA
- PROPOSED SITE ACCESS GATE

CONFIDENTIAL

Drawing Status: FOR REVIEW

Issue	Date	Description
02	23-10-25	ISSUED FOR CLIENT REVIEW
01	14-10-25	ISSUED FOR CLIENT REVIEW

0 10 20 30 40 50m

1 : 500 @ A1 1 : 1000 @ A3

Client:

Contractor / Consultant / Document Author:

at&l
Level 10, 124 Walker Street
North Sydney
NSW 2060
P 02 9439 1777
E info@atl.net.au
www.atl.net.au
ABN 96 130 882 405

GDA2020

Key Plan:

Site:	Stage:	Phase:	Project name:
	ULTIMATE	ULTIMATE	MAMRE ROAD DATA CENTRE CAMPUS

Author Job Number:	Drawn by:	Designed by:	Scale
25-1282	PT	JH	1:500
Project Number:	**Checked by:**	**Approved by:**	**Sheet**
	MM	AMc	A1

Drawing title: SEDIMENT AND EROSION CONTROL PLAN SHEET 1

File Name: SYD4-SITE-DRG-ATL-CIV-02201

Drawing Number: SYD4-SITE-DRG-ATL-CIV-02201

Rev: 02

Do not scale

A1

LOT 3
DP587334

EXISTING BAKERS LANE

192.0 BY SURVEY

133.135 BY SURVEY

TEMPORARY ACCESS TO BAKERS LANE

1 IN 4 MAX BATTER SLOPE

1 IN 4 MAX BATTER SLOPE

FUTURE SOUTHERN LINK ROAD

PROVIDE STRAW BALE FILTER 30m (TYP.)

RETAINING WALL

RETAINING WALL

STATCOM
BEL 53.00

BEL 53.14

1.0% FALL

1.0% FALL

1.0% FALL

ELECTRICAL
SUBSTATION
BEL 62.50

BEL 62.85

0.8% FALL

0.8% FALL

ELECTRICAL
SUBSTATION
BEL 62.50

BEL 62.85

0.8% FALL

SHEET 1	SHEET 2	SHEET 3	SHEET 4
SHEET 5	SHEET 6	SHEET 7	SHEET 8
SHEET 9	SHEET 10	SHEET 11	SHEET 12

KEYPLAN
NTS

LEGEND

- SEDIMENT FENCE
- CATCH DRAIN
- BARRIER FENCE
- STRAW BALE FILTER
- MESH AND GRAVEL INLET FILTER
- GEOTEXTILE INLET
- STABILISED SITE ACCESS AND TRUCK WASH DOWN AREA
- PROPOSED SITE ACCESS GATE

CONFIDENTIAL

Drawing Status: FOR REVIEW

Issue	Date	Description
02	23-10-25	ISSUED FOR CLIENT REVIEW
01	14-10-25	ISSUED FOR CLIENT REVIEW

0 10 20 30 40 50m

1 : 500 @ A1 1 : 1000 @ A3

Do not scale

Client:

Contractor / Consultant / Document Author:

at&l

Level 10, 124 Walker Street
North Sydney
NSW 2060
P 02 9439 1777
E info@atl.net.au
www.atl.net.au
ABN 96 130 882 405

GDA2020

Key Plan:

Site:	Stage: ULTIMATE	Phase: ULTIMATE	
Author Job Number: 25-1282	Drawn by: PT	Designed by: JH	Scale 1:500
Project Number:	Checked by: MM	Approved by: AMc	Sheet A1

Project name: MAMRE ROAD DATA CENTRE CAMPUS

Drawing title: SEDIMENT AND EROSION CONTROL PLAN SHEET 2

File Name: SYD4-SITE-DRG-ATL-CIV-02202

Drawing Number: SYD4-SITE-DRG-ATL-CIV-02202

Rev: 02

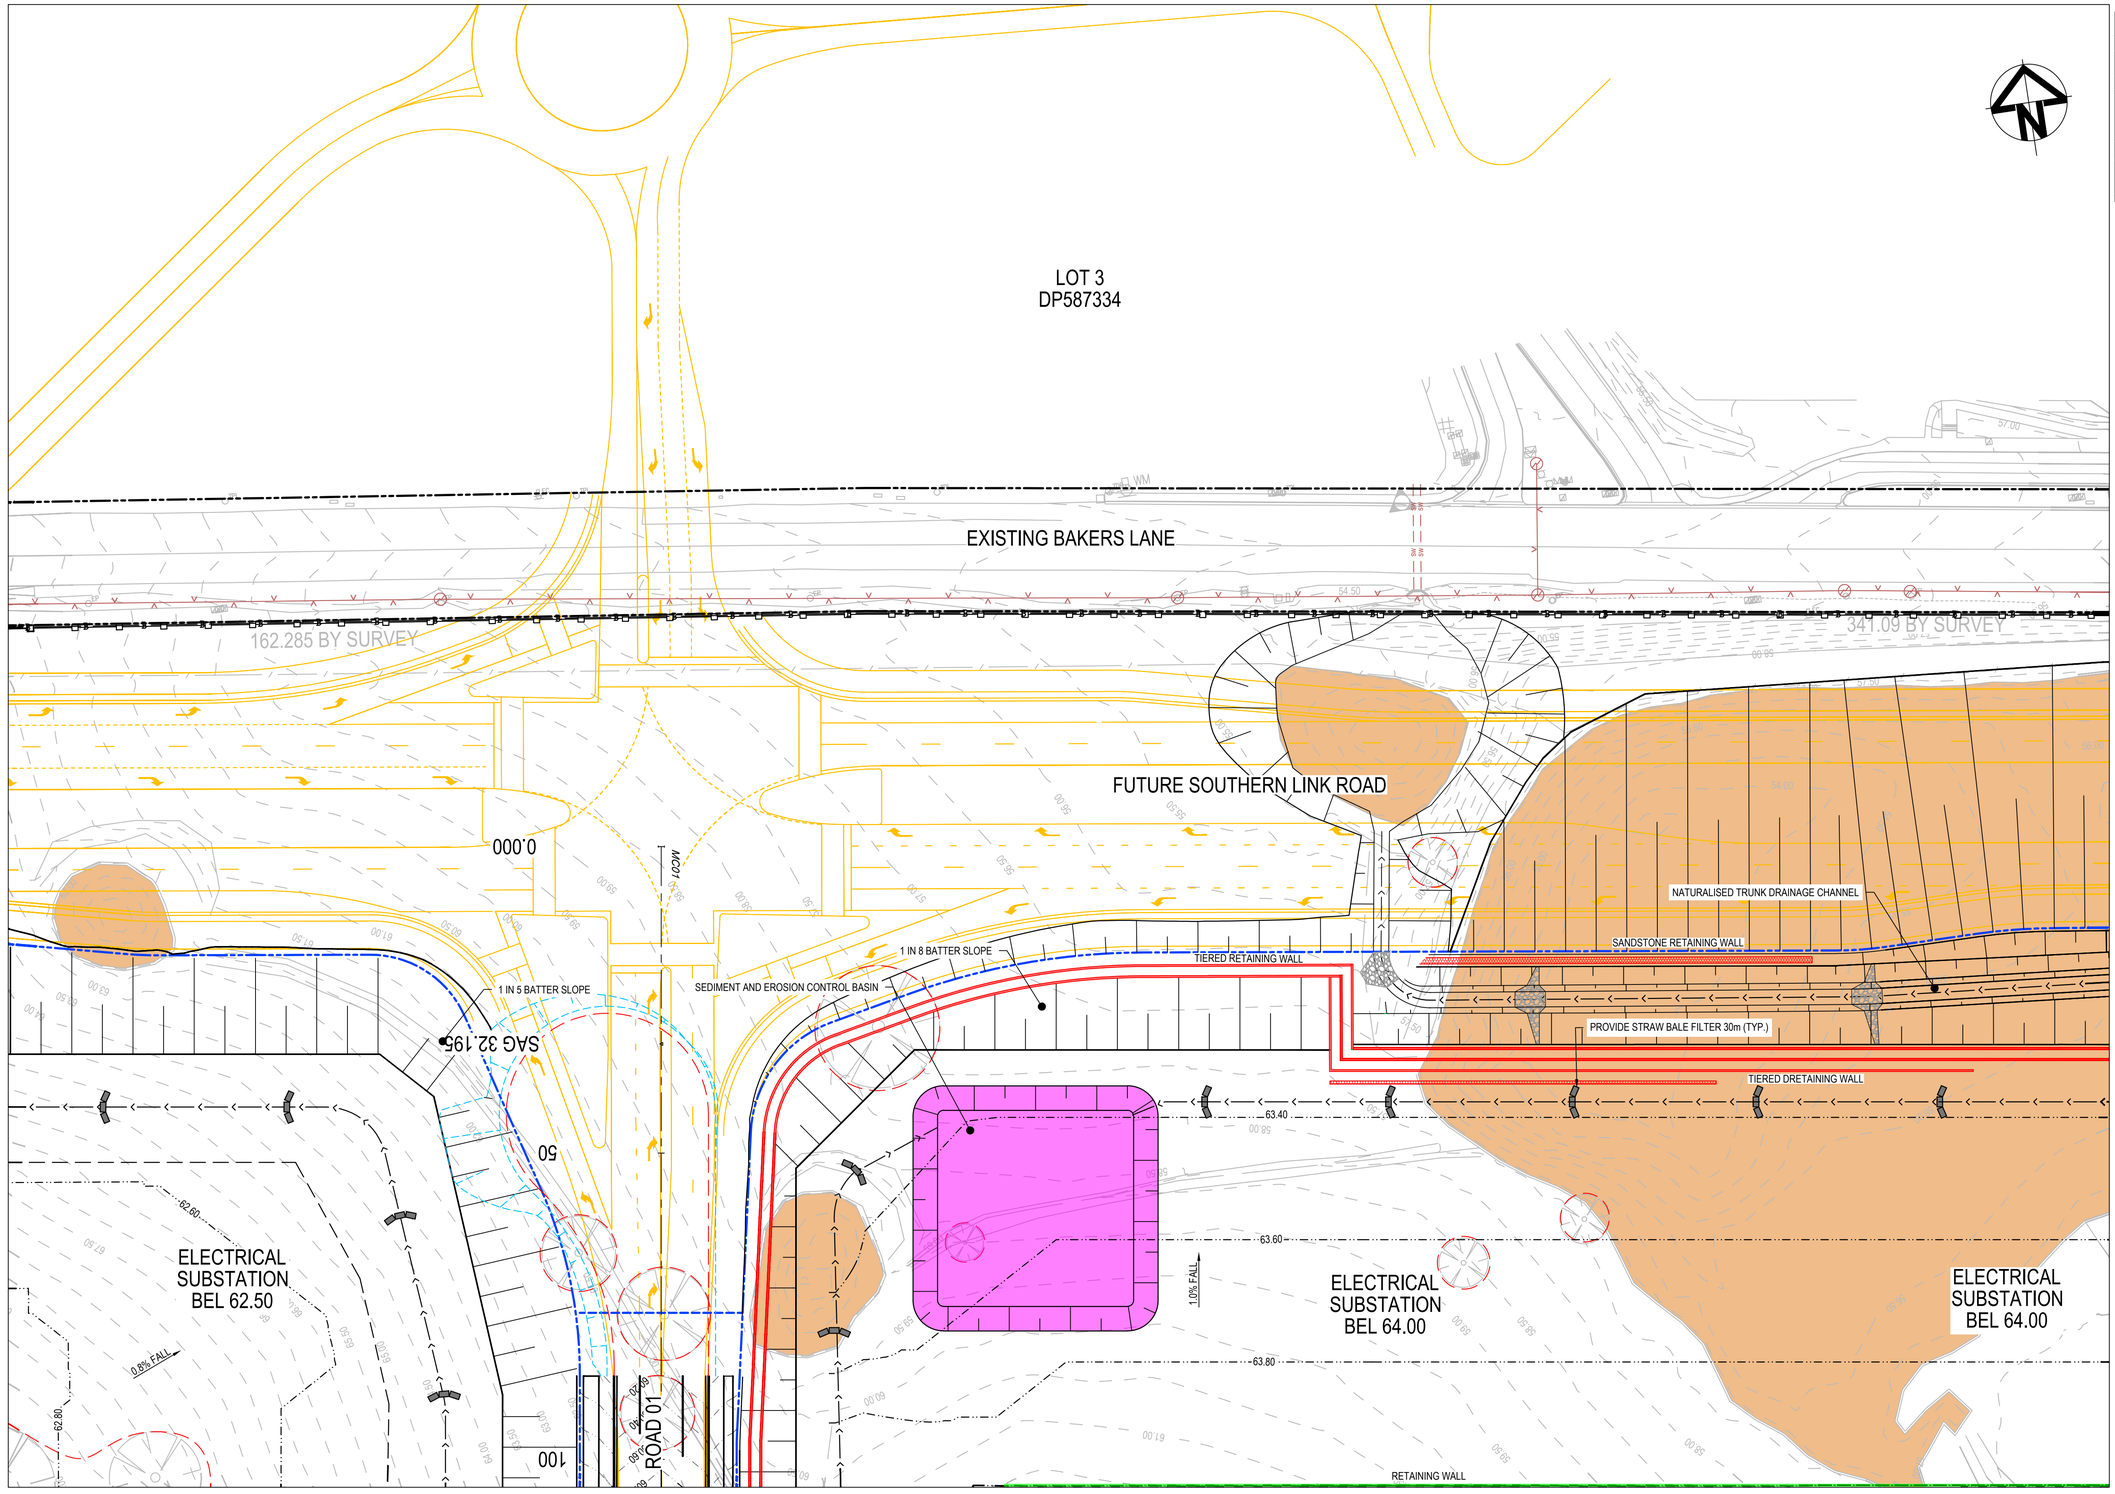

SHEET 1	SHEET 2	SHEET 3	SHEET 4
SHEET 5	SHEET 6	SHEET 7	SHEET 8
SHEET 9	SHEET 10	SHEET 11	SHEET 12

KEYPLAN
NTS

LEGEND

- SEDIMENT FENCE
- CATCH DRAIN
- BARRIER FENCE
- STRAW BALE FILTER
- MESH AND GRAVEL INLET FILTER
- GEOTEXTILE INLET
- STABILISED SITE ACCESS AND TRUCK WASH DOWN AREA
- PROPOSED SITE ACCESS GATE

CONFIDENTIAL

Drawing Status: FOR REVIEW

Issue	Date	Description
02	23-10-25	ISSUED FOR CLIENT REVIEW
01	14-10-25	ISSUED FOR CLIENT REVIEW

0 10 20 30 40 50m

1 : 500 @ A1 1 : 1000 @ A3

Client:

Contractor / Consultant / Document Author:
at&l
Level 10, 124 Walker Street
North Sydney
NSW 2060
P 02 9439 1777
E info@atl.net.au
www.atl.net.au
ABN 96 130 882 405

GDA2020

Key Plan:

Site:	Stage: ULTIMATE	Phase: ULTIMATE	Project name: MAMRE ROAD DATA CENTRE CAMPUS
Author Job Number: 25-1282	Drawn by: PT	Designed by: JH	Scale: 1:500
Project Number:	Checked by: MM	Approved by: AMc	Sheet: A1
File Name: SYD4-SITE-DRG-ATL-CIV-02203			Drawing title: SEDIMENT AND EROSION CONTROL PLAN SHEET 3
			Drawing Number: SYD4-SITE-DRG-ATL-CIV-02203
			Rev: 02

Do not scale

A1

LOT 3
DP587334

LOT 4
DP587334

EXISTING BAKERS LANE

FUTURE SOUTHERN LINK ROAD

NATURALISED TRUNK DRAINAGE CHANNEL

DAM TO BE FILLED AS PART OF ACCESS WORKS (TYP.)

PROVIDE STRAW BALE FILTER 30m (TYP.)

TIERED DRETAINING WALL

63.40

63.60

ELECTRICAL
SUBSTATION
BEL 64.00

1.0% FALL

63.80

1 IN 5 BATTER SLOPE

RETAINING WALL

ONGOING COORDINATION WITH ADJACENT DEVELOPER TO ALIGN UPSTREAM NATURALISED TRUNK DRAINAGE ACROSS PROPERTY BOUNDARY.

10m WIDE FUTURE DEDICATED FREIGHT CORRIDOR

TEMPORARY OPEN SWALE TO DRAIN GIBB GROUP LANDS

1 IN 3 TEMPORARY BATTER SLOPE

GIBB GROUP DEVELOPMENT
FFL 77.50

SHEET 1	SHEET 2	SHEET 3	SHEET 4
SHEET 5	SHEET 6	SHEET 7	SHEET 8
SHEET 9	SHEET 10	SHEET 11	SHEET 12

KEYPLAN
NTS

LEGEND

- SEDIMENT FENCE
- CATCH DRAIN
- BARRIER FENCE
- STRAW BALE FILTER
- MESH AND GRAVEL INLET FILTER
- GEOTEXTILE INLET
- STABILISED SITE ACCESS AND TRUCK WASH DOWN AREA
- PROPOSED SITE ACCESS GATE

CONFIDENTIAL

Drawing Status: FOR REVIEW

Issue	Date	Description
02	23-10-25	ISSUED FOR CLIENT REVIEW
01	14-10-25	ISSUED FOR CLIENT REVIEW

Do not scale

0 10 20 30 40 50m

1 : 500 @ A1 1 : 1000 @ A3

Client:

Contractor / Consultant / Document Author:

at&l
Level 10, 124 Walker Street
North Sydney
NSW 2060
P 02 9439 1777
E info@atl.net.au
www.atl.net.au
ABN 96 130 882 405

GDA2020

Key Plan:

Site:	Stage: ULTIMATE	Phase: ULTIMATE	
Author Job Number: 25-1282	Drawn by: PT	Designed by: JH	Scale 1:500
Project Number:	Checked by: MM	Approved by: AMc	Sheet A1

Project name: MAMRE ROAD DATA CENTRE CAMPUS

Drawing title: SEDIMENT AND EROSION CONTROL PLAN SHEET 4

File Name: SYD4-SITE-DRG-ATL-CIV-02204

Drawing Number: SYD4-SITE-DRG-ATL-CIV-02204

Rev: 02

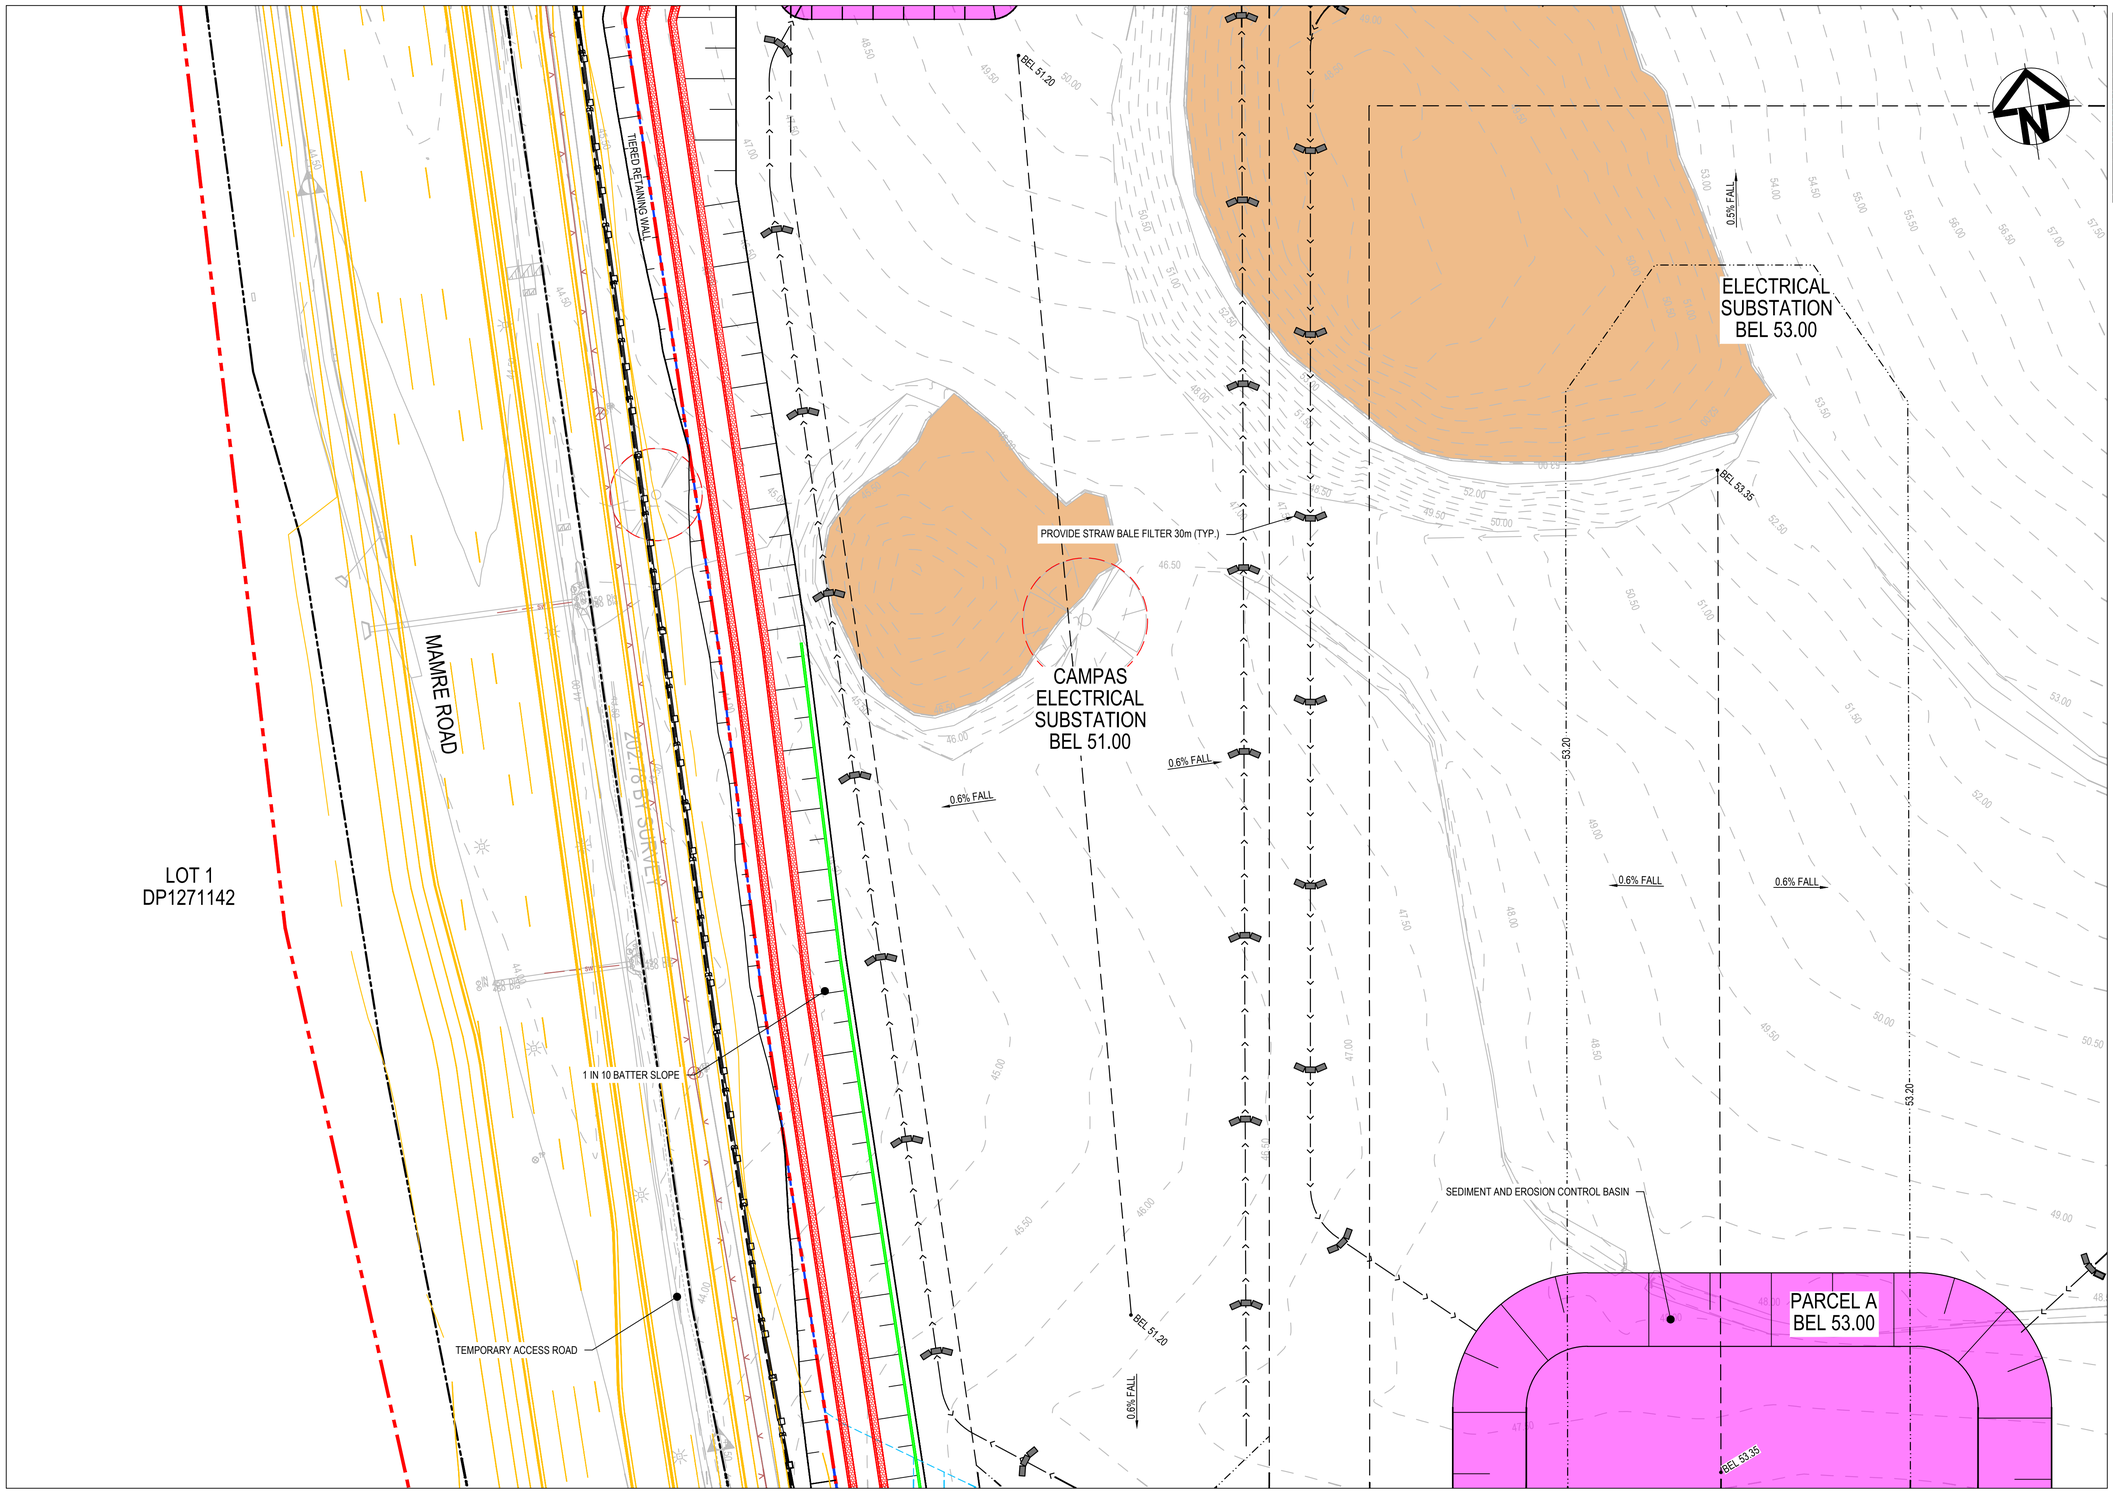

SHEET 1	SHEET 2	SHEET 3	SHEET 4
SHEET 5	SHEET 6	SHEET 7	SHEET 8
SHEET 9	SHEET 10	SHEET 11	SHEET 12

KEYPLAN
NTS

LEGEND

- SEDIMENT FENCE
- CATCH DRAIN
- BARRIER FENCE
- STRAW BALE FILTER
- MESH AND GRAVEL INLET FILTER
- GEOTEXTILE INLET
- STABILISED SITE ACCESS AND TRUCK WASH DOWN AREA
- PROPOSED SITE ACCESS GATE

CONFIDENTIAL

Drawing Status: FOR REVIEW

Issue	Date	Description
02	23-10-25	ISSUED FOR CLIENT REVIEW
01	14-10-25	ISSUED FOR CLIENT REVIEW

Do not scale

0 10 20 30 40 50m

1 : 500 @ A1 1 : 1000 @ A3

Client:

Contractor / Consultant / Document Author:
at&l
Level 10, 124 Walker Street
North Sydney
NSW 2060
P 02 9439 1777
E info@atl.net.au
www.atl.net.au
ABN 96 130 882 405

GDA2020

Key Plan:

Site:	Stage: ULTIMATE	Phase: ULTIMATE	
Author Job Number: 25-1282	Drawn by: PT	Designed by: JH	Scale 1:500
Project Number:	Checked by: MM	Approved by: AMc	Sheet A1

Project name: MAMRE ROAD DATA CENTRE CAMPUS

Drawing title: SEDIMENT AND EROSION CONTROL PLAN SHEET 5

File Name: SYD4-SITE-DRG-ATL-CIV-02205

Drawing Number: SYD4-SITE-DRG-ATL-CIV-02205

Rev: 02

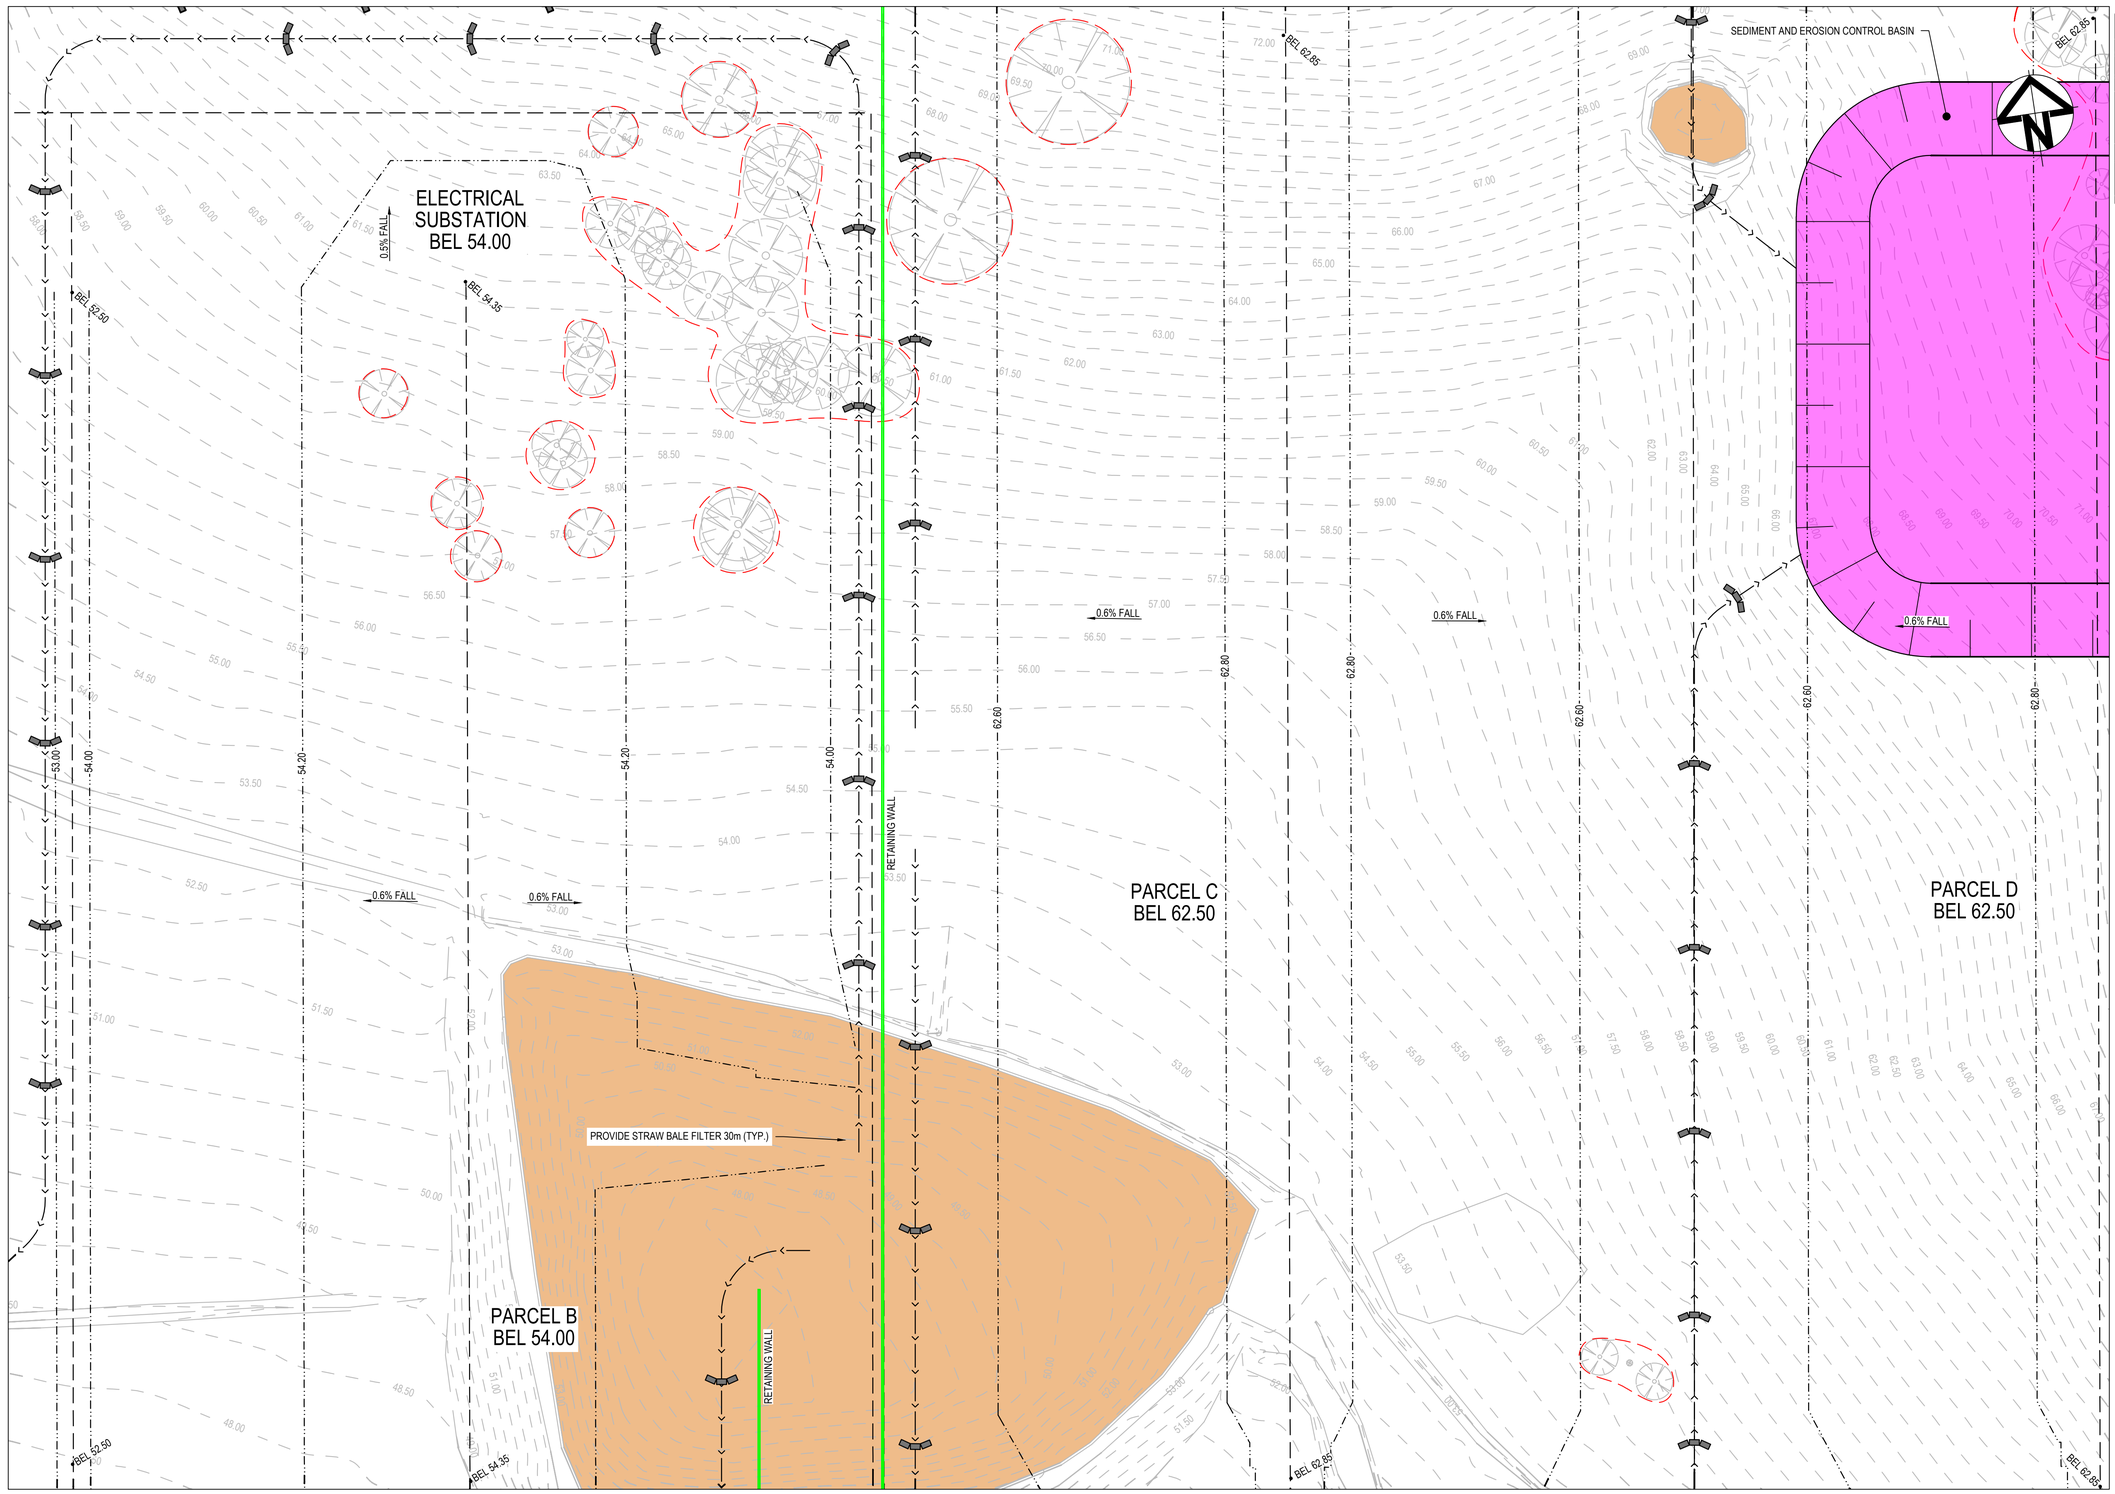

SHEET 1	SHEET 2	SHEET 3	SHEET 4
SHEET 5	SHEET 6	SHEET 7	SHEET 8
SHEET 9	SHEET 10	SHEET 11	SHEET 12

KEYPLAN
NTS

LEGEND

- SEDIMENT FENCE
- CATCH DRAIN
- B — BARRIER FENCE
- STRAW BALE FILTER
- MESH AND GRAVEL INLET FILTER
- GEOTEXTILE INLET
- STABILISED SITE ACCESS AND TRUCK WASH DOWN AREA
- PROPOSED SITE ACCESS GATE

CONFIDENTIAL

Drawing Status: FOR REVIEW

Issue	Date	Description
02	23-10-25	ISSUED FOR CLIENT REVIEW
01	14-10-25	ISSUED FOR CLIENT REVIEW

0 10 20 30 40 50m

1 : 500 @ A1 1 : 1000 @ A3

Client:

Contractor / Consultant / Document Author:
at&l
Level 10, 124 Walker Street
North Sydney
NSW 2060
P 02 9439 1777
E info@atl.net.au
www.atl.net.au
ABN 96 130 882 405

GDA2020

Key Plan:

Site:	Stage: ULTIMATE	Phase: ULTIMATE	
Author Job Number: 25-1282	Drawn by: PT	Designed by: JH	Scale: 1:500
Project Number:	Checked by: MM	Approved by: AMc	Sheet: A1

File Name: SYD4-SITE-DRG-ATL-CIV-02206

Project name: MAMRE ROAD DATA CENTRE CAMPUS

Drawing title: SEDIMENT AND EROSION CONTROL PLAN SHEET 6

Drawing Number: SYD4-SITE-DRG-ATL-CIV-02206

Rev: 02

Do not scale

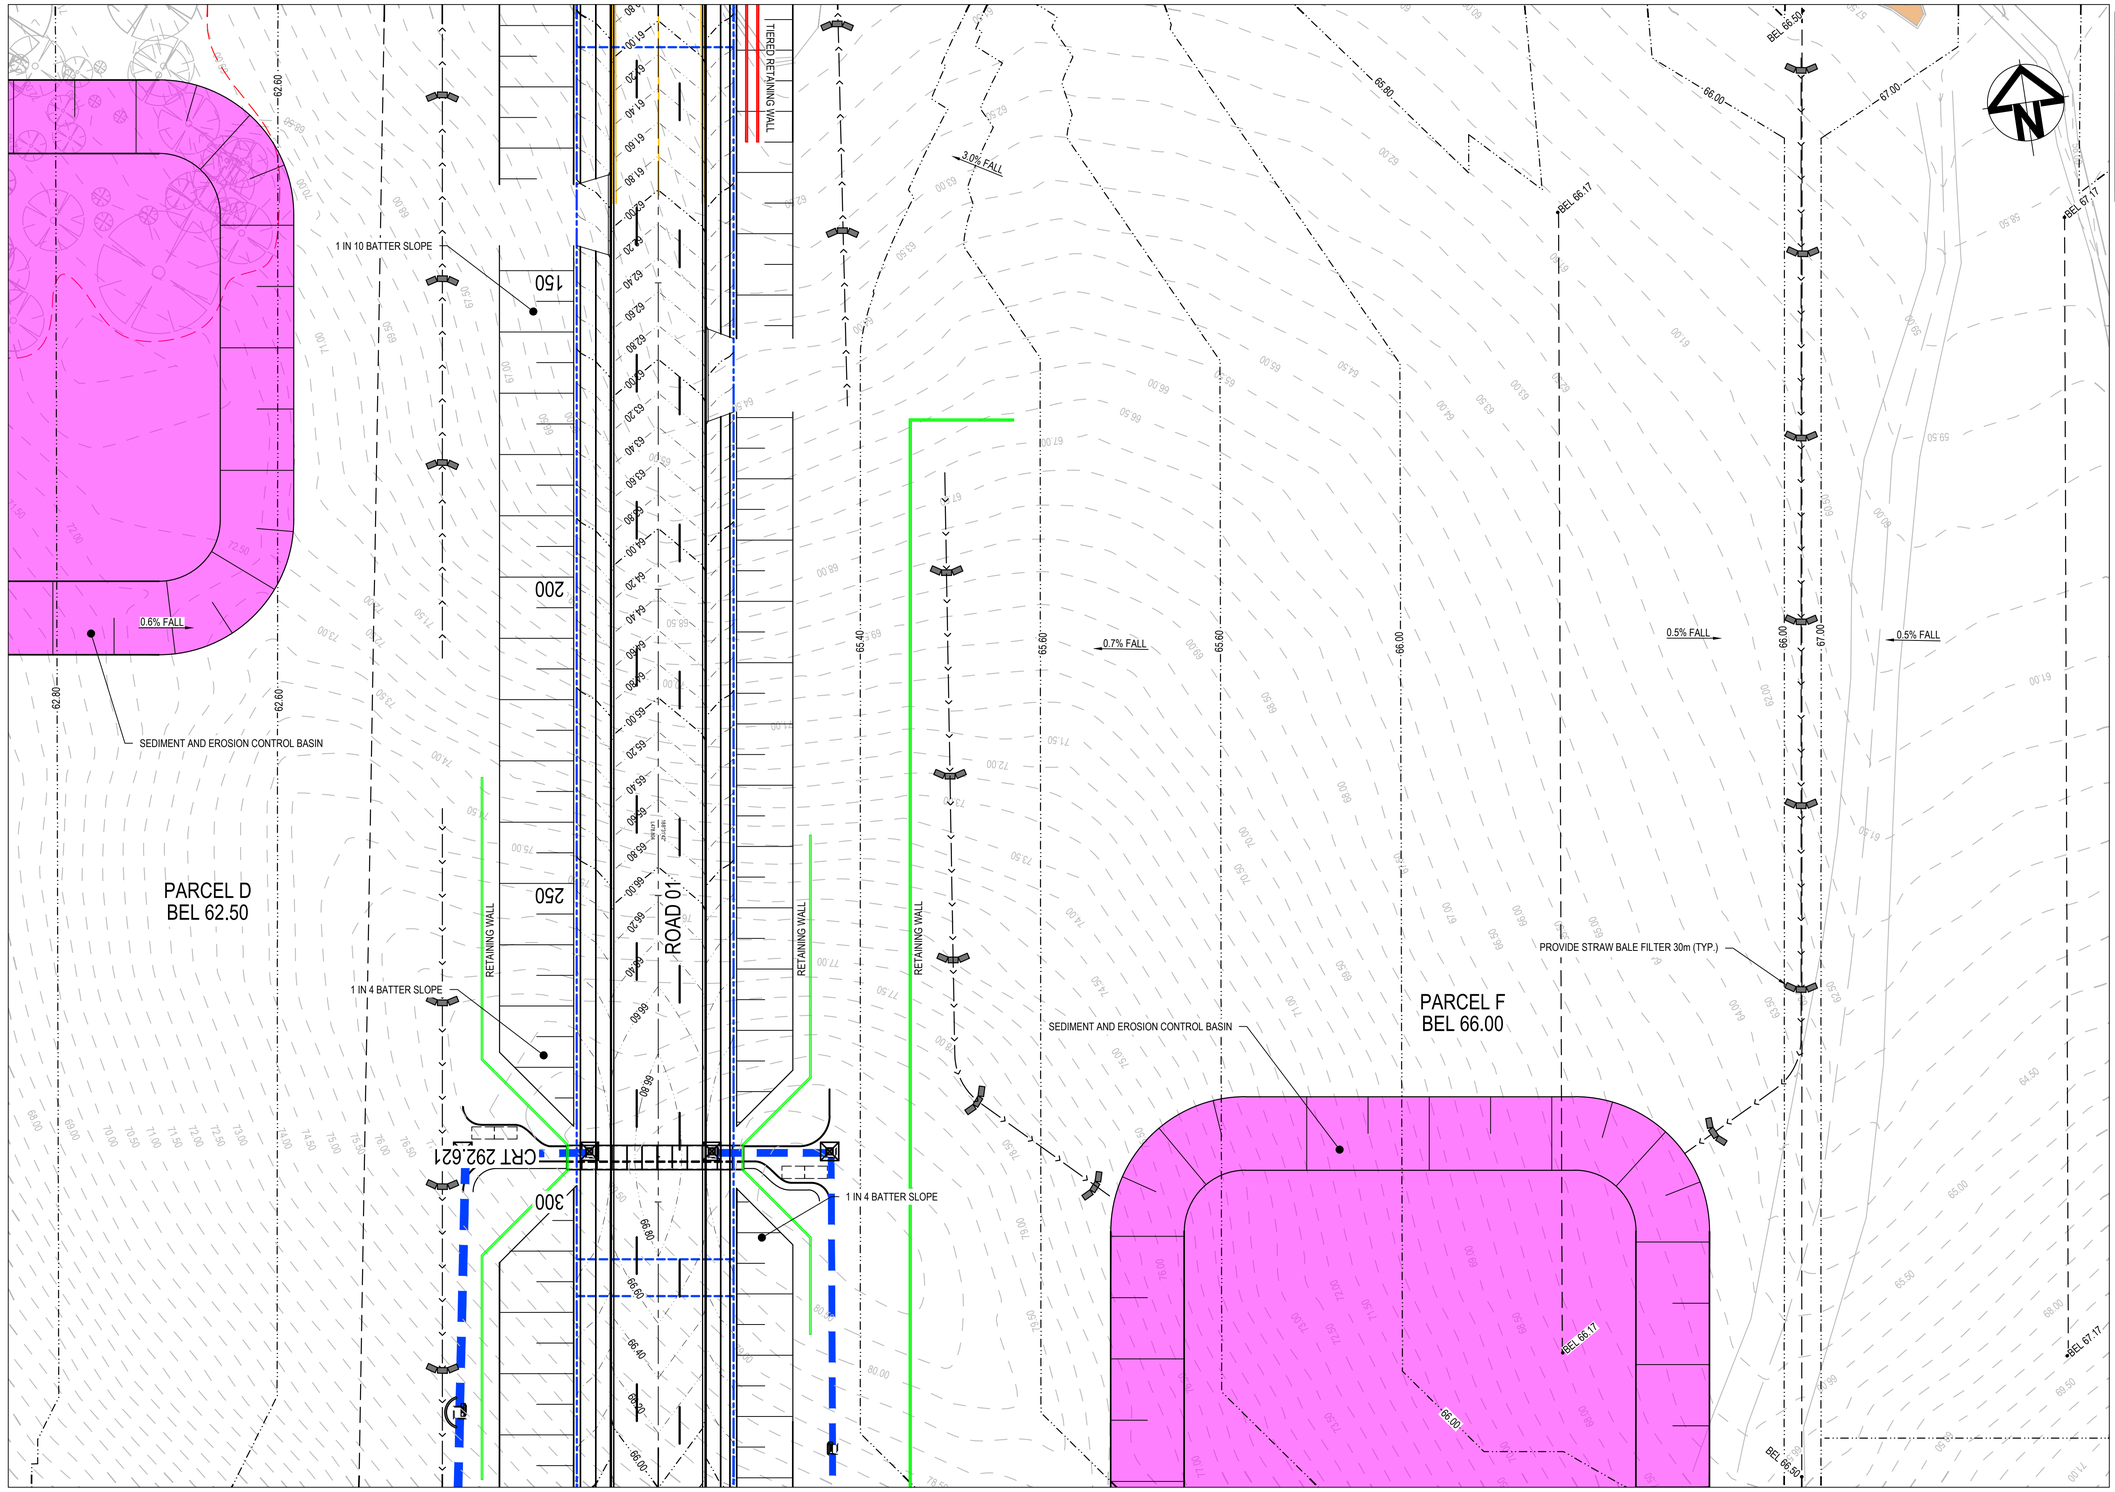

SHEET 1	SHEET 2	SHEET 3	SHEET 4
SHEET 5	SHEET 6	SHEET 7	SHEET 8
SHEET 9	SHEET 10	SHEET 11	SHEET 12

KEYPLAN
NTS

LEGEND

- SEDIMENT FENCE
- CATCH DRAIN
- BARRIER FENCE
- STRAW BALE FILTER
- MESH AND GRAVEL INLET FILTER
- GEOTEXTILE INLET
- STABILISED SITE ACCESS AND TRUCK WASH DOWN AREA
- PROPOSED SITE ACCESS GATE

CONFIDENTIAL

Drawing Status: FOR REVIEW

Issue	Date	Description
02	23-10-25	ISSUED FOR CLIENT REVIEW
01	14-10-25	ISSUED FOR CLIENT REVIEW

0 10 20 30 40 50m

1 : 500 @ A1 1 : 1000 @ A3

Do not scale

Client:

Contractor / Consultant / Document Author:

at&l
Level 10, 124 Walker Street
North Sydney
NSW 2060
P 02 9439 1777
E info@atl.net.au
www.atl.net.au
ABN 96 130 882 405

GDA2020

Key Plan:

Site:	Stage:	Phase:	
	ULTIMATE	ULTIMATE	
Author Job Number:	Drawn by:	Designed by:	Scale
25-1282	PT	JH	1:500
Project Number:	Checked by:	Approved by:	Sheet
	MM	AMc	A1

Project name: MAMRE ROAD DATA CENTRE CAMPUS

Drawing title: SEDIMENT AND EROSION CONTROL PLAN SHEET 7

File Name: SYD4-SITE-DRG-ATL-CIV-02207

Drawing Number: SYD4-SITE-DRG-ATL-CIV-02207

Rev: 02

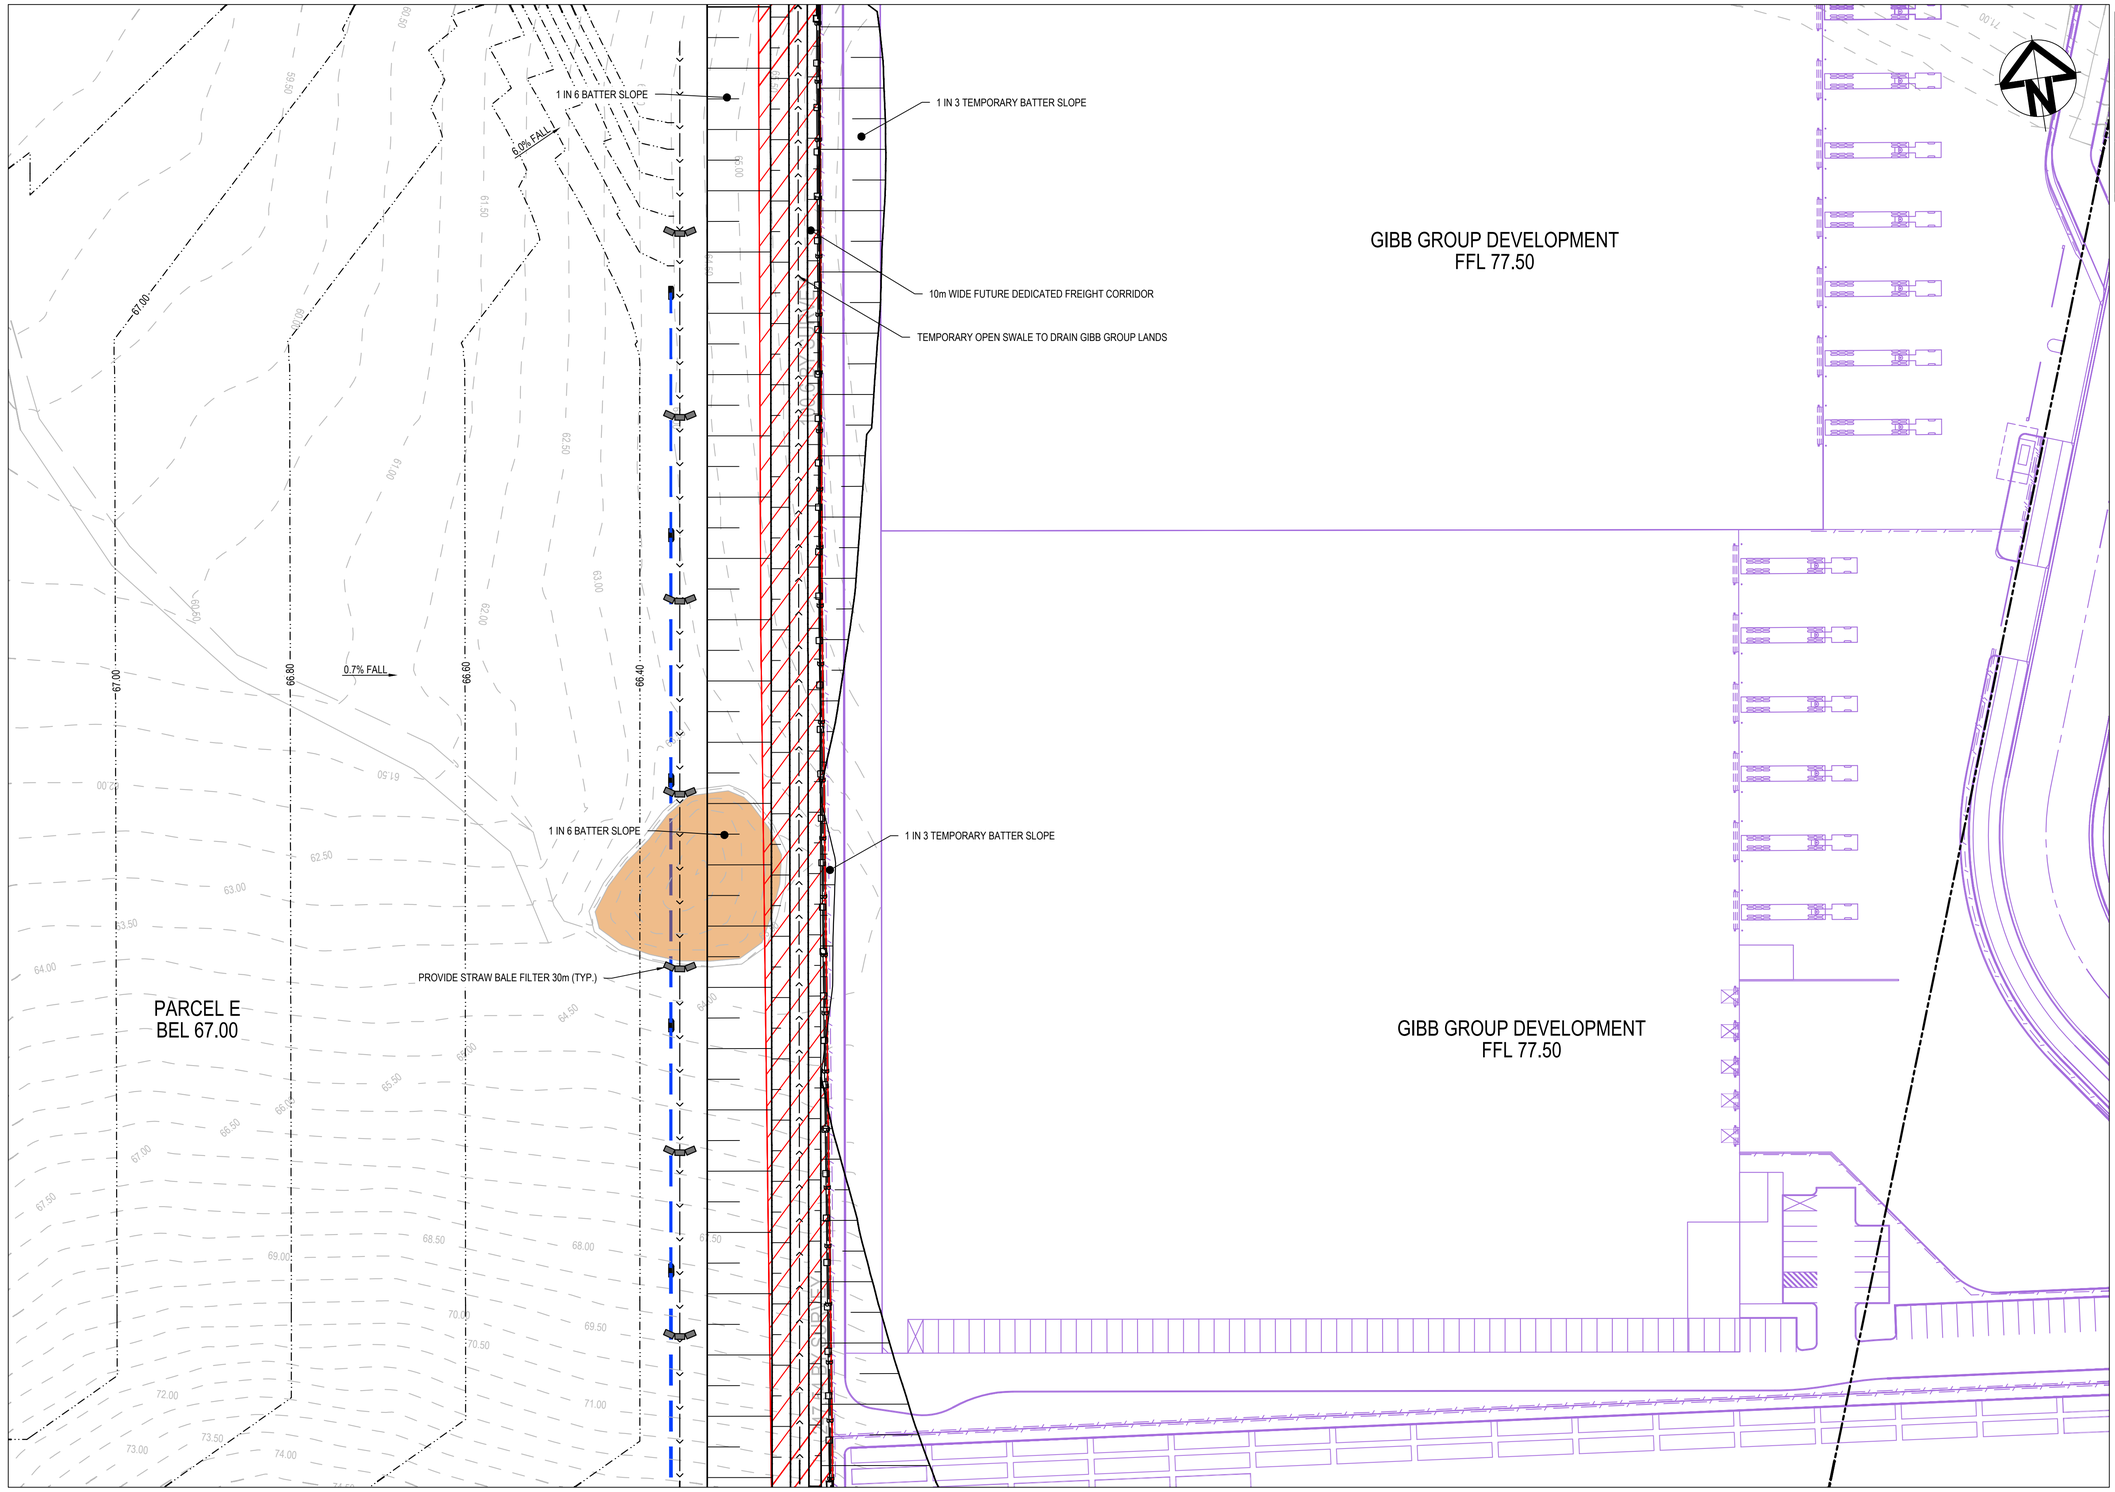

SHEET 1	SHEET 2	SHEET 3	SHEET 4
SHEET 5	SHEET 6	SHEET 7	SHEET 8
SHEET 9	SHEET 10	SHEET 11	SHEET 12

KEYPLAN
NTS

LEGEND

- SEDIMENT FENCE
- CATCH DRAIN
- BARRIER FENCE
- STRAW BALE FILTER
- MESH AND GRAVEL INLET FILTER
- GEOTEXTILE INLET
- STABILISED SITE ACCESS AND TRUCK WASH DOWN AREA
- PROPOSED SITE ACCESS GATE

CONFIDENTIAL

Drawing Status: FOR REVIEW

Issue	Date	Description
02	23-10-25	ISSUED FOR CLIENT REVIEW
01	14-10-25	ISSUED FOR CLIENT REVIEW

0 10 20 30 40 50m

1 : 500 @ A1 1 : 1000 @ A3

Client:

Contractor / Consultant / Document Author:

at&l
Level 10, 124 Walker Street
North Sydney
NSW 2060
P 02 9439 1777
E info@atl.net.au
www.atl.net.au
ABN 96 130 882 405

GDA2020

Key Plan:

Site:	Stage: ULTIMATE	Phase: ULTIMATE	Project name: MAMRE ROAD DATA CENTRE CAMPUS
Author Job Number: 25-1282	Drawn by: PT	Designed by: JH	Scale 1:500
Project Number:	Checked by: MM	Approved by: AMc	Sheet A1

Drawing title: SEDIMENT AND EROSION CONTROL PLAN SHEET 8

File Name: SYD4-SITE-DRG-ATL-CIV-02208

Drawing Number: SYD4-SITE-DRG-ATL-CIV-02208

Rev: 02

Do not scale

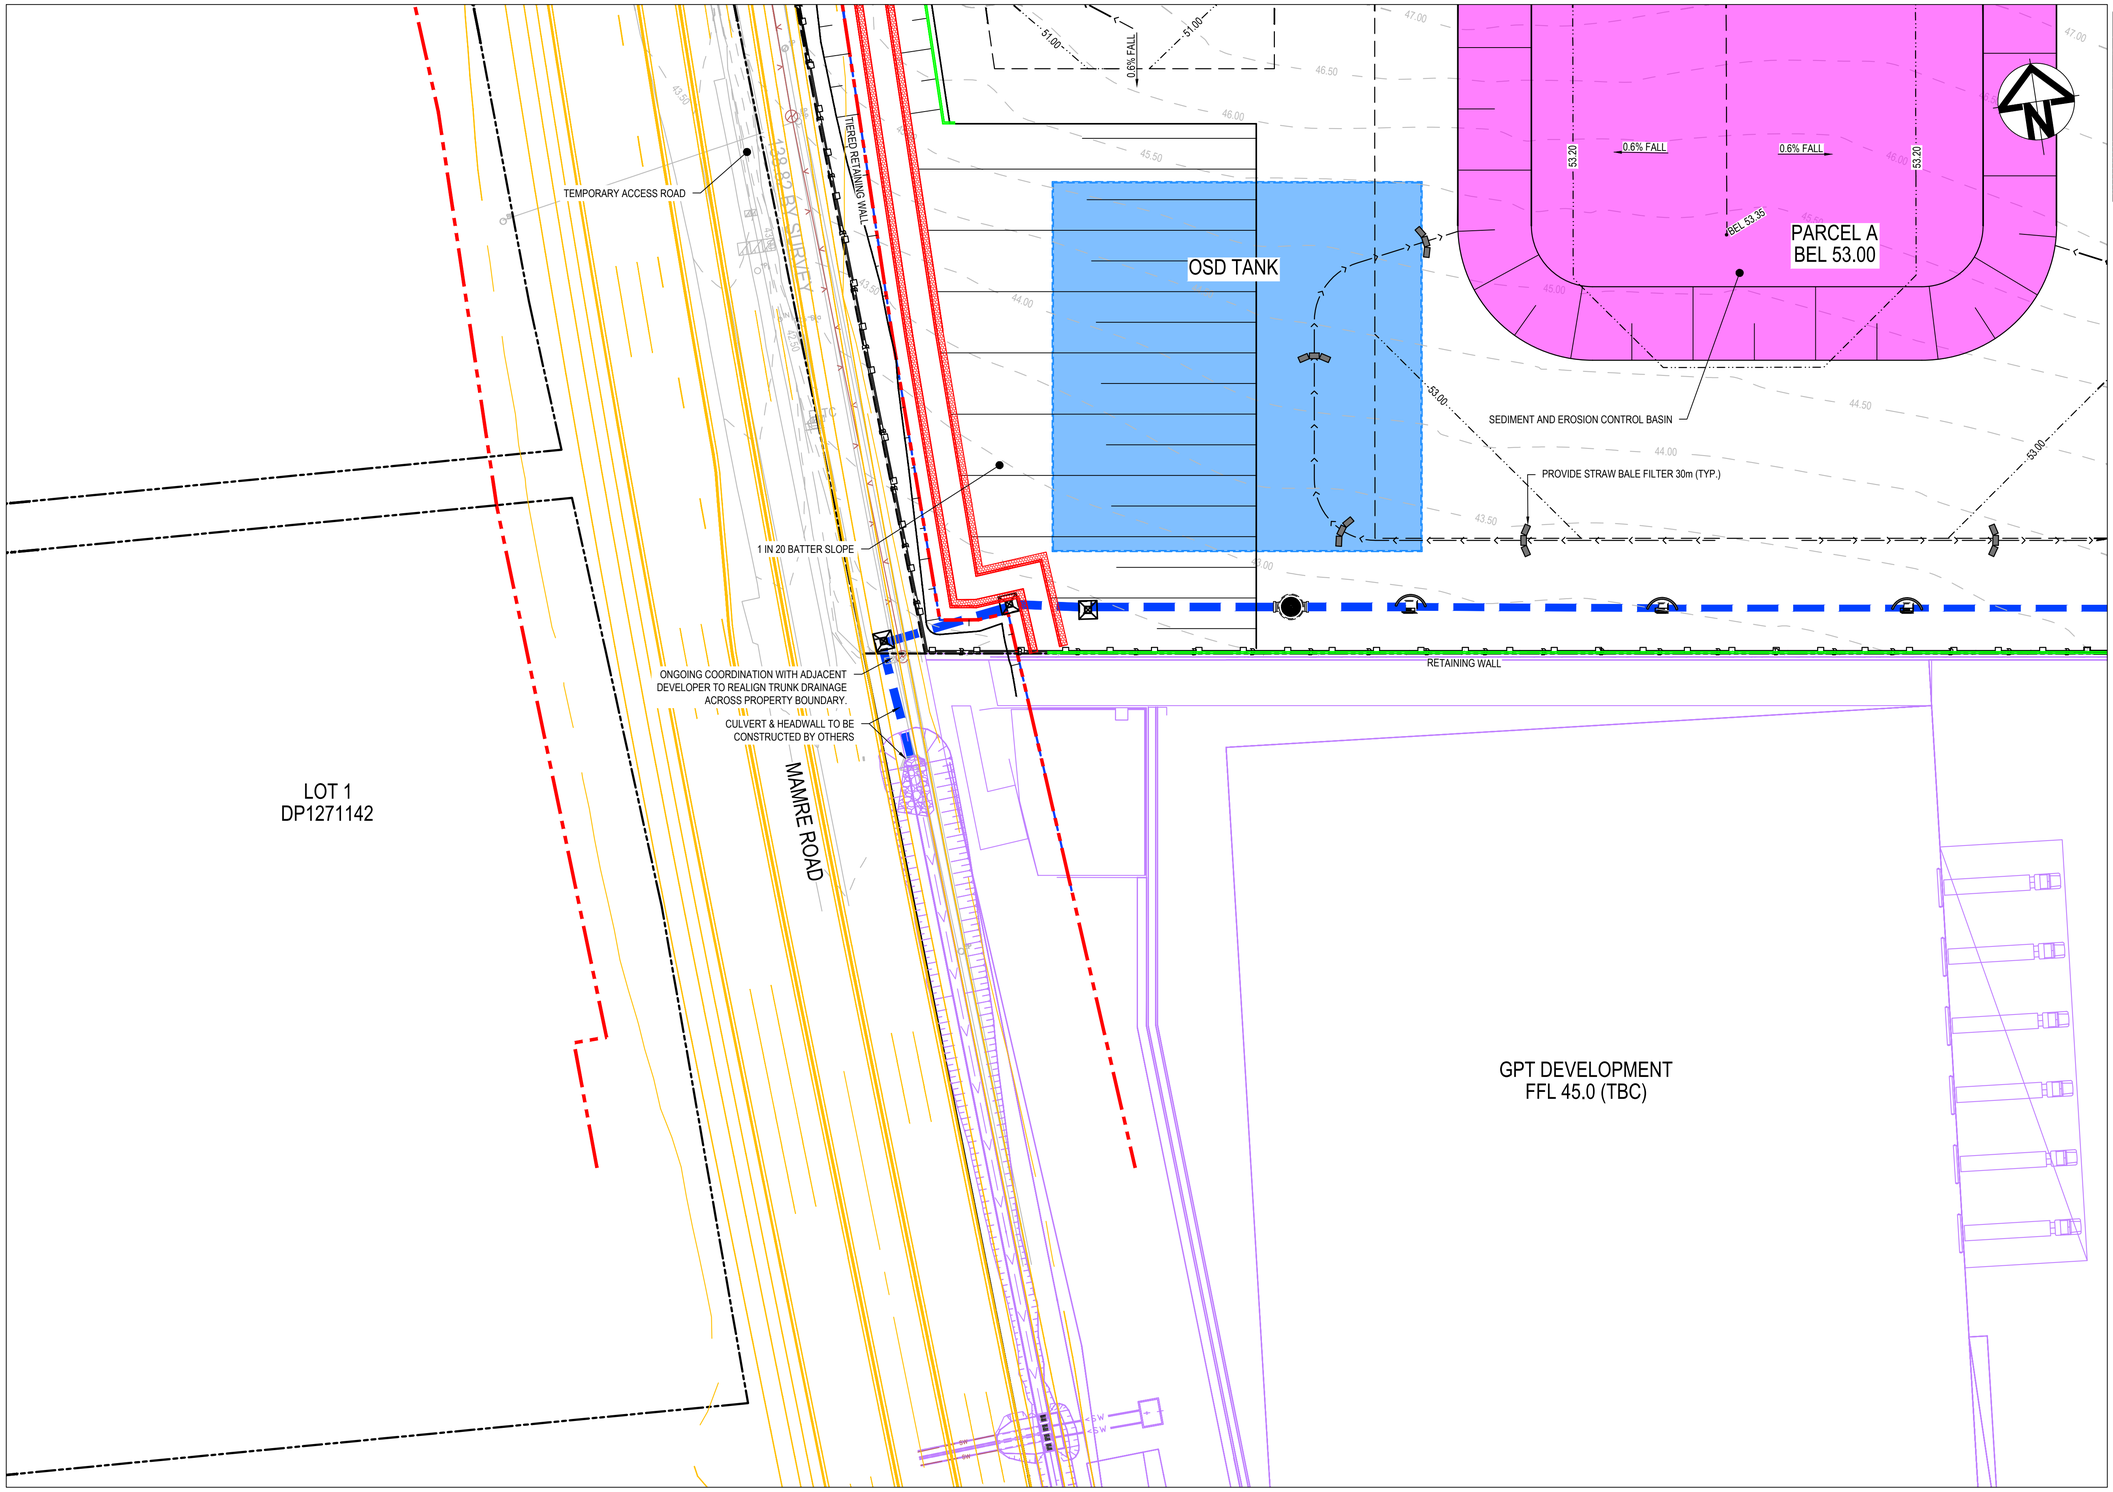

SHEET 1	SHEET 2	SHEET 3	SHEET 4
SHEET 5	SHEET 6	SHEET 7	SHEET 8
SHEET 9	SHEET 10	SHEET 11	SHEET 12

KEYPLAN
NTS

LEGEND

- SEDIMENT FENCE
- CATCH DRAIN
- BARRIER FENCE
- STRAW BALE FILTER
- MESH AND GRAVEL INLET FILTER
- GEOTEXTILE INLET
- STABILISED SITE ACCESS AND TRUCK WASH DOWN AREA
- PROPOSED SITE ACCESS GATE

CONFIDENTIAL

Drawing Status: FOR REVIEW

Issue	Date	Description
02	23-10-25	ISSUED FOR CLIENT REVIEW
01	14-10-25	ISSUED FOR CLIENT REVIEW

Do not scale

0 10 20 30 40 50m

1 : 500 @ A1 1 : 1000 @ A3

Client:

Contractor / Consultant / Document Author:
at&l
Level 10, 124 Walker Street
North Sydney
NSW 2060
P 02 9439 1777
E info@atl.net.au
www.atl.net.au
ABN 96 130 882 405

GDA2020

Key Plan:

Site:	Stage: ULTIMATE	Phase: ULTIMATE	Project name: MAMRE ROAD DATA CENTRE CAMPUS
Author Job Number: 25-1282	Drawn by: PT	Designed by: JH	Scale 1:500
Project Number:	Checked by: MM	Approved by: AMc	Sheet A1

Drawing title: SEDIMENT AND EROSION CONTROL PLAN SHEET 9

File Name: SYD4-SITE-DRG-ATL-CIV-02209

Drawing Number: SYD4-SITE-DRG-ATL-CIV-02209

Rev: 02

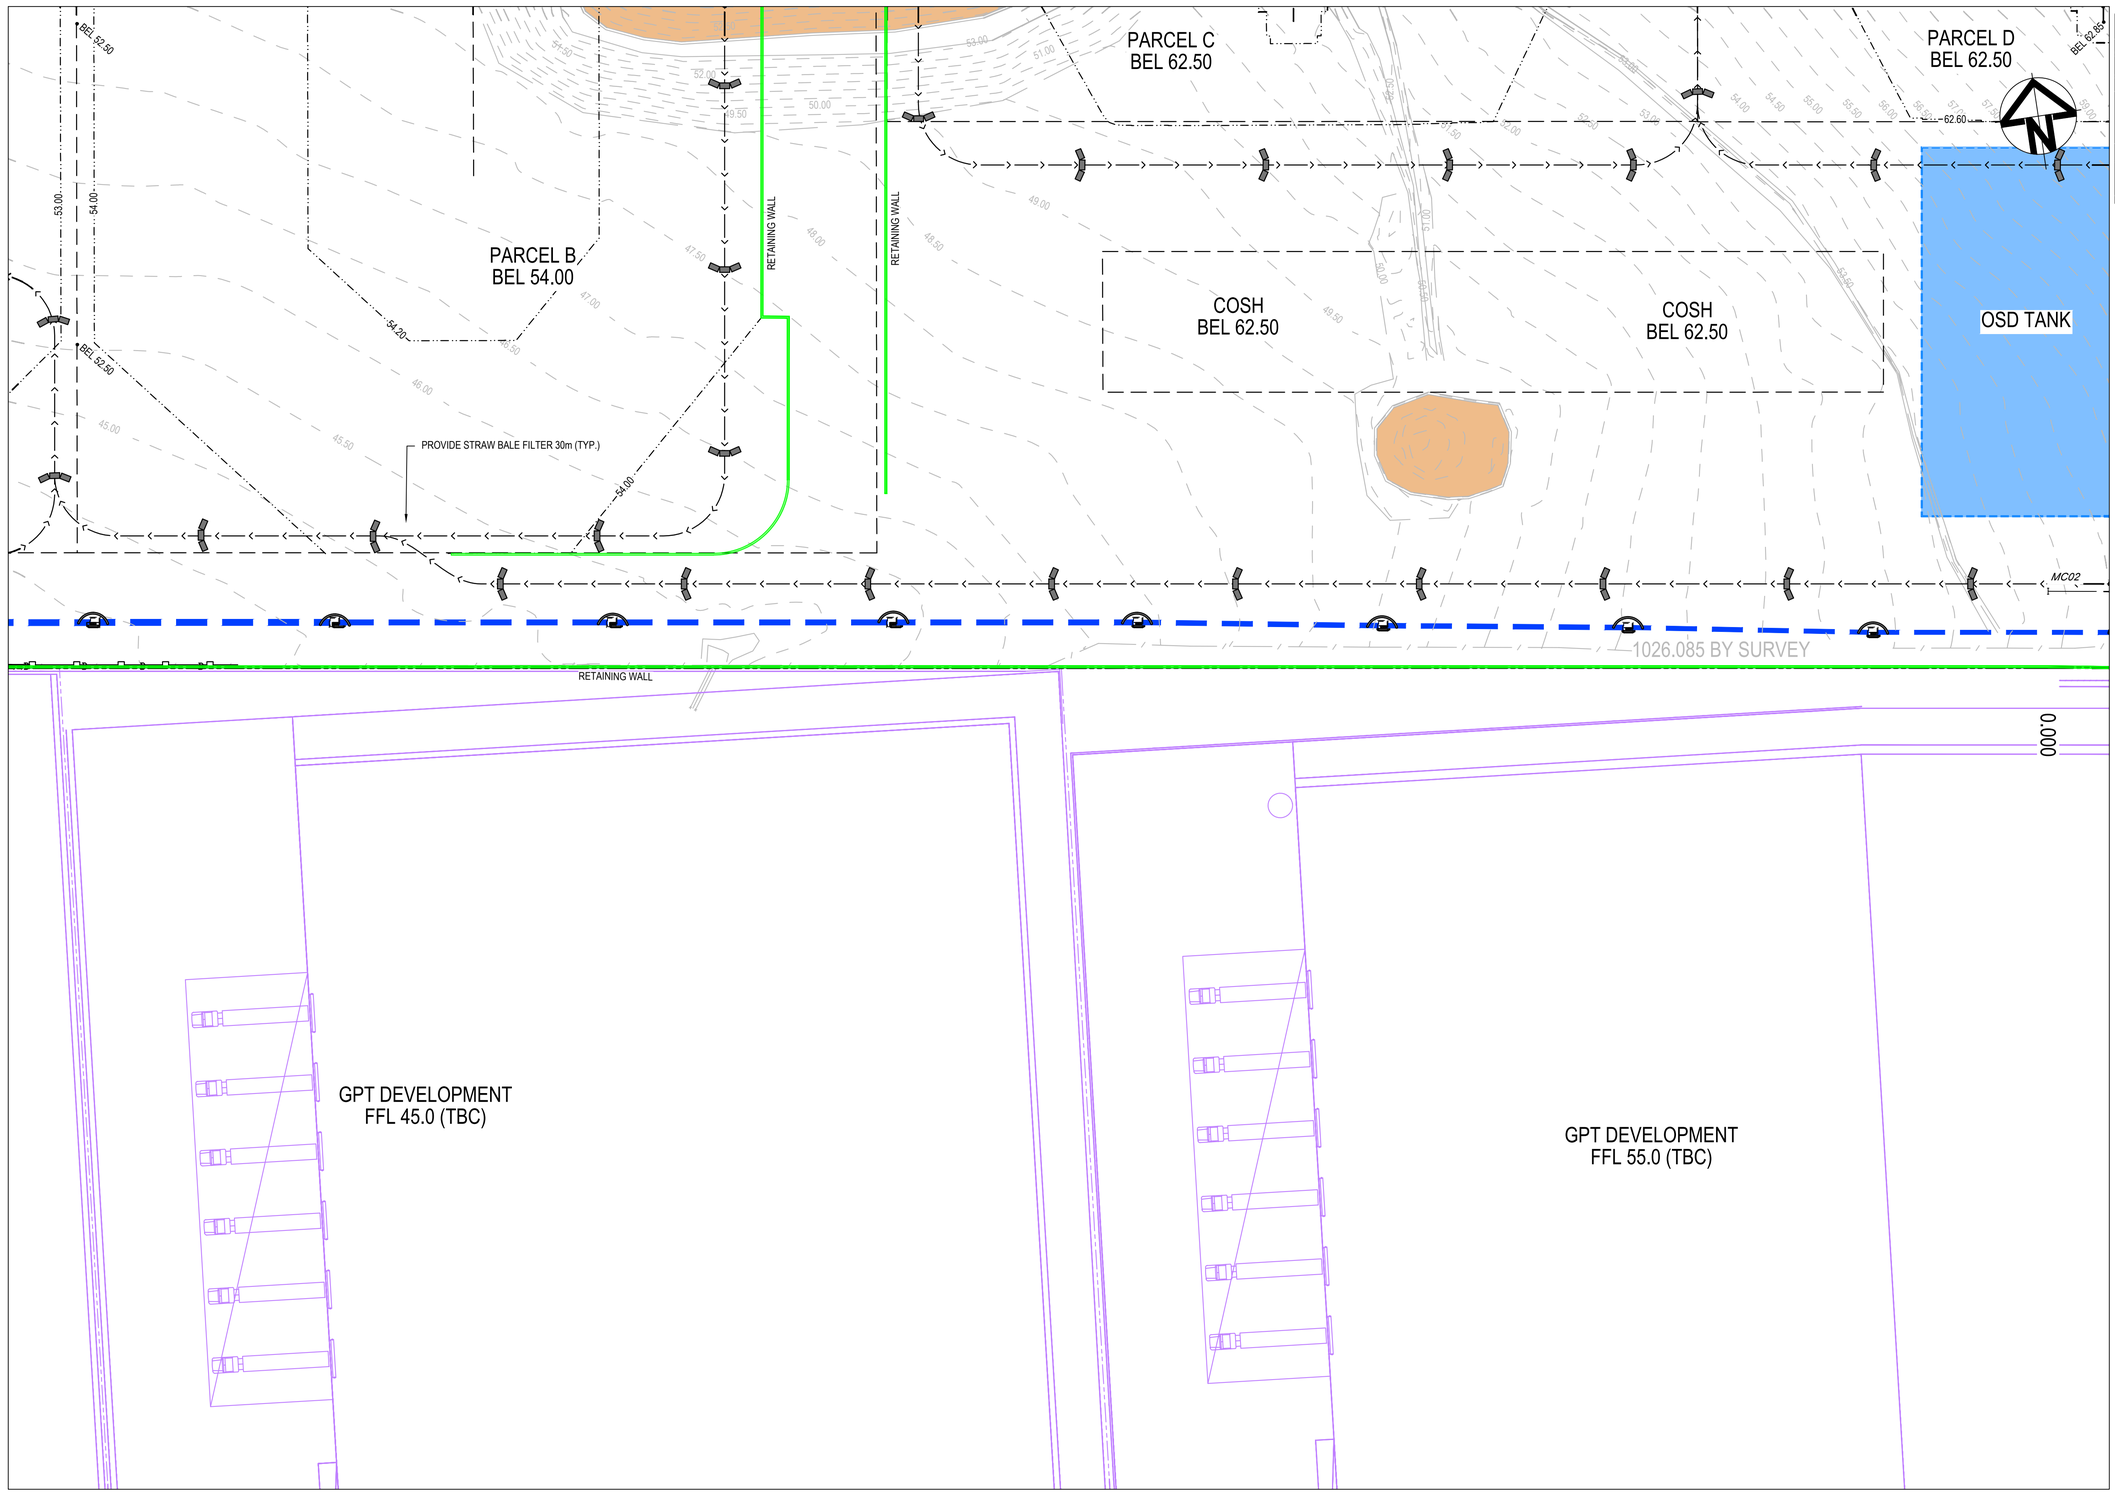

SHEET 1	SHEET 2	SHEET 3	SHEET 4
SHEET 5	SHEET 6	SHEET 7	SHEET 8
SHEET 9	SHEET 10	SHEET 11	SHEET 12

KEYPLAN
NTS

LEGEND

- SEDIMENT FENCE
- CATCH DRAIN
- BARRIER FENCE
- STRAW BALE FILTER
- MESH AND GRAVEL INLET FILTER
- GEOTEXTILE INLET
- STABILISED SITE ACCESS AND TRUCK WASH DOWN AREA
- PROPOSED SITE ACCESS GATE

CONFIDENTIAL

Drawing Status: FOR REVIEW

Issue	Date	Description
02	23-10-25	ISSUED FOR CLIENT REVIEW
01	14-10-25	ISSUED FOR CLIENT REVIEW

Do not scale

0 10 20 30 40 50m

1 : 500 @ A1 1 : 1000 @ A3

Client:

Contractor / Consultant / Document Author:

at&l
Level 10, 124 Walker Street
North Sydney
NSW 2060
P 02 9439 1777
E info@atl.net.au
www.atl.net.au
ABN 96 130 882 405

GDA2020

Key Plan:

Site:	Stage: ULTIMATE	Phase: ULTIMATE	
Author Job Number: 25-1282	Drawn by: PT	Designed by: JH	Scale 1:500
Project Number:	Checked by: MM	Approved by: AMc	Sheet A1

Project name: MAMRE ROAD DATA CENTRE CAMPUS

Drawing title: SEDIMENT AND EROSION CONTROL PLAN SHEET 10

File Name: SYD4-SITE-DRG-ATL-CIV-02210

Drawing Number: SYD4-SITE-DRG-ATL-CIV-02210

Rev: 02

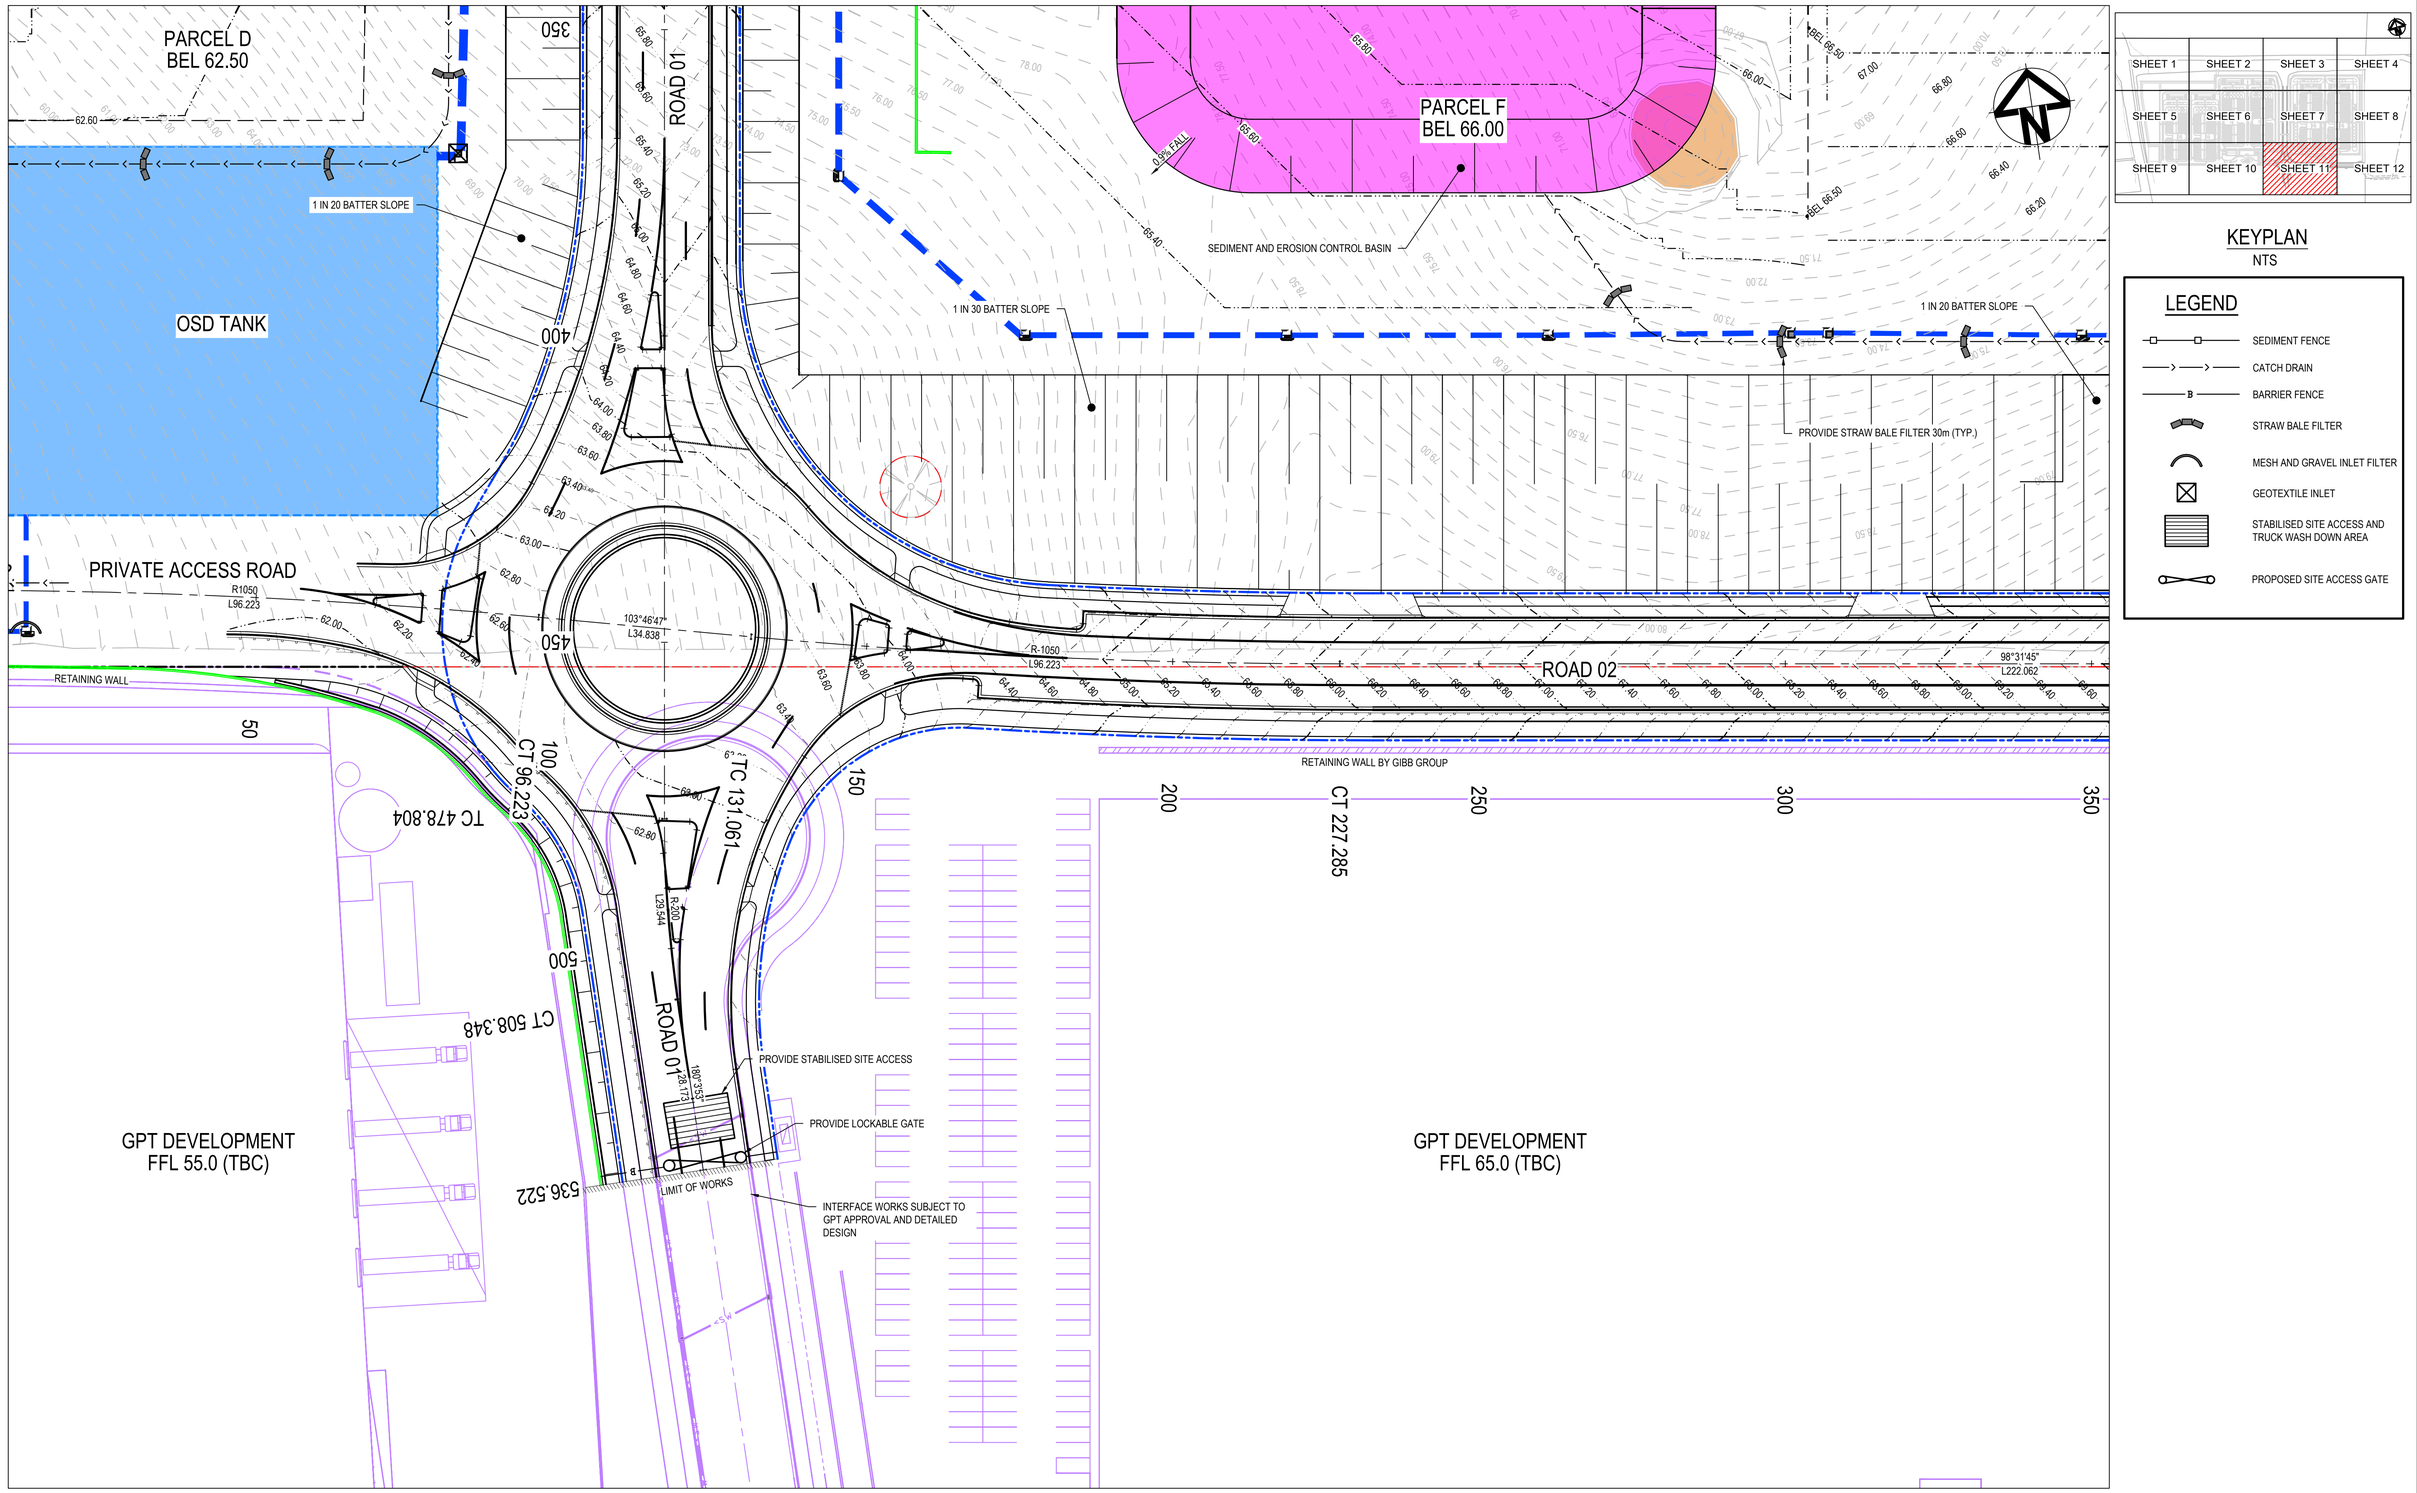

SHEET 1	SHEET 2	SHEET 3	SHEET 4
SHEET 5	SHEET 6	SHEET 7	SHEET 8
SHEET 9	SHEET 10	SHEET 11	SHEET 12

KEYPLAN
NTS

LEGEND

- SEDIMENT FENCE
- CATCH DRAIN
- BARRIER FENCE
- STRAW BALE FILTER
- MESH AND GRAVEL INLET FILTER
- GEOTEXTILE INLET
- STABILISED SITE ACCESS AND TRUCK WASH DOWN AREA
- PROPOSED SITE ACCESS GATE

CONFIDENTIAL

Drawing Status: FOR REVIEW

Issue	Date	Description
02	23-10-25	ISSUED FOR CLIENT REVIEW
01	14-10-25	ISSUED FOR CLIENT REVIEW

0 10 20 30 40 50m

1 : 500 @ A1 1 : 1000 @ A3

Do not scale

Client:

Contractor / Consultant / Document Author:

at&l
Level 10, 124 Walker Street
North Sydney
NSW 2060
P 02 9439 1777
E info@atl.net.au
www.atl.net.au
ABN 96 130 882 405

GDA2020

Key Plan:

Site:	Stage: ULTIMATE	Phase: ULTIMATE	Project name: MAMRE ROAD DATA CENTRE CAMPUS
Author Job Number: 25-1282	Drawn by: PT	Designed by: JH	Scale 1:500
Project Number:	Checked by: MM	Approved by: AMc	Sheet A1
File Name: SYD4-SITE-DRG-ATL-CIV-02211			Drawing title: SEDIMENT AND EROSION CONTROL PLAN SHEET 11
			Drawing Number: SYD4-SITE-DRG-ATL-CIV-02211
			Rev: 02

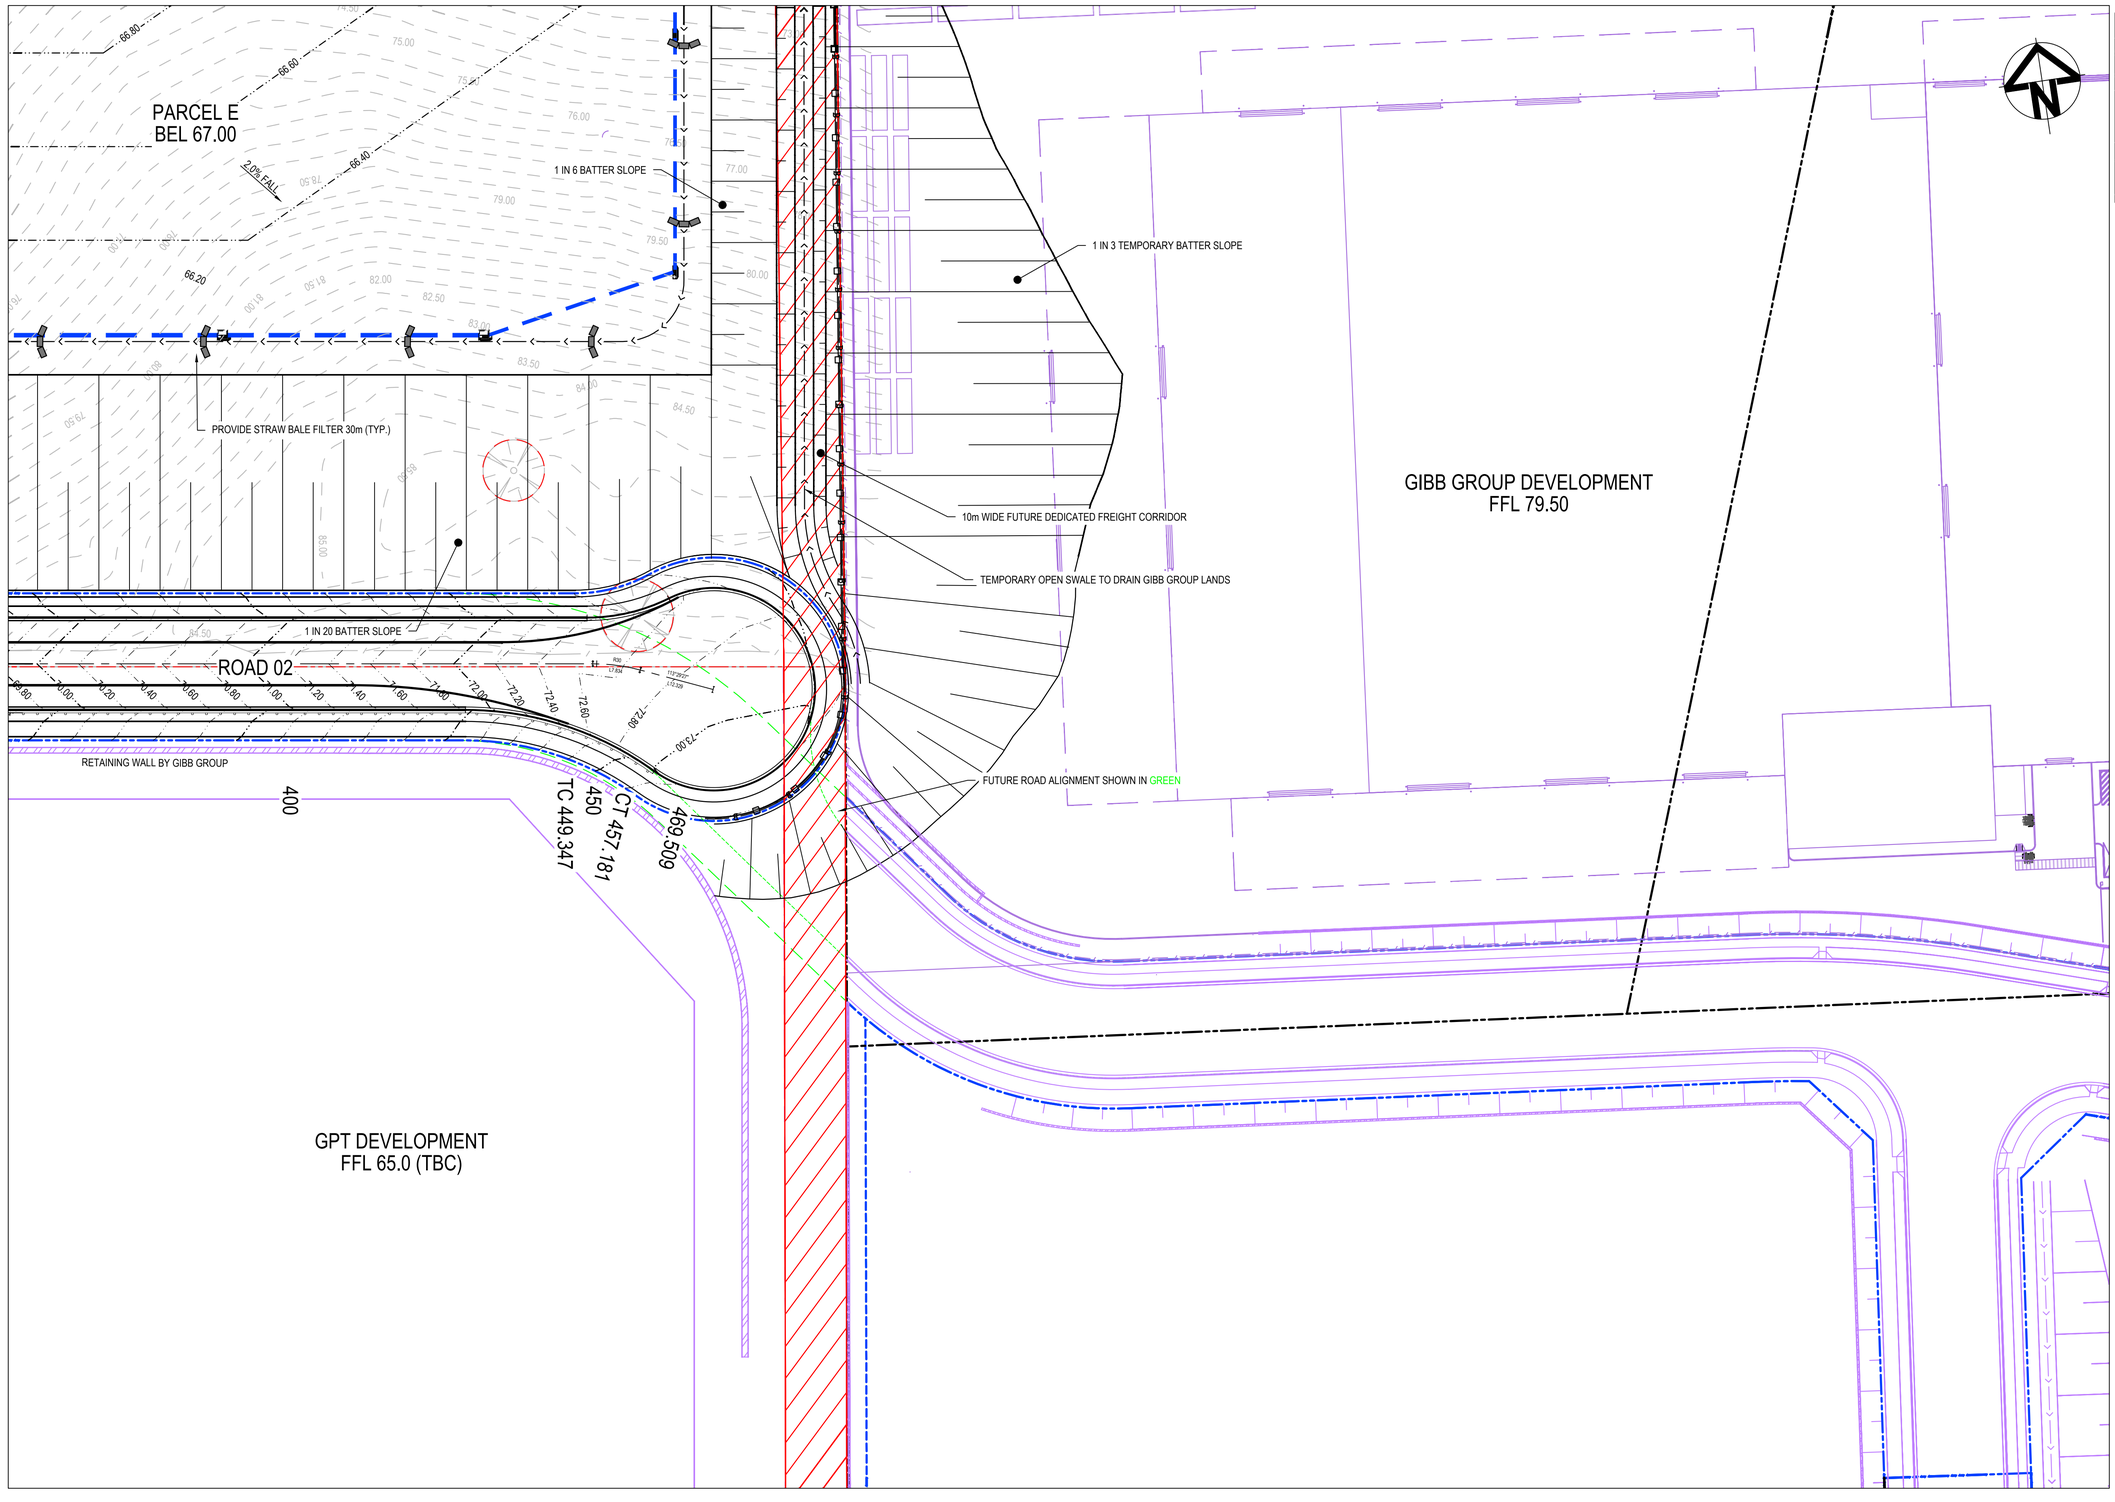

SHEET 1	SHEET 2	SHEET 3	SHEET 4
SHEET 5	SHEET 6	SHEET 7	SHEET 8
SHEET 9	SHEET 10	SHEET 11	SHEET 12

KEYPLAN
NTS

LEGEND

- SEDIMENT FENCE
- CATCH DRAIN
- BARRIER FENCE
- STRAW BALE FILTER
- MESH AND GRAVEL INLET FILTER
- GEOTEXTILE INLET
- STABILISED SITE ACCESS AND TRUCK WASH DOWN AREA
- PROPOSED SITE ACCESS GATE

CONFIDENTIAL

Drawing Status: FOR REVIEW

Issue	Date	Description
02	23-10-25	ISSUED FOR CLIENT REVIEW
01	14-10-25	ISSUED FOR CLIENT REVIEW

0 10 20 30 40 50m

1 : 500 @ A1 1 : 1000 @ A3

Client:

Contractor / Consultant / Document Author:

at&l
Level 10, 124 Walker Street
North Sydney
NSW 2060
P 02 9439 1777
E info@atl.net.au
www.atl.net.au
ABN 96 130 882 405

GDA2020

Key Plan:

Site:	Stage: ULTIMATE	Phase: ULTIMATE	
Author Job Number: 25-1282	Drawn by: PT	Designed by: JH	Scale 1:500
Project Number:	Checked by: MM	Approved by: AMc	Sheet A1

Project name: MAMRE ROAD DATA CENTRE CAMPUS

Drawing title: SEDIMENT AND EROSION CONTROL PLAN SHEET 12

File Name: SYD4-SITE-DRG-ATL-CIV-02212

Drawing Number: SYD4-SITE-DRG-ATL-CIV-02212

Rev: 02

Do not scale

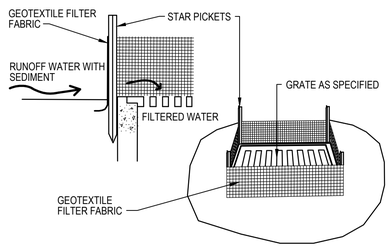

GEOTEXTILE FILTER PIT SURROUND

NTS

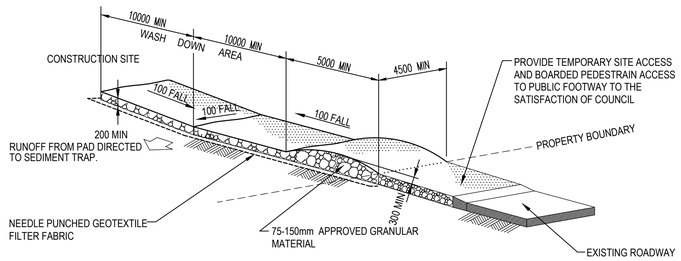

STABILISED SITE ACCESS AND TRUCK WASH DOWN AREA

NTS

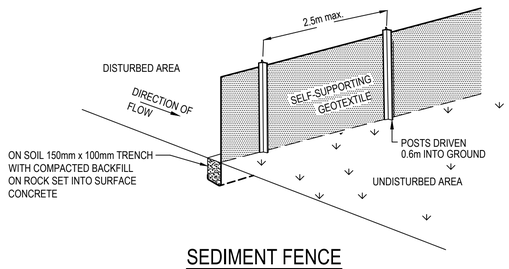

SEDIMENT FENCE

NTS

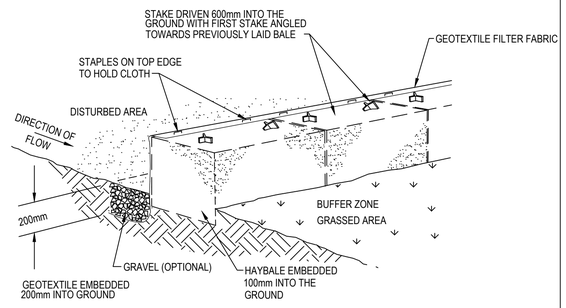

HAYBALE AND GEOTEXTILE SEDIMENT FILTER

NTS

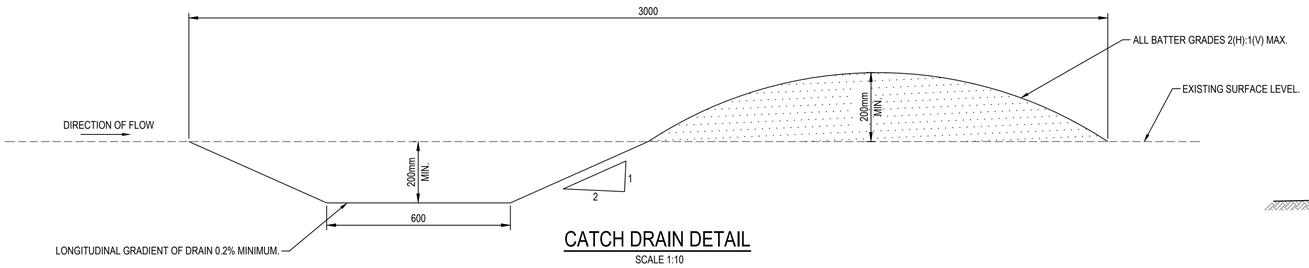

CATCH DRAIN DETAIL

SCALE 1:10

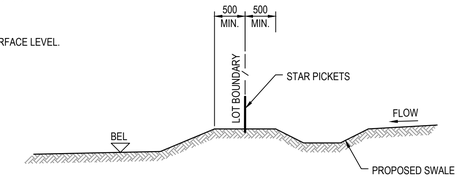

TYPICAL LOT BOUNDARY DETAIL

1 : 50

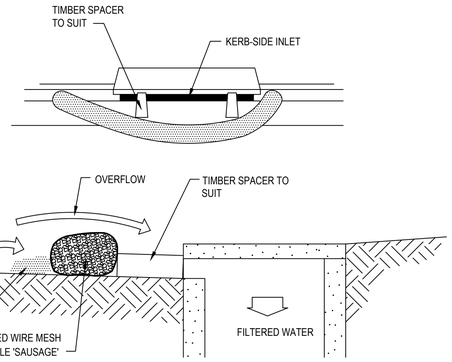

MESH AND GRAVEL INLET FILTER

NTS

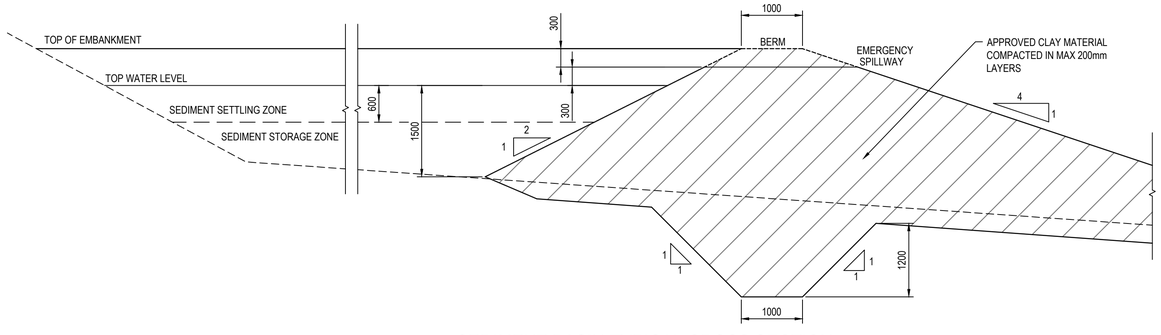

SEDIMENT BASIN TYPICAL CROSS SECTION

1 : 50

CONFIDENTIAL

Drawing Status: FOR REVIEW

Issue	Date	Description
02	23-10-25	ISSUED FOR CLIENT REVIEW
01	14-10-25	ISSUED FOR CLIENT REVIEW

0 1 2 3 4 5m

1 : 50 @ A1 1 : 100 @ A3

Client:

Contractor / Consultant / Document Author:

at&l
Level 10, 124 Walker Street
North Sydney
NSW 2060
P 02 9439 1777
E info@atl.net.au
www.atl.net.au
ABN 96 130 882 405

GDA2020

Key Plan:

Site:	Stage: ULTIMATE	Phase: ULTIMATE	
Author Job Number: 25-1282	Drawn by: PT	Designed by: JH	Scale AS SHOWN
Project Number:	Checked by: MM	Approved by: AMc	Sheet A1

Project name: MAMRE ROAD DATA CENTRE CAMPUS

Drawing title: SEDIMENT AND EROSION CONTROL DETAILS

File Name: SYD4-SITE-DRG-ATL-CIV-02213

Drawing Number: SYD4-SITE-DRG-ATL-CIV-02213

Rev: 02

Do not scale

A1

LOT 2
DP587334

1
02013

EXISTING BAKERS LANE

FUTURE SOUTHERN LINK ROAD

1 IN 4 MAX BATTER SLOPE

1 IN 4 MAX BATTER SLOPE

MAMRE ROAD

TIERED RETAINING WALL

LOT 1
DP1271142

CAMPUS
ELECTRICAL
SUBSTATION
BEL 51.00

STATCOM
BEL 53.00

Ø600 Ø600 Ø525 Ø525

SHEET 1	SHEET 2	SHEET 3	SHEET 4
SHEET 5	SHEET 6	SHEET 7	SHEET 8
SHEET 9	SHEET 10	SHEET 11	SHEET 12

KEYPLAN
NTS

LEGEND

- EXISTING BOUNDARY
- EXISTING EASEMENT
- PROPOSED SP2 BOUNDARY
- PROPOSED BOUNDARY
- PROPOSED RETAINING WALL
- PROPOSED TIERED RETAINING WALL
- SANDSTONE RETAINING WALL
- 48.00 PROPOSED MAJOR CONTOUR
- 48.20 PROPOSED MINOR CONTOUR
- PROPOSED BATTER
  TEMPORARY BATTER 1(V):4(H)
  PERMANENT BATTER 1(V):5(H)
  U.N.O
- TEMPORARY BATTER 1(V):3(H) U.N.O
- LIMIT OF WORKS
- PROPOSED CATCH DRAIN
- EXISTING OVERHEAD ELECTRIC
- EXISTING UNDERGROUND ELECTRIC
- SW EXISTING STORMWATER
- X EXISTING SERVICE TO BE REMOVED
- EXISTING POWER POLE
- PROPOSED STORMWATER JUNCTION PIT
- PROPOSED STORMWATER JUNCTION PIT
- PROPOSED STORMWATER KERB INLET PIT WITH LINTEL
- PROPOSED STORMWATER PIPE WITH HEADWALL
- PROPOSED CAPPED STORMWATER PIPE
- AB1-1 PROPOSED STORMWATER PIT LABEL
- Ø375 PROPOSED STORMWATER PIPE, SIZE AND DIRECTION

CONFIDENTIAL

Drawing Status: FOR REVIEW

Issue	Date	Description
02	23-10-25	ISSUED FOR CLIENT REVIEW
01	14-10-25	ISSUED FOR CLIENT REVIEW

Do not scale

0 10 20 30 40 50m

1 : 500 @ A1 1 : 1000 @ A3

Client:

Contractor / Consultant / Document Author:

at&l
Level 10, 124 Walker Street
North Sydney
NSW 2060
P 02 9439 1777
E info@atl.net.au
www.atl.net.au
ABN 96 130 882 405

GDA2020

Key Plan:

Site:	Stage: ULTIMATE	Phase: ULTIMATE	
Author Job Number: 25-1282	Drawn by: PT	Designed by: JH	Scale 1:500
Project Number:	Checked by: MM	Approved by: AMc	Sheet A1

Project name: MAMRE ROAD DATA CENTRE CAMPUS

Drawing title: SYD4 CAMPUS ROADWORKS & STORMWATER DRAINAGE SHEET 1

File Name: SYD4-SITE-DRG-ATL-CIV-02251

Drawing Number: SYD4-SITE-DRG-ATL-CIV-02251

Rev: 02

A1

LOT 3
DP587334

2
02013

3
02013

EXISTING BAKERS LANE

SW

TEMPORARY ACCESS TO BAKERS LANE

1 IN 4 MAX BATTER SLOPE

1 IN 4 MAX BATTER SLOPE

FUTURE SOUTHERN LINK ROAD

Ø375 Ø375 Ø375 Ø375 Ø375

RL 59.00

Ø375

3.0%

10m WIDE PERIMETER ROAD

RL 62.50

RETAINING WALL

RETAINING WALL

ELECTRICAL SUBSTATION BEL 62.50

ELECTRICAL SUBSTATION BEL 62.50

RL 62.40

0.8%

RL 62.85

10.0m

0.8%

RL 62.40

RL 62.40

0.8%

10.0m

RL 62.85

Ø450

5.0%

STATCOM
BEL 53.00

Ø525 Ø525 Ø450 Ø450

SHEET 1	SHEET 2	SHEET 3	SHEET 4
SHEET 5	SHEET 6	SHEET 7	SHEET 8
SHEET 9	SHEET 10	SHEET 11	SHEET 12

KEYPLAN
NTS

LEGEND

- EXISTING BOUNDARY
- EXISTING EASEMENT
- PROPOSED SP2 BOUNDARY
- PROPOSED BOUNDARY
- PROPOSED RETAINING WALL
- PROPOSED TIERED RETAINING WALL
- SANDSTONE RETAINING WALL
- 48.00 PROPOSED MAJOR CONTOUR
- 48.20 PROPOSED MINOR CONTOUR
- PROPOSED BATTER TEMPORARY BATTER 1(V):4(H) PERMANENT BATTER 1(V):5(H) U.N.O
- TEMPORARY BATTER 1(V):3(H) U.N.O
- LIMIT OF WORKS
- PROPOSED CATCH DRAIN
- EXISTING OVERHEAD ELECTRIC
- E EXISTING UNDERGROUND ELECTRIC
- SW EXISTING STORMWATER
- X EXISTING SERVICE TO BE REMOVED
- EXISTING POWER POLE
- PROPOSED STORMWATER JUNCTION PIT
- PROPOSED STORMWATER JUNCTION PIT
- PROPOSED STORMWATER KERB INLET PIT WITH LINTEL
- PROPOSED STORMWATER PIPE WITH HEADWALL
- PROPOSED CAPPED STORMWATER PIPE
- AB1-1 PROPOSED STORMWATER PIT LABEL
- Ø375 PROPOSED STORMWATER PIPE, SIZE AND DIRECTION

CONFIDENTIAL

Drawing Status: FOR REVIEW

Issue	Date	Description
02	23-10-25	ISSUED FOR CLIENT REVIEW
01	14-10-25	ISSUED FOR CLIENT REVIEW

0 10 20 30 40 50m

1 : 500 @ A1 1 : 1000 @ A3

Do not scale

Client:

Contractor / Consultant / Document Author:

at&l

Level 10, 124 Walker Street
North Sydney
NSW 2060
P 02 9439 1777
E info@atl.net.au
www.atl.net.au
ABN 96 130 882 405

GDA2020

Key Plan:

Site:	Stage:	Phase:	
	ULTIMATE	ULTIMATE	
Author Job Number:	Drawn by:	Designed by:	Scale
25-1282	PT	JH	1:500
Project Number:	Checked by:	Approved by:	Sheet
	MM	AMc	A1

Project name: MAMRE ROAD DATA CENTRE CAMPUS

Drawing title: SYD4 CAMPUS ROADWORKS & STORMWATER DRAINAGE SHEET 2

File Name: SYD4-SITE-DRG-ATL-CIV-02252

Drawing Number: SYD4-SITE-DRG-ATL-CIV-02252

Rev: 02

A1

LOT 3
DP587334

EXISTING BAKERS LANE

FUTURE SOUTHERN LINK ROAD

4
02014

5
02014

NATURALISED TRUNK DRAINAGE CHANNEL

SANDSTONE RETAINING WALL

TIERED RETAINING WALL

1 IN 8 BATTER SLOPE

1 IN 5 BATTER SLOPE

10m WIDE PERIMETER ROAD

RL 64.00

ELECTRICAL
SUBSTATION
BEL 62.50

ELECTRICAL
SUBSTATION
BEL 64.00

ELECTRICAL
SUBSTATION
BEL 64.00

ROAD 01

RETAINING WALL

Ø375 Ø450 Ø525 Ø600

10.0m

0.8%

1.0%

1.2%

RL 62.40

RL 62.50

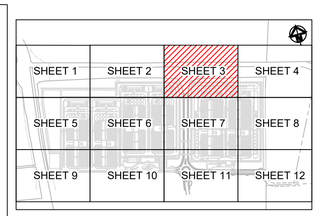

KEYPLAN
NTS

LEGEND

- EXISTING BOUNDARY
- EXISTING EASEMENT
- PROPOSED SP2 BOUNDARY
- PROPOSED BOUNDARY
- PROPOSED RETAINING WALL
- PROPOSED TIERED RETAINING WALL
- SANDSTONE RETAINING WALL
- 48.00 PROPOSED MAJOR CONTOUR
- 48.20 PROPOSED MINOR CONTOUR
- PROPOSED BATTER
  TEMPORARY BATTER 1(V):4(H)
  PERMANENT BATTER 1(V):5(H)
  U.N.O
- TEMPORARY BATTER 1(V):3(H) U.N.O
- LIMIT OF WORKS
- PROPOSED CATCH DRAIN
- EXISTING OVERHEAD ELECTRIC
- EXISTING UNDERGROUND ELECTRIC
- SW EXISTING STORMWATER
- X EXISTING SERVICE TO BE REMOVED
- EXISTING POWER POLE
- PROPOSED STORMWATER JUNCTION PIT
- PROPOSED STORMWATER JUNCTION PIT
- PROPOSED STORMWATER KERB INLET PIT WITH LINTEL
- PROPOSED STORMWATER PIPE WITH HEADWALL
- PROPOSED CAPPED STORMWATER PIPE
- AB1-1 PROPOSED STORMWATER PIT LABEL
- Ø375 PROPOSED STORMWATER PIPE, SIZE AND DIRECTION

0 10 20 30 40 50m

1 : 500 @ A1 1 : 1000 @ A3

CONFIDENTIAL

Drawing Status: FOR REVIEW

Issue	Date	Description
02	23-10-25	ISSUED FOR CLIENT REVIEW
01	14-10-25	ISSUED FOR CLIENT REVIEW

Do not scale

Client:

Contractor / Consultant / Document Author:

at&l
Level 10, 124 Walker Street
North Sydney
NSW 2060
P 02 9439 1777
E info@atl.net.au
www.atl.net.au
ABN 96 130 882 405

GDA2020

Key Plan:

Site:	Stage:	Phase:
	ULTIMATE	ULTIMATE

Project name: MAMRE ROAD DATA CENTRE CAMPUS

Author Job Number:	Drawn by:	Designed by:	Scale
25-1282	PT	JH	1:500
Project Number:	Checked by:	Approved by:	Sheet
	MM	AMc	A1

Drawing title: SYD4 CAMPUS
ROADWORKS &
STORMWATER DRAINAGE
SHEET 3

File Name: SYD4-SITE-DRG-ATL-CIV-02253

Drawing Number: SYD4-SITE-DRG-ATL-CIV-02253

Rev: 02