Sydney Metro Martin Place
Integrated Station Development
South Tower

Stage 2 SSD DA - RTS Drawing Register			
Document Prefix	Sheet Number	Sheet Name	Current Revision
CSWSMP-MAC-SMS-AT-DRG-DA-	000000	Cover Sheet	K
CSWSMP-MAC-SMS-AT-DRG-DA-	109805	Location Plan	D
CSWSMP-MAC-SMS-AT-DRG-DA-	109806	Site Plan - Roof Plan	D
CSWSMP-MAC-SMS-AT-DRG-DA-	109808	Precinct Plan - Ground Plane	D
CSWSMP-MAC-SMS-AT-DRG-DA-	159801	Precinct Section	H
CSWSMP-MAC-SMS-AT-DRG-DA-	300000	Level 00 Plan	L
CSWSMP-MAC-SMS-AT-DRG-DA-	300100	Level 01 Plan	H
CSWSMP-MAC-SMS-AT-DRG-DA-	300200	Level 02 Plan	J
CSWSMP-MAC-SMS-AT-DRG-DA-	300300	Level 03 Plan	B
CSWSMP-MAC-SMS-AT-DRG-DA-	300400	Level 04 Plan	B
CSWSMP-MAC-SMS-AT-DRG-DA-	300500	Level 05 Plan	B
CSWSMP-MAC-SMS-AT-DRG-DA-	300600	Level 06 Plan	B
CSWSMP-MAC-SMS-AT-DRG-DA-	300700	Level 07 Plan	J
CSWSMP-MAC-SMS-AT-DRG-DA-	300800	Level 08 Plan	J
CSWSMP-MAC-SMS-AT-DRG-DA-	300900	Level 09 Plan	J
CSWSMP-MAC-SMS-AT-DRG-DA-	301000	Level 10 Plan	K
CSWSMP-MAC-SMS-AT-DRG-DA-	301100	Level 11-12 Typical Plan	L
CSWSMP-MAC-SMS-AT-DRG-DA-	301300	Level 13-26 Typical Plan	G
CSWSMP-MAC-SMS-AT-DRG-DA-	302700	Level 27 Plan	J
CSWSMP-MAC-SMS-AT-DRG-DA-	302800	Level 28 Plan	L
CSWSMP-MAC-SMS-AT-DRG-DA-	302900	Level 29 Plan	L
CSWSMP-MAC-SMS-AT-DRG-DA-	303000	Roof Plan	K
CSWSMP-MAC-SMS-AT-DRG-DA-	306000	Level Mezzanine Plan	L
CSWSMP-MAC-SMS-AT-DRG-DA-	308000	Level LG Plan	L
CSWSMP-MAC-SMS-AT-DRG-DA-	308100	Level B1 Plan - Upper Concourse	D
CSWSMP-MAC-SMS-AT-DRG-DA-	308200	Level B2 Plan - Lower Concourse	D
CSWSMP-MAC-SMS-AT-DRG-DA-	308300	Level B3 - Metro Station Plant	D
CSWSMP-MAC-SMS-LA-DRG-DA-	300900.	L09 Terrace Landscape Plan	D
CSWSMP-MAC-SMS-AT-DRG-DA-	400100	East Elevation	Q
CSWSMP-MAC-SMS-AT-DRG-DA-	400200	North Elevation	N
CSWSMP-MAC-SMS-AT-DRG-DA-	400300	West Elevation	P
CSWSMP-MAC-SMS-AT-DRG-DA-	400400	South Elevation	M
CSWSMP-MAC-SMS-AT-DRG-DA-	500100	Section - 01	J
CSWSMP-MAC-SMS-AT-DRG-DA-	500200	Section - 02	H

Rev	App	Ckd	Revision or reason for issue	Date
B		KT	Stage II SSDA	03/08/18
C		KT	Stage II SSDA	07/08/18
D		KT	Stage II SSDA	10/08/18
E		KT	Stage II SSDA	22/08/18
F		AB	Stage II SSDA RTS	28/03/19
G		KT	Stage II SSDA RTS	29/03/19
H		AB	Stage II SSDA RTS	01/05/19
J		AB	Stage II SSDA RTS	30/05/19
K			DA Update	07/02/20

Legend

☒ CSSI Areas (not for approval)

CSSI detail is indicative and subject to separate approval.

Final OSD detail on station levels is subject to issue of the relevant construction certificate and approved Station Design and Precinct Plan.

Scale / North Point

General Notes

Do not scale from drawing. Use marked dimensions. To be read in conjunction with all other Consultant's drawings. The Architect to be immediately notified of any discrepancies. Copyright on this drawing retained by the Architect.

Notes

This architectural package describes the South Tower. Refer to Grimshaw for Metro and JPW for North Tower

Architect

GRIMSHAW

Grimshaw
Level 2, 333 George Street, Sydney
New South Wales 2000 Australia

Telephone + +61 2 9253 0200
Email info@grimshaw-architects.com

Authoring Organisation

Tzannes

Tzannes
Level 5, 2-12 Foveaux Street, Surry Hills
New South Wales 2010 Australia

Telephone +61 2 9319 3744
Email tzannes@tzannes.com.au

lendlease

Integrated Solutions
Level 14, Tower Three,
International Towers Sydney Exchange Place,
300 Barangaroo Avenue,
Barangaroo NSW 2000

Project Title

SYDNEY METRO MARTIN PLACE
INTEGRATED STATION DEVELOPMENT

MACQUARIE BANK

Client
Macquarie Group Ltd
50 Martin Place, Sydney
New South Wales 2000 Australia

Telephone +61 2 8232 3333
Email: www.macquarie.com

Drawing Title


Cover Sheet

Status
Updated RtS

Revision
K

Drawing Number
CSWSMP-MAC-SMS-AT-DRG-DA-000000

7/02/2020 12:26:44 PM

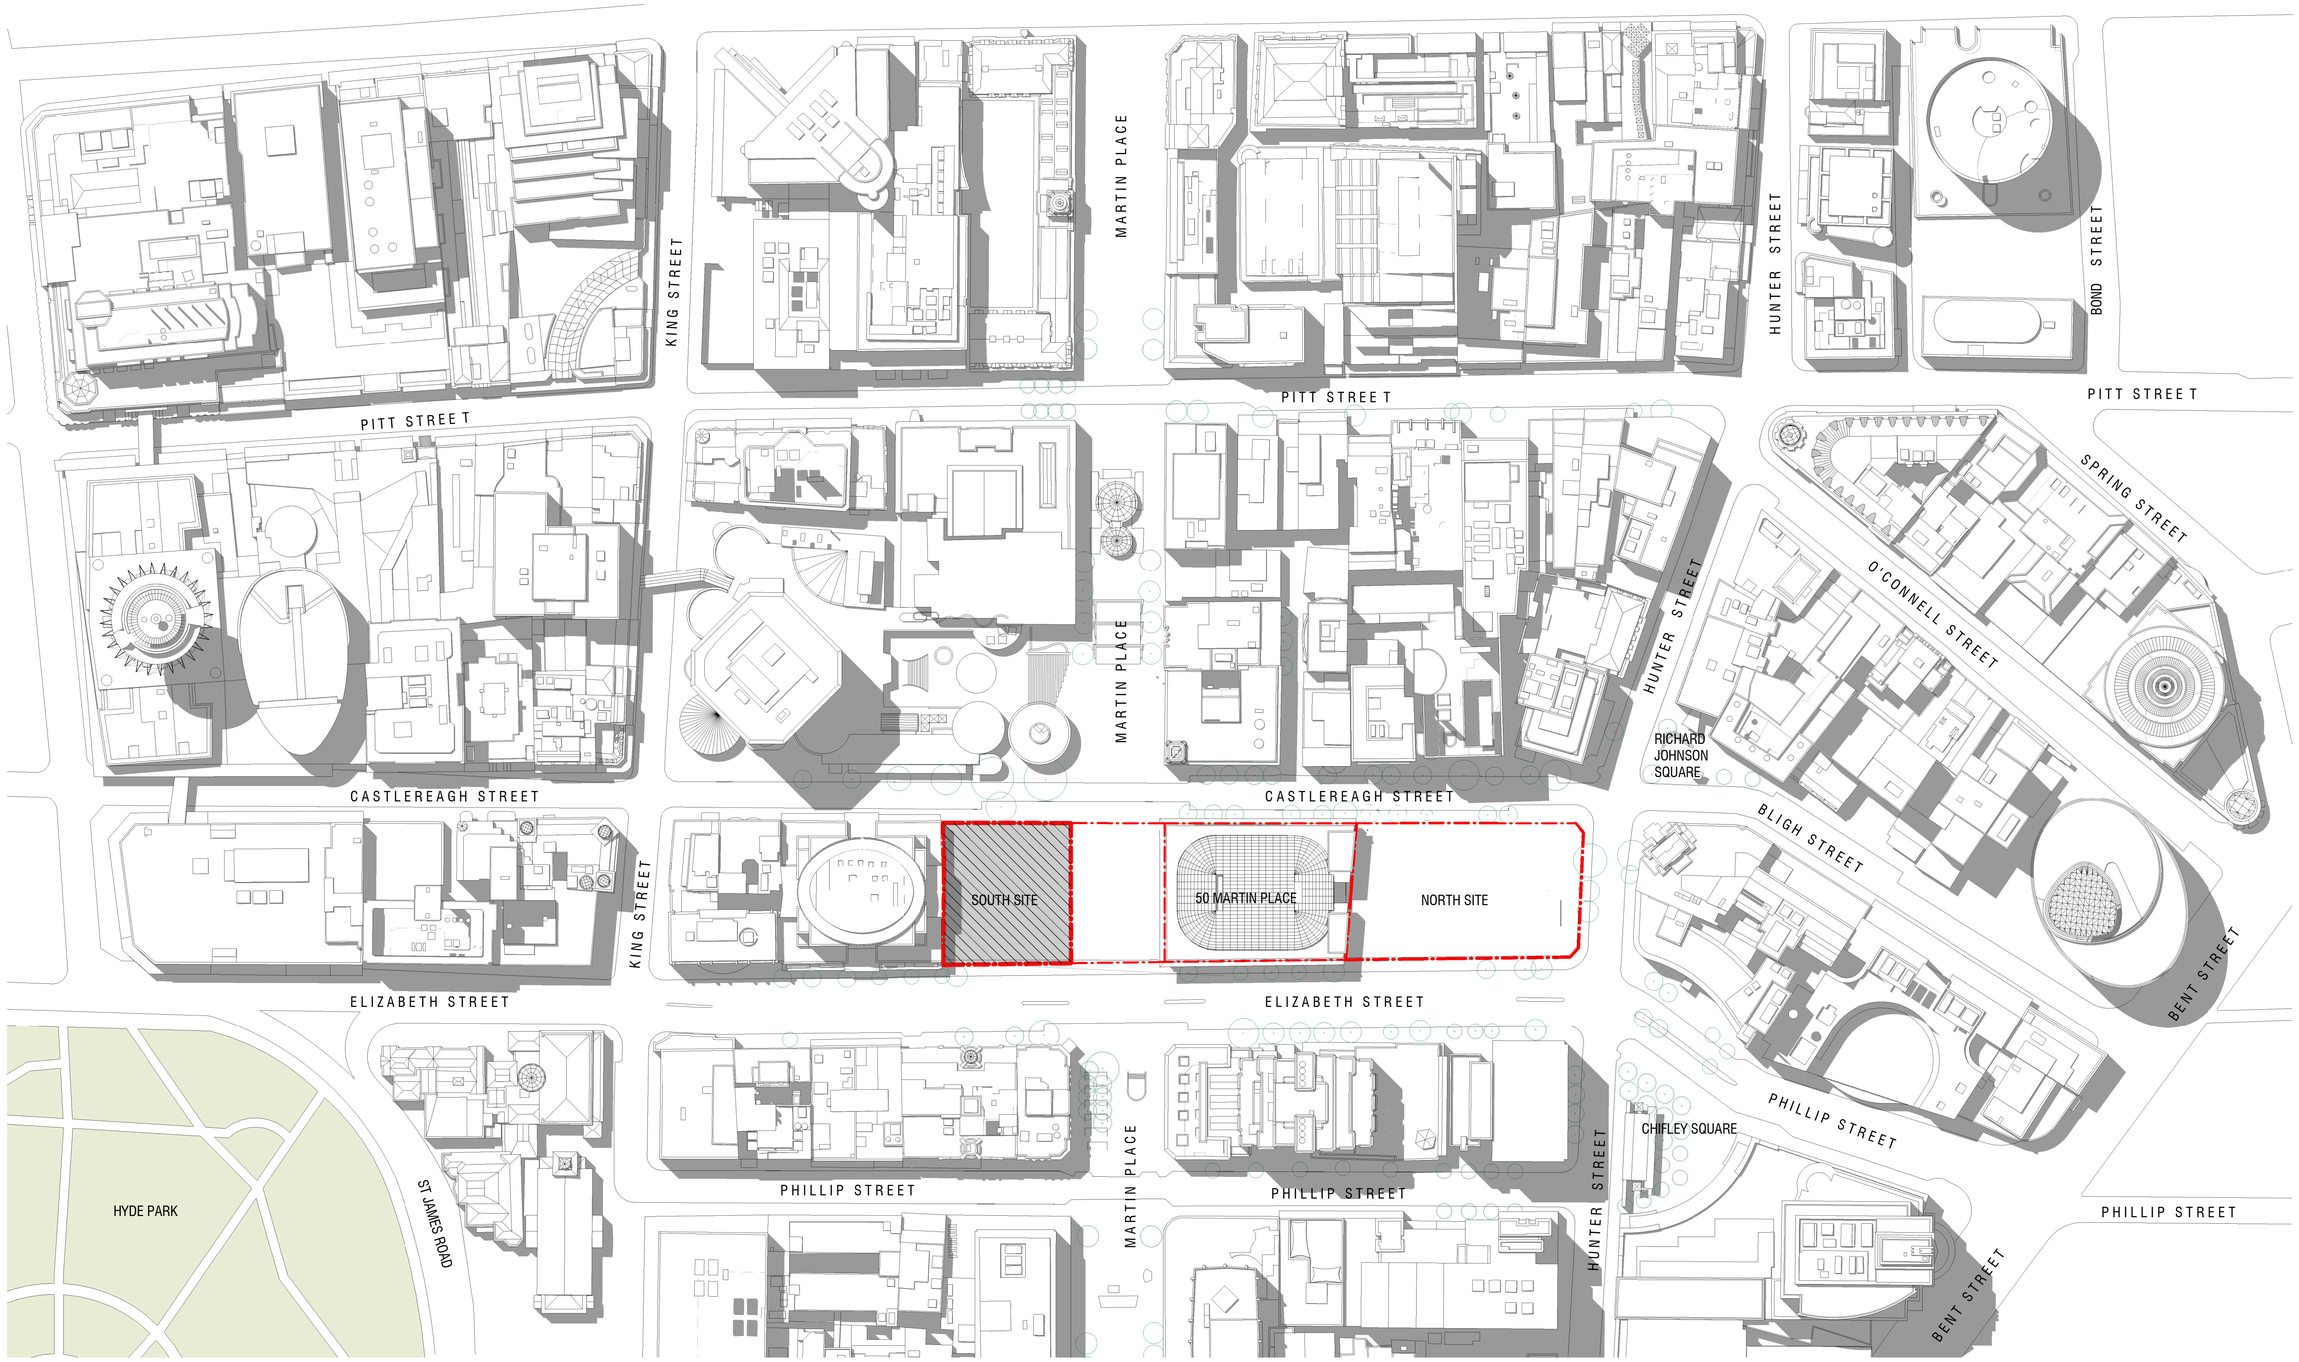

Rev	App	Ckd	Revision or reason for issue	Date
0	AC	MC	STAGE II SSDA - DRAFT ISSUE	29.06.2018
1	AC	MC	STAGE II SSDA - DRAFT ISSUE	30.07.2018
2	AC	MC	STAGE II SSDA - DRAFT ISSUE	03.08.2018
3	AC	MC	STAGE II SSDA - DRAFT ISSUE	09.08.2018
A	AC	MC	STAGE II SSDA - DRAFT ISSUE	10.08.2018
B	AC	MC	STAGE II SSDA	23.08.2018
C	AC	MC	UPDATED STAGE II DA DRAFT	09.04.2019
D	AC	MC	UPDATED RESPONSE TO SUBMISSIONS	31.05.2019

Legend

CSSI Areas (not for approval)

Site Boundary

Scale / North Point

1:1000 @ A1, 1:2000 @ A3

0 10 20 30 50

General Notes

Do not scale from drawing. Use marked dimensions.To be read in conjunction with all other Consultant's drawings.The Architect to be immediately notified of any discrepancies. Copyright on this drawing retained by the Architect.

Notes

This architectural package describes metro-related areas. Refer to Tzannes for South OSD and JPW for North OSD.

CSSI detail is indicative and subject to separate approval.

Final OSD detail on station levels is subject to issue of the relevant construction certificate and approved Station Design and Precinct Plan

Street trees, furniture, and other public domain elements within the precinct are indicative only and are subject to relevant approvals and detailed coordination with new and existing underground utilities and infrastructure.

Authoring Organisation

GRIMSHAW

Grimshaw
Level 2, 333 George Street, Sydney
New South Wales 2000 Australia

Telephone +61 2 9253 0200
Email info@grimshaw-architects.com

Architect

Tzannes

Tzannes
63 Myrtle Street, Chippendale
New South Wales 2008 Australia

Telephone +61 2 9319 3744
Email tzannes@tzannes.com.au

Project Title

SYDNEY METRO MARTIN PLACE - integrated station development

MACQUARIE BANK

Client
Macquarie Group Ltd
50 Martin Place, Sydney
New South Wales 2000 Australia

Telephone +61 2 8232 3333
Email: www.macquarie.com

Drawing Title


LOCATION PLAN


Status
STAGE II SSDA

Revision
D

Drawing Number
CSWSMP- MAC- SMS- AT- DRG- DA- 109805 _D

31/05/2019 12:46:13 PM

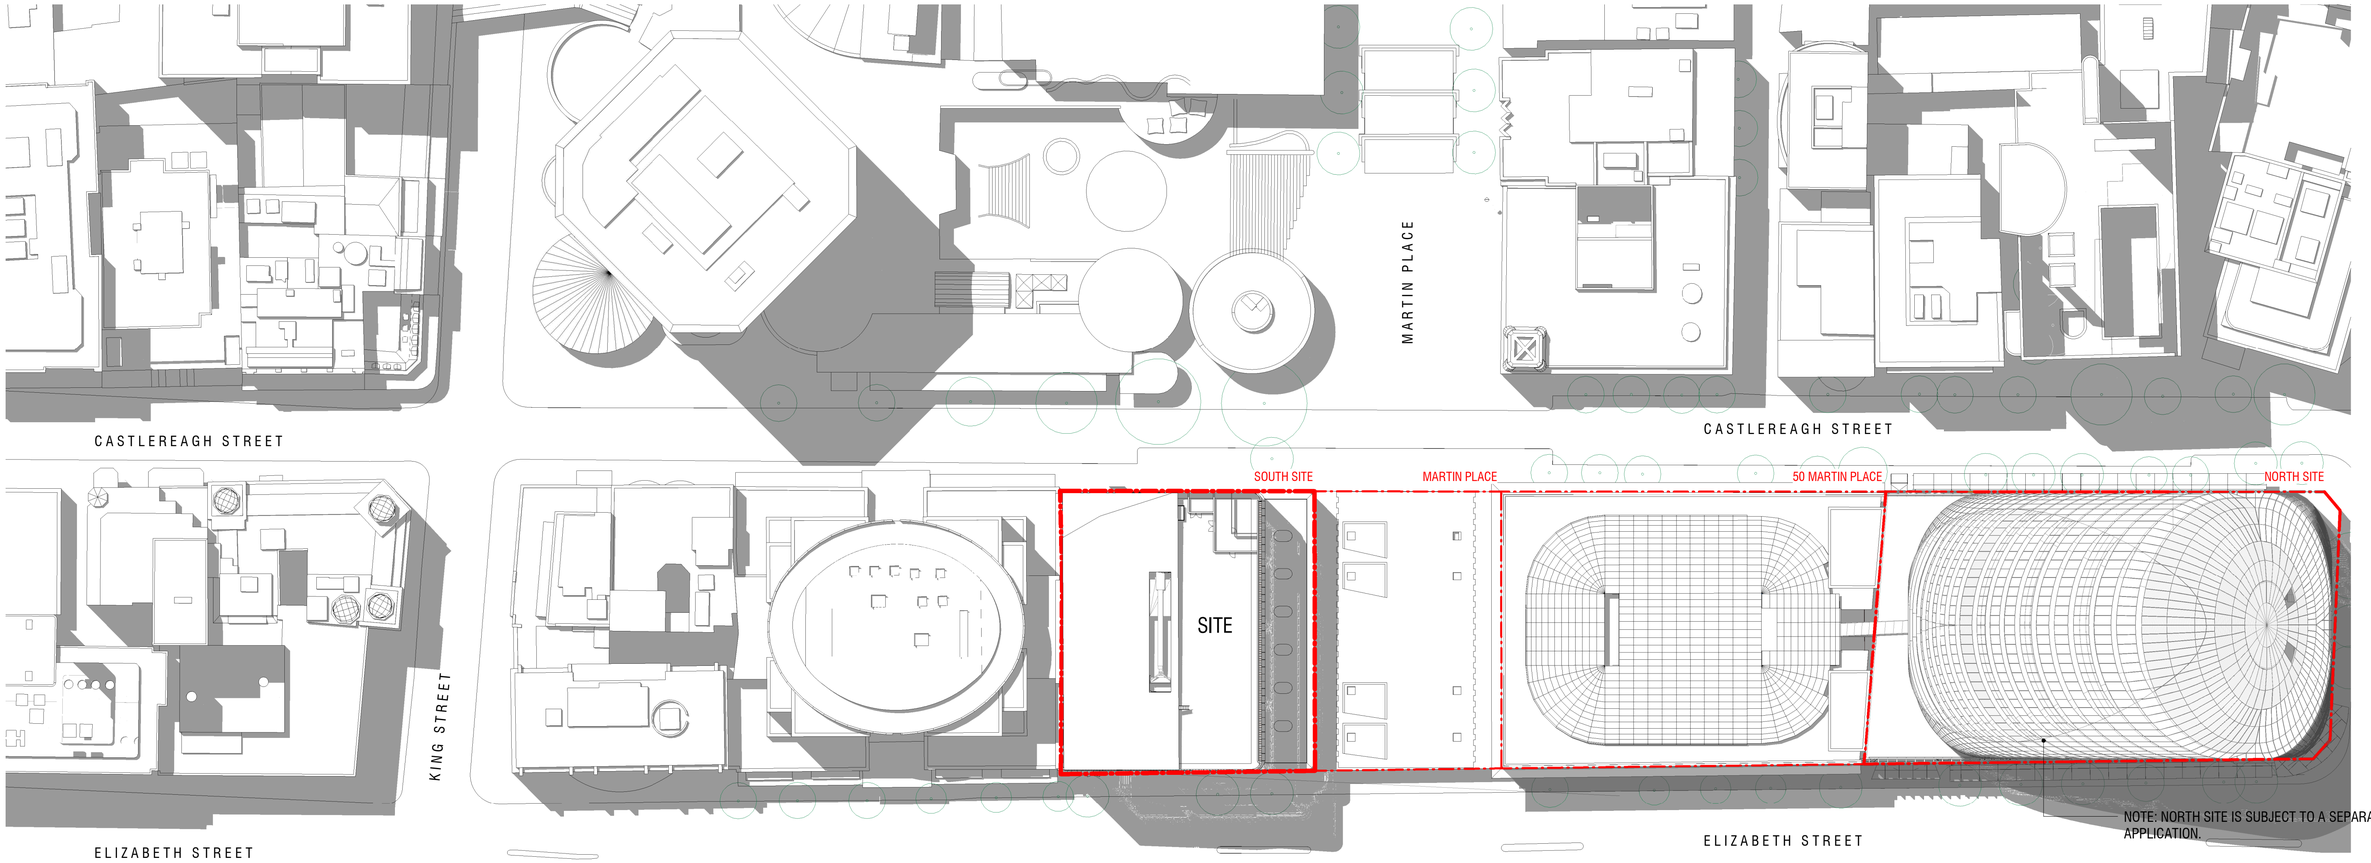

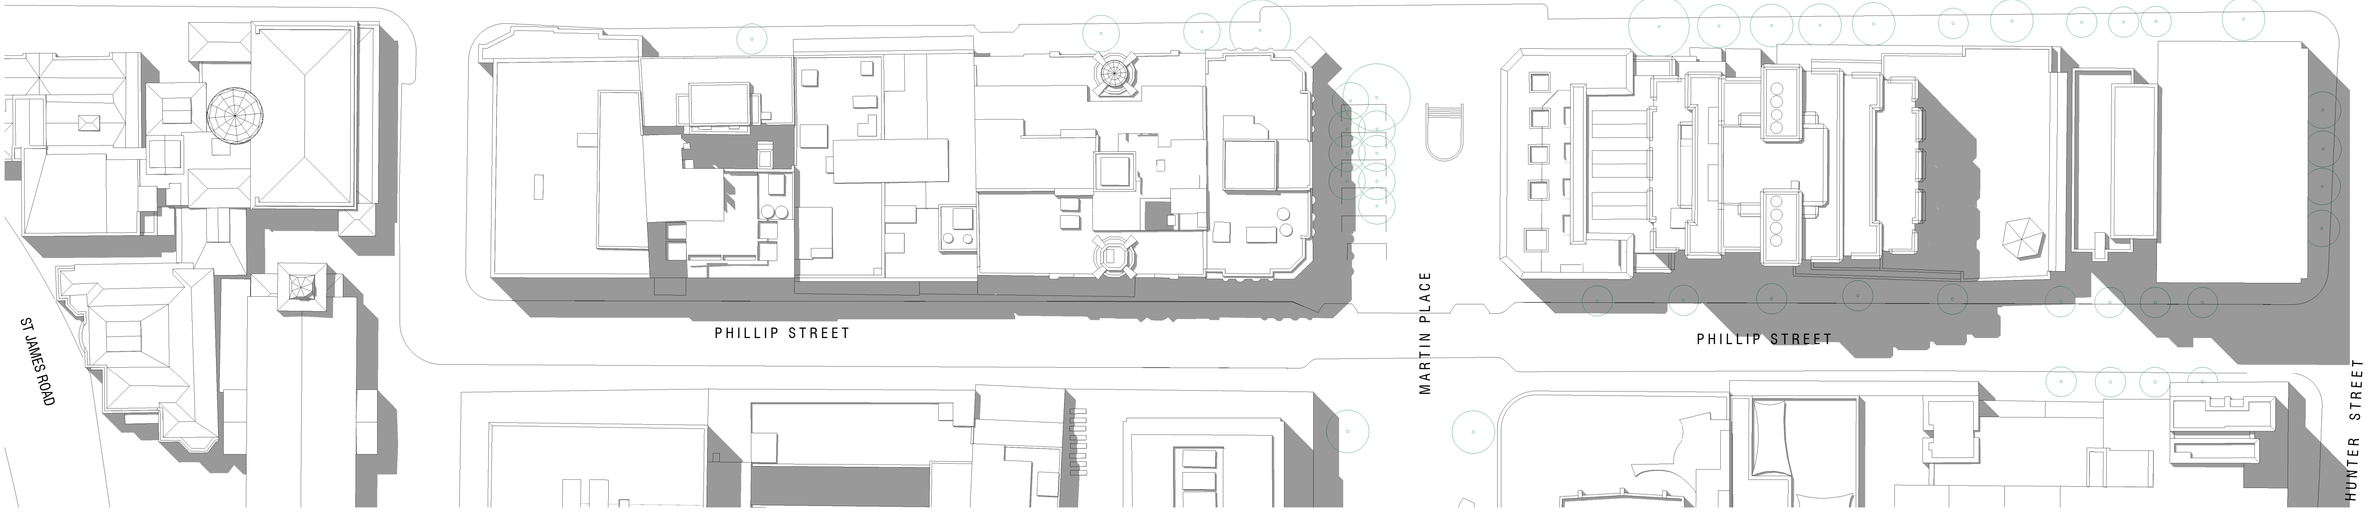

Rev	App	Ckd	Revision or reason for issue	Date
0	AC	MC	STAGE II SSDA - DRAFT ISSUE	29.06.2018
1	AC	MC	STAGE II SSDA - DRAFT ISSUE	30.07.2018
2	AC	MC	STAGE II SSDA - DRAFT ISSUE	03.08.2018
3	AC	MC	STAGE II SSDA - DRAFT ISSUE	09.08.2018
A	AC	MC	STAGE II SSDA - DRAFT ISSUE	10.08.2018
B	AC	MC	STAGE II SSDA	23.08.2018
C	AC	MC	UPDATED STAGE II DA DRAFT	09.04.2019
D	AC	MC	UPDATED RESPONSE TO SUBMISSIONS	31.05.2019

Legend

CSSI Areas (not for approval)

Site Boundary

Scale / North Point

1:500 @ A1, 1:1000 @ A3

0 5 10 15 25

General Notes

Do not scale from drawing. Use marked dimensions.To be read in conjunction with all other Consultant's drawings.The Architect to be immediately notified of any discrepancies. Copyright on this drawing retained by the Architect.

Notes

This architectural package describes metro-related areas. Refer to Tzannes for South OSD and JPW for North OSD.

CSSI detail is indicative and subject to separate approval.

Final OSD detail on station levels is subject to issue of the relevant construction certificate and approved Station Design and Precinct Plan

Street trees, furniture, and other public domain elements within the precinct are indicative only and are subject to relevant approvals and detailed coordination with new and existing underground utilities and infrastructure.

Authoring Organisation

GRIMSHAW

Grimshaw
Level 2, 333 George Street, Sydney
New South Wales 2000 Australia

Telephone +61 2 9253 0200
Email info@grimshaw-architects.com

Architect

Tzannes

Tzannes
63 Myrtle Street, Chippendale
New South Wales 2008 Australia

Telephone +61 2 9319 3744
Email tzannes@tzannes.com.au

Project Title

SYDNEY METRO MARTIN PLACE - integrated station development

MACQUARIE BANK

Client
Macquarie Group Ltd
50 Martin Place, Sydney
New South Wales 2000 Australia

Telephone +61 2 8232 3333
Email: www.macquarie.com

Drawing Title


SITE PLAN - ROOF PLAN

Status
STAGE II SSDA

Revision
D

Drawing Number
CSWSMP- MAC- SMS- AT- DRG- DA- 109806 _D

Plot By: Ki Ma | 31/05/2019 | 2:12:

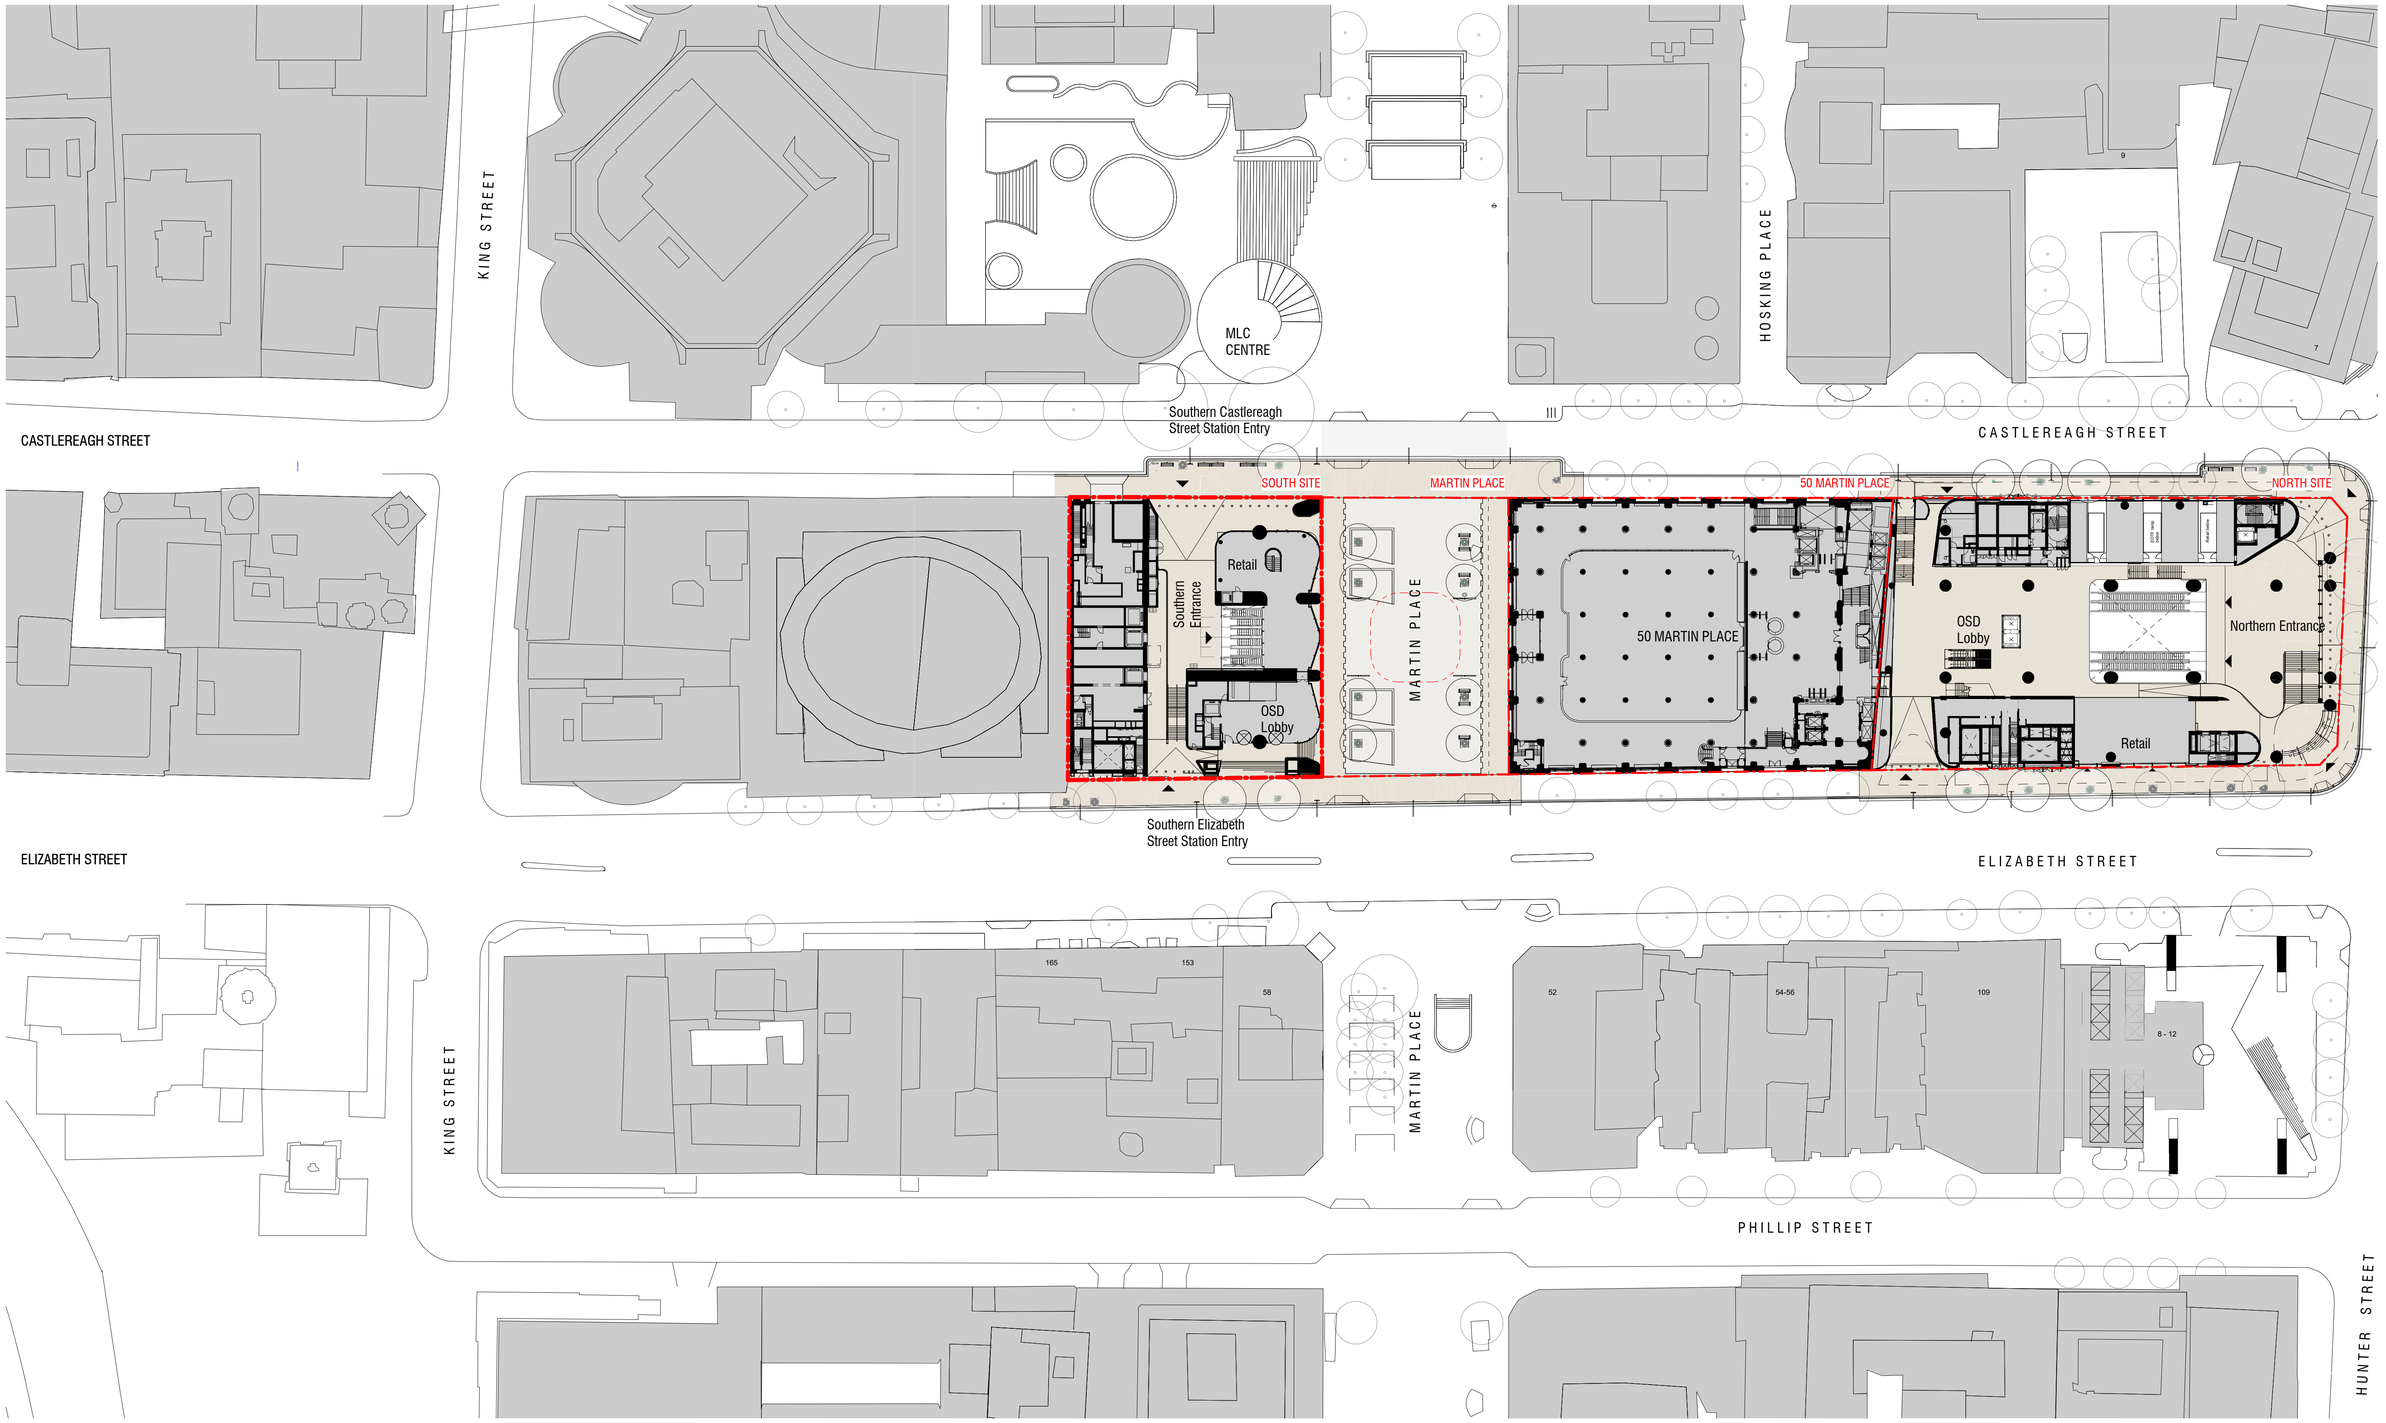

NOTE: CSSI demarcation hatching not shown on this drawing to improve legibility at this scale

Rev	App	Ckd	Revision or reason for issue	Date
0	AC	MC	STAGE II SSDA - DRAFT ISSUE	29.06.2018
1	AC	MC	STAGE II SSDA - DRAFT ISSUE	30.07.2018
2	AC	MC	STAGE II SSDA - DRAFT ISSUE	03.08.2018
3	AC	MC	STAGE II SSDA - DRAFT ISSUE	09.08.2018
A	AC	MC	STAGE II SSDA - DRAFT ISSUE	10.08.2018
B	AC	MC	STAGE II SSDA	23.08.2018
C	AC	MC	UPDATED STAGE II DA DRAFT	09.04.2019
D	AC	MC	UPDATED RESPONSE TO SUBMISSIONS	31.05.2019

31/05/2019 10:36:28 PM

Legend

CSSI Areas (not for approval)

Site Boundary

Scale / North Point

1:500 @ A1, 1:1000 @ A3

0 5 10 15 25

General Notes

Do not scale from drawing. Use marked dimensions.To be read in conjunction with all other Consultant's drawings.The Architect to be immediately notified of any discrepancies. Copyright on this drawing retained by the Architect.

Notes

This architectural package describes metro-related areas. Refer to Tzannes for South OSD and JPW for North OSD.

CSSI detail is indicative and subject to separate approval.

Final OSD detail on station levels is subject to issue of the relevant construction certificate and approved Station Design and Precinct Plan

Street trees, furniture, and other public domain elements within the precinct are indicative only and are subject to relevant approvals and detailed coordination with new and existing underground utilities and infrastructure.

Authoring Organisation

GRIMSHAW

Grimshaw
Level 2, 333 George Street, Sydney
New South Wales 2000 Australia

Telephone +61 2 9253 0200
Email info@grimshaw-architects.com

Architect

Tzannes

Tzannes
63 Myrtle Street, Chippendale
New South Wales 2008 Australia

Telephone +61 2 9319 3744
Email tzannes@tzannes.com.au

Project Title

SYDNEY METRO MARTIN PLACE - integrated station development

MACQUARIE BANK

Client
Macquarie Group Ltd
50 Martin Place, Sydney
New South Wales 2000 Australia

Telephone +61 2 8232 3333
Email: www.macquarie.com

Drawing Title


PRECINCT PLAN - GROUND PLANE

Status
STAGE II SSDA

Revision
D

Drawing Number

CSWSMP- MAC- SMS- AT- DRG- DA- 109808 _D

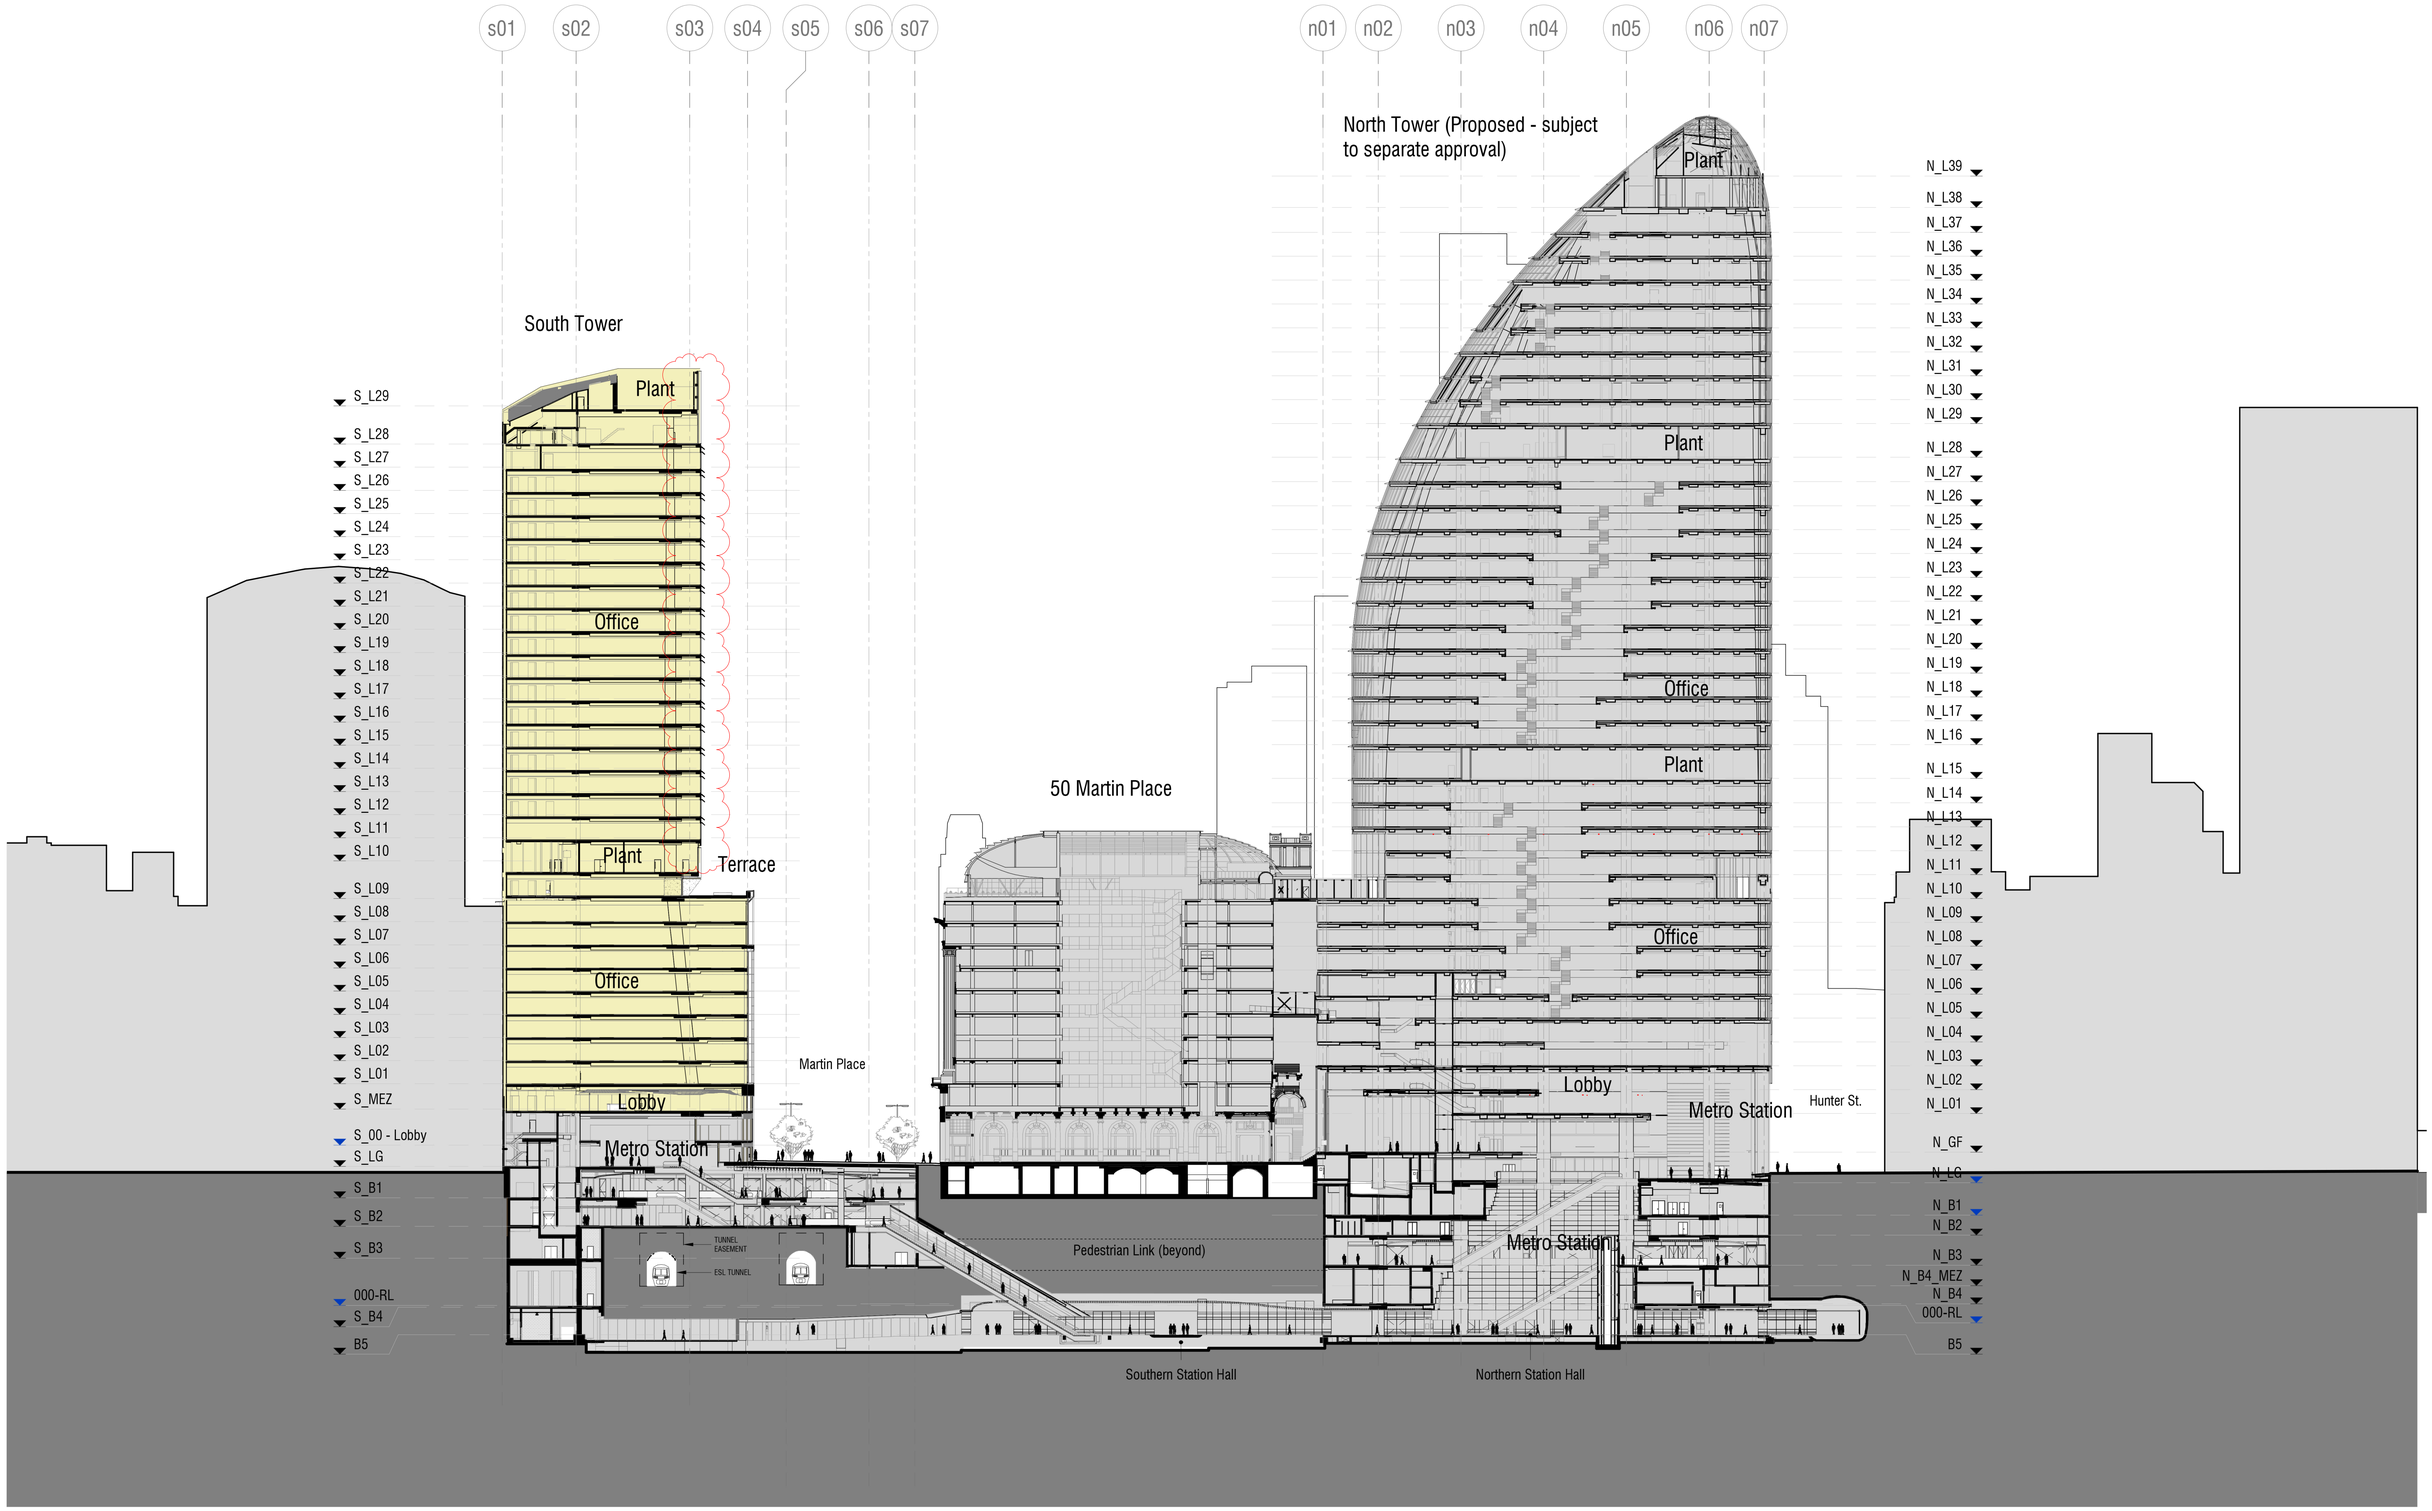

Rev	App	Ckd	Revision or reason for issue	Date
0	AC	MC	STAGE II SSDA - DRAFT ISSUE	29.06.2018
1	AC	MC	STAGE II SSDA - DRAFT ISSUE	30.07.2018
2	AC	MC	STAGE II SSDA - DRAFT ISSUE	03.08.2018
3	AC	MC	STAGE II SSDA - DRAFT ISSUE	09.08.2018
A	AC	MC	STAGE II SSDA - DRAFT ISSUE	10.08.2018
B	AC	MC	STAGE II SSDA - DRAFT ISSUE	13.08.2018
C	AC	MC	STAGE II SSDA - DRAFT ISSUE	14.08.2018
D	AC	MC	STAGE II SSDA - DRAFT ISSUE	15.08.2018
E	AC	MC	STAGE II SSDA	23.08.2018
F	AC	MC	UPDATED STAGE II DA DRAFT	09.04.2019
G	AC	MC	UPDATED RESPONSE TO SUBMISSIONS	31.05.2019

31/05/2019 12:51:38 PM

Legend

South Tower (indicative)

Scale / North Point

1:500 @ A1, 1:1000 @ A3

0 5 10 15 25

General Notes

Do not scale from drawing. Use marked dimensions.To be read in conjunction with all other Consultants drawings.The Architect to be immediately notified of any discrepancies. Copyright on this drawing retained by the Architect.

Notes

This architectural package describes metro-related areas. Refer to Tzannes for South OSD and JPW for North OSD.

CSSI detail is indicative and subject to separate approval.

Final OSD detail on station levels is subject to issue of the relevant construction certificate and approved Station Design and Precinct Plan

Street trees, furniture, and other public domain elements within the precinct are indicative only and are subject to relevant approvals and detailed coordination with new and existing underground utilities and infrastructure.

Authoring Organisation

GRIMSHAW

Grimshaw
Level 2, 333 George Street, Sydney
New South Wales 2000 Australia

Telephone +61 2 9253 0200
Email info@grimshaw-architects.com

Architect

Tzannes

Tzannes
63 Myrtle Street, Chippendale
New South Wales 2008 Australia

Telephone +61 2 9319 3744
Email tzannes@tzannes.com.au

Project Title

SYDNEY METRO MARTIN PLACE - integrated station development

MACQUARIE BANK

Client
Macquarie Group Ltd
50 Martin Place, Sydney
New South Wales 2000 Australia

Telephone +61 2 8232 3333
Email: www.macquarie.com

Drawing Title

PRECINCT SECTION

Status


STAGE II SSDA

Revision

H

Drawing Number

CSWSMP- MAC- SMS- AT- DRG- DA- 159801 _H

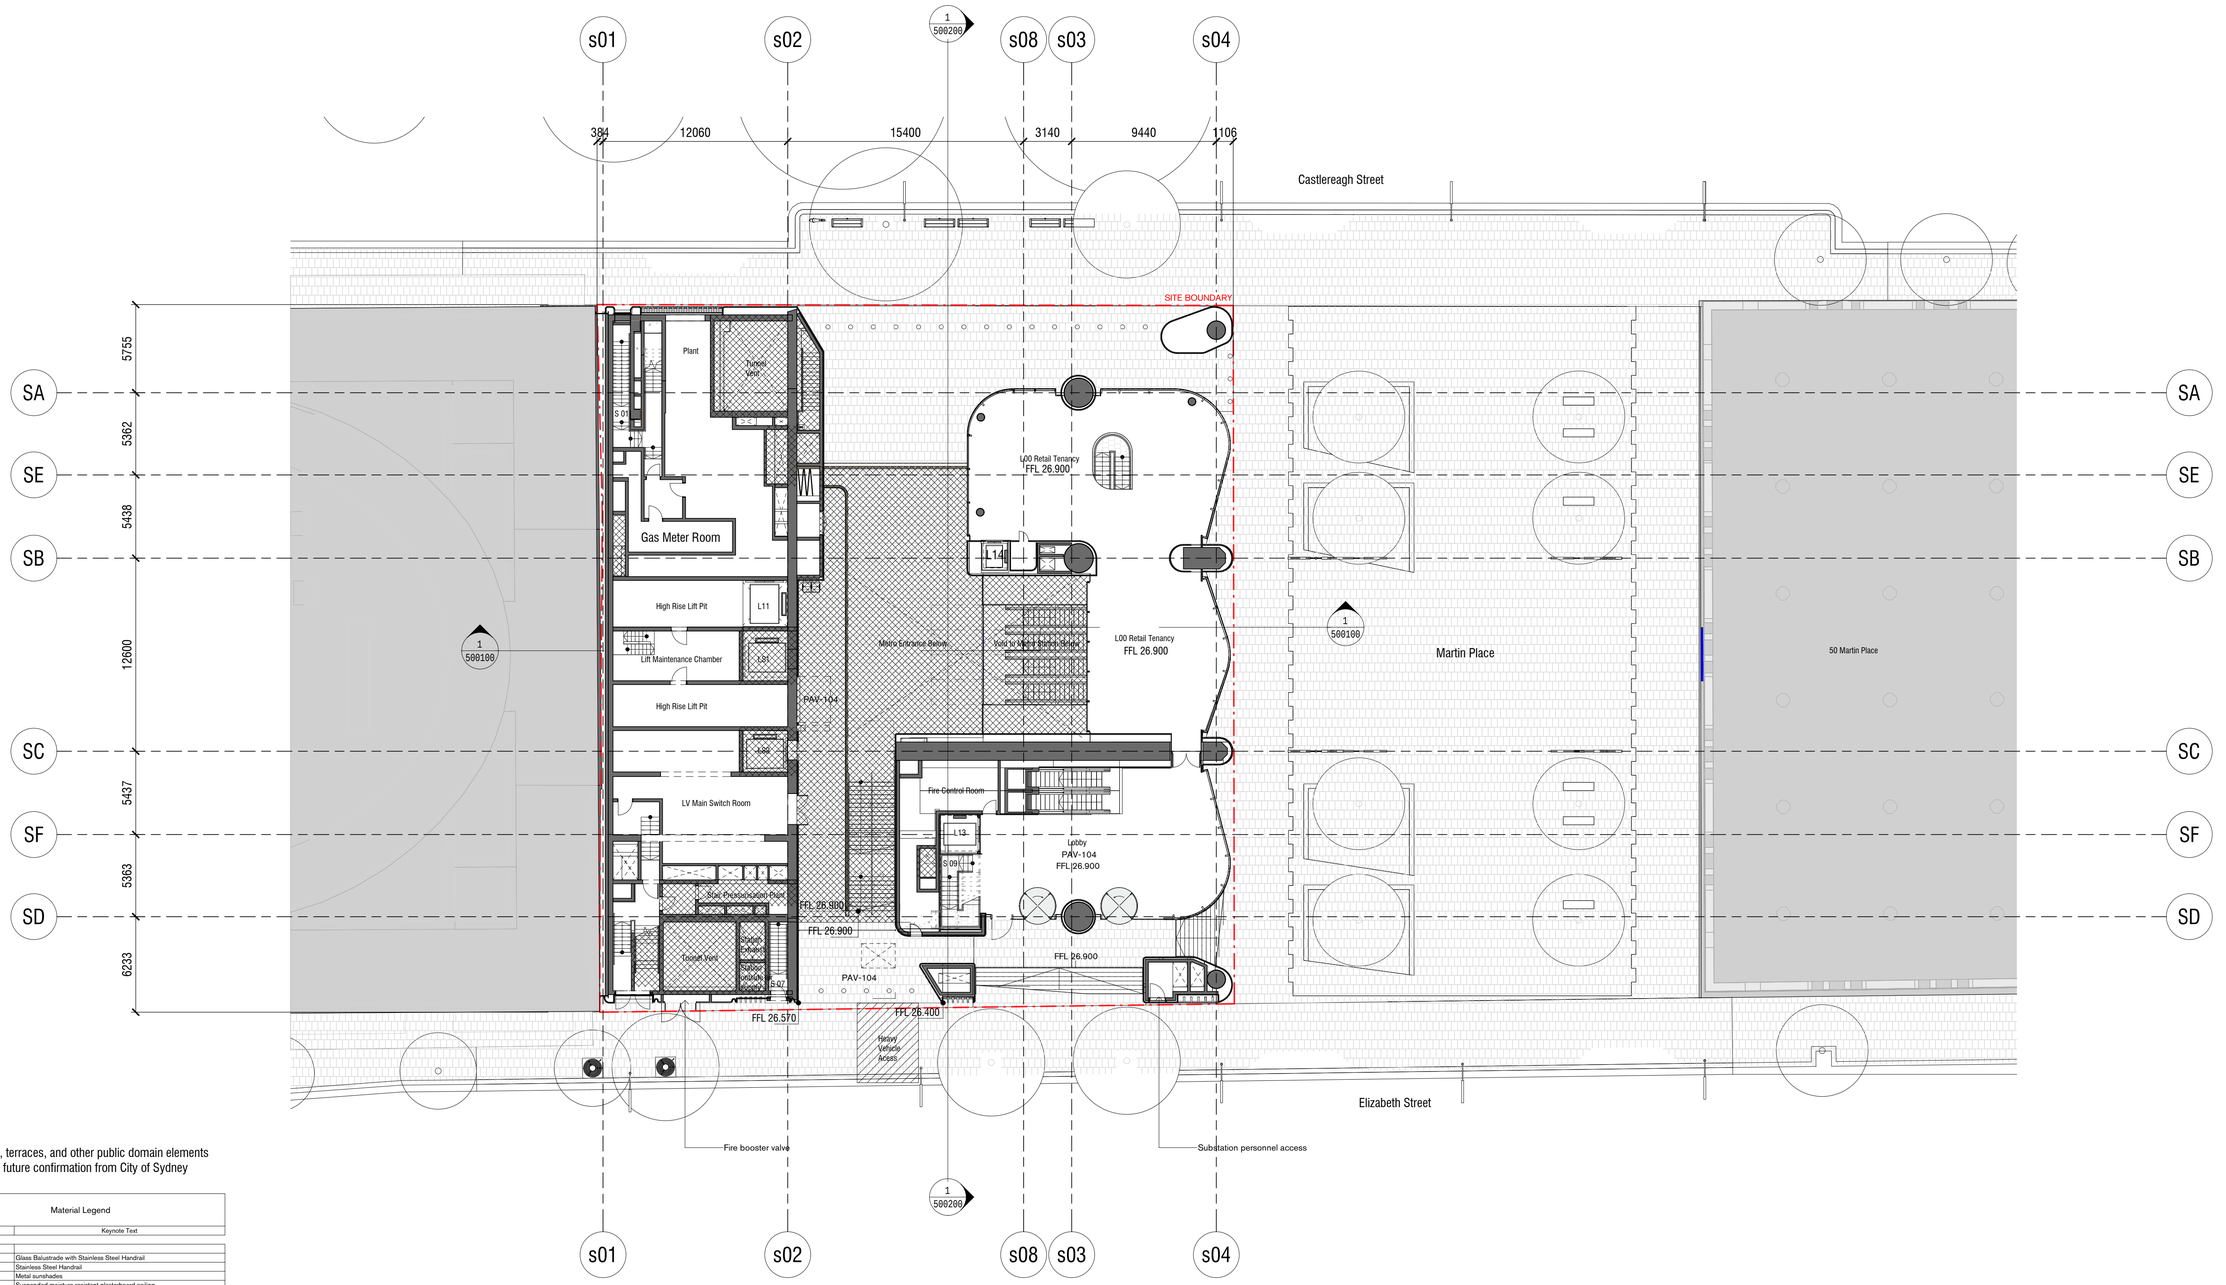

NOTES:
Tree location , terraces, and other public domain elements are subject to future confirmation from City of Sydney

Material Legend	
Key Value	Keynote Text
AMW-107	
BAL-115	Glass Balustrade with Stainless Steel Handrail
BAL-201	Stainless Steel Handrail
CAN-102	Metal sunshades
CLG-102	Suspended moisture resistant plasterboard ceiling
DOR-301	Tilt-up Door
ELG-202	Profiled Aluminium Facade Cladding
ELG-205	Aluminium Sheet Facade Cladding
ELG-402	Stone Cladding - Large Format Granite (Polished)
ELG-404	Stone Cladding - Large Format Granite (Honed)
ELG-406	Stone Baguette Cladding
ELG-501	Ceramic Cladding Tile - Type 1 (Gloss)
ELG-502	Ceramic Cladding Tile - Type 2 (Matt)
ELG-503	Ceramic Cladding Tile - Type 3 (Matt Type 2)
GLS-107	Facade Glazing - Single Glazing
GLS-108	Facade Glazing - Double Glazing
GLS-109	Facade Glazing - Colourback Double Glazing
LG-600	SPECIALIST LINING (TERRACOTTA, GRC, MOULDING)
INS-202	Thermal Insulation (Soffits)
PAV-104	Stone Modular Paving 1
PAV-111	Stone Modular Paving B - City of Sydney Paving (Honed)
SCN-106	Metal Louvre Screen

Rev	App	Ckd	Revision or reason for issue	Date
C		KT	Stage 2 DA Draft	10/07/18
D		KT	Stage 2 DA	18/07/18
E		KT	Stage 2 DA	01/08/18
F		KT	Stage II SSDA	03/08/18
G		AB	Stage II SSDA	08/08/18
H		KT	Stage II SSDA	10/08/18
J		KT	Stage II SSDA	22/08/18
K		AB	Stage II SSDA RTS	01/05/19
L		AB	Stage II SSDA RTS	30/05/19

Legend

CSSI Areas (not for approval)

CSSI detail is indicative and subject to separate approval.

Final OSD detail on station levels is subject to issue of the relevant construction certificate and approved Station Design and Precinct Plan.

Scale / North Point

1:200 @ A1, 1:400 @ A3 — 0 2 4 6 10

General Notes

Do not scale from drawing. Use marked dimensions. To be read in conjunction with all other Consultant's drawings. The Architect to be immediately notified of any discrepancies. Copyright on this drawing retained by the Architect.

Notes

This architectural package describes the South Tower. Refer to Grimshaw for Metro and JPW for North Tower

Disclaimer

Street trees, furniture and other public domain elements within the precinct are indicative only and are subject to relevant approvals and detailed coordination with new and existing underground utilities and infrastructure.

Architect

GRIMSHAW

Grimshaw
Level 2, 333 George Street, Sydney
New South Wales 2000 Australia

Telephone ++61 2 9253 0200
Email info@grimshaw-architects.com

Authoring Organisation

Tzannes

Tzannes
Level 5, 2-12 Foveaux Street, Surry Hills
New South Wales 2010 Australia

Telephone +61 2 9319 3744
Email tzannes@tzannes.com.au

Project Title

SYDNEY METRO MARTIN PLACE
INTEGRATED STATION DEVELOPMENT

Client
Macquarie Group Ltd
50 Martin Place, Sydney
New South Wales 2000 Australia

Telephone +61 2 8232 3333
Email: www.macquarie.com

Drawing Title


Level 00 Plan

Status
Updated RtS

Revision
L

Drawing Number
CSWSMP-MAC-SMS-AT-DRG-DA-300000

300928 4:55:32 PM

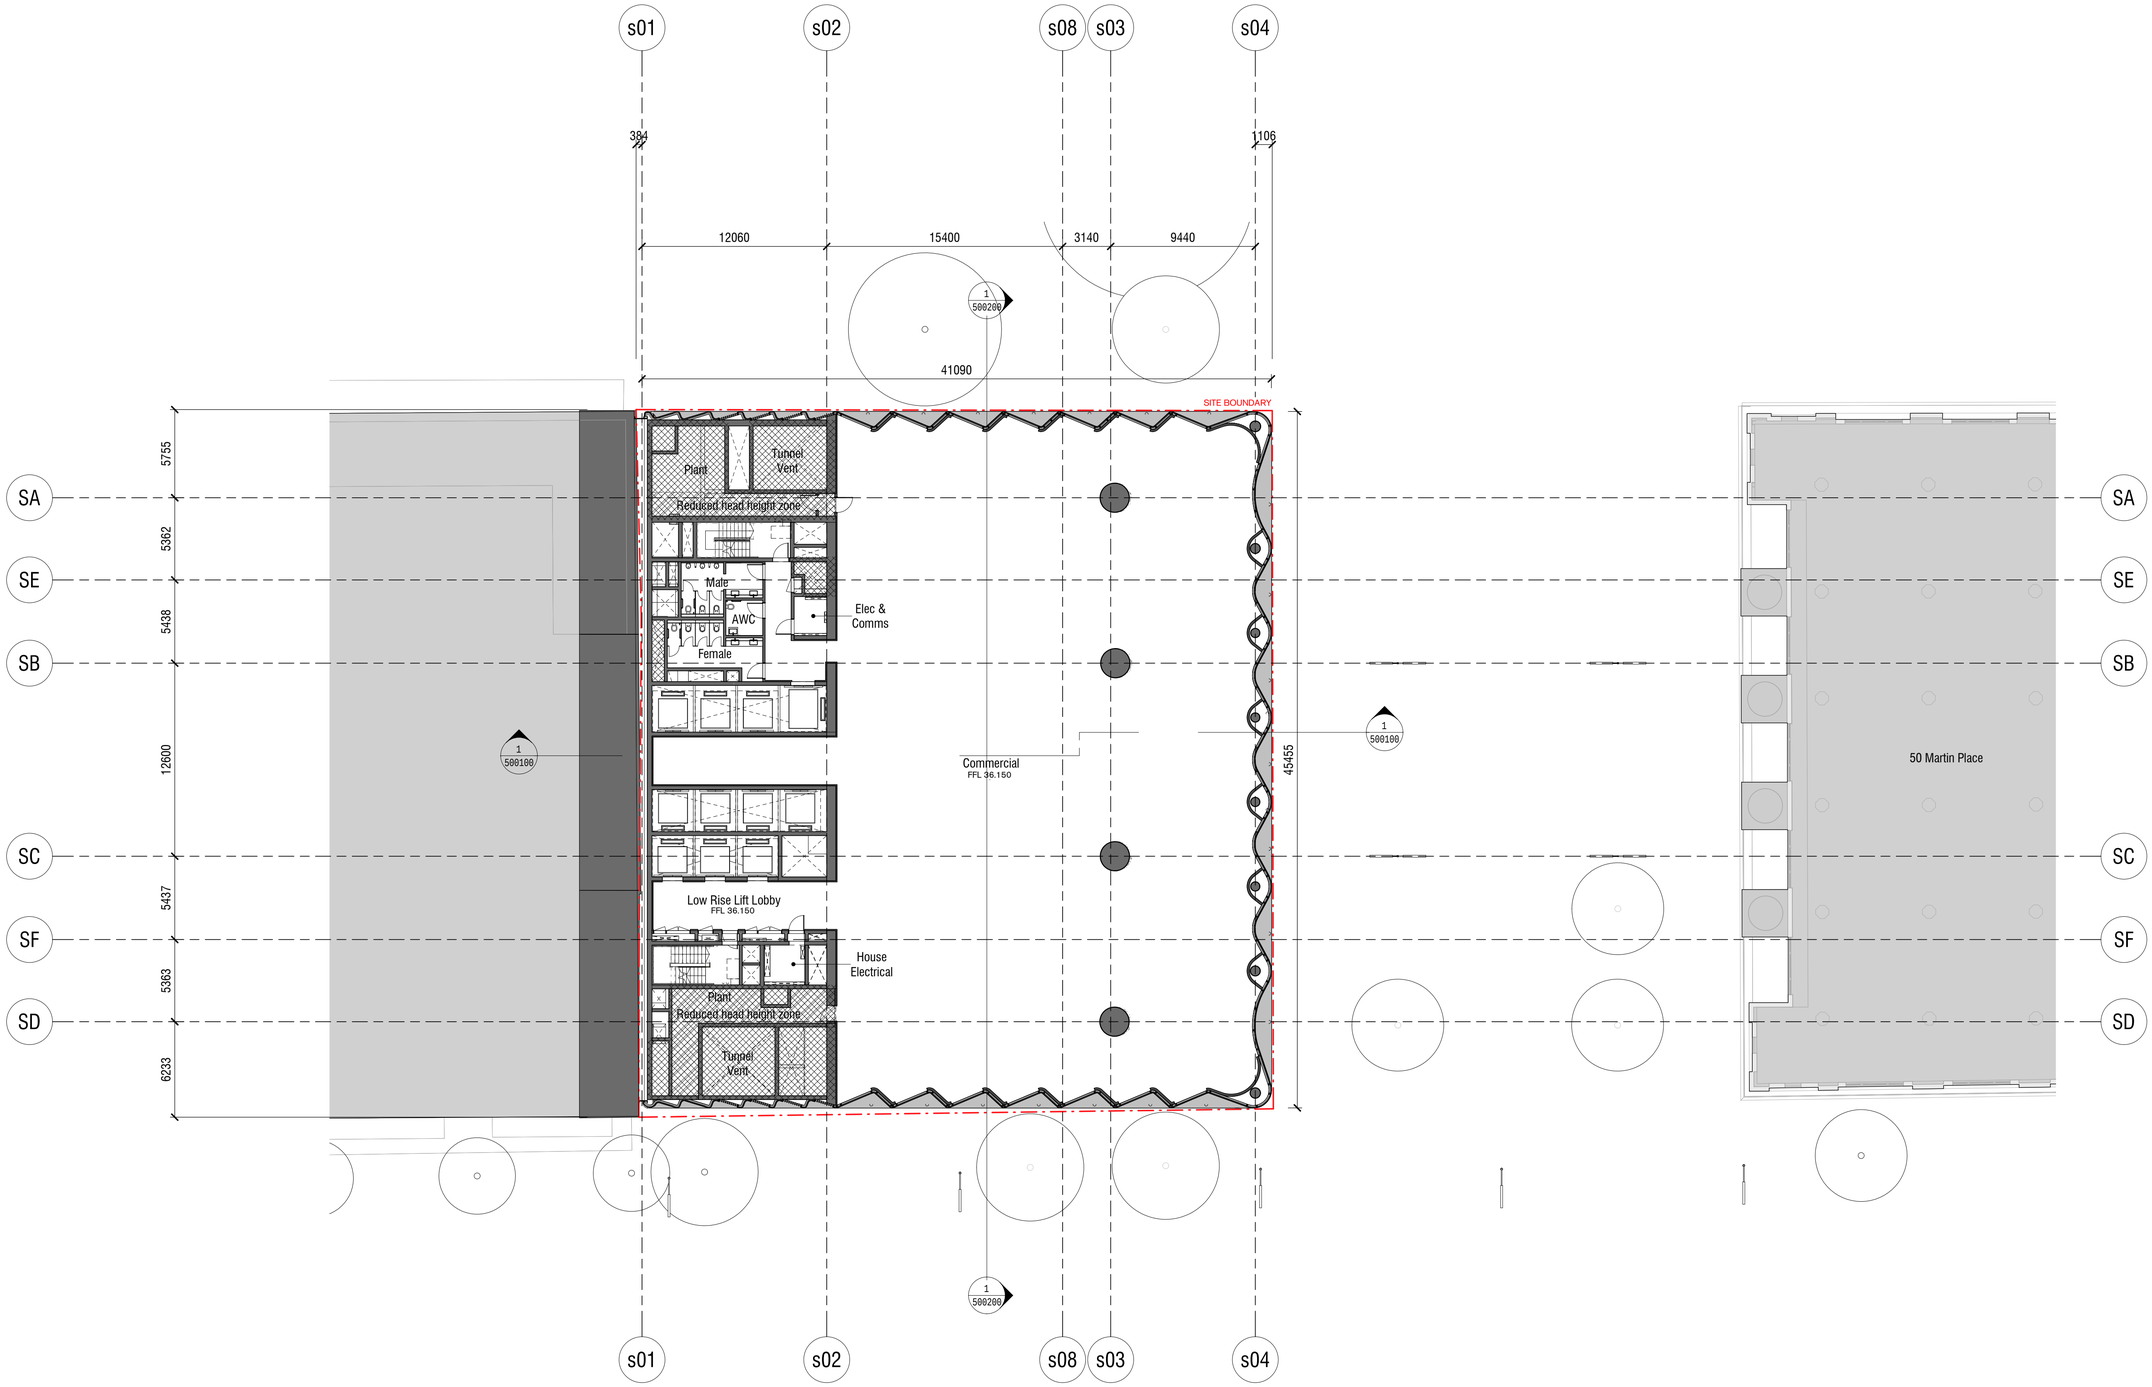

Rev	App	Ckd	Revision or reason for issue	Date
A		KT	Stage 2 DA DRAFT	29/06/18
B		KT	Stage 2 DA DRAFT	03/07/18
C		KT	Stage 2 DA	18/07/18
D		KT	Stage 2 DA	01/08/18
E		KT	Stage II SSDA	03/08/18
F		KT	Stage II SSDA	22/08/18
G		AB	Stage II SSDA RTS	01/05/19
H		AB	Stage II SSDA RTS	30/05/19

Legend

☒ CSSI Areas (not for approval)

CSSI detail is indicative and subject to separate approval.

Final OSD detail on station levels is subject to issue of the relevant construction certificate and approved Station Design and Precinct Plan.

Scale / North Point

1:200 @ A1, 1:400 @ A3

0 2 4 6 10

General Notes

Do not scale from drawing. Use marked dimensions. To be read in conjunction with all other Consultant's drawings. The Architect to be immediately notified of any discrepancies. Copyright on this drawing retained by the Architect.

Notes

This architectural package describes the South Tower. Refer to Grimshaw for Metro and JPW for North Tower

Architect

GRIMSHAW

Grimshaw
Level 2, 333 George Street, Sydney
New South Wales 2000 Australia

Telephone ++61 2 9253 0200
Email info@grimshaw-architects.com

Authoring Organisation

Tzannes

Tzannes
Level 5, 2-12 Foveaux Street, Surry Hills
New South Wales 2010 Australia

Telephone +61 2 9319 3744
Email tzannes@tzannes.com.au

Project Title

SYDNEY METRO MARTIN PLACE
INTEGRATED STATION DEVELOPMENT

MACQUARIE BANK

Client
Macquarie Group Ltd
50 Martin Place, Sydney
New South Wales 2000 Australia

Telephone +61 2 8232 3333
Email: www.macquarie.com

Drawing Title


Level 01 Plan

Status
Updated RtS

Revision
H

Drawing Number
CSWSMP-MAC-SMS-AT-DRG-DA-300100

30/05/19 4:42:13 PM

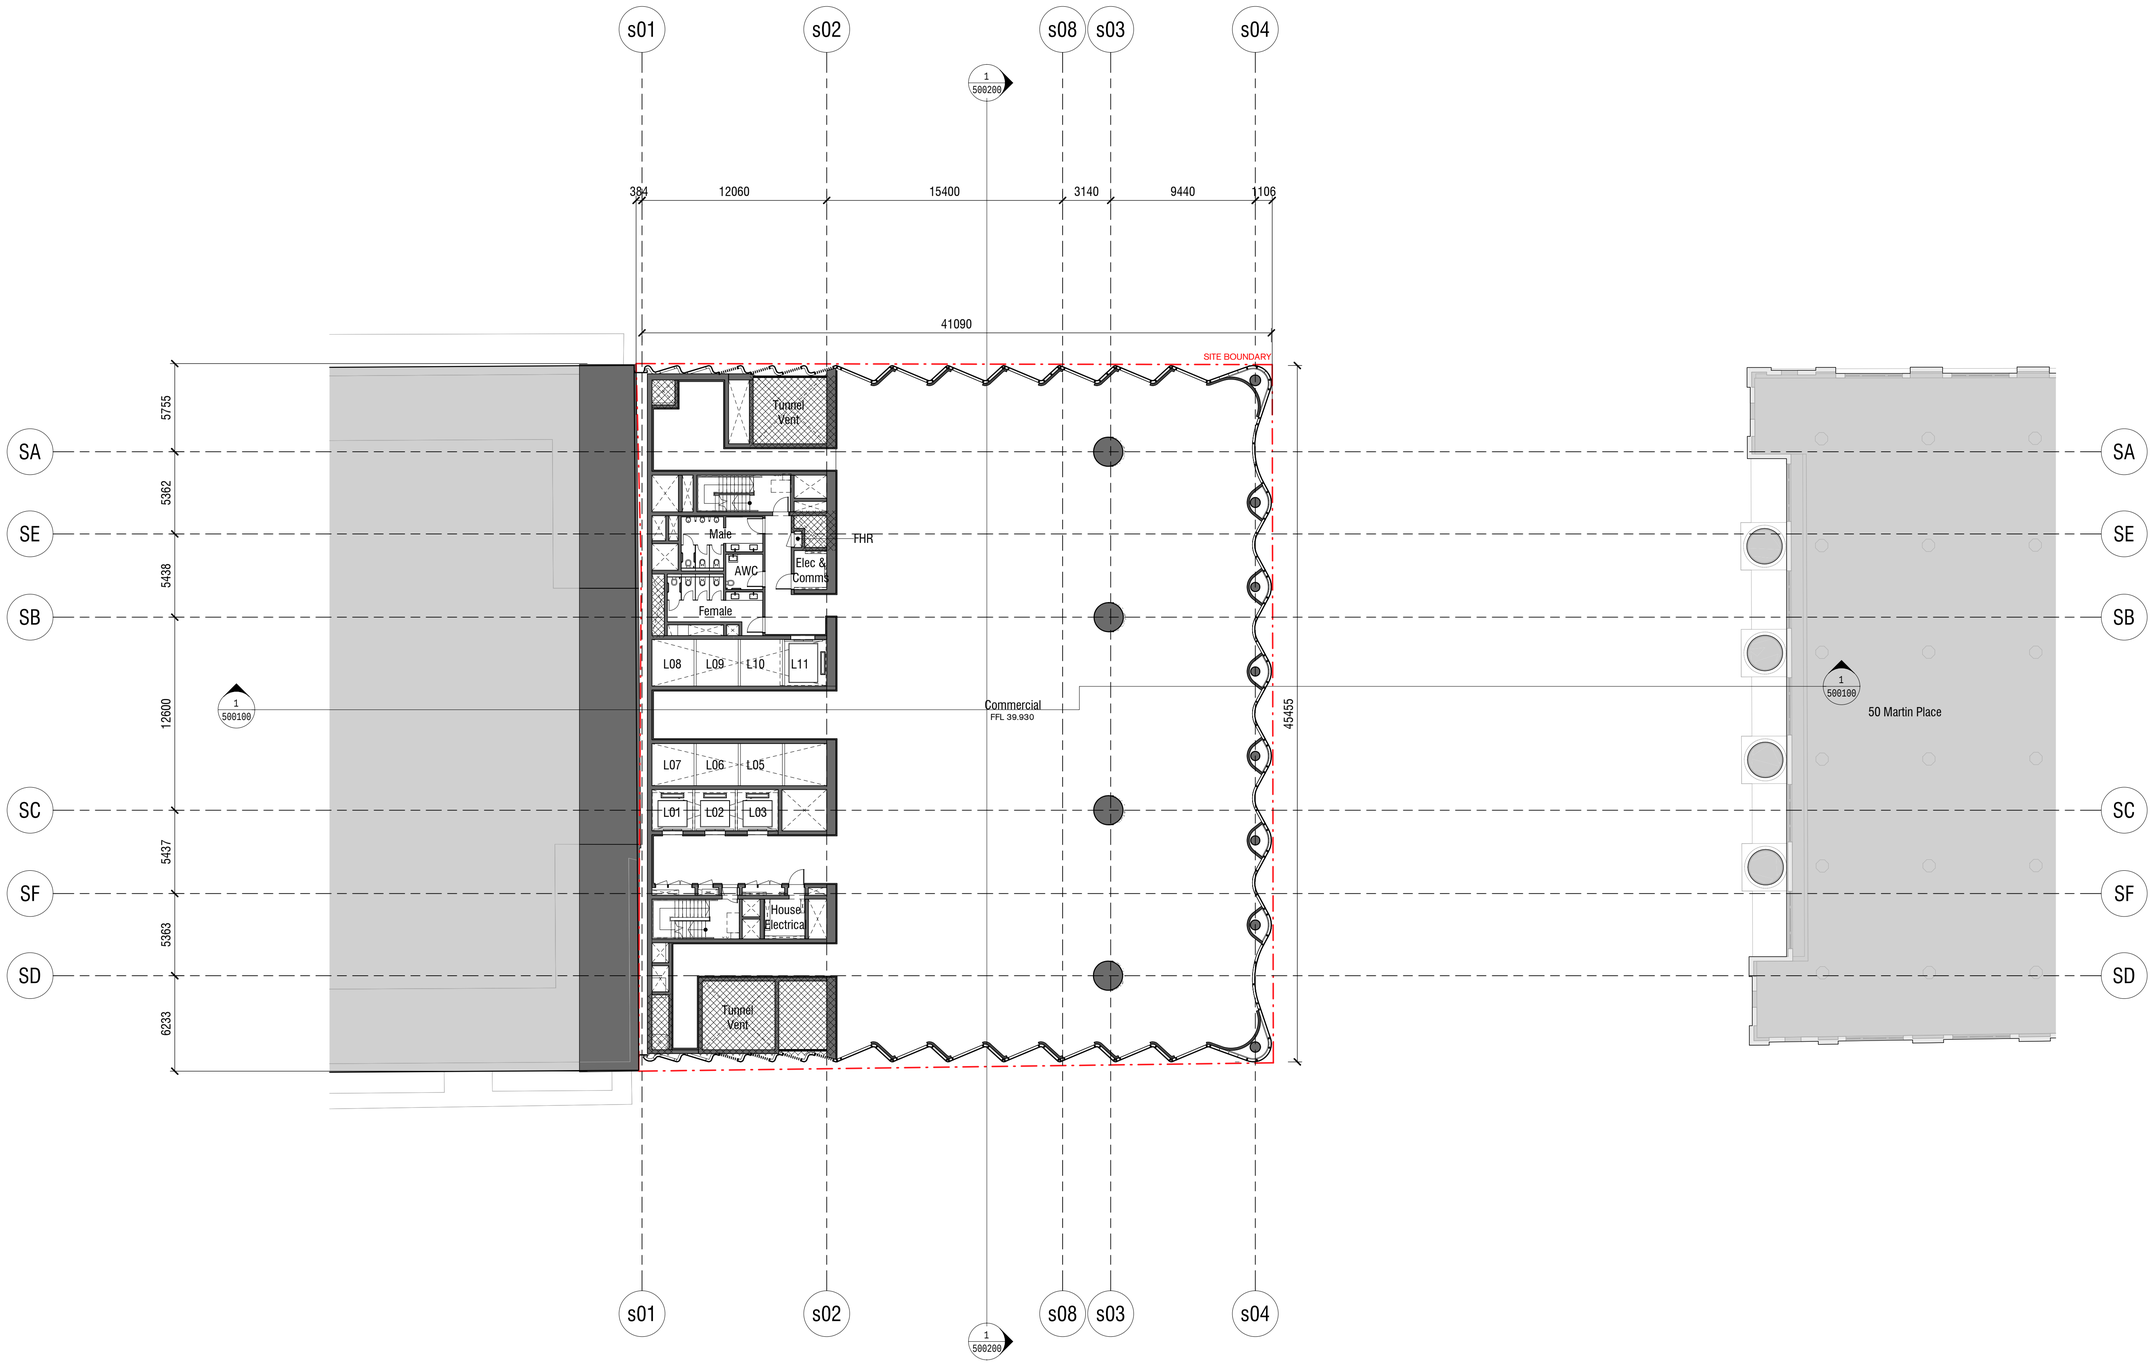

Rev	App	Ckd	Revision or reason for issue	Date
A		KT	Stage 2 DA DRAFT	29/06/18
B		KT	Stage 2 DA DRAFT	03/07/18
C		KT	Stage 2 DA	18/07/18
D		KT	Stage 2 DA	01/08/18
E		KT	Stage II SSDA	03/08/18
F		KT	Stage II SSDA	22/08/18
G		KT	Stage II SSDA RTS	29/03/19
H		AB	Stage II SSDA RTS	01/05/19
J		AB	Stage II SSDA RTS	30/05/19

Legend

CSSI Areas (not for approval)

CSSI detail is indicative and subject to separate approval.

Final OSD detail on station levels is subject to issue of the relevant construction certificate and approved Station Design and Precinct Plan.

Scale / North Point

1:200 @ A1, 1:400 @ A3

0 2 4 6 10

General Notes

Do not scale from drawing. Use marked dimensions. To be read in conjunction with all other Consultant's drawings. The Architect to be immediately notified of any discrepancies. Copyright on this drawing retained by the Architect.

Notes

This architectural package describes the South Tower. Refer to Grimshaw for Metro and JPW for North Tower

Architect

GRIMSHAW

Grimshaw
Level 2, 333 George Street, Sydney
New South Wales 2000 Australia

Telephone + +61 2 9253 0200
Email info@grimshaw-architects.com

Authoring Organisation

Tzannes

Tzannes
Level 5, 2-12 Foveaux Street, Surry Hills
New South Wales 2010 Australia

Telephone +61 2 9319 3744
Email tzannes@tzannes.com.au

Project Title

SYDNEY METRO MARTIN PLACE
INTEGRATED STATION DEVELOPMENT

MACQUARIE BANK

Client
Macquarie Group Ltd
50 Martin Place, Sydney
New South Wales 2000 Australia

Telephone +61 2 8232 3333
Email: www.macquarie.com

Drawing Title

Level 02 Plan

Status

Updated RtS


Revision

J

Drawing Number

CSWSMP-MAC-SMS-AT-DRG-DA-300200

3/05/19 4:05:38 PM

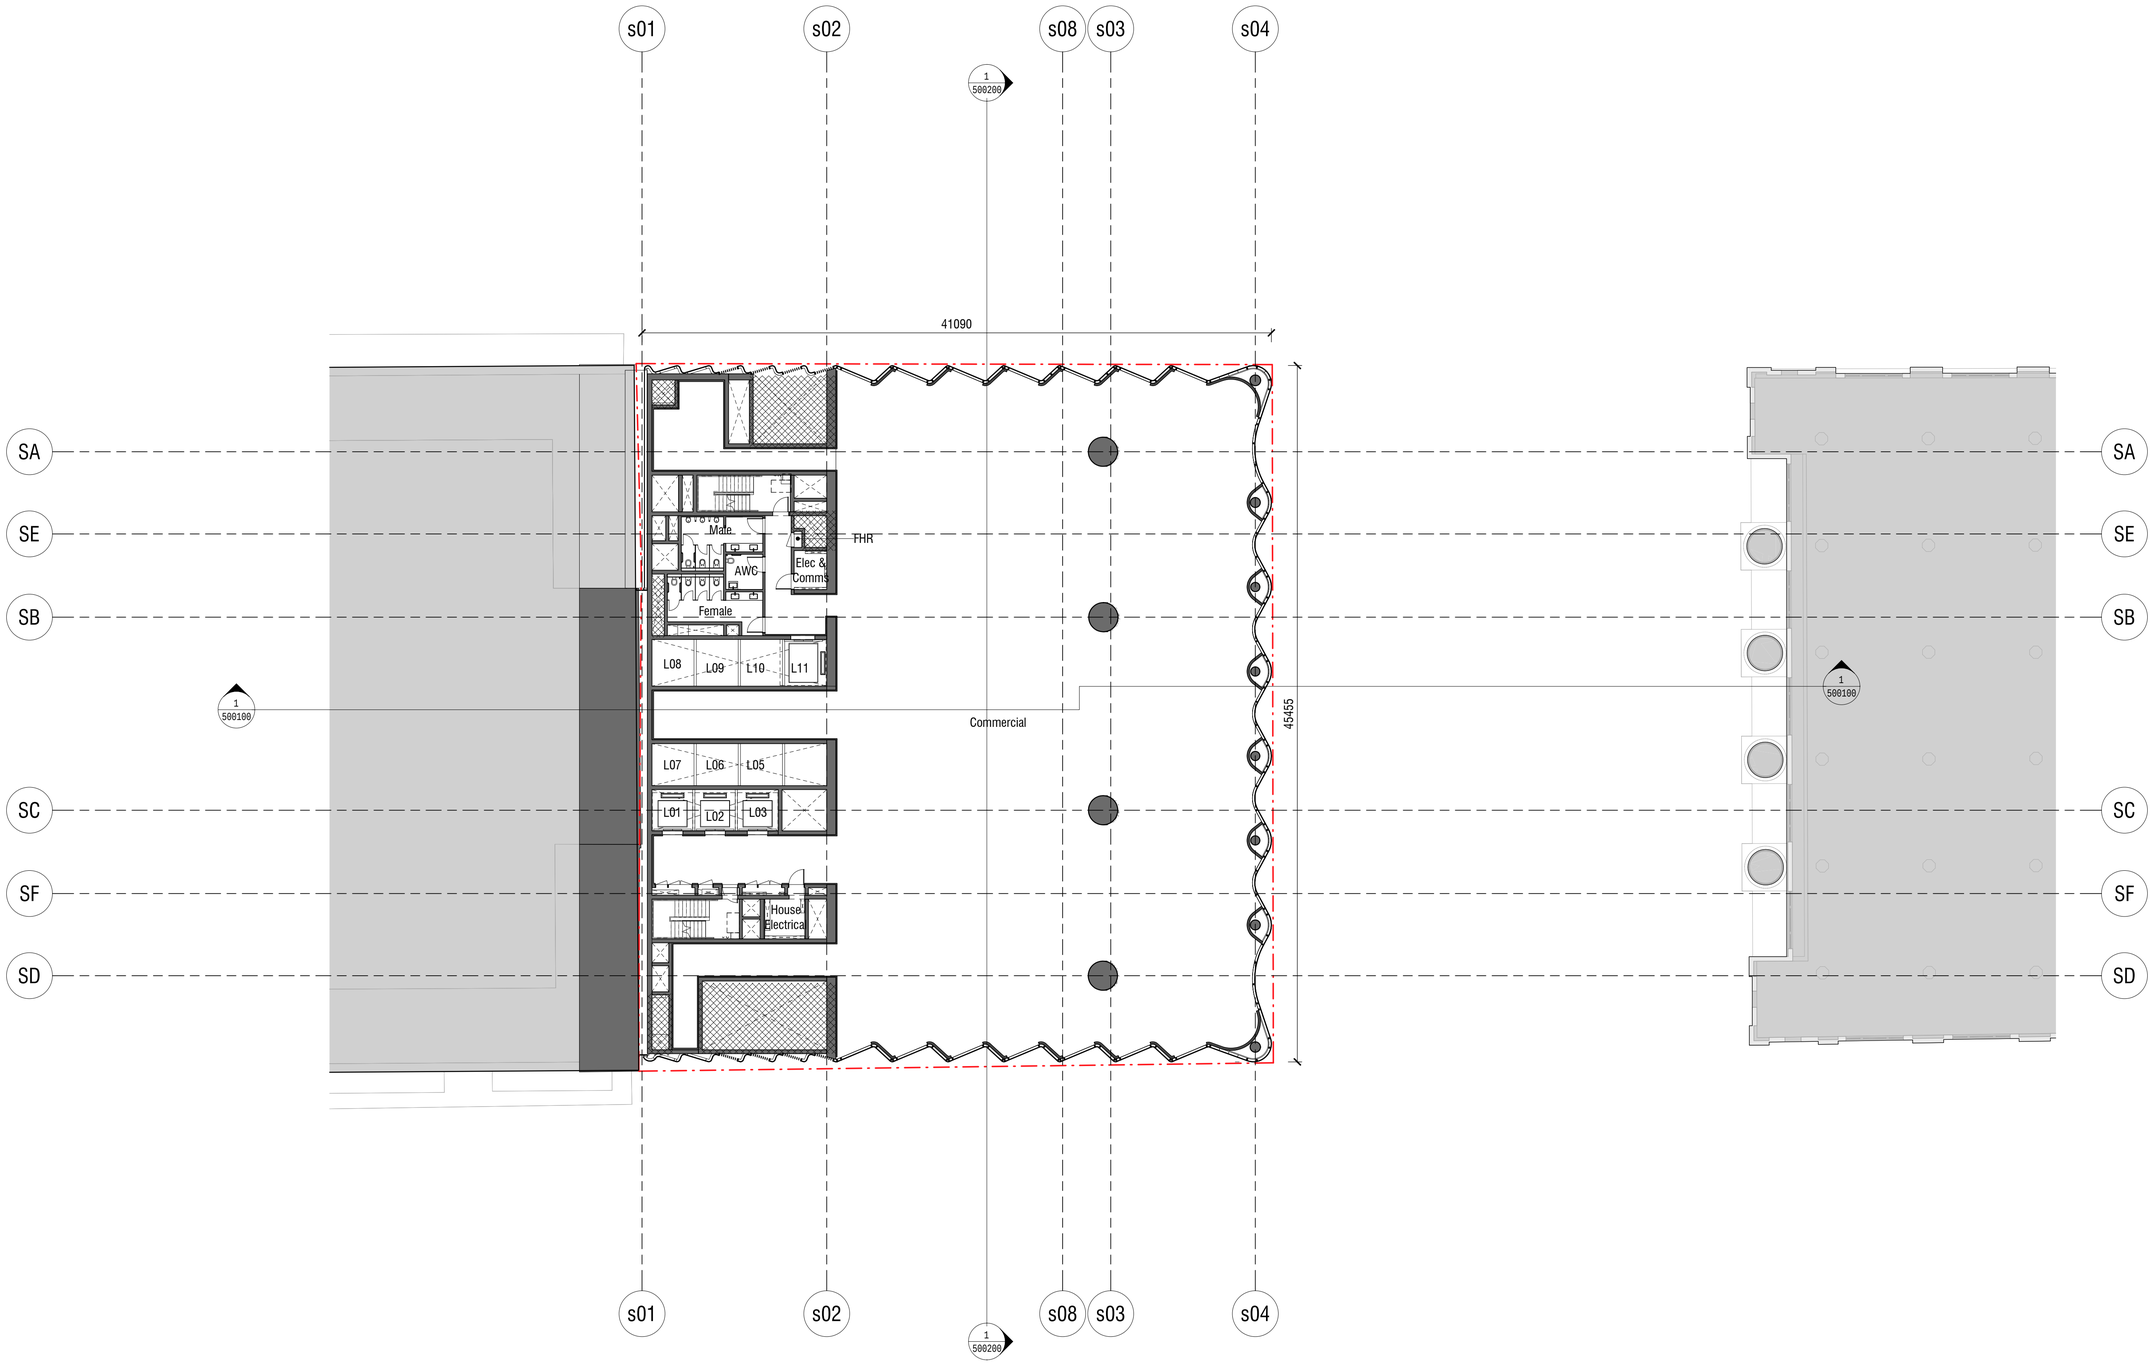

Rev	App	Ckd	Revision or reason for issue	Date
A		KT	FOR NLA MEASURE ONLY	04/09/18
B		AB	Stage II SSDA RTS	30/05/19

Legend

CSSI Areas (not for approval)

CSSI detail is indicative and subject to separate approval.

Final OSD detail on station levels is subject to issue of the relevant construction certificate and approved Station Design and Precinct Plan.

Scale / North Point

1:200 @ A1, 1:400 @ A3

0 2 4 6 10

General Notes

Do not scale from drawing. Use marked dimensions. To be read in conjunction with all other Consultant's drawings. The Architect to be immediately notified of any discrepancies. Copyright on this drawing retained by the Architect.

Notes

This architectural package describes the South Tower. Refer to Grimshaw for Metro and JPW for North Tower

Architect

GRIMSHAW

Grimshaw
Level 2, 333 George Street, Sydney
New South Wales 2000 Australia

Telephone + +61 2 9253 0200
Email info@grimshaw-architects.com

Authoring Organisation

Tzannes

Tzannes
Level 5, 2-12 Foveaux Street, Surry Hills
New South Wales 2010 Australia

Telephone +61 2 9319 3744
Email tzannes@tzannes.com.au

Project Title

SYDNEY METRO MARTIN PLACE
INTEGRATED STATION DEVELOPMENT

Client
Macquarie Group Ltd
50 Martin Place, Sydney
New South Wales 2000 Australia

Telephone +61 2 8232 3333
Email: www.macquarie.com

Drawing Title

Level 03 Plan

Status

Updated RtS


Revision

B

Drawing Number

CSWSMP-MAC-SMS-AT-DRG-DA-300300

300528 # 05.3 PM

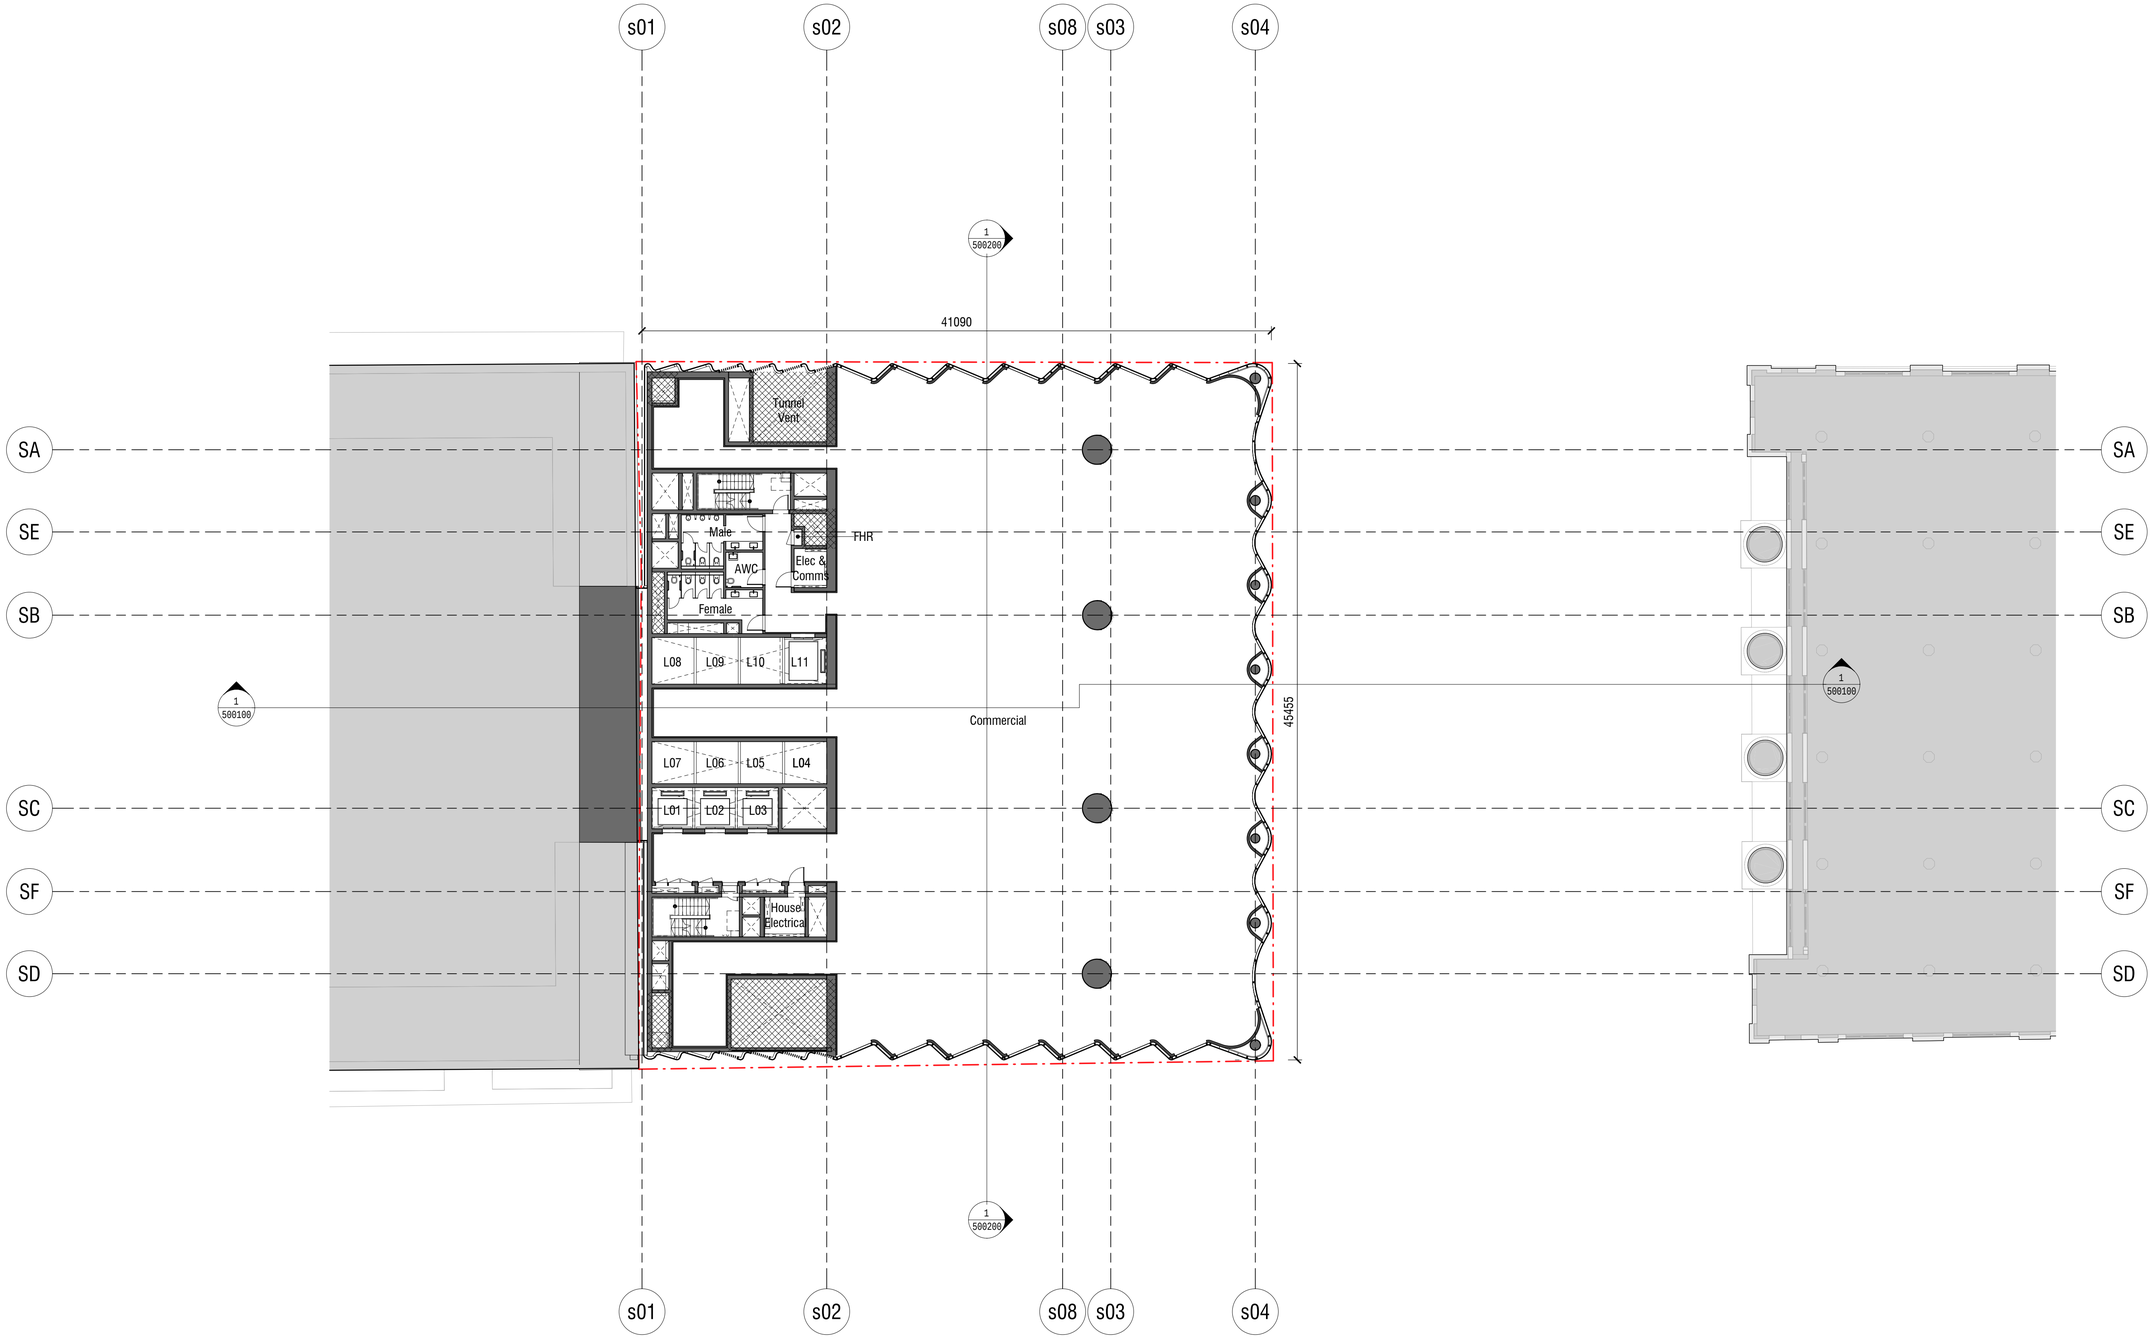

Rev	App	Ckd	Revision or reason for issue	Date
A		KT	FOR NLA MEASURE ONLY	04/09/18
B		AB	Stage II SSDA RTS	30/05/19

Legend

CSSI Areas (not for approval)

CSSI detail is indicative and subject to separate approval.

Final OSD detail on station levels is subject to issue of the relevant construction certificate and approved Station Design and Precinct Plan.

Scale / North Point

1:200 @ A1, 1:400 @ A3

0 2 4 6 10

General Notes

Do not scale from drawing. Use marked dimensions. To be read in conjunction with all other Consultant's drawings. The Architect to be immediately notified of any discrepancies. Copyright on this drawing retained by the Architect.

Notes

This architectural package describes the South Tower. Refer to Grimshaw for Metro and JPW for North Tower

Architect

GRIMSHAW

Grimshaw
Level 2, 333 George Street, Sydney
New South Wales 2000 Australia

Telephone + +61 2 9253 0200
Email info@grimshaw-architects.com

Authoring Organisation

Tzannes

Tzannes
Level 5, 2-12 Foveaux Street, Surry Hills
New South Wales 2010 Australia

Telephone +61 2 9319 3744
Email tzannes@tzannes.com.au

Project Title

SYDNEY METRO MARTIN PLACE
INTEGRATED STATION DEVELOPMENT

Client
Macquarie Group Ltd
50 Martin Place, Sydney
New South Wales 2000 Australia

Telephone +61 2 8232 3333
Email: www.macquarie.com

Drawing Title

Level 04 Plan


Status: Updated RtS

Revision: B

Drawing Number

CSWSMP-MAC-SMS-AT-DRG-DA-300400

30/05/19 4:07:38 PM

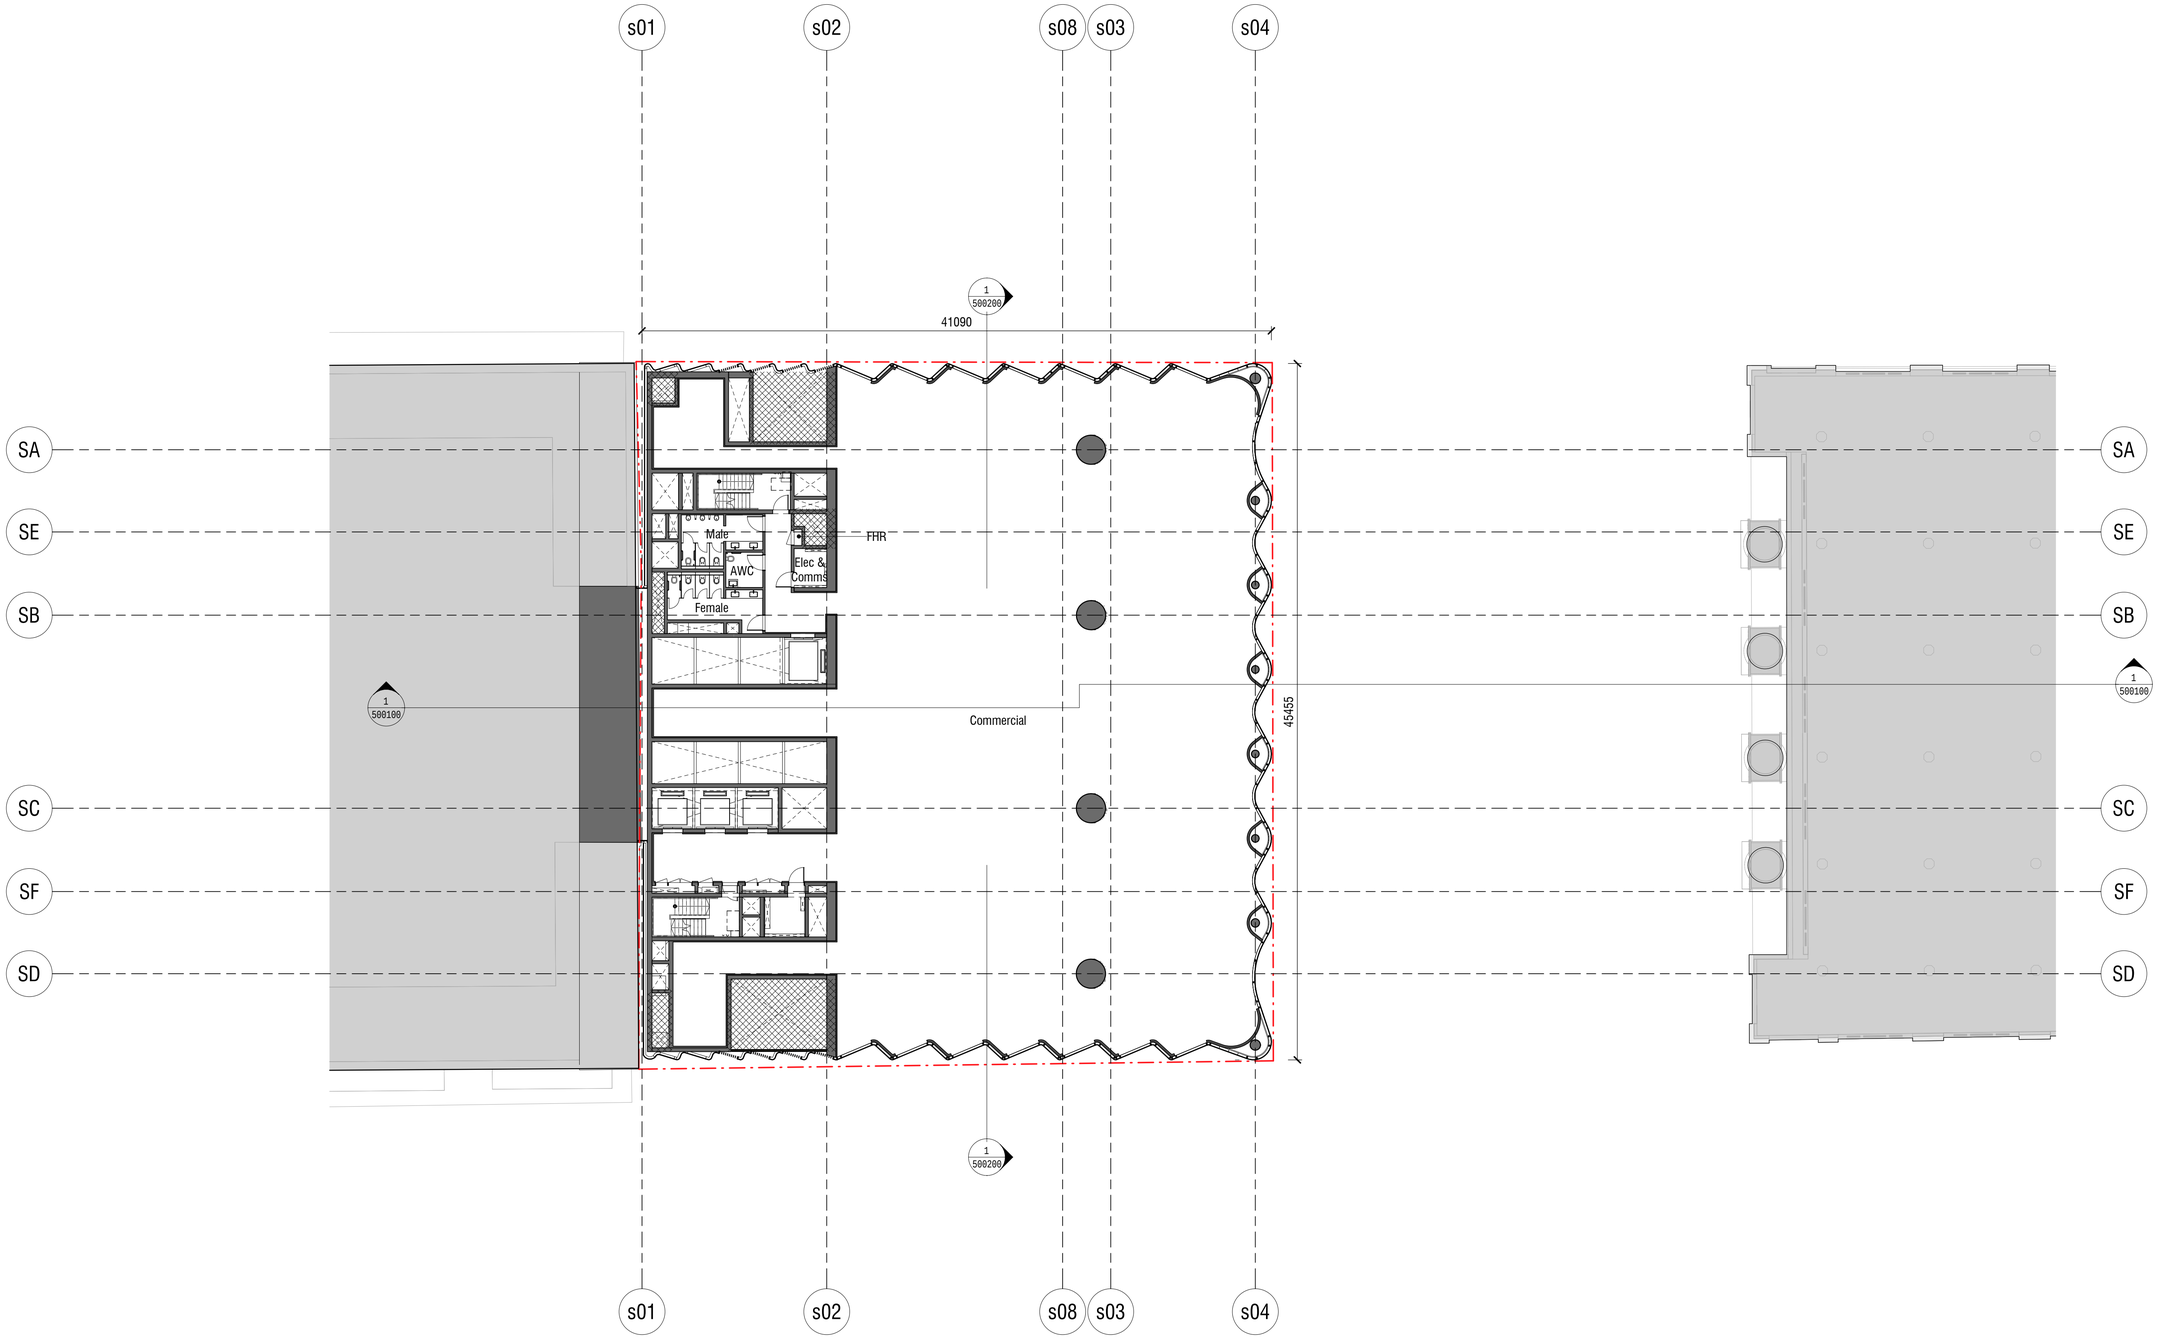

Rev	App	Ckd	Revision or reason for issue	Date
A		KT	FOR NLA MEASURE ONLY	04/09/18
B		AB	Stage II SSDA RTS	30/05/19

Legend

CSSI Areas (not for approval)

CSSI detail is indicative and subject to separate approval.

Final OSD detail on station levels is subject to issue of the relevant construction certificate and approved Station Design and Precinct Plan.

Scale / North Point

1:200 @ A1, 1:400 @ A3

0 2 4 6 10

General Notes

Do not scale from drawing. Use marked dimensions. To be read in conjunction with all other Consultant's drawings. The Architect to be immediately notified of any discrepancies. Copyright on this drawing retained by the Architect.

Notes

This architectural package describes the South Tower. Refer to Grimshaw for Metro and JPW for North Tower

Architect

GRIMSHAW

Grimshaw
Level 2, 333 George Street, Sydney
New South Wales 2000 Australia

Telephone + +61 2 9253 0200
Email info@grimshaw-architects.com

Authoring Organisation

Tzannes

Tzannes
Level 5, 2-12 Foveaux Street, Surry Hills
New South Wales 2010 Australia

Telephone +61 2 9319 3744
Email tzannes@tzannes.com.au

Project Title

SYDNEY METRO MARTIN PLACE
INTEGRATED STATION DEVELOPMENT

MACQUARIE BANK

Client
Macquarie Group Ltd
50 Martin Place, Sydney
New South Wales 2000 Australia

Telephone +61 2 8232 3333
Email: www.macquarie.com

Drawing Title


Level 05 Plan

Status
Updated RtS

Revision
B

Drawing Number
CSWSMP-MAC-SMS-AT-DRG-DA-300500

30/05/19 4:08:58 PM

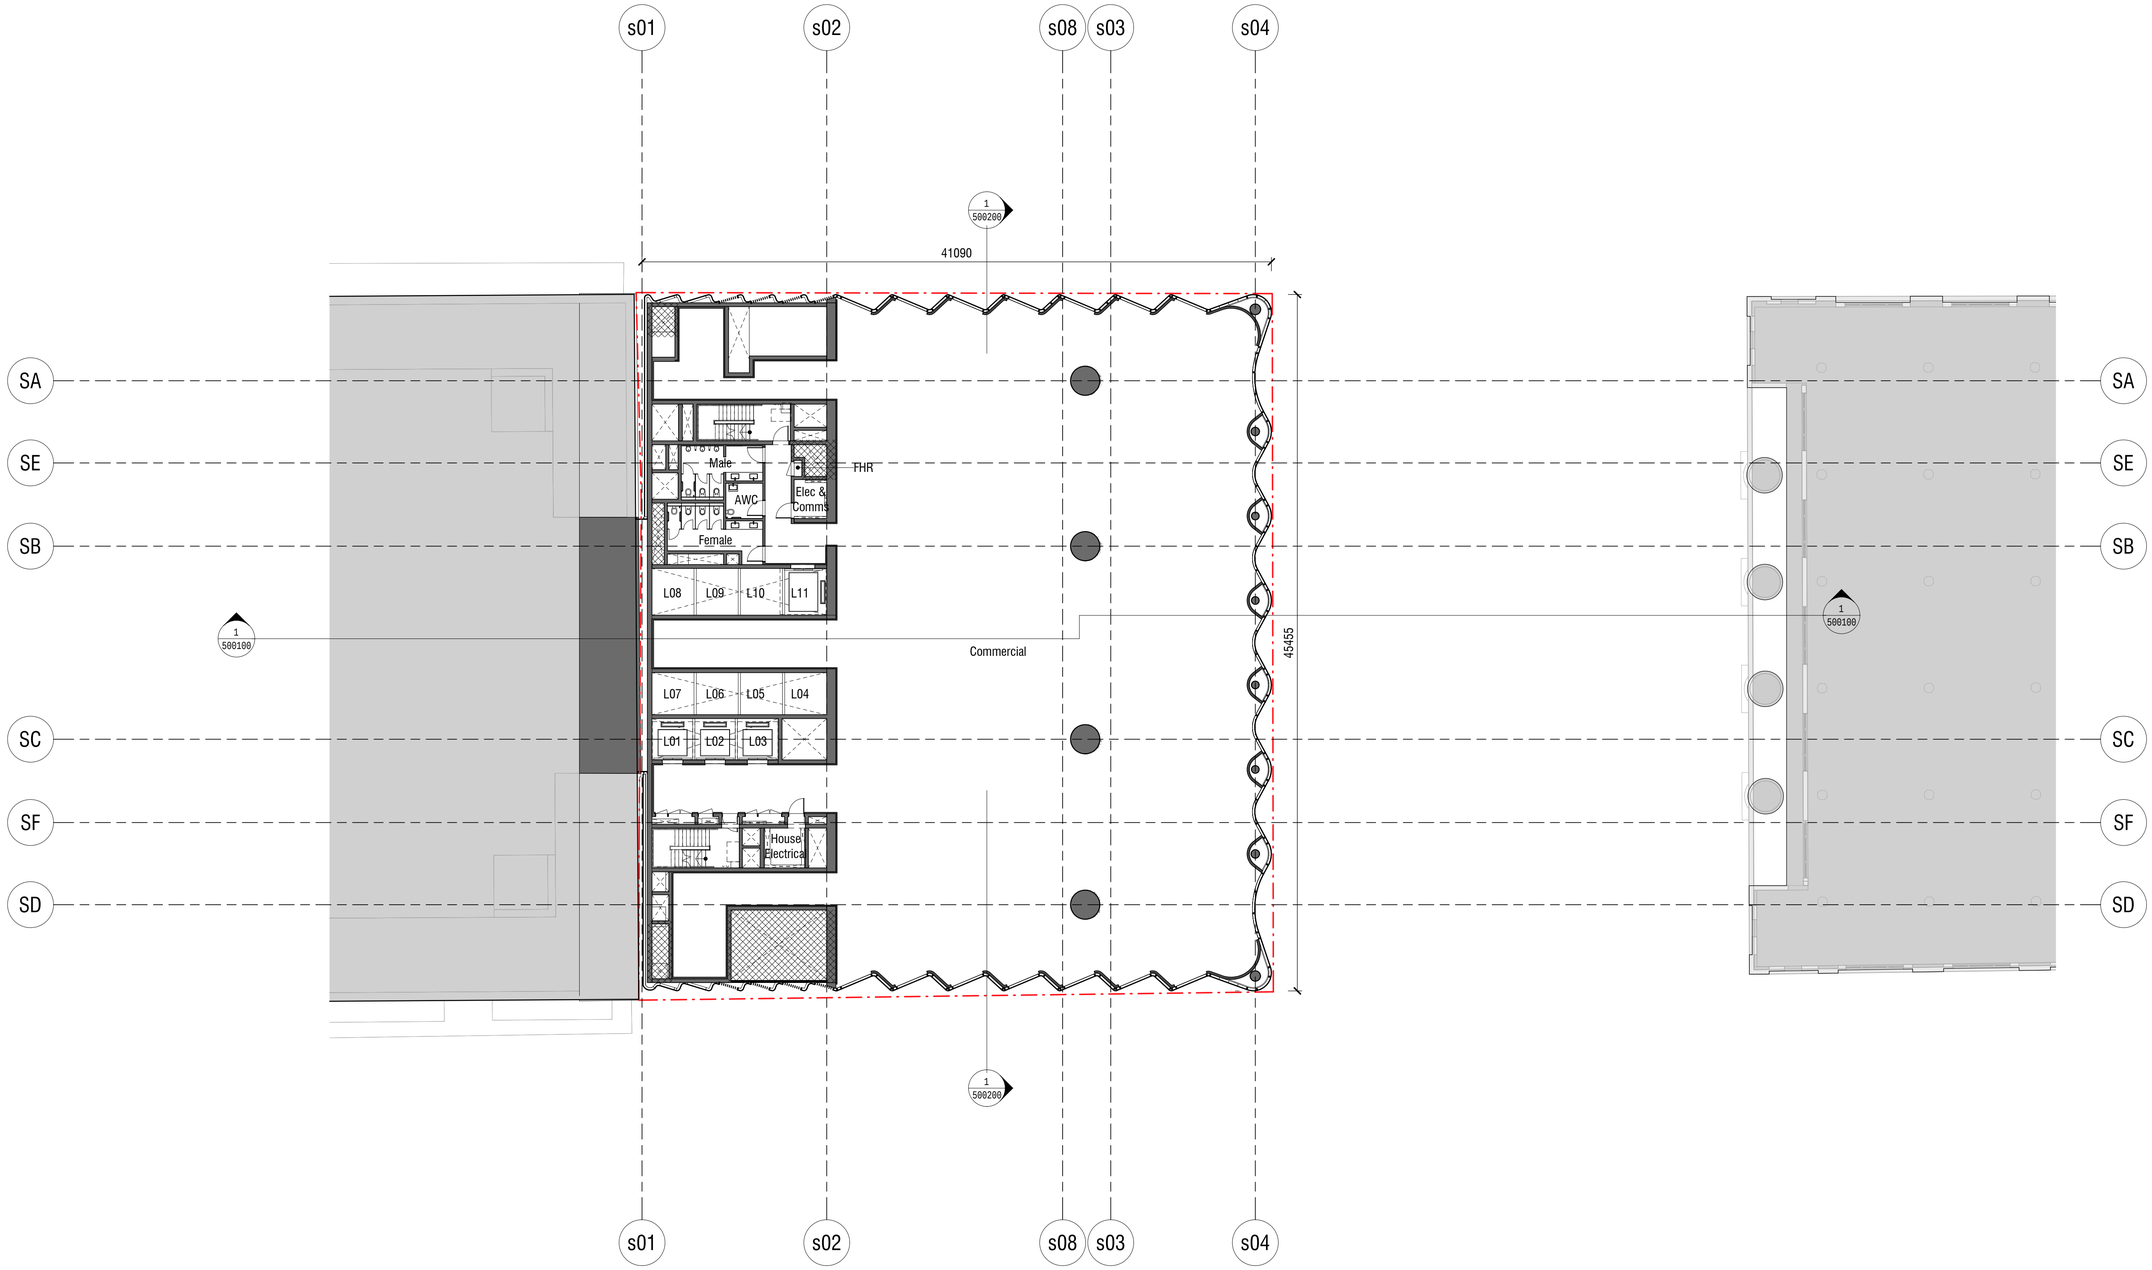

Rev	App	Ckd	Revision or reason for issue	Date
A		KT	FOR NLA MEASURE ONLY	04/09/18
B		AB	Stage II SSDA RTS	30/05/19

Legend

CSSI Areas (not for approval)

CSSI detail is indicative and subject to separate approval.

Final OSD detail on station levels is subject to issue of the relevant construction certificate and approved Station Design and Precinct Plan.

Scale / North Point

1:200 @ A1, 1:400 @ A3

0 2 4 6 10

General Notes

Do not scale from drawing. Use marked dimensions. To be read in conjunction with all other Consultant's drawings. The Architect to be immediately notified of any discrepancies. Copyright on this drawing retained by the Architect.

Notes

This architectural package describes the South Tower. Refer to Grimshaw for Metro and JPW for North Tower

Architect

GRIMSHAW

Grimshaw
Level 2, 333 George Street, Sydney
New South Wales 2000 Australia

Telephone + +61 2 9253 0200
Email info@grimshaw-architects.com

Authoring Organisation

Tzannes

Tzannes
Level 5, 2-12 Foveaux Street, Surry Hills
New South Wales 2010 Australia

Telephone +61 2 9319 3744
Email tzannes@tzannes.com.au

Project Title

SYDNEY METRO MARTIN PLACE
INTEGRATED STATION DEVELOPMENT

Client
Macquarie Group Ltd
50 Martin Place, Sydney
New South Wales 2000 Australia

Telephone +61 2 8232 3333
Email: www.macquarie.com

Drawing Title

Level 06 Plan


Status: Updated RtS

Revision: B

Drawing Number

CSWSMP-MAC-SMS-AT-DRG-DA-300600

300600-B.rtd.dgn PM

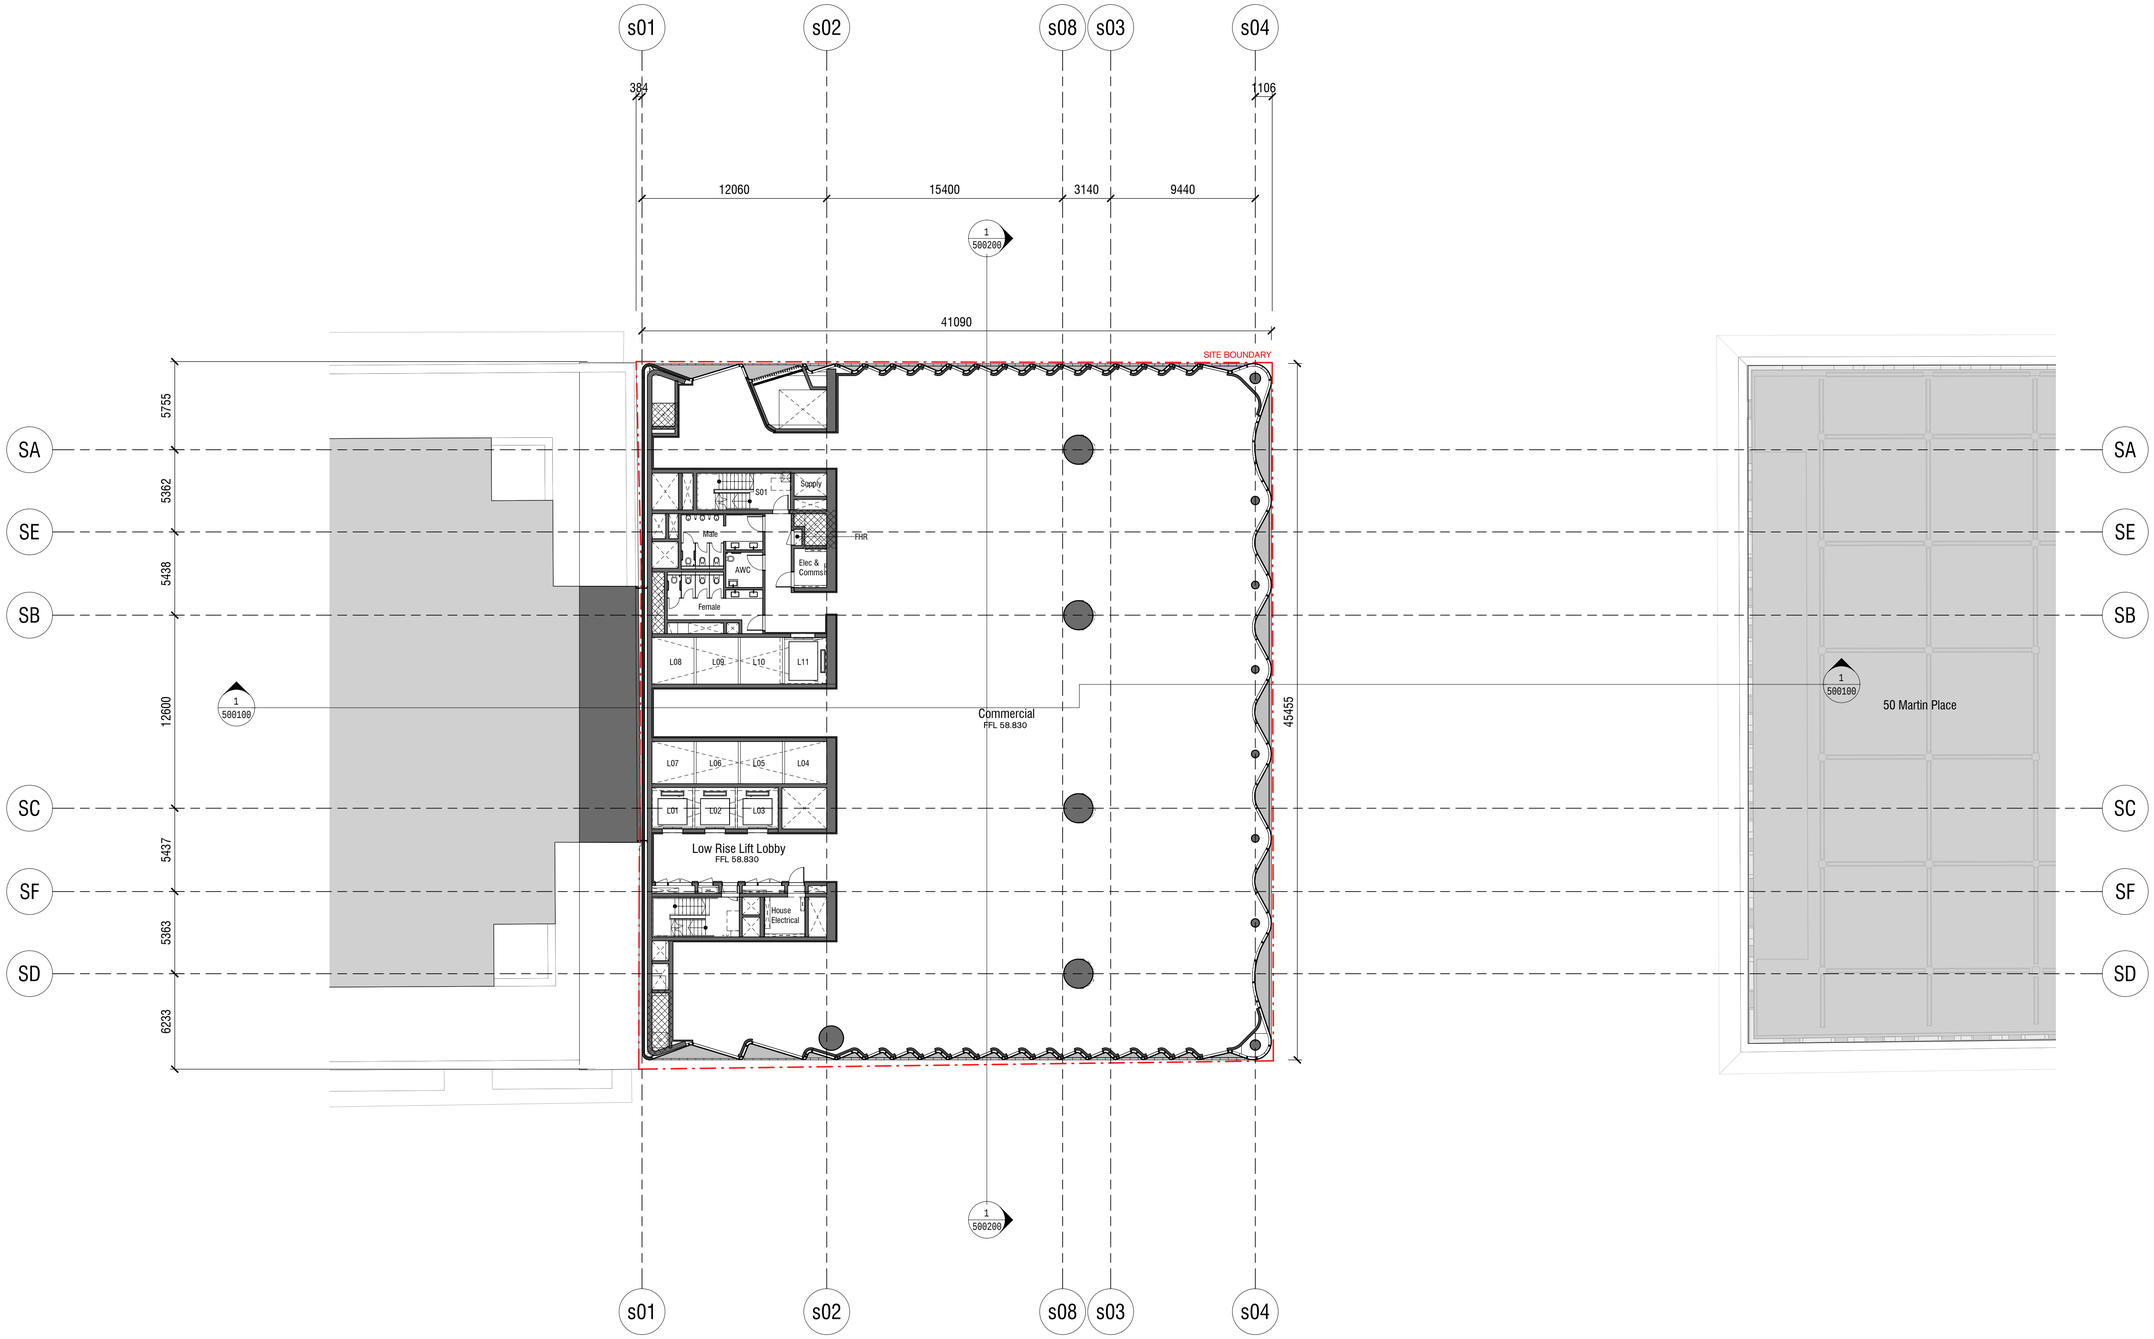

Rev	App	Ckd	Revision or reason for issue	Date
A		KT	Stage 2 DA DRAFT	29/06/18
B		KT	Stage 2 DA DRAFT	03/07/18
C		KT	Stage 2 DA	18/07/18
D		KT	Stage 2 DA	01/08/18
E		KT	Stage II SSDA	03/08/18
F		KT	Stage II SSDA	22/08/18
G		AB	Stage II SSDA RTS	28/03/19
H		AB	Stage II SSDA RTS	01/05/19
J		AB	Stage II SSDA RTS	30/05/19

Legend

CSSI Areas (not for approval)

CSSI detail is indicative and subject to separate approval.

Final OSD detail on station levels is subject to issue of the relevant construction certificate and approved Station Design and Precinct Plan.

Scale / North Point

1:200 @ A1, 1:400 @ A3

0 2 4 6 10

General Notes

Do not scale from drawing. Use marked dimensions. To be read in conjunction with all other Consultant's drawings. The Architect to be immediately notified of any discrepancies. Copyright on this drawing retained by the Architect.

Notes

This architectural package describes the South Tower. Refer to Grimshaw for Metro and JPW for North Tower

Architect

GRIMSHAW

Grimshaw
Level 2, 333 George Street, Sydney
New South Wales 2000 Australia

Telephone ++61 2 9253 0200
Email info@grimshaw-architects.com

Authoring Organisation

Tzannes

Tzannes
Level 5, 2-12 Foveaux Street, Surry Hills
New South Wales 2010 Australia

Telephone +61 2 9319 3744
Email tzannes@tzannes.com.au

Project Title

SYDNEY METRO MARTIN PLACE
INTEGRATED STATION DEVELOPMENT

MACQUARIE BANK

Client
Macquarie Group Ltd
50 Martin Place, Sydney
New South Wales 2000 Australia

Telephone +61 2 8232 3333
Email: www.macquarie.com

Drawing Title

Level 07 Plan

Status

Updated RtS


Revision

J

Drawing Number

CSWSMP-MAC-SMS-AT-DRG-DA-300700

300608 2:19:04 PM

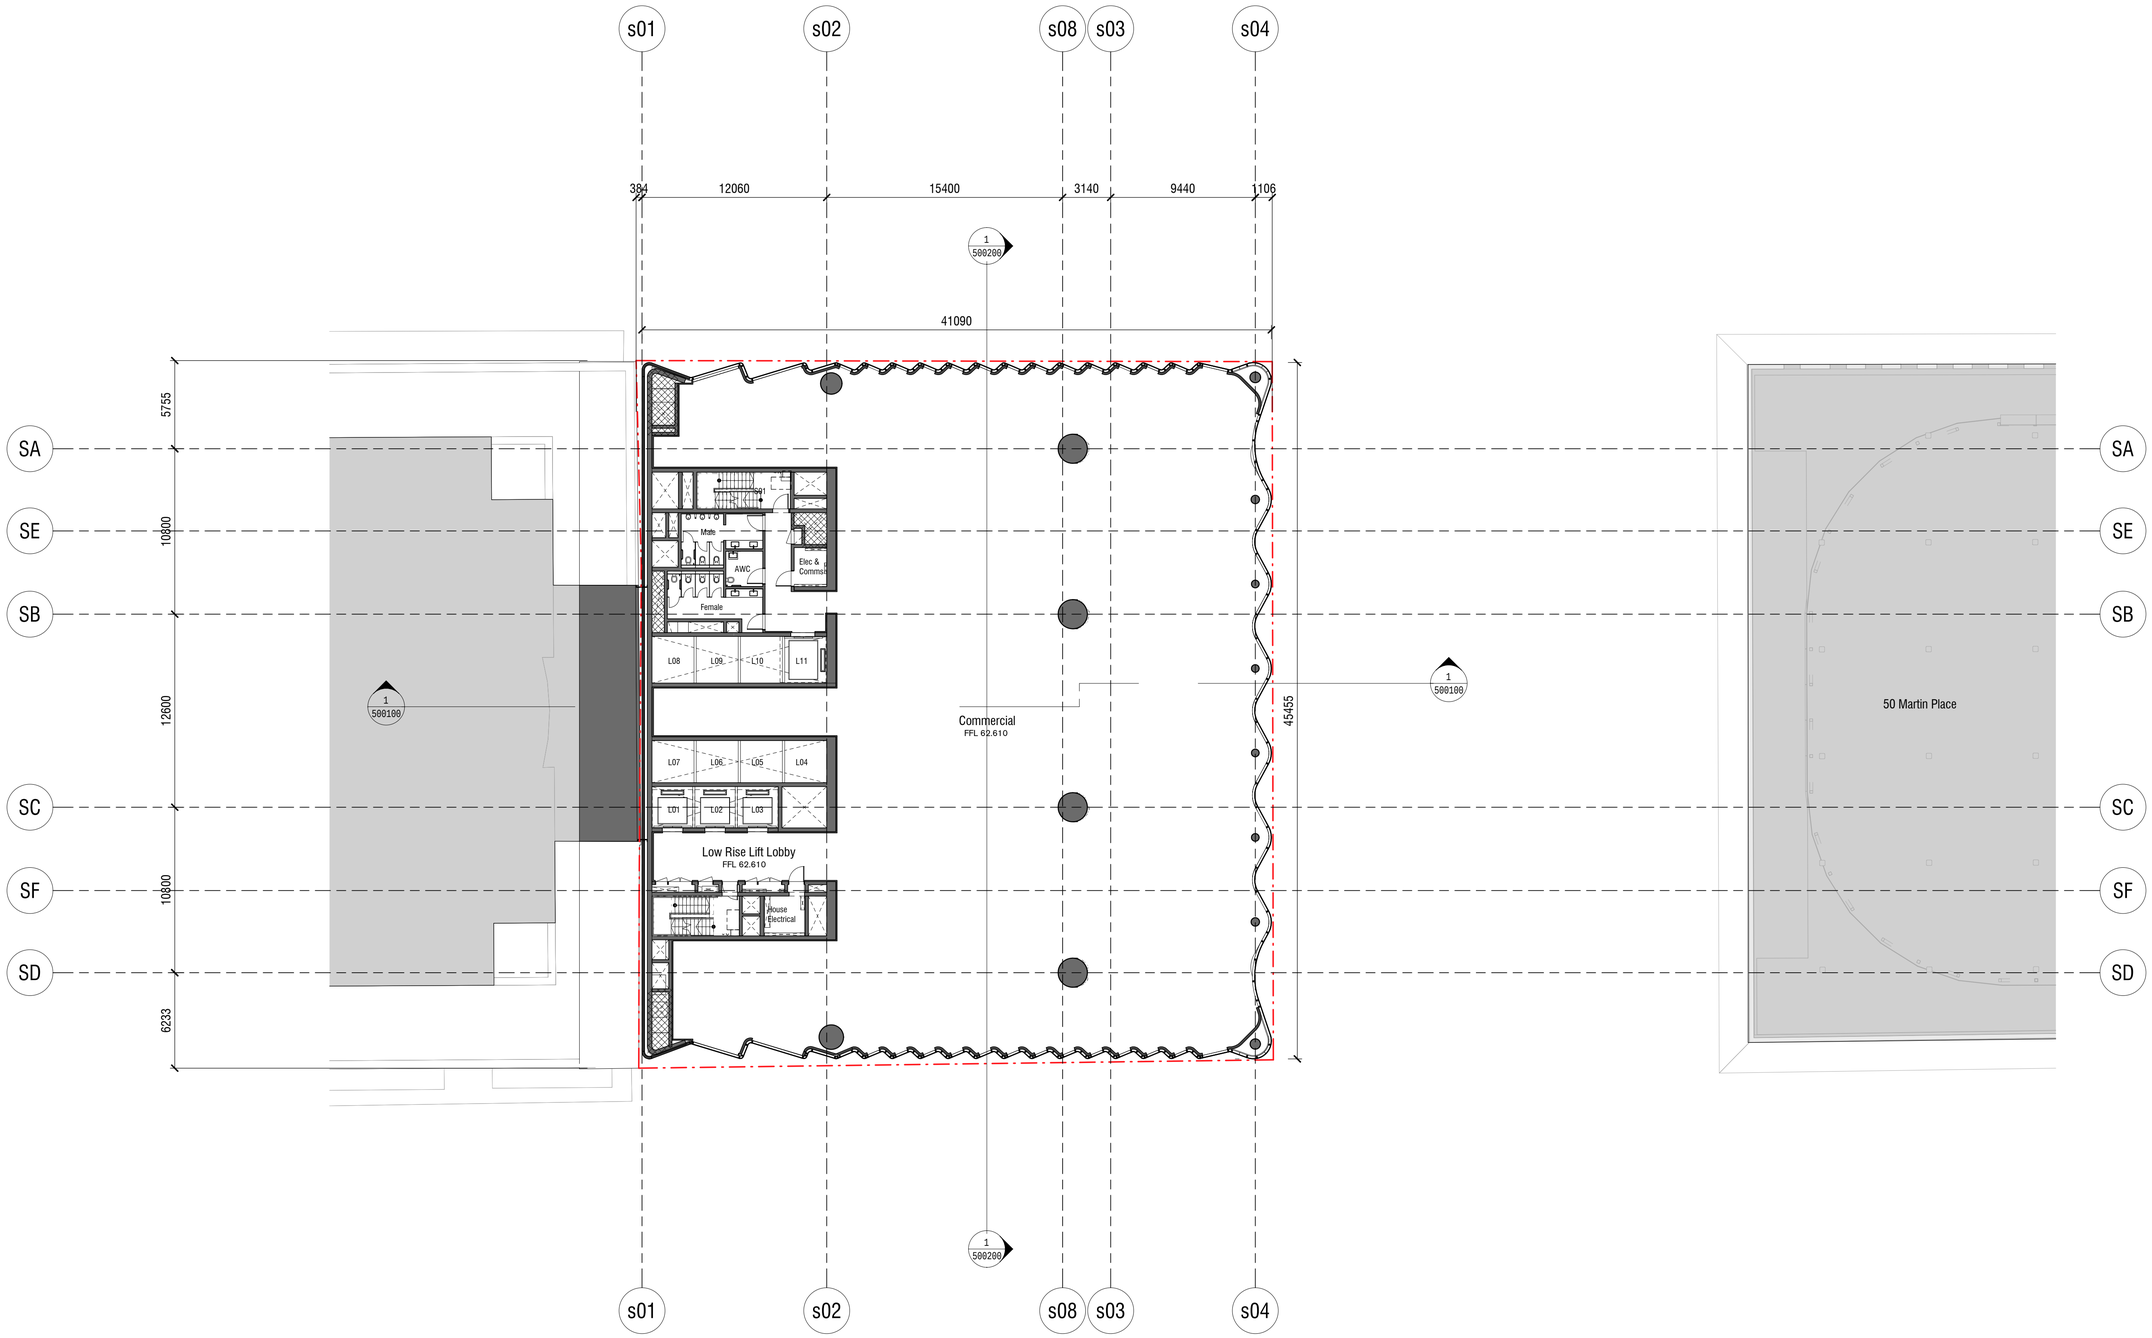

Rev	App	Ckd	Revision or reason for issue	Date
A		KT	Stage 2 DA DRAFT	29/06/18
B		KT	Stage 2 DA DRAFT	03/07/18
C		KT	Stage 2 DA	18/07/18
D		KT	Stage 2 DA	01/08/18
E		KT	Stage II SSDA	03/08/18
F		KT	Stage II SSDA	22/08/18
G		AB	Stage II SSDA RTS	28/03/19
H		AB	Stage II SSDA RTS	01/05/19
J		AB	Stage II SSDA RTS	30/05/19

Legend

CSSI Areas (not for approval)

CSSI detail is indicative and subject to separate approval.

Final OSD detail on station levels is subject to issue of the relevant construction certificate and approved Station Design and Precinct Plan.

Scale / North Point

1:200 @ A1, 1:400 @ A3

0 2 4 6 10

General Notes

Do not scale from drawing. Use marked dimensions. To be read in conjunction with all other Consultant's drawings. The Architect to be immediately notified of any discrepancies. Copyright on this drawing retained by the Architect.

Notes

This architectural package describes the South Tower. Refer to Grimshaw for Metro and JPW for North Tower

Architect

GRIMSHAW

Grimshaw
Level 2, 333 George Street, Sydney
New South Wales 2000 Australia

Telephone + +61 2 9253 0200
Email info@grimshaw-architects.com

Authoring Organisation

Tzannes

Tzannes
Level 5, 2-12 Foveaux Street, Surry Hills
New South Wales 2010 Australia

Telephone +61 2 9319 3744
Email tzannes@tzannes.com.au

Project Title

SYDNEY METRO MARTIN PLACE
INTEGRATED STATION DEVELOPMENT

MACQUARIE BANK

Client
Macquarie Group Ltd
50 Martin Place, Sydney
New South Wales 2000 Australia

Telephone +61 2 8232 3333
Email: www.macquarie.com

Drawing Title


Level 08 Plan

Status
Updated RtS

Revision
J

Drawing Number
CSWSMP-MAC-SMS-AT-DRG-DA-300800

30/05/19 3:43:34 PM

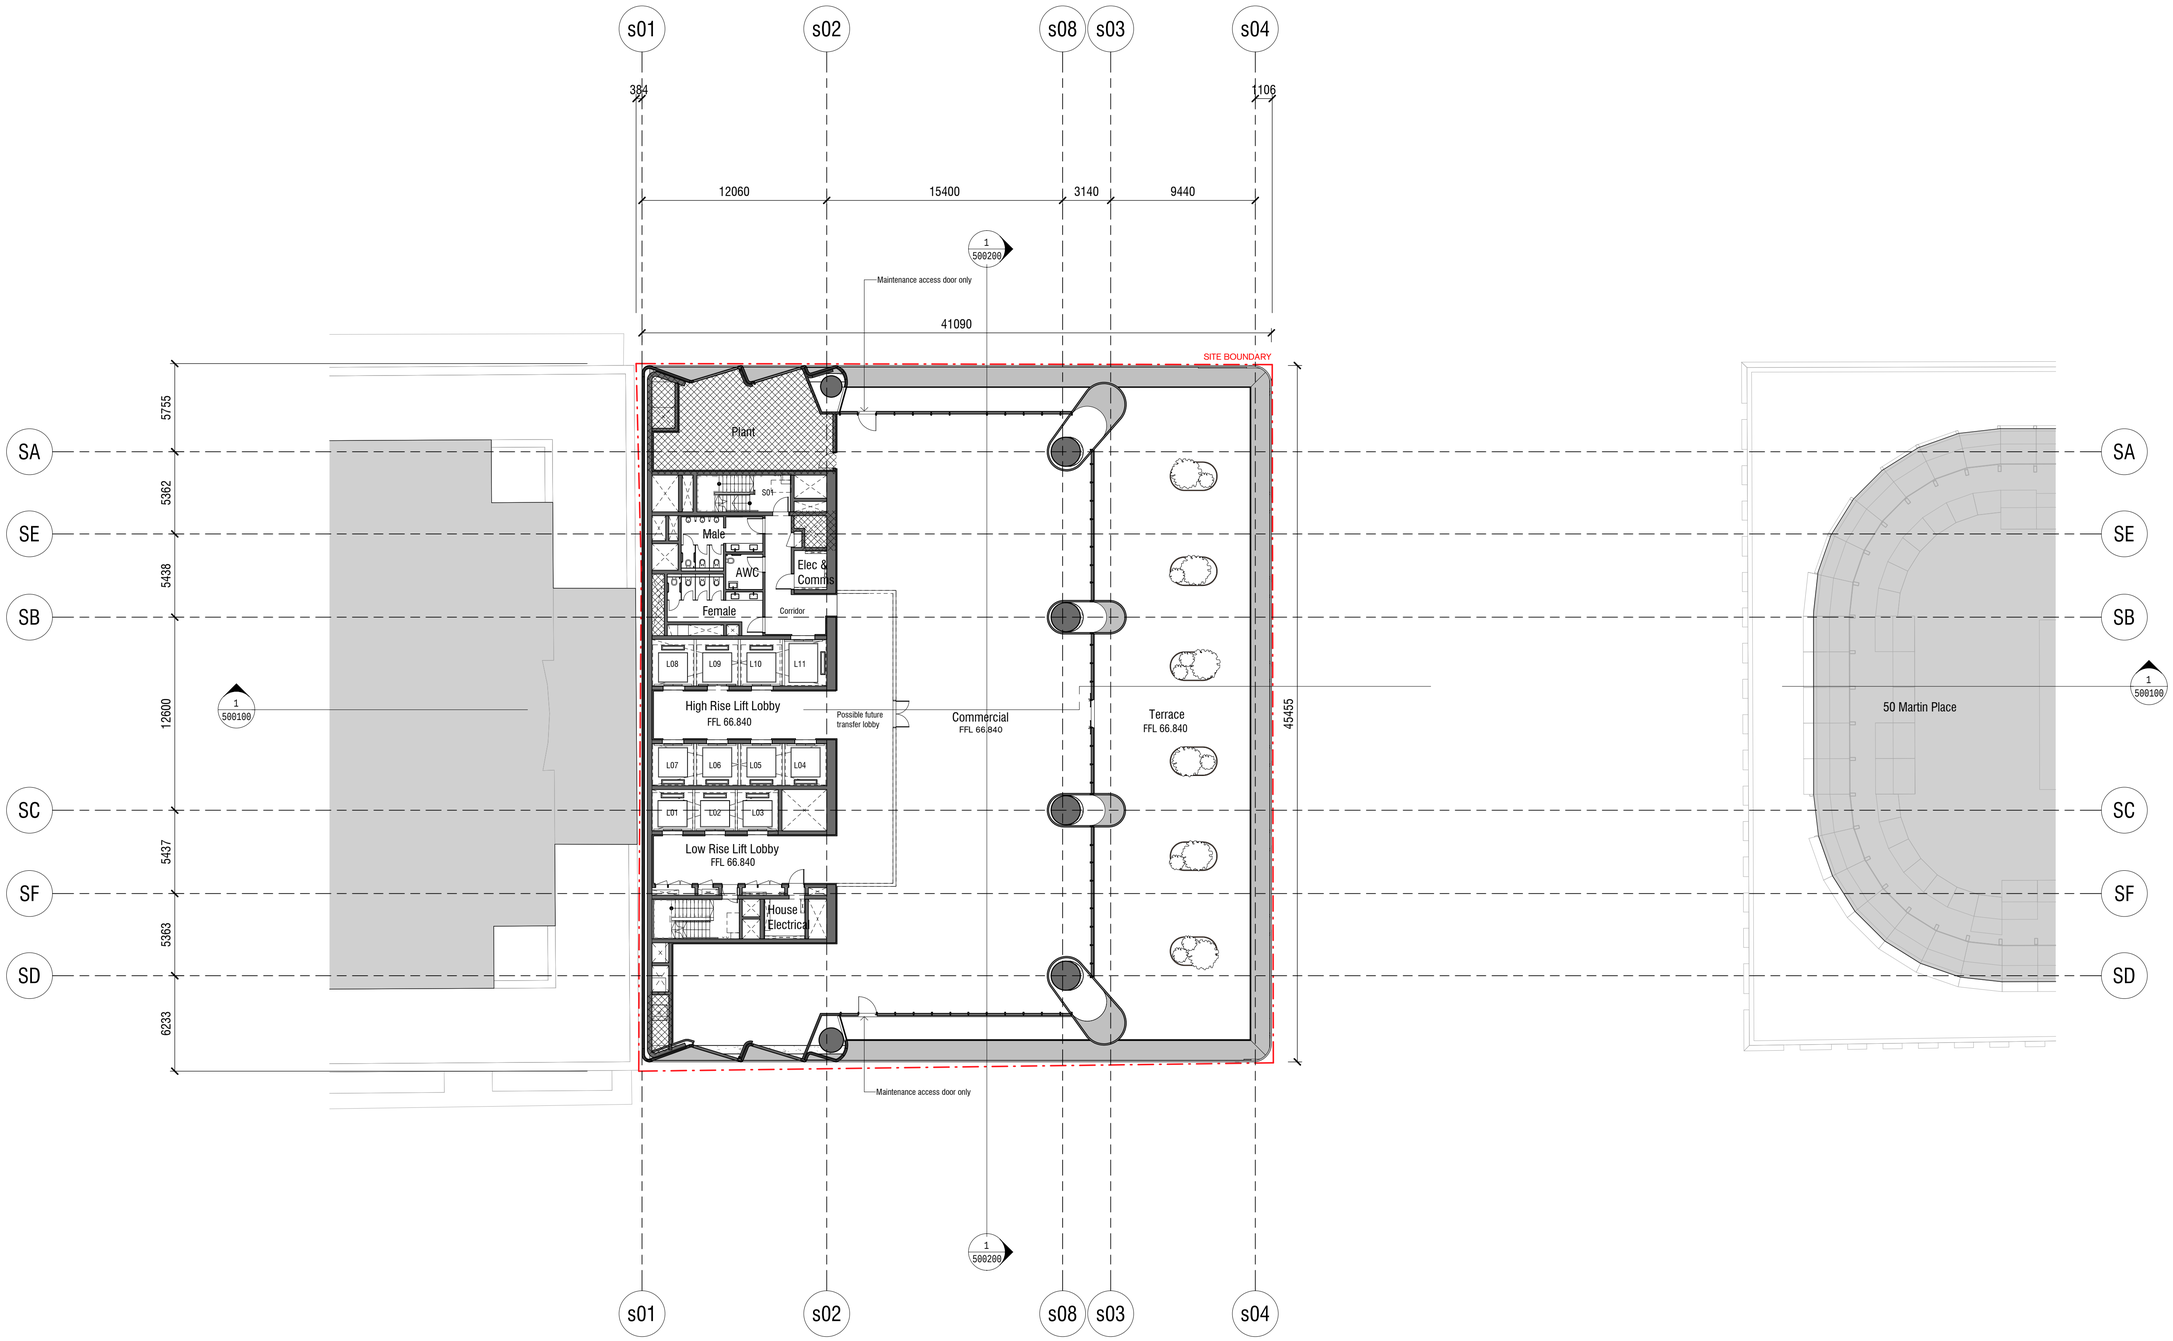

Rev	App	Ckd	Revision or reason for issue	Date
A		KT	Stage 2 DA DRAFT	29/06/18
B		KT	Stage 2 DA DRAFT	03/07/18
C		KT	Stage 2 DA	18/07/18
D		KT	Stage 2 DA	01/08/18
E		KT	Stage II SSDA	03/08/18
F		KT	Stage II SSDA	22/08/18
G		AB	Stage II SSDA RTS	28/03/19
H		AB	Stage II SSDA RTS	01/05/19
J		AB	Stage II SSDA RTS	30/05/19

Legend

CSSI Areas (not for approval)

CSSI detail is indicative and subject to separate approval.

Final OSD detail on station levels is subject to issue of the relevant construction certificate and approved Station Design and Precinct Plan.

Scale / North Point

1:200 @ A1, 1:400 @ A3

0 2 4 6 10

General Notes

Do not scale from drawing. Use marked dimensions. To be read in conjunction with all other Consultant's drawings. The Architect to be immediately notified of any discrepancies. Copyright on this drawing retained by the Architect.

Notes

This architectural package describes the South Tower. Refer to Grimshaw for Metro and JPW for North Tower

Architect

GRIMSHAW

Grimshaw
Level 2, 333 George Street, Sydney
New South Wales 2000 Australia

Telephone + +61 2 9253 0200
Email info@grimshaw-architects.com

Authoring Organisation

Tzannes

Tzannes
Level 5, 2-12 Foveaux Street, Surry Hills
New South Wales 2010 Australia

Telephone +61 2 9319 3744
Email tzannes@tzannes.com.au

Project Title

SYDNEY METRO MARTIN PLACE
INTEGRATED STATION DEVELOPMENT

MACQUARIE BANK

Client
Macquarie Group Ltd
50 Martin Place, Sydney
New South Wales 2000 Australia

Telephone +61 2 8232 3333
Email: www.macquarie.com

Drawing Title


Level 09 Plan

Status
Updated RtS

Revision
J

Drawing Number
CSWSMP-MAC-SMS-AT-DRG-DA-300900

30/05/19 2:43:24 PM

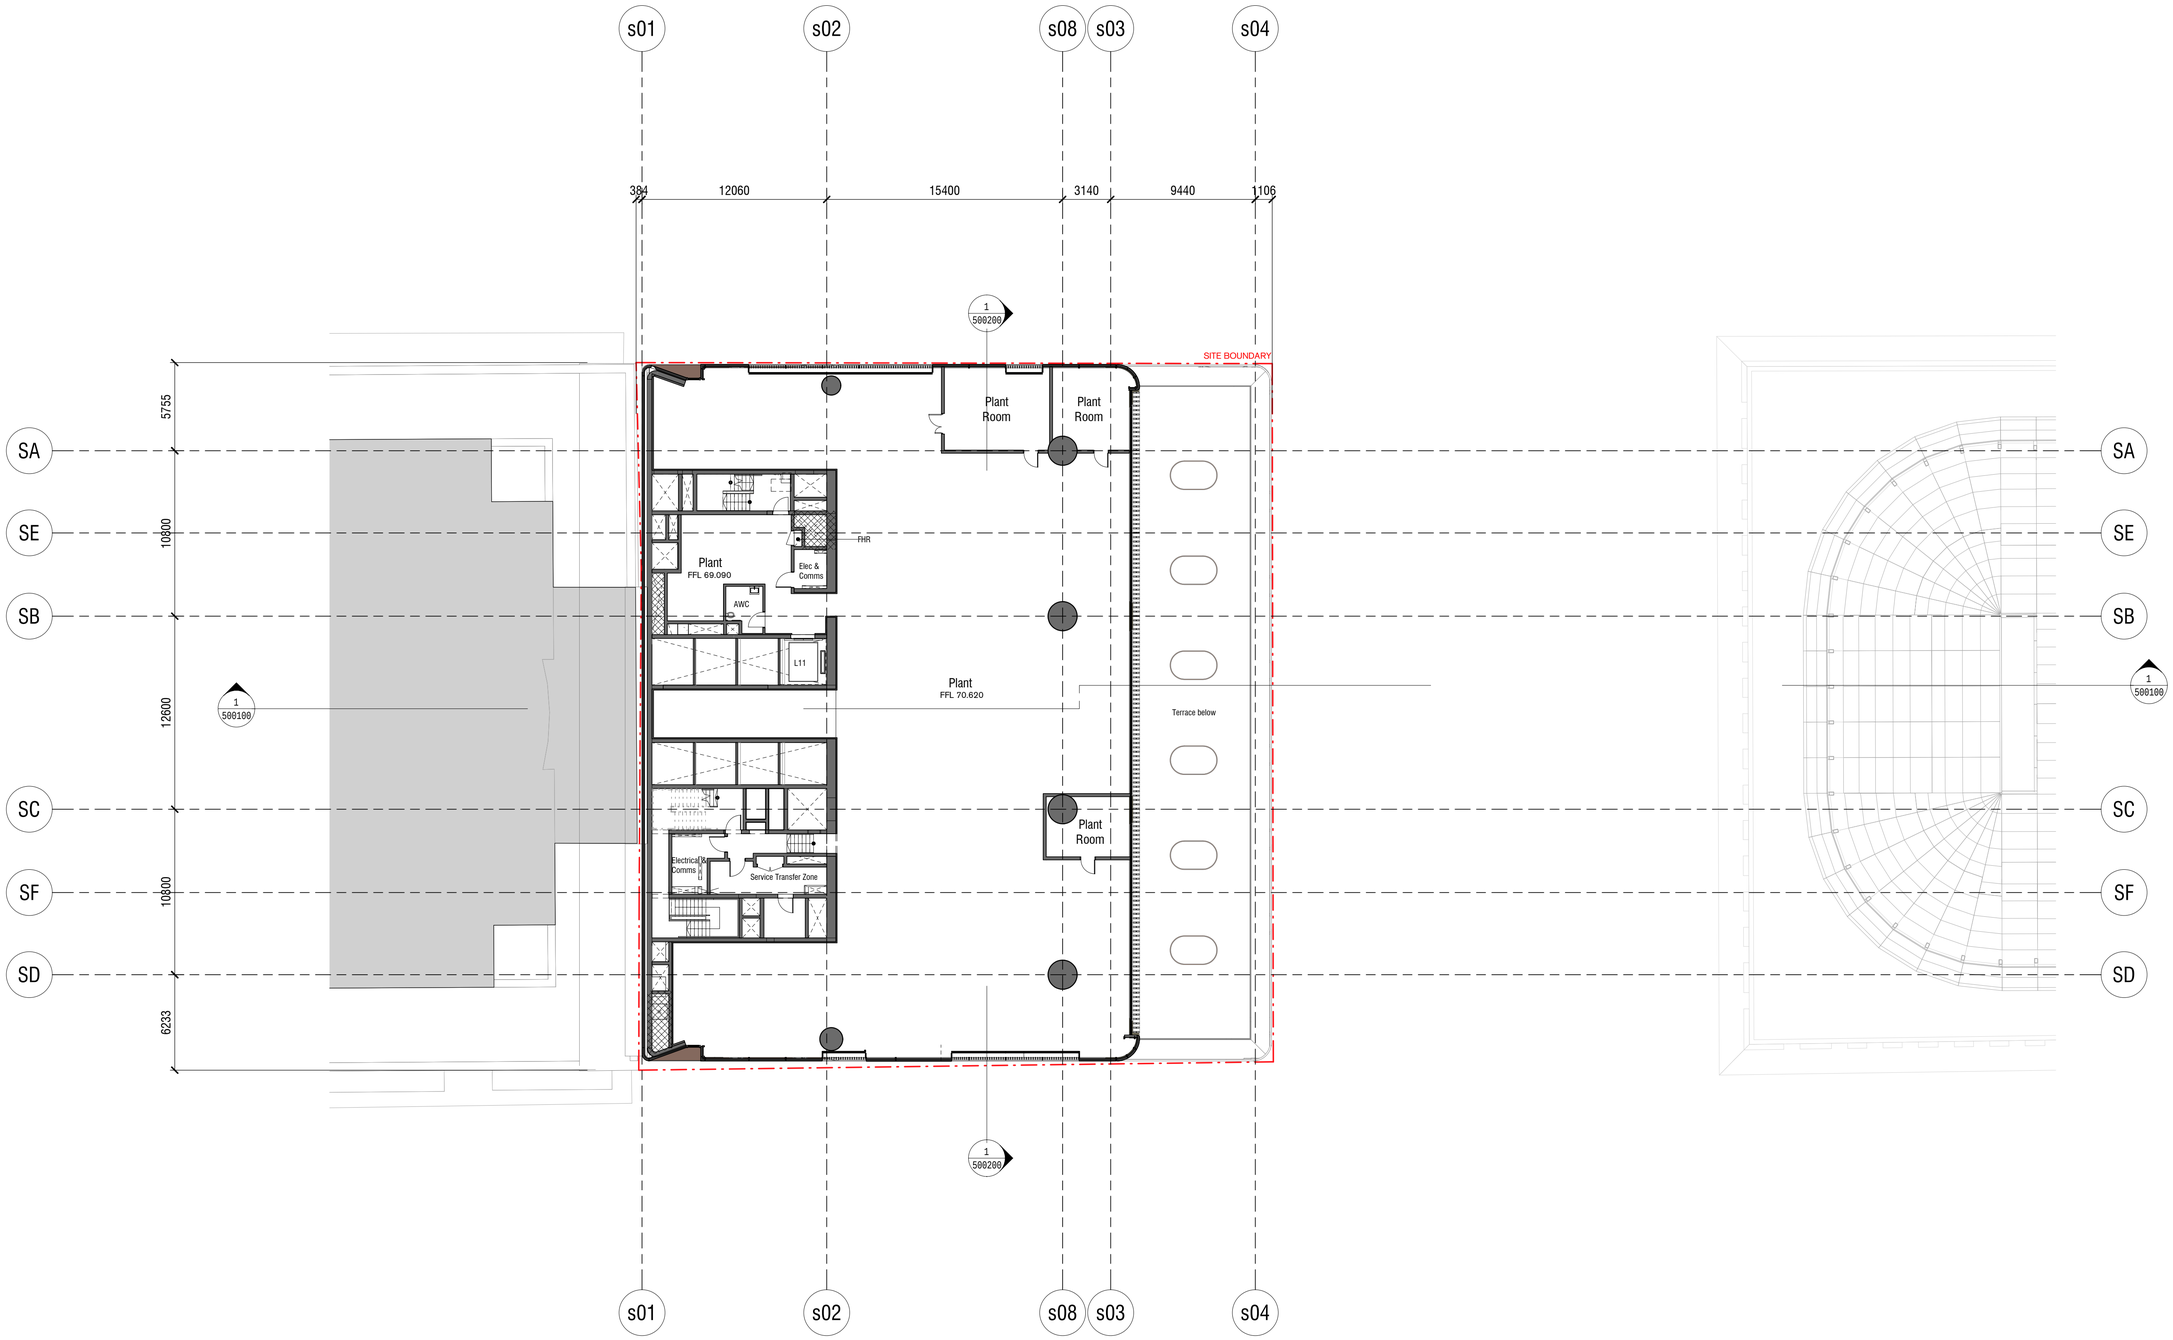

Rev	App	Ckd	Revision or reason for issue	Date
B		KT	Stage 2 DA DRAFT	03/07/18
C		KT	Stage 2 DA	18/07/18
D		KT	Stage 2 DA	01/08/18
E		KT	Stage II SSDA	03/08/18
F		KT	Stage II SSDA	22/08/18
G		AB	Stage II SSDA RTS	25/02/19
H		AB	Stage II SSDA RTS	28/03/19
J		AB	Stage II SSDA RTS	01/05/19
K		AB	Stage II SSDA RTS	30/05/19

Legend

☒ CSSI Areas (not for approval)

CSSI detail is indicative and subject to separate approval.

Final OSD detail on station levels is subject to issue of the relevant construction certificate and approved Station Design and Precinct Plan.

Scale / North Point

1:200 @ A1, 1:400 @ A3

0 2 4 6 10

General Notes

Do not scale from drawing. Use marked dimensions. To be read in conjunction with all other Consultant's drawings. The Architect to be immediately notified of any discrepancies. Copyright on this drawing retained by the Architect.

Notes

This architectural package describes the South Tower. Refer to Grimshaw for Metro and JPW for North Tower

Architect

GRIMSHAW

Grimshaw
Level 2, 333 George Street, Sydney
New South Wales 2000 Australia

Telephone + +61 2 9253 0200
Email info@grimshaw-architects.com

Authoring Organisation

Tzannes

Tzannes
Level 5, 2-12 Foveaux Street, Surry Hills
New South Wales 2010 Australia

Telephone +61 2 9319 3744
Email tzannes@tzannes.com.au

Project Title

SYDNEY METRO MARTIN PLACE
INTEGRATED STATION DEVELOPMENT

MACQUARIE BANK

Client
Macquarie Group Ltd
50 Martin Place, Sydney
New South Wales 2000 Australia

Telephone +61 2 8232 3333
Email: www.macquarie.com

Drawing Title


Level 10 Plan

Status
Updated RtS

Revision
K

Drawing Number
CSWSMP-MAC-SMS-AT-DRG-DA-301000

300508 # 8.0 | PM

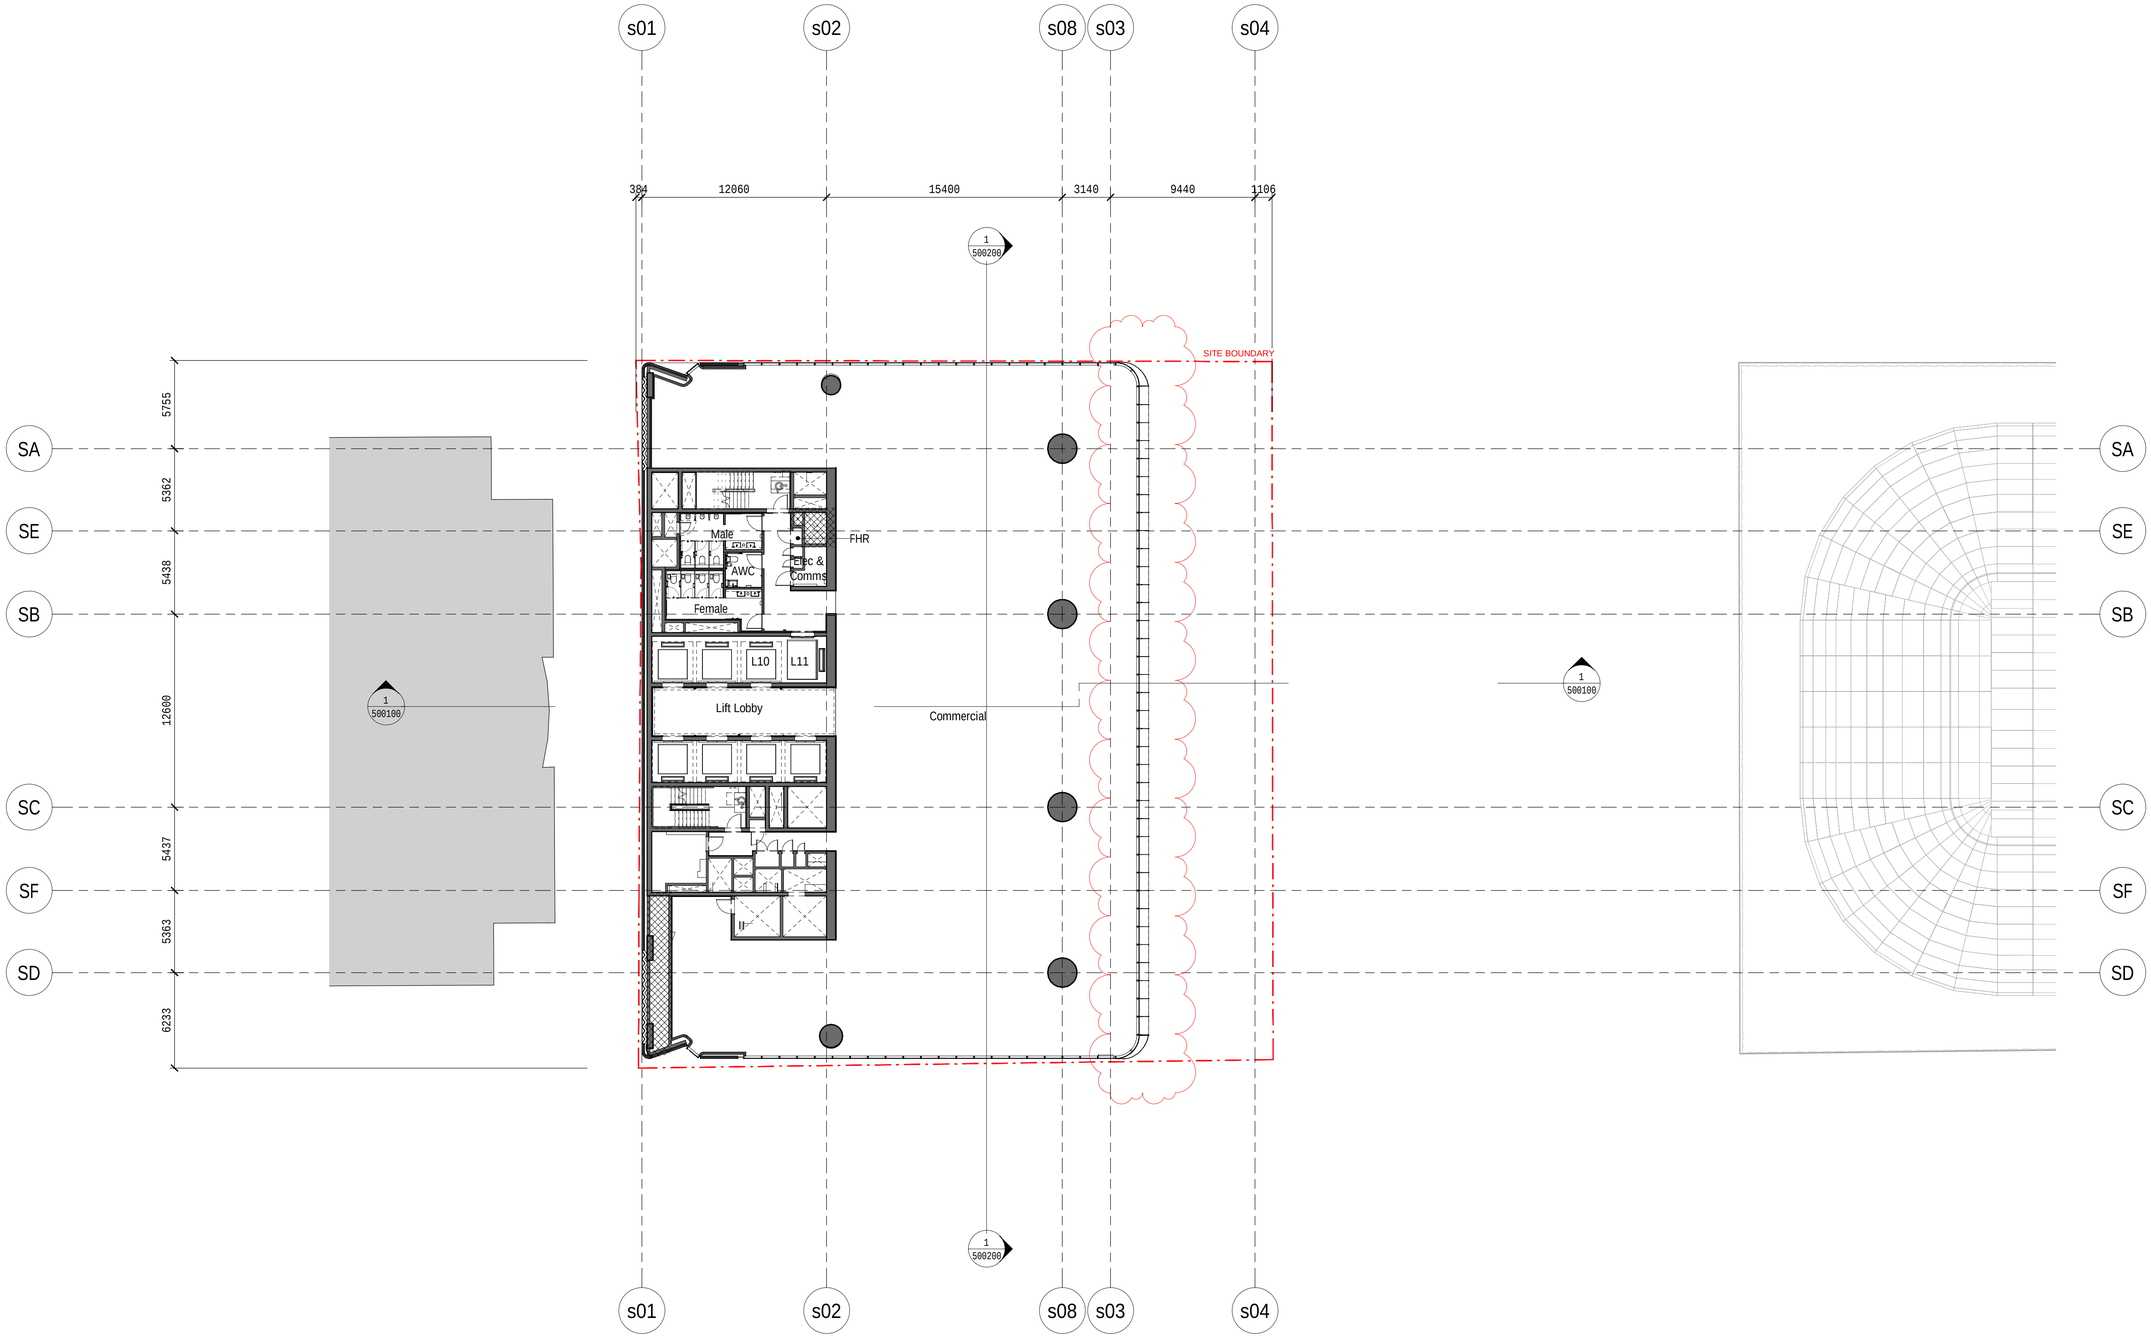

Rev	App	Ckd	Revision or reason for issue	Date
C		KT	Stage 2 DA	18/07/18
D		KT	Stage 2 DA	01/08/18
E		KT	Stage II SSDA	03/08/18
F		KT	Stage II SSDA	22/08/18
G		AB	Stage II SSDA RTS	25/02/19
H		AB	Stage II SSDA RTS	27/03/19
J		AB	Stage II SSDA RTS	01/05/19
K		AB	Stage II SSDA RTS	30/05/19
L			DA Update	07/02/20

Legend

CSSI Areas (not for approval)

CSSI detail is indicative and subject to separate approval.

Final OSD detail on station levels is subject to issue of the relevant construction certificate and approved Station Design and Precinct Plan.

Scale / North Point

1:200 @ A1, 1:400 @ A3

0 2 4 6 10

General Notes

Do not scale from drawing. Use marked dimensions. To be read in conjunction with all other Consultant's drawings. The Architect to be immediately notified of any discrepancies. Copyright on this drawing retained by the Architect.

Notes

This architectural package describes the South Tower. Refer to Grimshaw for Metro and JPW for North Tower

Architect

GRIMSHAW

Grimshaw
Level 2, 333 George Street, Sydney
New South Wales 2000 Australia

Telephone + +61 2 9253 0200
Email info@grimshaw-architects.com

Authoring Organisation

Tzannes
Level 5, 2-12 Foveaux Street, Surry Hills
New South Wales 2010 Australia

Telephone +61 2 9319 3744
Email tzannes@tzannes.com.au

lendlease
Integrated Solutions
Level 14, Tower Three,
International Towers Sydney Exchange Place,
300 Barangaroo Avenue,
Barangaroo NSW 2000

Project Title

SYDNEY METRO MARTIN PLACE
INTEGRATED STATION DEVELOPMENT

MACQUARIE BANK

Client
Macquarie Group Ltd
50 Martin Place, Sydney
New South Wales 2000 Australia

Telephone +61 2 8232 3333
Email: www.macquarie.com

Drawing Title


Level 11-12 Typical Plan

Status
Updated RtS

Revision
L

Drawing Number
CSWSMP-MAC-SMS-AT-DRG-DA-301100

12/02/2020 4:53:18 PM

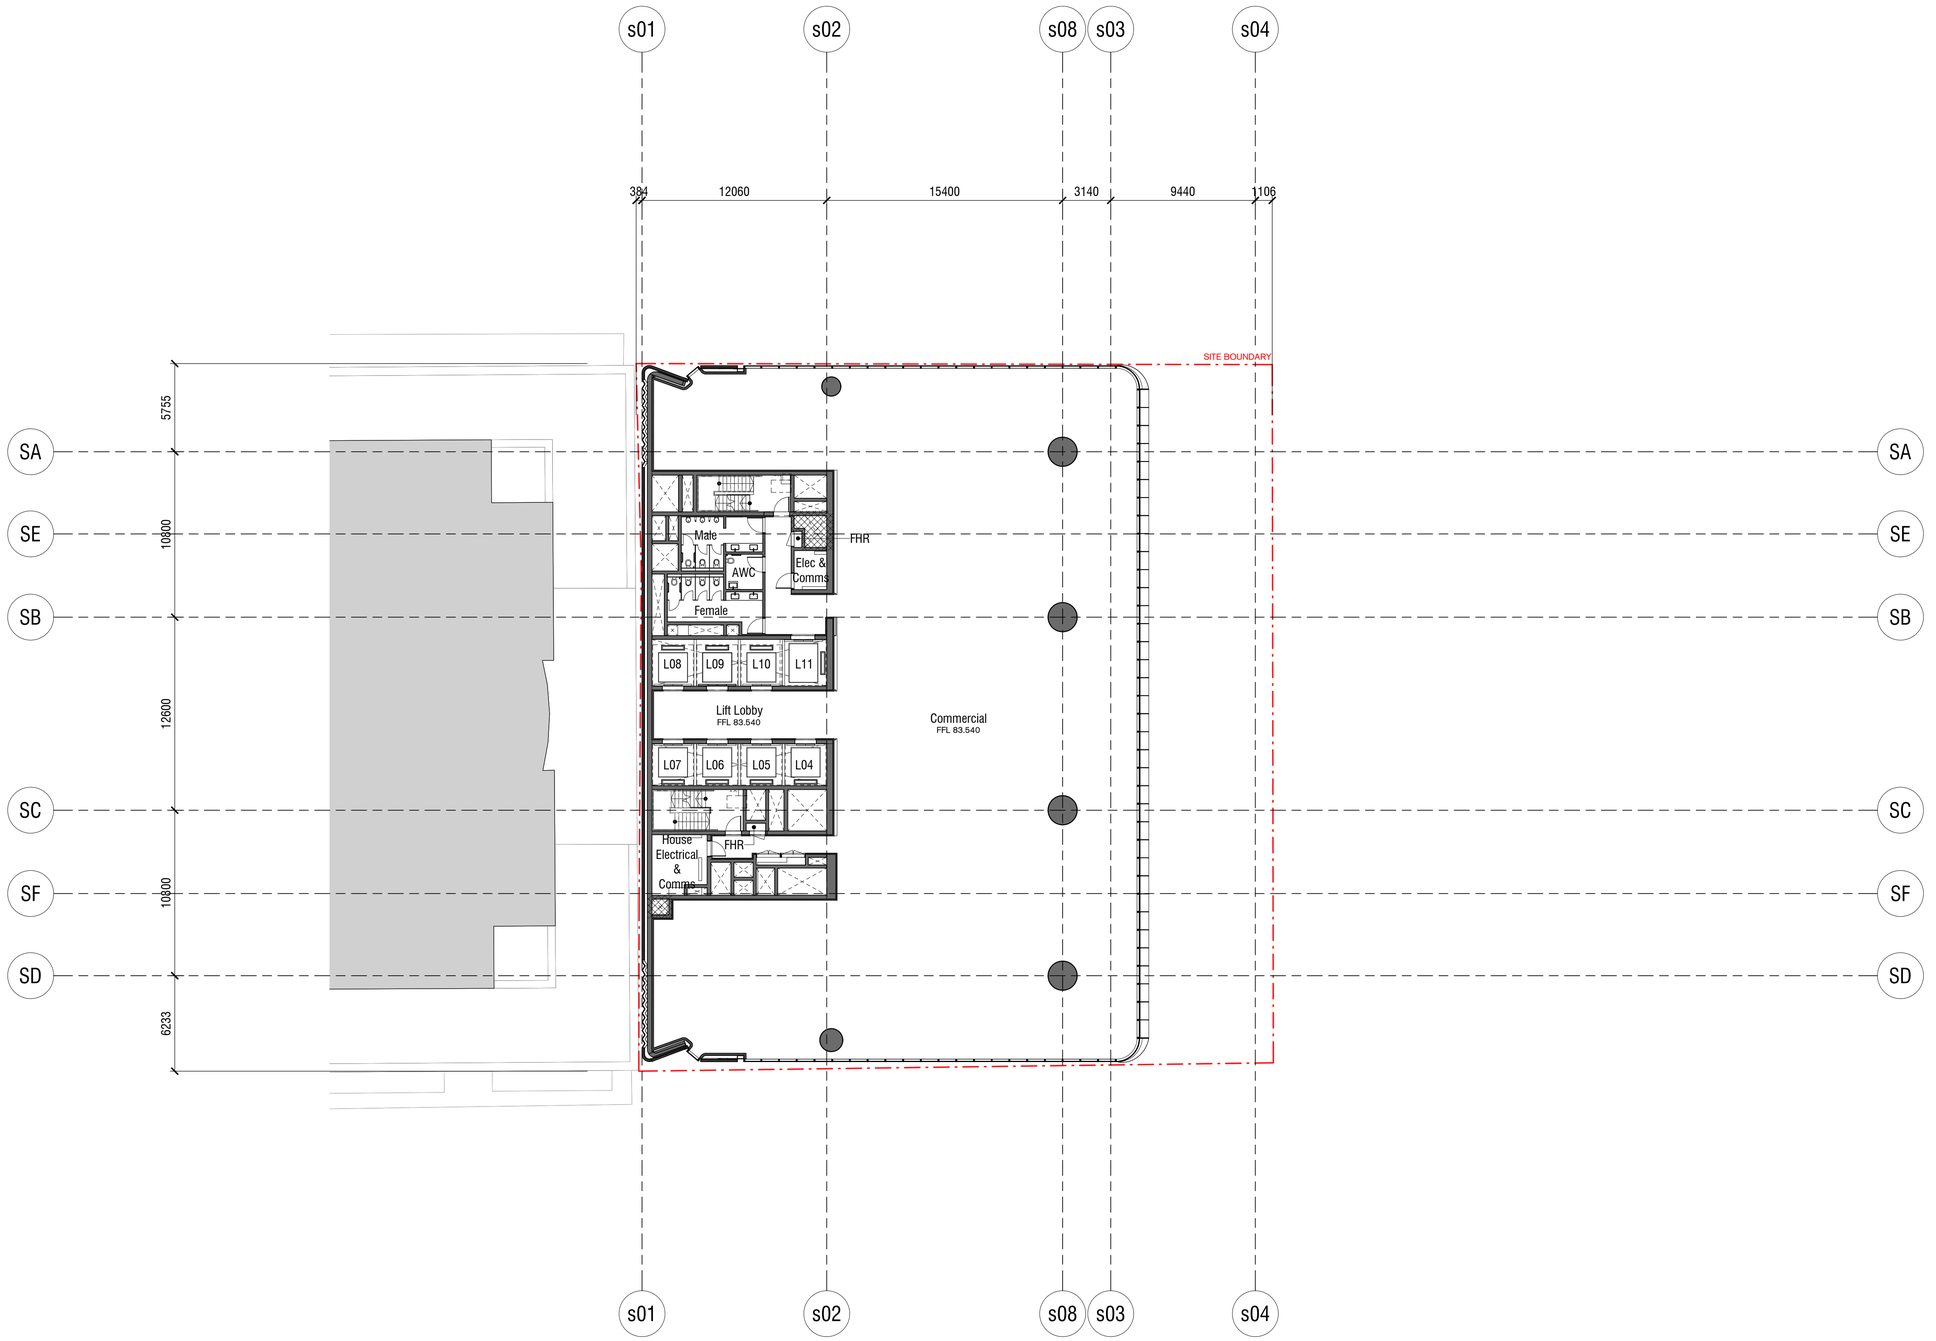

Rev	App	Ckd	Revision or reason for issue	Date
A		KT	Stage 2 DA	01/08/18
B		KT	Stage II SSDA	03/08/18
C		KT	Stage II SSDA	22/08/18
D		AB	Stage II SSDA RTS	25/02/19
E		AB	Stage II SSDA RTS	27/03/19
F		AB	Stage II SSDA RTS	01/05/19
G		AB	Stage II SSDA RTS	30/05/19

Legend

CSSI Areas (not for approval)

CSSI detail is indicative and subject to separate approval.

Final OSD detail on station levels is subject to issue of the relevant construction certificate and approved Station Design and Precinct Plan.

Scale / North Point

1:200 @ A1, 1:400 @ A3

0 2 4 6 10

General Notes

Do not scale from drawing. Use marked dimensions. To be read in conjunction with all other Consultant's drawings. The Architect to be immediately notified of any discrepancies. Copyright on this drawing retained by the Architect.

Notes

This architectural package describes the South Tower. Refer to Grimshaw for Metro and JPW for North Tower

Architect

GRIMSHAW

Grimshaw
Level 2, 333 George Street, Sydney
New South Wales 2000 Australia

Telephone + +61 2 9253 0200
Email info@grimshaw-architects.com

Authoring Organisation

Tzannes

Tzannes
Level 5, 2-12 Foveaux Street, Surry Hills
New South Wales 2010 Australia

Telephone +61 2 9319 3744
Email tzannes@tzannes.com.au

Project Title

SYDNEY METRO MARTIN PLACE
INTEGRATED STATION DEVELOPMENT

MACQUARIE BANK

Client
Macquarie Group Ltd
50 Martin Place, Sydney
New South Wales 2000 Australia

Telephone +61 2 8232 3333
Email: www.macquarie.com

Drawing Title

Level 13-26 Typical Plan

Status

Updated RtS


Revision

G

Drawing Number

CSWSMP-MAC-SMS-AT-DRG-DA-301300

30/05/19 4:15:24 PM

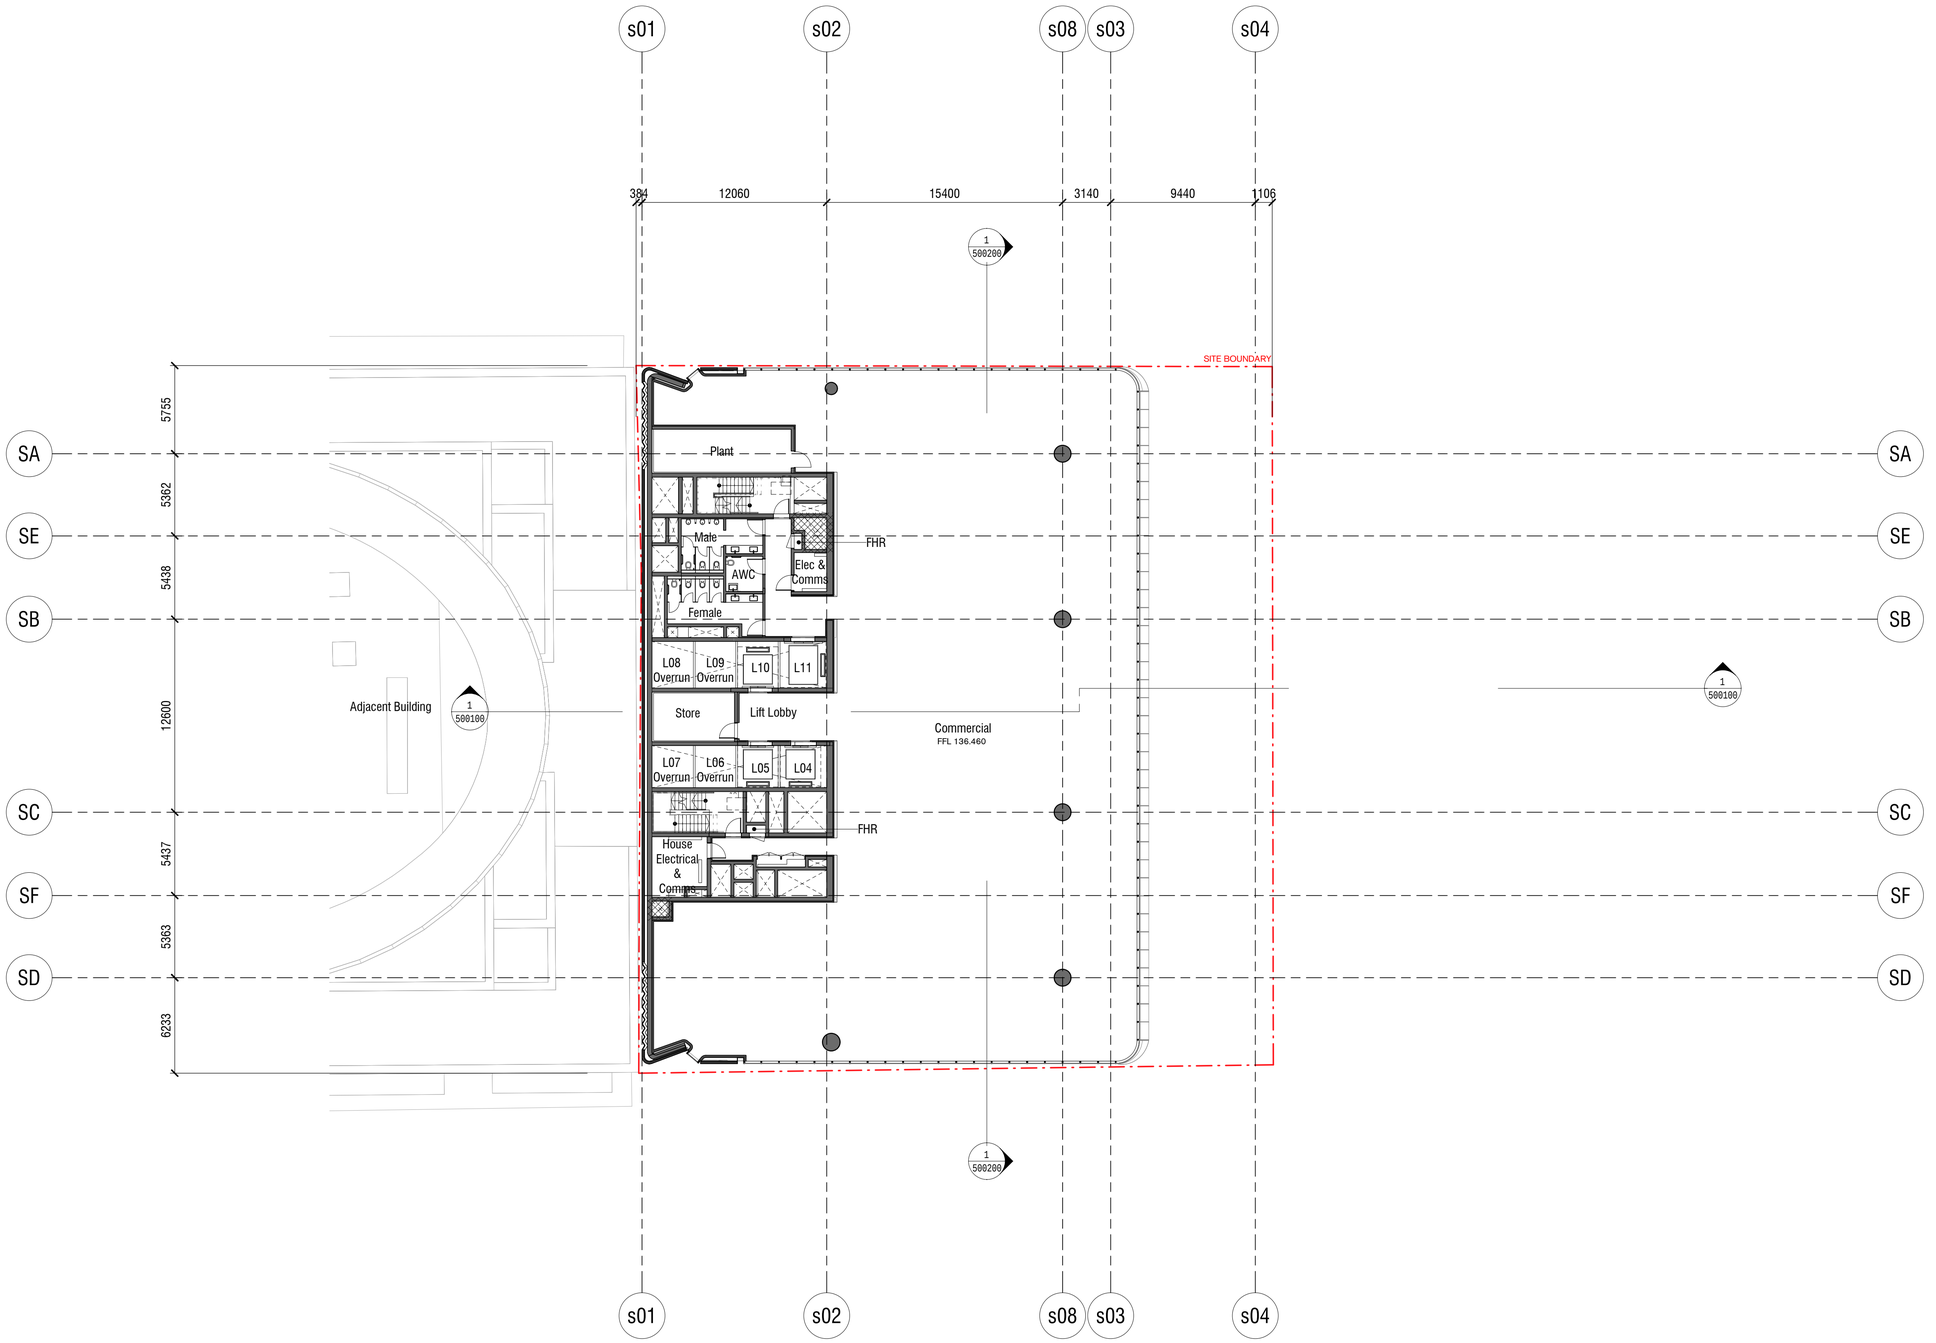

Rev	App	Ckd	Revision or reason for issue	Date
A		KT	Stage 2 DA DRAFT	29/06/18
B		KT	Stage 2 DA DRAFT	03/07/18
C		KT	Stage 2 DA	18/07/18
D		KT	Stage 2 DA	01/08/18
E		KT	Stage II SSDA	03/08/18
F		KT	Stage II SSDA	22/08/18
G		AB	Stage II SSDA RTS	25/02/19
H		AB	Stage II SSDA RTS	01/05/19
J		AB	Stage II SSDA RTS	30/05/19

Legend

CSSI Areas (not for approval)

CSSI detail is indicative and subject to separate approval.

Final OSD detail on station levels is subject to issue of the relevant construction certificate and approved Station Design and Precinct Plan.

Scale / North Point

1:200 @ A1, 1:400 @ A3

0 2 4 6 10

General Notes

Do not scale from drawing. Use marked dimensions. To be read in conjunction with all other Consultant's drawings. The Architect to be immediately notified of any discrepancies. Copyright on this drawing retained by the Architect.

Notes

This architectural package describes the South Tower. Refer to Grimshaw for Metro and JPW for North Tower

Architect

GRIMSHAW

Grimshaw
Level 2, 333 George Street, Sydney
New South Wales 2000 Australia

Telephone + +61 2 9253 0200
Email info@grimshaw-architects.com

Authoring Organisation

Tzannes

Tzannes
Level 5, 2-12 Foveaux Street, Surry Hills
New South Wales 2010 Australia

Telephone +61 2 9319 3744
Email tzannes@tzannes.com.au

Project Title

SYDNEY METRO MARTIN PLACE
INTEGRATED STATION DEVELOPMENT

MACQUARIE BANK

Client
Macquarie Group Ltd
50 Martin Place, Sydney
New South Wales 2000 Australia

Telephone +61 2 8232 3333
Email: www.macquarie.com

Drawing Title

Level 27 Plan

Status

Updated RtS


Revision

J

Drawing Number

CSWSMP-MAC-SMS-AT-DRG-DA-302700

30/05/19 4:18:03 PM

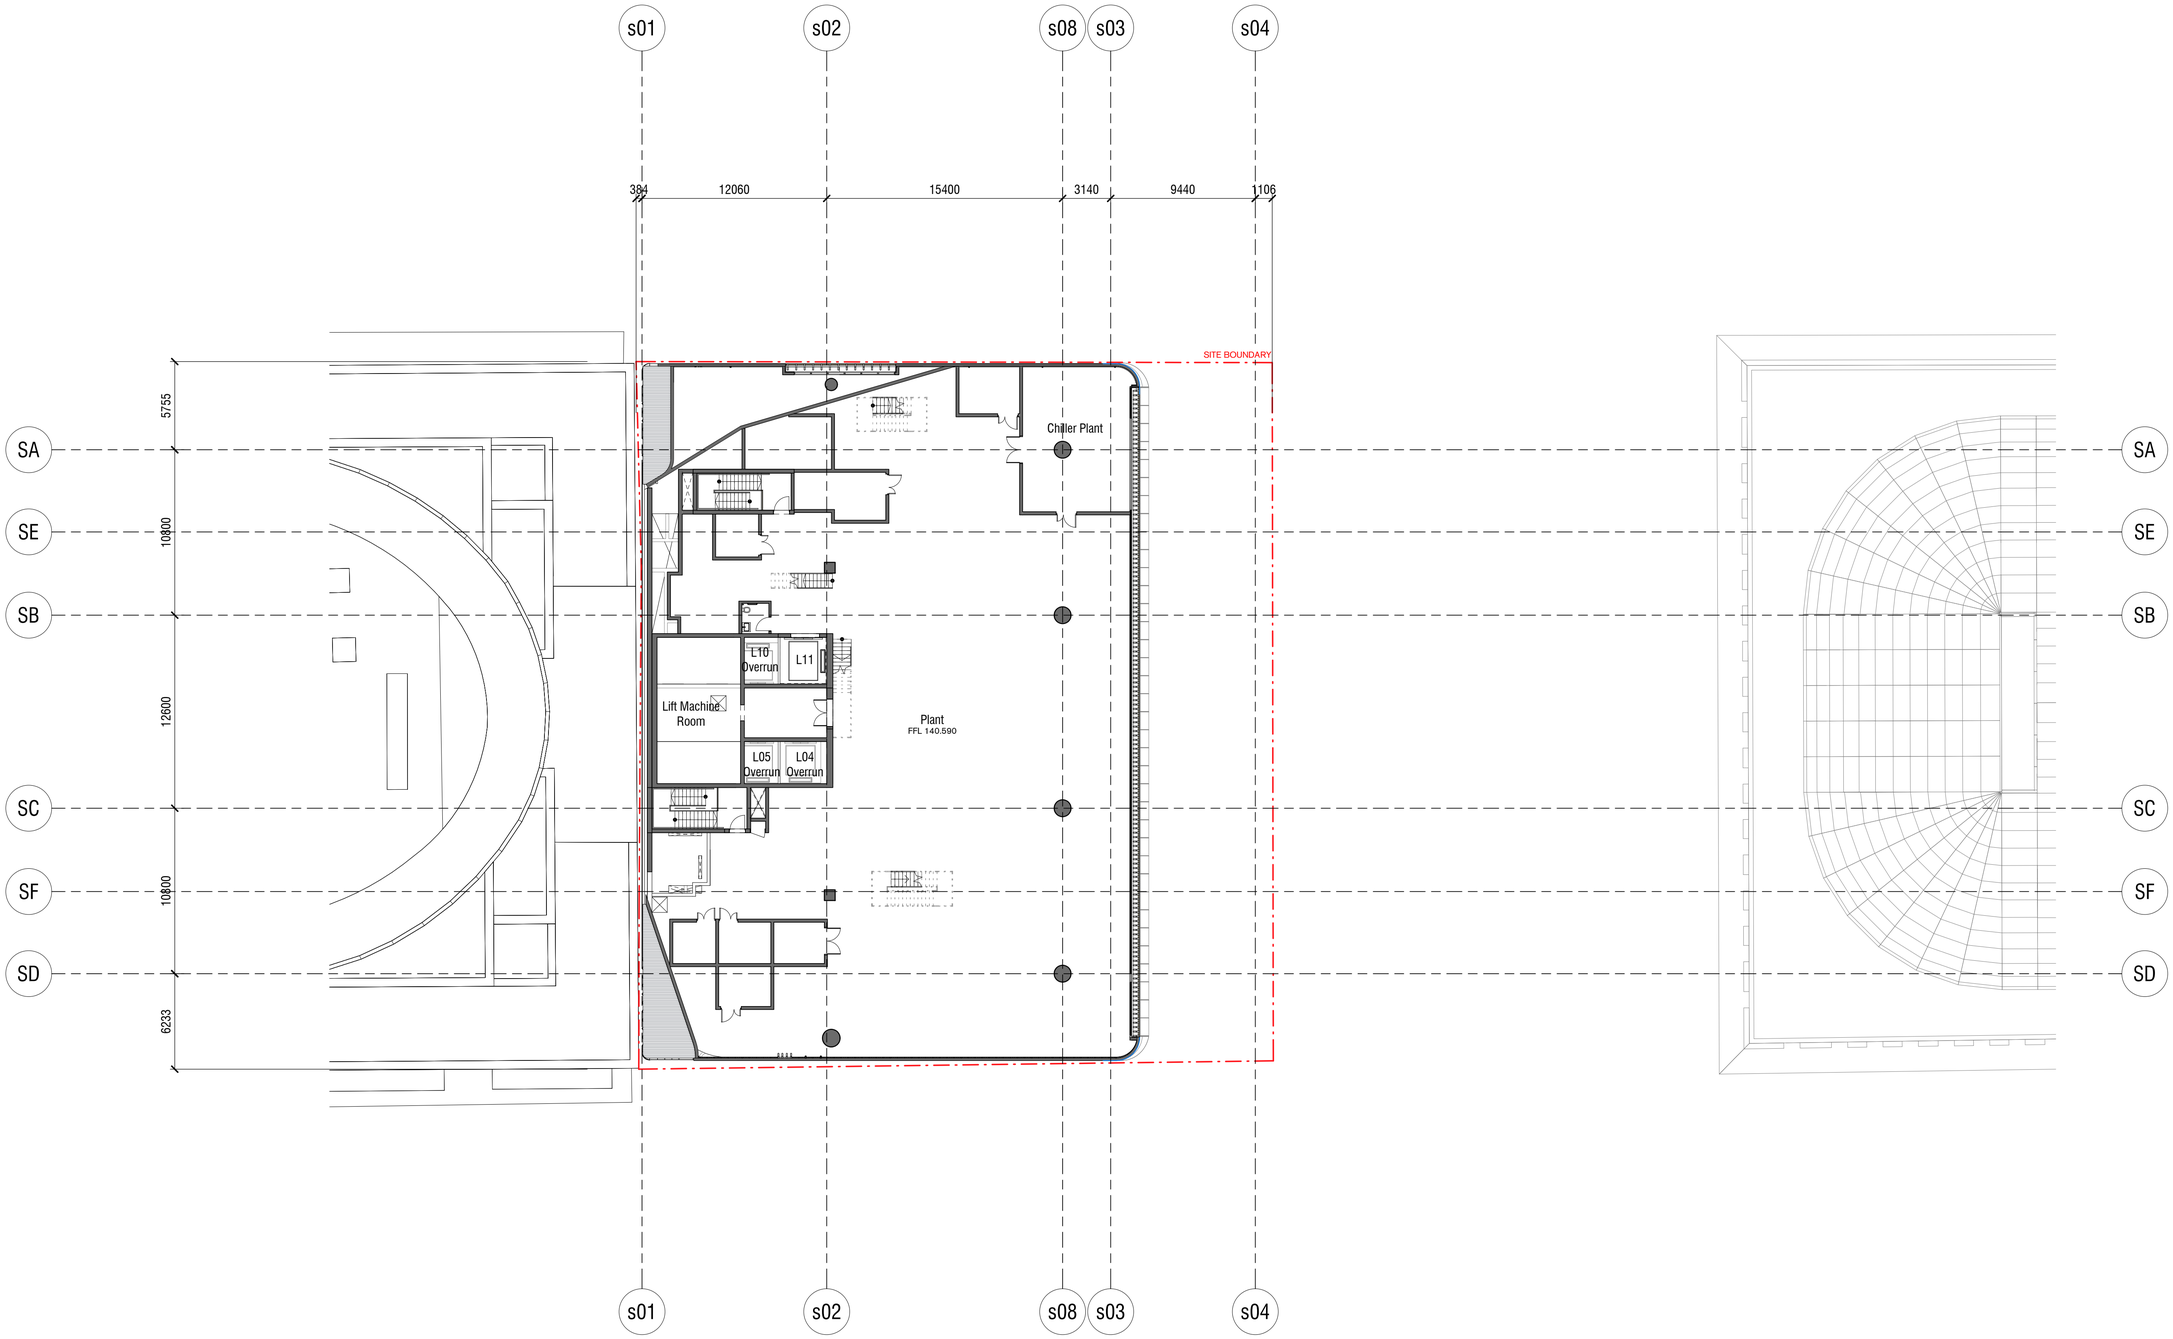

Rev	App	Ckd	Revision or reason for issue	Date
C		KT	Stage 2 DA	18/07/18
D		KT	Stage 2 DA	01/08/18
E		KT	Stage II SSDA	03/08/18
F		KT	Stage II SSDA	22/08/18
G		AB	Stage II SSDA RTS	25/02/19
H		AB	Stage II SSDA RTS	25/03/19
J		AB	Stage II SSDA RTS	28/03/19
K		AB	Stage II SSDA RTS	01/05/19
L		AB	Stage II SSDA RTS	30/05/19

Legend

CSSI Areas (not for approval)

CSSI detail is indicative and subject to separate approval.

Final OSD detail on station levels is subject to issue of the relevant construction certificate and approved Station Design and Precinct Plan.

Scale / North Point

1:200 @ A1, 1:400 @ A3

0 2 4 6 10

General Notes

Do not scale from drawing. Use marked dimensions. To be read in conjunction with all other Consultant's drawings. The Architect to be immediately notified of any discrepancies. Copyright on this drawing retained by the Architect.

Notes

This architectural package describes the South Tower. Refer to Grimshaw for Metro and JPW for North Tower

Architect

GRIMSHAW

Grimshaw
Level 2, 333 George Street, Sydney
New South Wales 2000 Australia

Telephone + +61 2 9253 0200
Email info@grimshaw-architects.com

Authoring Organisation

Tzannes
Level 5, 2-12 Foveaux Street, Surry Hills
New South Wales 2010 Australia

Telephone +61 2 9319 3744
Email tzannes@tzannes.com.au

Project Title

SYDNEY METRO MARTIN PLACE
INTEGRATED STATION DEVELOPMENT

Client
Macquarie Group Ltd
50 Martin Place, Sydney
New South Wales 2000 Australia

Telephone +61 2 8232 3333
Email: www.macquarie.com

Drawing Title

Level 28 Plan

Status

Updated RtS


Revision

L

Drawing Number

CSWSMP-MAC-SMS-AT-DRG-DA-302800

30/05/19 4:33:05 PM

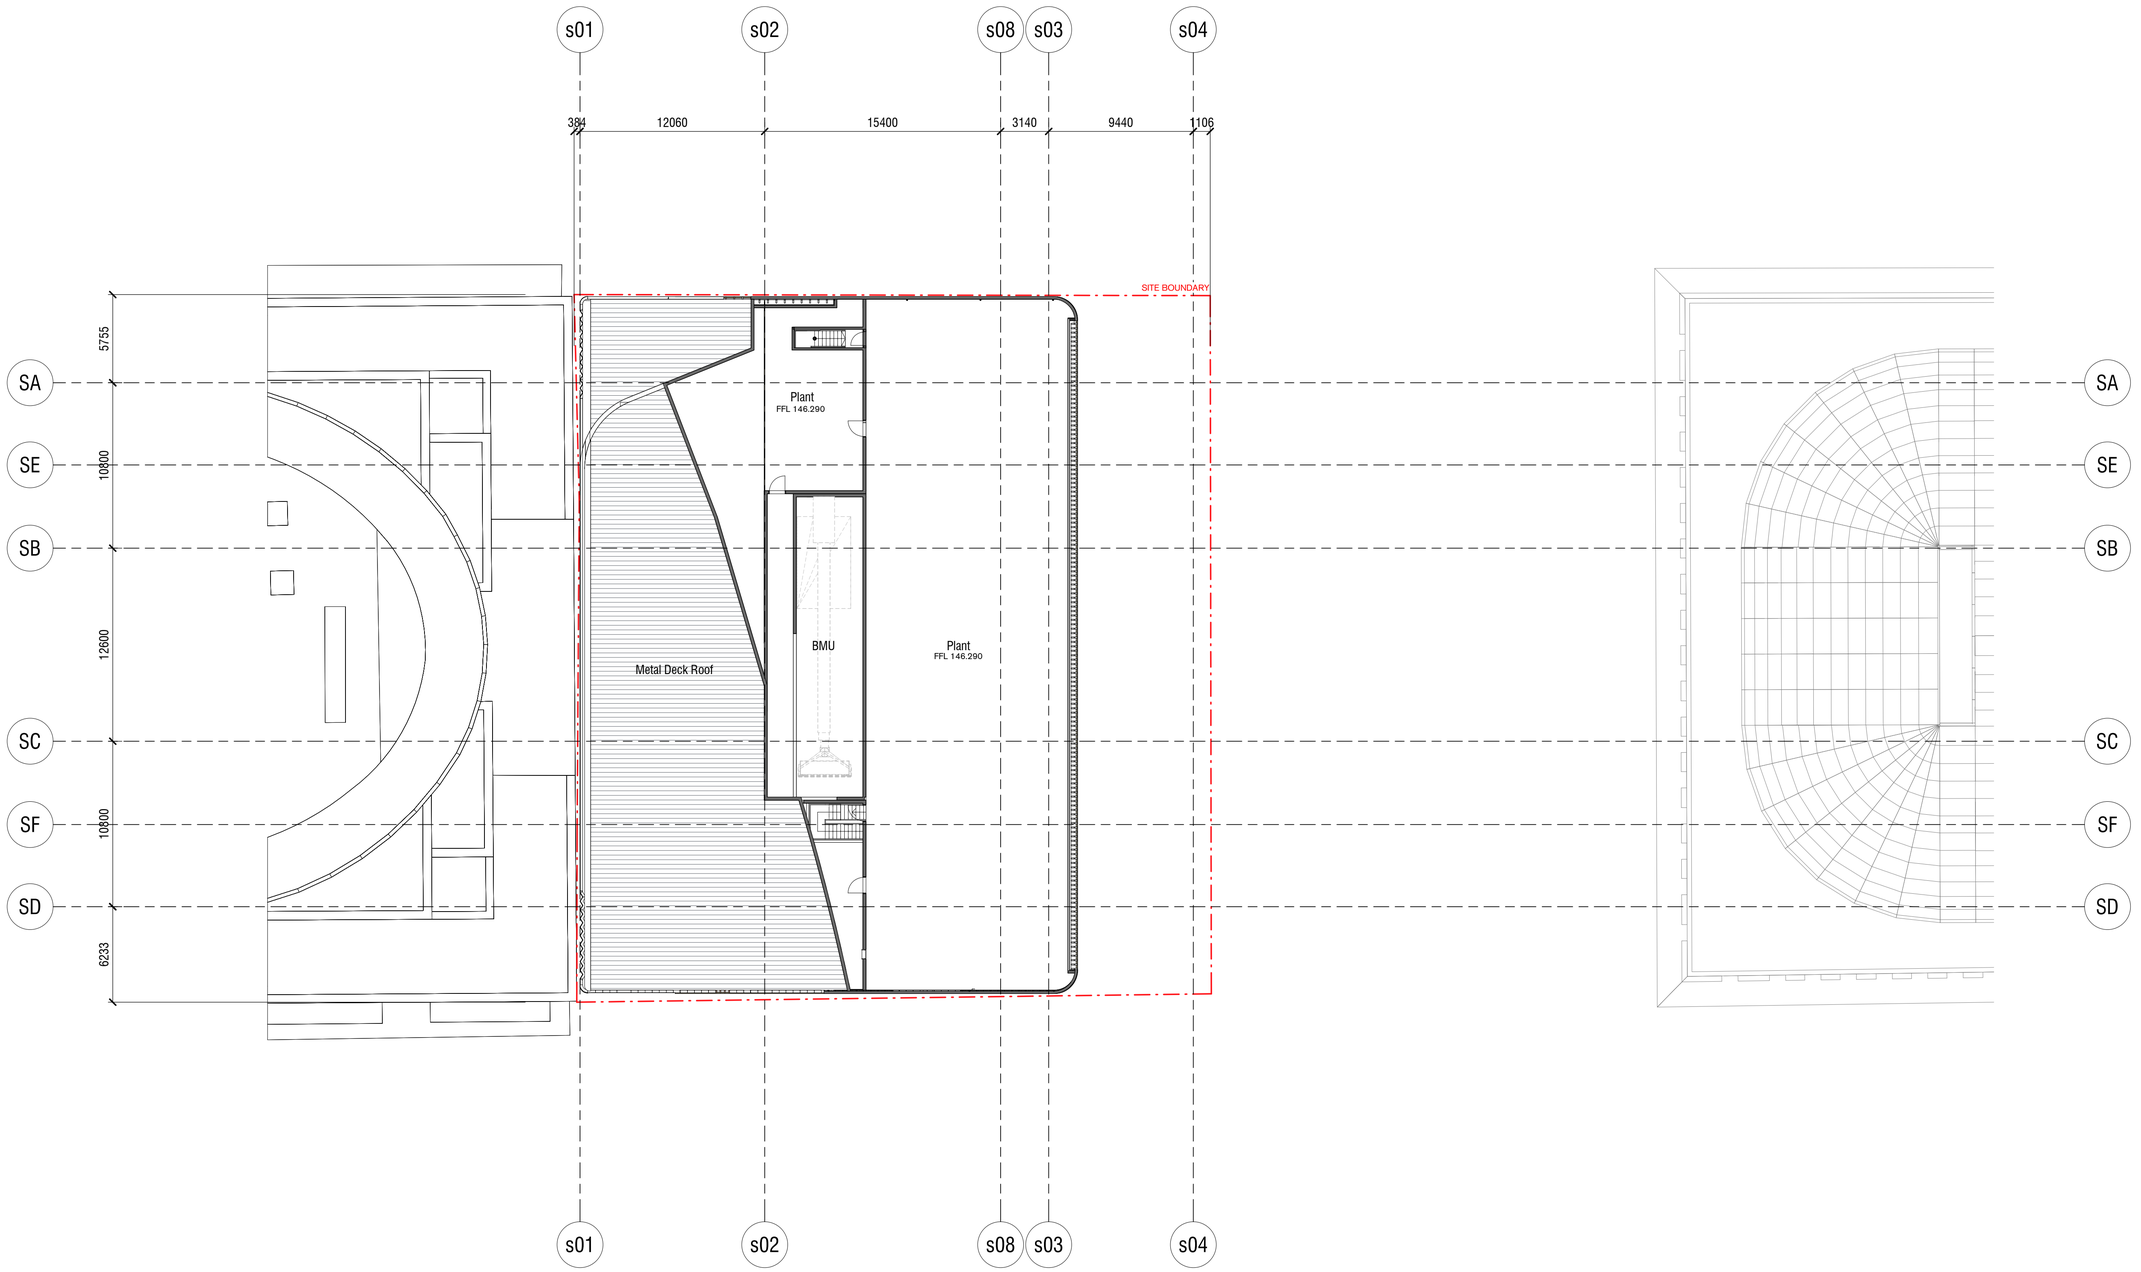

Rev	App	Ckd	Revision or reason for issue	Date
C		KT	Stage 2 DA	18/07/18
D		KT	Stage 2 DA	01/08/18
E		KT	Stage II SSDA	03/08/18
F		KT	Stage II SSDA	22/08/18
G		AB	Stage II SSDA RTS	25/02/19
H		AB	Stage II SSDA RTS	25/03/19
J		AB	Stage II SSDA RTS	28/03/19
K		AB	Stage II SSDA RTS	01/05/19
L		AB	Stage II SSDA RTS	30/05/19

Legend

☒ CSSI Areas (not for approval)

CSSI detail is indicative and subject to separate approval.

Final OSD detail on station levels is subject to issue of the relevant construction certificate and approved Station Design and Precinct Plan.

Scale / North Point

1:200 @ A1, 1:400 @ A3 — 0 2 4 6 10

General Notes

Do not scale from drawing. Use marked dimensions. To be read in conjunction with all other Consultant's drawings. The Architect to be immediately notified of any discrepancies. Copyright on this drawing retained by the Architect.

Notes

This architectural package describes the South Tower. Refer to Grimshaw for Metro and JPW for North Tower

Architect

GRIMSHAW

Grimshaw
Level 2, 333 George Street, Sydney
New South Wales 2000 Australia

Telephone ++61 2 9253 0200
Email info@grimshaw-architects.com

Authoring Organisation

Tzannes

Tzannes
Level 5, 2-12 Foveaux Street, Surry Hills
New South Wales 2010 Australia

Telephone +61 2 9319 3744
Email tzannes@tzannes.com.au

Project Title

SYDNEY METRO MARTIN PLACE
INTEGRATED STATION DEVELOPMENT

MACQUARIE BANK

Client
Macquarie Group Ltd
50 Martin Place, Sydney
New South Wales 2000 Australia

Telephone +61 2 8232 3333
Email: www.macquarie.com

Drawing Title


Level 29 Plan

Status
Updated RtS

Revision
L

Drawing Number
CSWSMP-MAC-SMS-AT-DRG-DA-302900

30/05/19 4:23:03 PM

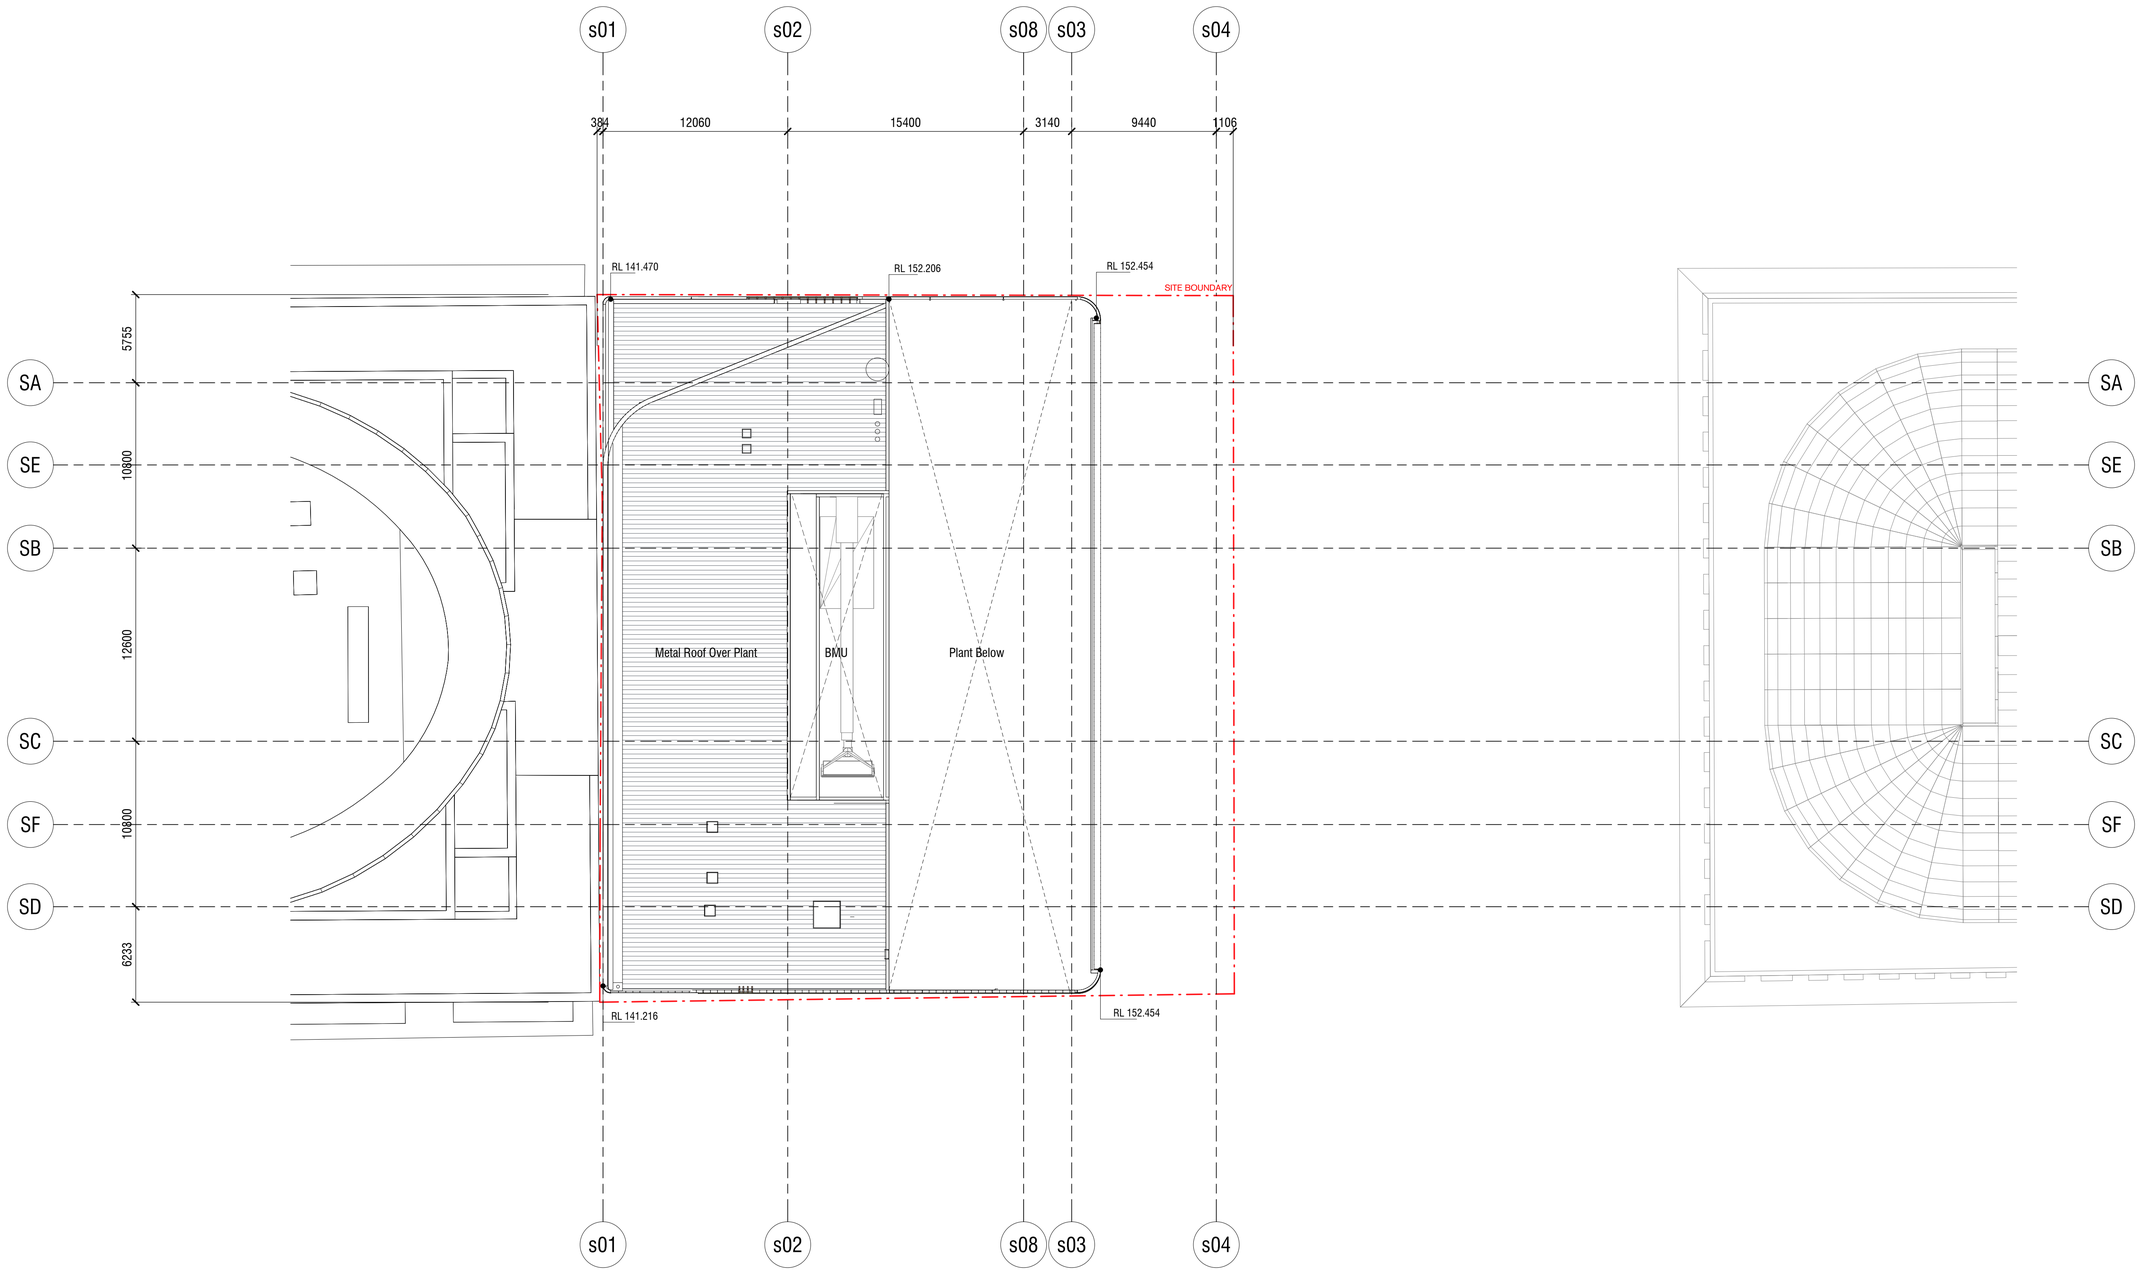

Rev	App	Ckd	Revision or reason for issue	Date
B		KT	Stage 2 DA DRAFT	03/07/18
C		KT	Stage 2 DA	18/07/18
D		KT	Stage 2 DA	01/08/18
E		KT	Stage II SSDA	03/08/18
F		KT	Stage II SSDA	22/08/18
G		AB	Stage II SSDA RTS	25/02/19
H		AB	Stage II SSDA RTS	25/03/19
J		AB	Stage II SSDA RTS	01/05/19
K		AB	Stage II SSDA RTS	30/05/19

Legend

CSSI Areas (not for approval)

CSSI detail is indicative and subject to separate approval.

Final OSD detail on station levels is subject to issue of the relevant construction certificate and approved Station Design and Precinct Plan.

Scale / North Point

1:200 @ A1, 1:400 @ A3

0 2 4 6 10

General Notes

Do not scale from drawing. Use marked dimensions. To be read in conjunction with all other Consultant's drawings. The Architect to be immediately notified of any discrepancies. Copyright on this drawing retained by the Architect.

Notes

This architectural package describes the South Tower. Refer to Grimshaw for Metro and JPW for North Tower

Architect

GRIMSHAW

Grimshaw
Level 2, 333 George Street, Sydney
New South Wales 2000 Australia

Telephone ++61 2 9253 0200
Email info@grimshaw-architects.com

Authoring Organisation

Tzannes

Tzannes
Level 5, 2-12 Foveaux Street, Surry Hills
New South Wales 2010 Australia

Telephone +61 2 9319 3744
Email tzannes@tzannes.com.au

Project Title

SYDNEY METRO MARTIN PLACE
INTEGRATED STATION DEVELOPMENT

MACQUARIE BANK

Client
Macquarie Group Ltd
50 Martin Place, Sydney
New South Wales 2000 Australia

Telephone +61 2 8232 3333
Email: www.macquarie.com

Drawing Title


Roof Plan

Status
Updated RtS

Revision
K

Drawing Number
CSWSMP-MAC-SMS-AT-DRG-DA-303000

300000 2.0.1.3974

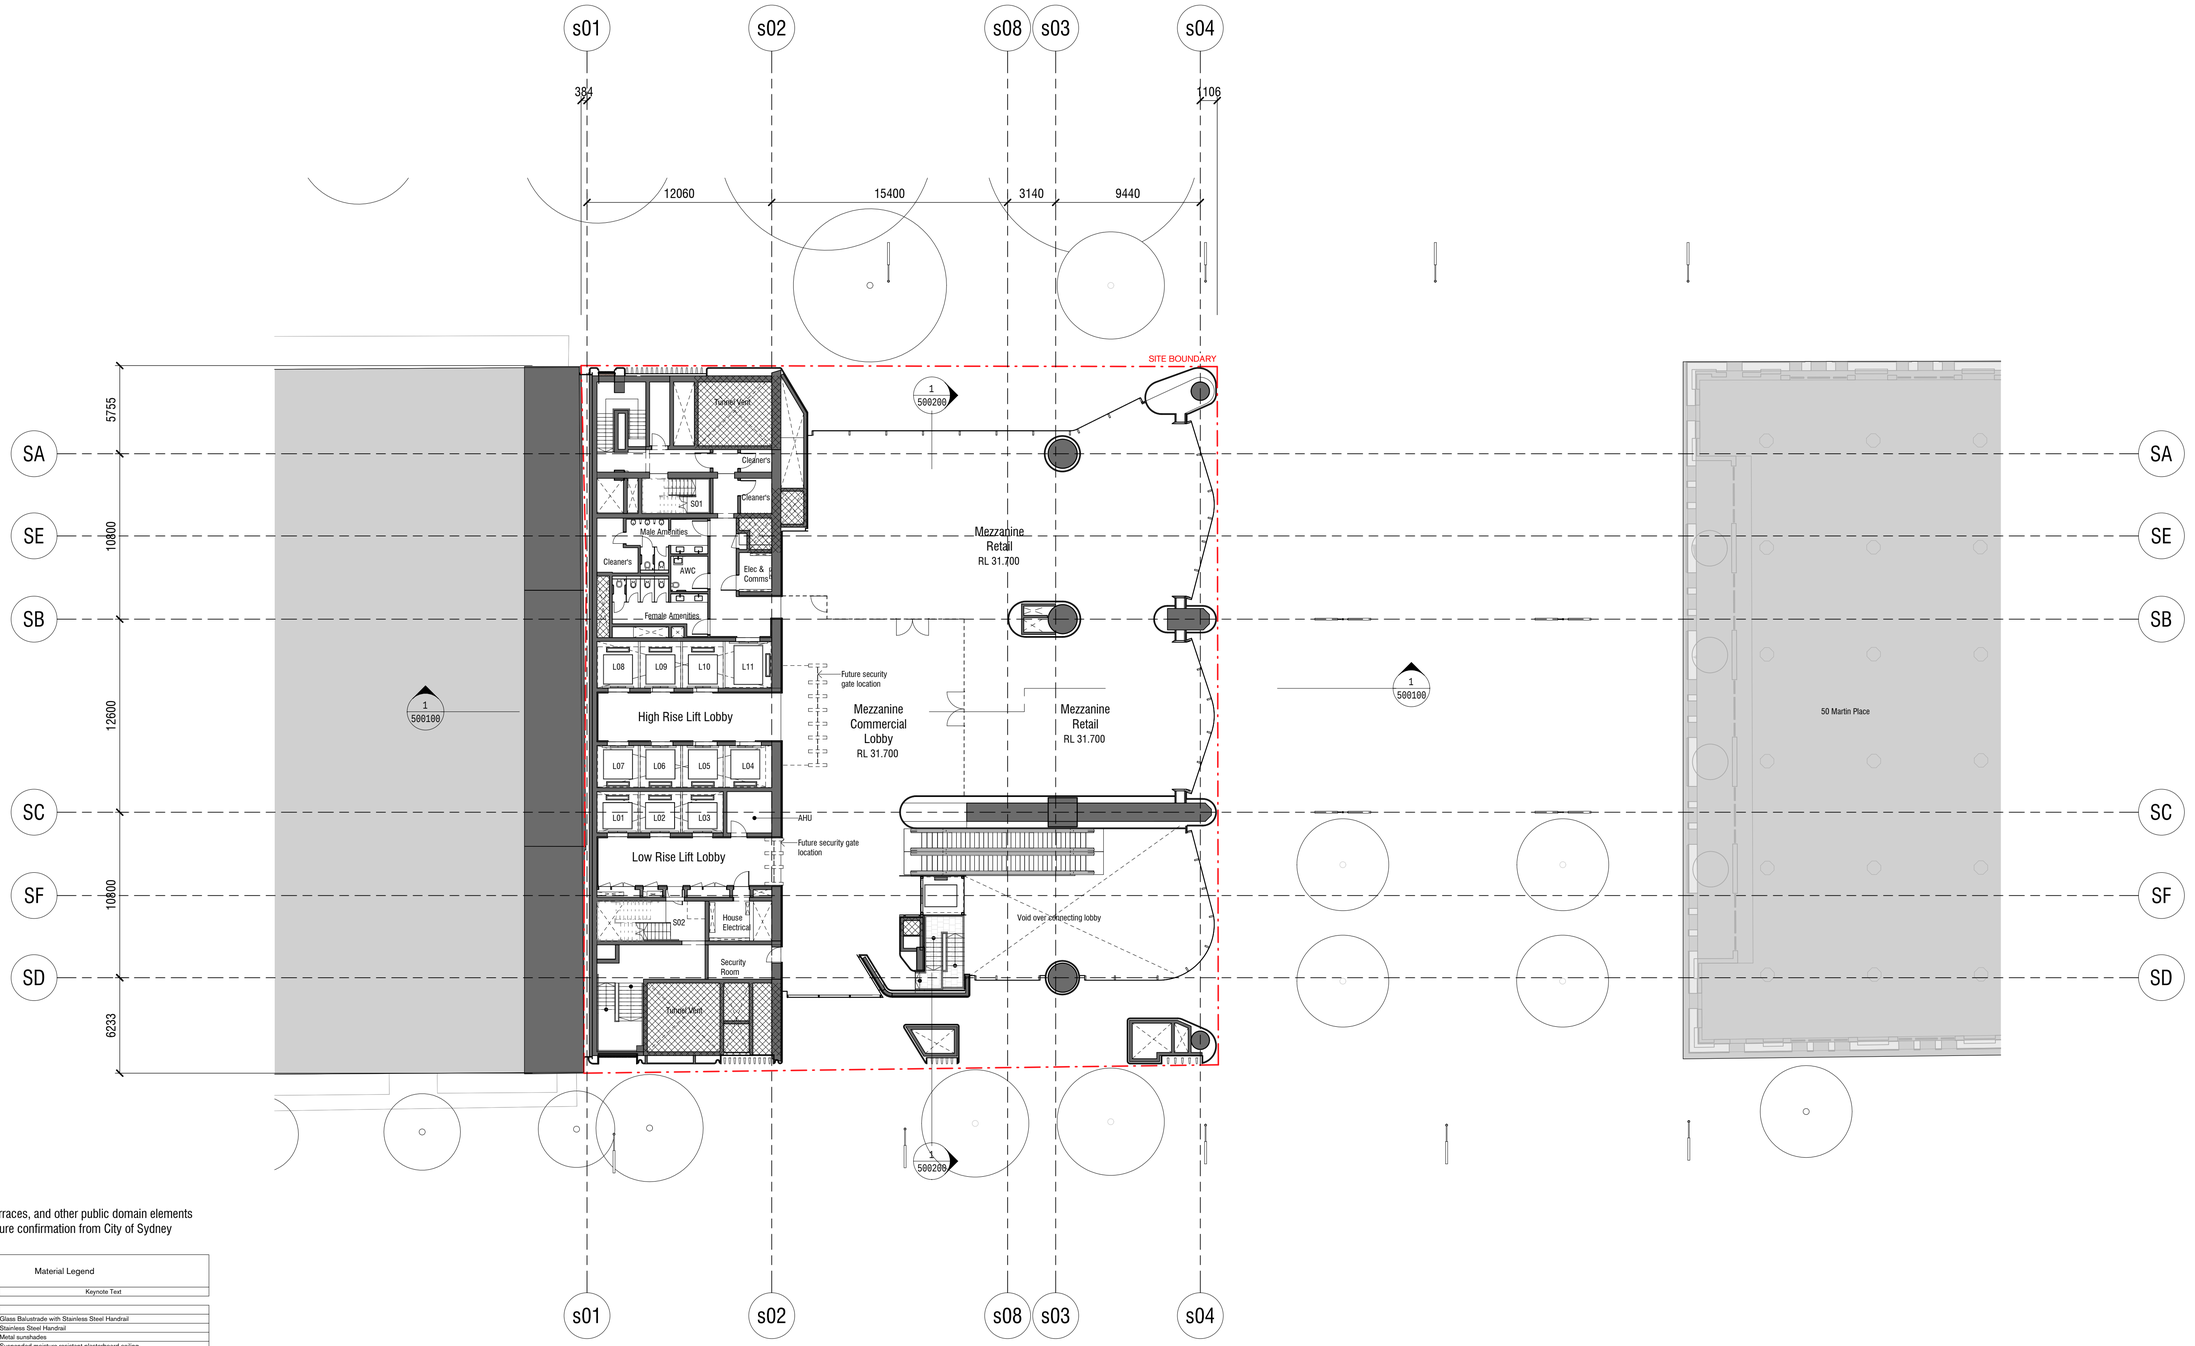

NOTES:
Tree location , terraces, and other public domain elements are subject to future confirmation from City of Sydney

Material Legend

Key Value	Keynote Text
AMW-107	
BAL-115	Glass Balustrade with Stainless Steel Handrail
BAL-201	Stainless Steel Handrail
CAN-102	Metal sunshades
CLG-102	Suspended moisture resistant plasterboard ceiling
DOR-301	Tilt-up Door
ELG-202	Profiled Aluminium Facade Cladding
ELG-205	Aluminium Sheet Facade Cladding
ELG-402	Stone Cladding - Large Format Granite (Polished)
ELG-404	Stone Cladding - Large Format Granite (Honed)
ELG-406	Stone Baguette Cladding
ELG-501	Ceramic Cladding Tile - Type 1 (Gloss)
ELG-502	Ceramic Cladding Tile - Type 2 (Matt)
ELG-503	Ceramic Cladding Tile - Type 3 (Matt Type 2)
GLS-107	Facade Glazing - Single Glazing
GLS-108	Facade Glazing - Double Glazing
GLS-109	Facade Glazing - Colourback Double Glazing
ILG-600	SPECIALIST LINING (TERRACOTTA, GRC, MOULDING)
INS-202	Thermal Insulation (Soffits)
PAV-104	Stone Modular Paving 1
PAV-111	Stone Modular Paving 8 - City of Sydney Paving (Honed)
SCN-105	Metal Louvre Screen

Rev	App	Ckd	Revision or reason for issue	Date
C		KT	Stage 2 DA Draft	10/07/18
D		KT	Stage 2 DA	18/07/18
E		KT	Stage 2 DA	01/08/18
F		KT	Stage II SSDA	03/08/18
G		AB	Stage II SSDA	08/08/18
H		KT	Stage II SSDA	10/08/18
J		KT	Stage II SSDA	22/08/18
K		AB	Stage II SSDA RTS	01/05/19
L		AB	Stage II SSDA RTS	30/05/19

Legend

CSSI Areas (not for approval)

CSSI detail is indicative and subject to separate approval.

Final OSD detail on station levels is subject to issue of the relevant construction certificate and approved Station Design and Precinct Plan.

Scale / North Point

1:200 @ A1, 1:400 @ A3

0 2 4 6 10

General Notes

Do not scale from drawing. Use marked dimensions. To be read in conjunction with all other Consultant's drawings. The Architect to be immediately notified of any discrepancies. Copyright on this drawing retained by the Architect.

Notes

This architectural package describes the South Tower. Refer to Grimshaw for Metro and JPW for North Tower

Disclaimer

Street trees, furniture and other public domain elements within the precinct are indicative only and are subject to relevant approvals and detailed coordination with new and existing underground utilities and infrastructure.

Architect

GRIMSHAW

Grimshaw
Level 2, 333 George Street, Sydney
New South Wales 2000 Australia

Telephone + +61 2 9253 0200
Email info@grimshaw-architects.com

Authoring Organisation

Tzannes

Tzannes
Level 5, 2-12 Foveaux Street, Surry Hills
New South Wales 2010 Australia

Telephone +61 2 9319 3744
Email tzannes@tzannes.com.au

Project Title

SYDNEY METRO MARTIN PLACE
INTEGRATED STATION DEVELOPMENT

MACQUARIE BANK

Client
Macquarie Group Ltd
50 Martin Place, Sydney
New South Wales 2000 Australia

Telephone +61 2 8232 3333
Email: www.macquarie.com

Drawing Title


Level Mezzanine Plan

Status
Updated RtS

Revision
L

Drawing Number
CSWSMP-MAC-SMS-AT-DRG-DA-306000

30/05/19 4:22:24 PM

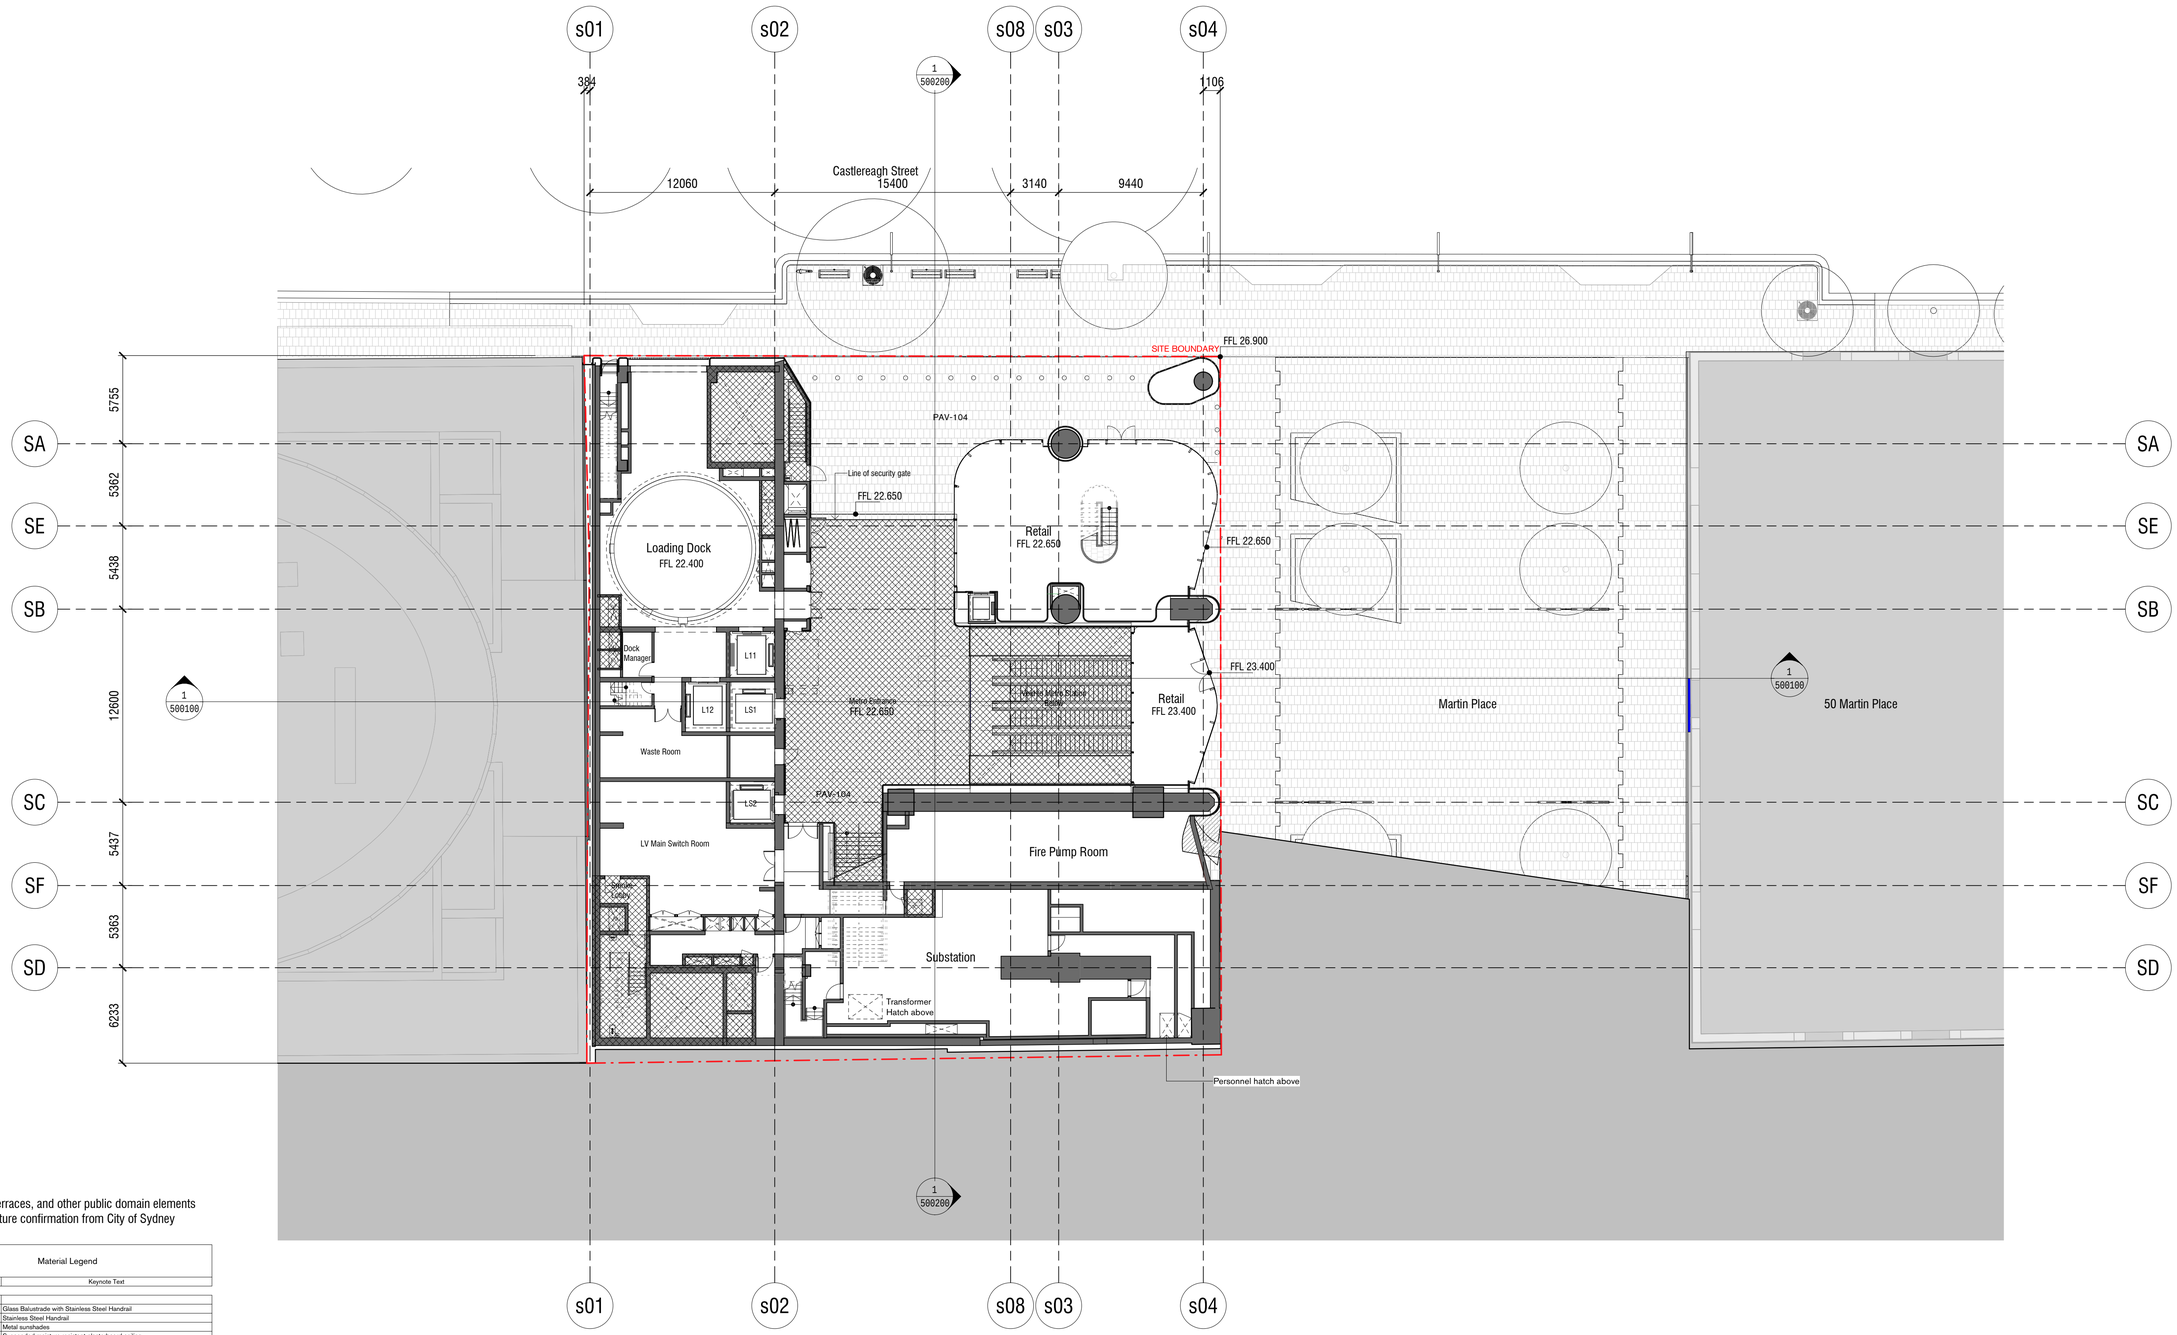

NOTES:
Tree location , terraces, and other public domain elements are subject to future confirmation from City of Sydney

Material Legend	
Key Value	Keynote Text
AMW-107	
BAL-115	Glass Balustrade with Stainless Steel Handrail
BAL-201	Stainless Steel Handrail
CAN-102	Metal sunshades
CLG-102	Suspended moisture resistant plasterboard ceiling
DOR-301	Tilt-up Door
ELG-202	Profiled Aluminium Facade Cladding
ELG-205	Aluminium Sheet Facade Cladding
ELG-402	Stone Cladding - Large Format Granite (Polished)
ELG-404	Stone Cladding - Large Format Granite (Honed)
ELG-406	Stone Baguette Cladding
ELG-501	Ceramic Cladding Tile - Type 1 (Gloss)
ELG-502	Ceramic Cladding Tile - Type 2 (Matt)
ELG-503	Ceramic Cladding Tile - Type 3 (Matt Type 2)
GLS-107	Facade Glazing - Single Glazing
GLS-108	Facade Glazing - Double Glazing
GLS-109	Facade Glazing - Colourback Double Glazing
ILG-600	SPECIALIST LINING (TERRACOTTA, GRC, MOULDING)
INS-202	Thermal Insulation (Soffits)
PAV-104	Stone Modular Paving 1
PAV-111	Stone Modular Paving 8 - City of Sydney Paving (Honed)
SCN-105	Metal Louvre Screen

Rev	App	Ckd	Revision or reason for issue	Date
C		KT	Stage 2 DA Draft	10/07/18
D		KT	Stage 2 DA	18/07/18
E		KT	Stage 2 DA	01/08/18
F		KT	Stage II SSDA	03/08/18
G		AB	Stage II SSDA	08/08/18
H		KT	Stage II SSDA	10/08/18
J		KT	Stage II SSDA	22/08/18
K		AB	Stage II SSDA RTS	01/05/19
L		AB	Stage II SSDA RTS	30/05/19

Legend

CSSI Areas (not for approval)

CSSI detail is indicative and subject to separate approval.

Final OSD detail on station levels is subject to issue of the relevant construction certificate and approved Station Design and Precinct Plan.

Scale / North Point

1:200 @ A1, 1:400 @ A3 — 0 2 4 6 10

General Notes

Do not scale from drawing. Use marked dimensions. To be read in conjunction with all other Consultant's drawings. The Architect to be immediately notified of any discrepancies. Copyright on this drawing retained by the Architect.

Notes

This architectural package describes the South Tower. Refer to Grimshaw for Metro and JPW for North Tower

Disclaimer

Street trees, furniture and other public domain elements within the precinct are indicative only and are subject to relevant approvals and detailed coordination with new and existing underground utilities and infrastructure.

Architect

GRIMSHAW

Grimshaw
Level 2, 333 George Street, Sydney
New South Wales 2000 Australia

Telephone ++61 2 9253 0200
Email info@grimshaw-architects.com

Authoring Organisation

Tzannes

Tzannes
Level 5, 2-12 Foveaux Street, Surry Hills
New South Wales 2010 Australia

Telephone +61 2 9319 3744
Email tzannes@tzannes.com.au

Project Title
SYDNEY METRO MARTIN PLACE
INTEGRATED STATION DEVELOPMENT

MACQUARIE BANK

Client
Macquarie Group Ltd
50 Martin Place, Sydney
New South Wales 2000 Australia

Telephone +61 2 8232 3333
Email: www.macquarie.com


Drawing Title
Level LG Plan

Status
Updated RtS

Revision
L

Drawing Number
CSWSMP-MAC-SMS-AT-DRG-DA-308000

300928 2.0.0.RTM

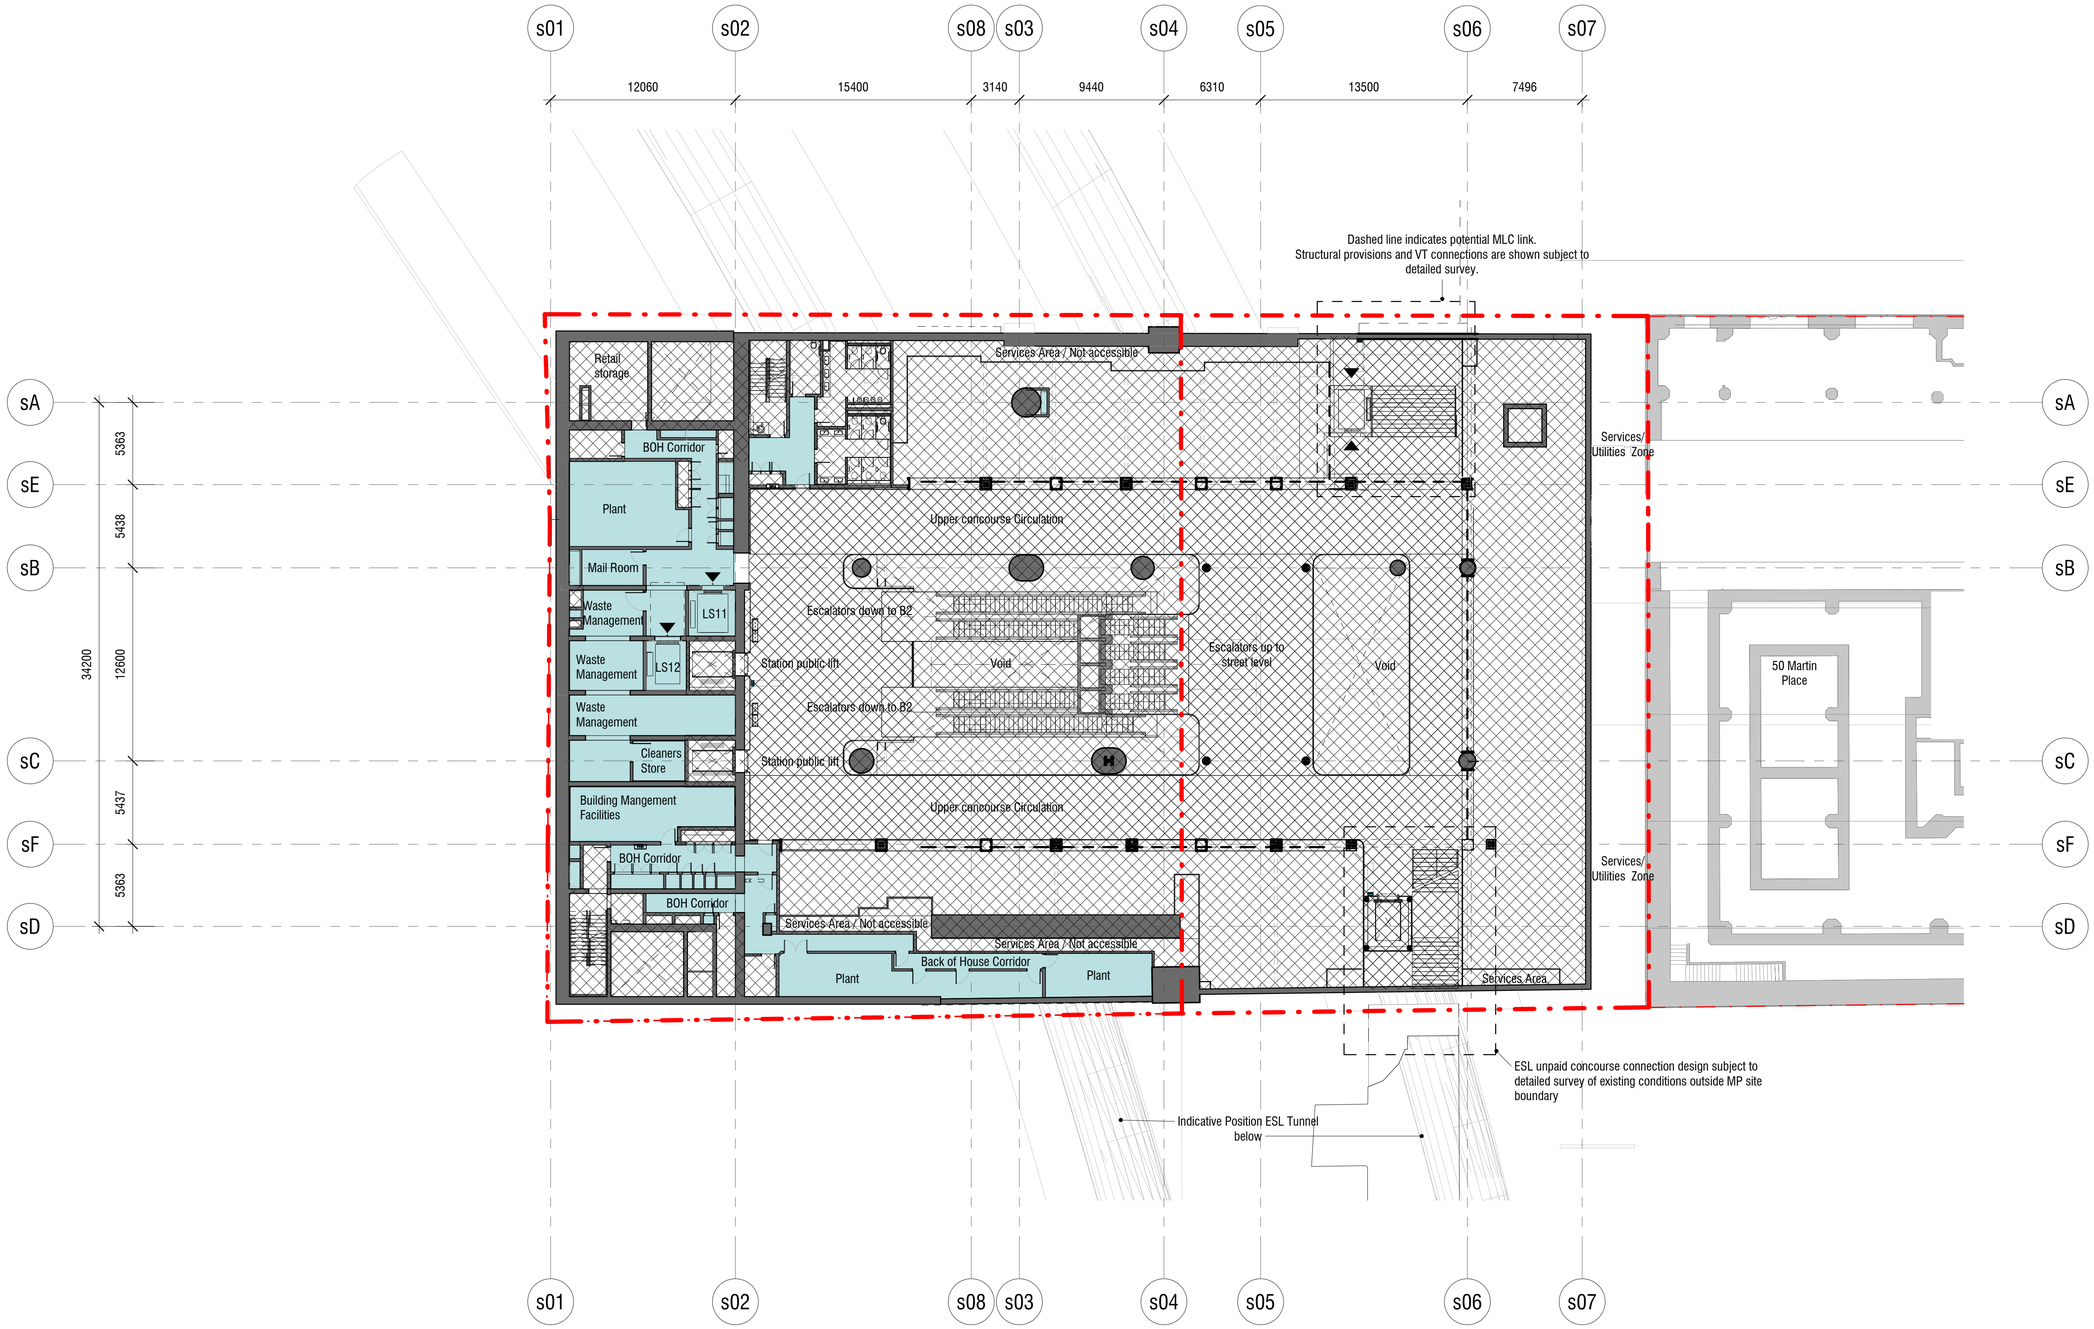

Rev	App	Ckd	Revision or reason for issue	Date
01	AC	MC	STAGE II SSDA - DRAFT ISSUE	29.06.2018
02	AC	MC	STAGE II SSDA - DRAFT ISSUE	18.07.2018
03	AC	MC	STAGE II SSDA - DRAFT ISSUE	03.08.2018
04	AC	MC	STAGE II SSDA - DRAFT ISSUE	09.08.2018
A	AC	MC	STAGE II SSDA - DRAFT ISSUE	10.08.2018
B	AC	MC	STAGE II SSDA	23.08.2018
C	AC	MC	UPDATED STAGE II DA DRAFT	09.04.2019
D	AC	MC	UPDATED RESPONSE TO SUBMISSIONS	31.05.2019

Legend
- CSSI Areas (not for approval)
- Site Boundary
- SSDA areas below-ground

Scale / North Point

1:200 @ A1, 1:400 @ A3

0 2 4 6 10

General Notes

Do not scale from drawing. Use marked dimensions.To be read in conjunction with all other Consultants drawings.The Architect to be immediately notified of any discrepancies. Copyright on this drawing retained by the Architect.

Notes

This architectural package describes metro-related areas. Refer to Tzannes for South OSD and JPW for North OSD.

CSSI detail is indicative and subject to separate approval.

Final OSD detail on station levels is subject to issue of the relevant construction certificate and approved Station Design and Precinct Plan

Street trees, furniture, and other public domain elements within the precinct are indicative only and are subject to relevant approvals and detailed coordination with new and existing underground utilities and infrastructure.

Authoring Organisation

GRIMSHAW

Grimshaw
Level 2, 333 George Street, Sydney
New South Wales 2000 Australia

Telephone +61 2 9253 0200
Email info@grimshaw-architects.com

Architect

Tzannes

Tzannes
63 Myrtle Street, Chippendale
New South Wales 2008 Australia

Telephone +61 2 9319 3744
Email tzannes@tzannes.com.au

Project Title

SYDNEY METRO MARTIN PLACE - integrated station development

MACQUARIE BANK

Client
Macquarie Group Ltd
50 Martin Place, Sydney
New South Wales 2000 Australia

Telephone +61 2 8232 3333
Email: www.macquarie.com

Drawing Title


LEVEL B1 PLAN - UPPER CONCOURSE

Status
STAGE II SSDA

Revision
D

Drawing Number
CSWSMP- MAC- SMS- AT- DRG- DA- 308100 _D

31/05/2019 2:07:43 PM

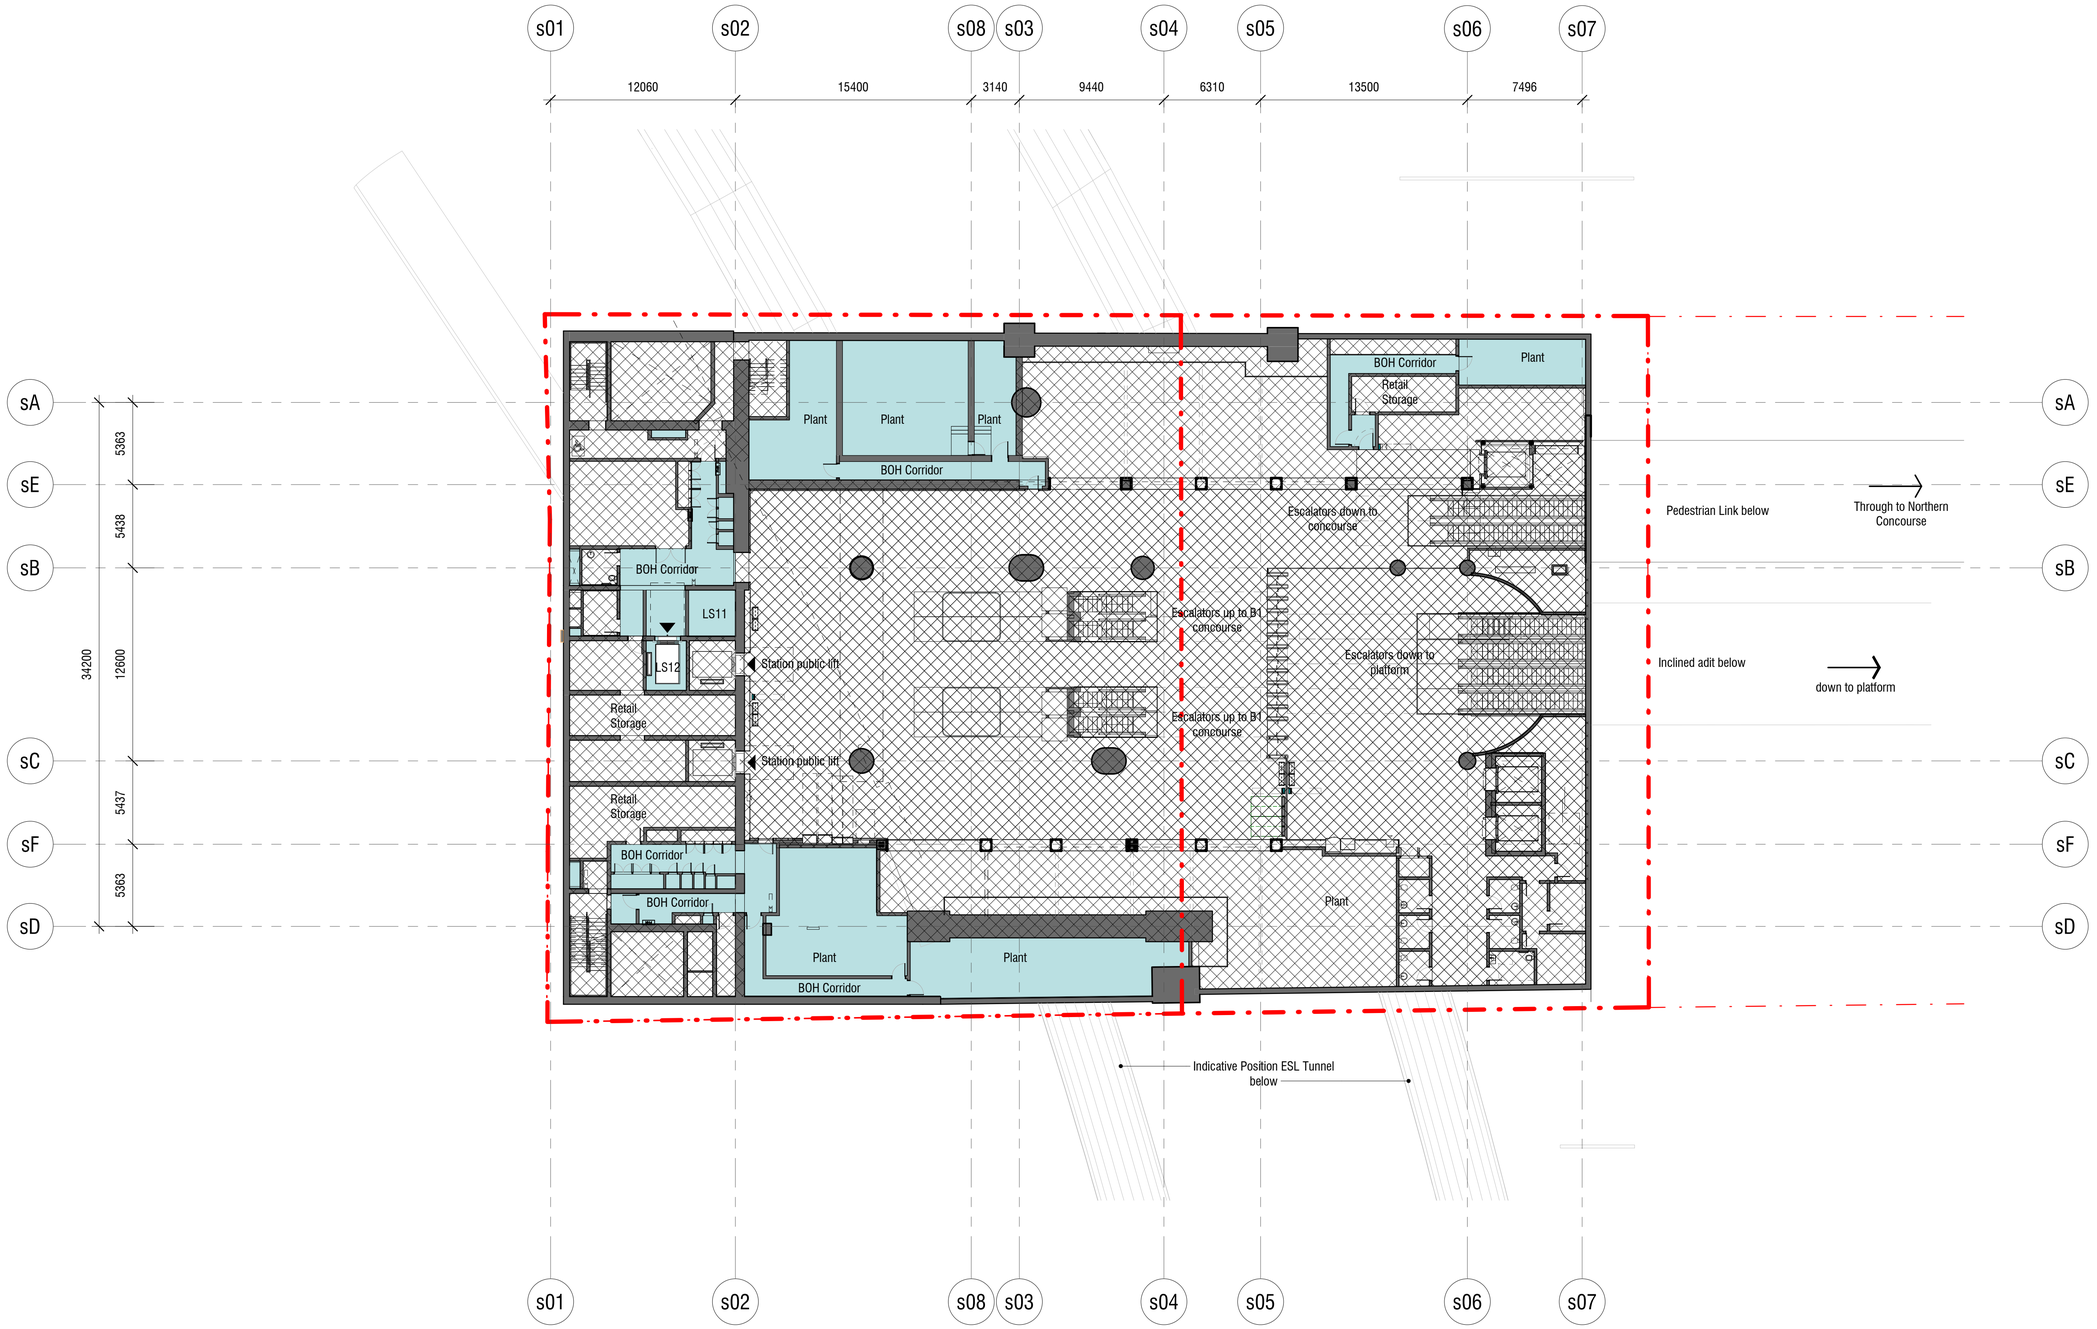

Rev	App	Ckd	Revision or reason for issue	Date
01	AC	MC	STAGE II SSDA - DRAFT ISSUE	29.06.2018
02	AC	MC	STAGE II SSDA - DRAFT ISSUE	18.07.2016
03	AC	MC	STAGE II SSDA - DRAFT ISSUE	03.08.2018
04	AC	MC	STAGE II SSDA - DRAFT ISSUE	09.08.2018
A	AC	MC	STAGE II SSDA - DRAFT ISSUE	10.08.2018
B	AC	MC	STAGE II SSDA	23.08.2018
C	AC	MC	UPDATED STAGE II DA DRAFT	09.04.2019
D	AC	MC	UPDATED RESPONSE TO SUBMISSIONS	31.05.2019

Legend

- CSSI Areas (not for approval)
- Site Boundary
- SSDA areas below-ground

Scale / North Point

1:200 @ A1, 1:400 @ A3

0 2 4 6 10

General Notes

Do not scale from drawing. Use marked dimensions.To be read in conjunction with all other Consultant's drawings.The Architect to be immediately notified of any discrepancies. Copyright on this drawing retained by the Architect.

Notes

This architectural package describes metro-related areas. Refer to Tzannes for South OSD and JPW for North OSD.

CSSI detail is indicative and subject to separate approval.

Final OSD detail on station levels is subject to issue of the relevant construction certificate and approved Station Design and Precinct Plan

Street trees, furniture, and other public domain elements within the precinct are indicative only and are subject to relevant approvals and detailed coordination with new and existing underground utilities and infrastructure.

Authoring Organisation

GRIMSHAW

Grimshaw
Level 2, 333 George Street, Sydney
New South Wales 2000 Australia

Telephone +61 2 9253 0200
Email info@grimshaw-architects.com

Architect

Tzannes

Tzannes
63 Myrtle Street, Chippendale
New South Wales 2008 Australia

Telephone +61 2 9319 3744
Email tzannes@tzannes.com.au

Project Title

SYDNEY METRO MARTIN PLACE - integrated station development

Client
Macquarie Group Ltd
50 Martin Place, Sydney
New South Wales 2000 Australia

Telephone +61 2 8232 3333
Email: www.macquarie.com

Drawing Title


LEVEL B2 PLAN - LOWER CONCOURSE

Status
STAGE II SSDA

Revision
D

Drawing Number
CSWSMP- MAC- SMS- AT- DRG- DA- 308200 _D

31/05/2019 2:08:19 PM

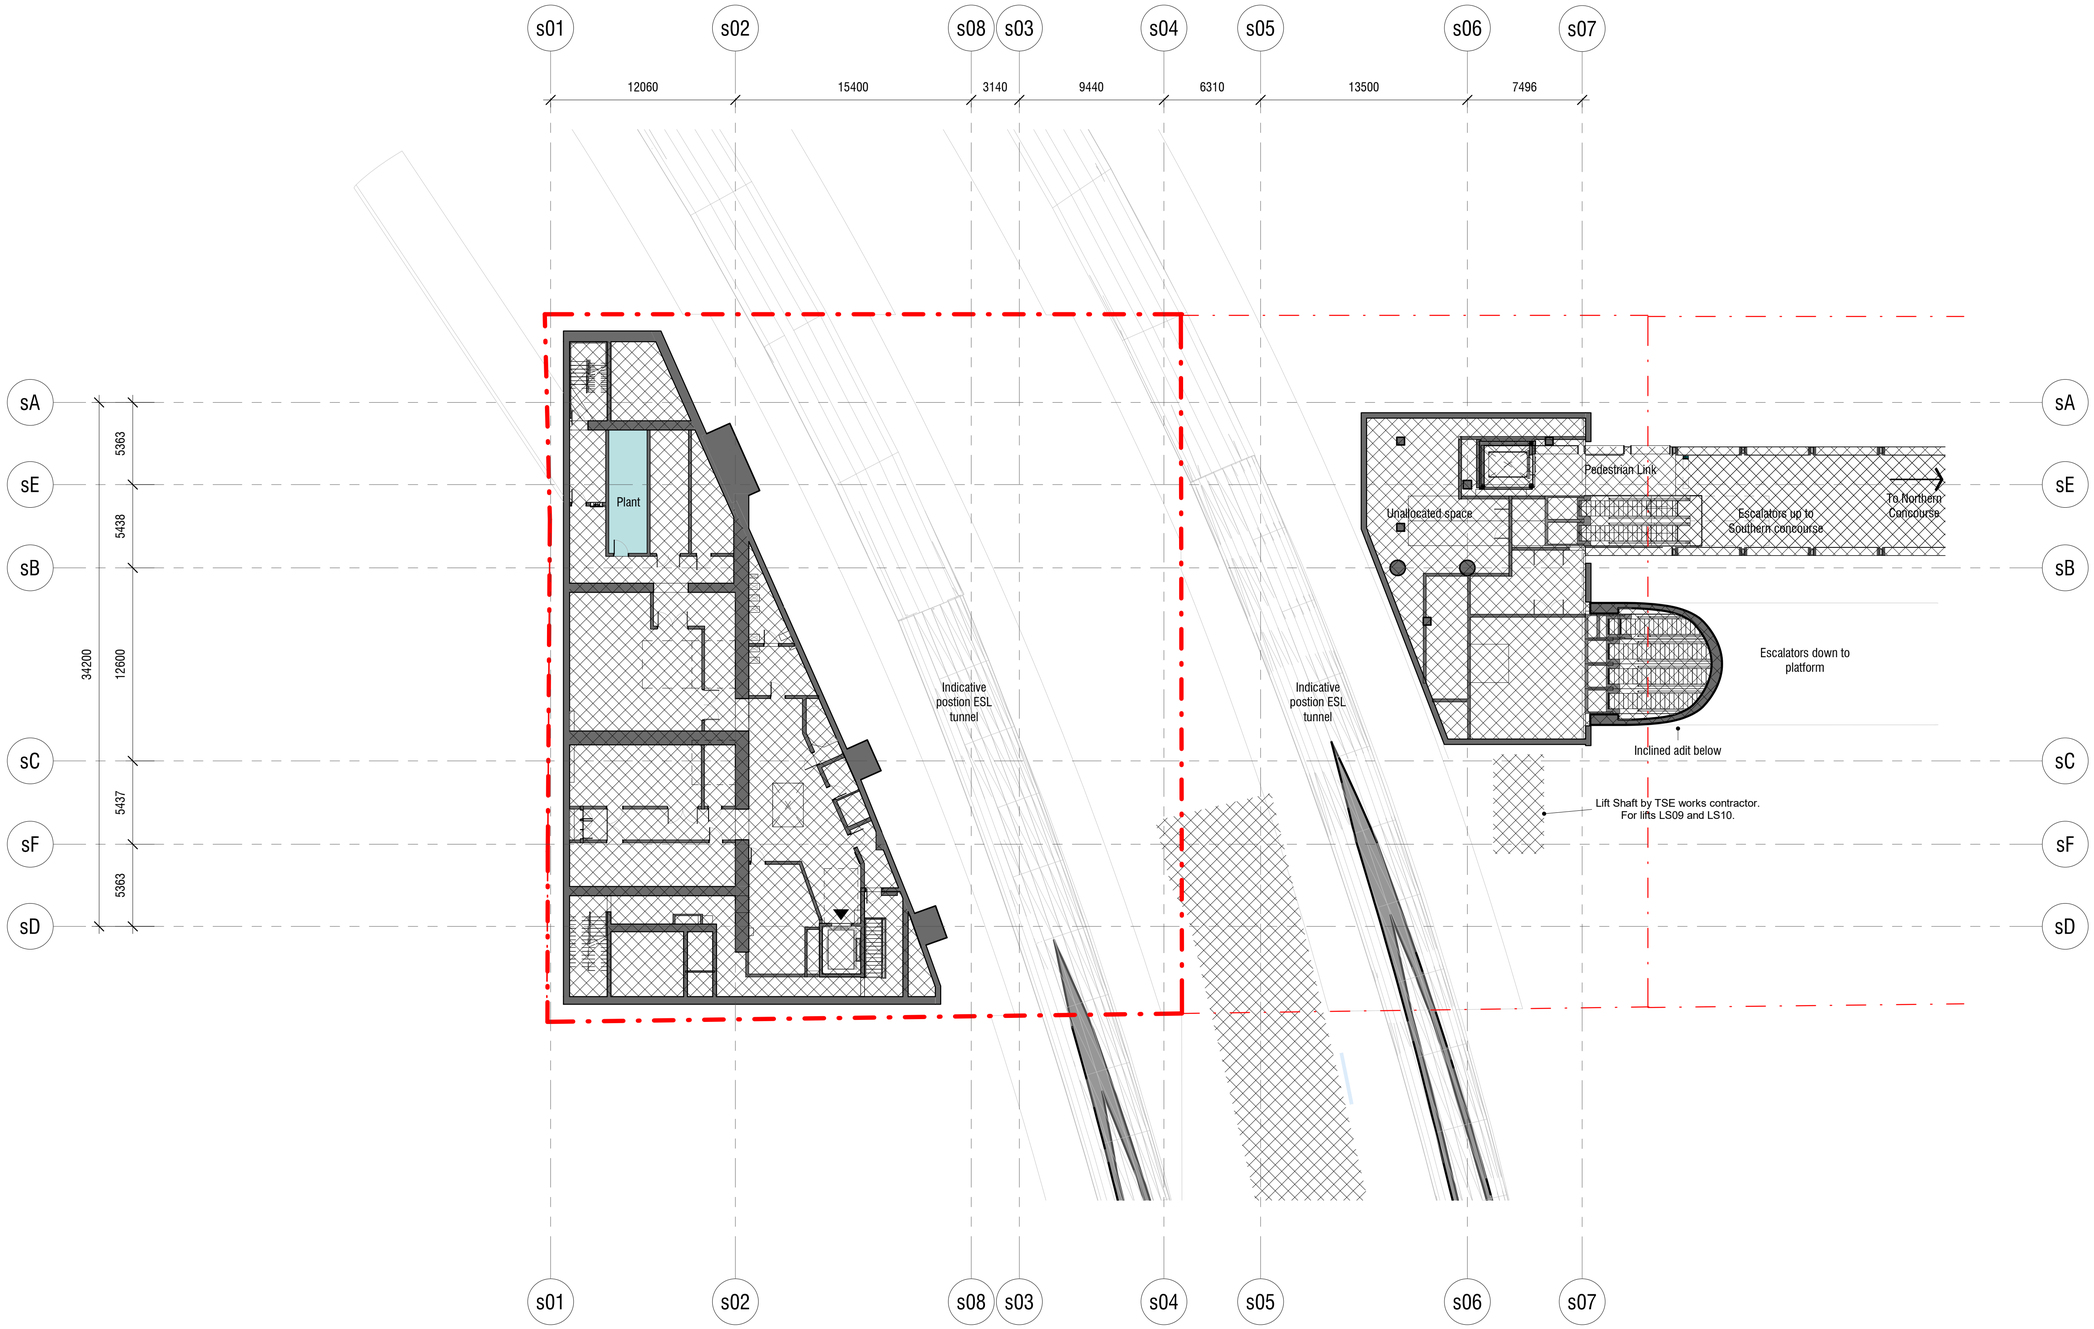

Rev	App	Ckd	Revision or reason for issue	Date
01	AC	MC	STAGE II SSDA - DRAFT ISSUE	29.06.2018
02	AC	MC	STAGE II SSDA - DRAFT ISSUE	18.07.2016
03	AC	MC	STAGE II SSDA - DRAFT ISSUE	03.08.2018
04	AC	MC	STAGE II SSDA - DRAFT ISSUE	09.08.2018
A	AC	MC	STAGE II SSDA - DRAFT ISSUE	10.08.2018
B	AC	MC	STAGE II SSDA	23.08.2018
C	AC	MC	UPDATED STAGE II DA DRAFT	09.04.2019
D	AC	MC	UPDATED RESPONSE TO SUBMISSIONS	31.05.2019

Legend

- CSSI Areas (not for approval)
- Site Boundary
- SSDA areas below-ground

Scale / North Point

1:200 @ A1, 1:400 @ A3

0 2 4 6 10

General Notes

Do not scale from drawing. Use marked dimensions.To be read in conjunction with all other Consultant's drawings.The Architect to be immediately notified of any discrepancies. Copyright on this drawing retained by the Architect.

Notes

This architectural package describes metro-related areas. Refer to Tzannes for South OSD and JPW for North OSD.

CSSI detail is indicative and subject to separate approval.

Final OSD detail on station levels is subject to issue of the relevant construction certificate and approved Station Design and Precinct Plan

Street trees, furniture, and other public domain elements within the precinct are indicative only and are subject to relevant approvals and detailed coordination with new and existing underground utilities and infrastructure.

Authoring Organisation

GRIMSHAW

Grimshaw
Level 2, 333 George Street, Sydney
New South Wales 2000 Australia

Telephone +61 2 9253 0200
Email info@grimshaw-architects.com

Architect

Tzannes

Tzannes
63 Myrtle Street, Chippendale
New South Wales 2008 Australia

Telephone +61 2 9319 3744
Email tzannes@tzannes.com.au

Project Title

SYDNEY METRO MARTIN PLACE - integrated station development

MACQUARIE BANK

Client
Macquarie Group Ltd
50 Martin Place, Sydney
New South Wales 2000 Australia

Telephone +61 2 8232 3333
Email: www.macquarie.com

Drawing Title

LEVEL B3 PLAN - METRO STATION PLANT


Status: STAGE II SSDA

Revision: D

Drawing Number

CSWSMP- MAC- SMS- AT- DRG- DA- 308300 _D

3105283 3:38:44 PM

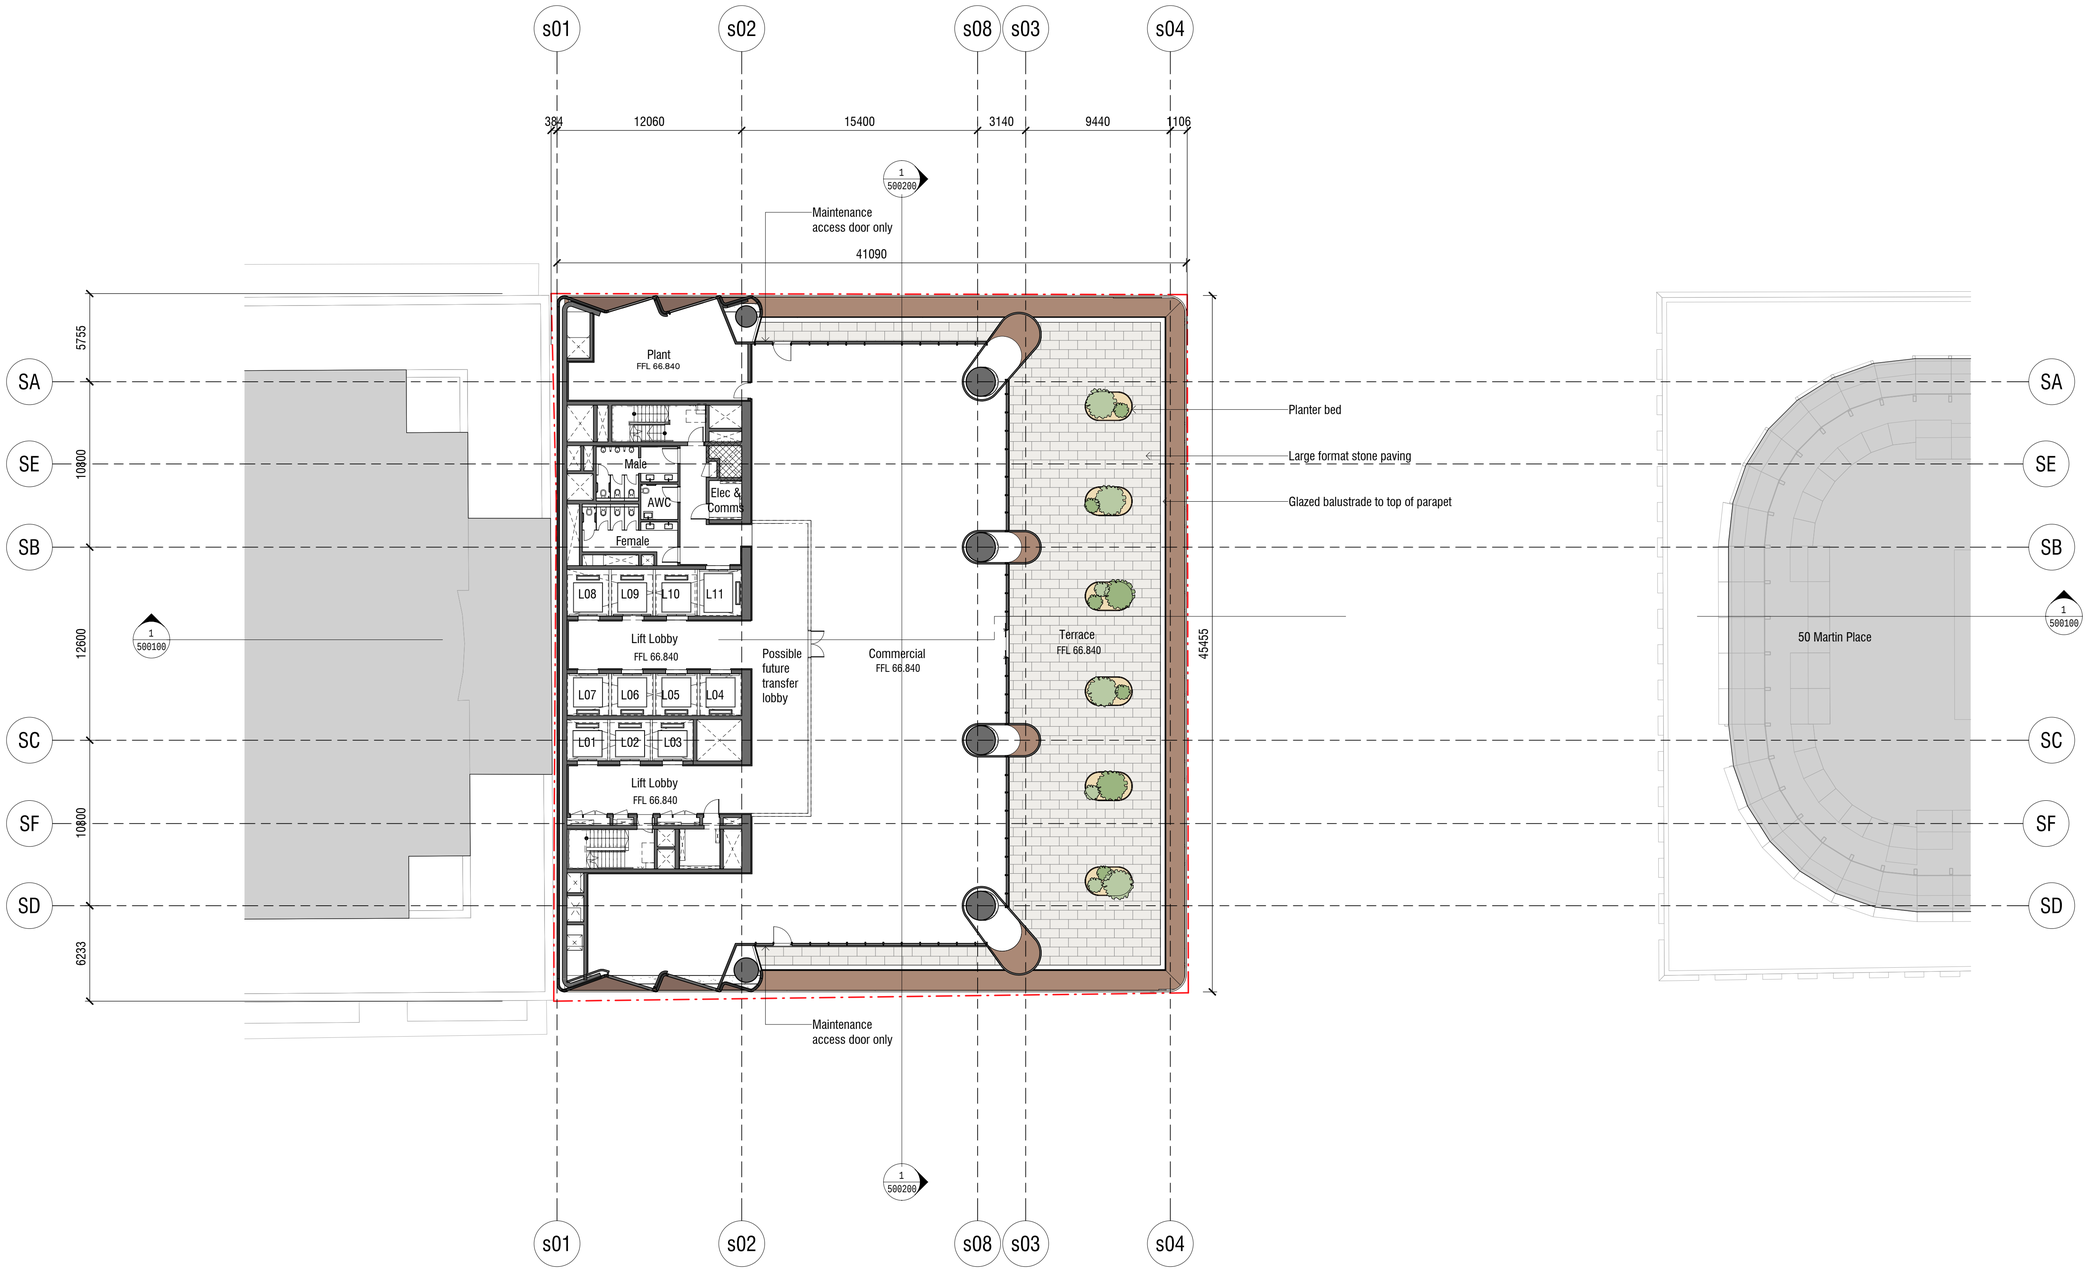

Rev	App	Ckd	Revision or reason for issue	Date
A		KT	Stage II SSDA	07/08/18
B		KT	Stage II SSDA	22/08/18
C		AB	Stage II SSDA RTS	01/05/19
D		AB	Stage II SSDA RTS	30/05/19

Legend

CSSI Areas (not for approval)

CSSI detail is indicative and subject to separate approval.

Final OSD detail on station levels is subject to issue of the relevant construction certificate and approved Station Design and Precinct Plan.

Scale / North Point

1:200 @ A1, 1:400 @ A3

0 2 4 6 10

General Notes

Do not scale from drawing. Use marked dimensions. To be read in conjunction with all other Consultant's drawings. The Architect to be immediately notified of any discrepancies. Copyright on this drawing retained by the Architect.

Notes

This architectural package describes the South Tower. Refer to Grimshaw for Metro and JPW for North Tower

Architect

GRIMSHAW

Grimshaw
Level 2, 333 George Street, Sydney
New South Wales 2000 Australia

Telephone + +61 2 9253 0200
Email info@grimshaw-architects.com

Authoring Organisation

Tzannes

Tzannes
Level 5, 2-12 Foveaux Street, Surry Hills
New South Wales 2010 Australia

Telephone +61 2 9319 3744
Email tzannes@tzannes.com.au

Project Title

SYDNEY METRO MARTIN PLACE
INTEGRATED STATION DEVELOPMENT

MACQUARIE BANK

Client
Macquarie Group Ltd
50 Martin Place, Sydney
New South Wales 2000 Australia

Telephone +61 2 8232 3333
Email: www.macquarie.com

Drawing Title

L09 Terrace Landscape Plan

Status

Updated RtS

Revision

D

Drawing Number

CSWSMP-MAC-SMS-ÆLA-DRG-DA-300900.

300918 8:26:08 PM