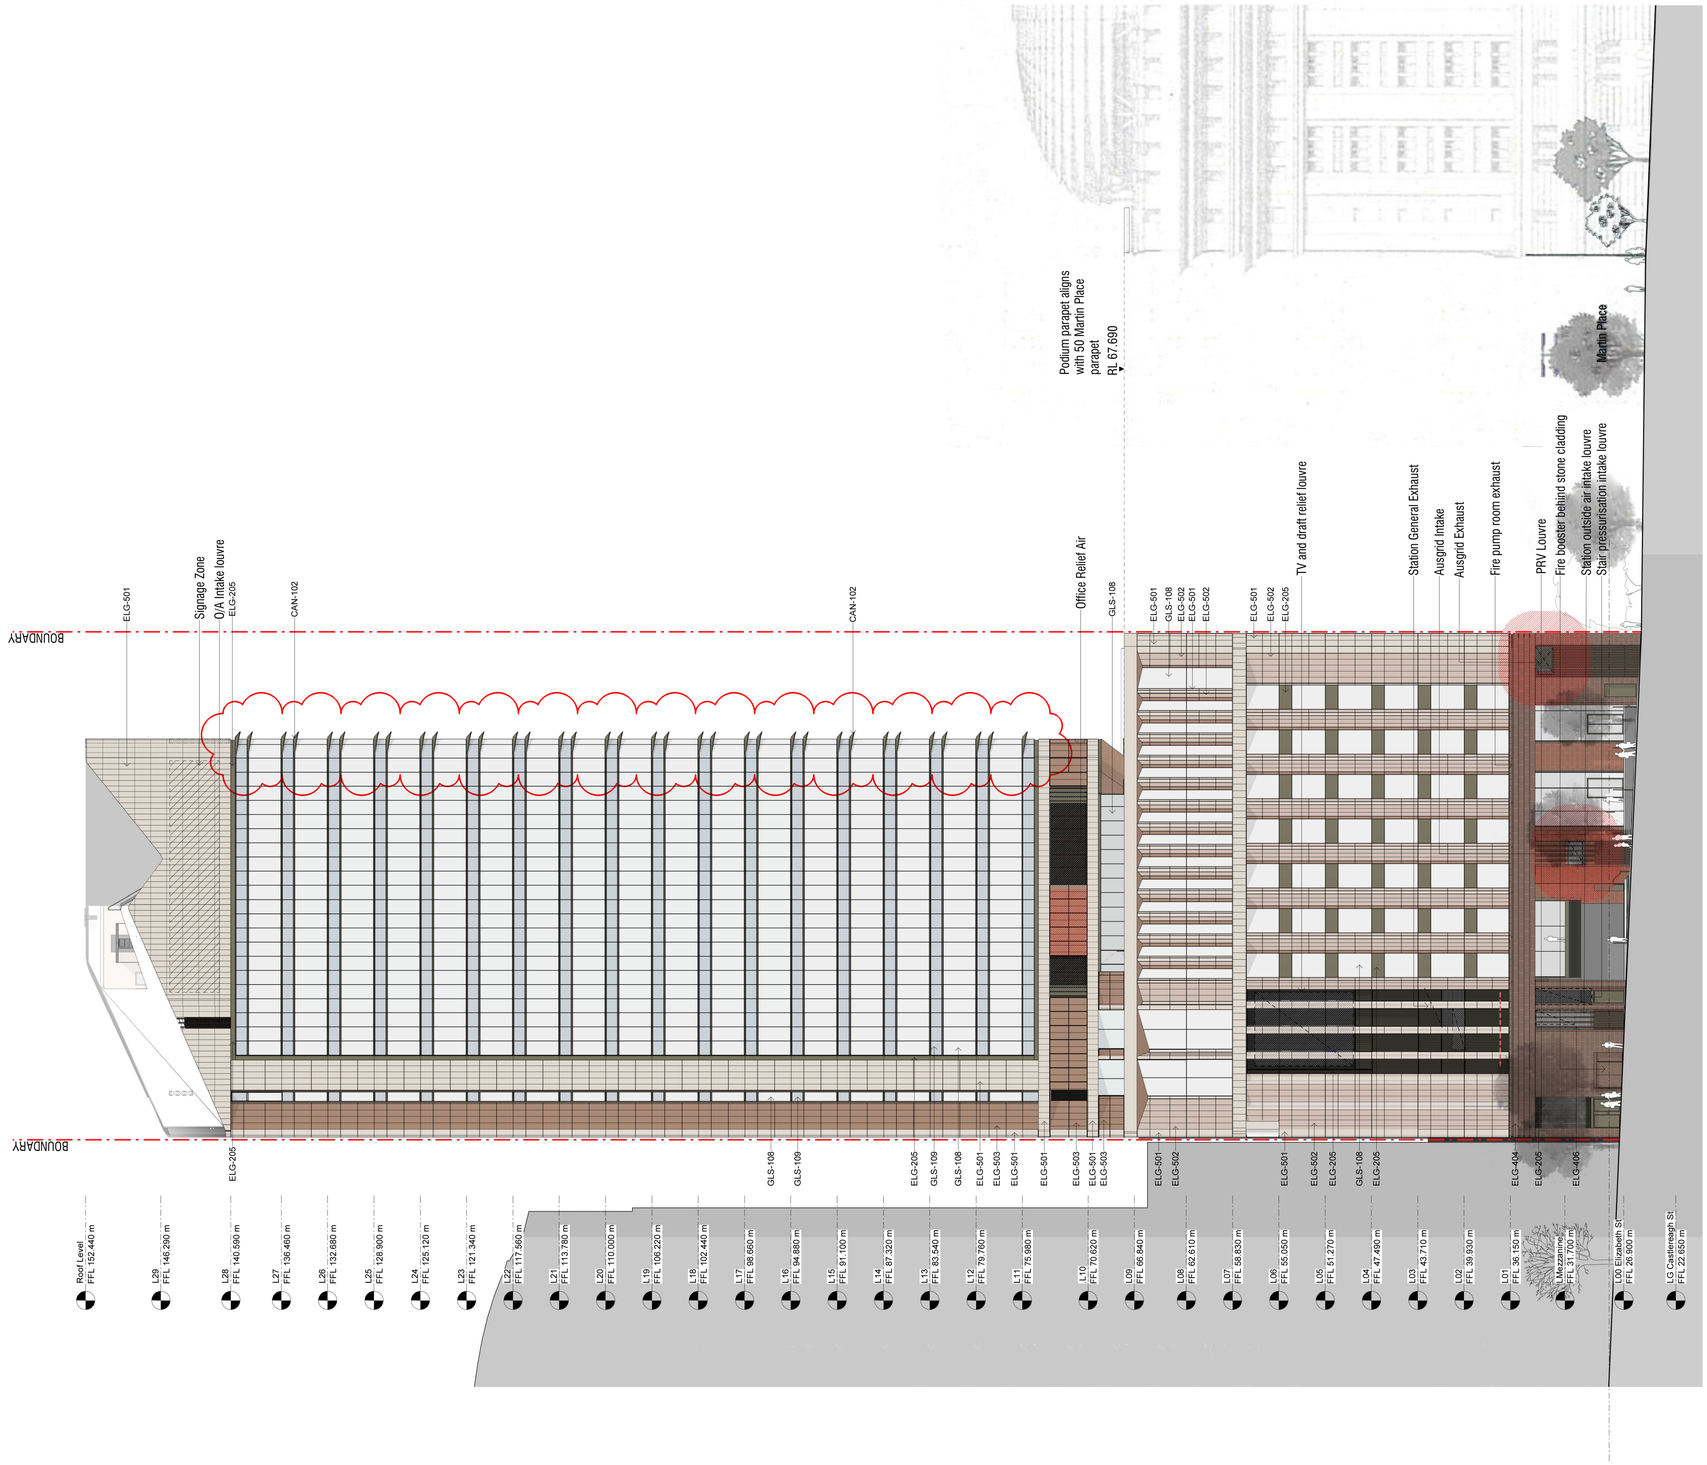

STONE

- ELG-402 Stone cladding - large format granite (polished)
- ELG-404 Stone cladding - large format granite (honed)

CERAMIC

- ELG-501 Ceramic cladding tile - type 1 (gloss)
- ELG-502 Ceramic cladding tile - type 2 (matt flutted profile)
- ELG-503 Ceramic cladding tile - type 3 (matt)
- ELG-504 Ceramic cladding tile - type 4 (matt - trafficable)

Material Legend	
Key Value	Keynote Text
CAN-102	Metal Sunshades
DOR-301	Tilt-up Door
ELG-205	Aluminium Sheet Facade Cladding
ELG-402	Stone Cladding - Large Format Granite (Polished)
ELG-404	Stone Cladding - Large Format Granite (Honed)
ELG-406	Stone Baguette Cladding
ELG-501	Ceramic Cladding Tile - Type 1 (Gloss)
ELG-502	Ceramic Cladding Tile - Type 2 (Matt)
ELG-503	Ceramic Cladding Tile - Type 3 (Matt Type 2)
GLS-107	Facade Glazing - Single Glazing
GLS-108	Facade Glazing - Double Glazing
GLS-109	Facade Glazing - Colourback Double Glazing
PAV-111	Stone Modular Paving 8 - City of Sydney Paving (Honed)

Rev	App	Ckd	Revision or reason for issue	Date
G		KT	Stage II SSDA	22/08/18
H		AB	Stage II SSDA RTS	25/02/19
J		AB	Stage II SSDA RTS	28/02/19
K		AB	Stage II SSDA RTS	25/03/19
L		AB	Stage II SSDA RTS	28/03/19
M		KT	Stage II SSDA RTS	29/03/19
N		AB	Stage II SSDA RTS	01/05/19
P		AB	Stage II SSDA RTS	30/05/19
Q			DA Update	07/02/20

Legend

CSSI Areas (not for approval)

CSSI detail is indicative and subject to separate approval.

Final OSD detail on station levels is subject to issue of the relevant construction certificate and approved Station Design and Precinct Plan.

Scale / North Point

1:250 @ A1, 1:500 @ A3 0 2 4 6 10

General Notes

Do not scale from drawing. Use marked dimensions. To be read in conjunction with all other Consultant's drawings. The Architect to be immediately notified of any discrepancies. Copyright on this drawing retained by the Architect.

Notes

This architectural package describes the South Tower. Refer to Grimshaw for Metro and JPW for North Tower

Architect

GRIMSHAW

Grimshaw
Level 2, 333 George Street, Sydney
New South Wales 2000 Australia

Telephone + +61 2 9253 0200
Email info@grimshaw-architects.com

Authoring Organisation

Tzannes

Tzannes
Level 5, 2-12 Foveaux Street, Surry Hills
New South Wales 2010 Australia

Telephone +61 2 9319 3744
Email tzannes@tzannes.com.au

lendlease

Integrated Solutions
Level 14, Tower Three,
International Towers Sydney Exchange Place,
300 Barangaroo Avenue,
Barangaroo NSW 2000

Project Title

SYDNEY METRO MARTIN PLACE
INTEGRATED STATION DEVELOPMENT

MACQUARIE BANK

Client
Macquarie Group Ltd
50 Martin Place, Sydney
New South Wales 2000 Australia

Telephone +61 2 8232 3333
Email: www.macquarie.com

Drawing Title

East Elevation

Status: Updated RtS

Revision: Q

Drawing Number

CSWSMP-MAC-SMS-AT-DRG-DA-400100

7/02/2020 12:28:14 PM