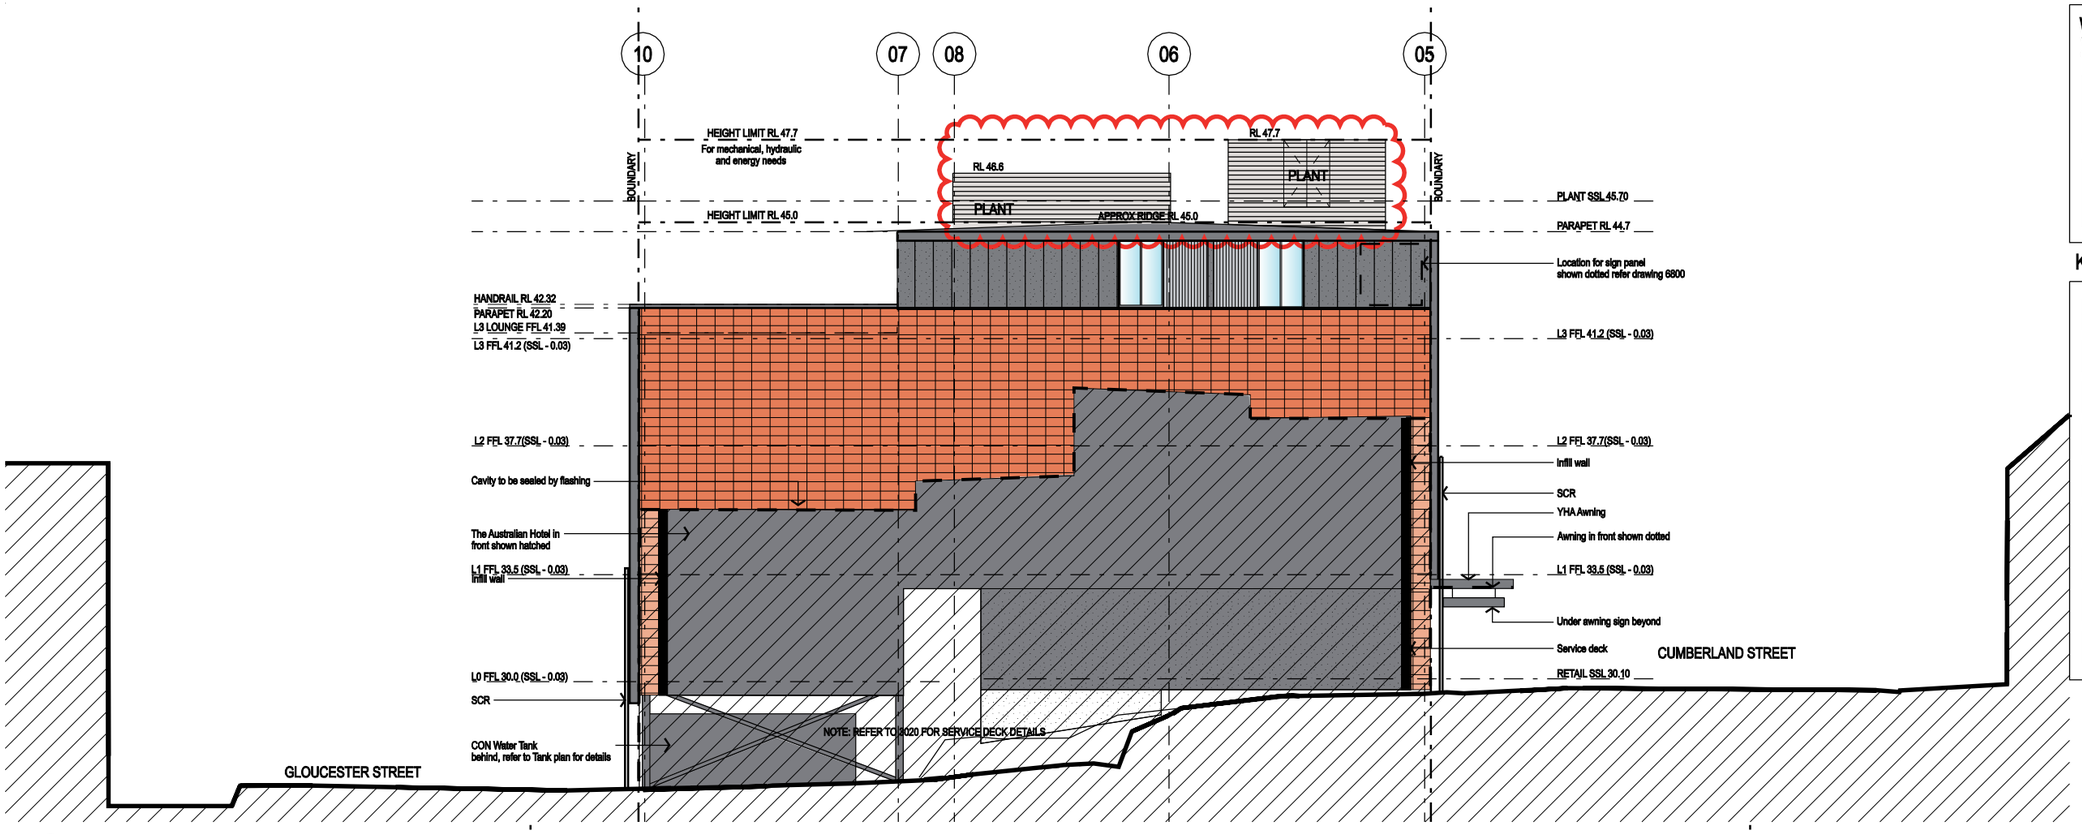

01 North Wing - North Elevation
Scale 1:100

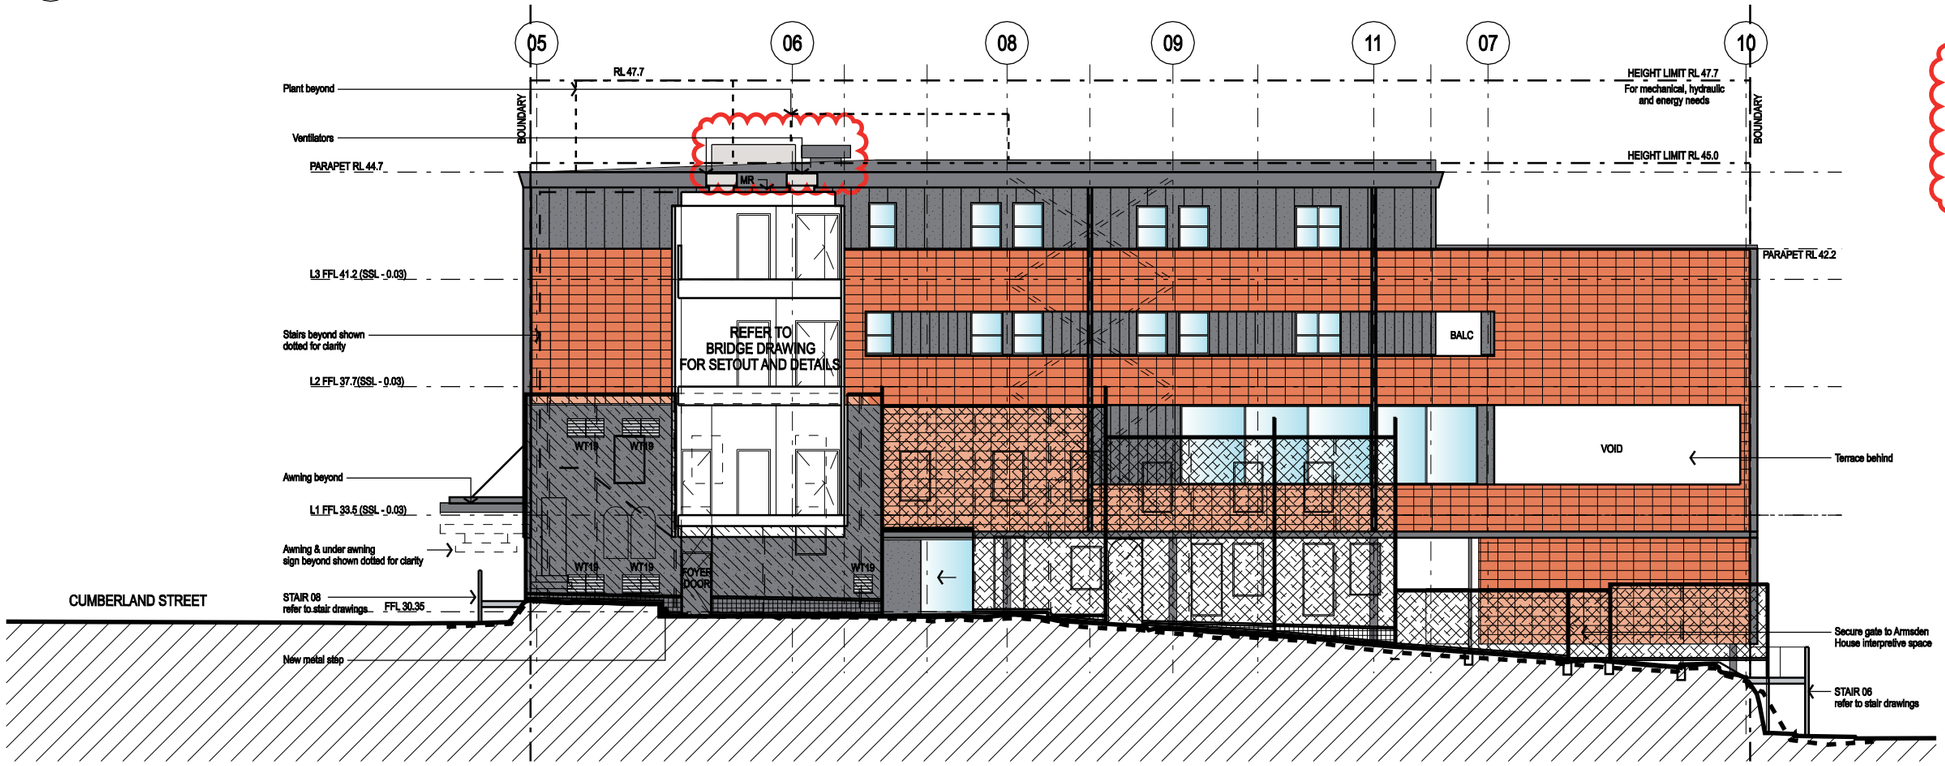

02 North Wing - South Elevation
Scale 1:100

NOTE:
Areas clouded are subject to Section 75W application

Window Note:

Windows are shown on elevations with shutters open.

Shutter shown in open position

Shutter shown in closed position

(window behind shown dotted)

Key

- Terracotta
- Metal with seams
- Metal flat
- Glass
- Aluminimum Shutters
- Aluminium Louvres
- Glass Louvres
- BDRY Precast Wall
- Painted Concrete

NOTES

Verify Dimensions on site prior to commencement of work. Check existing RL's on site. Advise Architect of any discrepancies before commencement. Allow for adjustments to suit discrepancies.

Comply with relevant authorities requirements. Comply with Building Code of Australia requirements. Comply with relevant Australian Standards for materials and construction practice.

Do not scale from drawings.

0m 1m 2m 4m 6m

LEGEND

AL	Aluminium	LM	Laminate
AP	Access Panel	LDY	Laundry
BALC	Balcony	LV	Louvre
BL	Bd Light	M	Male toilet
DP	Downpipe	MAS	Masonry
DWR	Drawer	MEM	Membrane
CLR	Clear	MR	Metal roof
CT	Ceramic Tile	MTL	Metal
CTR	Centre	MI	Mirror
CH	Clothes Hook	NOM	Nominal
CON	Concrete	OP	Opaque glass
COS	Confirm on site	PB	Plasterboard
CP	Control Panel (Air Con)	RC	Reinforced Concrete
CPT	Carpet	REM	Remaining
EDB	Electrical distribution board	RU	Rubber Flooring
		SCR	Metal screen
ESM	Electrical Service Mains	SD	Stud
		SIM	Similar
EXH	Exhaust	SS	Stainless Steel
F	Female toilet	SSL	Structural Steel Level
FC	Fibre cement	STL	Steel
FCL	Finished Ceiling Level	TED	To engineer's details
FD	Floor distributor	TFD	To Future Detail
FFL	Finished Floor Level	TGSI	Tactile Ground Surface Indicators
FHR	Fire hose reel		
FR	Fridge	TM	Timber painted
FPB	FYRCHEK plasterboard	TMR	To manufacturer's recommendations
FXD GL	Fixed Glass		
INS	Insulation	UPS	Urinal Privacy Screen
GL	Glass	USL	Underside Steel Level
GU	Metal Gutter	WC	Water closet
KS	Key Swipe	WS	White board strip

REV.	AMENDMENTS	DATE
p10	Amendments to submit S75W	26.03.09
p09	Amendments to submit to Dop	26.03.09
p08	Amendments to submit S75W	26.03.09
p07	Amendments to submit to DoP	26.03.09
p06	Amendments to submit S75W	18.03.09
p05	Amendments to submit to DoP	18.03.09
p04	Amendments to submit to DoP	16.03.09
p03	Amendments to submit to DRP	03.11.08
p02	Amendments from DRP meeting	06.05.08
p01	Submitted to DRP	30.04.08

SERVICES ENGINEER - Hydraulic, Electrical, Mechanical
ITC
Level 7 33 York St, Sydney NSW 2000
T 02 9495 8100 F 02 9495 8111

STRUCTURAL ENGINEER
Taylor Thomson Whitting Pty Ltd
48 Chandos Street St Leonards NSW 2065
T 02 9439 7288 F 02 9123 4567

PLANNER
Design Collaborative
Level 4, 225 Clarence Street Sydney NSW 2000
T 02 9262 3200 F 02 9262 3601

ARCHAEOLOGY / HERITAGE CONSULTANT
Godden Mackay Logan
78 George Street Redfern NSW 2016
T 02 9319 4811 F 02 9319 4383

FIRE ENGINEER
Fire Engineering Design PTY Ltd.
PO Box 228 Balmain NSW 2041
T 02 9555 1926 F 02 9555 2427

BCA CONSULTANT
Steve Watson & Partners
Level 5, 432 Kent Street, Sydney NSW 2000
T 02 9283 6555 F 02 9283 6500

PROJECT MANAGER
McNally Management
Level 9, 47 York Street Sydney NSW 2000
T 02 9299 3800 F 02 9299 3960

CLIENT
YHA NSW
422 Kent Street, Sydney NSW 2000
T 02 8267 0405 F 02 9261 1969

Tzannes Associates ARCHITECTURE URBAN DESIGN
63 Myrtle Street
Chippendale NSW 2008
Sydney Australia
T +61 2 9319 3744
F +61 2 9698 1170
tzannes@tzannes.com.au

FOR CONSTRUCTION

SYDNEY HARBOUR YHA

Cumberland Street
The Rocks NSW

North Wing - North & South Elevations

SCALE	DRAWN	CHECKED	DATE
1:100 @ A1 1:200 @ A3	CM/AR	-	Feb 2007

PROJECT	DRAWING	REVISION
06029	2000x	p10

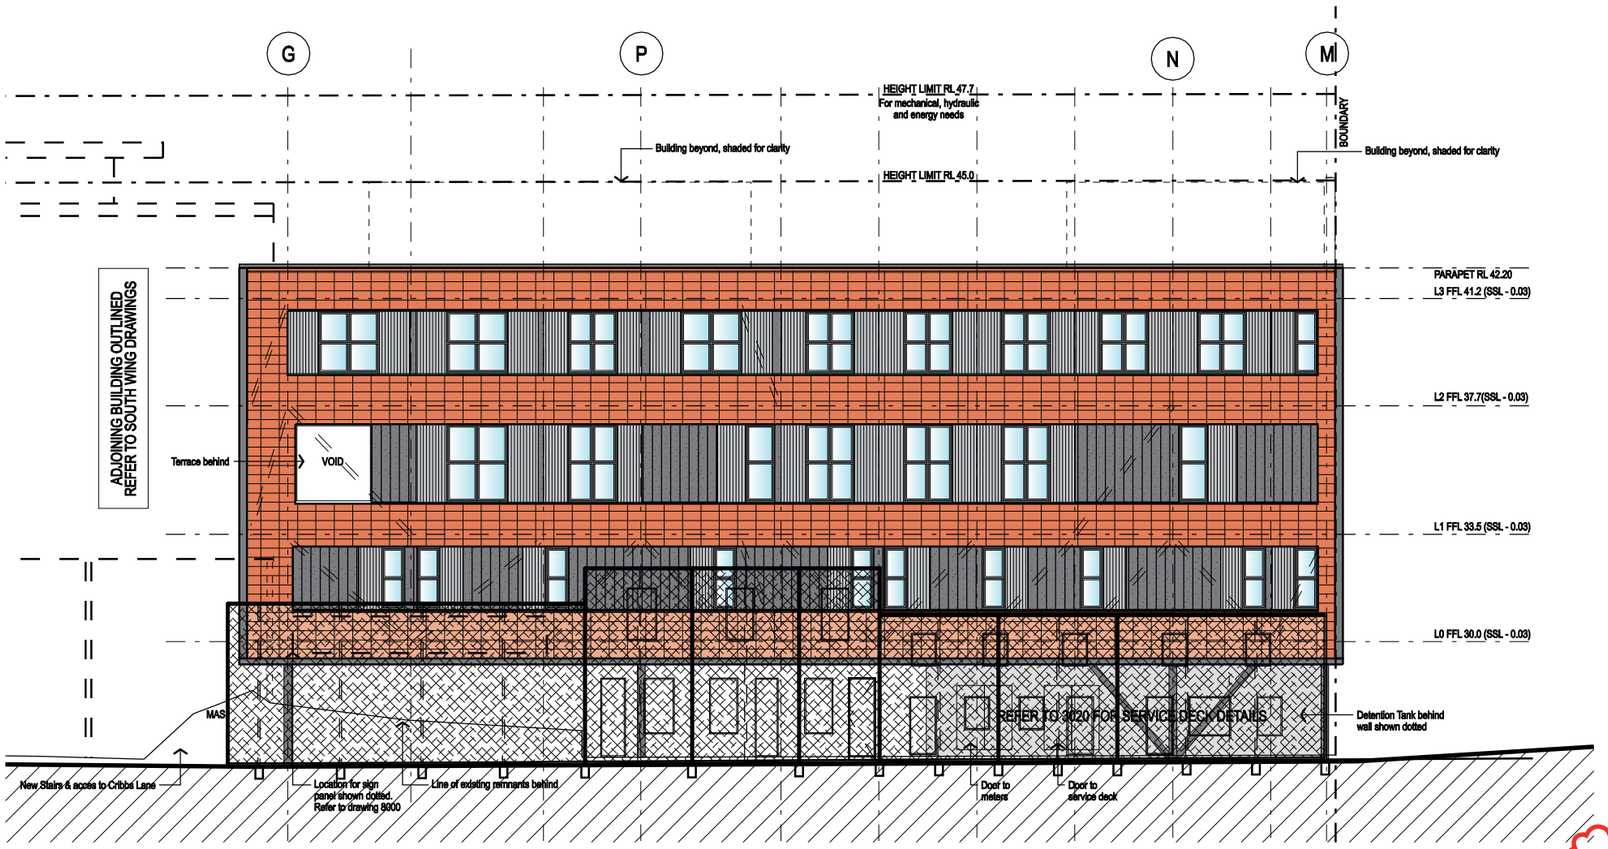

01 North Wing - East Elevation
Scale 1:100

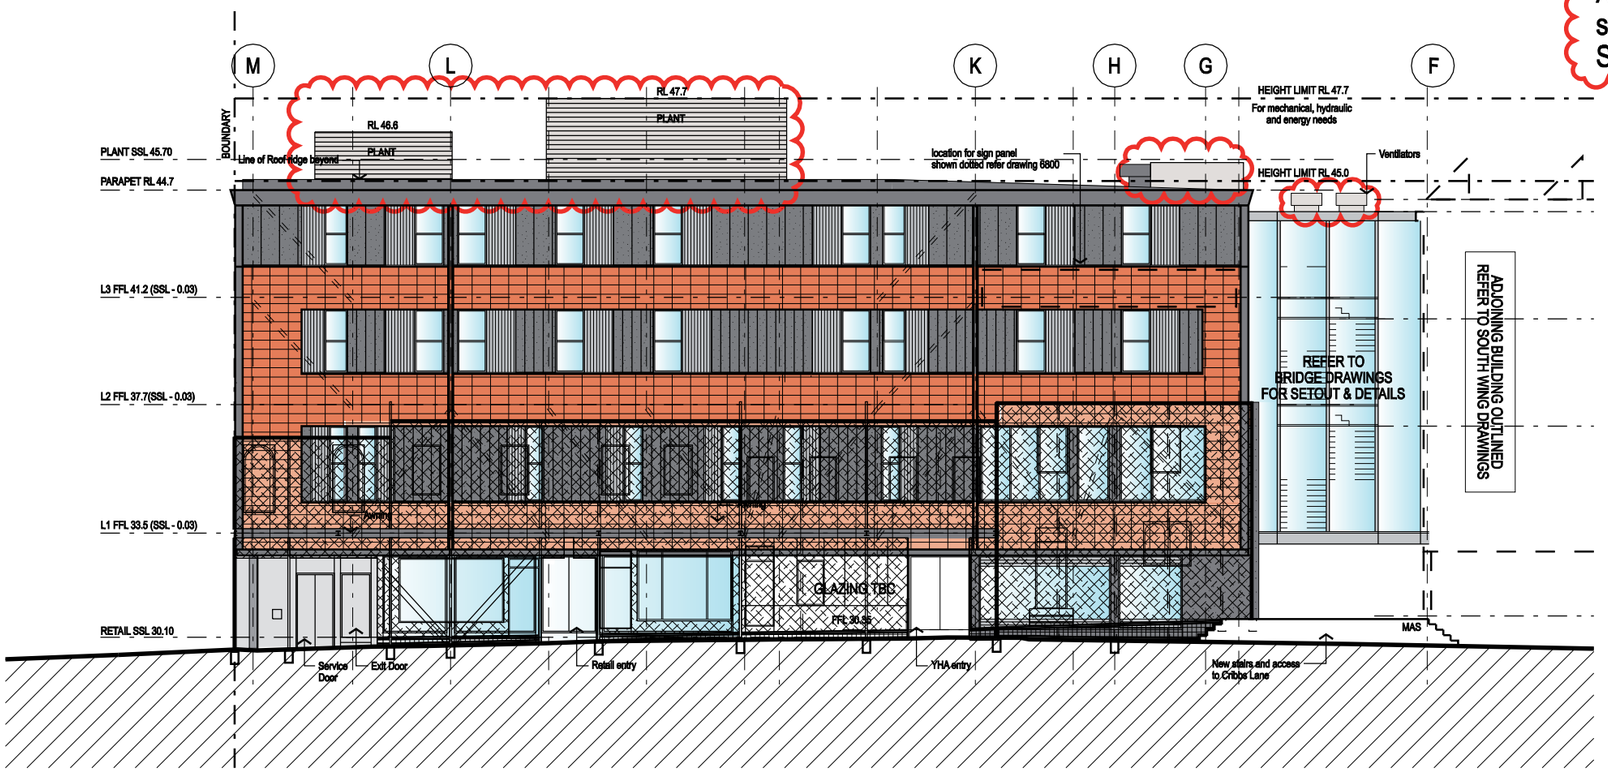

02 North Wing - West Elevation
Scale 1:100

Window Note:

Windows are shown on elevations with shutters open.

Shutter shown in open position

Shutter shown in closed position

(window behind shown dotted)

Key

- Terracotta
- Metal with seams
- Metal flat
- Glass
- Aluminimum Shutters
- Aluminium Louvres
- Glass Louvres
- BDRY Precast Wall
- Painted Concrete

NOTE:
Areas clouded are subject to Section 75W application

NOTES

Verify Dimensions on site prior to commencement of work. Check existing RL's on site. Advise Architect of any discrepancies before commencement. Allow for adjustments to suit discrepancies.

Comply with relevant authorities requirements. Comply with Building Code of Australia requirements. Comply with relevant Australian Standards for materials and construction practice.

Do not scale from drawings.

0m 1m 2m 4m 6m

LEGEND

AL	Aluminium	LM	Laminate
AP	Access Panel	LDY	Laundry
BALC	Balcony	LV	Louvre
BL	Bd Light	M	Male toilet
DP	Downpipe	MAS	Masonry
DWR	Drawer	MEM	Membrane
CLR	Clear	MR	Metal roof
CT	Ceramic Tile	MTL	Metal
CTR	Centre	MI	Mirror
CH	Clothes Hook	NOM	Nominal
CON	Concrete	OP	Opaque glass
COS	Confirm on site	PB	Plasterboard
CP	Control Panel (Air Con)	RC	Reinforced Concrete
CPT	Carpet	REM	Remaining
EDB	Electrical distribution board	RU	Rubber Flooring
		SCR	Metal screen
ESM	Electrical Service Mains	SD	Stud
		SIM	Similar
EXH	Exhaust	SS	Stainless Steel
F	Female toilet	SSL	Structural Steel Level
FC	Fibre cement	STL	Steel
FCL	Finished Ceiling Level	TED	To engineer's details
FD	Floor distributor	TFD	To Future Detail
FFL	Finished Floor Level	TGSI	Tactile Ground Surface Indicators
FHR	Fire hose reel		
FR	Fridge	TM	Timber painted
FPB	FYRCHEK plasterboard	TMR	To manufacturer's recommendations
FXD GL	Fixed Glass		
INS	Insulation	UPS	Urinal Privacy Screen
GL	Glass	USL	Underside Steel Level
GU	Metal Gutter	WC	Water closet
KS	Key Swipe	WS	White board strip

p10	Amendments to submit S75W	26.03.09
p09	Amendments to submit to DoP	26.03.09
p08	Amendments to submit S75W	26.03.09
p07	Amendments to submit to DoP	26.03.09
p06	Amendments to submit S75W	18.03.09
p05	Amendments to submit to DoP	18.03.09
p04	Amendments to submit to DoP	16.03.09
p03	Amendments to submit to DRP	03.11.08
p02	Amendments from DRP	08.05.08
p01	Submitted to DRP	30.04.08

REV. AMENDMENTS DATE

SERVICES ENGINEER - Hydraulic, Electrical, Mechanical
ITC
Level 7 33 York St, Sydney NSW 2000
T 02 9495 8100 F 02 9495 8111

STRUCTURAL ENGINEER
Taylor Thomson Whitting Pty Ltd
48 Chandos Street St Leonards NSW 2065
T 02 9439 7288 F 02 9123 4567

PLANNER
Design Collaborative
Level 4, 225 Clarence Street Sydney NSW 2000
T 02 9262 3200 F 02 9262 3601

ARCHAEOLOGY / HERITAGE CONSULTANT
Godden Mackay Logan
78 George Street Redfern NSW 2016
T 02 9319 4811 F 02 9319 4383

FIRE ENGINEER
Fire Engineering Design PTY Ltd.
PO Box 228 Balmain NSW 2041
T 02 9555 1926 F 02 9555 2427

BCA CONSULTANT
Steve Watson & Partners
Level 5, 432 Kent Street, Sydney NSW 2000
T 02 9283 6555 F 02 9283 8500

PROJECT MANAGER
McNally Management
Level 9, 47 York Street Sydney NSW 2000
T 02 9299 3800 F 02 9299 3960

CLIENT
YHA NSW
422 Kent Street, Sydney NSW 2000
T 02 8267 0405 F 02 9261 1969

Tzannes Associates ARCHITECTURE URBAN DESIGN
63 Myrtle Street
Chippendale NSW 2008
Sydney Australia
T +61 2 9373 3744
F +61 2 9698 1770
tzannes@tzannes.com.au

FOR CONSTRUCTION

SYDNEY HARBOUR YHA

Cumberland Street
The Rocks NSW

North Wing - East & West Elevations

SCALE	DRAWN	CHECKED	DATE
1:100 @ A1 1:200 @ A3	CM/AR	-	Feb 2007

PROJECT	DRAWING	REVISION
06029	2001x	p10

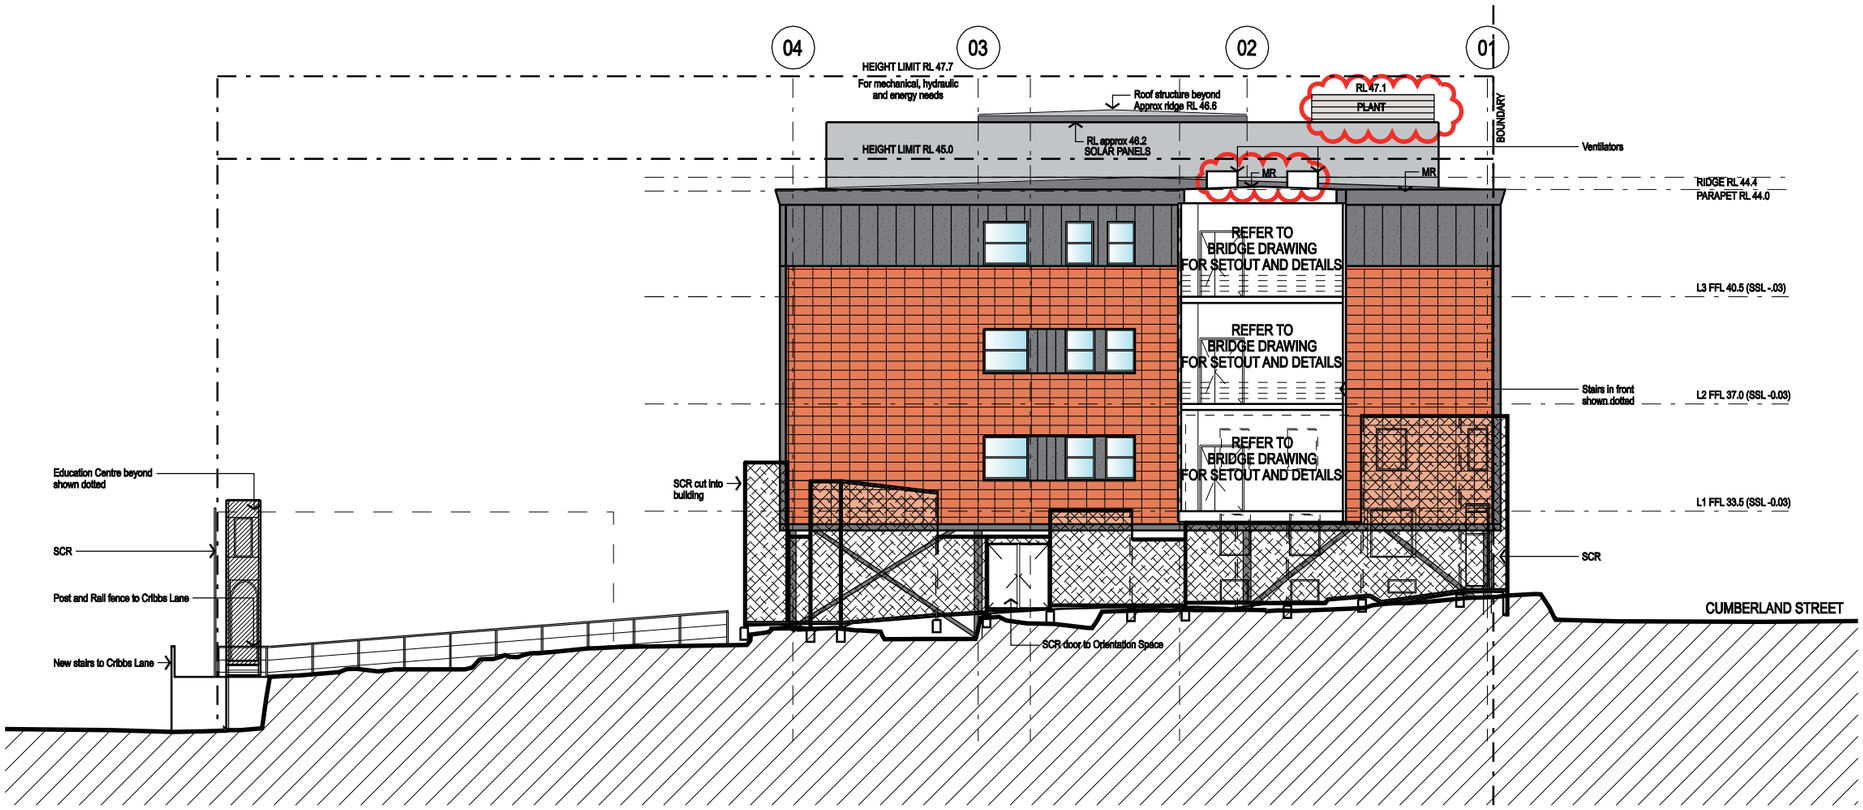

01 South Wing - North Elevation
Scale 1:100

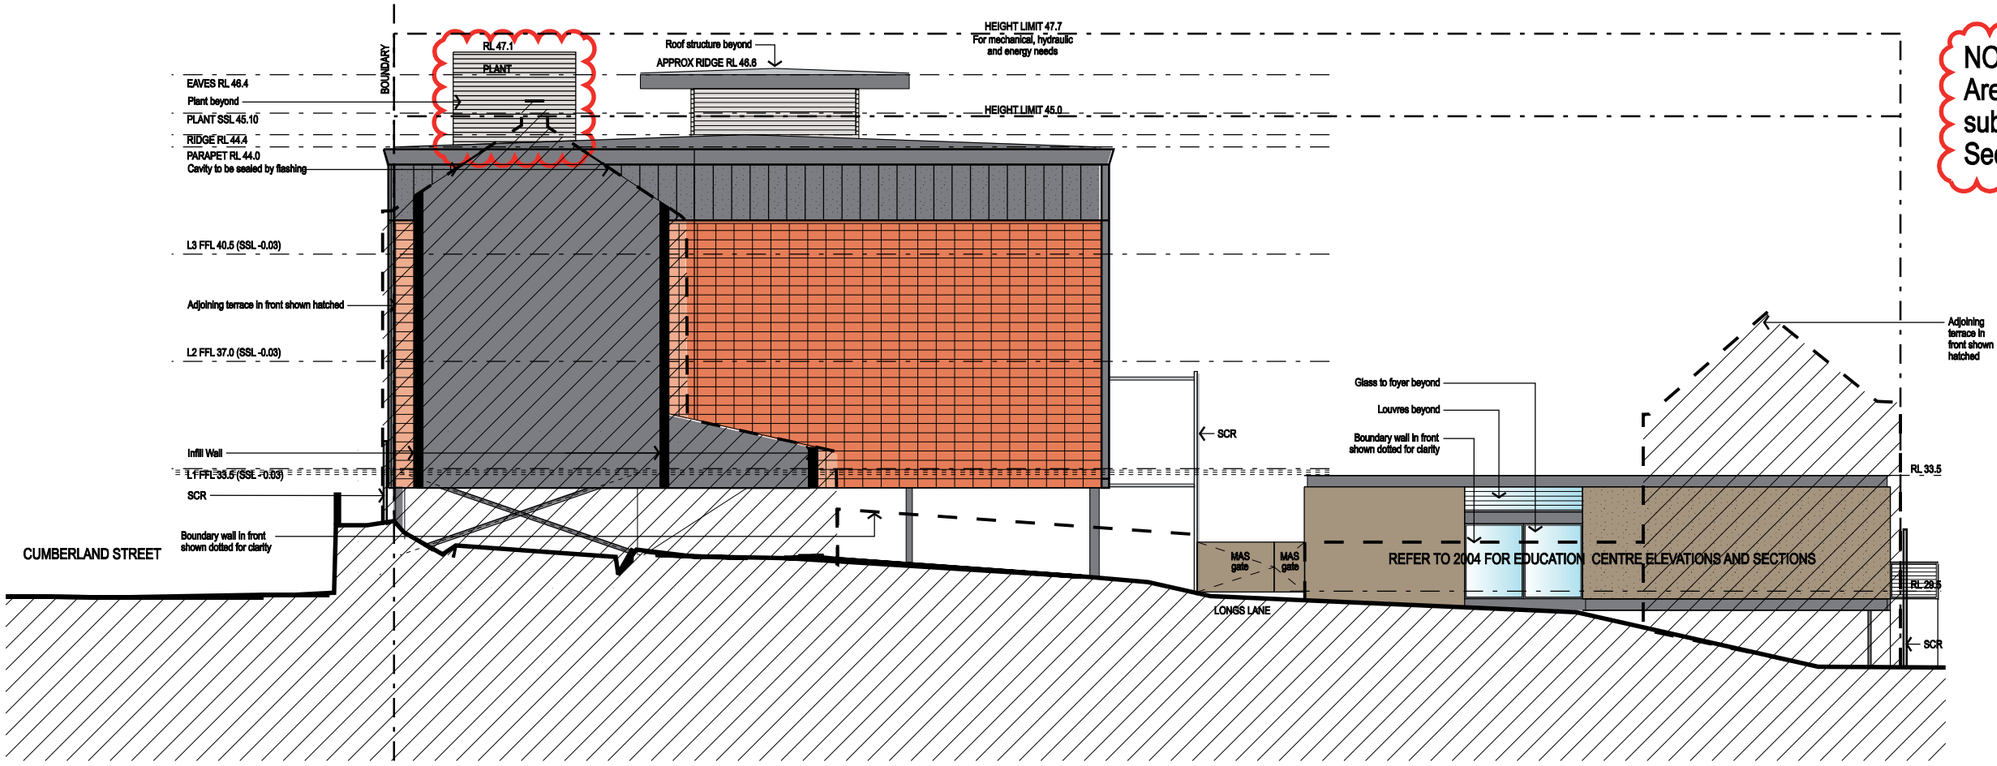

02 South Wing - South Elevation

NOTE:
Areas clouded are subject to Section 75W application

Window Note:

Windows are shown on elevations with shutters open.

Shutter shown in open position

Shutter shown in closed position

(window behind shown dotted)

Key

- Terracotta
- Metal with seams
- Metal flat
- Glass
- Aluminimum Shutters
- Aluminium Louvres
- Glass Louvres
- BDRY Precast Wall
- Painted Concrete

NOTES

Verify Dimensions on site prior to commencement of work. Check existing RL's on site. Advise Architect of any discrepancies before commencement. Allow for adjustments to suit discrepancies.

Comply with relevant authorities requirements. Comply with Building Code of Australia requirements. Comply with relevant Australian Standards for materials and construction practice.

Do not scale from drawings.

0m 1m 2m 4m 6m

LEGEND

AL	Aluminium	LM	Laminate
AP	Access Panel	LDY	Laundry
BALC	Balcony	LV	Louvre
BL	Bd Light	M	Male toilet
DP	Downpipe	MAS	Masonry
DWR	Drawer	MEM	Membrane
CLR	Clear	MR	Metal roof
CT	Ceramic Tile	MTL	Metal
CTR	Centre	MI	Mirror
CH	Clothes Hook	NOM	Nominal
CON	Concrete	OP	Opaque glass
COS	Confirm on site	PB	Plasterboard
CP	Control Panel (Air Con)	RC	Reinforced Concrete
CPT	Carpet	REM	Remaining
EDB	Electrical distribution board	RU	Rubber Flooring
		SCR	Metal screen
ESM	Electrical Service Mains	SD	Stud
		SIM	Similar
EXH	Exhaust	SS	Stainless Steel
F	Female toilet	SSL	Structural Steel Level
FC	Fibre cement	STL	Steel
FCL	Finished Ceiling Level	TED	To engineer's details
FD	Floor distributor	TFD	To Future Detail
FFL	Finished Floor Level	TGSI	Tactile Ground Surface Indicators
FHR	Fire hose reel		
FR	Fridge	TM	Timber painted
FPB	FYRCHEK plasterboard	TMR	To manufacturer's recommendations
FXD GL	Fixed Glass		
INS	Insulation	UPS	Urinal Privacy Screen
GL	Glass	USL	Underside Steel Level
GU	Metal Gutter	WC	Water closet
KS	Key Swipe	WS	White board strip

REV.	AMENDMENTS	DATE
p08	Amendments to submit S75W	26.03.09
p07	Amendments to submit to DoP	26.03.09
p06	Amendments to submit S75W	18.03.09
p05	Amendments to submit to DoP	18.03.09
p04	Amendments to submit to DoP	16.03.09
p03	Amendments to submit to DRP	03.11.08
p02	Amendments from DRP meeting	06.05.08
p01	Submitted to DRP	30.04.08

SERVICES ENGINEER - Hydraulic, Electrical, Mechanical
ITC
Level 7 33 York St, Sydney NSW 2000
T 02 9495 8100 F 02 9495 8111

STRUCTURAL ENGINEER
Taylor Thomson Whitting Pty Ltd
48 Chandos Street St Leonards NSW 2065
T 02 9439 7288 F 02 9123 4567

PLANNER
Design Collaborative
Level 4, 225 Clarence Street Sydney NSW 2000
T 02 9262 3200 F 02 9262 3601

ARCHAEOLOGY / HERITAGE CONSULTANT
Godden Mackay Logan
78 George Street Redfern NSW 2016
T 02 9319 4811 F 02 9319 4383

FIRE ENGINEER
Fire Engineering Design PTY Ltd.
PO Box 228 Balmain NSW 2041
T 02 9555 1926 F 02 9555 2427

BCA CONSULTANT
Steve Watson & Partners
Level 5, 432 Kent Street, Sydney NSW 2000
T 02 9283 6555 F 02 9283 6500

PROJECT MANAGER
McNally Management
Level 9, 47 York Street Sydney NSW 2000
T 02 9299 3800 F 02 9299 3960

CLIENT
YHA NSW
422 Kent Street, Sydney NSW 2000
T 02 8267 0405 F 02 9261 1969

Tzannes Associates ARCHITECTURE URBAN DESIGN
63 Myrtle Street
Chippendale NSW 2008
Sydney Australia
T +61 2 9319 3744
F +61 2 9698 1170
tzannes@tzannes.com.au

FOR CONSTRUCTION

SYDNEY HARBOUR YHA

Cumberland Street
The Rocks NSW

South Wing - North & South Elevations

SCALE	DRAWN	CHECKED	DATE
1:100 @ A1 1:200 @ A3	CM/AR	-	Feb 2007

PROJECT	DRAWING	REVISION
06029	2002x	p08

01 South Wing - East Elevation
Scale 1:100

02 South Wing - West Elevation

NOTE:
Areas clouded are subject to Section 75W application

Window Note:

Windows are shown on elevations with shutters open.

Shutter shown in open position

Shutter shown in closed position

(window behind shown dotted)

Key

- Terracotta
- Metal with seams
- Metal flat
- Glass
- Aluminimum Shutters
- Aluminium Louvres
- Glass Louvres
- BDRY Precast Wall
- Painted Concrete

NOTES

Verify Dimensions on site prior to commencement of work. Check existing RL's on site. Advise Architect of any discrepancies before commencement. Allow for adjustments to suit discrepancies.

Comply with relevant authorities requirements. Comply with Building Code of Australia requirements. Comply with relevant Australian Standards for materials and construction practice.

Do not scale from drawings.

0m 1m 2m 4m 6m

LEGEND

AL	Aluminium	LM	Laminate
AP	Access Panel	LDY	Laundry
BALC	Balcony	LV	Louvre
BL	Bd Light	M	Male toilet
DP	Downpipe	MAS	Masonry
DWR	Drawer	MEM	Membrane
CLR	Clear	MR	Metal roof
CT	Ceramic Tile	MTL	Metal
CTR	Centre	MI	Mirror
CH	Clothes Hook	NOM	Nominal
CON	Concrete	OP	Opaque glass
COS	Confirm on site	PB	Plasterboard
CP	Control Panel (Air Con)	RC	Reinforced Concrete
CPT	Carpet	REM	Remaining
EDB	Electrical distribution board	RU	Rubber Flooring
		SCR	Metal screen
ESM	Electrical Service Mains	SD	Stud
		SIM	Similar
EXH	Exhaust	SS	Stainless Steel
F	Female toilet	SSL	Structural Steel Level
FC	Fibre cement	STL	Steel
FCL	Finished Ceiling Level	TED	To engineer's details
FD	Floor distributor	TFD	To Future Detail
FFL	Finished Floor Level	TGSI	Tactile Ground Surface Indicators
FHR	Fire hose reel		
FR	Fridge	TM	Timber painted
FPB	FYRCHEK plasterboard	TMR	To manufacturer's recommendations
FXD GL	Fixed Glass		
INS	Insulation	UPS	Urinal Privacy Screen
GL	Glass	USL	Underside Steel Level
GU	Metal Gutter	WC	Water closet
KS	Key Swipe	WS	White board strip

p08	Amendments to submit S75W	26.03.09
p07	Amendments to submit to DoP	26.03.09
p06	Amendments to submit S75W	18.03.09
p05	Amendments to submit to DoP	18.03.09
p04	Amendments to submit to DoP	16.03.09
p03	Amendments to submit to DRP	03.11.08
p02	Amendments from DRP meeting	06.05.08
p01	Submitted to DRP	30.04.08

REV.	AMENDMENTS	DATE

SERVICES ENGINEER - Hydraulic, Electrical, Mechanical
ITC
Level 7 33 York St, Sydney NSW 2000
T 02 9495 8100 F 02 9495 8111

STRUCTURAL ENGINEER
Taylor Thomson Whitting Pty Ltd
46 Chandos Street St Leonards NSW 2065
T 02 9439 7288 F 02 9123 4567

PLANNER
Design Collaborative
Level 4, 225 Clarence Street Sydney NSW 2000
T 02 9262 3200 F 02 9262 3601

ARCHAEOLOGY / HERITAGE CONSULTANT
Godden Mackay Logan
78 George Street Redfern NSW 2016
T 02 9319 4811 F 02 9319 4383

FIRE ENGINEER
Fire Engineering Design PTY Ltd.
PO Box 228 Balmain NSW 2041
T 02 9555 1926 F 02 9555 2427

BCA CONSULTANT
Steve Watson & Partners
Level 5, 432 Kent Street, Sydney NSW 2000
T 02 9283 6555 F 02 9283 6500

PROJECT MANAGER
McNally Management
Level 9, 47 York Street Sydney NSW 2000
T 02 9299 3800 F 02 9299 3960

CLIENT
YHA NSW
422 Kent Street, Sydney NSW 2000
T 02 8267 0405 F 02 9281 1969

Tzannes Associates ARCHITECTURE URBAN DESIGN
63 Myrtle Street
Chippendale NSW 2008
Sydney Australia
T +61 2 9319 3744
F +61 2 9698 1170
tzannes@tzannes.com.au

FOR CONSTRUCTION

SYDNEY HARBOUR YHA

Cumberland Street
The Rocks NSW

South Wing - East & West Elevations

SCALE	DRAWN	CHECKED	DATE
1:100 @ A1 1:200 @ A3	CM/AR	-	Feb 2007

PROJECT	DRAWING	REVISION
06029	2003x	p08