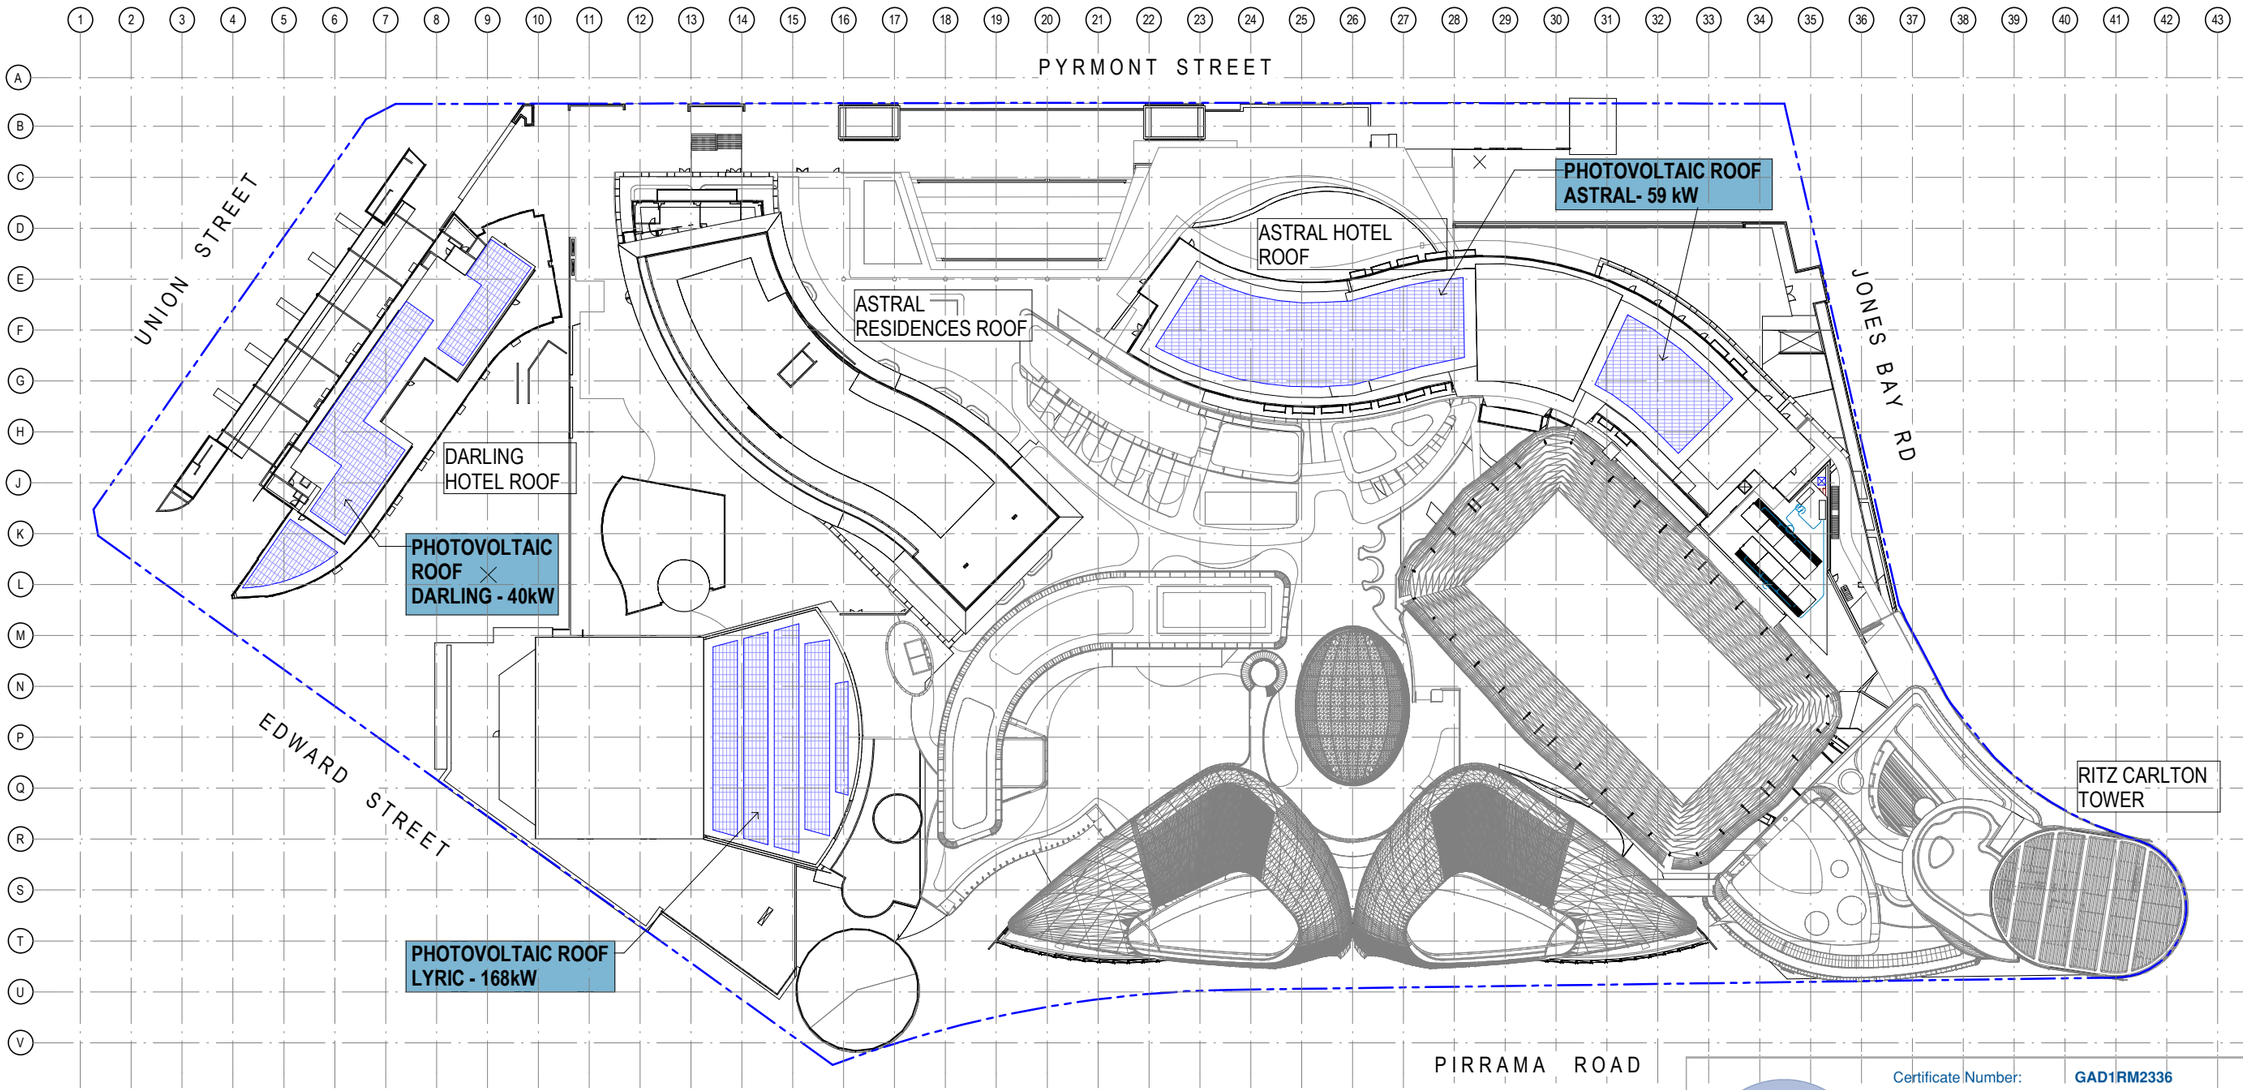

1 PROPOSED SITE PLAN - ROOF_PV CELL LOCATION
1 : 500

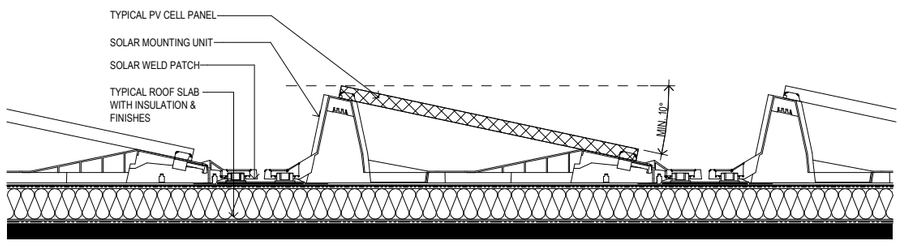

2 TYPICAL PHOTOVOLTAIC CELL FIXING DETAIL
1 : 10

Notes
The information contained in this document is copyright and may not be used or reproduced for any other project or purpose.
Verify all dimensions and levels on site and report any discrepancies to dwp for direction prior to the commencement of work.
Drawings are to be read in conjunction with all other contract documents.
Use figured dimensions only. Do not scale from drawings. dwp cannot guarantee the accuracy of content and format for copies of drawings issued electronically.
The completion of the Issue Details Checked and Authorised section is confirmation of the status of the drawing. The drawing shall not be used for construction unless endorsed 'For Construction' and authorised for issue.
© dwp Australia Pty Ltd
Registered Business Name dwp Australia ABN 37 169 328 018
David Rose Nominated Architect NSW ARB 4882

Consultants

Planner, Heritage & Social
URBIS

Structural & Civil Engineer
TAYLOR THOMSON WHITTING

Structural, Mechanical & Fire Protection Engineer
WSP|PARSONS BRINCKERHOFF

Electrical, Communications & Hydraulic Engineer
UMOW LAI

BCA Consultant
Mckenzie Group

GENERAL LEVELS NOTE:

RLs SHOWN ON ARCHITECTURAL DRAWINGS ARE 100m ABOVE AHD (AUSTRALIAN HEIGHT DATUM).

LEGEND

PROPOSED PV CELL PANELS

GENERAL NOTE:
- ZONES FOR FLAT BED PV PANELS, NOT VISIBLE FROM THE PUBLIC DOMAIN.

North

DA - RESPONSE TO SUBMISSION
NOT TO BE USED DURING CONSTRUCTION

Issue	Description	Date	Chk	Auth
A	RESPONSE TO SUBMISSIONS	02.11.2018		

Architect
dwp
www.dwp.com

Project
THE STAR - MODIFICATION 13

Location
(80) PYRMONT STREET
PYRMONT NSW 2009

Client
THE STAR ENTERTAINMENT GROUP
THE STAR ENTERTAINMENT GROUP
周大福企業有限公司
Chow Tai Fook Enterprises Limited
遠東發展有限公司 Far East Consortium International Limited

Drawing
PROPOSED PHOTOVOLTAIC ROOF PLAN

Scale	Date Printed
As indicated @ A1	11/6/2018 5:01:39 PM

Project Number	Drawing Number	Issue
AUSYD160165	MOD13-AS1500	A

File Name C:\Manipulated REVIT local\20171116-0165_THE STAR_MOD13_CENTRAL_R2017_wrkset8m.rvt

8.0 Average star rating
NATIONWIDE HOUSE ENERGY RATING SCHEME
www.nathers.gov.au

Certificate Number: GAD1RM2336
Assessor Name: Nicholas Asha
Accreditation number: VIC/BDAV/16/1712
Certificate date: 2 Aug 2018
Dwelling address: 20-80 Pyrmont St, Pyrmont NSW 2009

www.nathers.gov.au

https://www.fr5.com.au/QRCodeLanding?PublicId=GAD1RM2336&GrpCert=

dwp