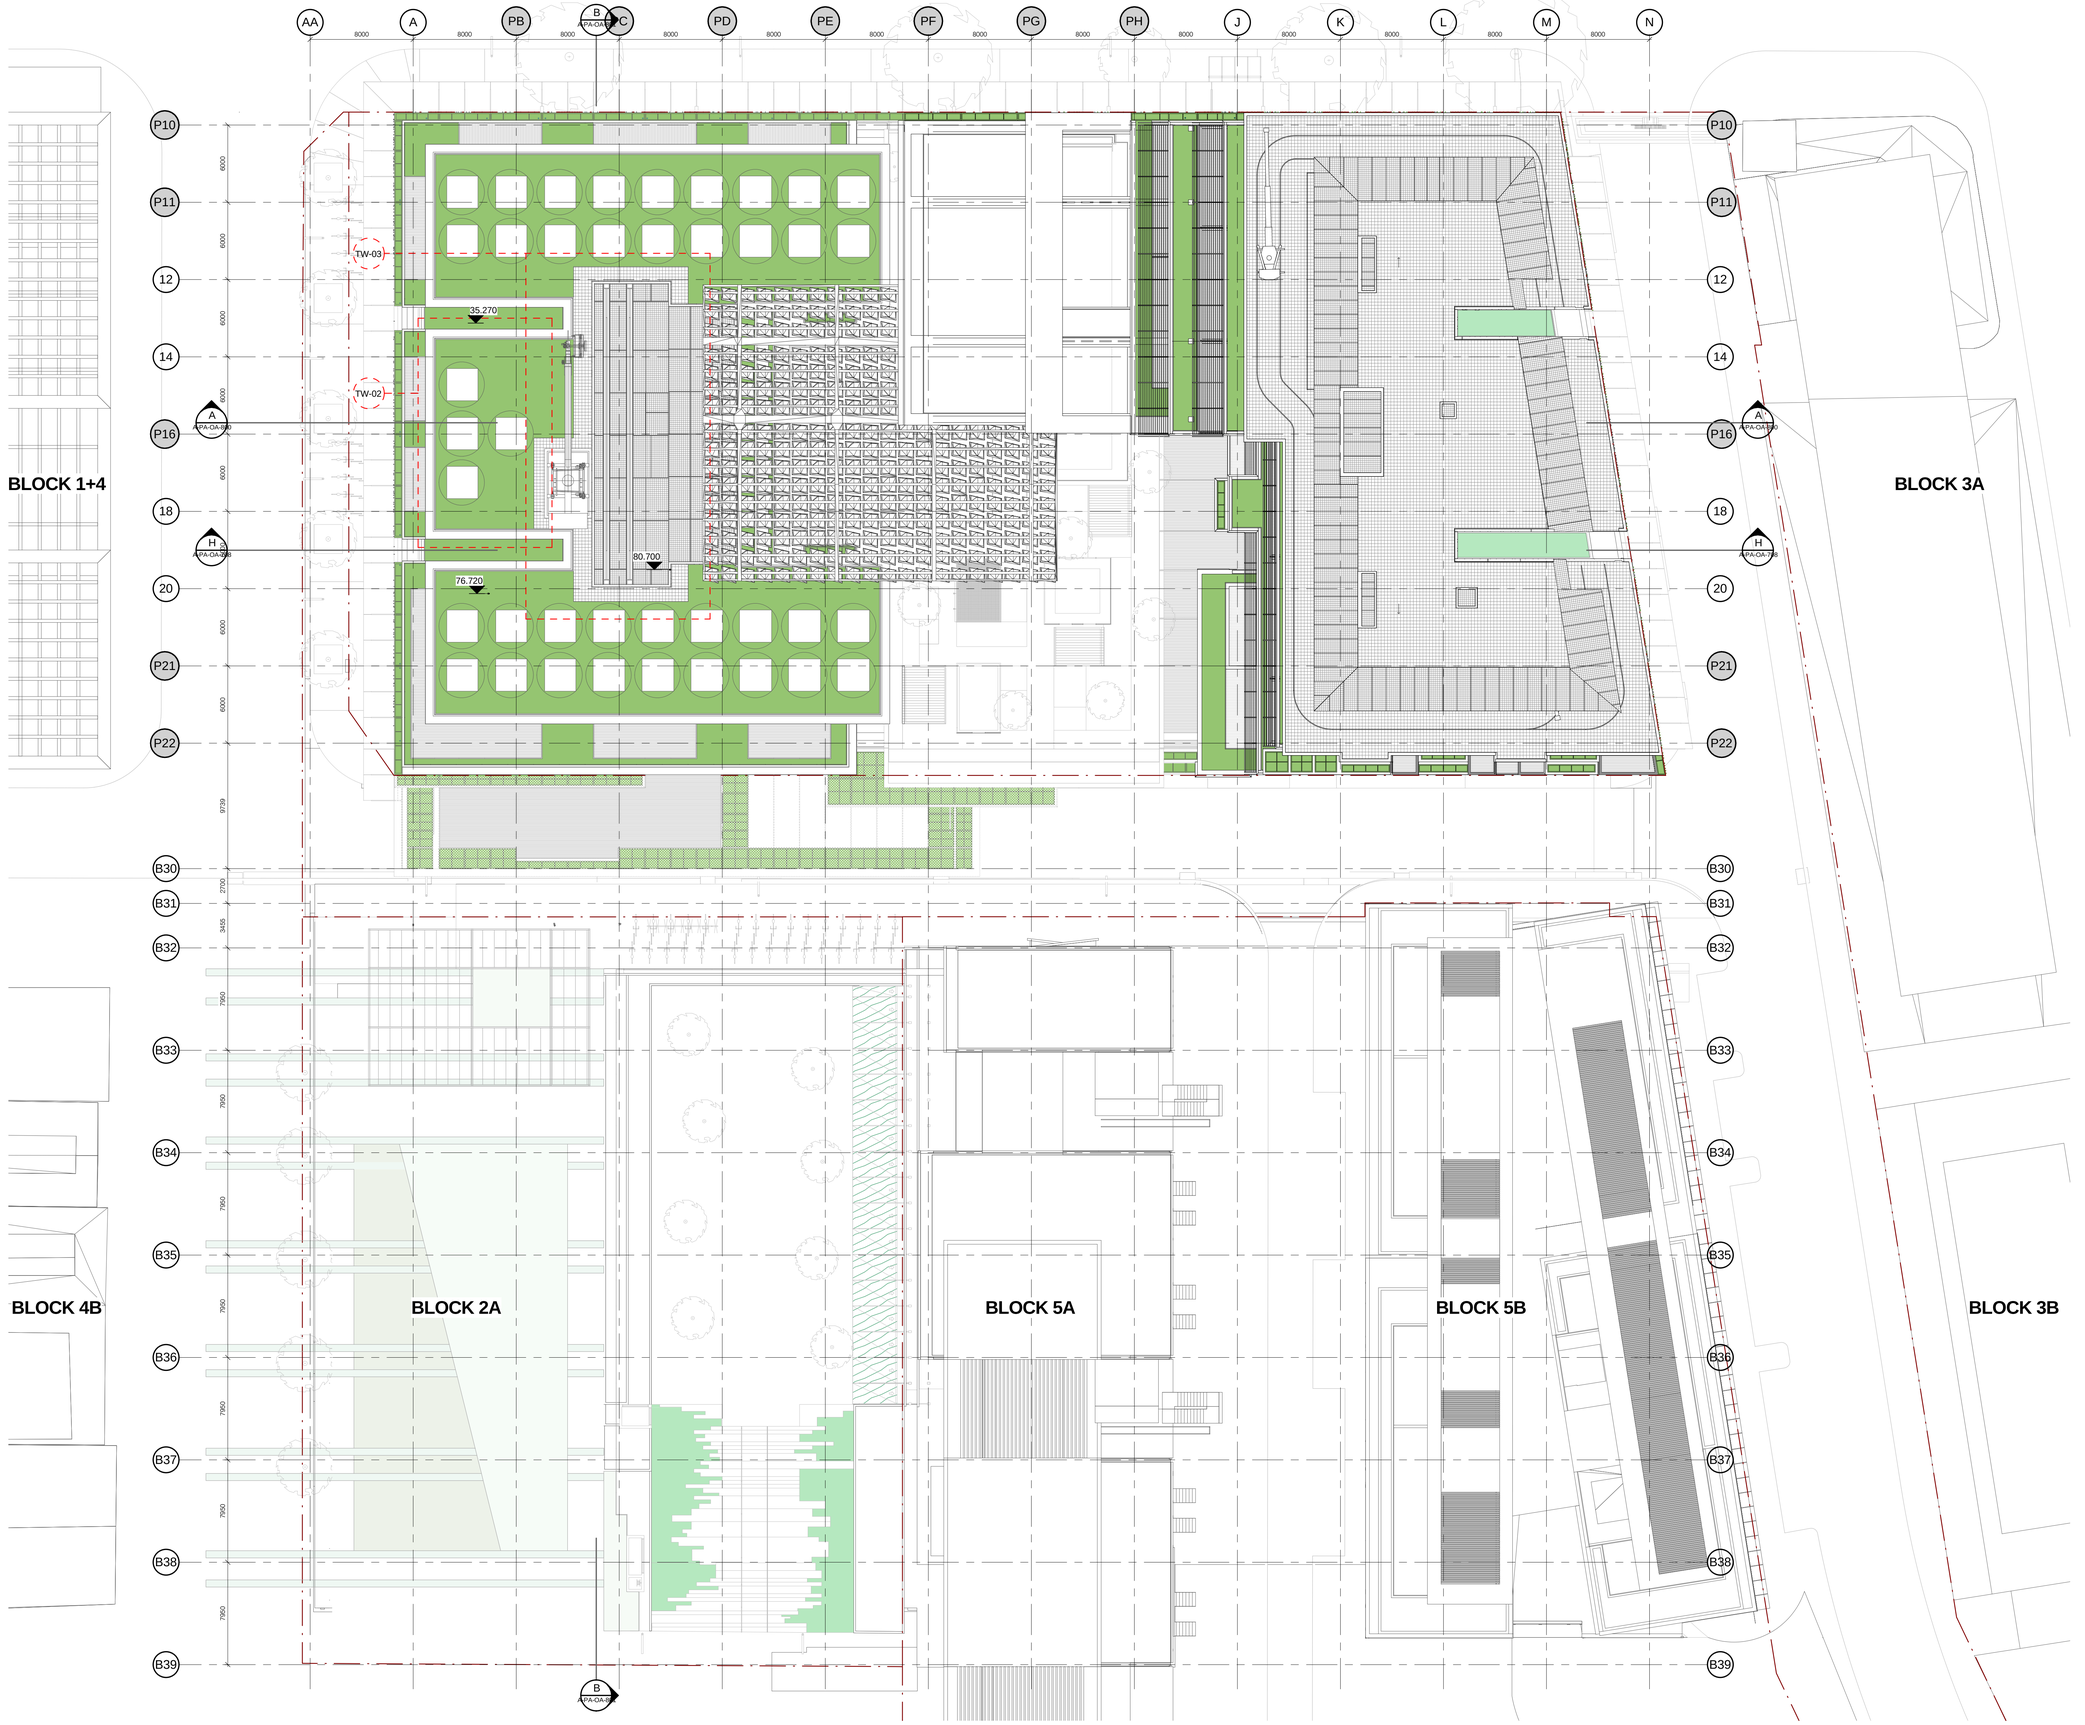

Do not scale from drawings.
Verify all dimensions on site before commencing work.
Copying or reproduction of this drawing is strictly prohibited without the consent of Peddle Thorp & Walker Pty. Ltd.

The Architect shall not be liable for any loss or claims whatsoever arising from or in respect of any errors existing or resulting from data howsoever transferred from the computer system of the Architect to systems of the Client or other Consultants.
The recipient of the data shall be responsible for checking accuracy and completeness of data received.
The Architect shall not be liable for any errors arising from such data.
The CAD files and their contents are solely representations of the Project information and cannot be relied upon beyond the representation shown on the PDF versions of the drawings as provided by the Architect.

No:	Amendment:	Chk:	Date:
A	AMENDED PLANNING APPLICATION	MD	24.09.10
B	AMENDED PLANNING APPLICATION	MD	01.10.10
C	AMENDED PLANNING APPLICATION	MD	15.10.10
D	AMENDED PLANNING APPLICATION	MD	26.10.10
E	AMENDED PLANNING APPLICATION	MD	10.11.10
F	AMENDED PLANNING APPLICATION (2)	MD	25.07.11
G	AMENDED PLANNING APPLICATION (2)	MD	08.08.11

Approvals	By:	Date:
Consultant Approval:		
Client Approval:		
Contractor Approval:		

Key Plan:

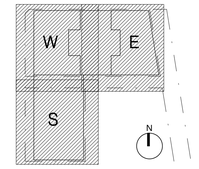

Client:
FRASERS PROPERTY
L11, 488 KENT ST.
SYDNEY
NSW 2000
Tel. 61 2 8823 8800
Fax. 61 2 8823 8801

Lead Architect:
Ateliers Jean Nouvel
10 cité d'Angoulême
75011 Paris / France
T: 33 1 49 23 83 83 F: 33 1 49 14 81 10

Local Collaborating Architect:
PTW Architects
Level 17, 9 Castlereagh St
Sydney NSW Australia 2000
NSW Nominated Architects:
A Andersons AD Architects No. 2822
J Bilmon Architects No. 3916
D Jones Architects No. 4778
A Rossi Architects No. 5057
S Stinton Architects No. 6599
A Thorp Architects No. 5047
PTW
T +612 9232 5877
F +612 9221 4139

Consultant:

Contractor:

Project:
ONE CENTRAL PARK

Title:
ROOF - OVERALL FLOOR PLAN
EAST TOWER

0	1	2	5	10	15m

Scale:	Plot Date:	Job No:
1 : 200 @B1	9/08/2011 11:27:16 AM	209.065

Dwg No:	Revision:
A-PA-OA-085	G

Status:
AMENDED PLANNING APPLICATION

© Revit_Local\PBZ_Amended PA_Master_p2\Nv_Central_kwao.rvt