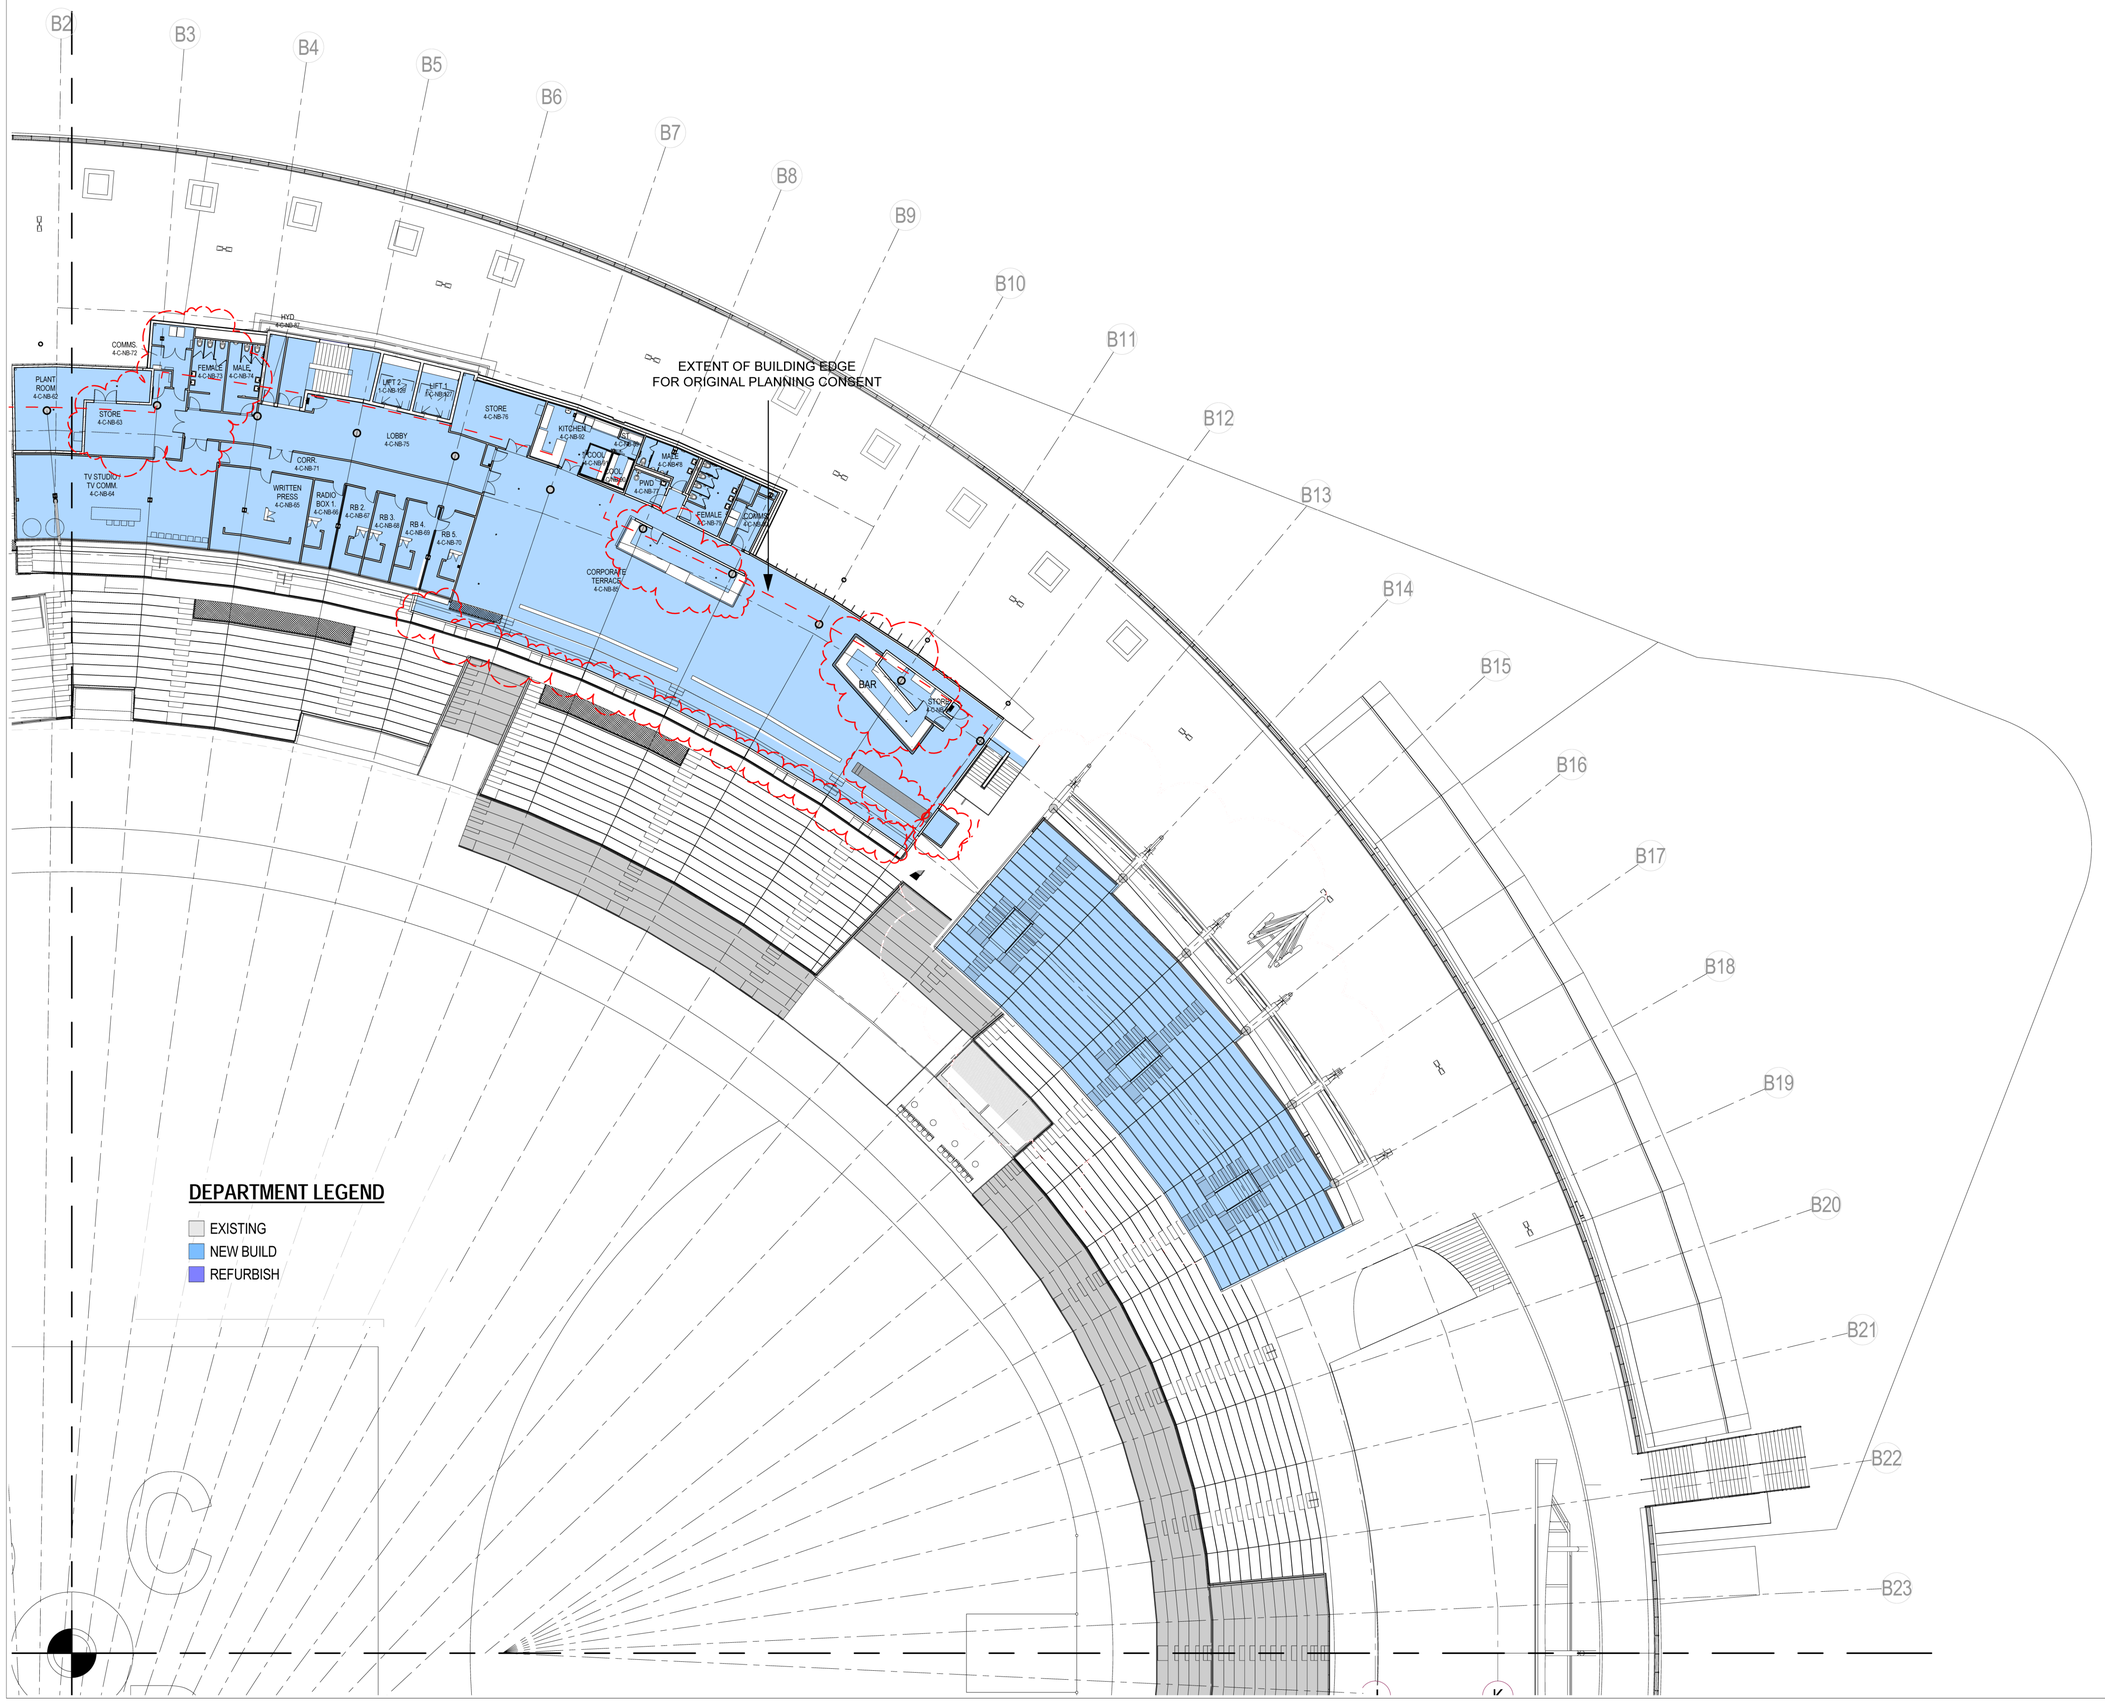

Key Plan:

Client:

Project Manager:

APP 21 Years 2010

Architect:

POPULOUS

ABN 55 072 891 993
BRISBANE
418 Adelaide Street,
GPO Box 5290
Brisbane QLD
AUSTRALIA
t: +61(0) 7 3839 9155
f: +61(0) 7 3839 9188
www.populous.com
E-mail: sport.au@populous.com

Structural Engineer:

Hyder

Services Engineer:

aurecon

Cost Consultant:

Davis Langdon
An AECOM Company

Managing Contractor:

AW EDWARDS
Incorporating Rintoul

Notes:

PRELIMINARY ISSUE

REVISIONS

ISSUE	DATE	DESCRIPTION
A	28-09-2010	FOR INFORMATION
B	18-10-2010	FOR INFORMATION
C	21-10-2010	FOR INFORMATION
D	10/05/2011	100% DD

Disclaimer:
USE FIGURED DIMENSIONS ONLY DO NOT SCALE
FROM DRAWING CHECK & VERIFY ALL DIMENSIONS
ON SITE BEFORE FABRICATION OR SET OUT.

This drawing is diagrammatic and shows general arrangements. Any information involving measurement of the works shall be taken from documented dimensions on the architectural and structural drawings, workshop drawings by others and conditions on site. The works shall comply with the contract conditions and Statutory Regulations.
All rights reserved. This work is copyright and cannot be reproduced or copied in any form or by any means graphic, electronic or mechanical, including photocopying without the written permission of Populous architects in association. Any licence, expressed or implied, to use this document for any purpose whatsoever is restricted to the terms of the agreement or implied agreement between Populous and the instructing party.

Project:
SYDNEY SHOWGROUNDS
REDEVELOPMENT

SHEET TITLE:
Level 4 Floor Plan - Quadrant C
Stage 2

MASTER SITE NO:	CLIENT REF. NO:
PROJECT NO: 10-7164-00	DATE: May '11
DRAWN BY: WD	APPROVED BY: WC

SCALE: METRES 0 5 10 12.5 SCALE 1:250

PHASE:	DRAWING No:	REV:
DD	AS.03.422	D

Copyright POPULOUS TM 2010
11/05/2011 12:25:20 PM