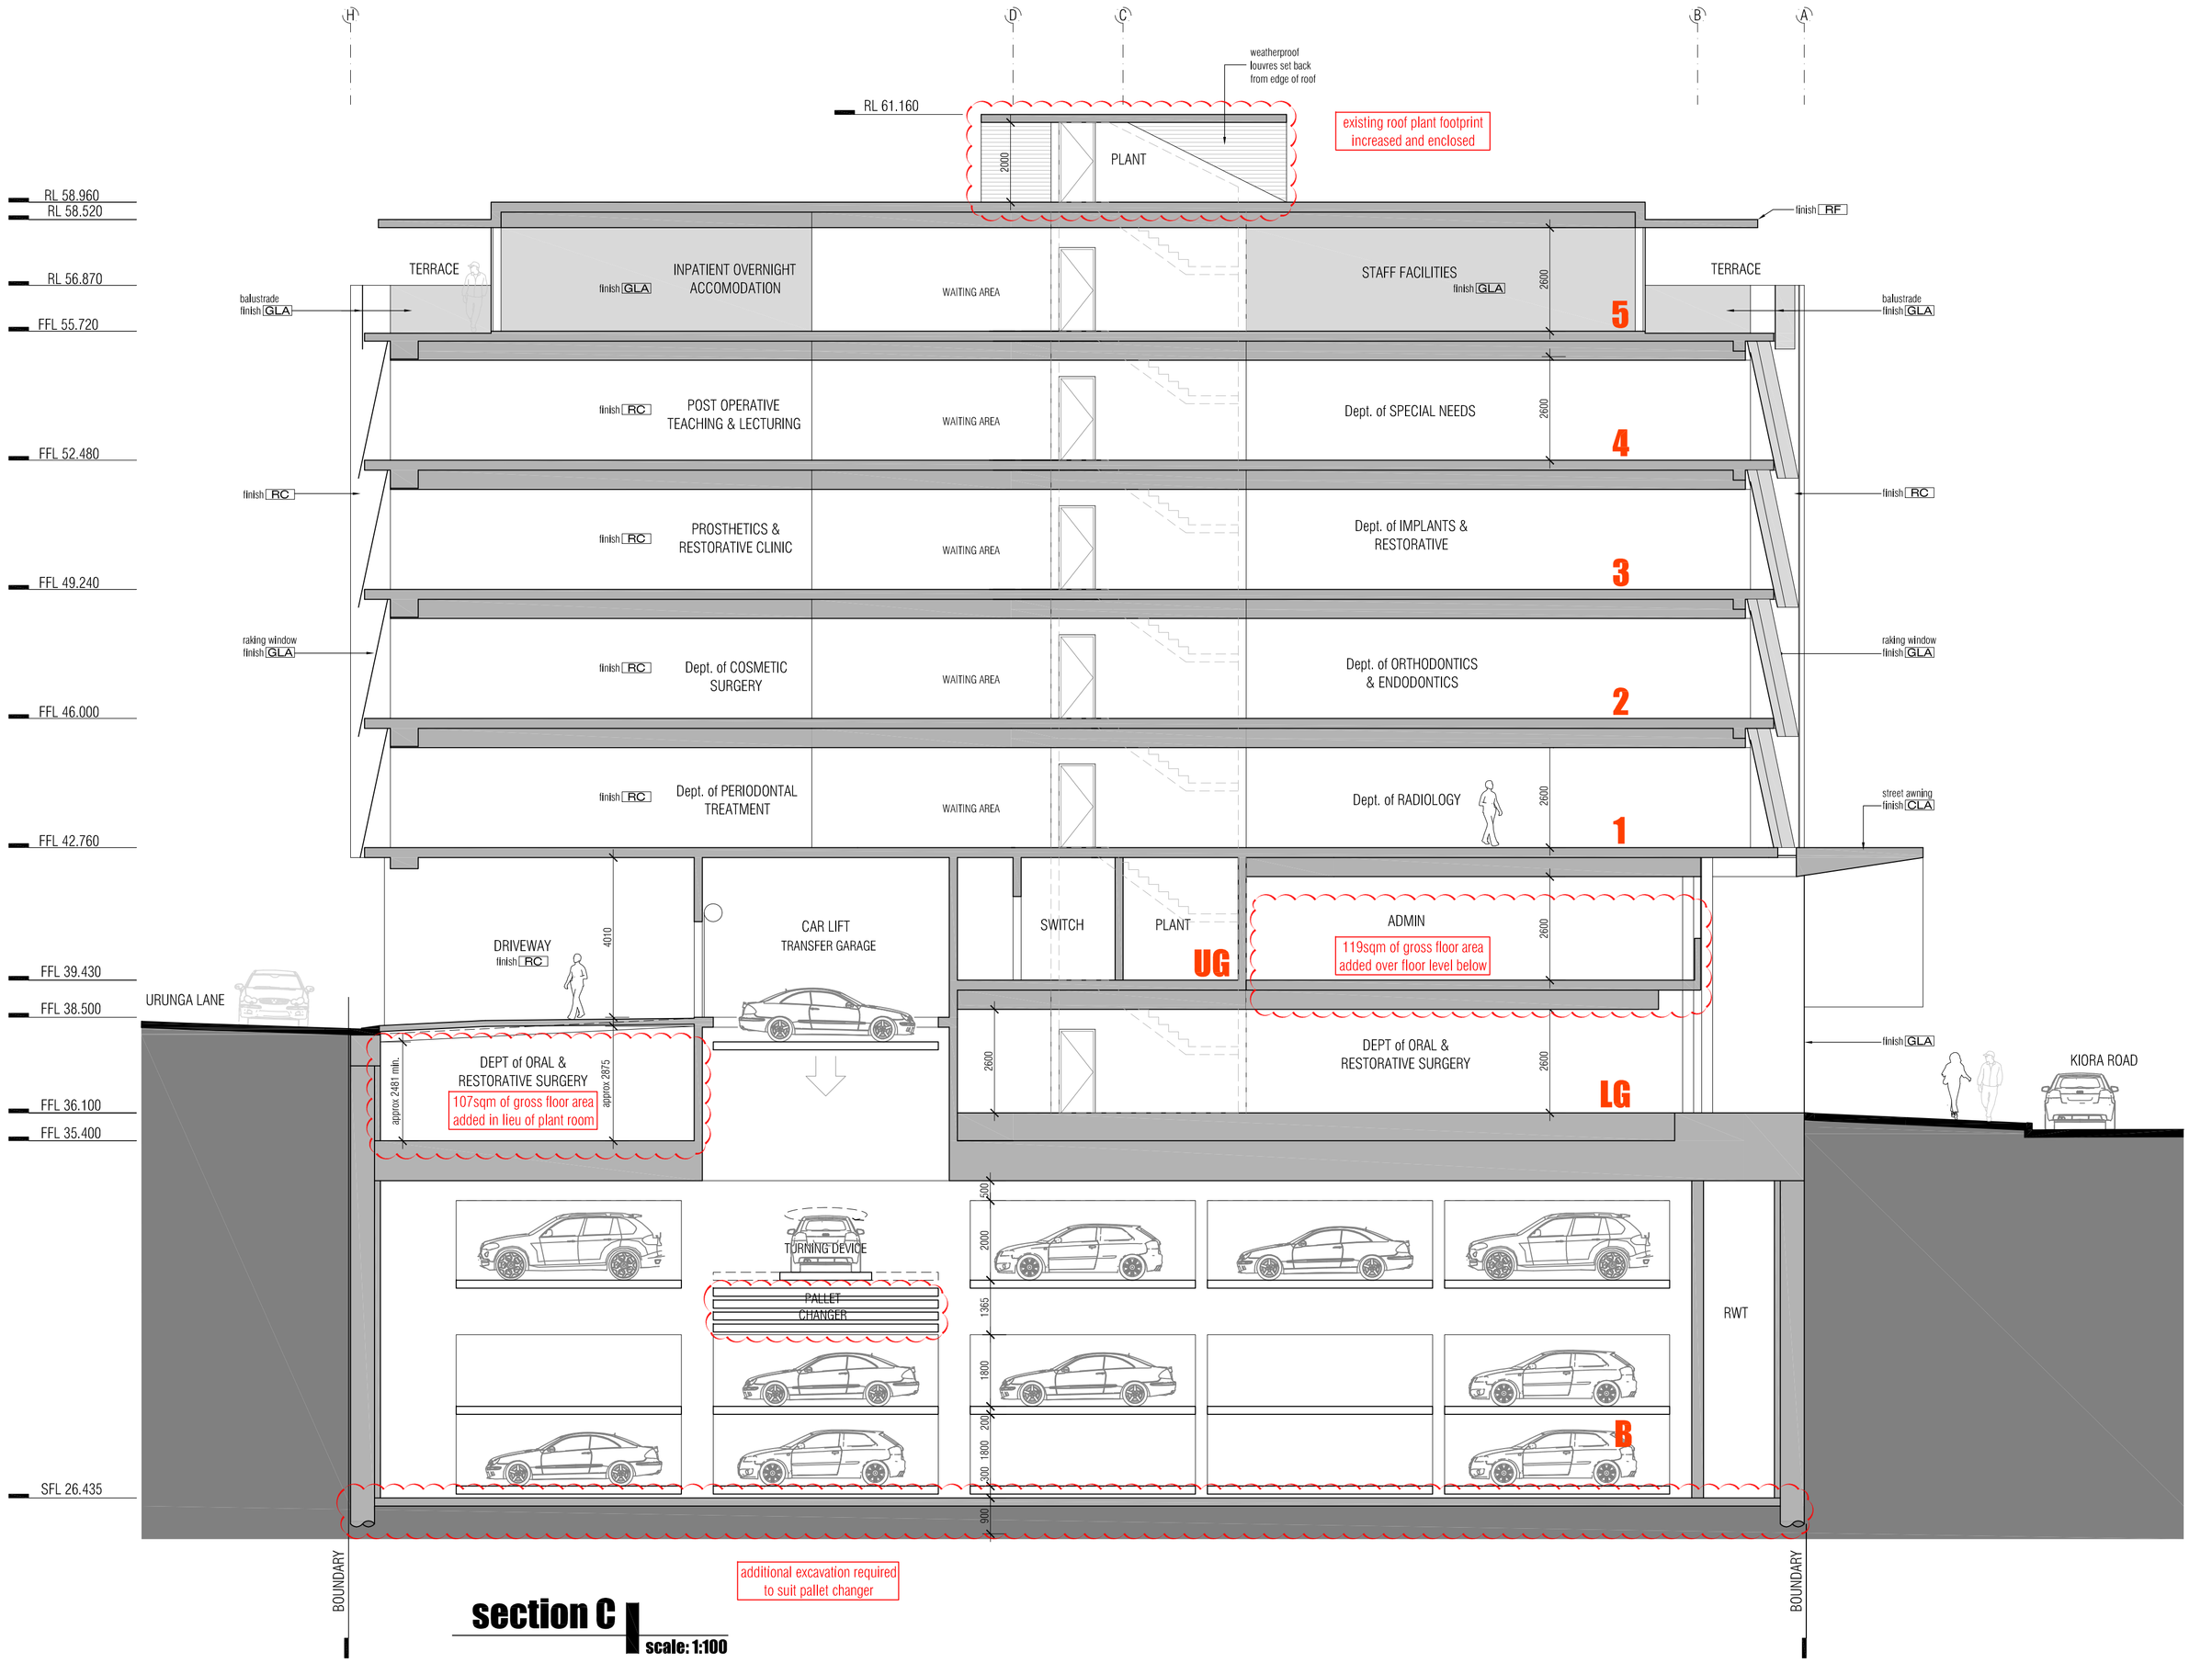

section C

scale: 1:100

FINISHES SCHEDULE

IMAGE	CODE	DESCRIPTION
	BAL	'Sky Glass' toughened & laminated clear glass balustrade.
	CLA	steel framed cantilevered street awning with prefinished aluminium composite core cladding all round. 'Alucobond' or similar. Colour: black
	DGL	double skin ventilated glass plenum comprising a double glazed internal skin and a single glazed external skin. The external skin willl have a digital image printed on the glazing interlayer.

IMAGE	CODE	DESCRIPTION
	RC	off-form / precast concrete walls. Class 1 finish with clear sealer.
	RF	off form concrete roof and awning. Class 1 finish with clear sealer.
	TER	ventilated terracotta facade system over insulation and off-form structural concrete walls.
	TER	external terracotta louvres integrated into the terracotta facade cladding. low-e double glazed windows behind.
	TER/RC	external terracotta facade tiles cast into precast concrete wall panels overlaid with interrupted vertical array of 50mm aluminium flat bars

CODE	DESCRIPTION
GLA	low-e double glazed windows, awnings and skylights, with retractable external blinds over the east and west facing windows.
PFC	mild steel PFC with micaceous iron oxide paint finish. colour: dark grey
SC	circular mild steel columns, core-filled with concrete, paint finish: purple

MIRANDA DENTAL HOSPITAL - 84-86 KIORA ROAD, MIRANDA NSW 2228

geoformdesignarchitects ©
design + architecture + interiors
moore park gardens, suite 145-H 780 bourke street redfern nsw 2016
T : : 9699 4499 F : : 9699 4599
E : : architecture@geoform.com.au W : : www.geoform.com.au

townplanner	bca consultant	access consultant	sustainability	structural eng	hydraulic eng	traffic engineer	surveyor
Tony Polvere Crosby Textor ph. 02 9232 0311	Vic Lilli & Partners ph. 02 9715 2555 fax. 02 9715 2333	BCA access solutions ph. 02 4943 3834	VIM construction & sustainability ph. 02 9557 5122 fax. 02 9557 5133	Birzulis Associates ph. 02 9555 7230 fax. 02 9555 7239	EWFW ph. 02 9212 1000 fax. 02 9212 1001	Traffix ph. 02 9211 3252 fax. 02 9211 2740	John R Holt surveyors ph. 02 9523 2589 fax. 02 9527 4172

amendments	date	description
B	06/11/12	lower ground floor plant room relocated to roof level lower ground floor level extended into previous plant room area upper ground floor level extended into void over lower ground floor area minor changes to layout of internal fitout all changes shown clouded generally

title : : SECTION C

0 1 2 3 4 5 10m

job # : : 0903
scale : : 1:100 @ A1
date : : December 2010

drawing is copyright, do not scale drawing, work to figured dimensions only, verify all dimensions on site. Report to geoform any omission, discrepancy or anything that might lead to a result other than the intent of the drawing. If in doubt, ask. All work to comply with the BCA and relevant Australian Standards.

drawing number : : 4.02 issue : : B