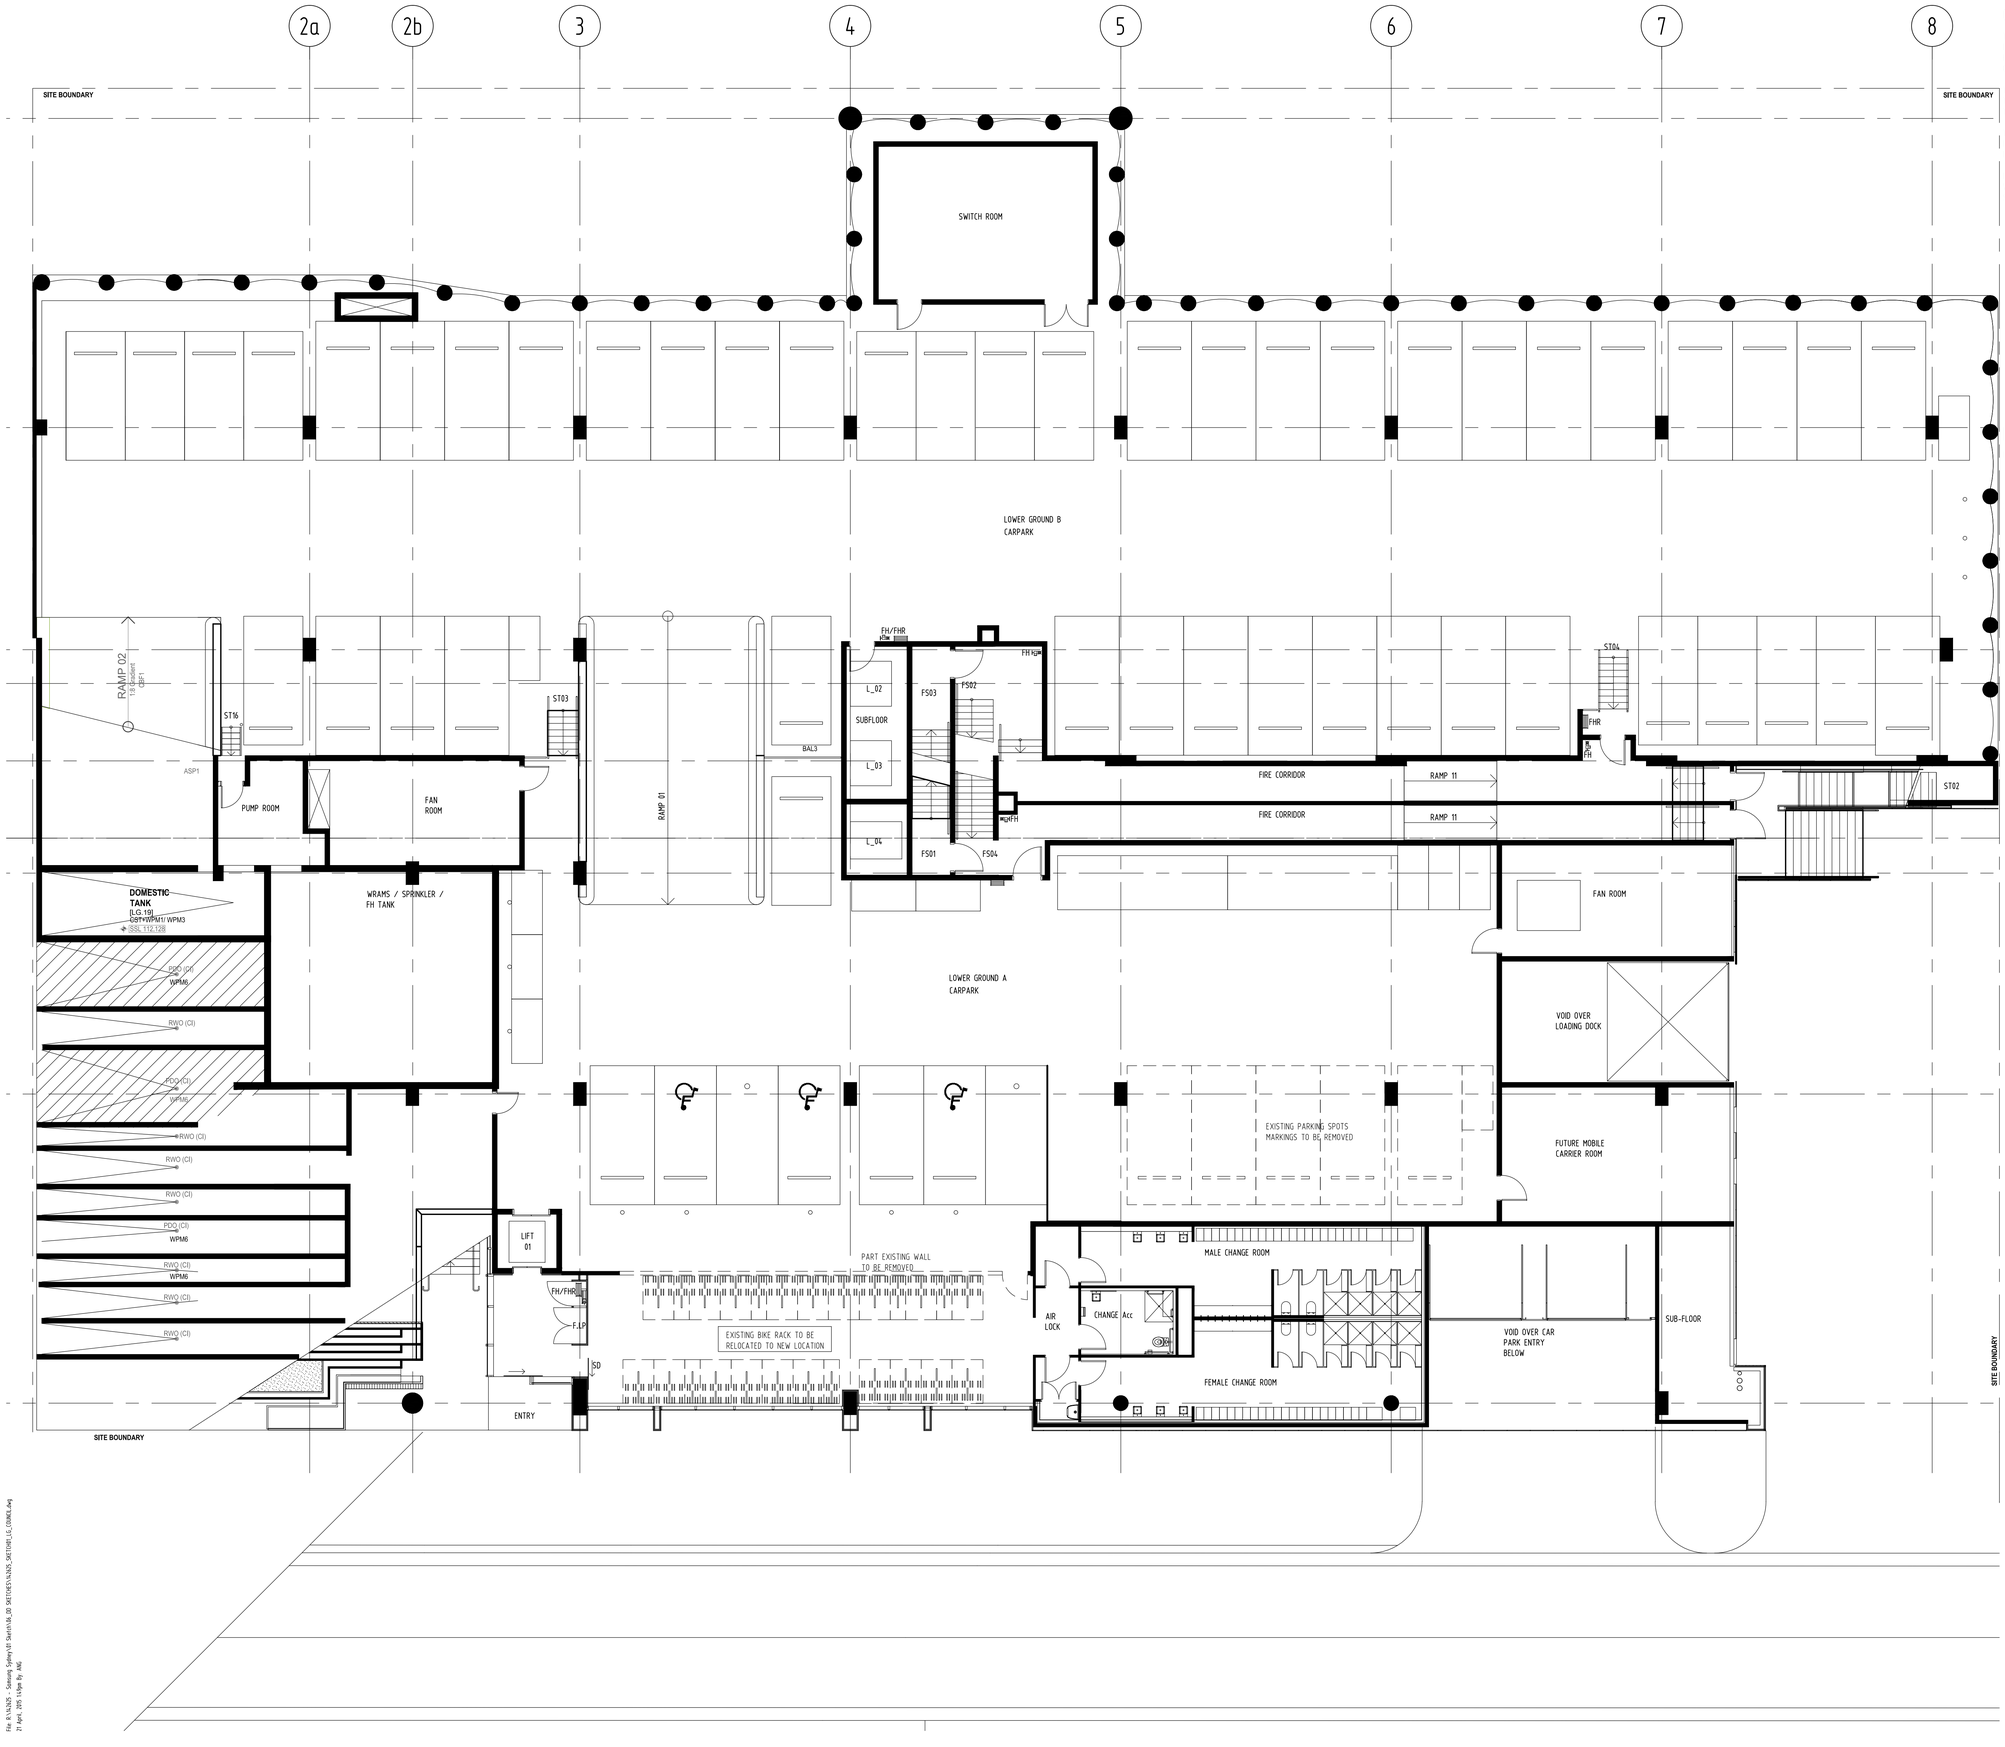

GENERAL NOTES

THIS DRAWING IS TO BE READ IN CONJUNCTION WITH OTHER DEMOLITION PLANS AND DETAILS, PARTITION PLANS, REFLECTED CEILING PLANS, FLOOR FINISHES PLANS, JOINERY PLANS, WORKSTATION PLANS, FURNITURE PLANS AND THE LIKE AS DIMENSIONS AND SET OUTS ON OTHER DRAWINGS WILL HAVE A RELATIONSHIPS TO THESE WORKS.

THE WORKS INDICATED ON THIS DRAWING MAY NOT REFLECT THE FULL SCOPE REQUIRED, THE CONTRACTOR SHALL UNDERTAKE ALL DEMOLITION WORKS REQUIRED TO FACILITATE THE CONSTRUCTION OF THE NEW WORKS AND SCOPE.

THE CONTRACTOR SHALL ALLOW TO REMOVE AND PREPARE ALL EXISTING FLOOR FINISHES AND SUB FLOOR SURFACES THROUGHOUT WORKS READY FOR THE FOR INSTALLATION OF NEW FLOOR FINISHES AS SHOWN ON FLOOR FINISHES PLANS.

REFER TO OTHER CONSULTANTS DOCUMENTATION FOR OTHER ASSOCIATED DEMOLITION WORKS REQUIRED FOR MECHANICAL, ELECTRICAL, DATA & COMMUNICATIONS, HYDRAULIC, SECURITY, AUDIO VISUAL AND THE LIKE.

rev	date	amendment	by	co-ord
A	31.03.15	SKETCH ISSUE	AG	CEJ
B	21.04.15	SKETCH ISSUE	AG	CEJ

LEGEND

GENERALLY SOLID INDICATES EXISTING BASE BUILDING WALLS, PARTITIONS OR EXISTING FIT OUT WALLS AND PARTITIONS TO REMAIN. CONTRACTOR SHALL MAKE GOOD AND/OR PROTECT READY FOR THE NEW WORKS.

GENERALLY DASHED LINE INDICATES BUILT ENVIRONMENT TO BE REMOVED, THIS INCLUDES BUT NOT LIMITED TO PARTITIONS, WORKSTATIONS, FURNITURE, JOINERY AND THE LIKE REQUIRED FOR THE NEW WORKS AND SCOPE. MAKE GOOD TO ALL SURFACES TO MATCH EXISTING WHERE DEMOLITION HAS OCCURRED READY FOR THE NEW WORKS.

All dimensions are in millimetres. Verify all dimensions on site prior to commencement of any work. Do not scale off drawing.
Copyright remains the property of this office.

Geyer Pty Ltd shall not be liable for any use by the Client or its appointee of any of the documents for any purpose other than that for which the same were prepared by or on behalf of Geyer Pty Ltd.

geyer

www.geyer.com.au

Brisbane
Melbourne
Perth
Sydney
Singapore
Wellington

Strategy
Workplace
Retail
Hospitality
Public
Spaces

Level 7 / 24 York St.
Sydney, NSW 2000
Telephone 02 9248 3222
Facsimile 02 9248 3238

approved: CL/PC	initials	date	QR	initials	date
	ASG	14.02.14		–	–

project
SAMSUNG SYDNEY
3 MURRAY ROSE AVENUE
SYDNEY OLYMPIC PARK

date	drawn	project co-ordinator
26.03.15	AG	CEJ

north | scale 1:100 (B1)

drawing
LOWER GROUND LEVEL
DEMOLITION PLAN

project number	drawing number	revision
142625	A0500	B

File: R:\142625 - Samsung Sydney\01 Sketch\Mk_01 SKETCHES\142625_SKETCHES_LG_COMPILE.dwg
21 April, 2015 1:16pm By: AMC