This drawing is copyright and is the property of TAYLOR THOMSON WHITTING (NSW) Pty Ltd and must not be used without authorisation.

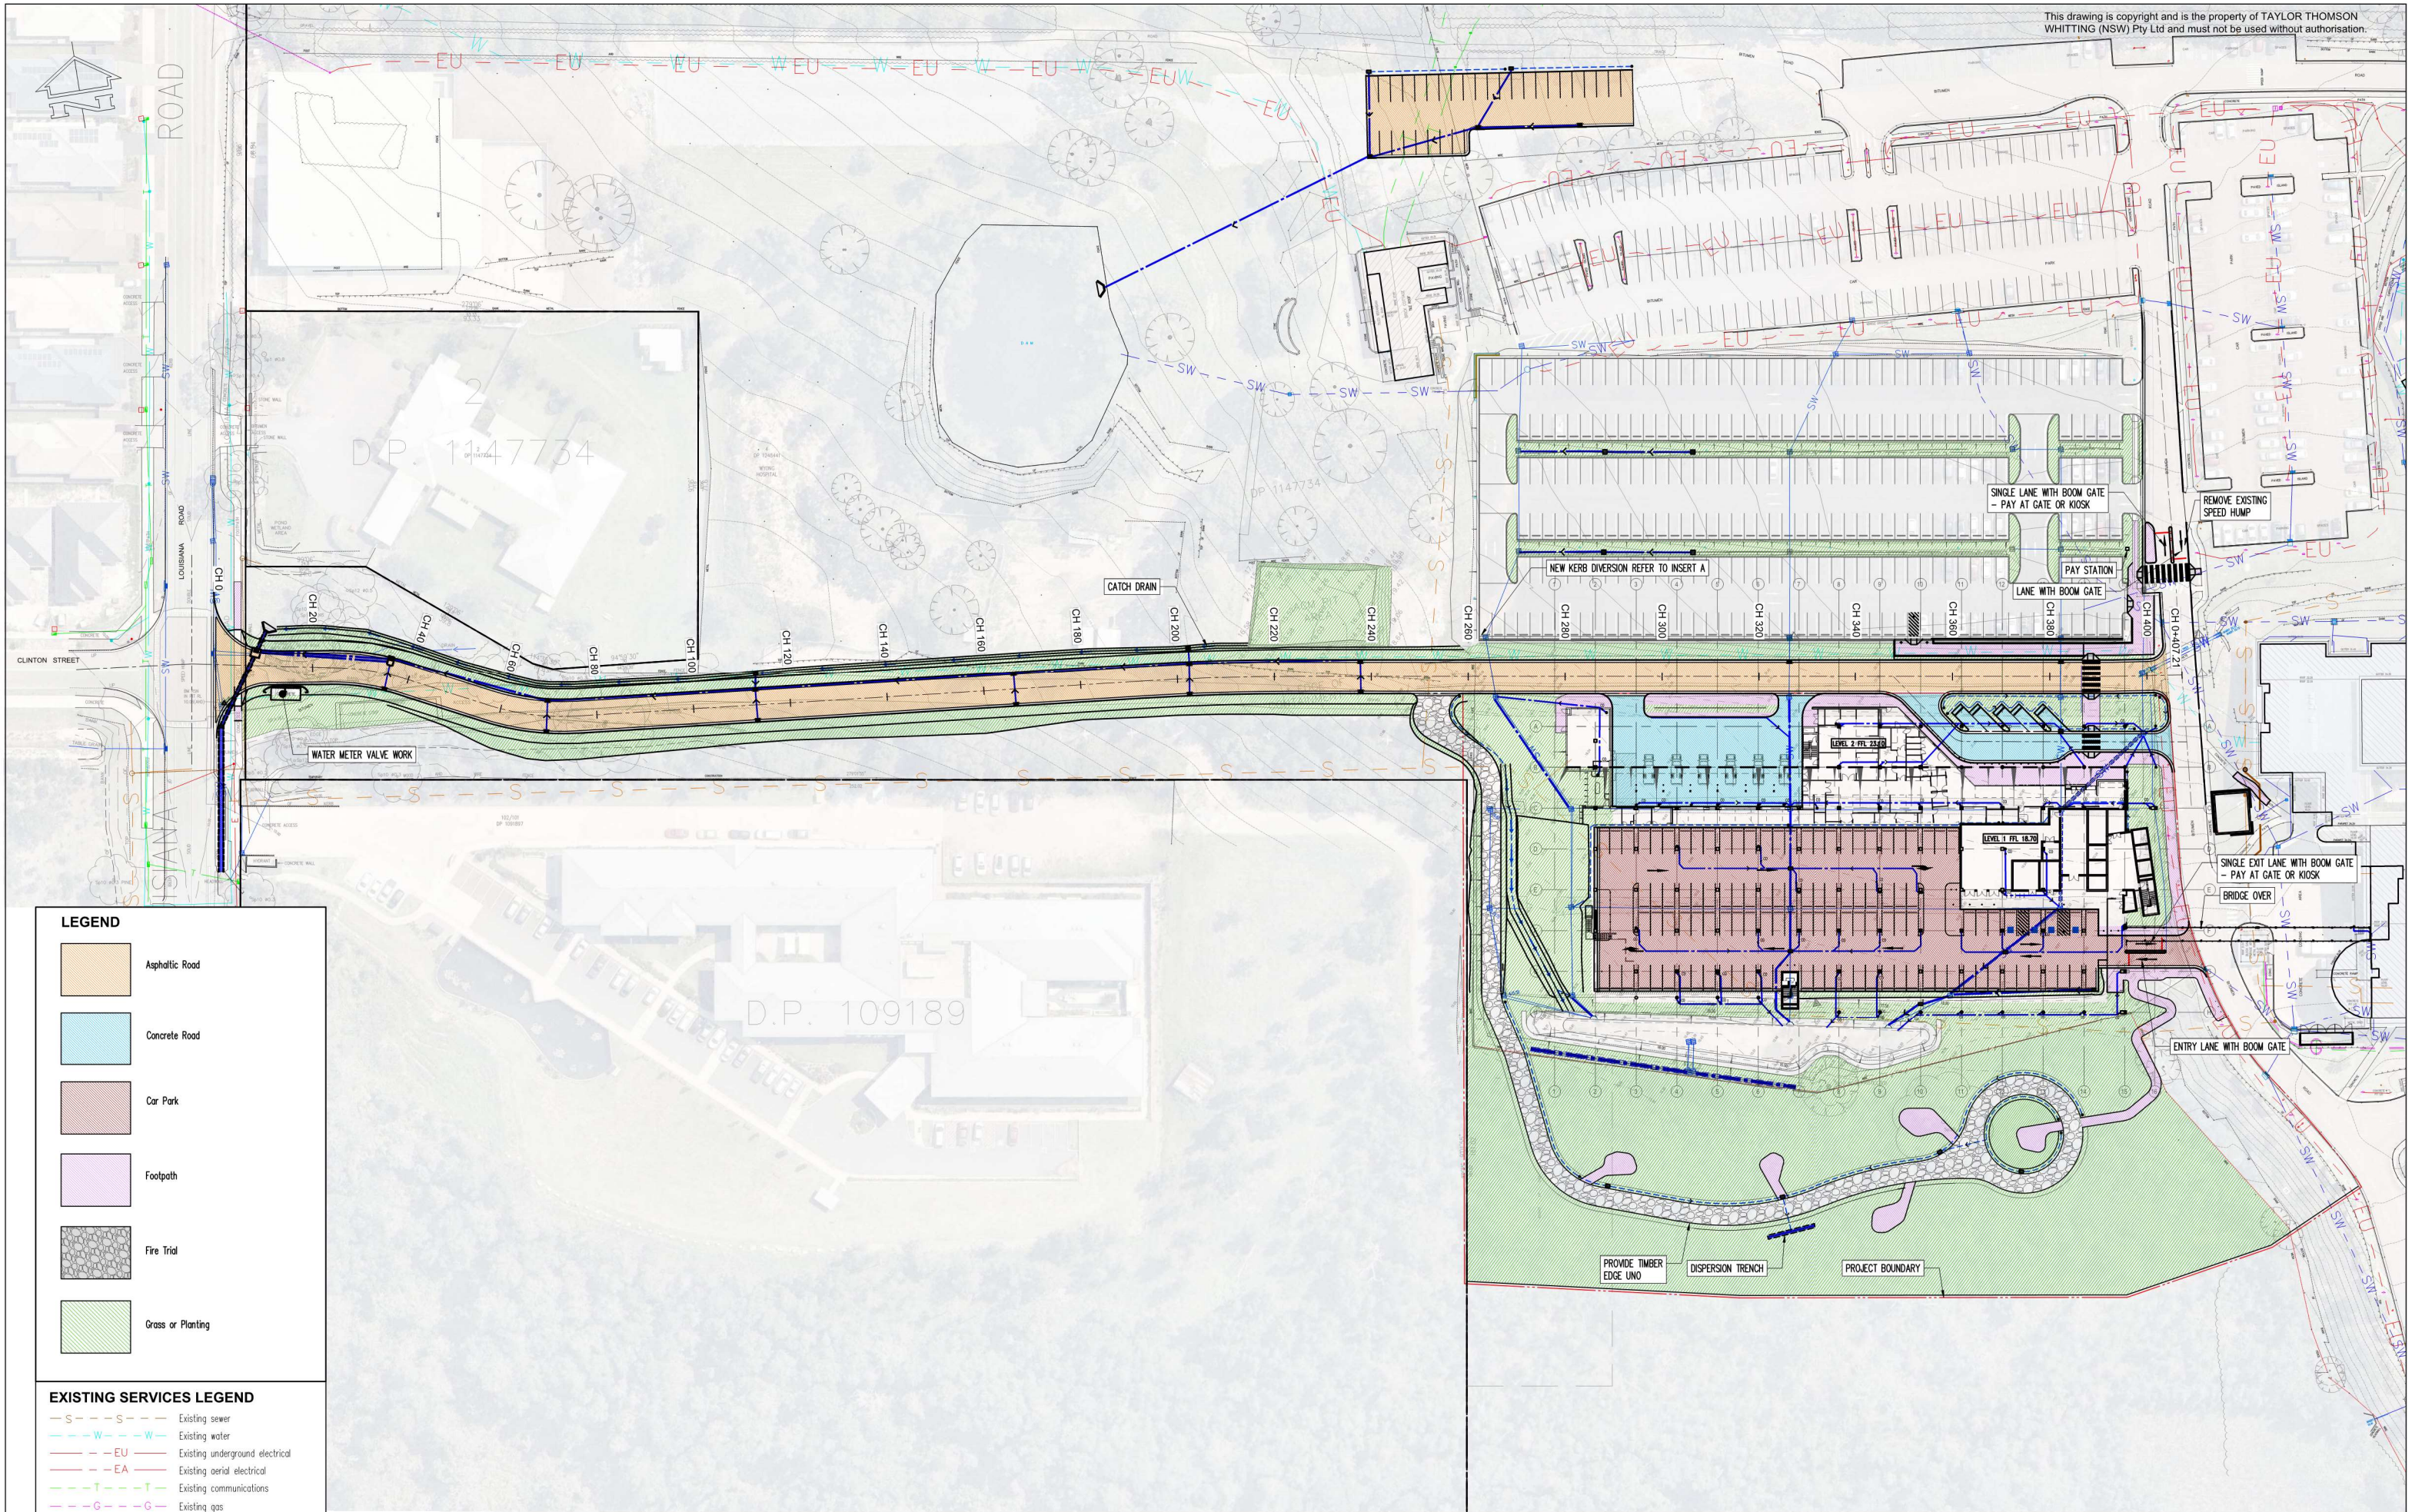

LEGEND

- Asphaltic Road
- Concrete Road
- Car Park
- Footpath
- Fire Trial
- Grass or Planting

EXISTING SERVICES LEGEND

- S — Existing sewer
- W — Existing water
- EU — Existing underground electrical
- EA — Existing aerial electrical
- T — Existing communications
- G — Existing gas
- SW — Existing stormwater

ISSUE FOR SSD

KEY PLAN

REV	DATE	DESCRIPTION	DWN	CHK
P1	05.06.19	ISSUE FOR SSD	WW	SB

Taylor Thomson Whitting
612 9439 7288 | 48 Chandos Street St Leonards NSW 2065

PROJECT:
WYONG REDEVELOPMENT

DRAWING TITLE:
OVERALL SITE PLAN SHEET 1 - WEST

PROJECT NUMBER: **181458**
DRAWING NUMBER: **C2001**
REVISION: **P1**
STATUS:
SCALE: **1:600@A1**

NSW GOVERNMENT Health Infrastructure
CLIENT:
Level 14, 77 Pacific Highway
North Sydney NSW 2060
P: (02) 9978 5427
F: (02) 8904 1377
www.hinfra.health.nsw.gov.au
HDR