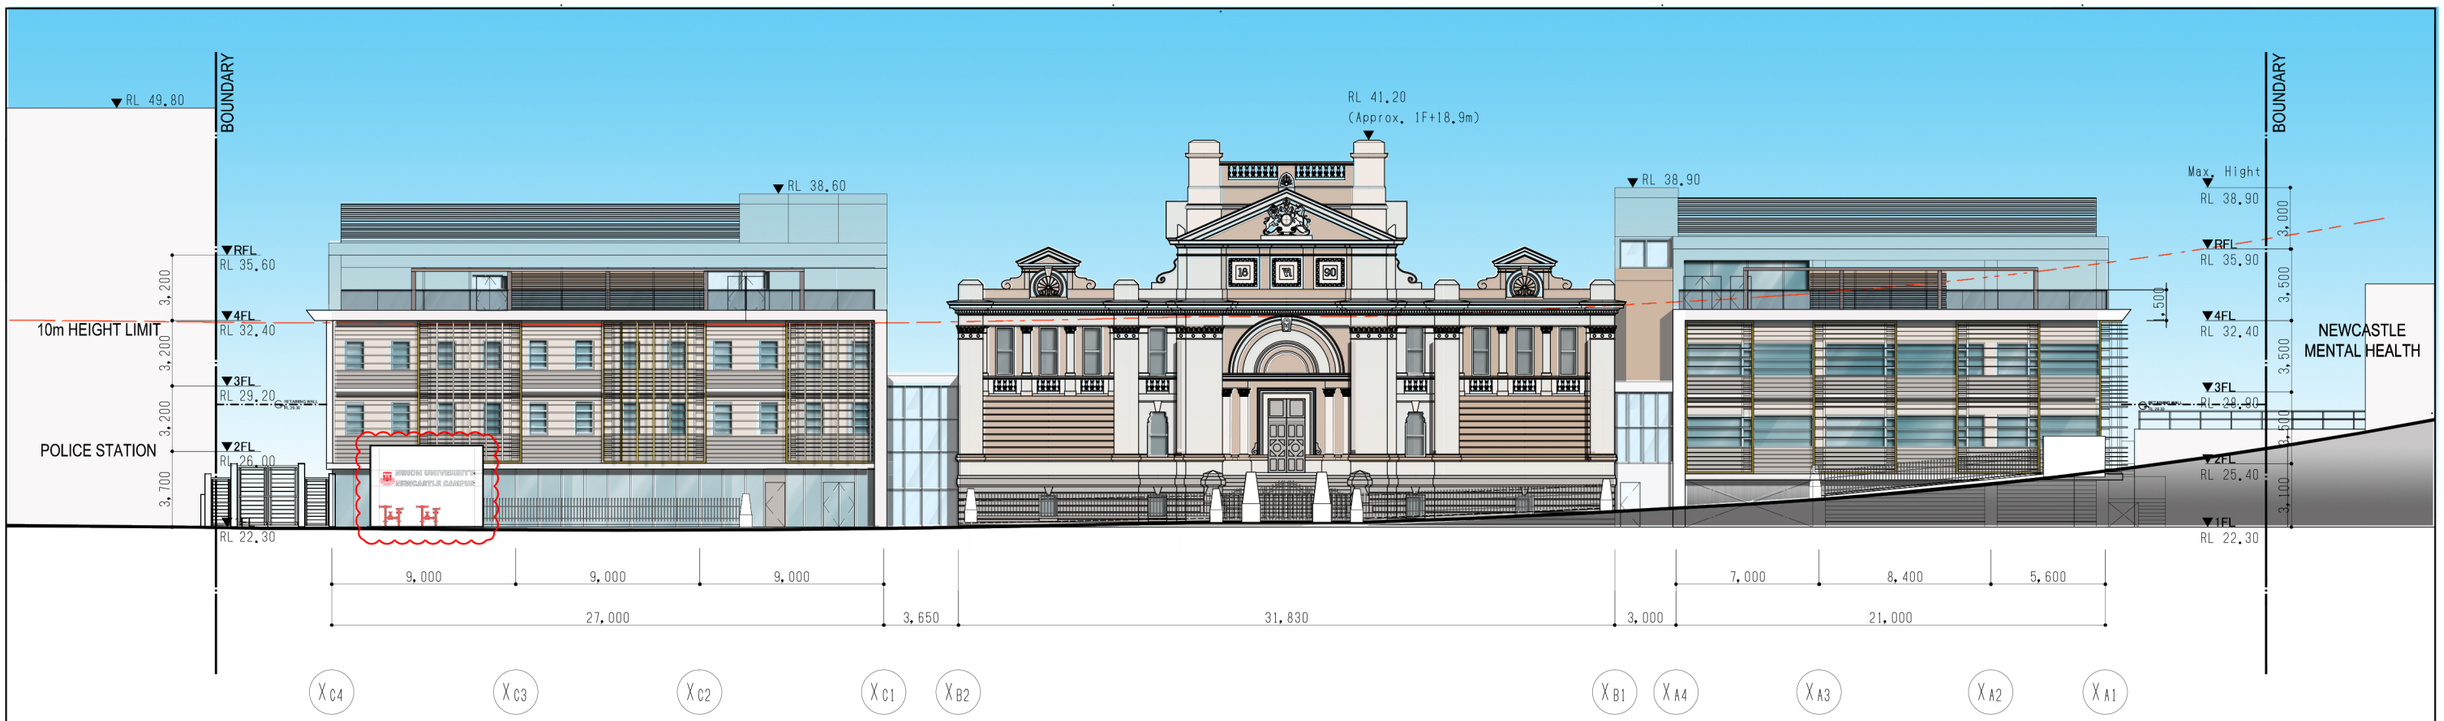

NORTH ELEVATION

SOUTH ELEVATION

AZUSA SEKKEI Architects, Engineers & Consultants | dwp | moir landscape architecture | Cardno Shaping the Future | marline BUILDING SERVICES ENGINEERS MECHANICAL . ELECTRICAL . HYDRAULIC . FIRE . ENERGY

Planner

Nihon University
Australia Newcastle Campus Project

North and South Elevations

Scale 1/A1:150 A3:300

Date 2019・10・30

Drawing No. A — 114

No Rev-01