© FRANCIS-JONES MOREHEN THORP PTY LTD 2020 ABN 28 101 197 219 NOMINATED ARCHITECT: RICHARD FRANCIS-JONES (REG NO 5301)

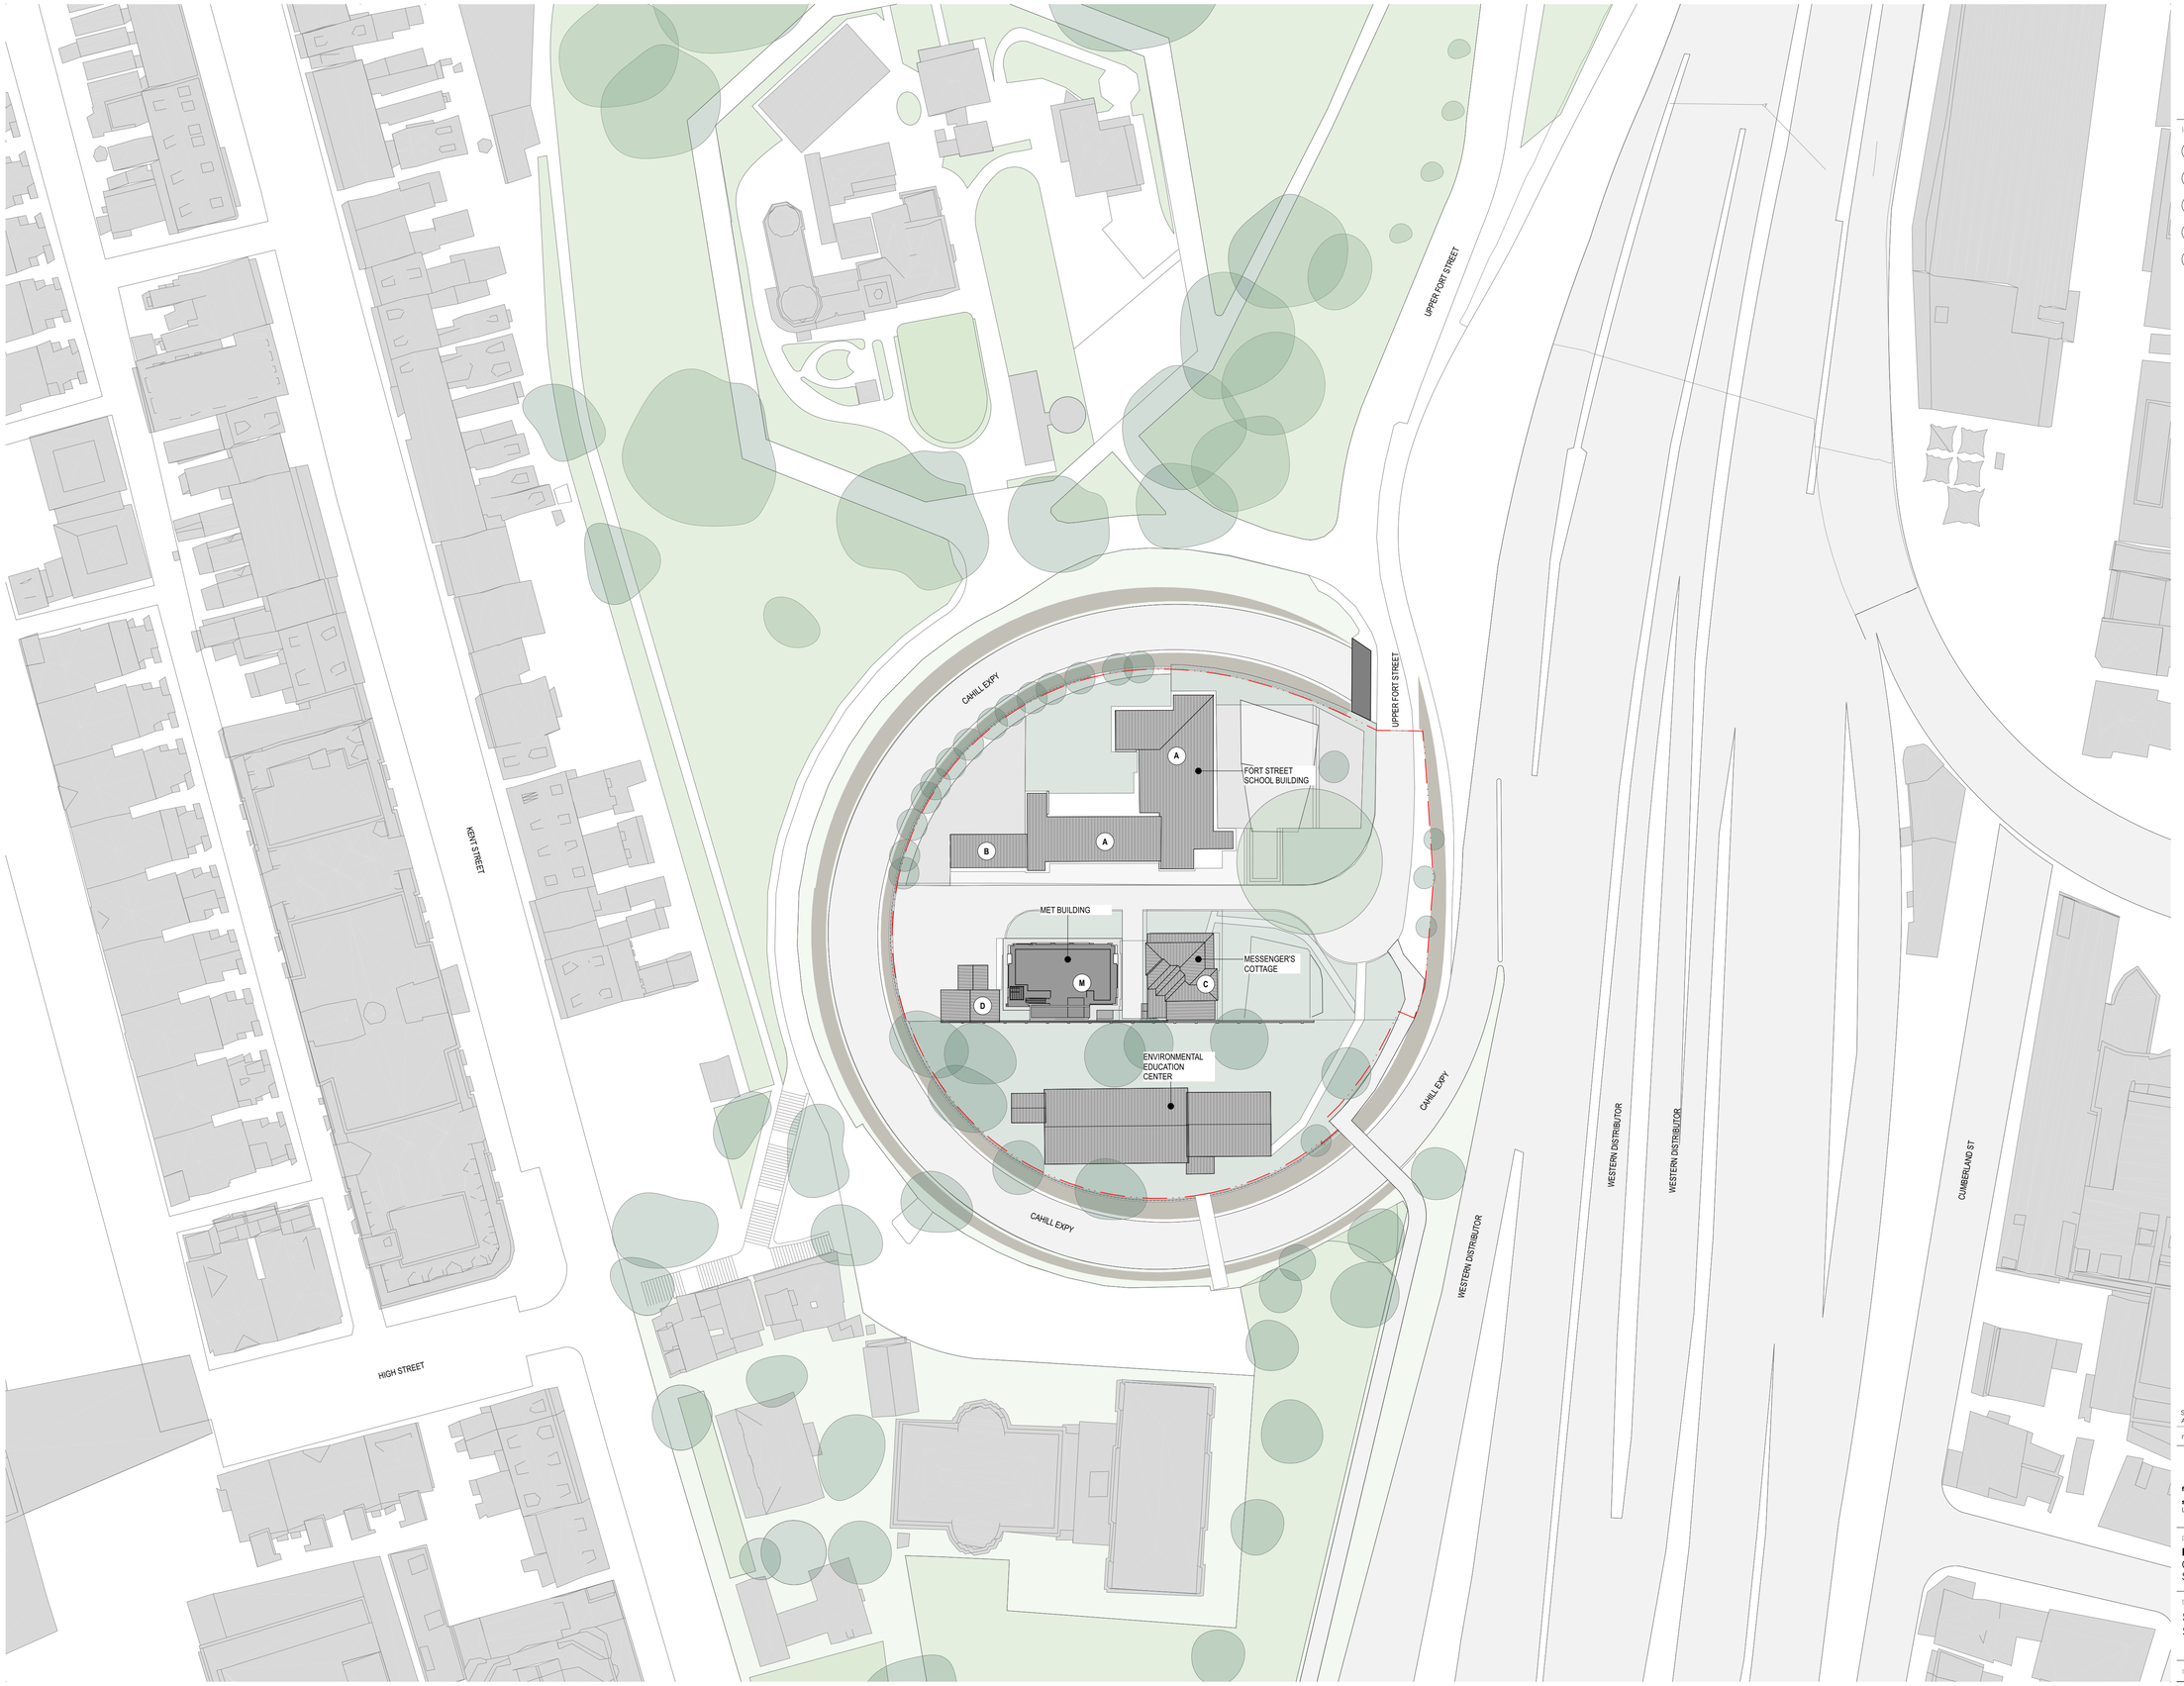

0 5 10 20m

GENERAL NOTES

- ALL DIMENSIONS AND EXISTING CONDITIONS SHALL BE CHECKED AND VERIFIED BY THE CONTRACTOR BEFORE PROCEEDING WITH THE WORK.
- ALL LEVELS RELATIVE TO 'AUSTRALIAN HEIGHT DATUM'.
- DO NOT SCALE DRAWINGS. USE FIGURED DIMENSIONS ONLY.

legend

- (A) EXISTING FORT STREET SCHOOL
- (B) EXISTING TOILET BLOCK
- (C) EXISTING MESSENGER'S COTTAGE
- (D) EXISTING GARAGE
- (M) EXISTING BUREAU OF METEOROLOGY

rev	date	name	by	chk
SSD A01	18/12/19	State Significance Development Application	CTK	

fjmt studio architecture interiors landscape urban community
sydney melbourne uk
Level 5, 70 King Street t +61 2 9251 7077 w fjmtstudio.com

project

Fort Street Public School
Observatory Hill
Sydney NSW 2000

title

Site
Site Plan Existing

scale 1:500 @ A1 | first issued 11/10/19

project code **FSS** | sheet no. **DA-1201** | revision **SSDA01** 18/3/20

State Significance Development Application