© FRANCIS-JONES MOREHEN THORP PTY LTD 2019 ABN 28 101 197 219 NOMINATED ARCHITECT: RICHARD FRANCIS-JONES (REG NO 5301)

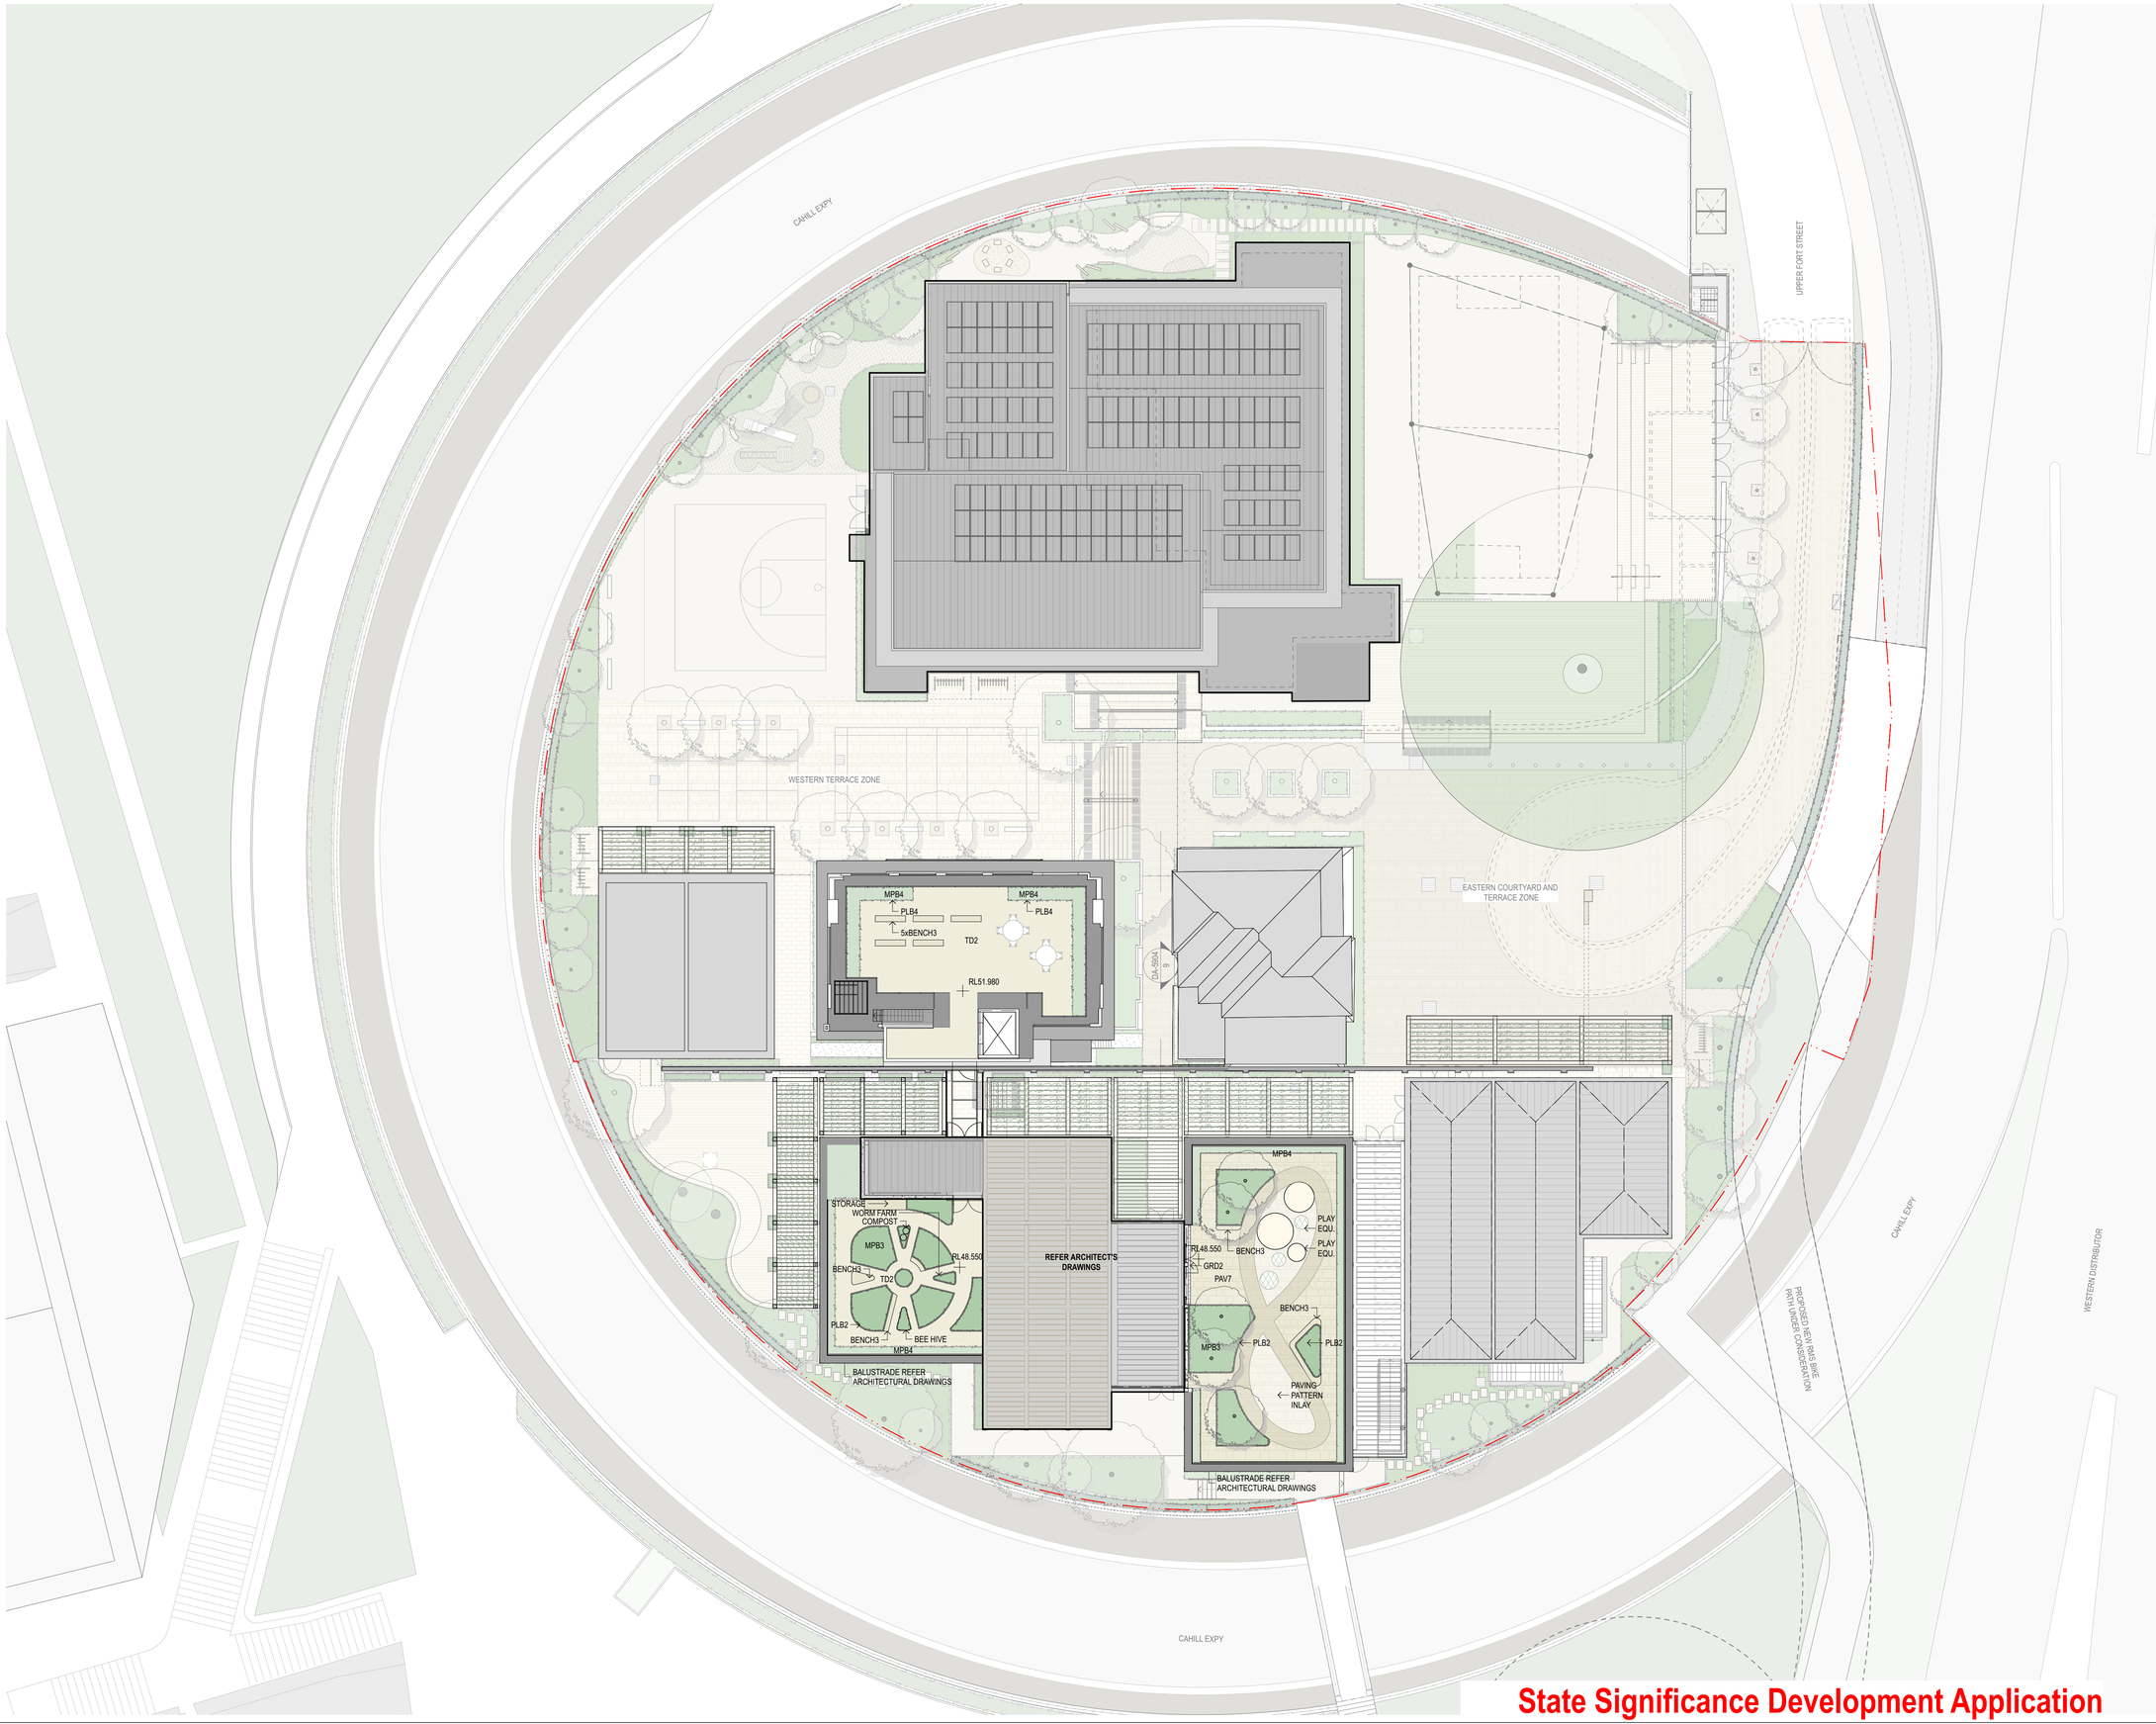

0 2 5 10m

GENERAL NOTES

- ALL DIMENSIONS AND EXISTING CONDITIONS SHALL BE CHECKED AND VERIFIED BY THE CONTRACTOR BEFORE PROCEEDING WITH THE WORK.
- ALL LEVELS RELATIVE TO 'AUSTRALIAN HEIGHT DATUM'.
- DO NOT SCALE DRAWINGS. USE FIGURED DIMENSIONS ONLY.

legend

- SITE BOUNDARY
- 40.00 EXISTING CONTOURS
- +40.00EX EXISTING SPOT LEVELS
- +40.000 PROPOSED SPOT LEVELS
- TOW TOP OF WALL
- TOF TOP OF FENCE
- EP EXISTING SERVICES/ UTILITIES / EXISTING POWER POLE
- PROPOSED TREES
- EXISTING TREES TO BE RETAINED
- PAVING
- TD1/2 TIMBER DECKING
- SFT SOFTFALL
- MPB1 - AMENITY PLANTING Mass Planting Bed type1
- MPB2 - PERIMETER SCREENING Mass Planting Bed type2
- MPB3 - PLANTING ON ROOFGARDEN Mass Planting Bed type 3
- MPB4 - SHALLOW PLANTING ON ROOFGARDEN Mass Planting Bed type 4
- PLB1 - Raised Planter Box type1
- PLB2 - Raised Planter Box type2
- GRAVEL
- FN3 MAKE GOOD EXISTING FENCES / BALL COURT FENCE NOM 3M HIGH
- GRD GRD1 Grated Drain - Vehicular / GRD2 Grated Drain - Pedestrian / PIT (Refer Civil Engineers' drawings)
- BIKE RACKS / STAFF BIKE RACKS(WITH CAGES) Total: 10 Staff bikes / STUDENTS BIKE RACKS Total: 30 Students bikes / SCOOTER RACKS Total: 30 Scooters

BAL1	BALUSTRADE
BL1	BOLLARD WITH LIGHT
BL2	BOLLARD
BENCH1-3	BENCH TYPE 1-3
CON1/2	CONCRETE PAVEMENT TYPE1/2
EDGE1/2	STEEL EDGE TYPE1/2
EDGE3	KERB RAIL
FN1	SITE FENCE - PHASE 1
FN2	SITE FENCE - PHASE 2
FN3	BALL COURT FENCE
FN4	PALISADE FENCE
GA1A	SCHOOL SLIDING ENTRY GATE(VEHICULAR) - PHASE 1
GA1B	SCHOOL ENTRY GATE(PEDESTRIAN) - PHASE 1
GA2A	SCHOOL ENTRY GATE(VEHICULAR) - PHASE 2
GA2B	SCHOOL ENTRY GATE(PEDESTRIAN) - PHASE 2
GA3	SLIDING GATE
GA4	PEDESTRIAN GATE
GA5	EGRESS GATE
GPOX	EXTERNAL GENERAL POWER OUTLET
HRX1	SINGLE HANDRAIL
HRX2	DOUBLE HANDRAIL
MUL1	MULCH
MPB1-3	MASS PLANTING BED TYPE1-3
PAV1-7	PAVING TYPE 1-7
PIT	PIT UNDER DECK
RW1	EXISTING HERITAGE WALL TO BE RETAINED & MODIFIED
RW2	EXISTING WALL TO BE RETAINED & PROTECTED
RW3	WALL WITH INTEGRATED SEAT
RW4	RETAINING WALL
RW5	EXISTING PIER & KERB TO BE RETAINED & MODIFIED
RW6	RETAINING WALL
STB	SANDSTONE BLOCKS/ YARNING CIRCLE
TAP	HOSE TAP
TGSI	TACTILE INDICATORS
TRL1	TRELLIS
TRF1	ASTRO TURF

rev	date	name	by	chk
SSD A01	18/12/19	State Significance Development Application	CTK	RT

fjmt studio architecture interiors landscape urban community
sydney melbourne uk
Level 5, 70 King Street t +61 2 9251 7077 w fjmtstudio.com

project
Fort Street Public School
Observatory Hill
Sydney NSW 2000

title
Landscape
Landscape Roof Plan

scale	first issued
1:200 @ A1	23/9/19

project code	sheet no.	revision
FSS	DA-8003	SSDA01

State Significance Development Application