Pitt Street Integrated Station Development

OXFORD CPB CONTRACTORS

THE EDINBURGH CASTLE

Goal

This package is to satisfy condition B22 of SSD10376 Pitt St South Over station Development

Prior to the issue of the relevant Construction Certificate, details of final materials and finishes must be lodged to the satisfaction of the Planning Secretary. The details must include:
(a)specifications and sample boards for all external finishes, colours and glazing including annotated drawings and computer-generated imagery of their application
(b)confirmation of the process and methods in arriving at the final choice for all materials and finishes
(c)detailed architectural drawings of the façade details, including glazing specification and any sun shading. This must include snapshots at different points in the facade in plan, elevation and section to a scale of 1:20 or 1:50 as necessary.

Materiality

Heritage Context

Process and Methods

Materiality

Heritage Context

Process and Methods

Materiality

Tonal Abstraction

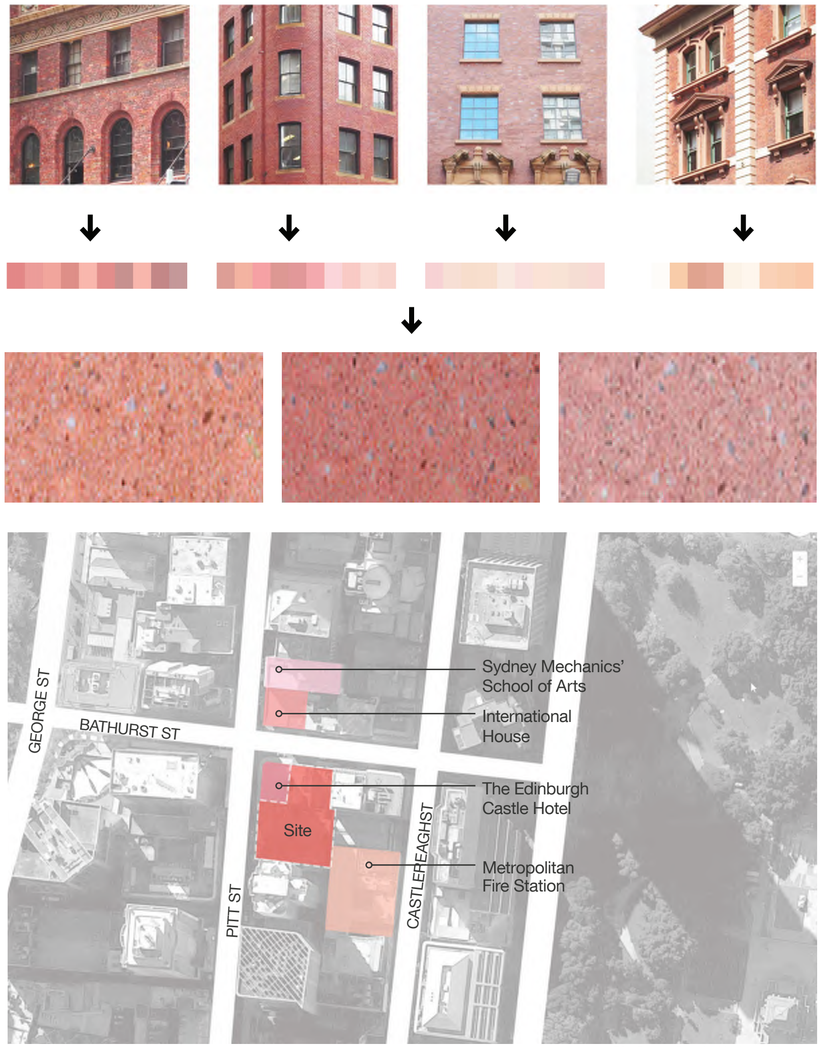

Pitt Street South: Heritage Context

Process and Methods

THE EDINBURGH CASTLE

Materiality

Heritage Context

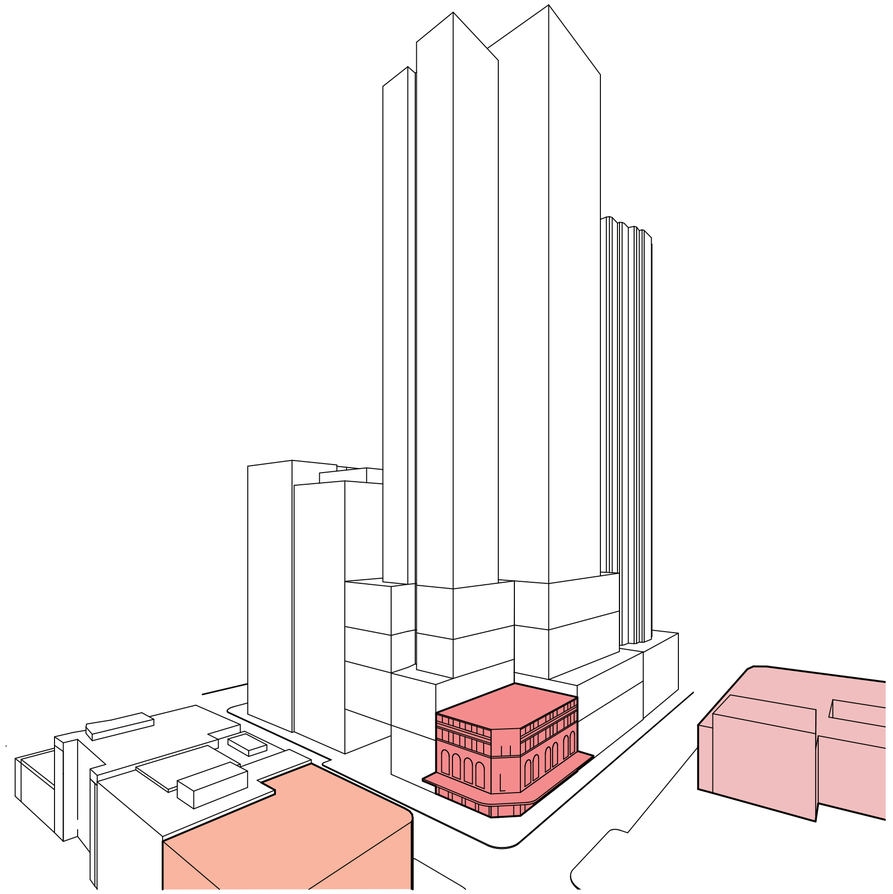

Process and Methods

Materiality

Reference Context

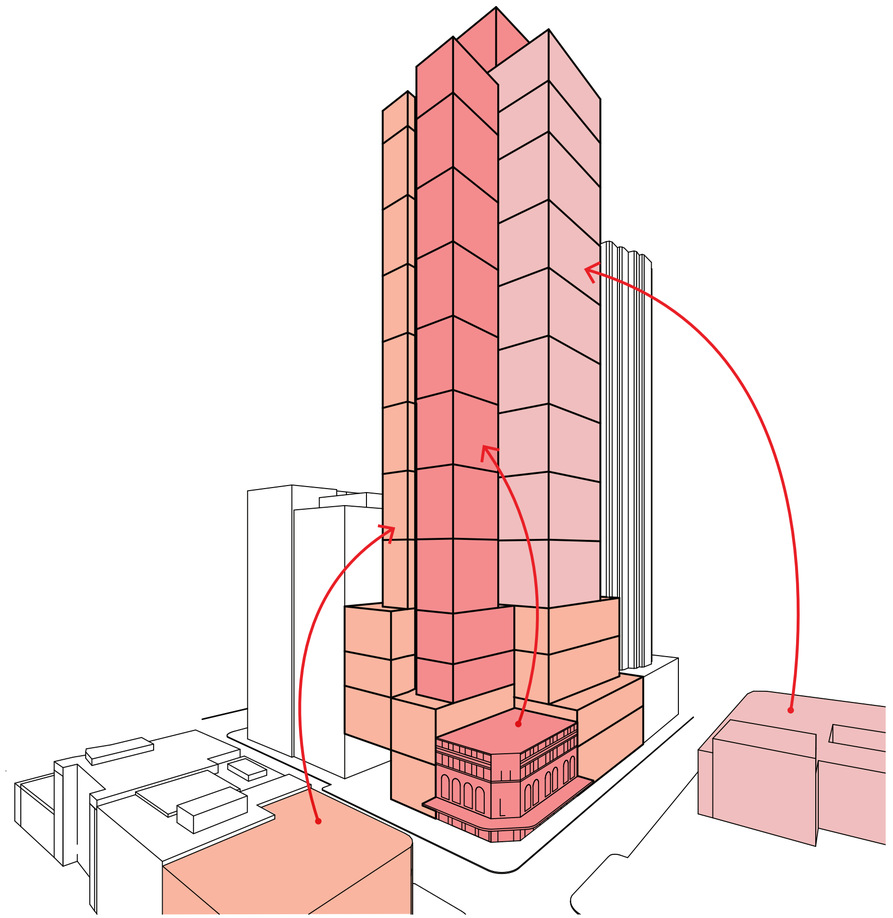

Process and Methods

Materiality

Tonal Composition

Process and Methods

Materiality

Precast & GRC

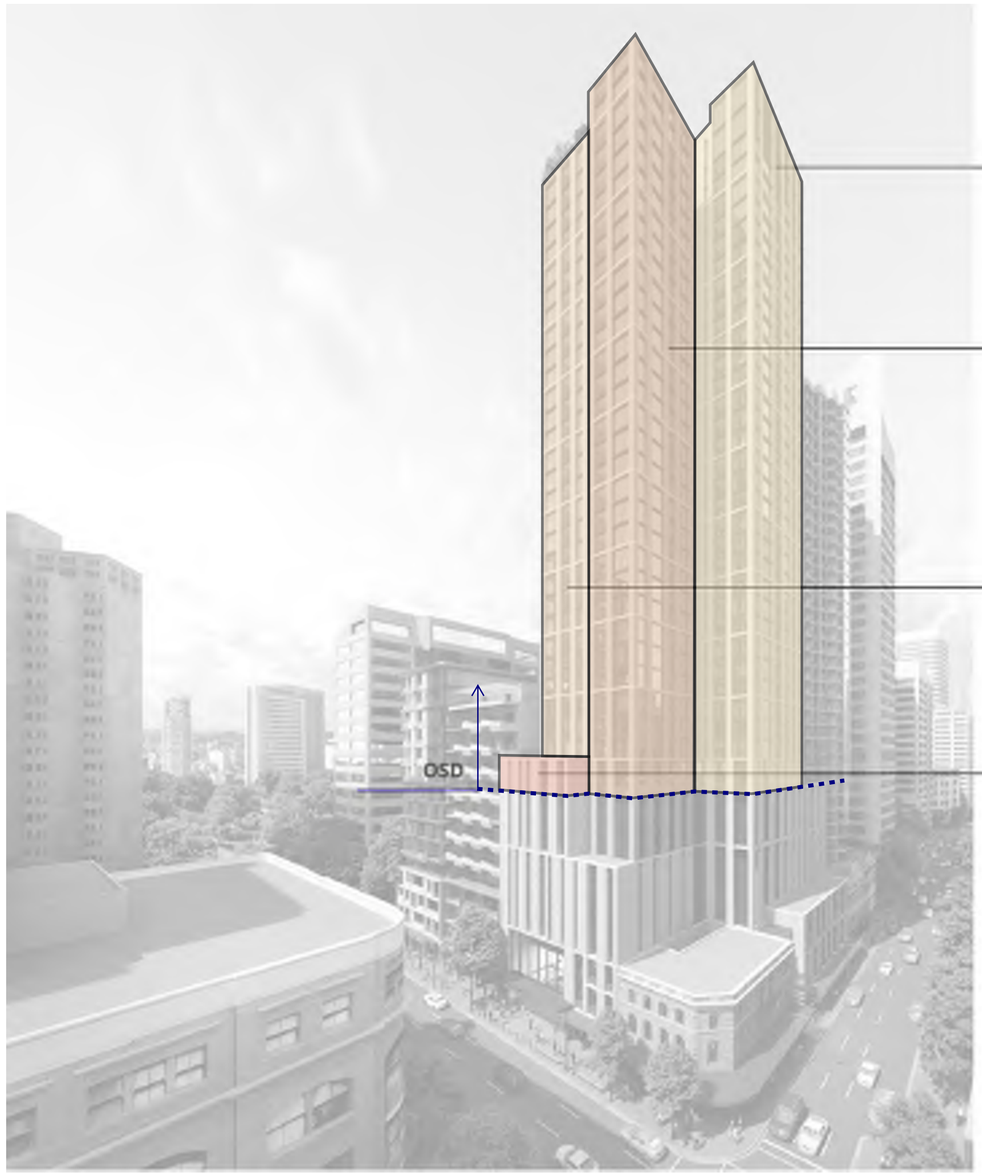

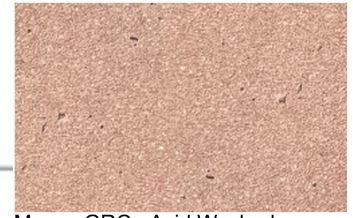

Mauve GRC - Acid Washed

Red GRC - Acid Washed

Terracotta GRC - Acid Washed

Terracotta Precast - Acid Washed

Process and Methods

Facade samples

Details of final materials and finishes selected for all external finishes, colours and glazing.

Materiality

Process & Exploration

Process and methods in arriving at final choice for all materials and finishes

Colour selection process

Materiality

Colour control samples

Process and methods in arriving at final choice for all materials and finishes

Colour selection process

Materiality

Final Samples

Materiality

Final Samples

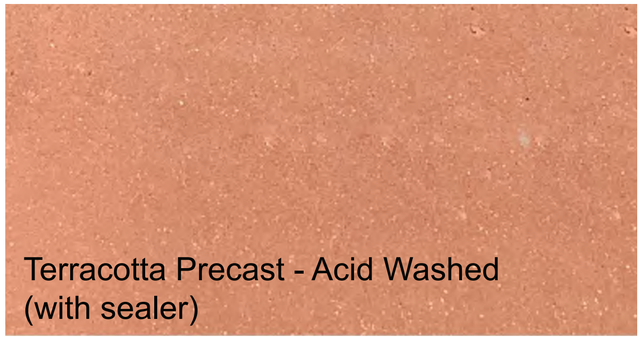

Terracotta Precast - Acid Washed
(with sealer)

Mauve GRC - Acid Washed
(with sealer)

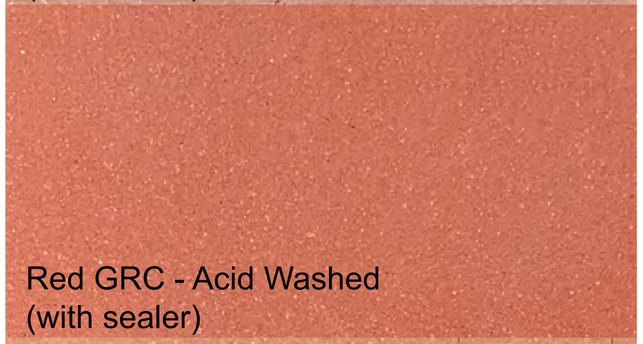

Red GRC - Acid Washed
(with sealer)

Terracotta GRC - Acid Washed
(with sealer)

Materiality

Final Samples

Materiality

Final Samples

Materiality

Final Samples

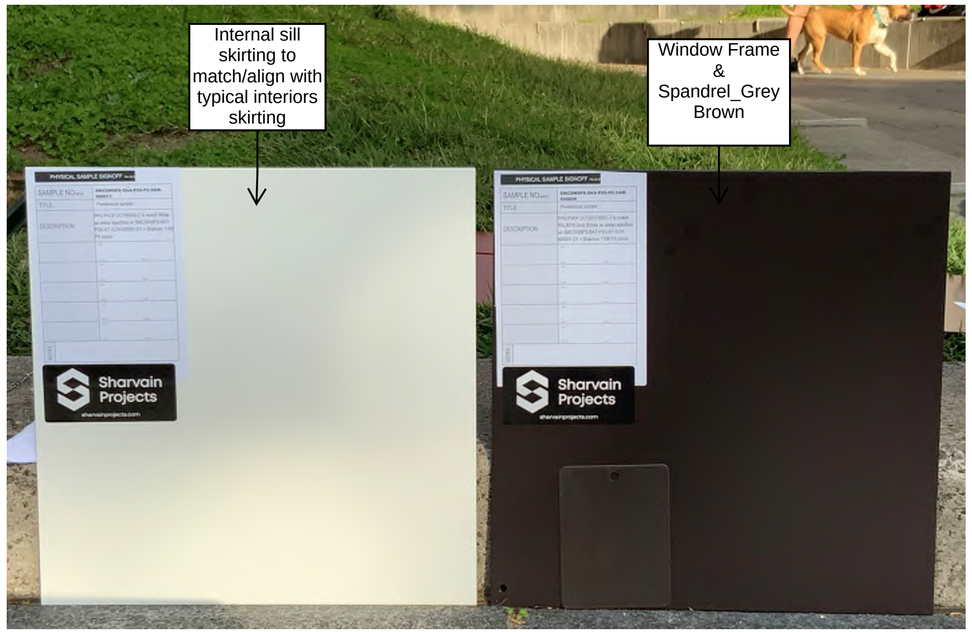

Materiality

Final Palette

1 / Integrally coloured GRC
Colour: Terracotta
Finish: Acid washed and sealed

2 / Integrally coloured GRC
Colour: Red
Finish: Acid washed and sealed

3 / Integrally coloured GRC
Colour: Mauve
Finish: Acid washed and sealed

4 / Integrally coloured precast
Colour: Terracotta
Finish: Acid washed and sealed

5 / Integrally coloured precast
Colour: Terracotta
Finish: Honed and sealed

6 / Expressed cementitious slab edge
Podium: Light grey in situ concrete
Tower: Light grey integrally coloured GRC

7 / Recycled face brickwork
Colours: Motlled red to complement Edinburgh Castle hotel facade

8 / Painted metal work
Podium: Steel
Tower: Aluminium
Colour: Red oxide

9 / Painted metal work
Podium: Steel
Tower: Aluminium
Colour: Black Red

10 / Painted metal work
Podium: Steel
Tower: Aluminium
Colour: Grey Brown

11 / City of Sydney Bluestone pavers
Refer to Landscape design report

THE EDINBURGH CASTLE

PITT STREET
Platforms

VIP LOUNGE
ENTRY
STOP

MERITON
MERITON

Westfield
J.P.Morgan
TAL

Architectural drawings of the facade details

Detailed architectural drawings of the facade details, including glazing specification and sun shading, including snapshots at different points in the facade in plan, elevation and section to a scale of 1:20 or 1:50

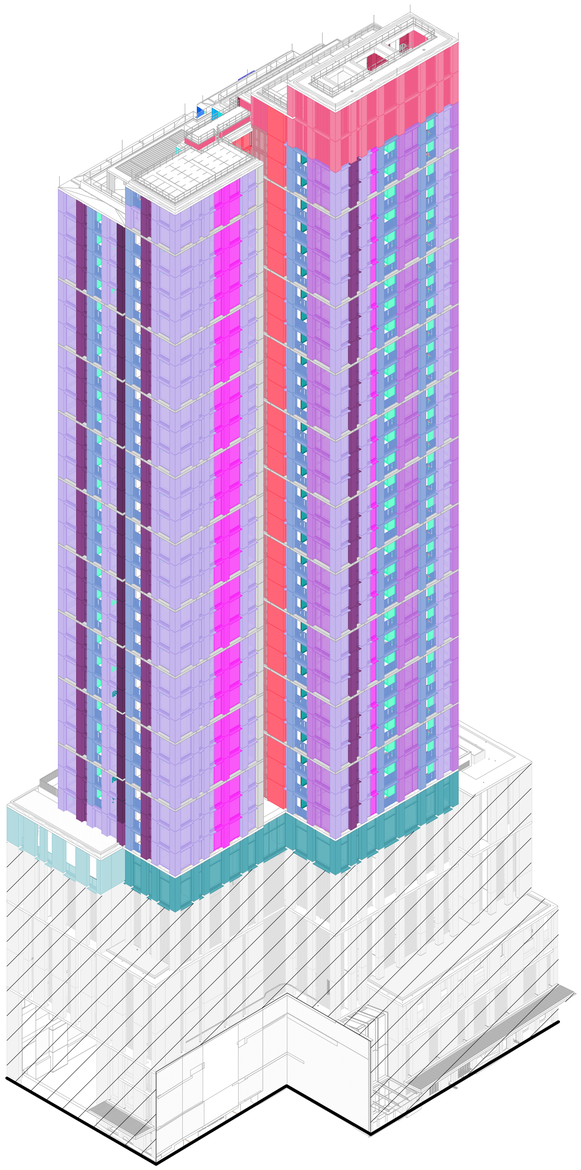

1 - NORTH WEST AXO
3D

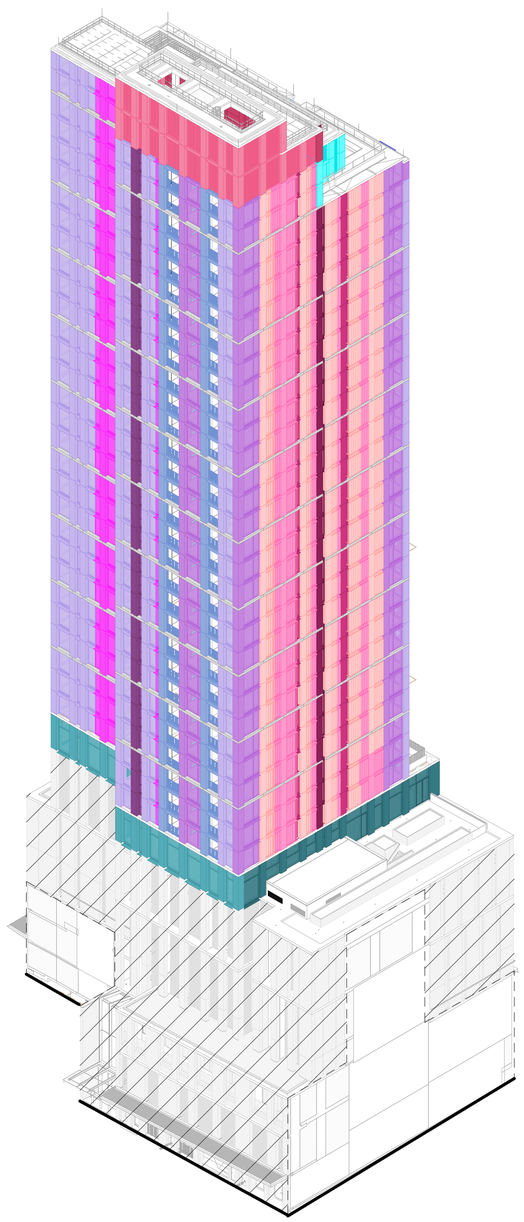

2 - SOUTH WEST AXO
3D

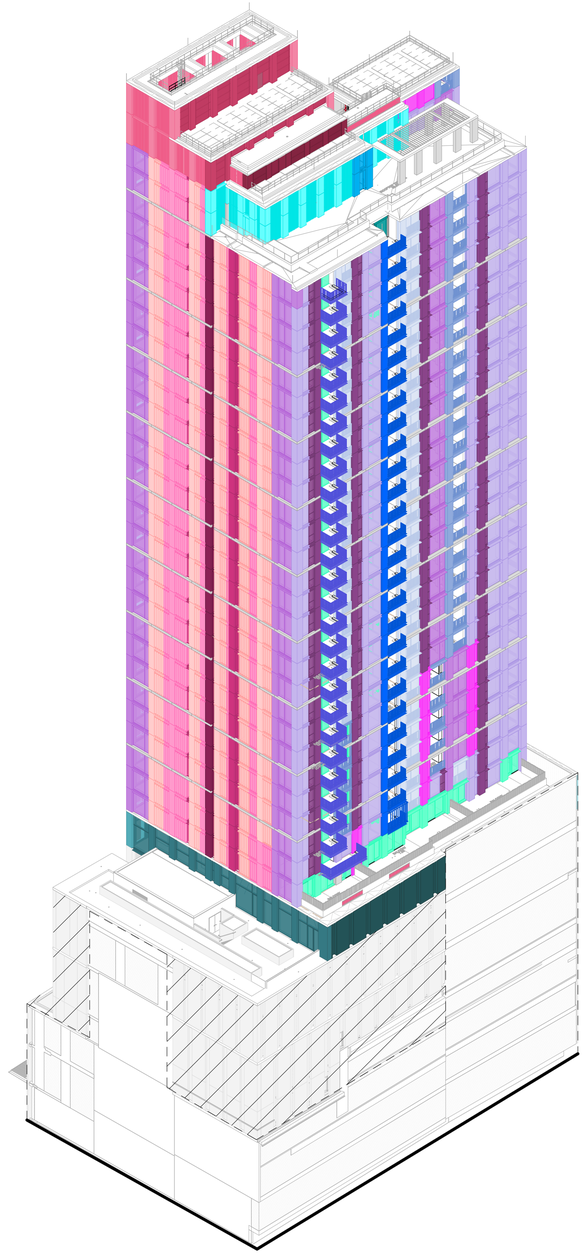

3 - SOUTH EAST AXO
3D

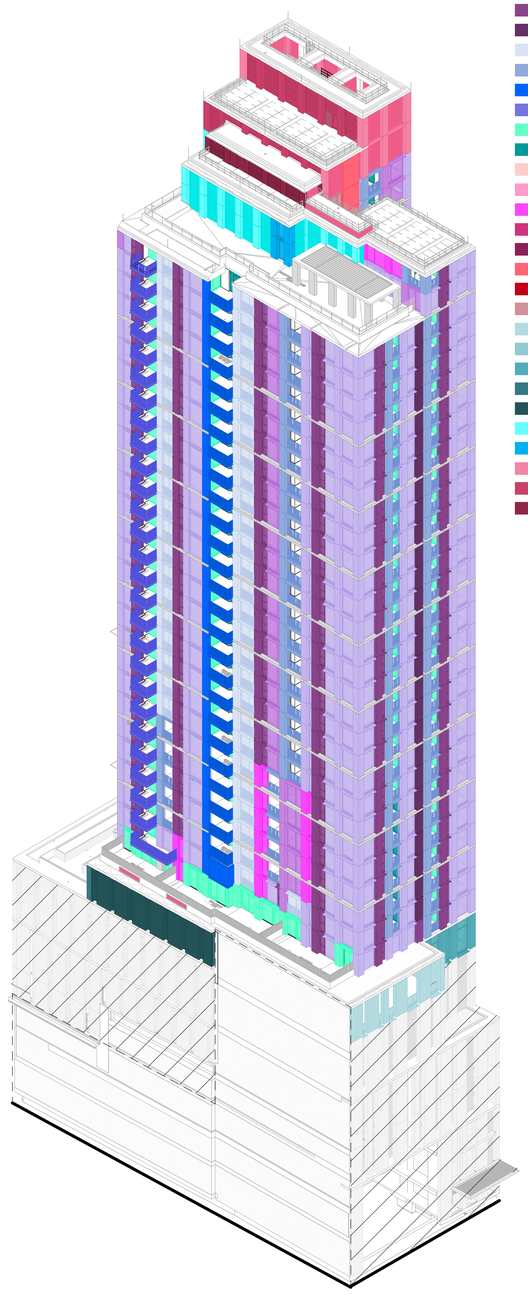

4 - NORTH EAST AXO
3D

FACADE TYPES

- FTT-601A
- FTT-601B
- FTT-601C
- FTT-601D
- FTT-602A
- FTT-602B
- FTT-602C
- FTT-602D
- FTT-603A
- FTT603B
- FTT-604A
- FTT-604B
- FTT-604C
- FTT-604D
- FTT-604E
- FTT-605A
- FTT-605B
- FTT-605C
- FTT-606A
- FTT-606B
- FTT-606C
- FTT-606D
- FTT-606E
- FTT-607A
- FTT-607B
- FTT-608A
- FTT-608B
- FTT-608C

100mm AT FULL SIZE Plot Date & Time [DATE / TIME STAMP]

REV.	BY	DATE	DESCRIPTION	APPD.
1		31.08.21	Issued for Construction	
0		15.06.21	Final Design Stage Documentation	
E		25.05.21	Draft Issue For Construction	
D		05.02.21	Final GMP Issue	
C				
B		01.10.20	Issued for Tender	
A		01.09.20	Issued for Tender	

SCALE

1:350 @ A1 0 3.5 7 10.5 14 17.5 m

A1 Original | Co-ordinate System: MGA Zone 56 | Height Datum: A.H.D. | This sheet may be prepared using colour and may be incomplete if copied

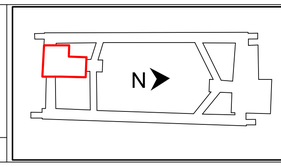

NOTE: Do not scale from this drawing.

CLIENT

NSW GOVERNMENT | sydney METRO

ISDP

OXFORD | CPB CONTRACTORS

The information shown on this drawing is for the purposes of the Sydney Metro Project only. No warranty is given or implied as to its suitability for any other purpose. The Service Providers accept no liability arising from the use of this drawing and the information shown thereon for any purpose other than the Sydney Metro Project.

SERVICE PROVIDERS

Foster + Partners | COX | CJ ARMS | BATESSMART | LCI | aurecon | TTW

DRAWN KC
DESIGNED TS
DRG CHECK TS
DESIGN CHECK TS
APPROVED TS

DRG No. SMCSWSPS-BAT-OSS-AT-DWG-620010

PITT STREET SOUTH OVER STATION DEVELOPMENT (PSS OSD)

FAÇADE TYPES - AXO 2

STATUS: Issued for Construction | SHEET OF | ©

METRO DRG No. SMCSWSPS-PDS-PSS-AT-DWG-000118 | REV . 1

100mm AT FULL SIZE Plot Date & Time [DATE / TIME STAMP]

REV.	BY	DATE	DESCRIPTION	APPD.
1		31.08.21	Issued for Construction	
0		15.06.21	Final Design Stage Documentation	
E		25.05.21	Draft Issue For Construction	
D		05.02.21	Final GMP Issue	
C				
B		01.10.20	Issued for Tender	
A		01.09.20	Issued for Tender	

SCALE

1:200 @ A1 0 2 4 6 8 10 m

A1 Original | Co-ordinate System: MGA Zone 56 | Height Datum: A.H.D. | This sheet may be prepared using colour and may be incomplete if copied

N

NOTE: Do not scale from this drawing.

CLIENT

NSW GOVERNMENT | sydney METRO

ISDP

OXFORD | CPB CONTRACTORS

SERVICE PROVIDERS

Foster + Partners
COX CJ ARMS
BATESSMART. LCI
aurecon TTW

The information shown on this drawing is for the purposes of the Sydney Metro Project only. No warranty is given or implied as to its suitability for any other purpose. The Service Providers accept no liability arising from the use of this drawing and the information shown thereon for any purpose other than the Sydney Metro Project.

DRAWN KC
DESIGNED TS
DRG CHECK TS
DESIGN CHECK TS
APPROVED TS

DRG No. SMCSWSPS-BAT-OSS-AT-DWG-620011

PITT STREET SOUTH OVER STATION DEVELOPMENT (PSS OSD)

TOWER FAÇADE TYPES NORTH ELEVATION

STATUS: Issued for Construction | SHEET OF | ©

METRO DRG No. SMCSWSPS-PDS-PSS-AT-DWG-000119 | REV. 1

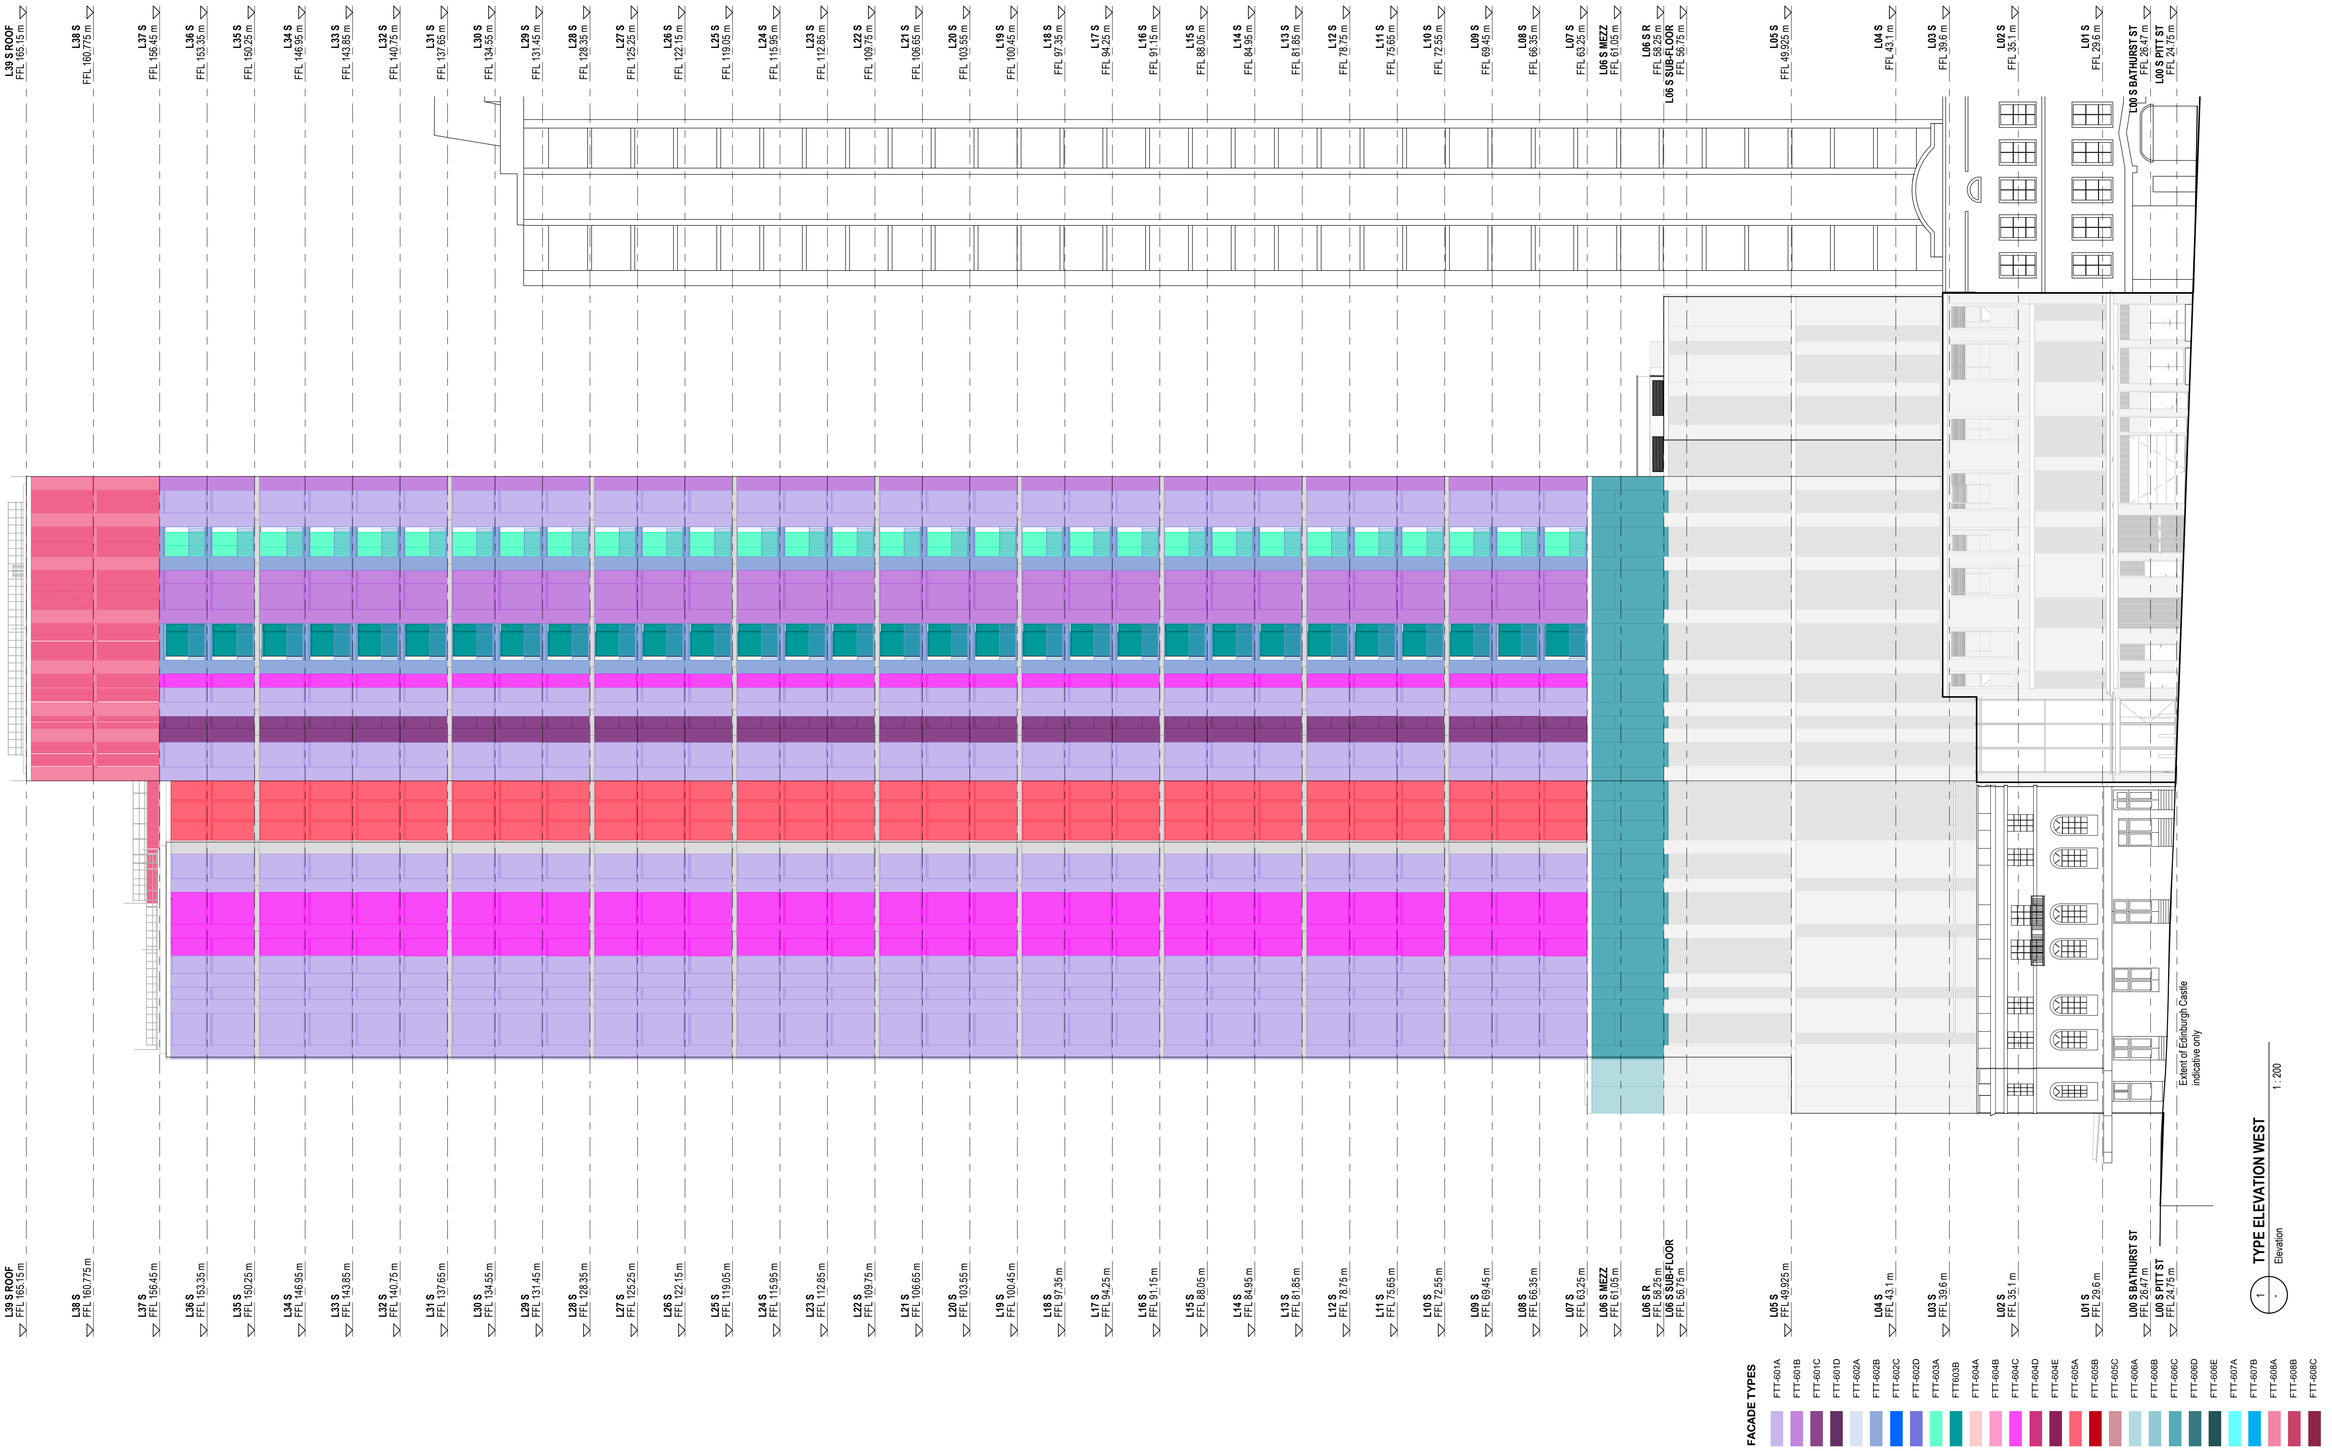

100mm AT FULL SIZE Plot Date & Time [DATE / TIME STAMP]

REV.	BY	DATE	DESCRIPTION	APPD.
1		31.08.21	Issued for Construction	
0		15.06.21	Final Design Stage Documentation	
E		25.05.21	Draft Issue For Construction	
D		05.02.21	Final GMP Issue	
C				
B		01.10.20	Issued for Tender	
A		01.09.20	Issued for Tender	

SCALE

1:200 @ A1

0 2 4 6 8 10 m

A1 Original | Co-ordinate System: MGA Zone 56 | Height Datum: A.H.D. | This sheet may be prepared using colour and may be incomplete if copied

N

NOTE: Do not scale from this drawing.

CLIENT

NSW GOVERNMENT | sydney METRO

ISDP

oxford | CPB CONTRACTORS

The information shown on this drawing is for the purposes of the Sydney Metro Project only. No warranty is given or implied as to its suitability for any other purpose. The Service Providers accept no liability arising from the use of this drawing and the information shown thereon for any purpose other than the Sydney Metro Project.

SERVICE PROVIDERS

Foster + Partners
COX | CJ ARMS
BATESSMART. | LCI
aurecon | TTW

DRAWN KC
DESIGNED TS
DRG CHECK TS
DESIGN CHECK TS
APPROVED TS

DRG No. SMCSWSPS-BAT-OSS-AT-DWG-620012

PITT STREET SOUTH OVER STATION DEVELOPMENT (PSS OSD)

TOWER FAÇADE TYPES WEST ELEVATION

STATUS: Issued for Construction | SHEET OF | ©

METRO DRG No. SMCSWSPS-PDS-PSS-AT-DWG-000120 | REV . 1

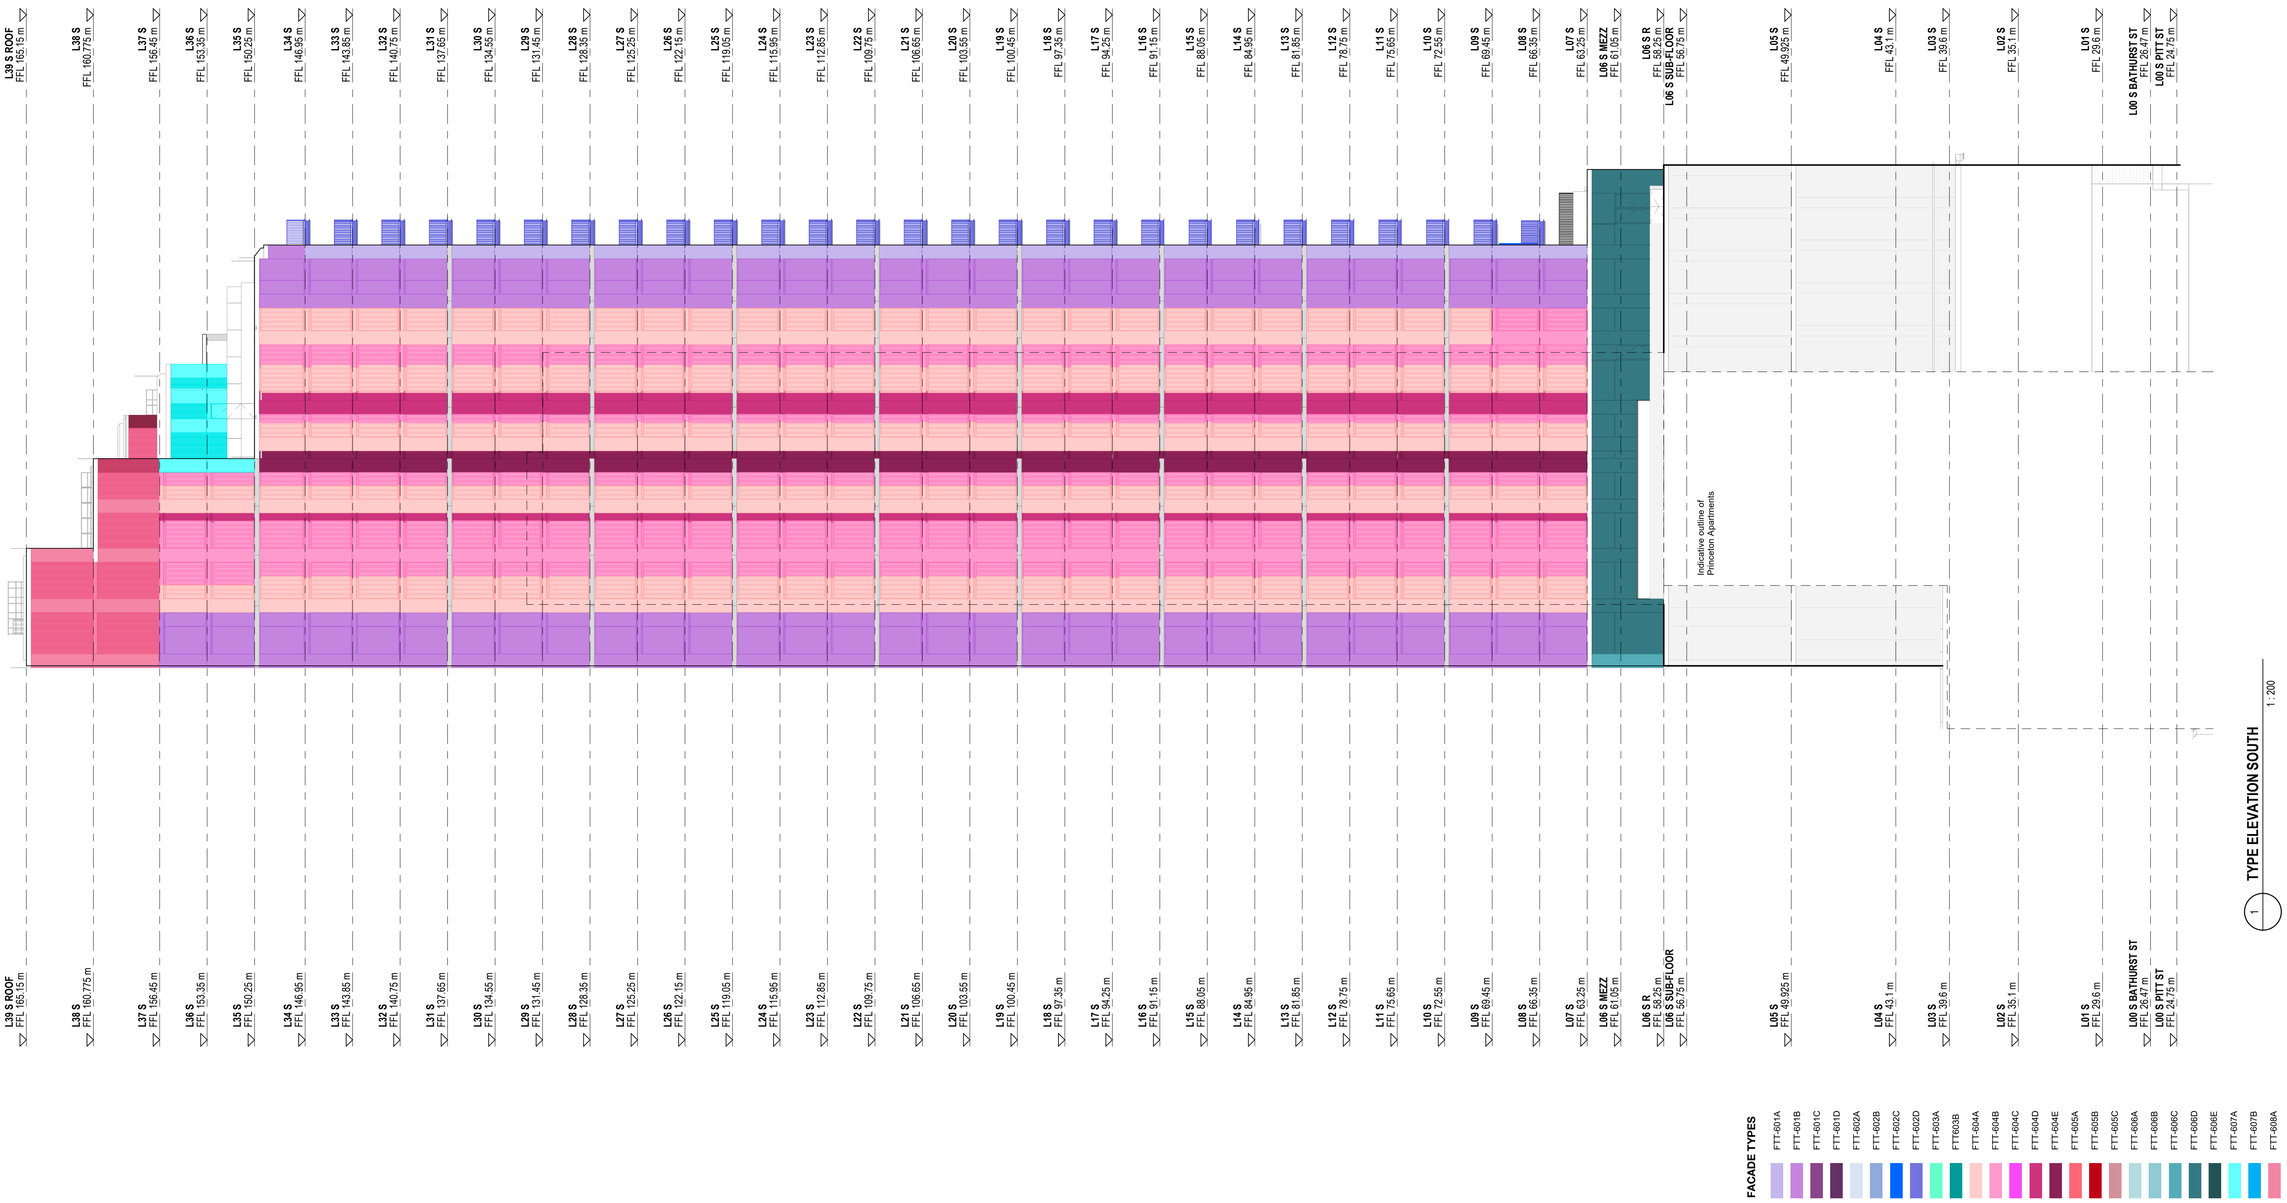

NOT FOR CONSTRUCTION

REV.	BY	DATE	DESCRIPTION	APPD.
1		31.08.21	Issued for Construction	
0		15.06.21	Final Design Stage Documentation	
E		25.05.21	Draft Issue For Construction	
D		05.02.21	Final GMP Issue	
C				
B		01.10.20	Issued for Tender	
A		01.09.20	Issued for Tender	

SCALE

1:200 @ A1 0 2 4 6 8 10 m

N

NOTE: Do not scale from this drawing.

CLIENT

NSW GOVERNMENT | sydney METRO

ISDP

oxfiord | CPB CONTRACTORS

The information shown on this drawing is for the purposes of the Sydney Metro Project only. No warranty is given or implied as to its suitability for any other purpose. The Service Providers accept no liability arising from the use of this drawing and the information shown thereon for any purpose other than the Sydney Metro Project.

SERVICE PROVIDERS

Foster + Partners
COX | CJ ARMS
BATESSMART. | LCI
aurecon | TTW

DRAWN KC
DESIGNED TS
DRG CHECK TS
DESIGN CHECK TS
APPROVED TS

DRG No. SMCSWSPS-BAT-OSS-AT-DWG-620013

PITT STREET SOUTH OVER STATION DEVELOPMENT (PSS OSD)

TOWER FAÇADE TYPES SOUTH ELEVATION

STATUS: Issued for Construction | SHEET OF | ©

METRO DRG No. SMCSWSPS-PDS-PSS-AT-DWG-000121 | REV. 1

A1 Original | Co-ordinate System: MGA Zone 56 | Height Datum: A.H.D. | This sheet may be prepared using colour and may be incomplete if copied

100mm AT FULL SIZE Plot Date & Time [DATE / TIME STAMP]

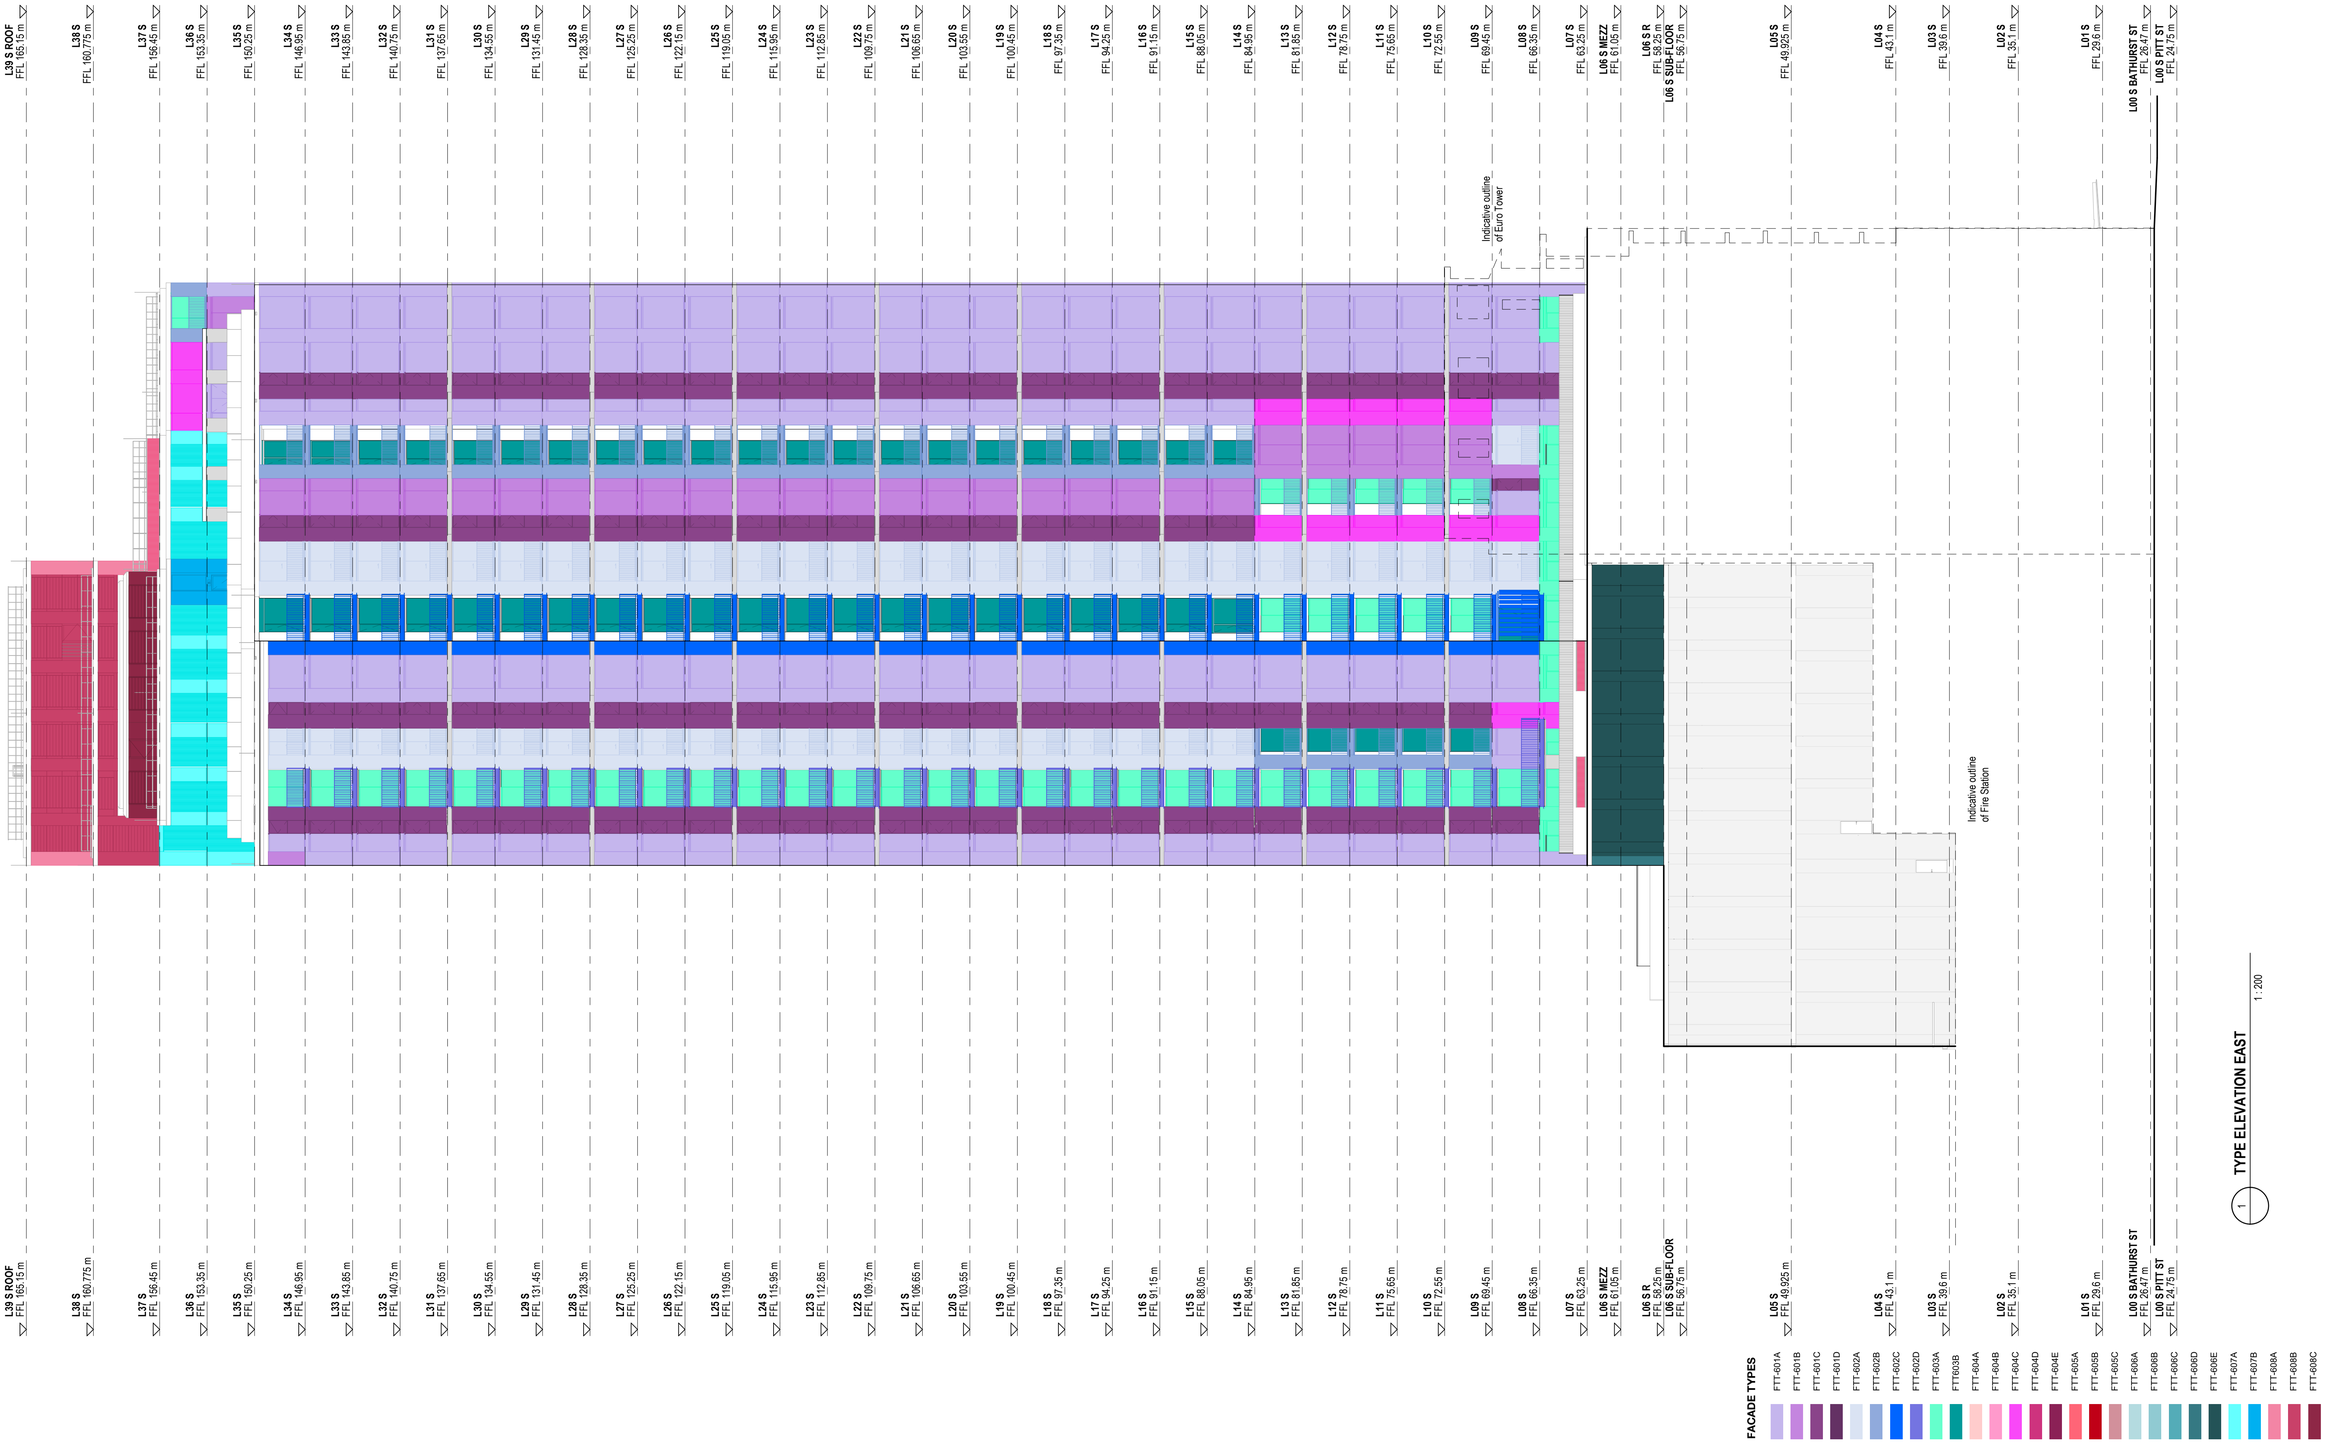

TYPE ELEVATION EAST 1 : 200

100mm AT FULL SIZE Plot Date & Time [DATE / TIME STAMP]

REV.	BY	DATE	DESCRIPTION	APPD.
1		31.08.21	Issued for Construction	
0		15.06.21	Final Design Stage Documentation	
E		25.05.21	Draft Issue For Construction	
D		05.02.21	Final GMP Issue	
C				
B		01.10.20	Issued for Tender	
A		01.09.20	Issued for Tender	

SCALE

1:200 @ A1 0 2 4 6 8 10 m

A1 Original | Co-ordinate System: MGA Zone 56 | Height Datum: A.H.D. | This sheet may be prepared using colour and may be incomplete if copied

N

NOTE: Do not scale from this drawing.

CLIENT

NSW GOVERNMENT | sydney METRO

ISDP

OXFORD | CPB CONTRACTORS

The information shown on this drawing is for the purposes of the Sydney Metro Project only. No warranty is given or implied as to its suitability for any other purpose. The Service Providers accept no liability arising from the use of this drawing and the information shown thereon for any purpose other than the Sydney Metro Project.

SERVICE PROVIDERS

Foster + Partners
COX | CJ ARMS
BATESSMART | LCI
aurecon | TTW

DRAWN KC
DESIGNED TS
DRG CHECK TS
DESIGN CHECK TS
APPROVED TS

DRG No. SMCSWSPS-BAT-OSS-AT-DWG-620014

PITT STREET SOUTH OVER STATION DEVELOPMENT (PSS OSD)

TOWER FAÇADE TYPES EAST ELEVATION

STATUS: Issued for Construction | SHEET OF | ©

METRO DRG No. SMCSWSPS-PDS-PSS-AT-DWG-000122 | REV. 1

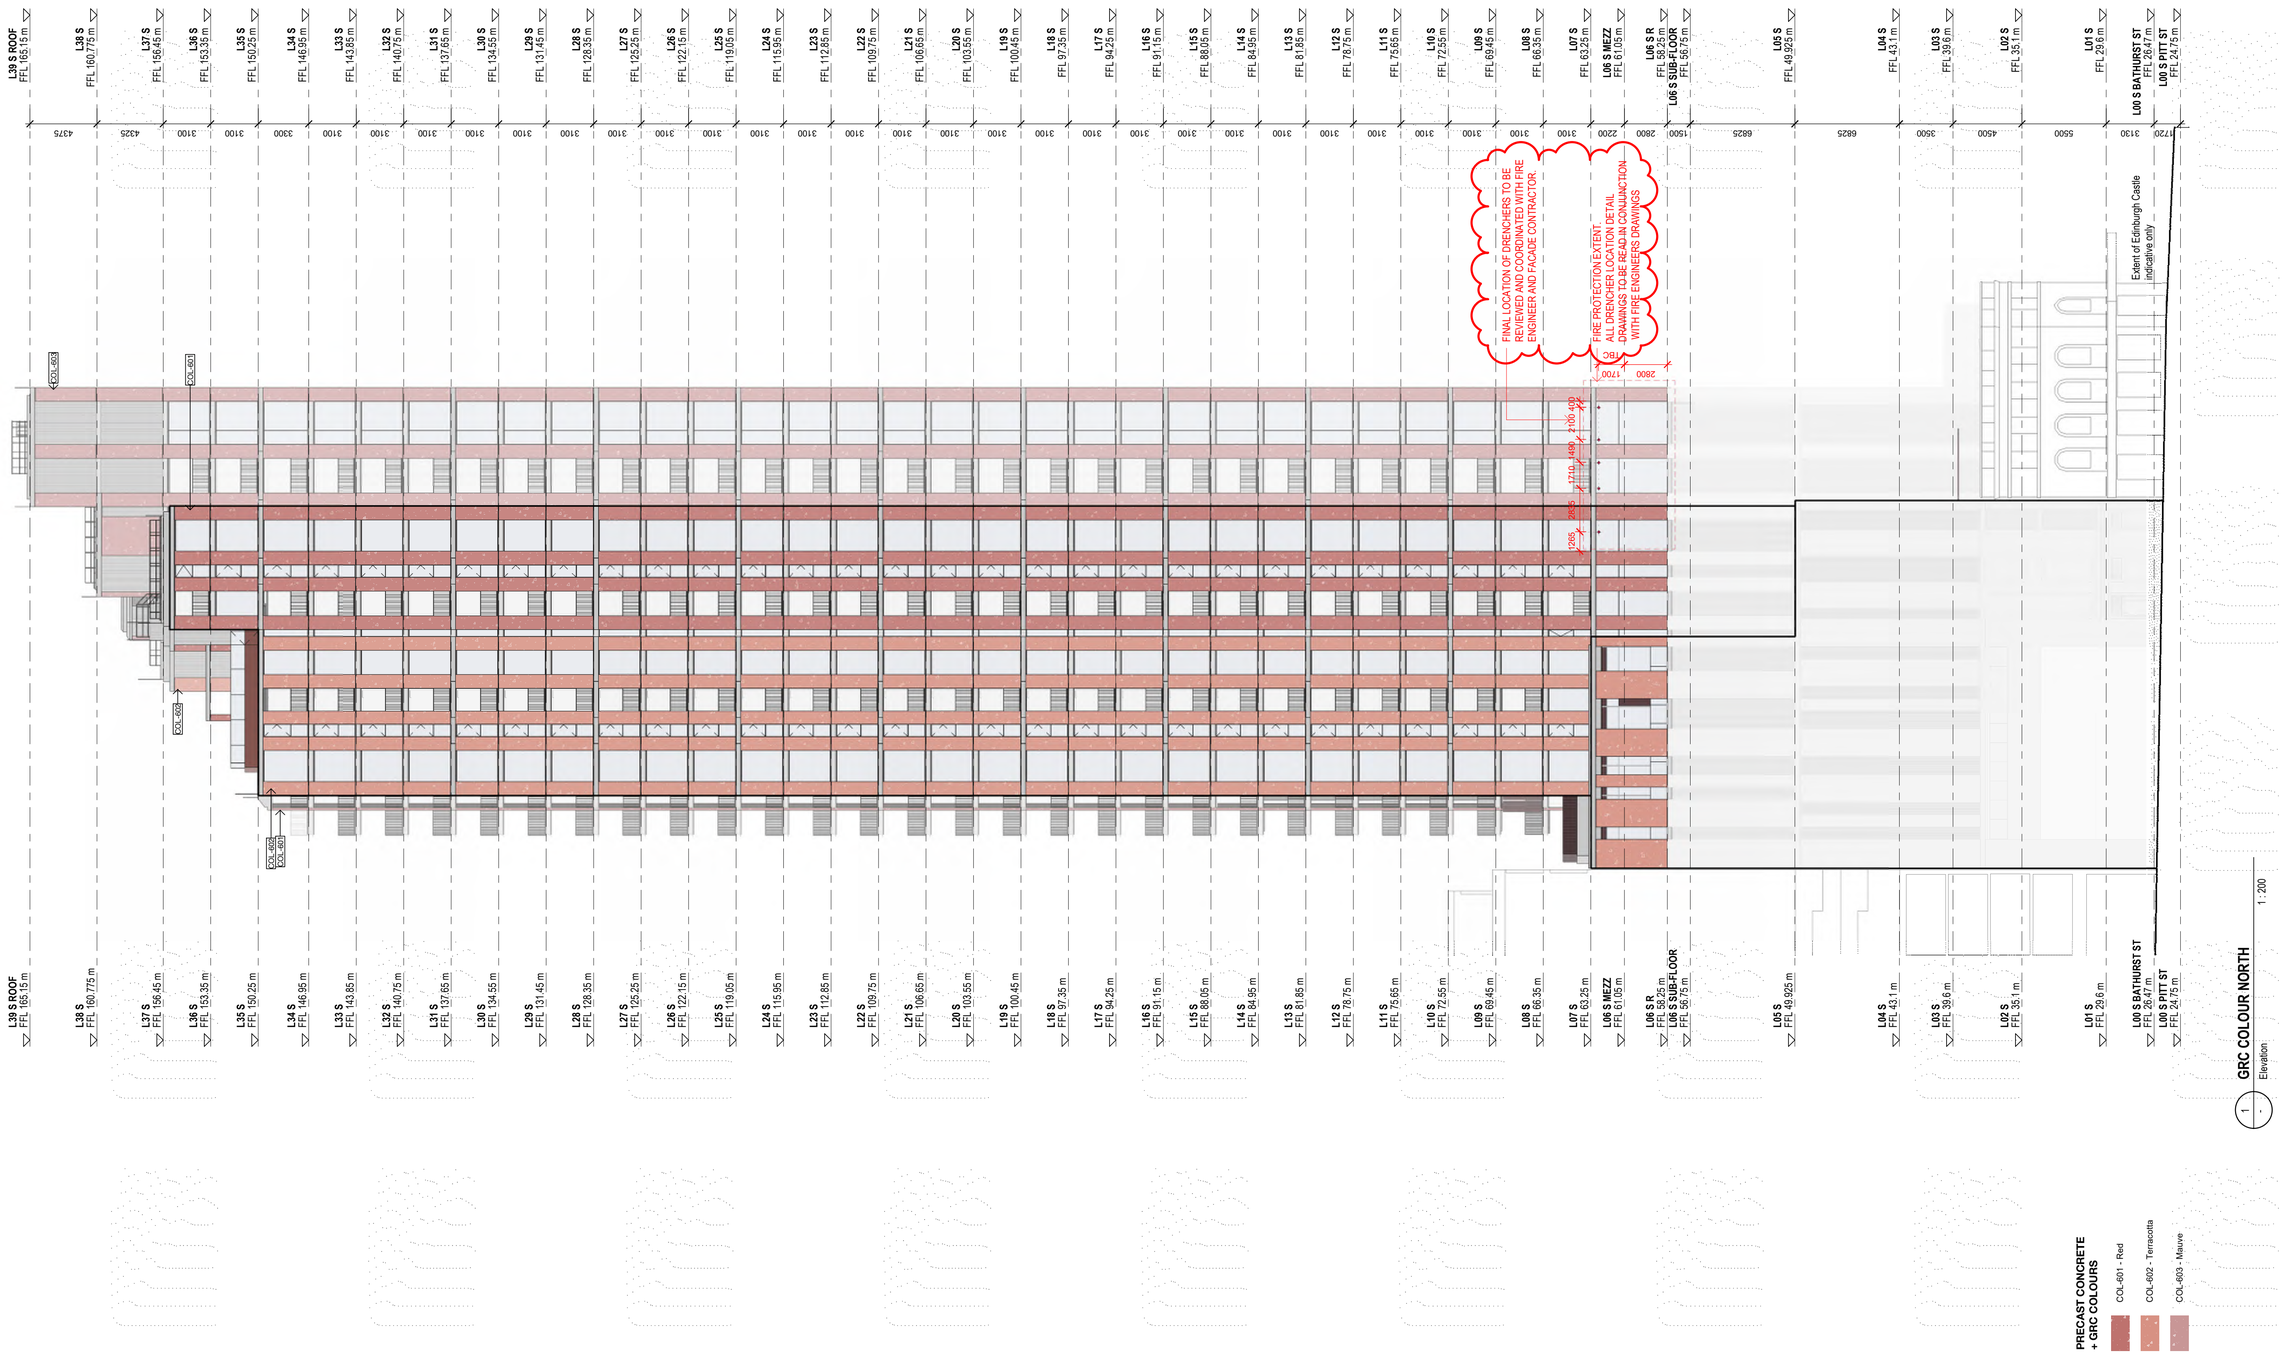

100mm AT FULL SIZE Plot Date & Time [DATE / TIME STAMP]

REV.	BY	DATE	DESCRIPTION	APPD.
1		31.08.21	Issued for Construction	
0		15.06.21	Final Design Stage Documentation	
E		25.05.21	Draft Issue For Construction	
D		05.02.21	Final GMP Issue	
C				
B		01.10.20	Issued for Tender	
A		01.09.20	Issued for Tender	

SCALE

1:250 @ A1 0 2.5 5 7.5 10 12.5 m

A1 Original | Co-ordinate System: MGA Zone 56 | Height Datum: A.H.D. | This sheet may be prepared using colour and may be incomplete if copied

NOTE: Do not scale from this drawing.

CLIENT

NSW GOVERNMENT | sydney METRO

ISDP

OXFORD | CPB CONTRACTORS

The information shown on this drawing is for the purposes of the Sydney Metro Project only. No warranty is given or implied as to its suitability for any other purpose. The Service Providers accept no liability arising from the use of this drawing and the information shown thereon for any purpose other than the Sydney Metro Project.

SERVICE PROVIDERS

Foster + Partners
COX | CJ ARMS
BATESSMART. | LCI
aurecon | TTW Tonkin Zulaikha Greer

DRAWN KC
DESIGNED TS
DRG CHECK TS
DESIGN CHECK TS
APPROVED TS

DRG No. SMCSWSPS-BAT-OSS-AT-DWG-620015

PITT STREET SOUTH OVER STATION DEVELOPMENT (PSS OSD)

GRC COLOUR FACADE NORTH ELEVATION

STATUS: Issued for Construction | SHEET OF | ©

METRO DRG No. SMCSWSPS-PDS-PSS-AT-DWG-000123 | REV . 1

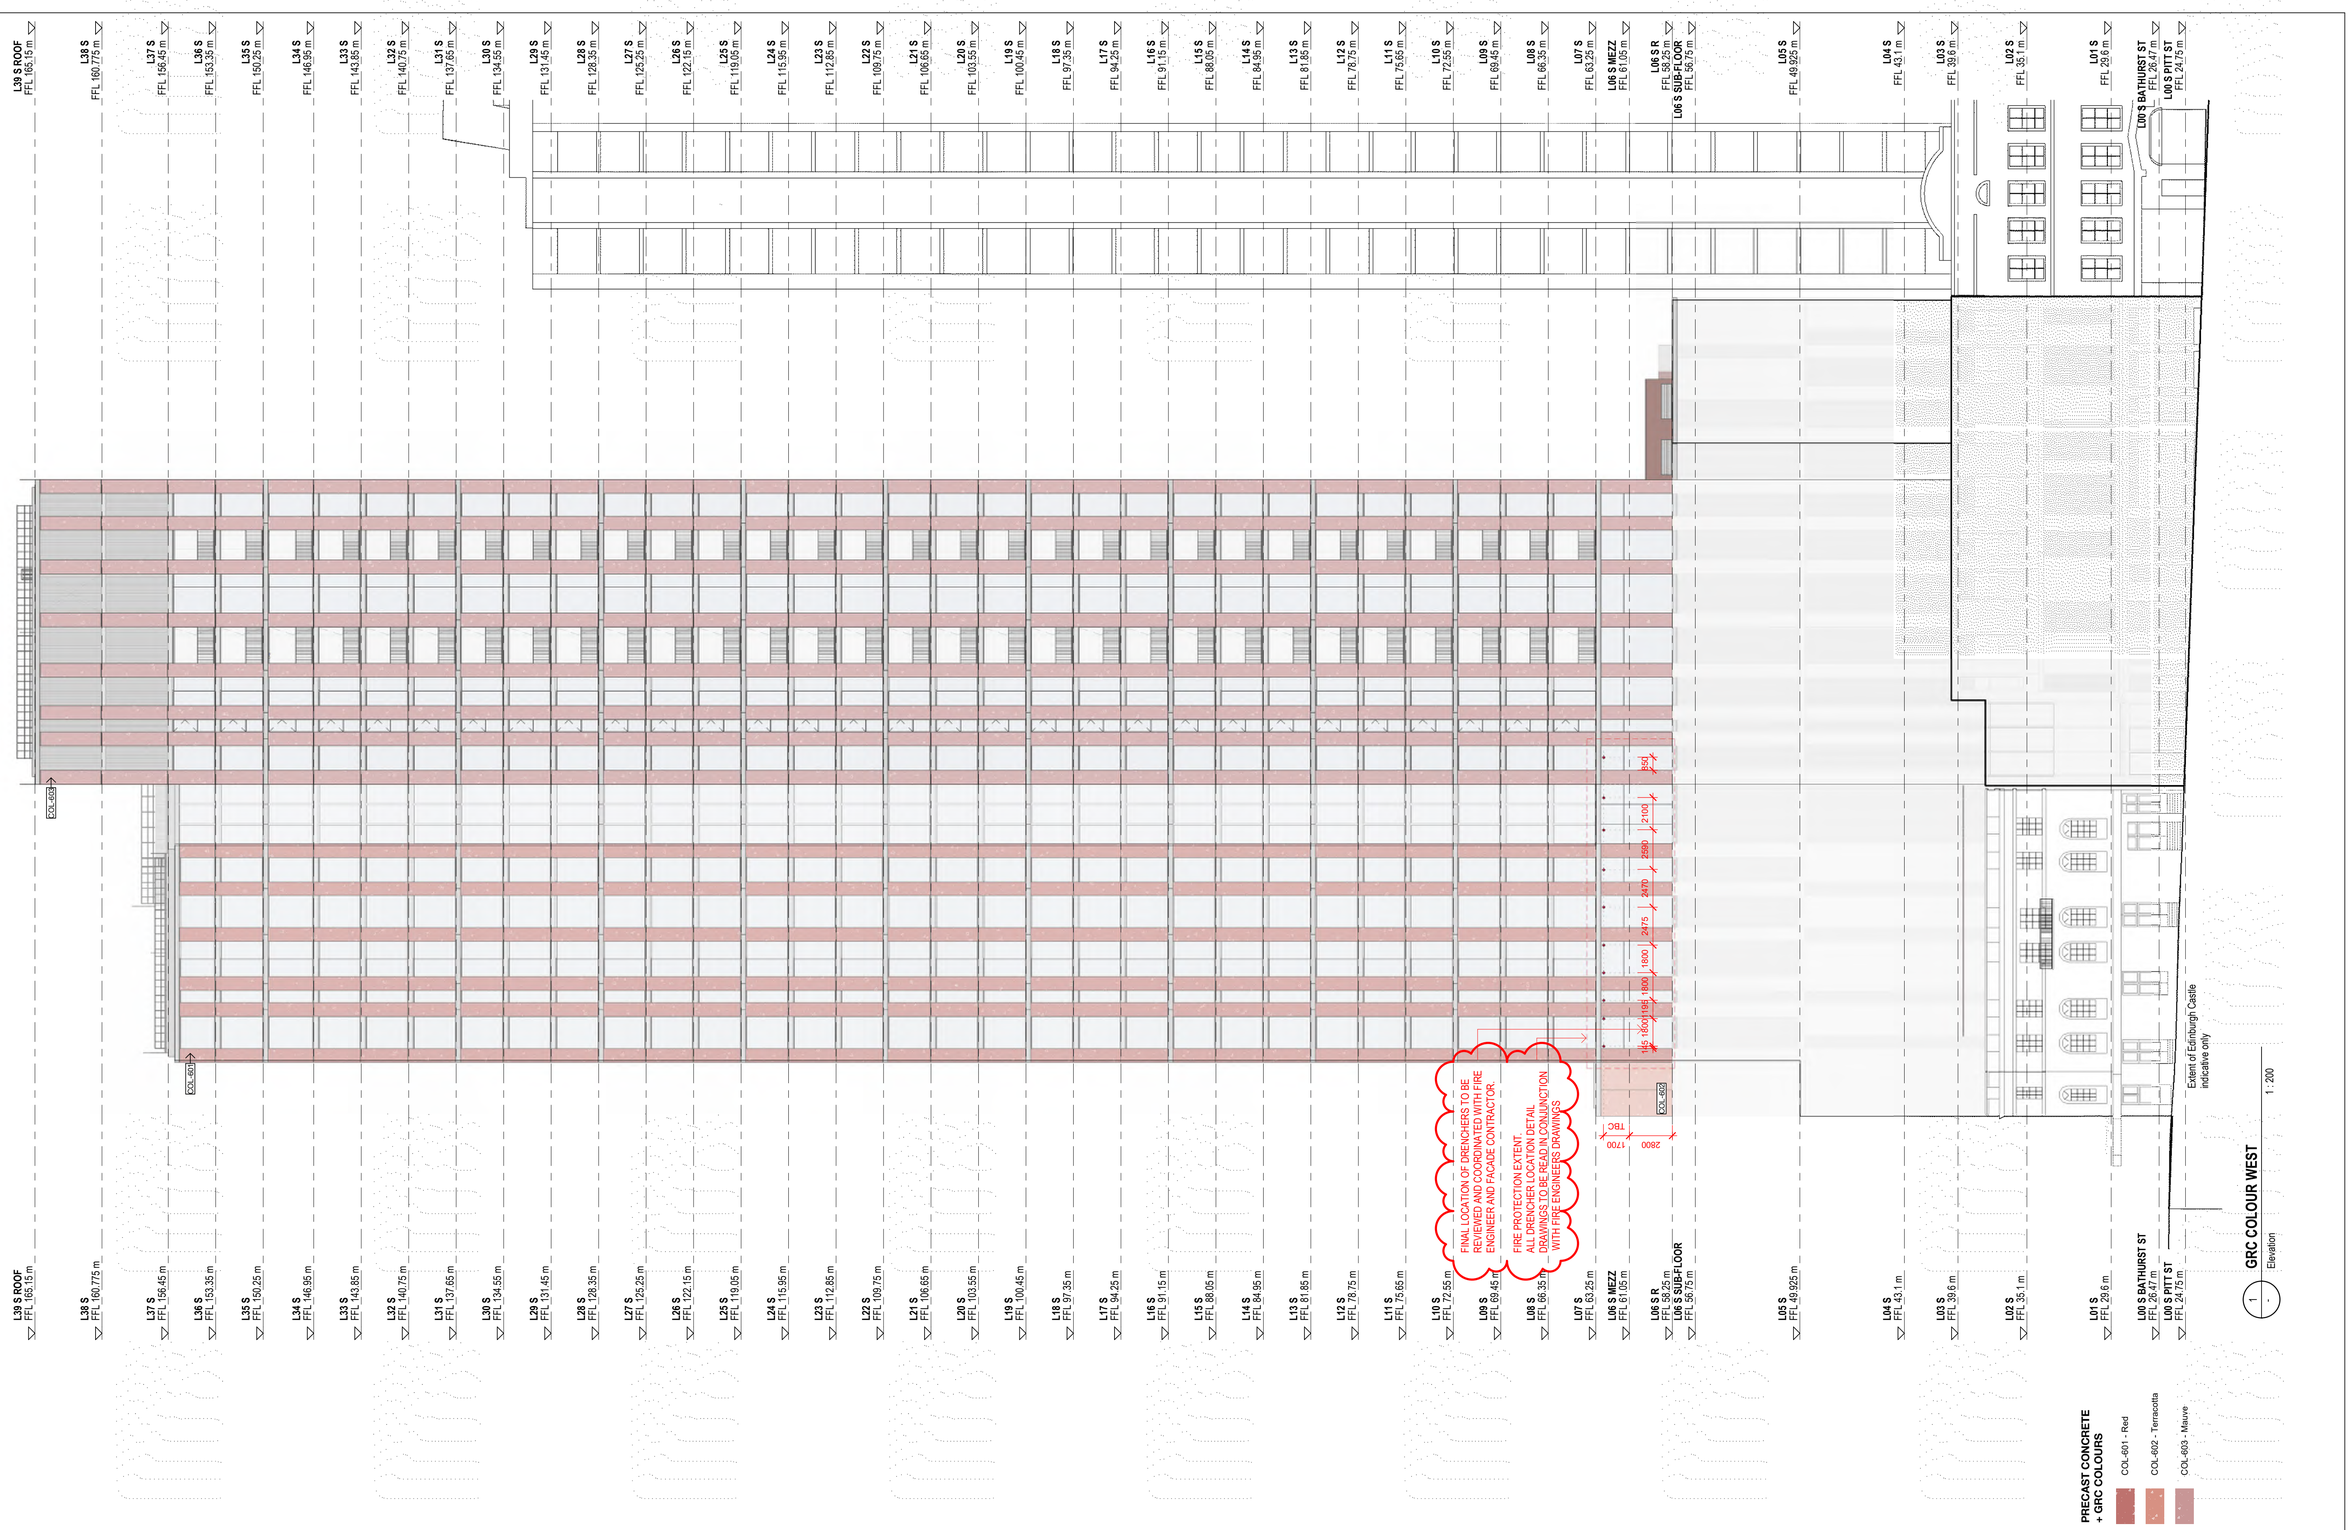

100mm AT FULL SIZE Plot Date & Time [DATE / TIME STAMP]

REV.	BY	DATE	DESCRIPTION	APPD.
1		31.08.21	Issued for Construction	
0		15.06.21	Final Design Stage Documentation	
E		25.05.21	Draft Issue For Construction	
D		05.02.21	Final GMP Issue	
C				
B		01.10.20	Issued for Tender	
A		01.09.20	Issued for Tender	

SCALE

1:250 @ A1 0 2.5 5 7.5 10 12.5 m

A1 Original | Co-ordinate System: MGA Zone 56 | Height Datum: A.H.D. | This sheet may be prepared using colour and may be incomplete if copied

N

NOTE: Do not scale from this drawing.

CLIENT

NSW GOVERNMENT | sydney METRO

ISDP

OXFORD | CPB CONTRACTORS

The information shown on this drawing is for the purposes of the Sydney Metro Project only. No warranty is given or implied as to its suitability for any other purpose. The Service Providers accept no liability arising from the use of this drawing and the information shown thereon for any purpose other than the Sydney Metro Project.

SERVICE PROVIDERS

Foster + Partners
COX CJ ARMS
BATESSMART. LCI
aurecon TTW

DRAWN	KC
DESIGNED	TS
DRG CHECK	TS
DESIGN CHECK	TS
APPROVED	TS

DRG No. SMCSWSPS-BAT-OSS-AT-DWG-620016

PITT STREET SOUTH OVER STATION DEVELOPMENT (PSS OSD)

GRC COLOUR FACADE WEST ELEVATION

STATUS: Issued for Construction | SHEET OF | ©

METRO DRG No. SMCSWSPS-PDS-PSS-AT-DWG-000124 | REV. 1

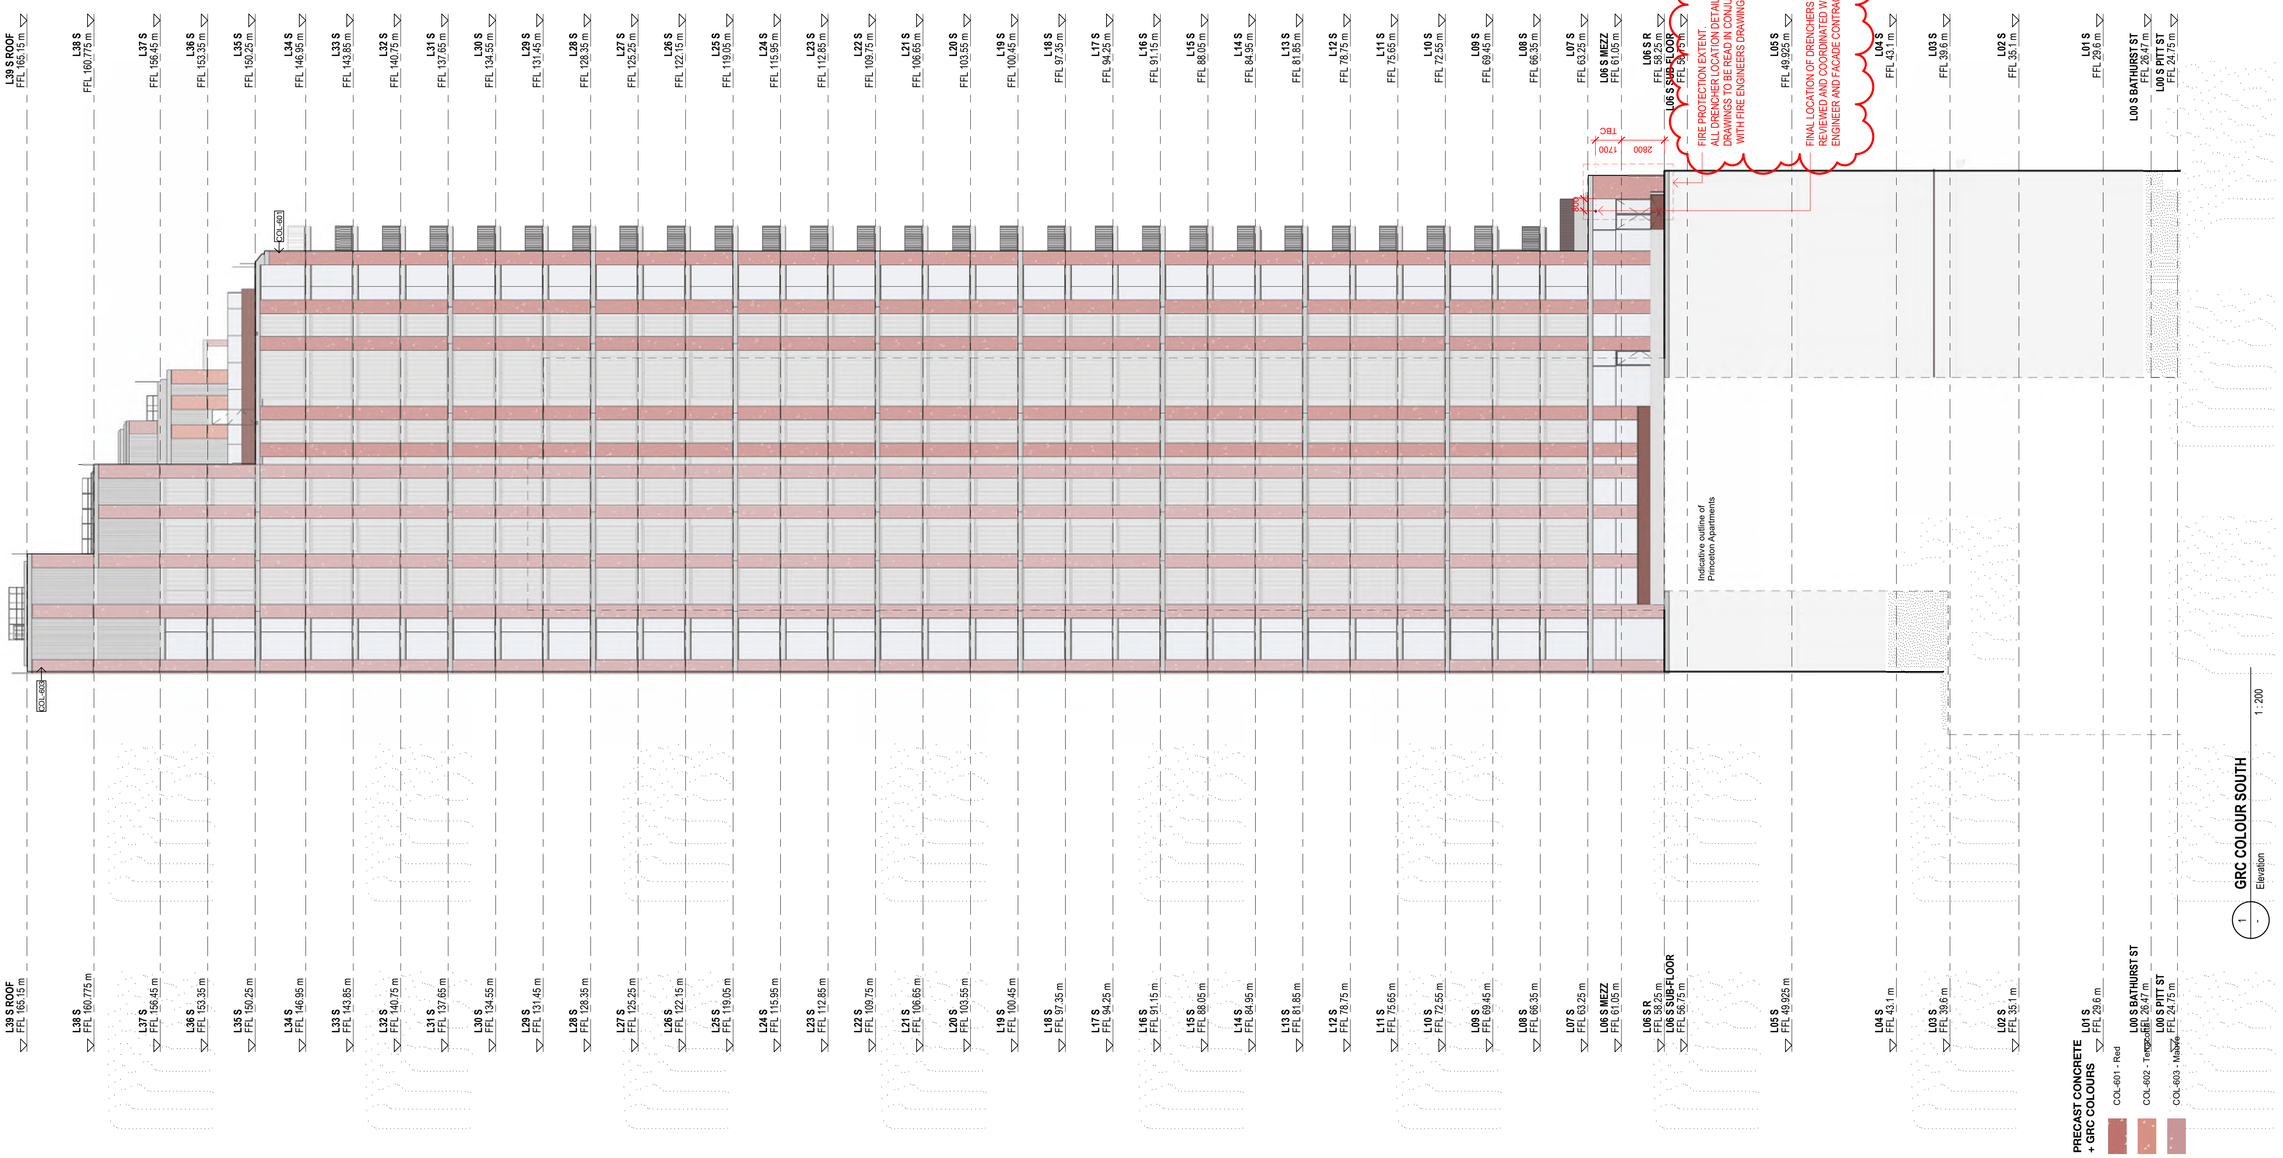

100mm AT FULL SIZE Plot Date & Time [DATE / TIME STAMP]

REV.	BY	DATE	DESCRIPTION	APPD.
1		31.08.21	Issued for Construction	
0		15.06.21	Final Design Stage Documentation	
E		25.05.21	Draft Issue For Construction	
D		05.02.21	Final GMP Issue	
C				
B		01.10.20	Issued for Tender	
A		01.09.20	Issued for Tender	

SCALE

1:250 @ A1 0 2.5 5 7.5 10 12.5 m

A1 Original | Co-ordinate System: MGA Zone 56 | Height Datum: A.H.D. | This sheet may be prepared using colour and may be incomplete if copied

N

NOTE: Do not scale from this drawing.

CLIENT

NSW GOVERNMENT | sydney METRO

ISDP

oxford | CPB CONTRACTORS

The information shown on this drawing is for the purposes of the Sydney Metro Project only. No warranty is given or implied as to its suitability for any other purpose. The Service Providers accept no liability arising from the use of this drawing and the information shown thereon for any purpose other than the Sydney Metro Project.

SERVICE PROVIDERS

Foster + Partners
COX | CJ ARMS
BATESSMART. | LCI
aurecon | TTW

DRAWN KC
DESIGNED TS
DRG CHECK TS
DESIGN CHECK TS
APPROVED TS

DRG No. SMCSWSPS-BAT-OSS-AT-DWG-620017

PITT STREET SOUTH OVER STATION DEVELOPMENT (PSS OSD)

GRC COLOUR FACADE SOUTH ELEVATION

STATUS: Issued for Construction | SHEET OF | ©

METRO DRG No. SMCSWSPS-PDS-PSS-AT-DWG-000125 | REV. 1

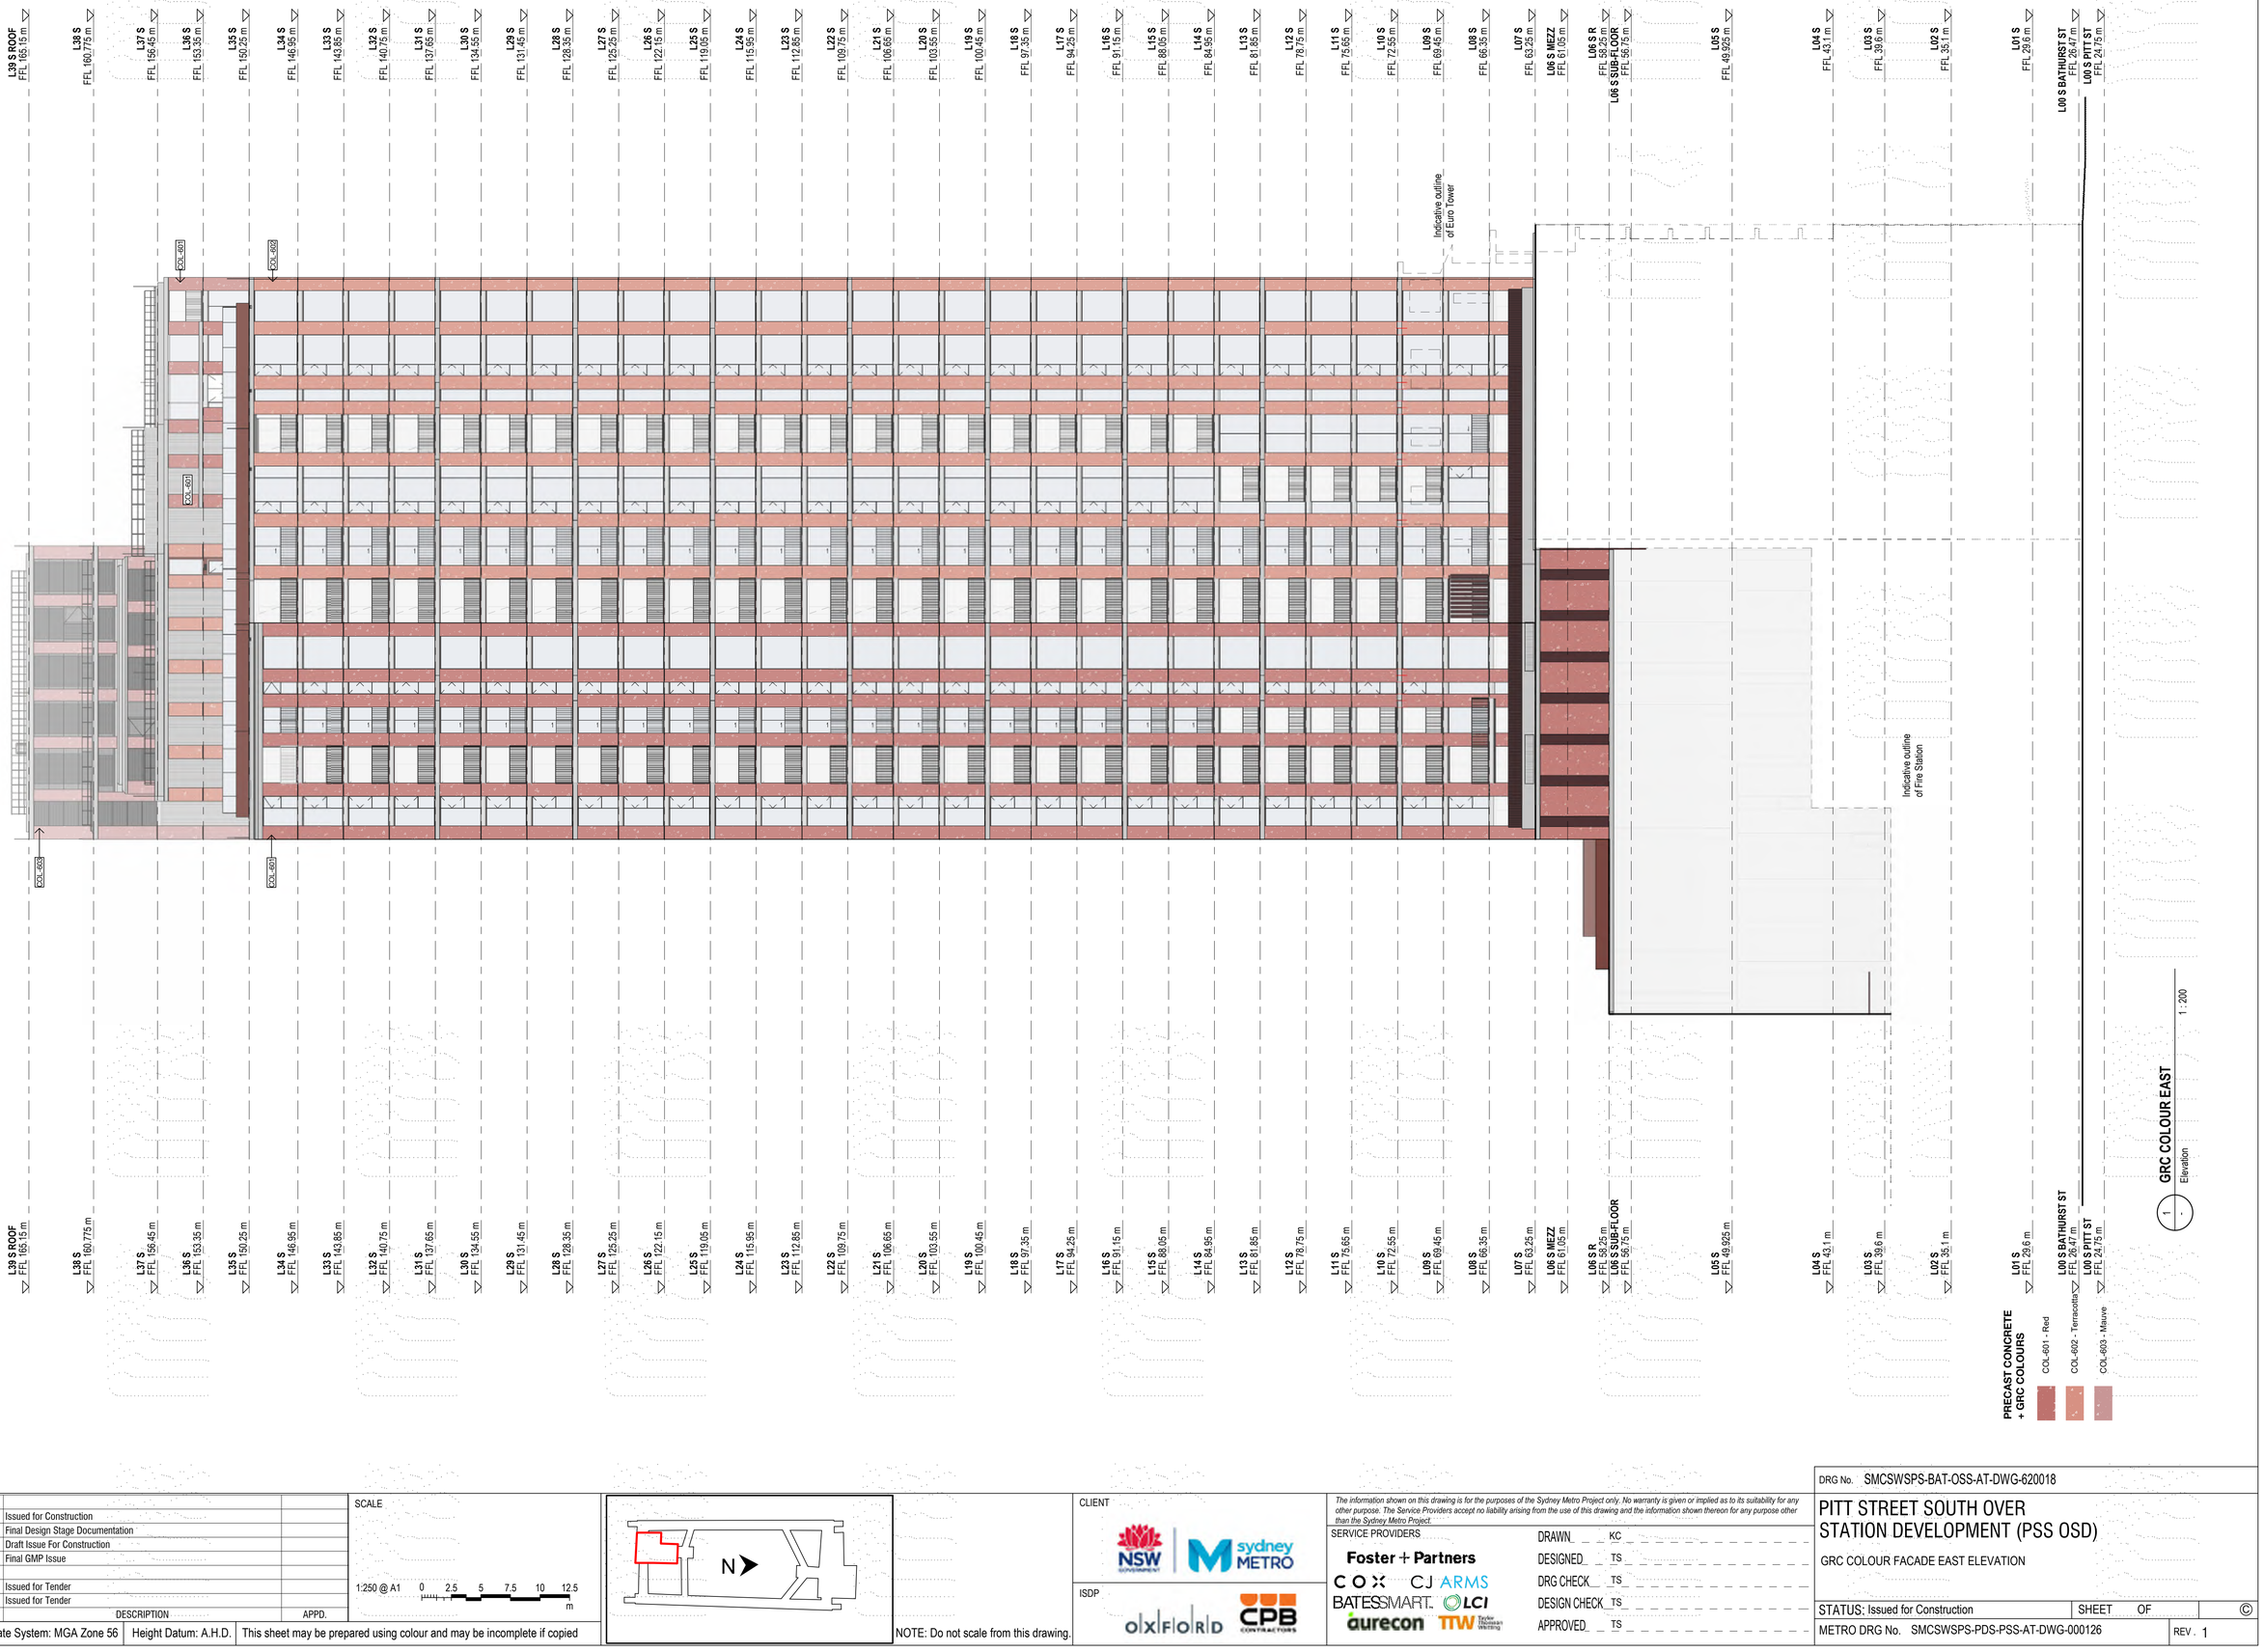

100mm AT FULL SIZE Plot Date & Time [DATE / TIME STAMP]

REV.	BY	DATE	DESCRIPTION	APPD.
1		31.08.21	Issued for Construction	
0		15.06.21	Final Design Stage Documentation	
E		25.05.21	Draft Issue For Construction	
D		05.02.21	Final GMP Issue	
C				
B		01.10.20	Issued for Tender	
A		01.09.20	Issued for Tender	

SCALE

1:250 @ A1 0 2.5 5 7.5 10 12.5 m

A1 Original | Co-ordinate System: MGA Zone 56 | Height Datum: A.H.D. | This sheet may be prepared using colour and may be incomplete if copied

N

NOTE: Do not scale from this drawing.

CLIENT

NSW GOVERNMENT | sydney METRO

ISDP

OXFORD | CPB CONTRACTORS

The information shown on this drawing is for the purposes of the Sydney Metro Project only. No warranty is given or implied as to its suitability for any other purpose. The Service Providers accept no liability arising from the use of this drawing and the information shown thereon for any purpose other than the Sydney Metro Project.

SERVICE PROVIDERS

Foster + Partners
COX | CJ ARMS
BATESSMART. | LCI
aurecon | TTW

DRAWN KC
DESIGNED TS
DRG CHECK TS
DESIGN CHECK TS
APPROVED TS

DRG No. SMCSWSPS-BAT-OSS-AT-DWG-620018

PITT STREET SOUTH OVER STATION DEVELOPMENT (PSS OSD)

GRC COLOUR FACADE EAST ELEVATION

STATUS: Issued for Construction | SHEET OF | ©

METRO DRG No. SMCSWSPS-PDS-PSS-AT-DWG-000126 | REV . 1

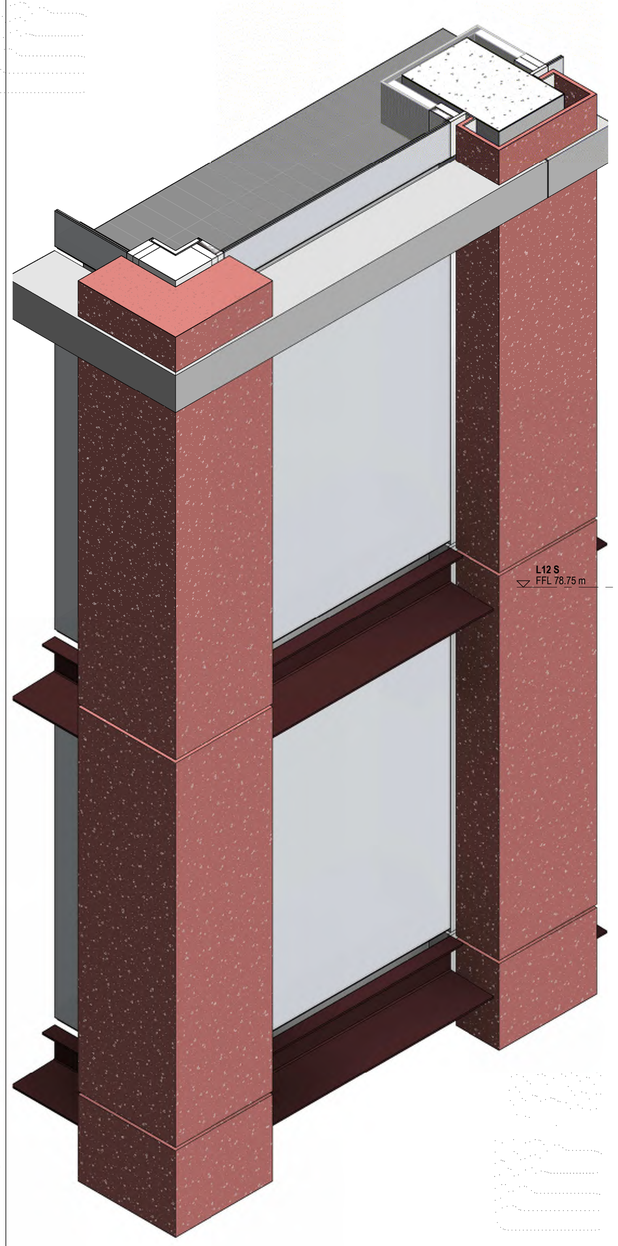

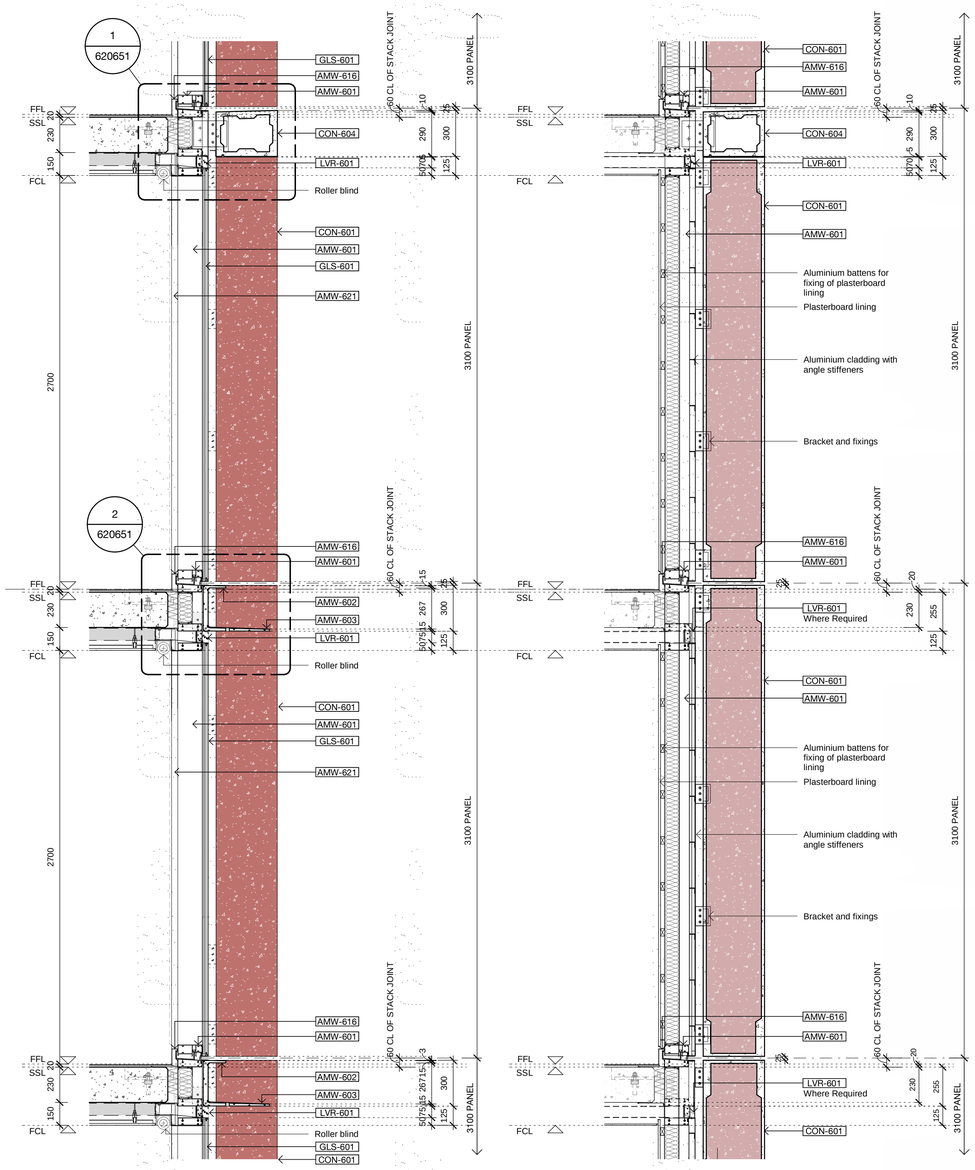

2 620601 **FTT-601A**
Section 1 : 20

3 620601 **FTT-601A**
Section 1 : 20

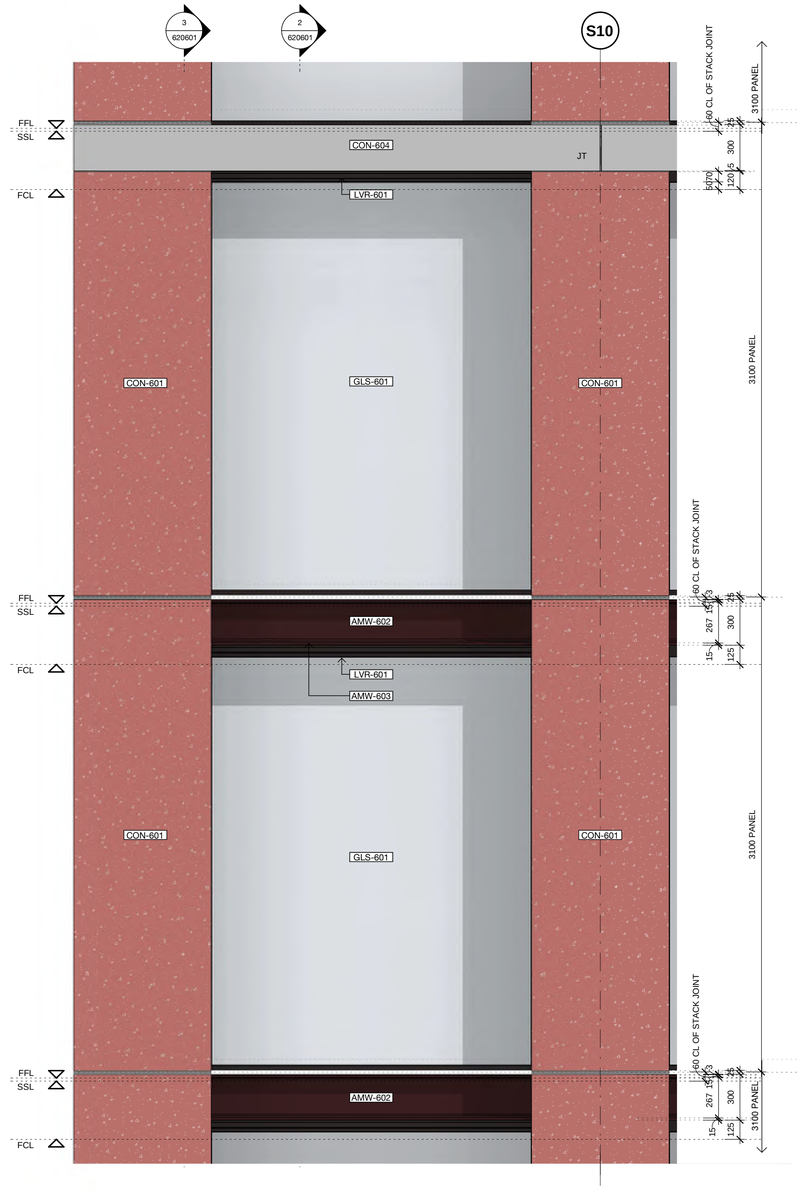

4 - **FTT-601A**
Elevation 1 : 20

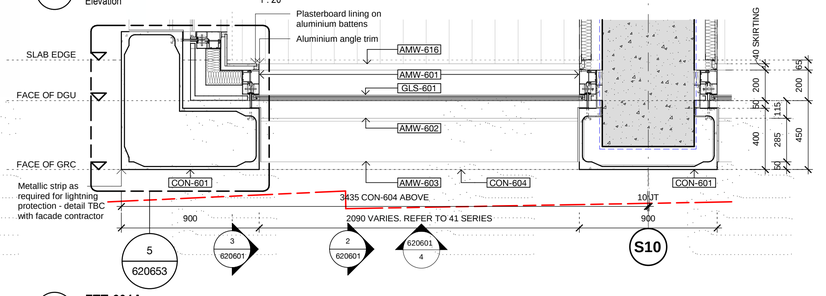

1 620601 **FTT-601A**
Plan 1 : 20

100mm AT FULL SIZE Plot Date & Time [DATE / TIME STAMP]

REV.	BY	DATE	DESCRIPTION	APPD.
1		31.08.21	Issued for Construction	
0		15.06.21	Final Design Stage Documentation	
F		25.05.21	Draft Issue For Construction	
E		01.04.21	Final GMP Reissue	
D		19.02.21	Final GMP Issue	
C				
B		01.10.20	Issued for Tender	
A		01.09.20	Issued for Tender	

SCALE
1:20 @ A1 0 200 400 600 800 1000 mm

A1 Original | Co-ordinate System: MGA Zone 56 | Height Datum: A.H.D. | This sheet may be prepared using colour and may be incomplete if copied

N

NOTE: Do not scale from this drawing.

CLIENT
NSW GOVERNMENT | sydney METRO

ISDP
oxford | CPB CONTRACTORS

The information shown on this drawing is for the purposes of the Sydney Metro Project only. No warranty is given or implied as to its suitability for any other purpose. The Service Providers accept no liability arising from the use of this drawing and the information shown thereon for any purpose other than the Sydney Metro Project.

SERVICE PROVIDERS
Foster + Partners
COX | CJ ARMS
BATESSMART | LCI
aurecon | TTW

DRAWN NM
DESIGNED TS
DRG CHECK TS
DESIGN CHECK TS
APPROVED TS

DRG No. SMCSWSPS-BAT-OSS-AT-DWG-620601

PITT STREET SOUTH OVER STATION DEVELOPMENT (PSS OSD)

TOWER FTT-601A

STATUS: Issued for Construction | SHEET OF | ©

METRO DRG No. SMCSWSPS-PDS-PSS-AT-DWG-000127 | REV. 1

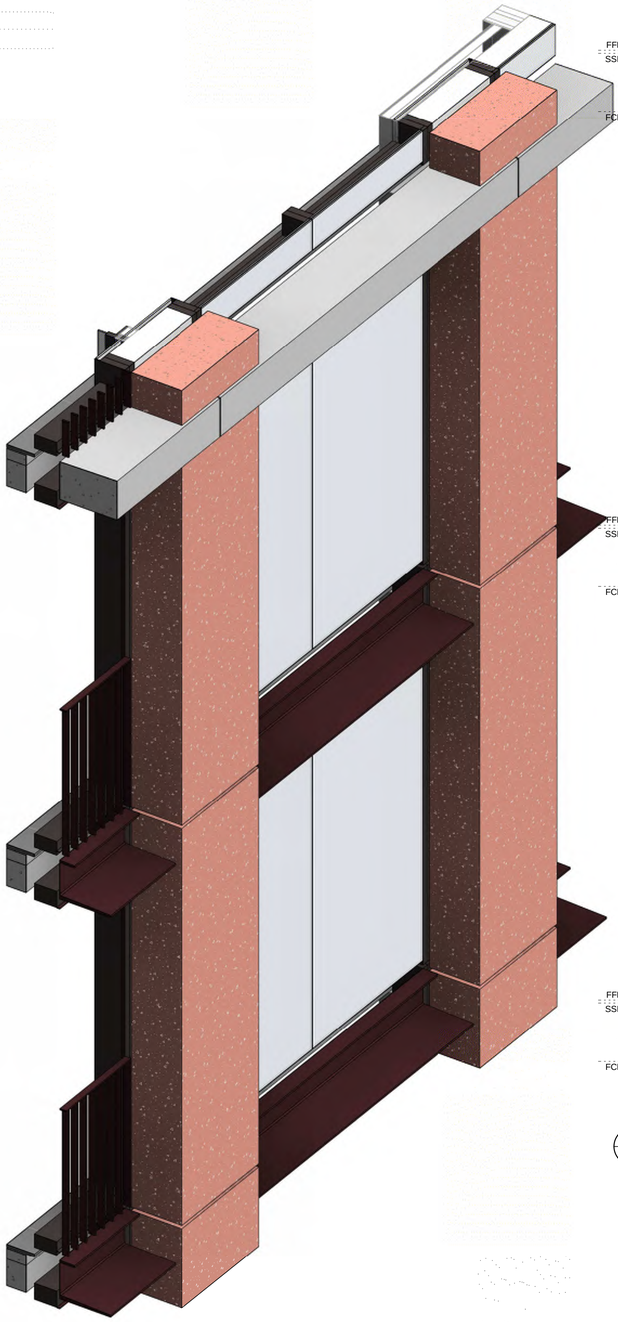

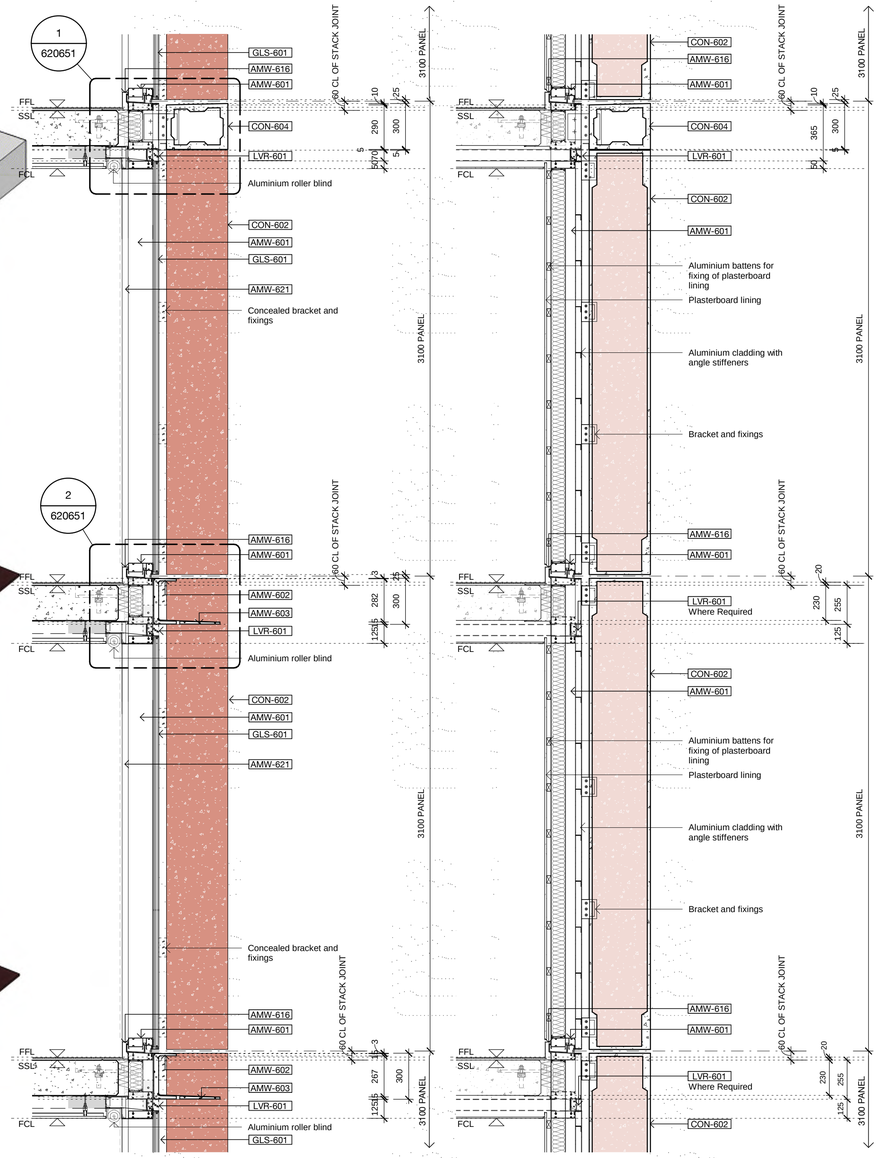

2 620602 **FTT-601B** Section 1 : 20

3 620602 **FTT-601B** Section 1 : 20

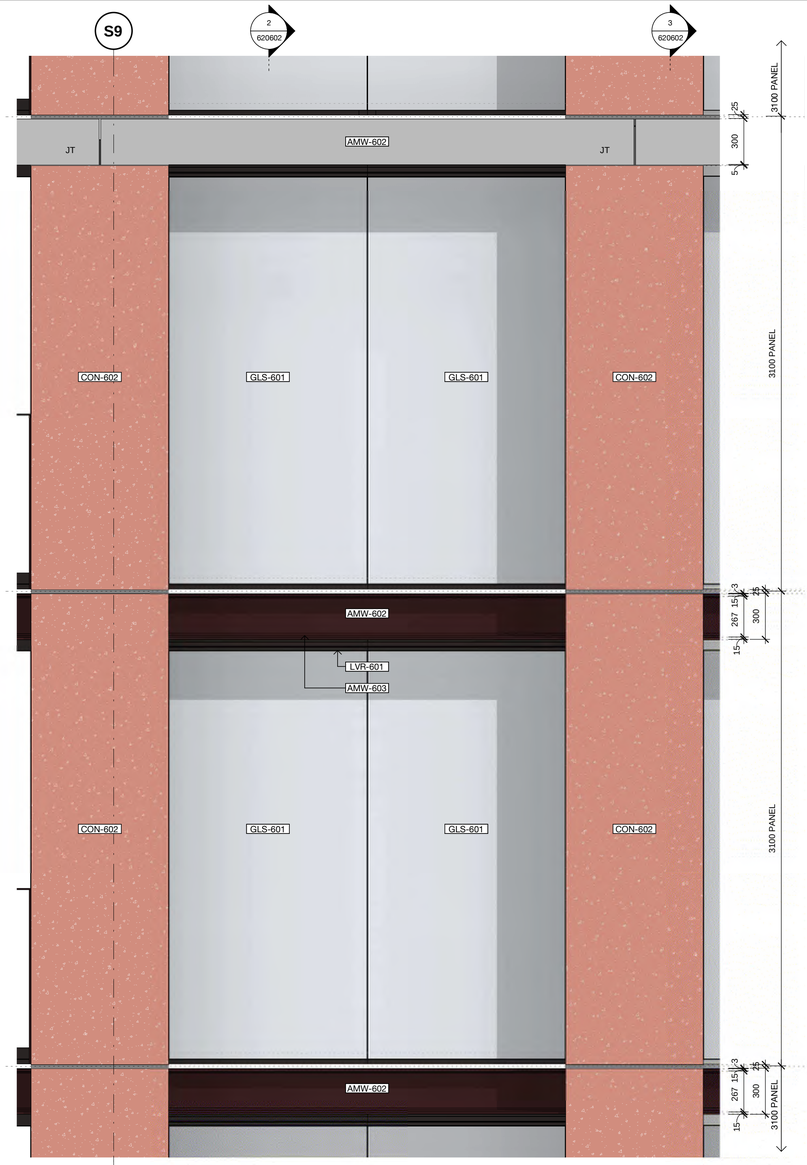

4 - **FTT-601B** Elevation 1 : 20

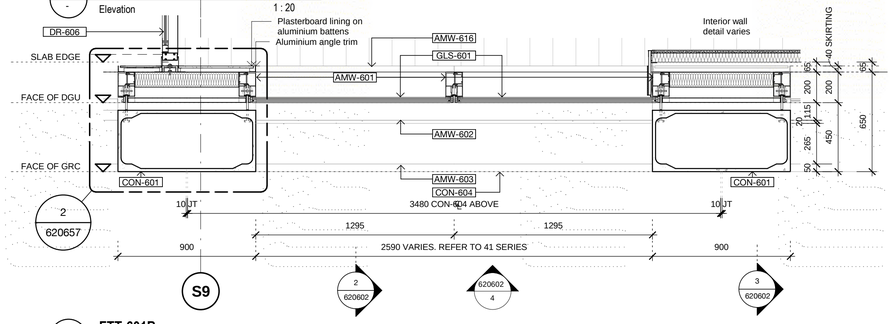

1 **FTT-601B** Plan 1 : 20

REV.	BY	DATE	DESCRIPTION	APPD.
1		31.08.21	Issued for Construction	
0		15.06.21	Final Design Stage Documentation	
F		25.05.21	Draft Issue For Construction	
E		01.04.21	Final GMP Reissue	
D		19.02.21	Final GMP Issue	
C				
B		01.10.20	Issued for Tender	
A		01.09.20	Issued for Tender	

SCALE

1:20 @ A1 0 200 400 600 800 1000 mm

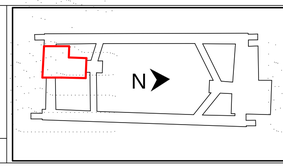

NOTE: Do not scale from this drawing.

CLIENT

ISDP

The information shown on this drawing is for the purposes of the Sydney Metro Project only. No warranty is given or implied as to its suitability for any other purpose. The Service Providers accept no liability arising from the use of this drawing and the information shown thereon for any purpose other than the Sydney Metro Project.

SERVICE PROVIDERS

Foster + Partners; COX; CJ ARMS; BATESSMART; LCI; aurecon; TTW

DRAWN	NM
DESIGNED	TS
DRG CHECK	TS
DESIGN CHECK	TS
APPROVED	TS

DRG No. SMCSWSPS-BAT-OSS-AT-DWG-620602

PITT STREET SOUTH OVER STATION DEVELOPMENT (PSS OSD)

TOWER FTT-601B

STATUS: Issued for Construction | SHEET OF | ©

METRO DRG No. SMCSWSPS-PDS-PSS-AT-DWG-000128 | REV. 1

A1 Original | Co-ordinate System: MGA Zone 56 | Height Datum: A.H.D. | This sheet may be prepared using colour and may be incomplete if copied

100mm AT FULL SIZE Plot Date & Time [DATE / TIME STAMP]

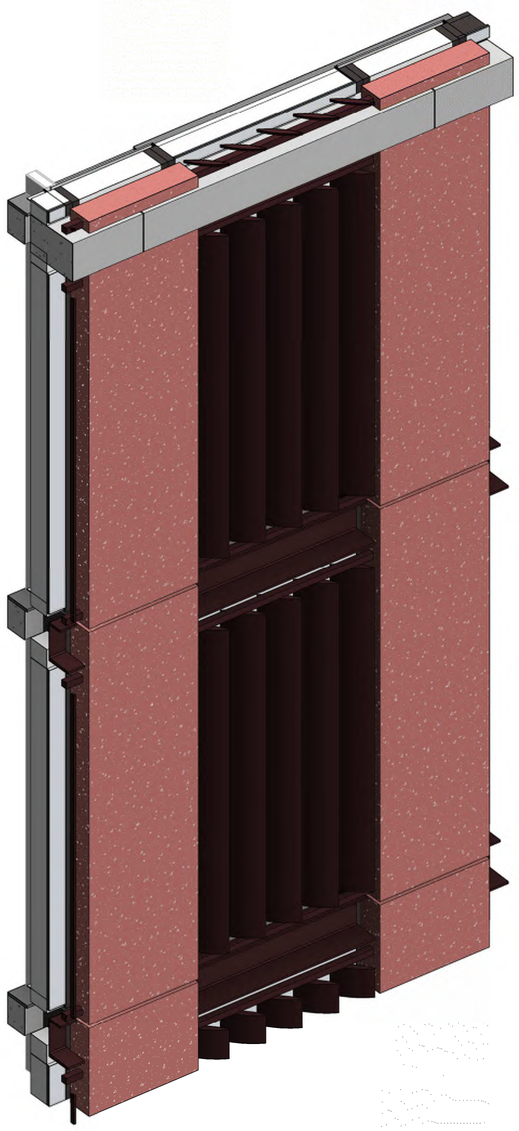

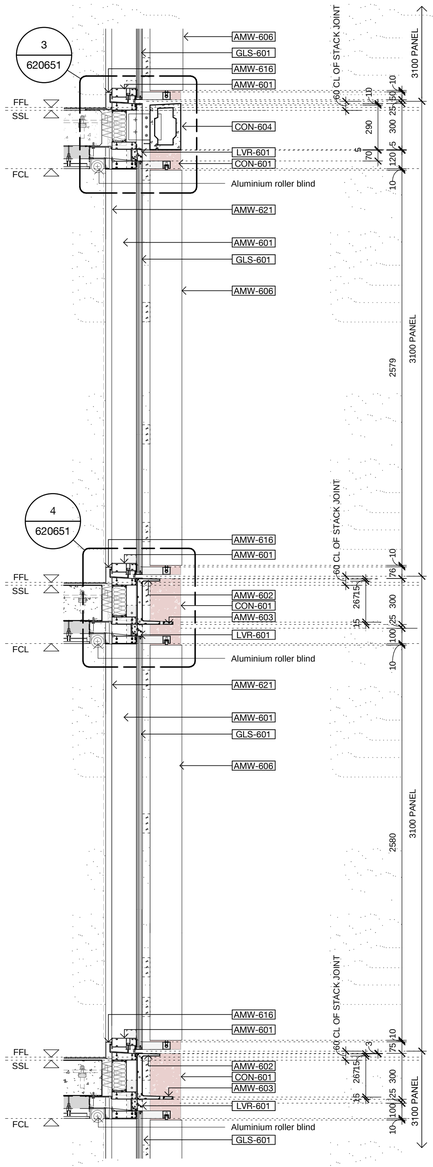

3 620603 **FTT-604A** Section 1 : 20

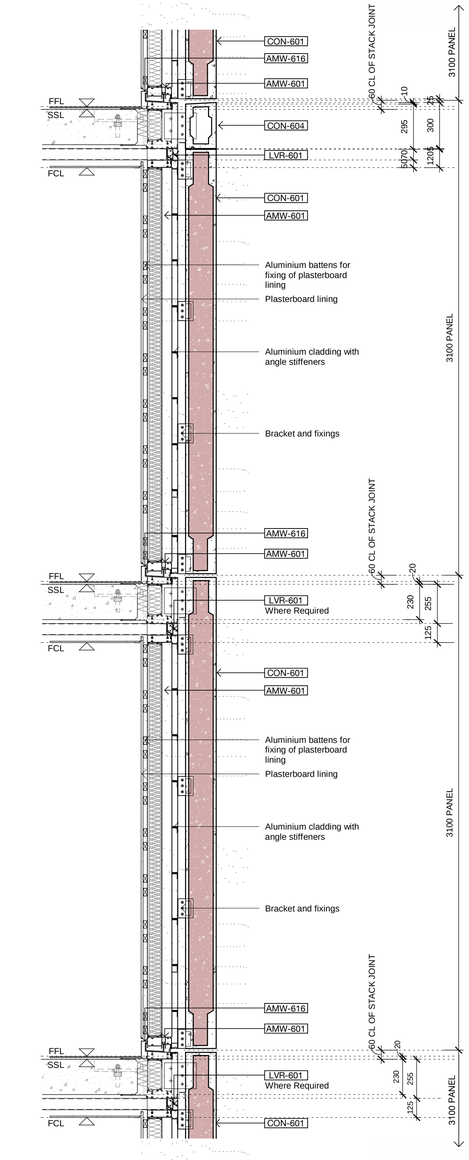

4 620603 **FTT-604A** Section 1 : 20

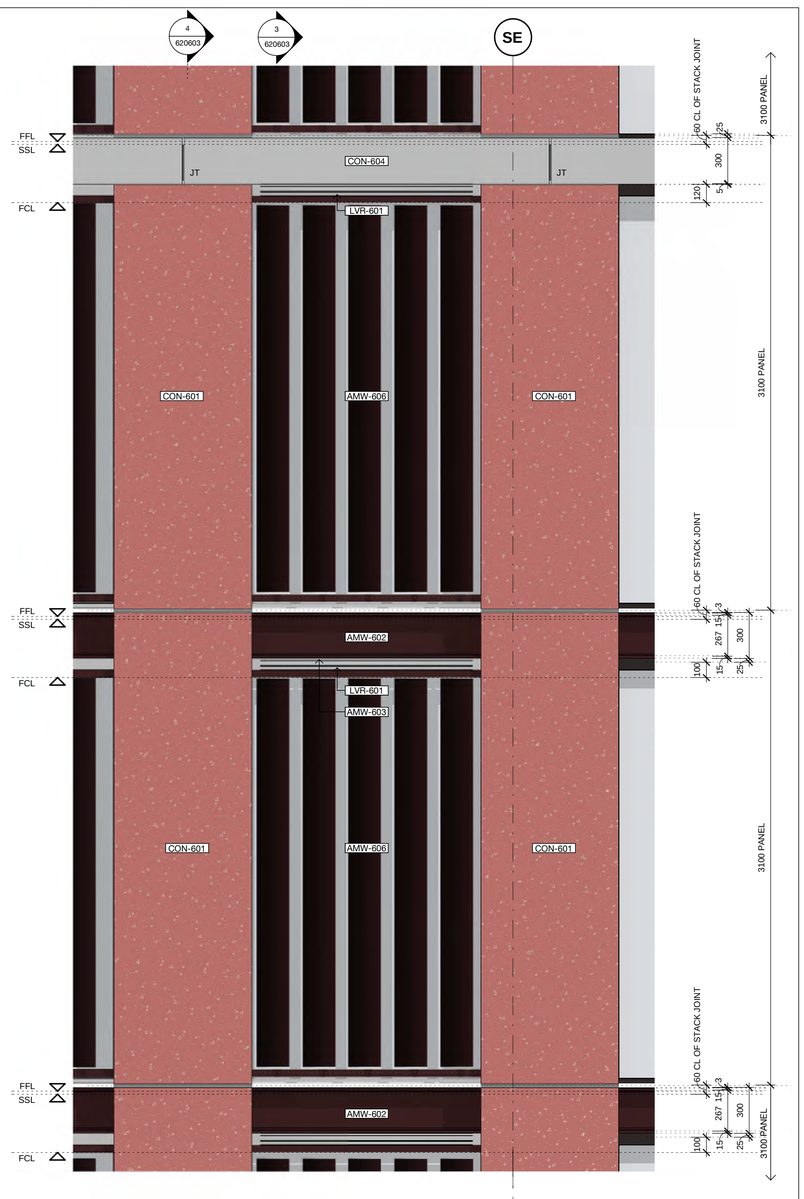

5 - **FTT-604A** Elevation 1 : 20

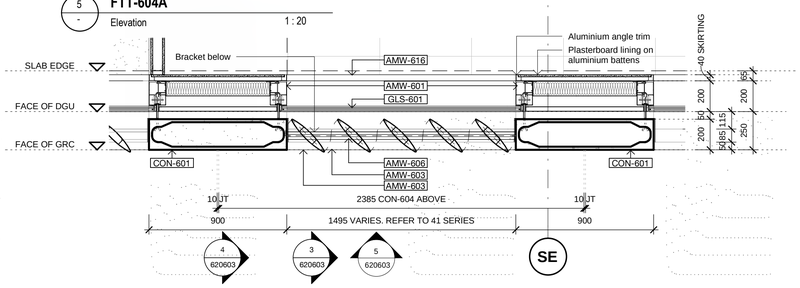

1 **FTT-604A** Plan 1 : 20

100mm AT FULL SIZE Plot Date & Time [DATE / TIME STAMP]

REV.	BY	DATE	DESCRIPTION	APPD.
1		31.08.21	Issued for Construction	
0		15.06.21	Final Design Stage Documentation	
F		25.05.21	Draft Issue For Construction	
E		01.04.21	Final GMP Reissue	
D		19.02.21	Final GMP Issue	
C				
B		01.10.20	Issued for Tender	
A		01.09.20	Issued for Tender	

SCALE

1:20 @ A1 0 200 400 600 800 1000 mm

A1 Original | Co-ordinate System: MGA Zone 56 | Height Datum: A.H.D. | This sheet may be prepared using colour and may be incomplete if copied

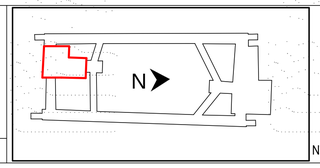

NOTE: Do not scale from this drawing.

CLIENT NSW GOVERNMENT sydney METRO

ISDP oxford CPB CONTRACTORS

The information shown on this drawing is for the purposes of the Sydney Metro Project only. No warranty is given or implied as to its suitability for any other purpose. The Service Providers accept no liability arising from the use of this drawing and the information shown thereon for any purpose other than the Sydney Metro Project.

SERVICE PROVIDERS Foster + Partners COX CJ ARMS BATESSMART LCI aurecon TTW

DRAWN	NM
DESIGNED	TS
DRG CHECK	TS
DESIGN CHECK	TS
APPROVED	TS

DRG No. SMCSWSPS-BAT-OSS-AT-DWG-620603

PITT STREET SOUTH OVER STATION DEVELOPMENT (PSS OSD)

TOWER FTT-604A

STATUS: Issued for Construction | SHEET OF | ©

METRO DRG No. SMCSWSPS-PDS-PSS-AT-DWG-000129 | REV. 1

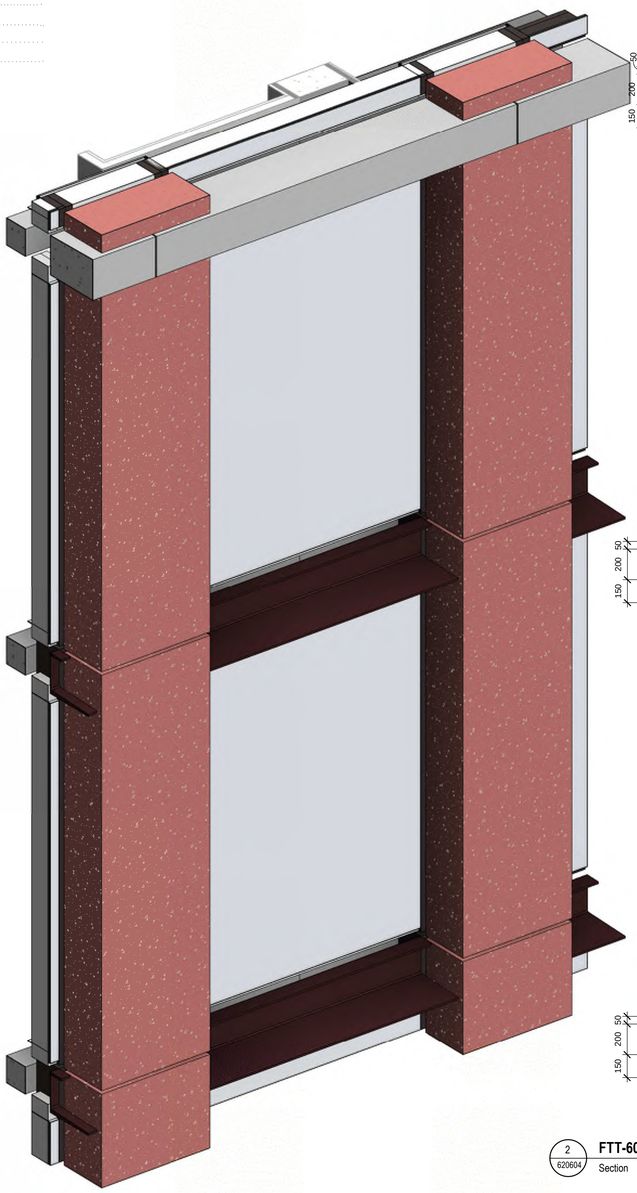

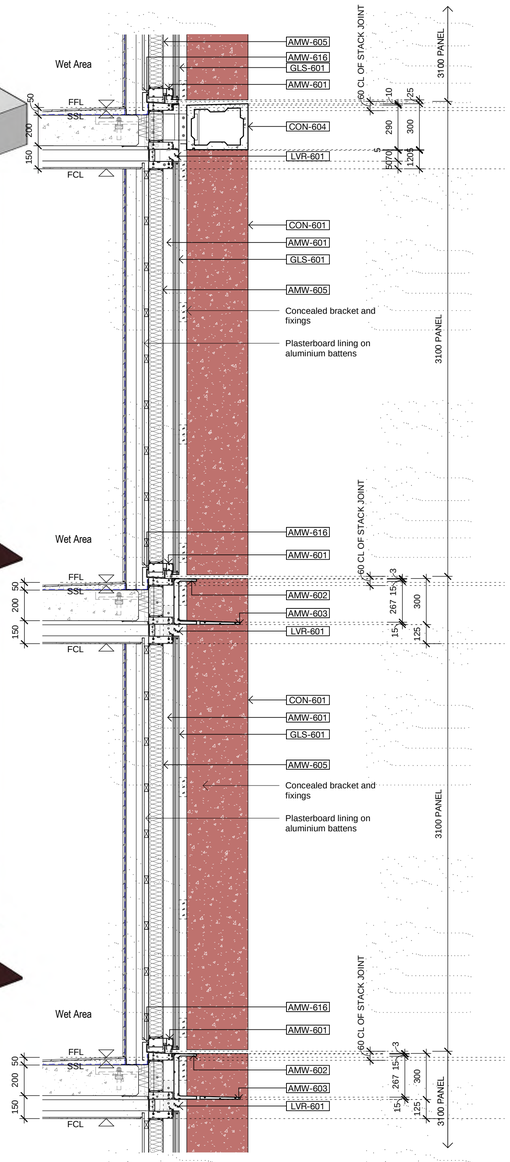

2 620604 **FTT-604C**
Section 1 : 20

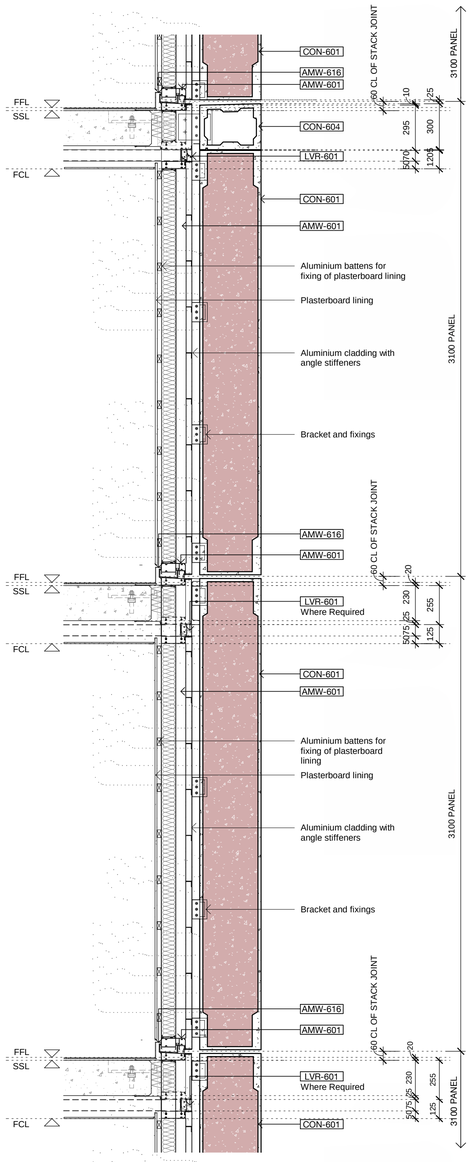

3 620604 **FTT-604C**
Section 1 : 20

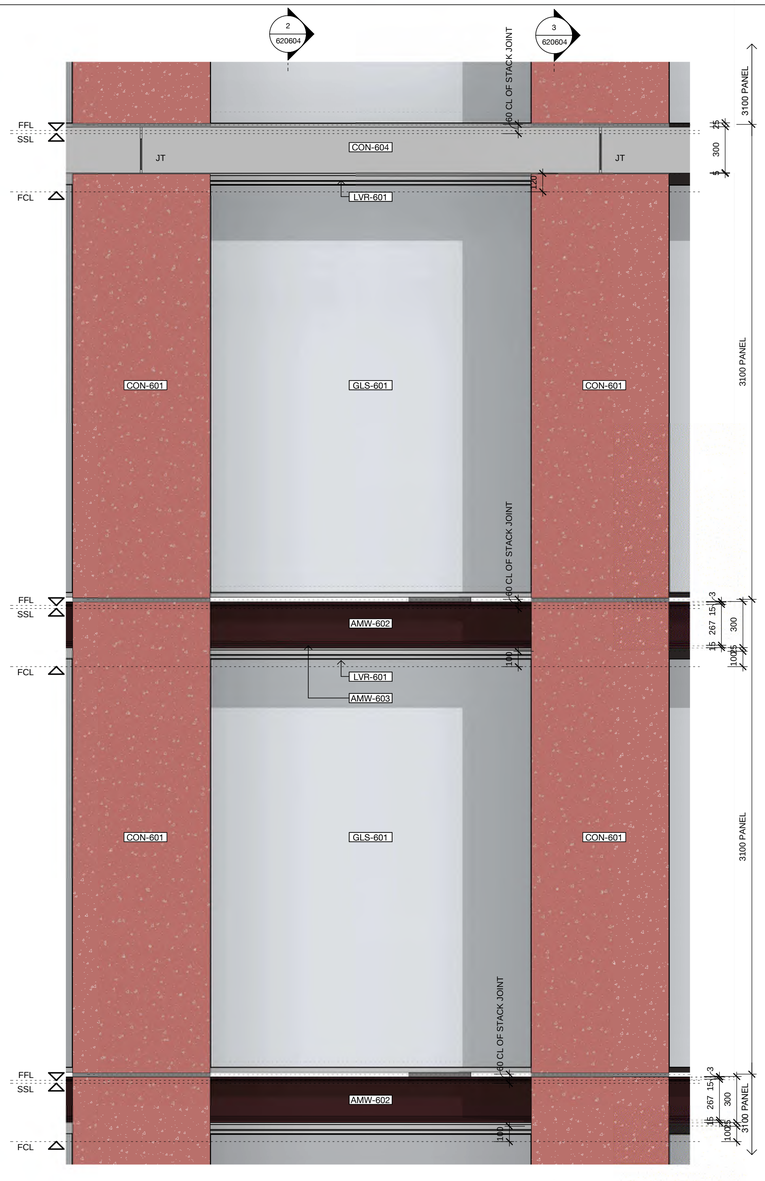

4 - **FTT-604C**
Elevation 1 : 20

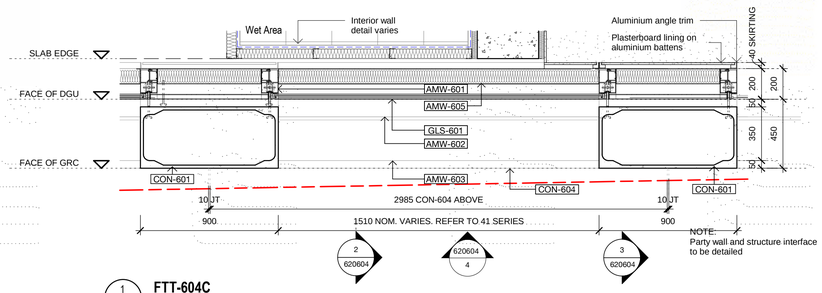

1 **FTT-604C**
Plan 1 : 20

100mm AT FULL SIZE Plot Date & Time [DATE / TIME STAMP]

REV.	BY	DATE	DESCRIPTION	APPD.
1		31.08.21	Issued for Construction	
0		15.06.21	Final Design Stage Documentation	
F		25.05.21	Draft Issue For Construction	
E		01.04.21	Final GMP Reissue	
D		19.02.21	Final GMP Issue	
C				
B		01.10.20	Issued for Tender	
A		01.09.20	Issued for Tender	

SCALE
1:20 @ A1 0 200 400 600 800 1000 mm

A1 Original | Co-ordinate System: MGA Zone 56 | Height Datum: A.H.D. | This sheet may be prepared using colour and may be incomplete if copied

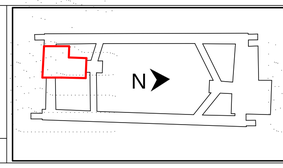

NOTE: Do not scale from this drawing.

CLIENT
NSW GOVERNMENT | sydney METRO

ISDP
OXFORD | CPB CONTRACTORS

The information shown on this drawing is for the purposes of the Sydney Metro Project only. No warranty is given or implied as to its suitability for any other purpose. The Service Providers accept no liability arising from the use of this drawing and the information shown thereon for any purpose other than the Sydney Metro Project.

SERVICE PROVIDERS
Foster + Partners
COX | CJ ARMS
BATESSMART | LCI
aurecon | TTW

DRAWN NM
DESIGNED TS
DRG CHECK TS
DESIGN CHECK TS
APPROVED TS

DRG No. SMCSWSPS-BAT-OSS-AT-DWG-620604

PITT STREET SOUTH OVER STATION DEVELOPMENT (PSS OSD)

TOWER FTT-604C

STATUS: Issued for Construction | SHEET OF | ©

METRO DRG No. SMCSWSPS-PDS-PSS-AT-DWG-000130 | REV. 1

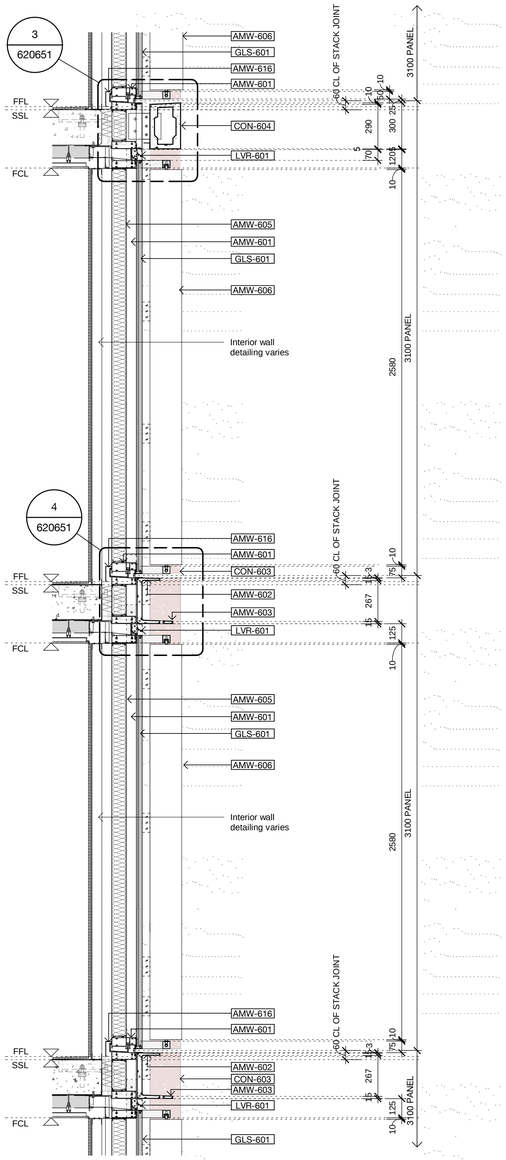

2 620605 **FTT-604B**
Section 1 : 20

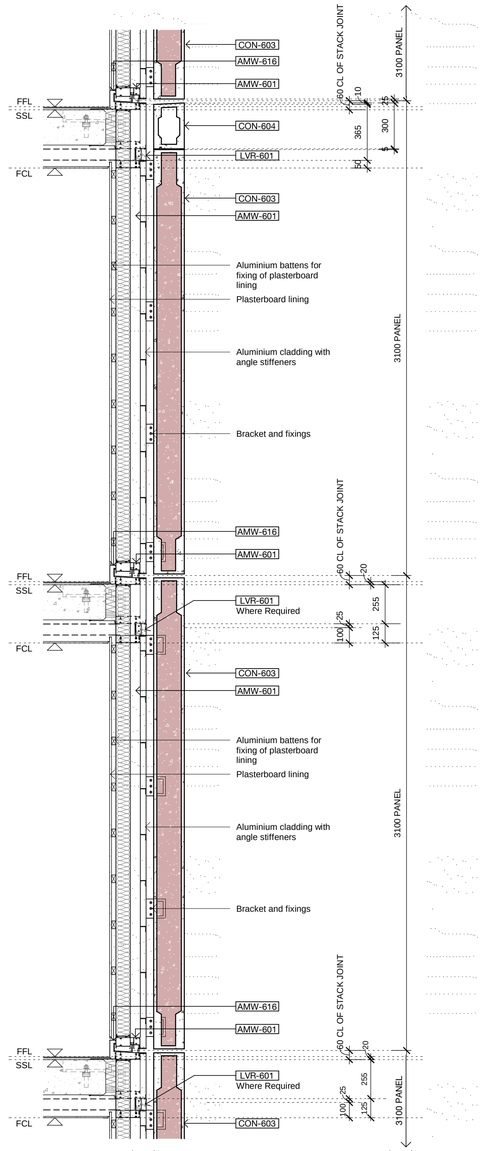

3 620605 **FTT-604B**
Section 1 : 20

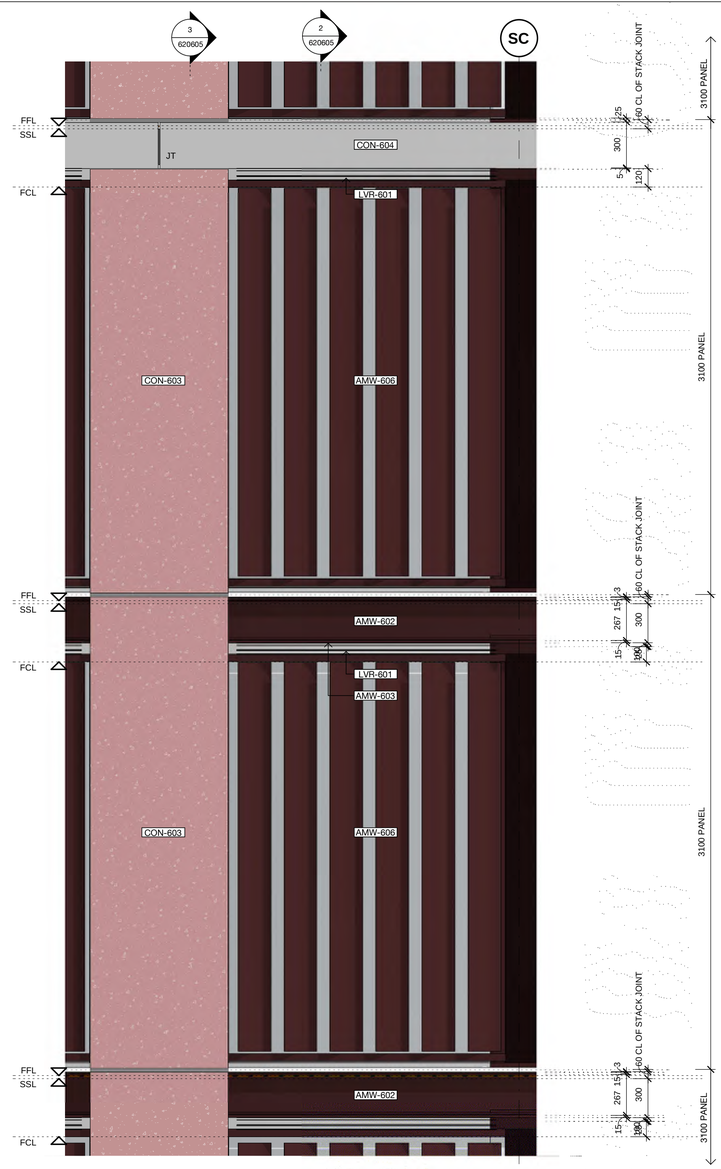

4 - **FTT-604B**
Elevation 1 : 20

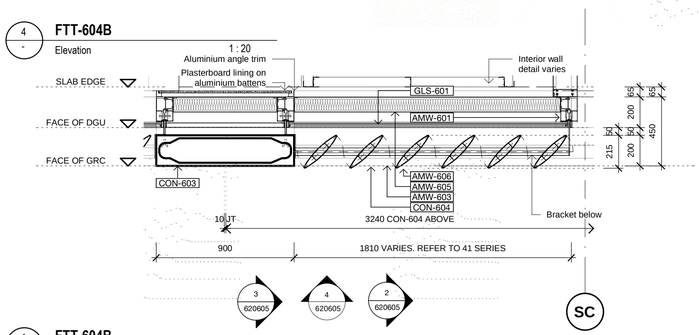

1 **FTT-604B**
Plan 1 : 20

100mm AT FULL SIZE Plot Date & Time [DATE / TIME STAMP]

REV.	BY	DATE	DESCRIPTION	APPD.
1		31.08.21	Issued for Construction	
0		15.06.21	Final Design Stage Documentation	
F		25.05.21	Draft Issue For Construction	
E		01.04.21	Final GMP Reissue	
D		19.02.21	Final GMP Issue	
C				
B		01.10.20	Issued for Tender	
A				

SCALE
1:20 @ A1 0 200 400 600 800 1000 mm

A1 Original | Co-ordinate System: MGA Zone 56 | Height Datum: A.H.D. | This sheet may be prepared using colour and may be incomplete if copied

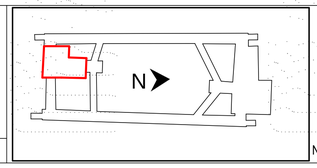

NOTE: Do not scale from this drawing.

CLIENT
NSW GOVERNMENT | sydney METRO

ISDP
OXFORD | CPB CONTRACTORS

The information shown on this drawing is for the purposes of the Sydney Metro Project only. No warranty is given or implied as to its suitability for any other purpose. The Service Providers accept no liability arising from the use of this drawing and the information shown thereon for any purpose other than the Sydney Metro Project.

SERVICE PROVIDERS
Foster + Partners
COX | CJ ARMS
BATESSMART | LCI
aurecon | TTW

DRAWN NM
DESIGNED TS
DRG CHECK TS
DESIGN CHECK TS
APPROVED TS

DRG No. SMCSWSPS-BAT-OSS-AT-DWG-620605

PITT STREET SOUTH OVER STATION DEVELOPMENT (PSS OSD)

TOWER FTT-604B

STATUS: Issued for Construction | SHEET OF | ©

METRO DRG No. SMCSWSPS-PDS-PSS-AT-DWG-000131 | REV. 1

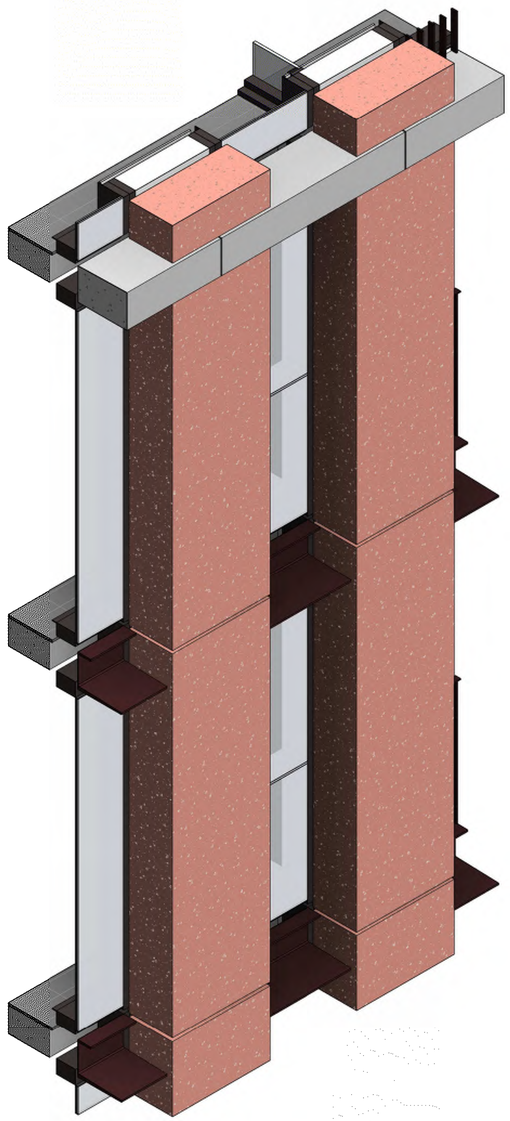

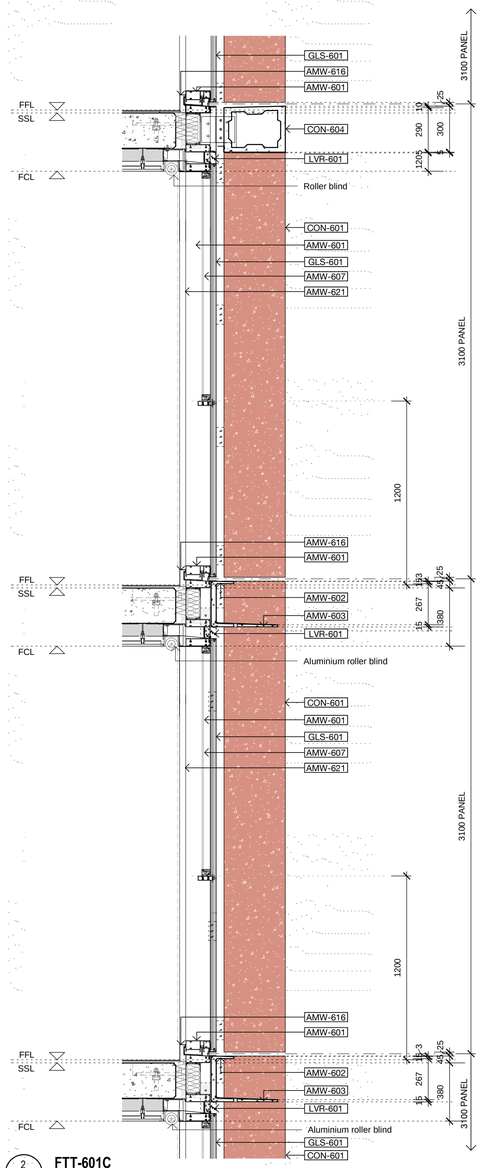

2 620606 **FTT-601C**
Section 1 : 20

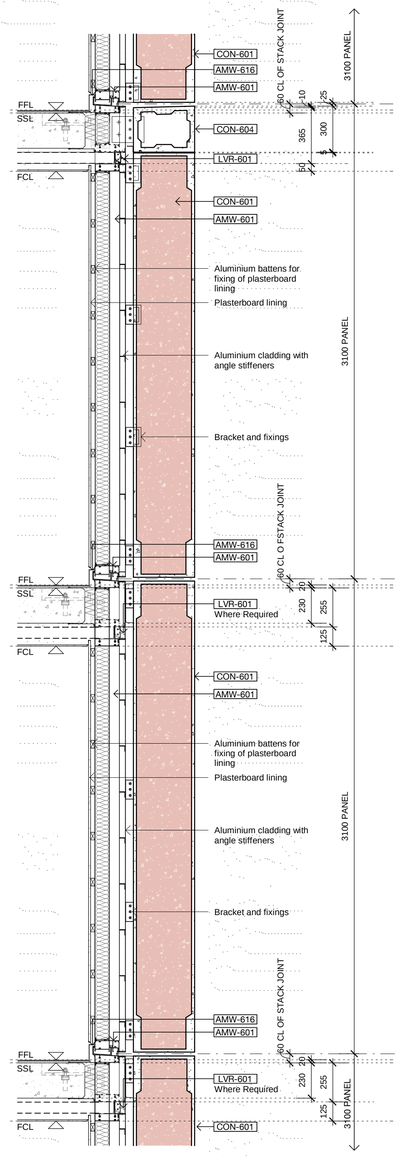

3 620606 **FTT-601C**
Section 1 : 20

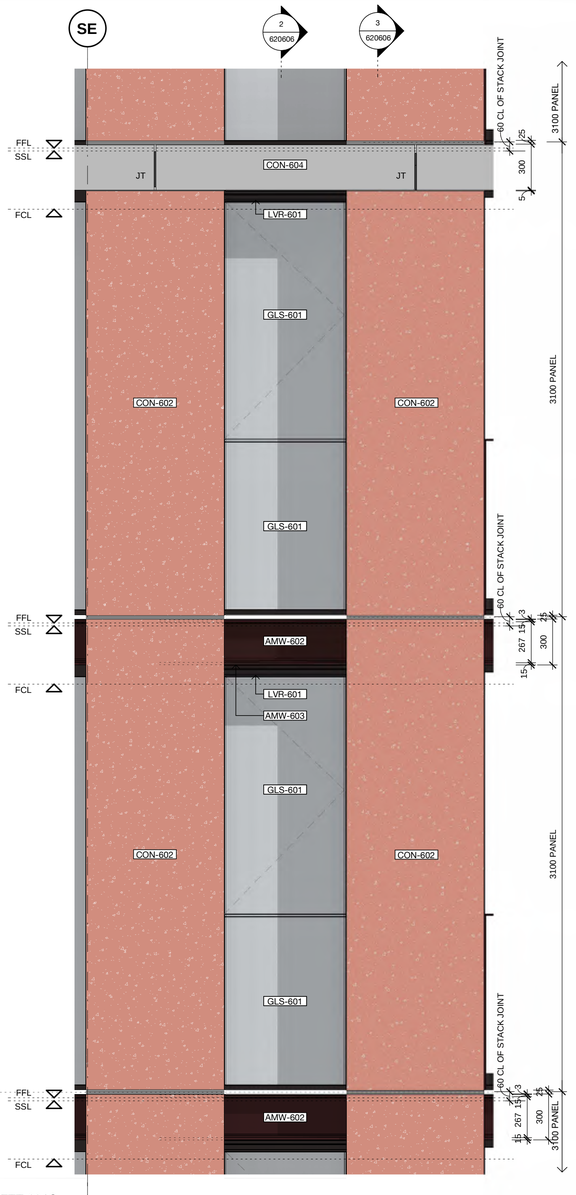

4 - **FTT-601C**
Elevation 1 : 20

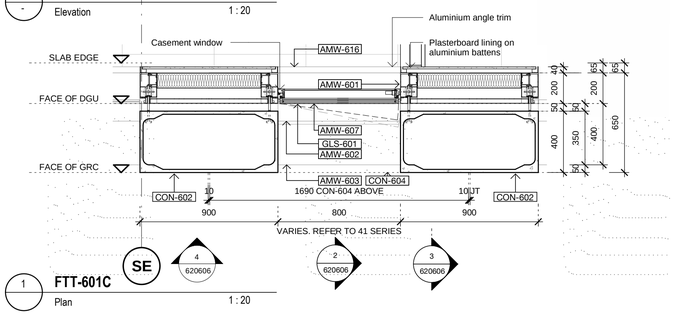

1 - **FTT-601C**
Plan 1 : 20

SE 4 620606 2 620606 3 620606

100mm AT FULL SIZE Plot Date & Time [DATE / TIME STAMP]

REV.	BY	DATE	DESCRIPTION	APPD.
1		31.08.21	Issued for Construction	
0		15.06.21	Final Design Stage Documentation	
E		25.05.21	Draft Issue For Construction	
D		19.02.21	Final GMP Issue	
C				
B		01.10.20	Issued for Tender	
A		01.09.20	Issued for Tender	

SCALE
1:20 @ A1 0 200 400 600 800 1000 mm

A1 Original | Co-ordinate System: MGA Zone 56 | Height Datum: A.H.D. | This sheet may be prepared using colour and may be incomplete if copied

N

NOTE: Do not scale from this drawing.

CLIENT
NSW GOVERNMENT | sydney METRO

ISDP
OXFORD | CPB CONTRACTORS

The information shown on this drawing is for the purposes of the Sydney Metro Project only. No warranty is given or implied as to its suitability for any other purpose. The Service Providers accept no liability arising from the use of this drawing and the information shown thereon for any purpose other than the Sydney Metro Project.

SERVICE PROVIDERS
Foster + Partners
COX | CJ ARMS
BATESSMART | LCI
aurecon | TTW

DRAWN NM
DESIGNED TS
DRG CHECK TS
DESIGN CHECK TS
APPROVED TS

DRG No. SMCSWSPS-BAT-OSS-AT-DWG-620606

PITT STREET SOUTH OVER STATION DEVELOPMENT (PSS OSD)

TOWER FTT-601C

STATUS: Issued for Construction | SHEET OF | ©

METRO DRG No. SMCSWSPS-PDS-PSS-AT-DWG-000132 | REV. 1

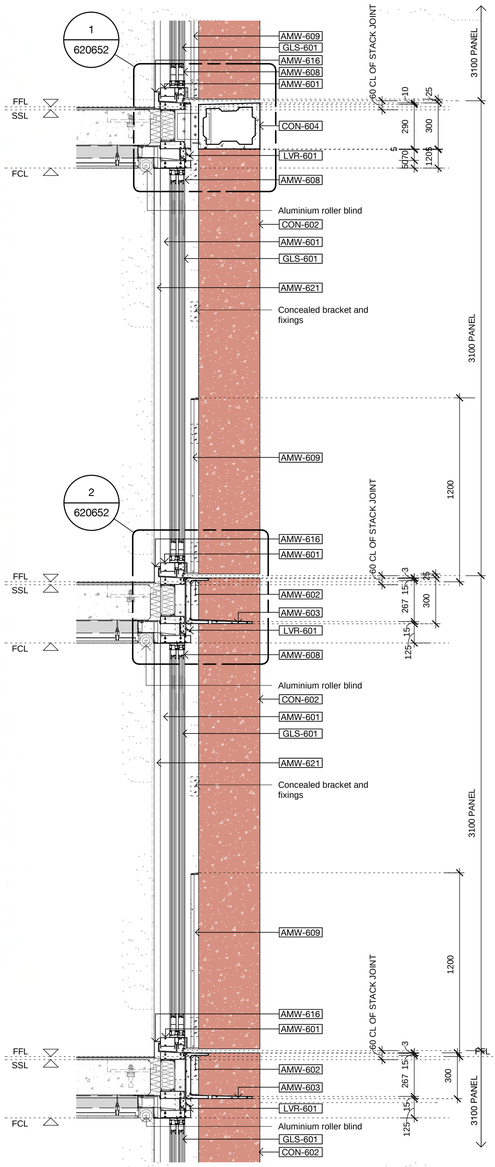

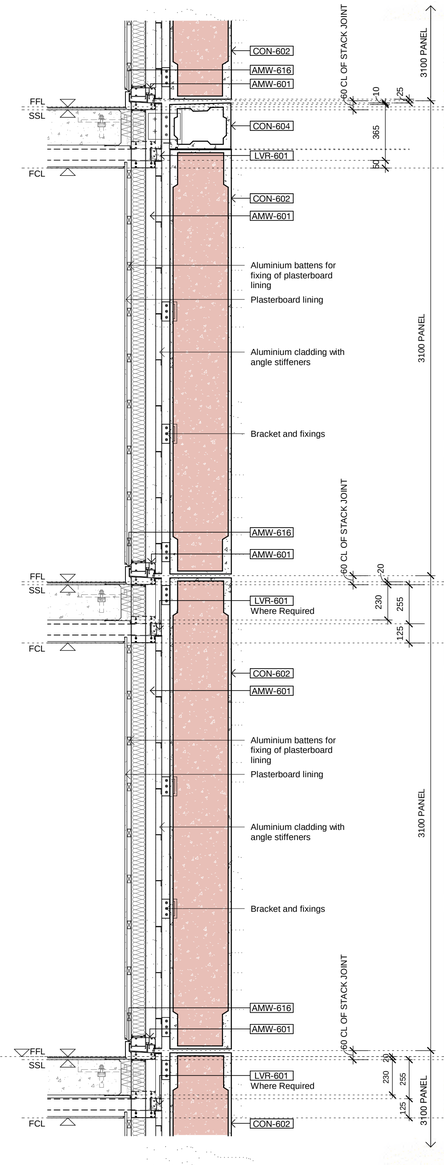

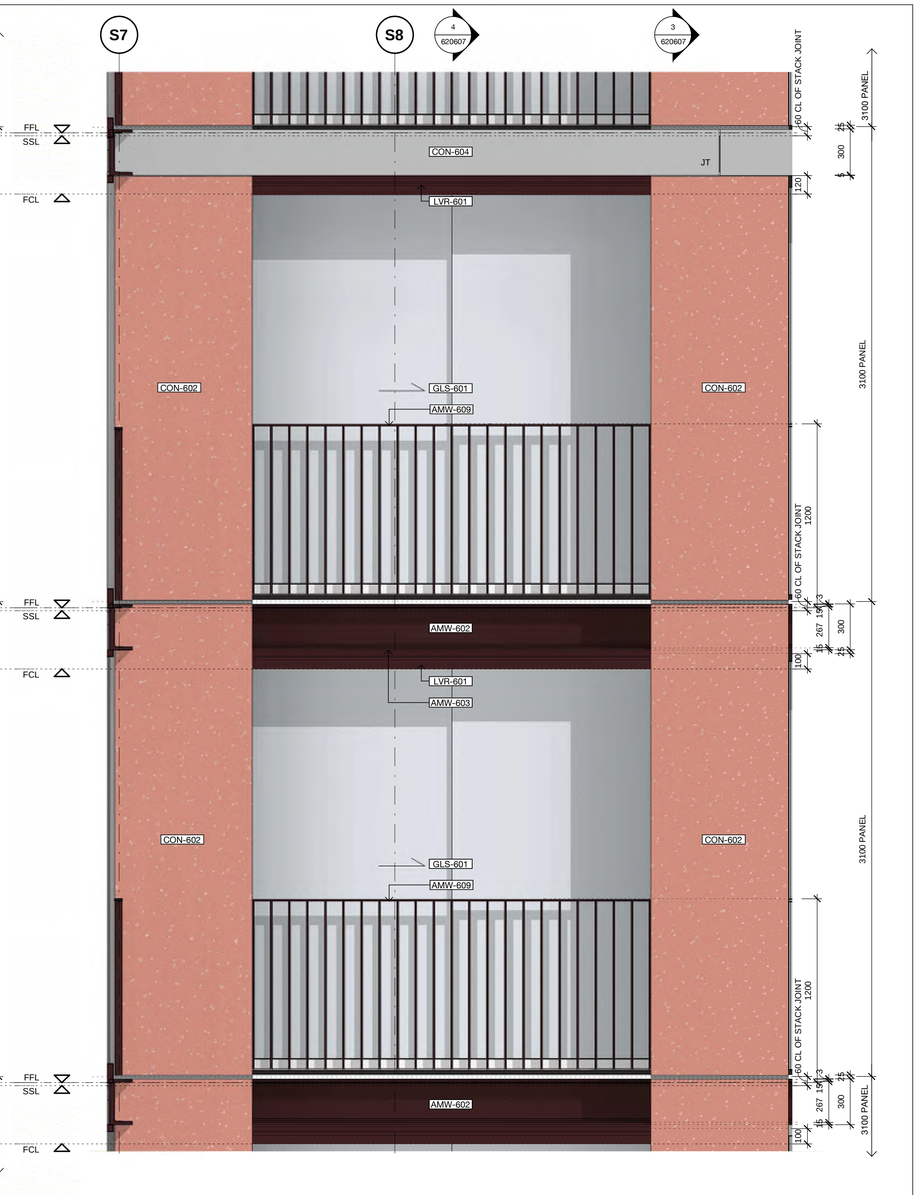

4 / 620607 **FTT - 602A**
Section 1 : 20

3 / 620607 **FTT - 602A**
Section 1 : 20

2 / - **FTT - 602A**
Elevation 1 : 20

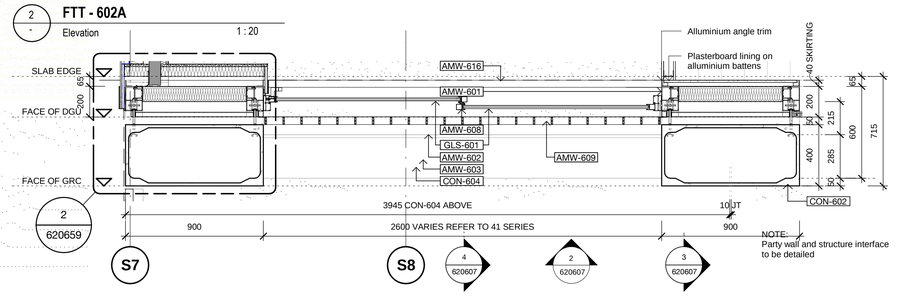

1 / - **FTT - 602A**
Plan 1 : 20

REV.	BY	DATE	DESCRIPTION	APPD.
1		31.08.21	Issued for Construction	
0		15.06.21	Final Design Stage Documentation	
F		25.05.21	Draft Issue For Construction	
E		01.04.21	Final GMP Reissue	
D		19.02.21	Final GMP Issue	
C				
B		01.10.20	Issued for Tender	
A		01.09.20	Issued for Tender	

SCALE
1:20 @ A1 0 200 400 600 800 1000 mm

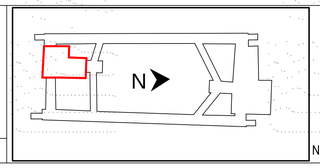

NOTE: Do not scale from this drawing.

CLIENT
NSW GOVERNMENT | sydney METRO

ISDP
oxford | CPB CONTRACTORS

The information shown on this drawing is for the purposes of the Sydney Metro Project only. No warranty is given or implied as to its suitability for any other purpose. The Service Providers accept no liability arising from the use of this drawing and the information shown thereon for any purpose other than the Sydney Metro Project.

SERVICE PROVIDERS
Foster + Partners
COX | CJ ARMS
BATESSMART | LCI
aurecon | TTW

DRAWN NM
DESIGNED TS
DRG CHECK TS
DESIGN CHECK TS
APPROVED TS

DRG No. SMCSWSPS-BAT-OSS-AT-DWG-620607

PITT STREET SOUTH OVER STATION DEVELOPMENT (PSS OSD)

TOWER FTT-602A

STATUS: Issued for Construction | SHEET OF | ©

METRO DRG No. SMCSWSPS-PDS-PSS-AT-DWG-000133 | REV. 1

A1 Original | Co-ordinate System: MGA Zone 56 | Height Datum: A.H.D. | This sheet may be prepared using colour and may be incomplete if copied

100mm AT FULL SIZE Plot Date & Time [DATE / TIME STAMP]

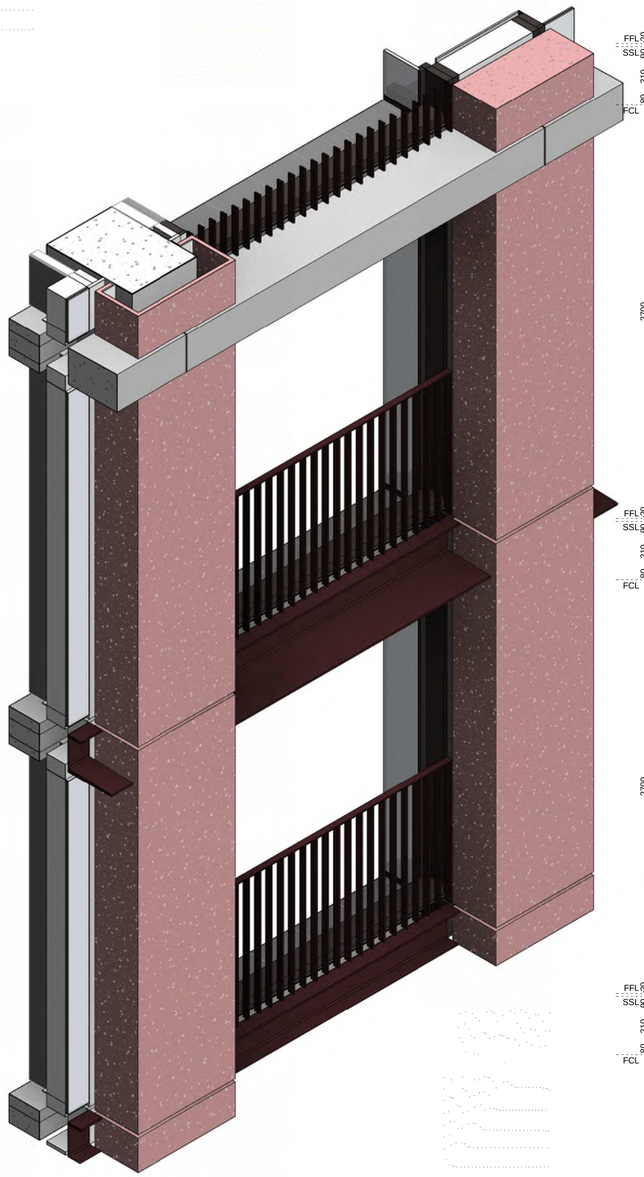

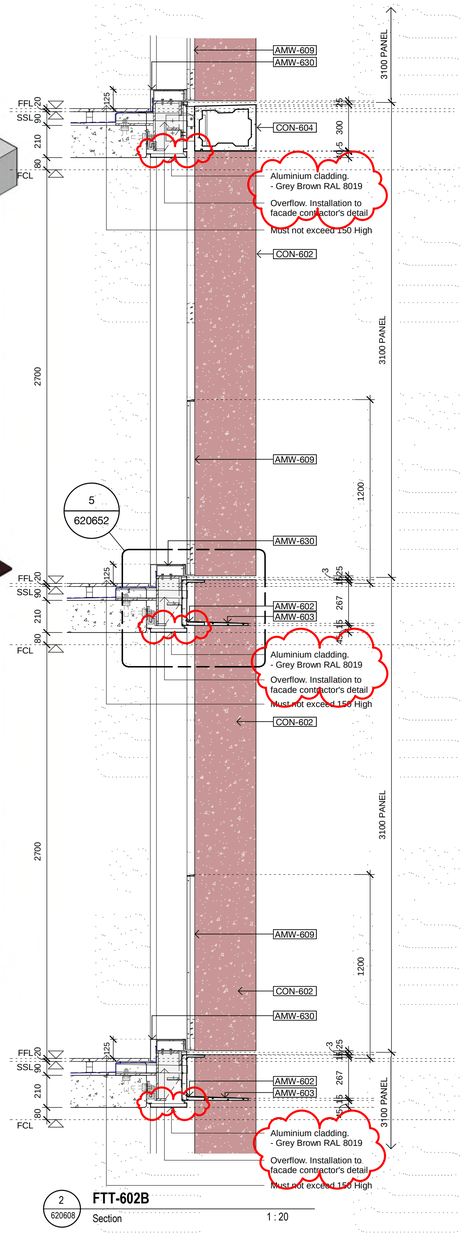

2 620608 **FTT-602B**
Section 1 : 20

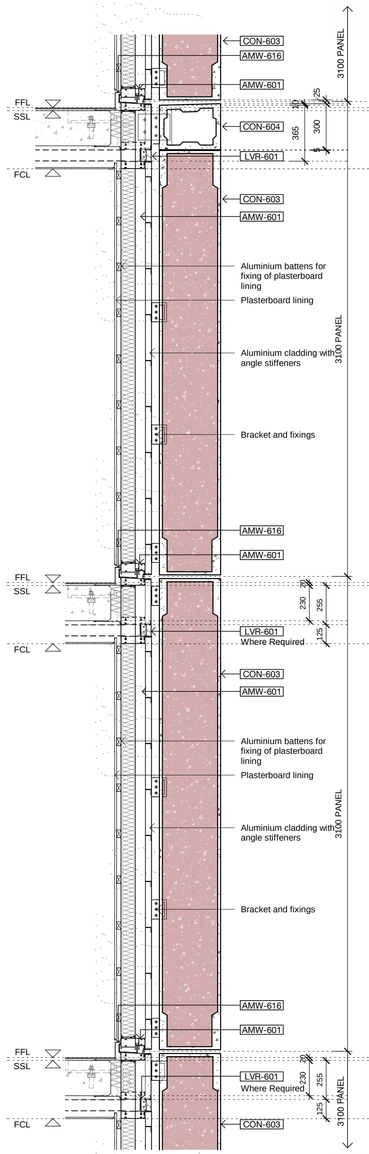

3 620608 **FTT-602B**
Section 1 : 20

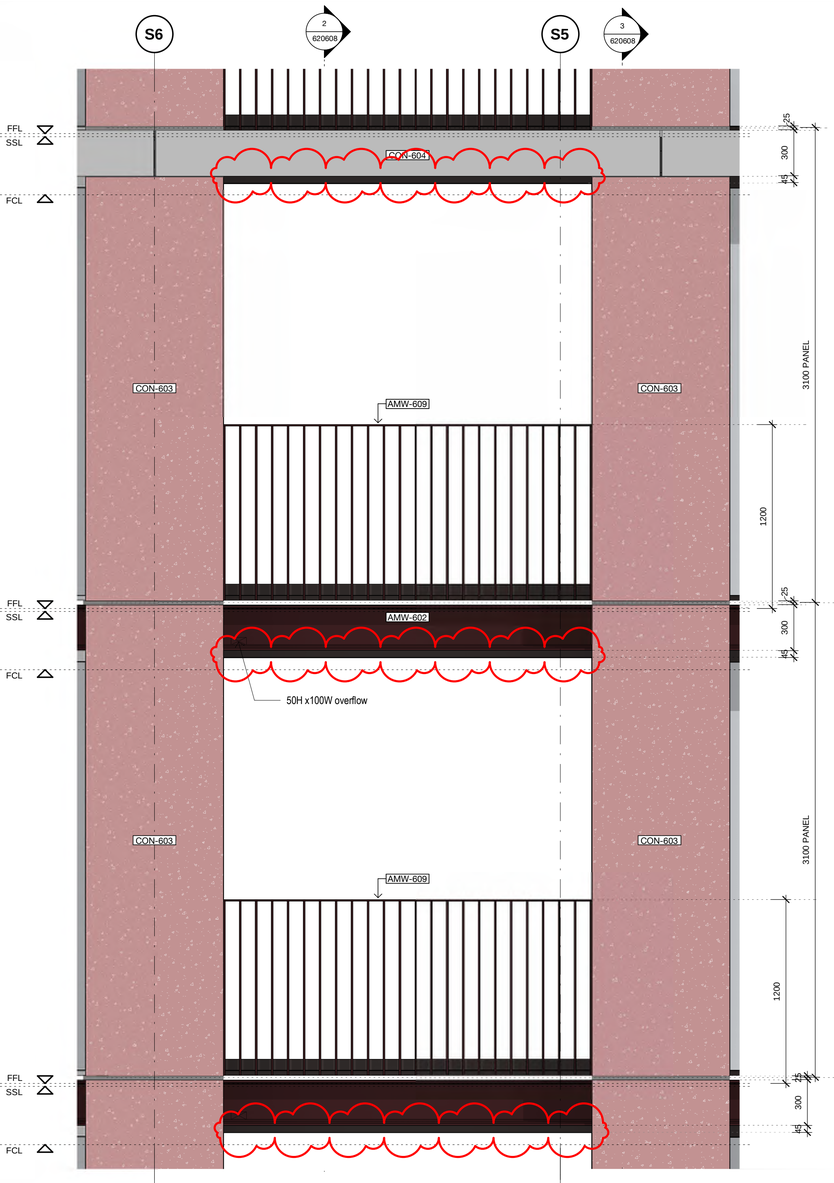

4 - **FTT-602B**
Elevation 1 : 20

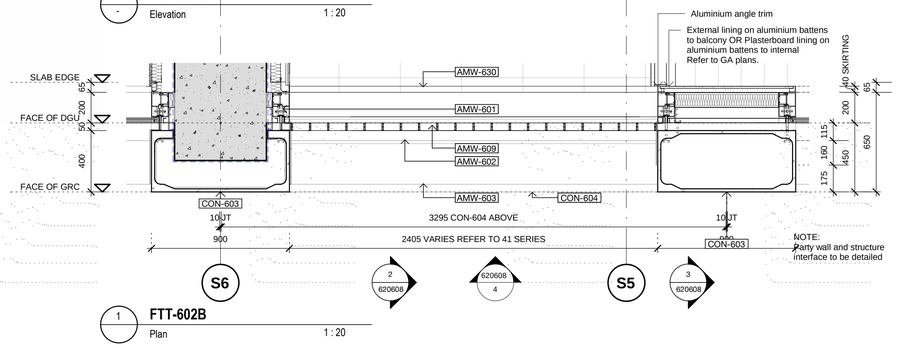

1 **FTT-602B**
Plan 1 : 20

100mm AT FULL SIZE Plot Date & Time [DATE / TIME STAMP]

REV.	BY	DATE	DESCRIPTION	APPD.
1		31.08.21	Issued for Construction	
0		15.06.21	Final Design Stage Documentation	
F		25.05.21	Draft Issue For Construction	
E		01.04.21	Final GMP Reissue	
D		19.02.21	Final GMP Issue	
C				
B		01.10.20	Issued for Tender	
A		01.09.20	Issued for Tender	

SCALE
1:20 @ A1 0 200 400 600 800 1000 mm

A1 Original | Co-ordinate System: MGA Zone 56 | Height Datum: A.H.D. | This sheet may be prepared using colour and may be incomplete if copied

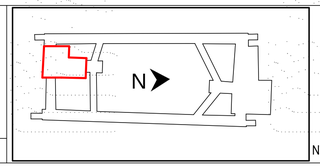

NOTE: Do not scale from this drawing.

CLIENT
NSW GOVERNMENT | sydney METRO

ISDP
oxford | CPB CONTRACTORS

The information shown on this drawing is for the purposes of the Sydney Metro Project only. No warranty is given or implied as to its suitability for any other purpose. The Service Providers accept no liability arising from the use of this drawing and the information shown thereon for any purpose other than the Sydney Metro Project.

SERVICE PROVIDERS
Foster + Partners
COX | CJ ARMS
BATESSMART | LCI
aurecon | TTW

DRAWN	NM
DESIGNED	TS
DRG CHECK	TS
DESIGN CHECK	TS
APPROVED	TS

DRG No. SMCSWSPS-BAT-OSS-AT-DWG-620608

PITT STREET SOUTH OVER STATION DEVELOPMENT (PSS OSD)

TOWER FTT-602B

STATUS: Issued for Construction | SHEET OF | ©

METRO DRG No. SMCSWSPS-PDS-PSS-AT-DWG-000134 | REV. 1

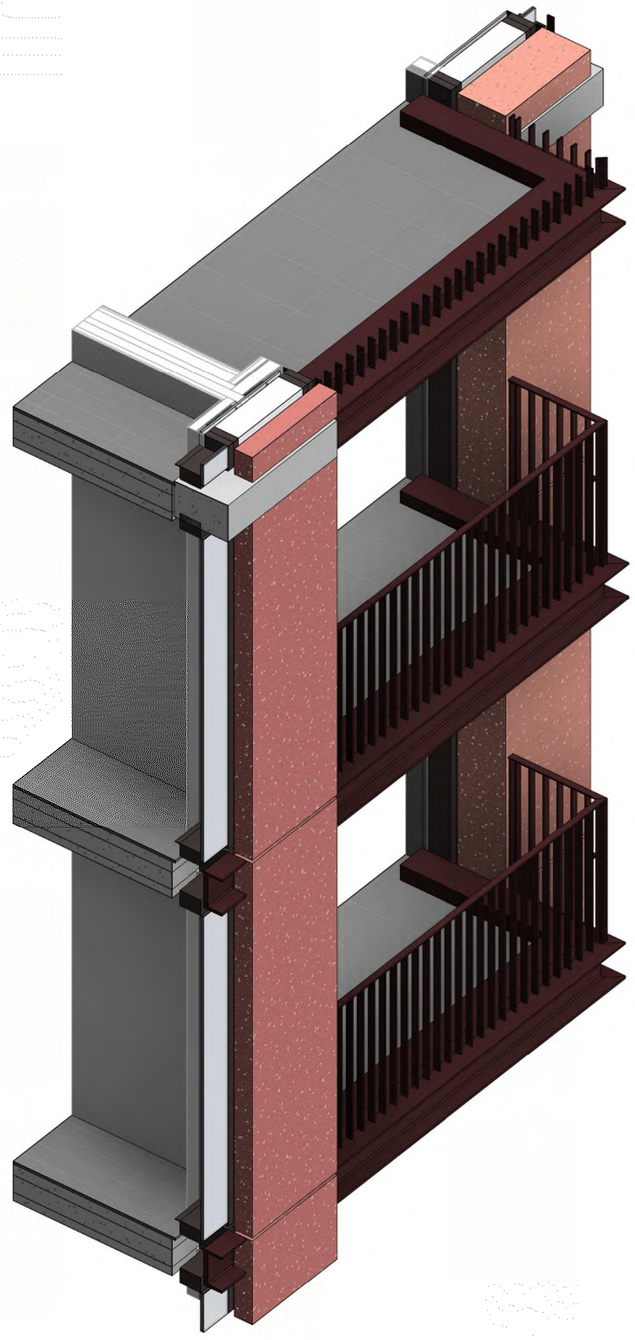

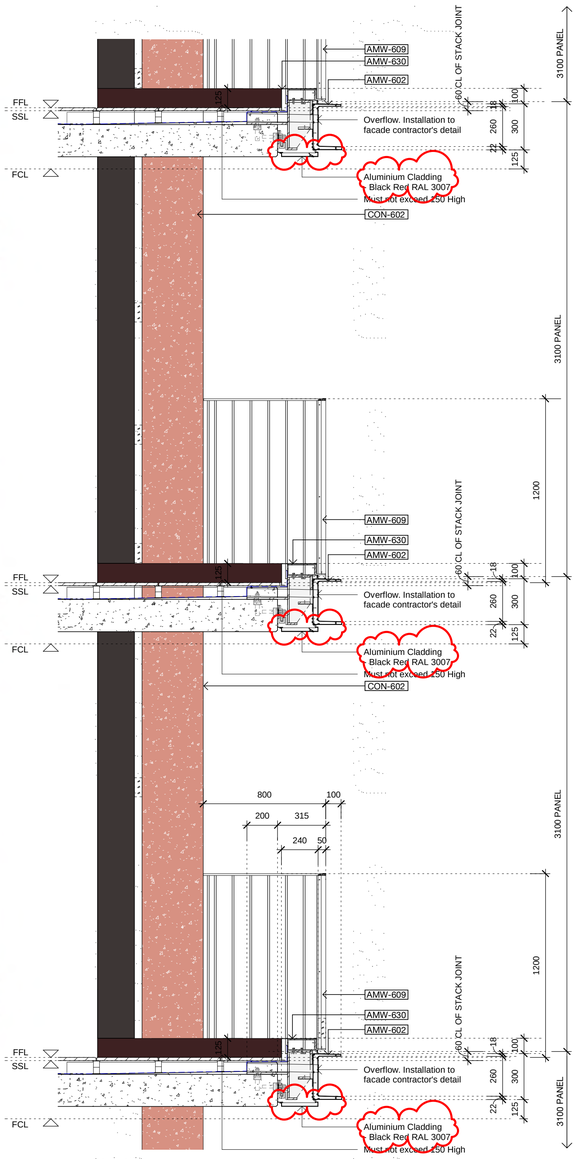

2 620609 **FTT-602C**
Section 1 : 20

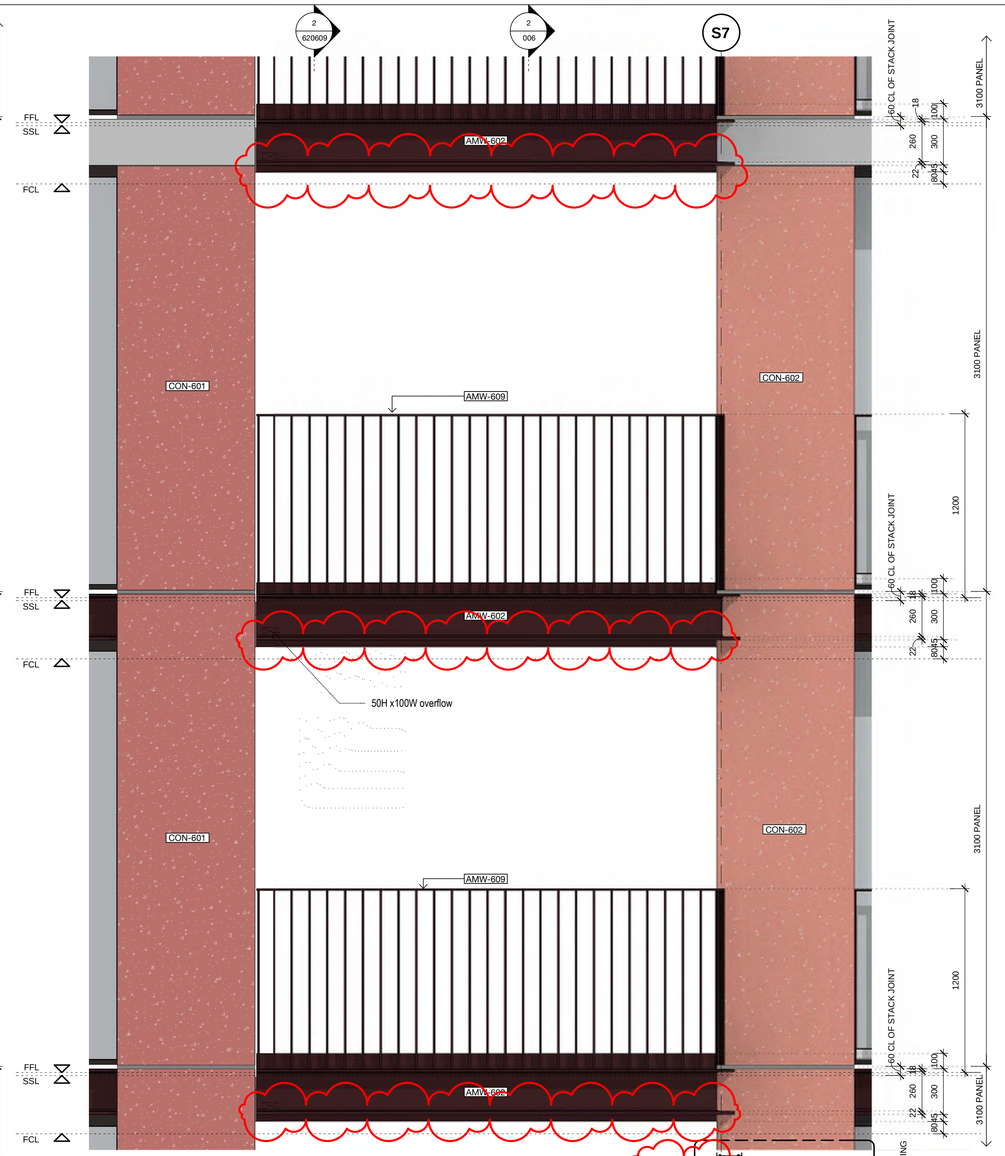

4 - **FTT-602C**
Elevation 1 : 20

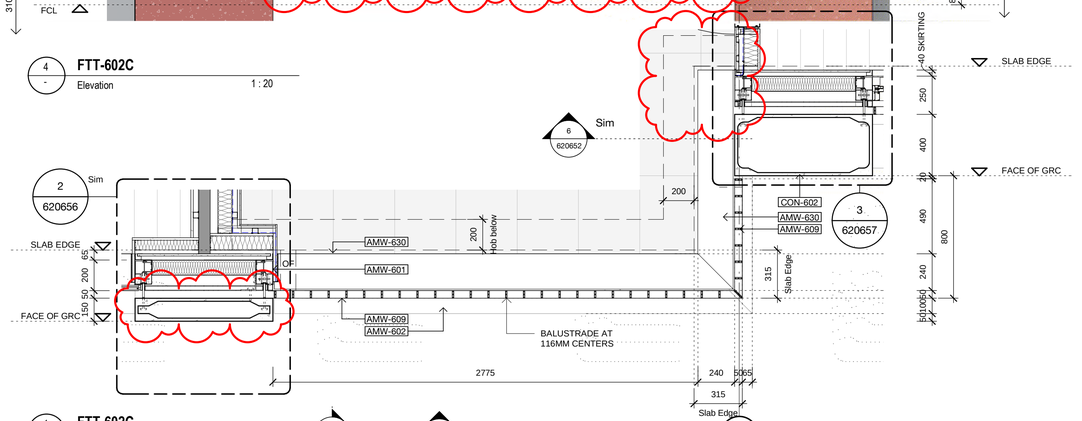

1 **FTT-602C**
Plan 1 : 20

2 620609 620609 4 S7

REV.	BY	DATE	DESCRIPTION	APPD.
1		31.08.21	Issued for Construction	
0		15.06.21	Final Design Stage Documentation	
F		25.05.21	Draft Issue For Construction	
E		01.04.21	Final GMP Reissue	
D		19.02.21	Final GMP Issue	
C				
B		01.10.20	Issued for Tender	
A		01.09.20	Issued for Tender	

SCALE
1:20 @ A1 0 200 400 600 800 1000 mm

A1 Original | Co-ordinate System: MGA Zone 56 | Height Datum: A.H.D. | This sheet may be prepared using colour and may be incomplete if copied

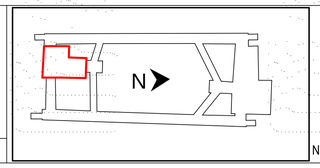

NOTE: Do not scale from this drawing.

CLIENT
NSW GOVERNMENT | sydney METRO

ISDP
OXFORD | CPB CONTRACTORS

The information shown on this drawing is for the purposes of the Sydney Metro Project only. No warranty is given or implied as to its suitability for any other purpose. The Service Providers accept no liability arising from the use of this drawing and the information shown thereon for any purpose other than the Sydney Metro Project.

SERVICE PROVIDERS
Foster + Partners
COX | CJ ARMS
BATESSMART | LCI
aurecon | TTW

DRAWN NM
DESIGNED TS
DRG CHECK TS
DESIGN CHECK TS
APPROVED TS

DRG No. SMCSWSPS-BAT-OSS-AT-DWG-620609

PITT STREET SOUTH OVER STATION DEVELOPMENT (PSS OSD)

TOWER FTT-602C

STATUS: Issued for Construction | SHEET OF | ©

METRO DRG No. SMCSWSPS-PDS-PSS-AT-DWG-000135 | REV. 1

100mm AT FULL SIZE Plot Date & Time [DATE / TIME STAMP]

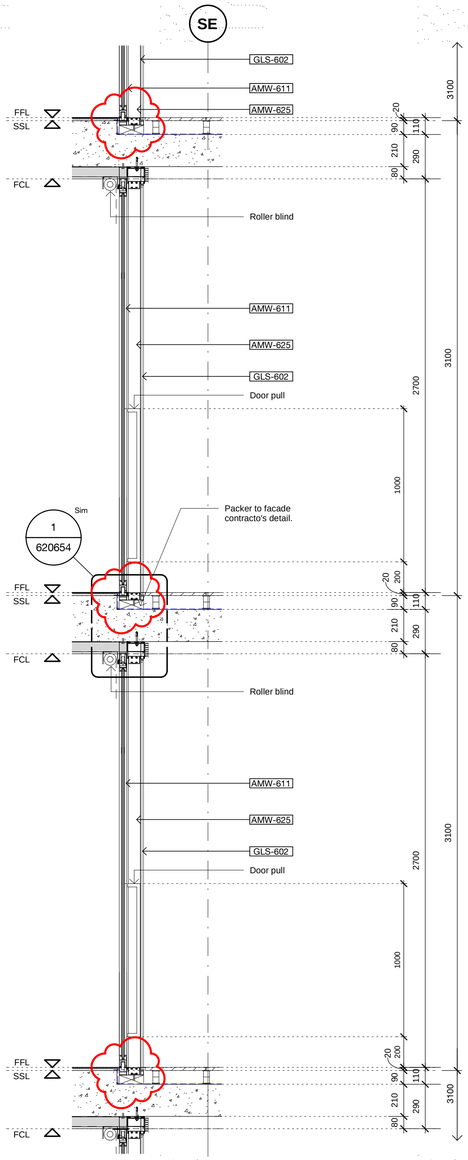

2 620610 **FTT-603A** Section 1 : 20

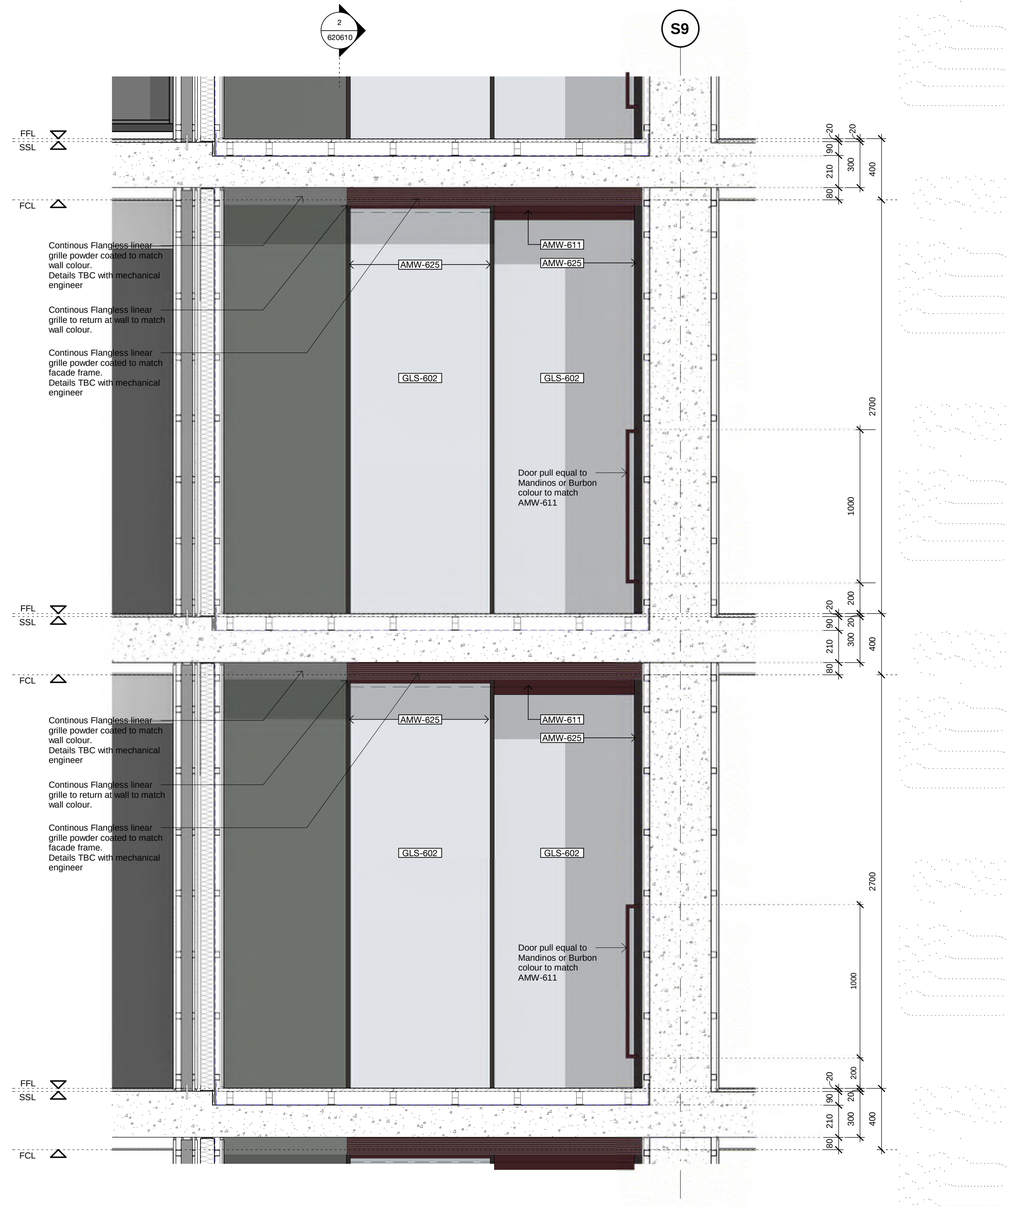

4 - **FTT-603A** Elevation 1 : 20

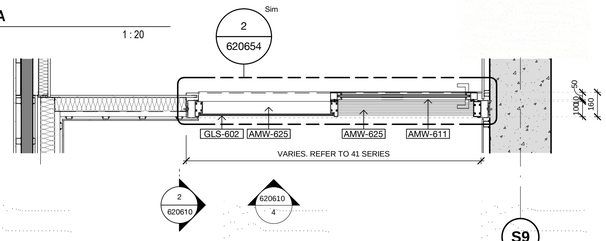

3 - **FTT-603A** Plan 1 : 20

Note:
"**Facade sliding door details subject to facade contractor compliance review including, but not limited to, sliding panel orientation, weather proofing, water tightness and air tightness, sizing of operable panels and operation of all doors.**"

"All external cladding to supplier tested and warranted details including design, installation and sealing of waterproof layers".

REV.	BY	DATE	DESCRIPTION	APPD.
1		31.08.21	Issued for Construction	
0		15.06.21	Final Design Stage Documentation	
F		25.05.21	Draft Issue For Construction	
E		01.04.21	Final GMP Reissue	
D		19.02.21	Final GMP Issue	
C				
B		01.10.20	Issued for Tender	
A		01.09.20	Issued for Tender	

SCALE
1:20 @ A1 0 200 400 600 800 1000 mm

A1 Original | Co-ordinate System: MGA Zone 56 | Height Datum: A.H.D. | This sheet may be prepared using colour and may be incomplete if copied

N

NOTE: Do not scale from this drawing.

CLIENT
NSW GOVERNMENT | sydney METRO

ISDP
oxford | CPB CONTRACTORS

The information shown on this drawing is for the purposes of the Sydney Metro Project only. No warranty is given or implied as to its suitability for any other purpose. The Service Providers accept no liability arising from the use of this drawing and the information shown thereon for any purpose other than the Sydney Metro Project.

SERVICE PROVIDERS
Foster + Partners
COX | CJ ARMS
BATESSMART | LCI
aurecon | TTW

DRAWN NM
DESIGNED TS
DRG CHECK TS
DESIGN CHECK TS
APPROVED TS

DRG No. SMCSWSPS-BAT-OSS-AT-DWG-620610

PITT STREET SOUTH OVER STATION DEVELOPMENT (PSS OSD)

TOWER FTT-603A

STATUS: Issued for Construction | SHEET OF | ©

METRO DRG No. SMCSWSPS-PDS-PSS-AT-DWG-000136 | REV. 1

100mm AT FULL SIZE Plot Date & Time [DATE / TIME STAMP]

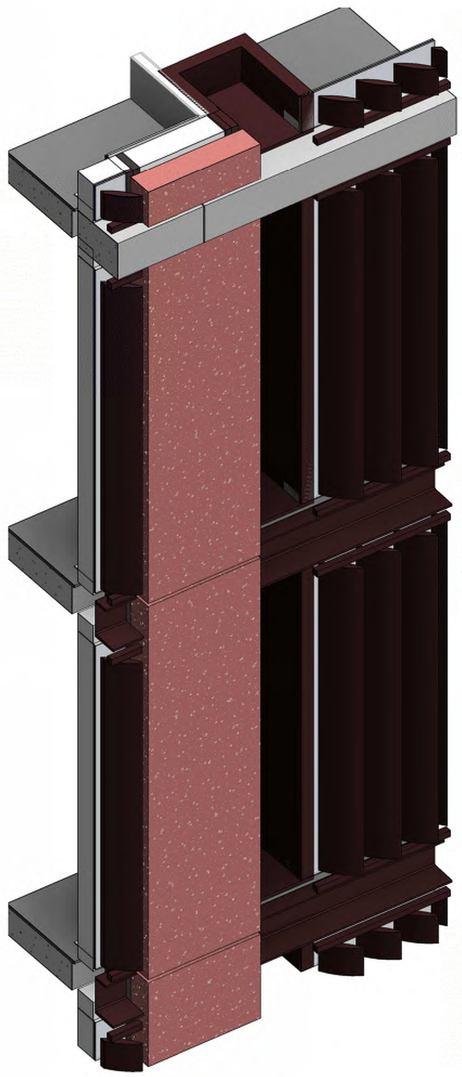

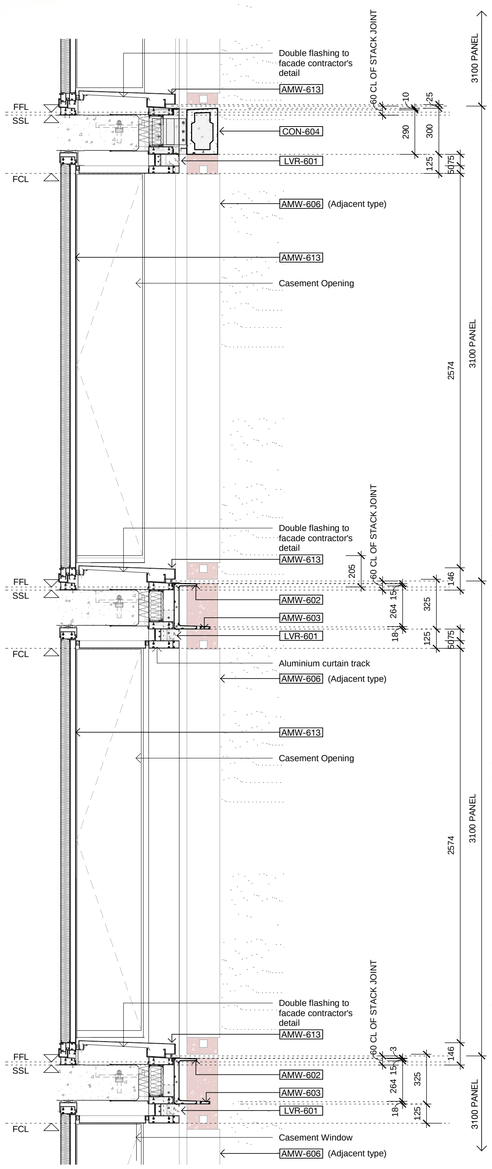

2 620611 **FTT-604D** Section 1 : 20

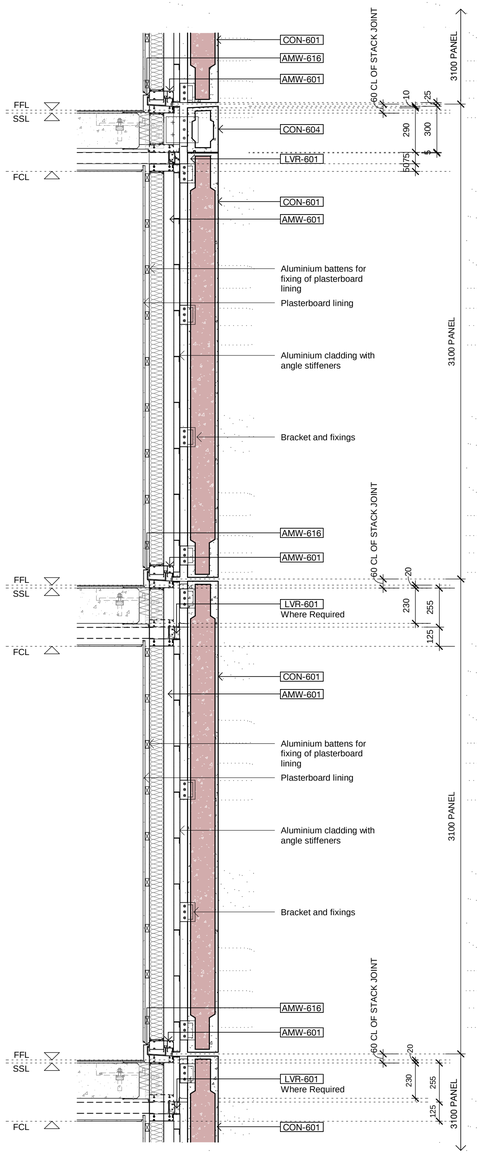

3 620611 **FTT-604D** Section 1 : 20

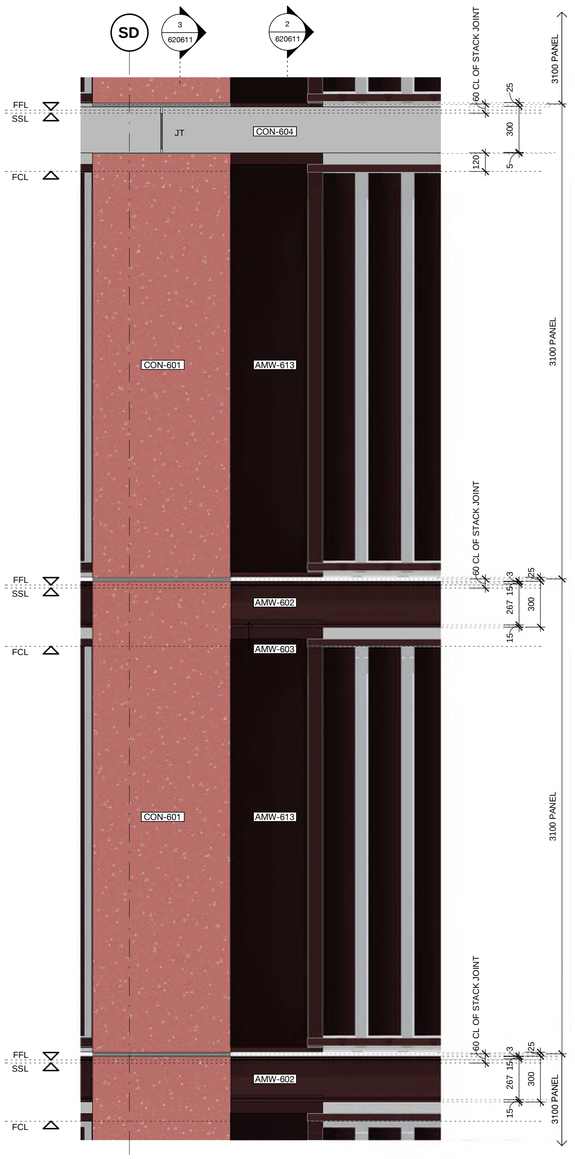

4 - **FTT-604D** Elevation 1 : 20

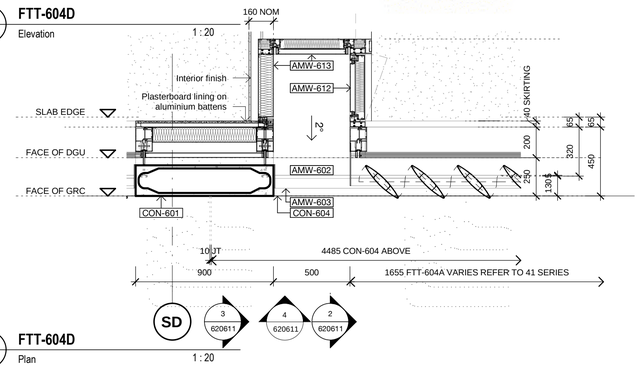

1 **FTT-604D** Plan 1 : 20

100mm AT FULL SIZE Plot Date & Time [DATE / TIME STAMP]

REV.	BY	DATE	DESCRIPTION	APPD.
1		31.08.21	Issued for Construction	
0		15.06.21	Final Design Stage Documentation	
E		25.05.21	Draft Issue For Construction	
D		19.02.21	Final GMP Issue	
C				
B		01.10.20	Issued for Tender	
A		01.09.20	Issued for Tender	

SCALE

1:20 @ A1 0 200 400 600 800 1000 mm

A1 Original | Co-ordinate System: MGA Zone 56 | Height Datum: A.H.D. | This sheet may be prepared using colour and may be incomplete if copied

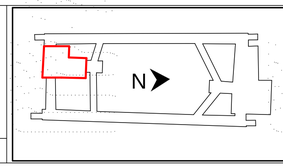

NOTE: Do not scale from this drawing.

CLIENT

ISDP

The information shown on this drawing is for the purposes of the Sydney Metro Project only. No warranty is given or implied as to its suitability for any other purpose. The Service Providers accept no liability arising from the use of this drawing and the information shown thereon for any purpose other than the Sydney Metro Project.

SERVICE PROVIDERS

Foster + Partners; COX; CJ ARMS; BATESSMART; LCI; aurecon; TTW

DRAWN	NM
DESIGNED	TS
DRG CHECK	TS
DESIGN CHECK	TS
APPROVED	TS

DRG No. SMCSWSPS-BAT-OSS-AT-DWG-620611

PITT STREET SOUTH OVER STATION DEVELOPMENT (PSS OSD)

TOWER FTT-604D

STATUS: Issued for Construction | SHEET OF | ©

METRO DRG No. SMCSWSPS-PDS-PSS-AT-DWG-000137 | REV. 1

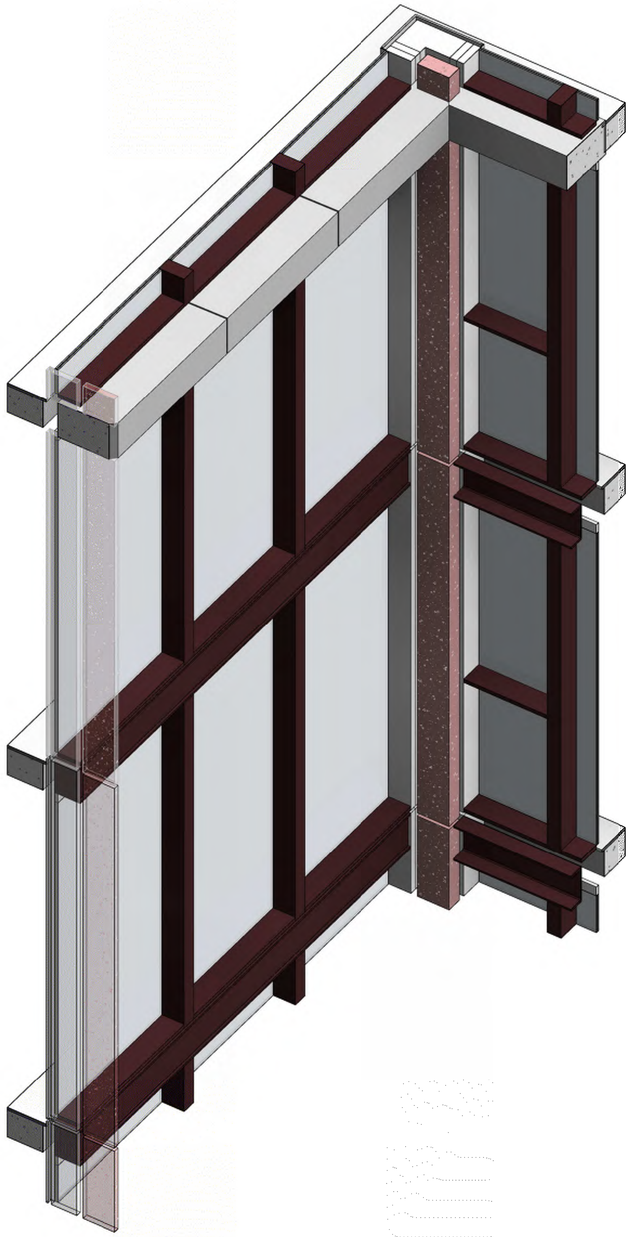

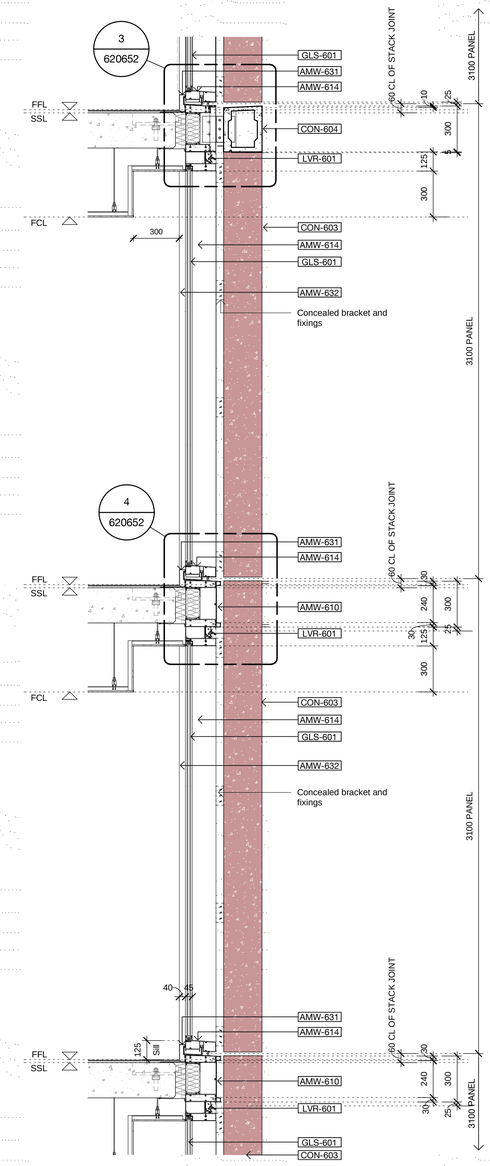

2 620612 FTT-605A Section 1 : 20

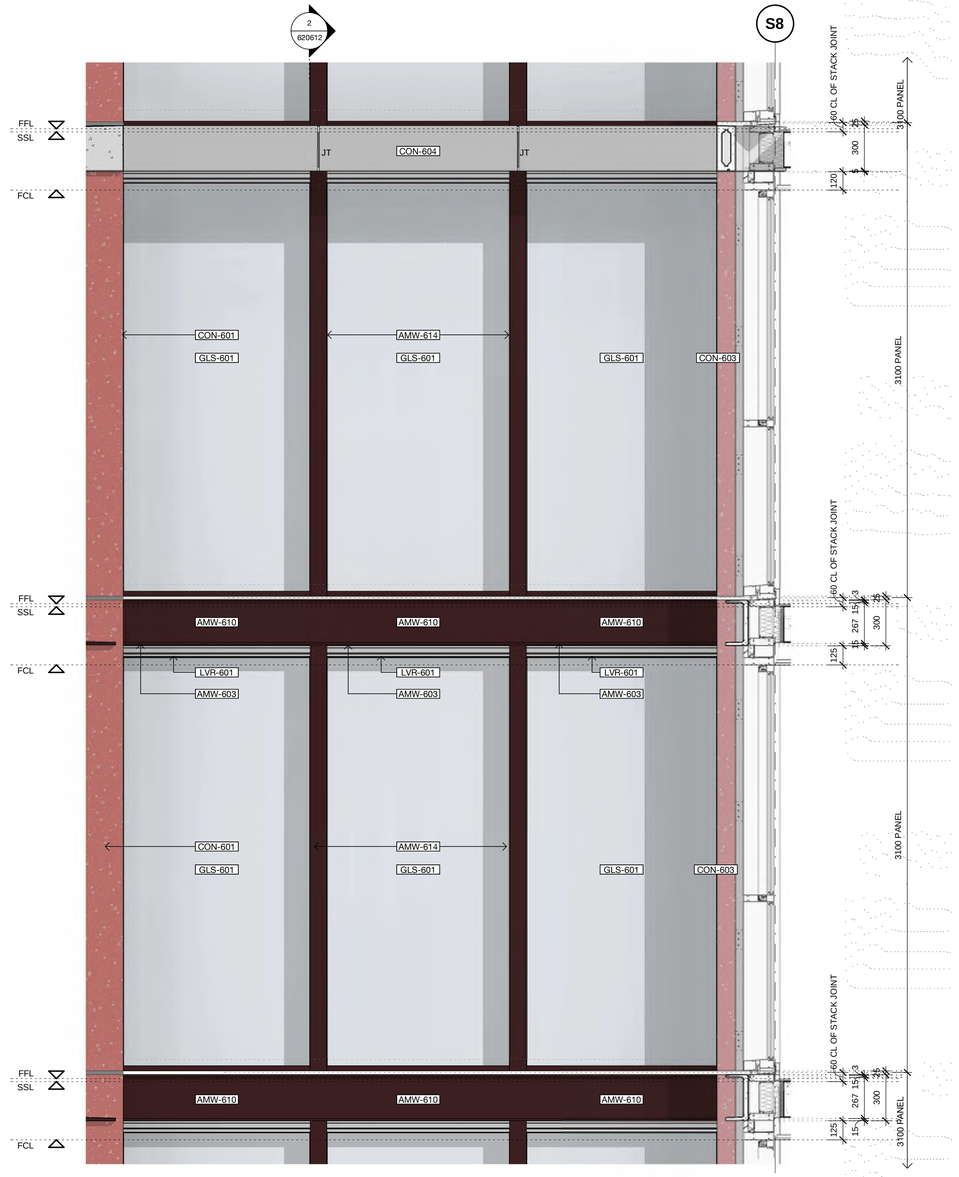

3 - FTT-605A Elevation 1 : 20

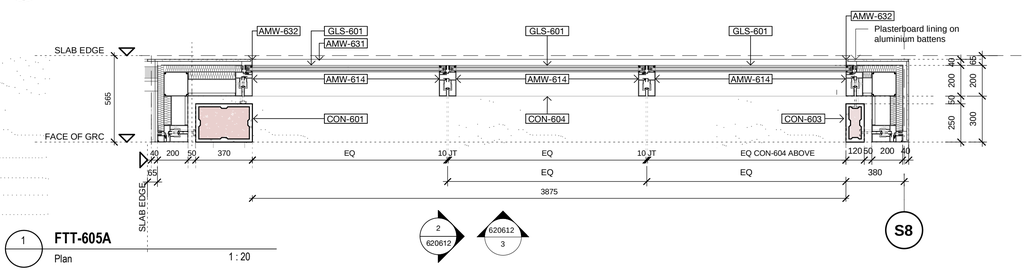

1 - FTT-605A Plan 1 : 20

REV.	BY	DATE	DESCRIPTION	APPD.
1		31.08.21	Issued for Construction	
0		15.06.21	Final Design Stage Documentation	
F		25.05.21	Draft Issue For Construction	
E		01.04.21	Final GMP Reissue	
D		19.02.21	Final GMP Issue	
C				
B		01.10.20	Issued for Tender	
A		01.09.20	Issued for Tender	

SCALE

1:20 @ A1 0 200 400 600 800 1000 mm

A1 Original | Co-ordinate System: MGA Zone 56 | Height Datum: A.H.D. | This sheet may be prepared using colour and may be incomplete if copied

N

NOTE: Do not scale from this drawing.

CLIENT

NSW GOVERNMENT | sydney METRO

ISDP

OXFORD | CPB CONTRACTORS

The information shown on this drawing is for the purposes of the Sydney Metro Project only. No warranty is given or implied as to its suitability for any other purpose. The Service Providers accept no liability arising from the use of this drawing and the information shown thereon for any purpose other than the Sydney Metro Project.

SERVICE PROVIDERS

Foster + Partners
COX | CJ ARMS
BATESSMART | LCI
aurecon | TTW

DRAWN NM
DESIGNED TS
DRG CHECK TS
DESIGN CHECK TS
APPROVED TS

DRG No. SMCSWSPS-BAT-OSS-AT-DWG-620612

PITT STREET SOUTH OVER STATION DEVELOPMENT (PSS OSD)

TOWER FTT-605A

STATUS: Issued for Construction | SHEET OF | ©

METRO DRG No. SMCSWSPS-PDS-PSS-AT-DWG-000138 | REV. 1

100mm AT FULL SIZE Plot Date & Time [DATE / TIME STAMP]

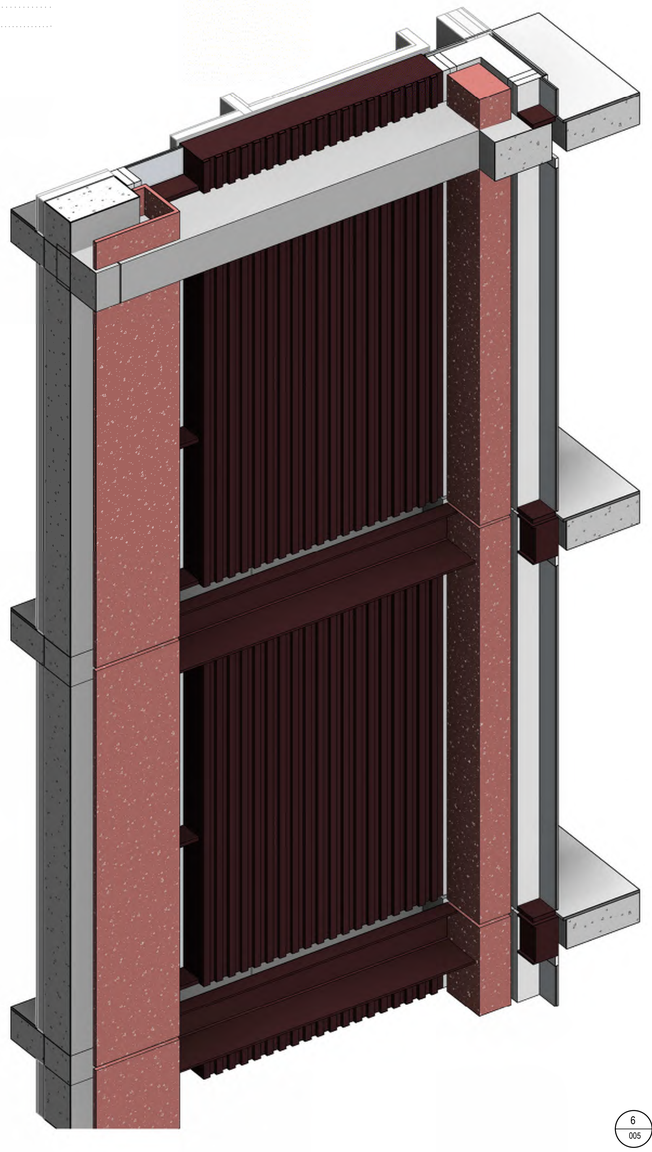

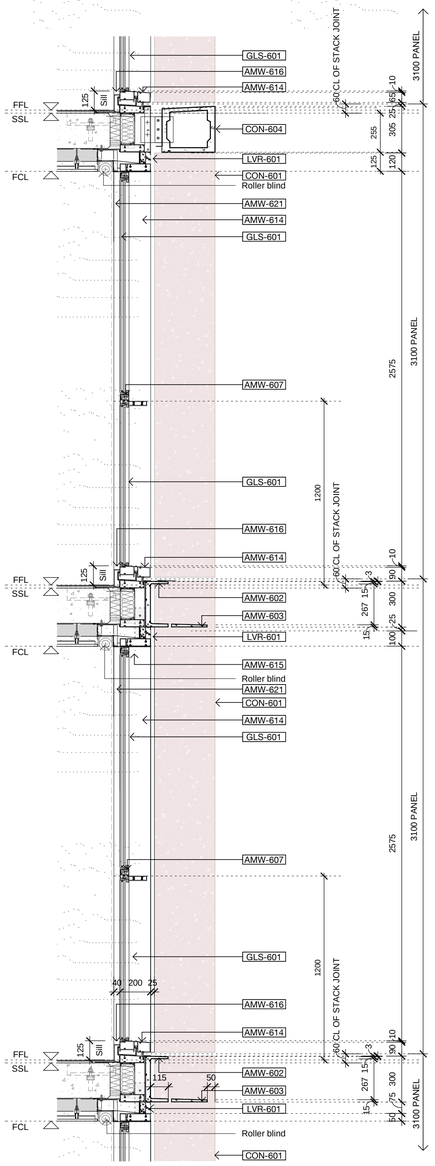

6 005 **FTT-605B**
Section 1 : 20

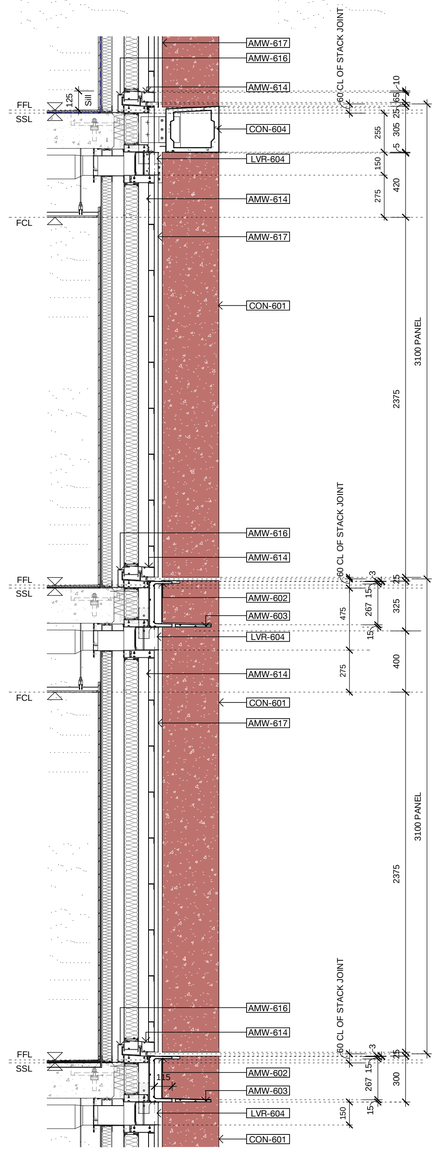

1 005 **FTT-605B**
Section 1 : 20

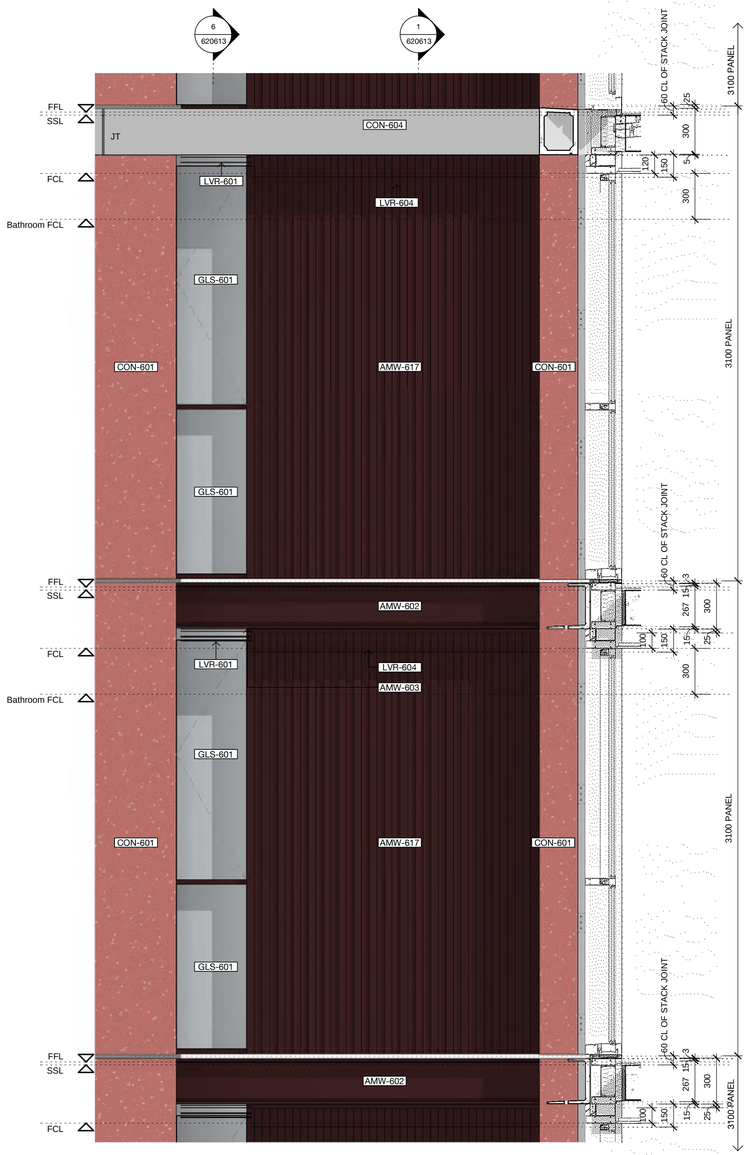

4 - **FTT-605B**
Elevation 1 : 20

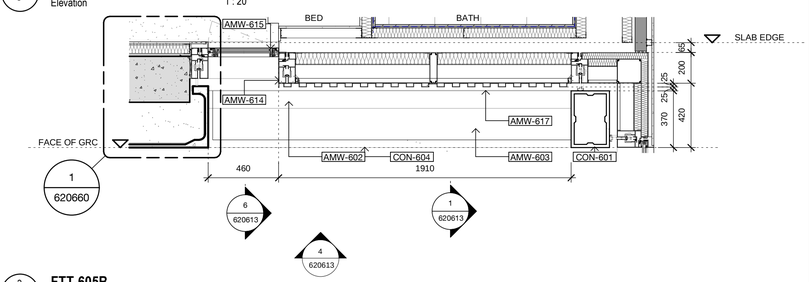

3 - **FTT-605B**
Plan 1 : 20

REV.	BY	DATE	DESCRIPTION	APPD.
1		31.08.21	Issued for Construction	
0		15.06.21	Final Design Stage Documentation	
E		25.05.21	Draft Issue For Construction	
D		19.02.21	Final GMP Issue	
C				
B		01.10.20	Issued for Tender	
A		01.09.20	Issued for Tender	

SCALE
1:20 @ A1 0 200 400 600 800 1000 mm

A1 Original | Co-ordinate System: MGA Zone 56 | Height Datum: A.H.D. | This sheet may be prepared using colour and may be incomplete if copied

N

NOTE: Do not scale from this drawing.

CLIENT
NSW GOVERNMENT | sydney METRO

ISDP
OXFORD | CPB CONTRACTORS

The information shown on this drawing is for the purposes of the Sydney Metro Project only. No warranty is given or implied as to its suitability for any other purpose. The Service Providers accept no liability arising from the use of this drawing and the information shown thereon for any purpose other than the Sydney Metro Project.

SERVICE PROVIDERS
Foster + Partners | COX | CJ ARMS | BATESSMART | LCI | aurecon | TTW

DRAWN NM
DESIGNED TS
DRG CHECK TS
DESIGN CHECK TS
APPROVED TS

DRG No. SMCSWSPS-BAT-OSS-AT-DWG-620613

PITT STREET SOUTH OVER STATION DEVELOPMENT (PSS OSD)

TOWER FTT-605B

STATUS: Issued for Construction | SHEET OF | ©

METRO DRG No. SMCSWSPS-PDS-PSS-AT-DWG-000139 | REV. 1

100mm AT FULL SIZE Plot Date & Time [DATE / TIME STAMP]

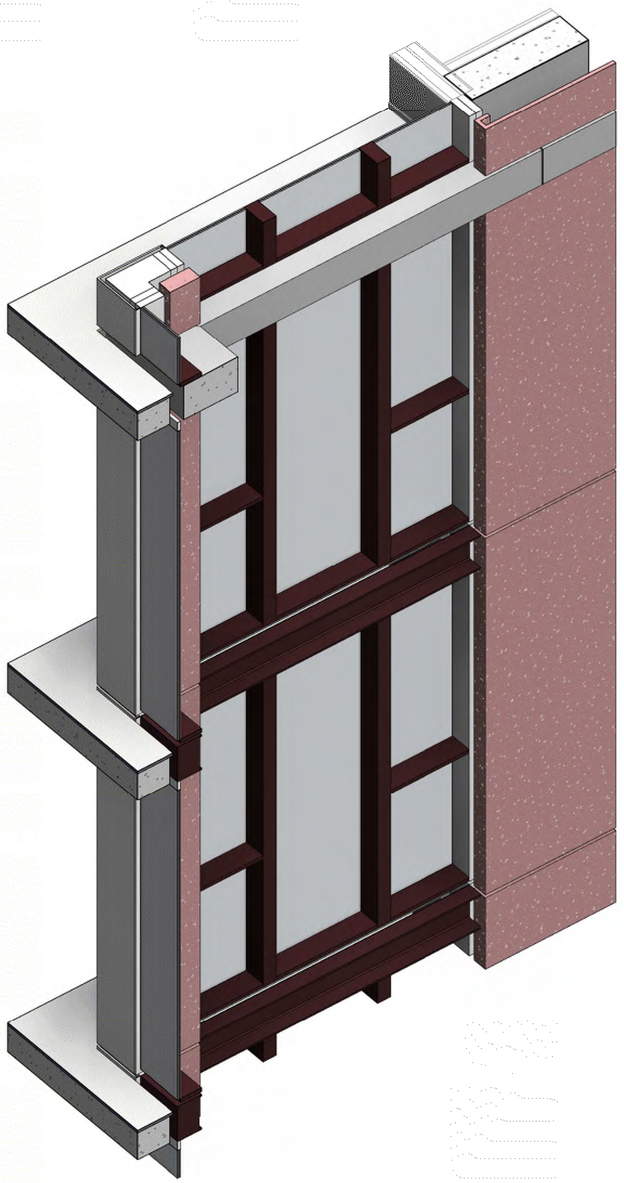

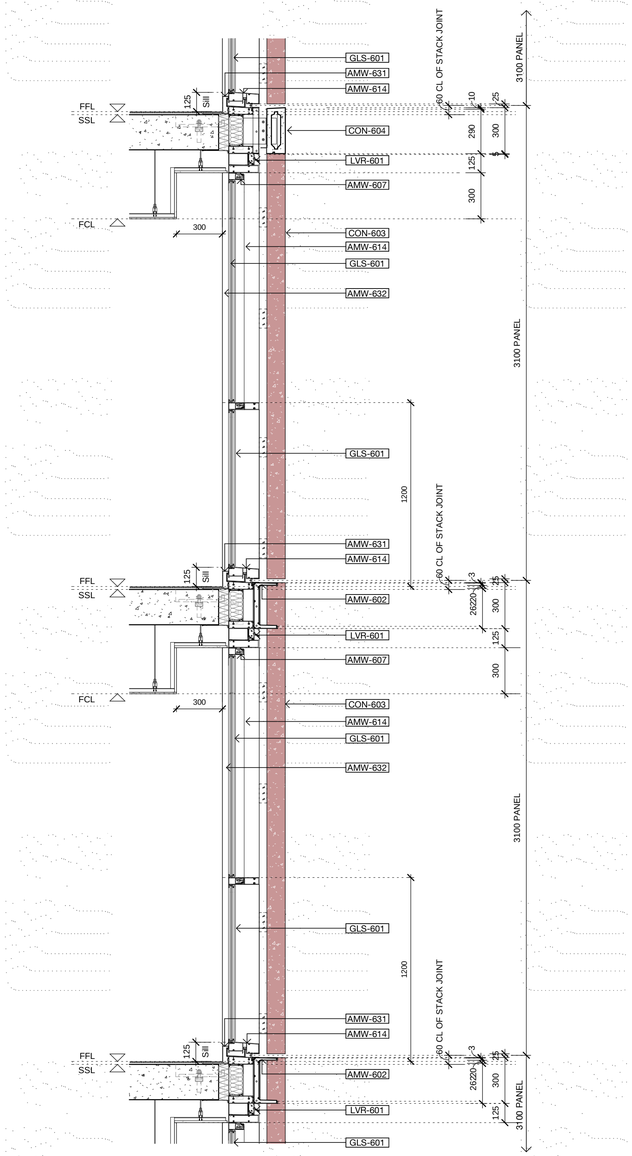

3 620614 **FTT-605C**
Section 1 : 20

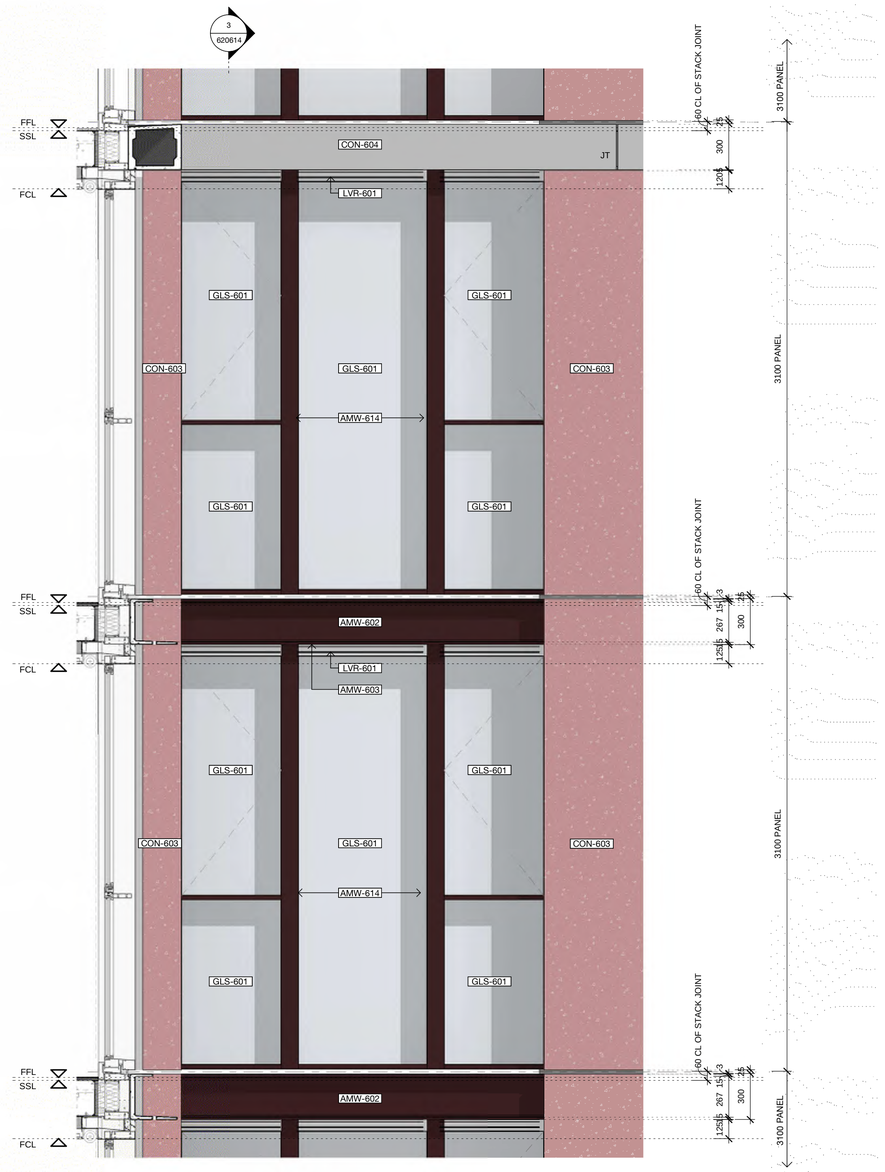

4 - **FTT-605C**
Elevation 1 : 20

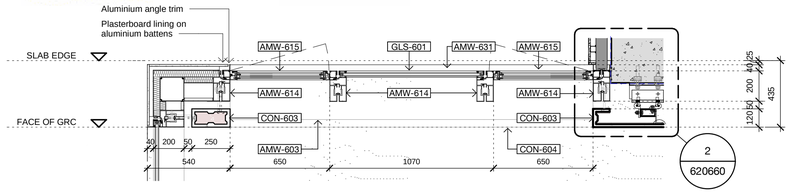

2 **FTT-605C**
Plan 1 : 20

REV.	BY	DATE	DESCRIPTION	APPD.
1		31.08.21	Issued for Construction	
0		15.06.21	Final Design Stage Documentation	
E		25.05.21	Draft Issue For Construction	
D		19.02.21	Final GMP Issue	
C				
B		01.10.20	Issued for Tender	
A		01.09.20	Issued for Tender	

SCALE
1:20 @ A1 0 200 400 600 800 1000 mm

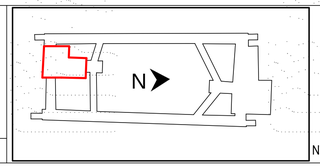

NOTE: Do not scale from this drawing.

CLIENT
NSW GOVERNMENT | sydney METRO

ISDP
OXFORD | CPB CONTRACTORS

The information shown on this drawing is for the purposes of the Sydney Metro Project only. No warranty is given or implied as to its suitability for any other purpose. The Service Providers accept no liability arising from the use of this drawing and the information shown thereon for any purpose other than the Sydney Metro Project.

SERVICE PROVIDERS
Foster + Partners
COX | CJ ARMS
BATESSMART | LCI
aurecon | TTW

DRAWN NM
DESIGNED TS
DRG CHECK TS
DESIGN CHECK TS
APPROVED TS

DRG No. SMCSWSPS-BAT-OSS-AT-DWG-620614

PITT STREET SOUTH OVER STATION DEVELOPMENT (PSS OSD)

TOWER FTT-605C

STATUS: Issued for Construction | SHEET OF | ©

METRO DRG No. SMCSWSPS-PDS-PSS-AT-DWG-000140 | REV. 1

A1 Original | Co-ordinate System: MGA Zone 56 | Height Datum: A.H.D. | This sheet may be prepared using colour and may be incomplete if copied

100mm AT FULL SIZE Plot Date & Time [DATE / TIME STAMP]

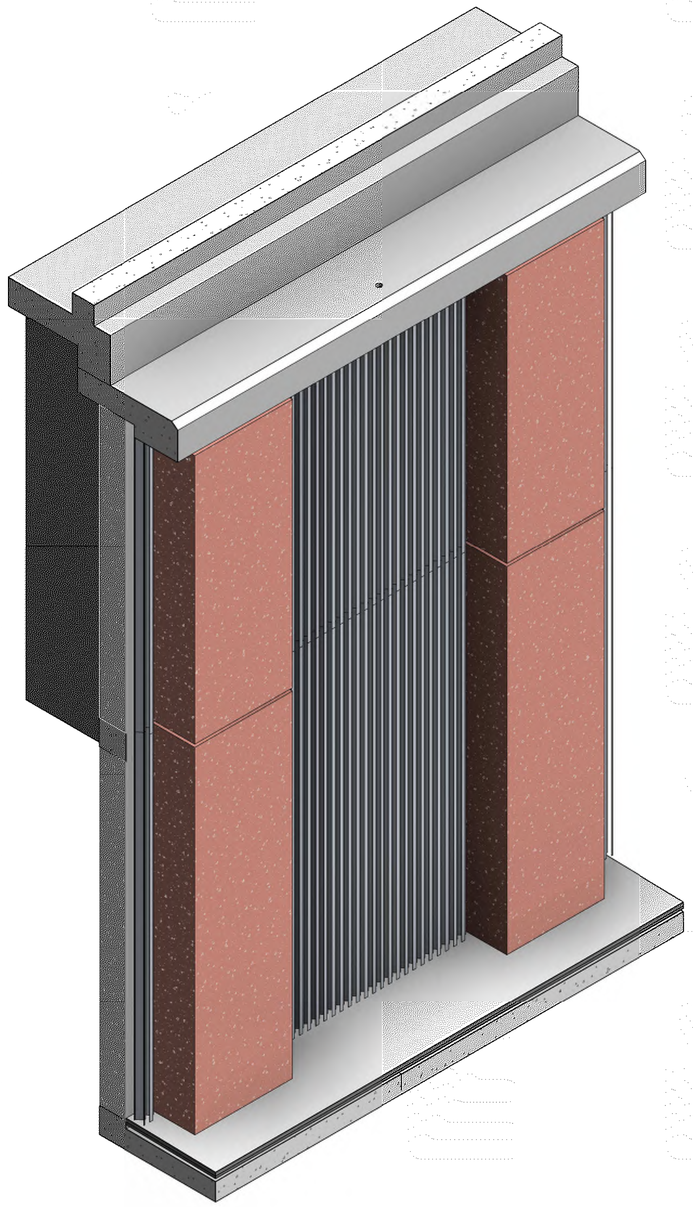

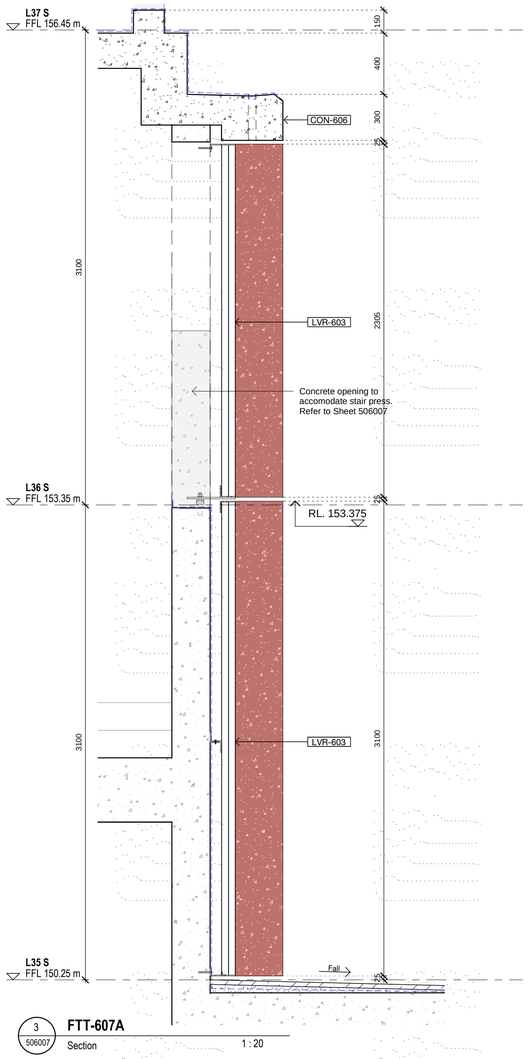

3 / 506007 **FTT-607A**
Section 1 : 20

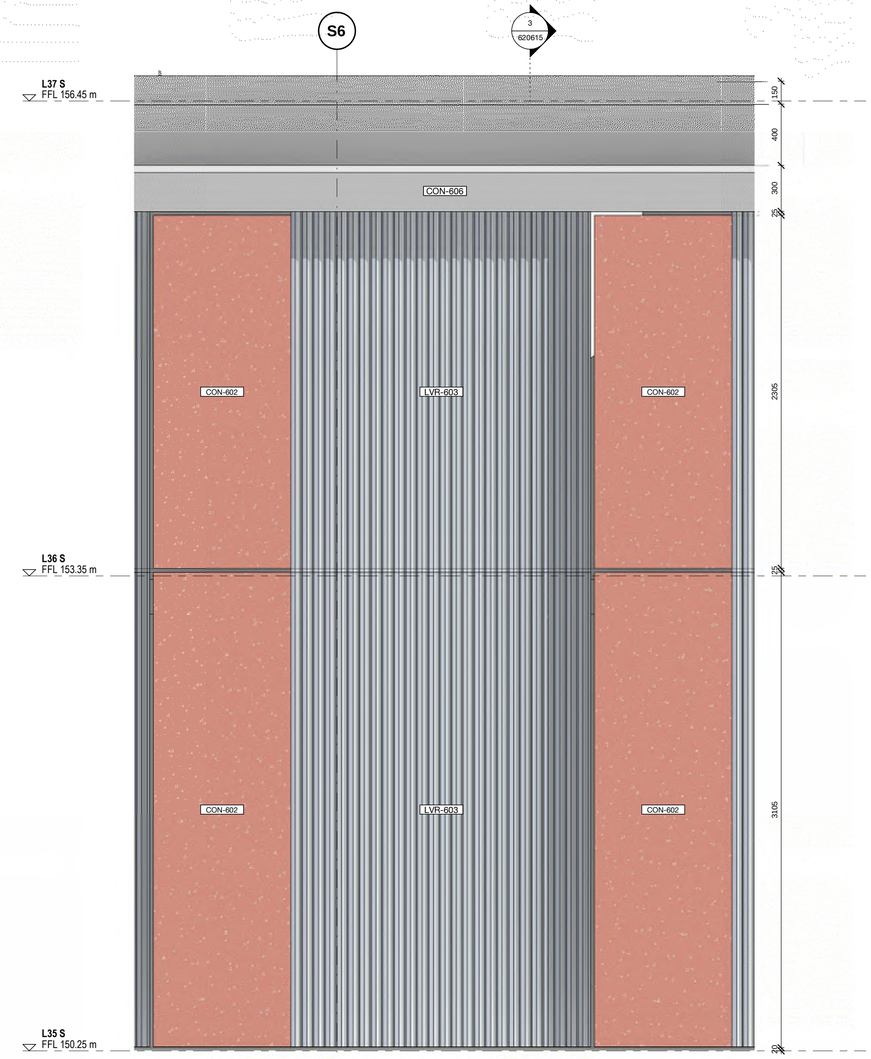

2 / - **FTT-607A**
Elevation 1 : 20

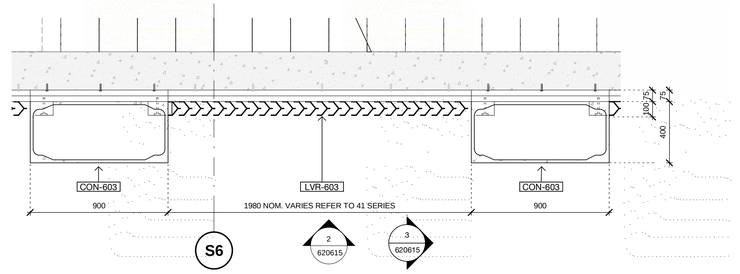

1 / - **FTT-607A**
Plan 1 : 20

100mm AT FULL SIZE Plot Date & Time [DATE / TIME STAMP]

REV.	BY	DATE	DESCRIPTION	APPD.
1		31.08.21	Issued for Construction	
0		15.06.21	Final Design Stage Documentation	
E		25.05.21	Draft Issue For Construction	
D		19.02.21	Final GMP Issue	
C				
B		01.10.20	Issued for Tender	
A		01.09.20	Issued for Tender	

SCALE
1:20 @ A1 0 200 400 600 800 1000 mm

A1 Original | Co-ordinate System: MGA Zone 56 | Height Datum: A.H.D. | This sheet may be prepared using colour and may be incomplete if copied

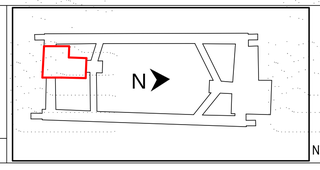

NOTE: Do not scale from this drawing.

CLIENT
NSW GOVERNMENT | sydney METRO

ISDP
OXFORD | CPB CONTRACTORS

The information shown on this drawing is for the purposes of the Sydney Metro Project only. No warranty is given or implied as to its suitability for any other purpose. The Service Providers accept no liability arising from the use of this drawing and the information shown thereon for any purpose other than the Sydney Metro Project.

SERVICE PROVIDERS
Foster + Partners
COX | CJ ARMS
BATESSMART | LCI
aurecon | TTW

DRAWN KC
DESIGNED TS
DRG CHECK TS
DESIGN CHECK TS
APPROVED TS

DRG No. SMCSWSPS-BAT-OSS-AT-DWG-620615

PITT STREET SOUTH OVER STATION DEVELOPMENT (PSS OSD)

TOWER FTT-607A

STATUS: Issued for Construction | SHEET OF | ©

METRO DRG No. SMCSWSPS-PDS-PSS-AT-DWG-000647 | REV. 1

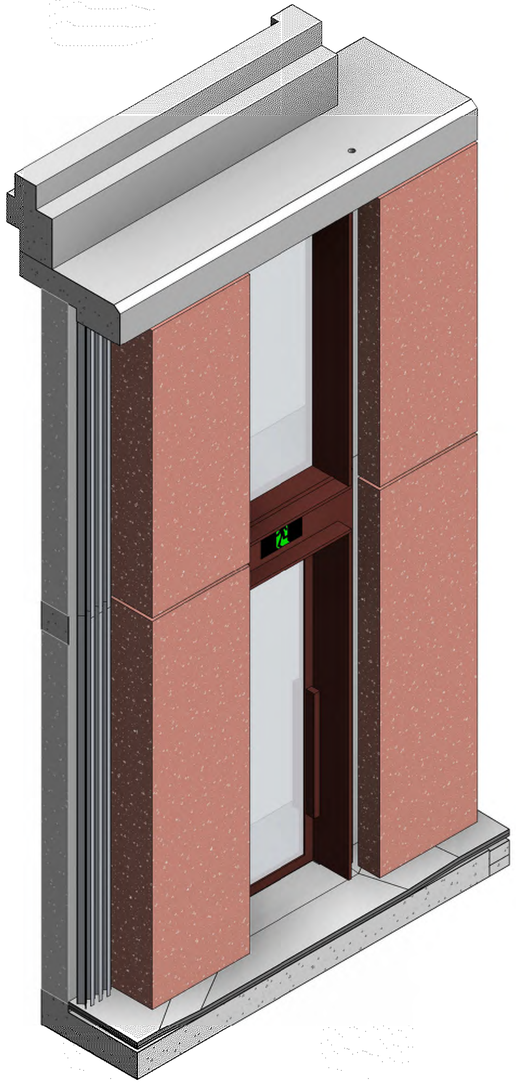

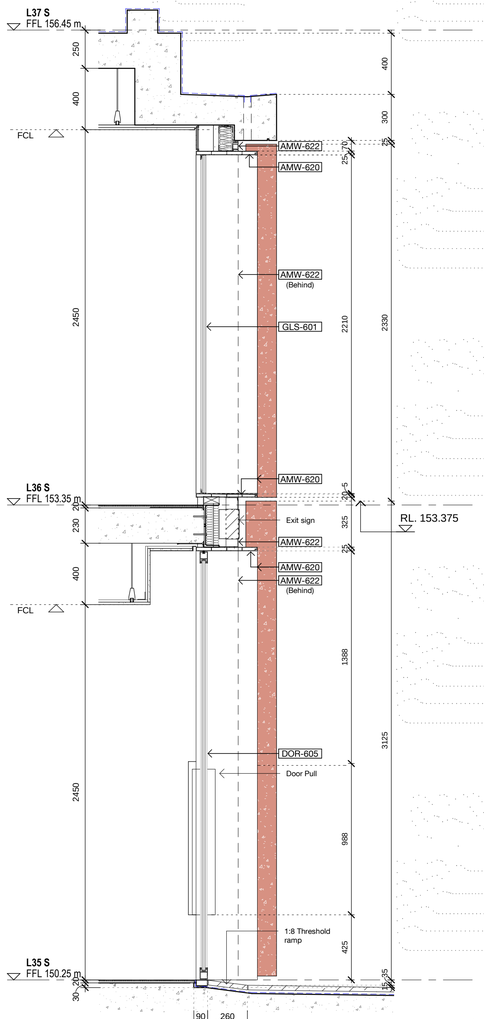

3 / 620616 **FTT-607B**
Section 1 : 20

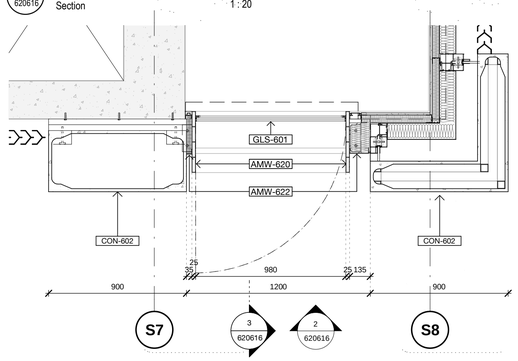

6 **FTT-607B**
Plan 1 : 20

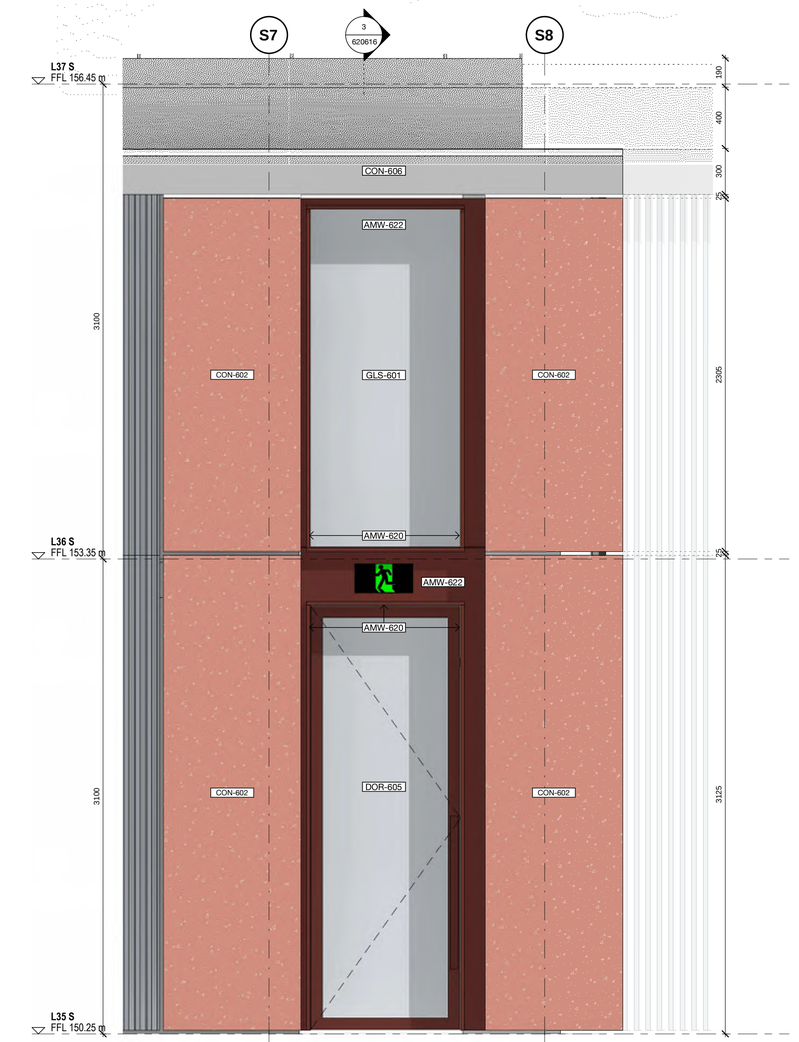

2 / - **FTT-607B**
Elevation 1 : 20

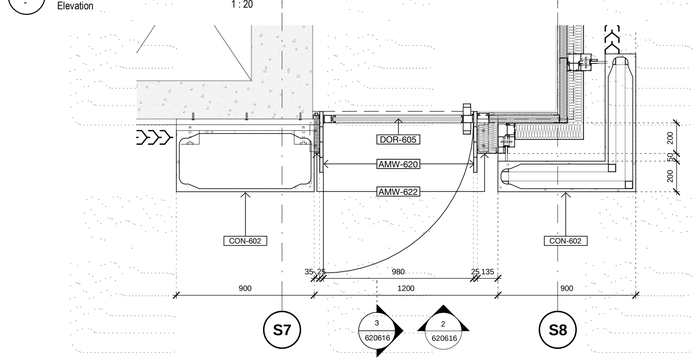

1 **FTT-607B**
Plan 1 : 20

REV.	BY	DATE	DESCRIPTION	APPD.
1		31.08.21	Issued for Construction	
0		15.06.21	Final Design Stage Documentation	
E		25.05.21	Draft Issue For Construction	
D		19.02.21	Final GMP Issue	
C				
B		01.10.20	Issued for Tender	
A		01.09.20	Issued for Tender	

SCALE
1:20 @ A1 0 200 400 600 800 1000 mm

A1 Original | Co-ordinate System: MGA Zone 56 | Height Datum: A.H.D. | This sheet may be prepared using colour and may be incomplete if copied

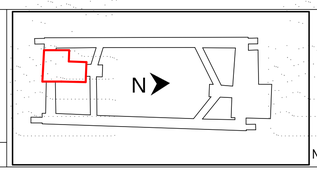

NOTE: Do not scale from this drawing.

CLIENT
NSW GOVERNMENT | sydney METRO

ISDP
OXFORD | CPB CONTRACTORS

The information shown on this drawing is for the purposes of the Sydney Metro Project only. No warranty is given or implied as to its suitability for any other purpose. The Service Providers accept no liability arising from the use of this drawing and the information shown thereon for any purpose other than the Sydney Metro Project.

SERVICE PROVIDERS
Foster + Partners
COX | CJ ARMS
BATESSMART | LCI
aurecon | TTW

DRAWN KC
DESIGNED TS
DRG CHECK TS
DESIGN CHECK TS
APPROVED TS

DRG No. SMCSWSPS-BAT-OSS-AT-DWG-620616

PITT STREET SOUTH OVER STATION DEVELOPMENT (PSS OSD)

TOWER FTT-607B

STATUS: Issued for Construction | SHEET OF | ©

METRO DRG No. SMCSWSPS-PDS-PSS-AT-DWG-000648 | REV. 1

100mm AT FULL SIZE Plot Date & Time [DATE / TIME STAMP]

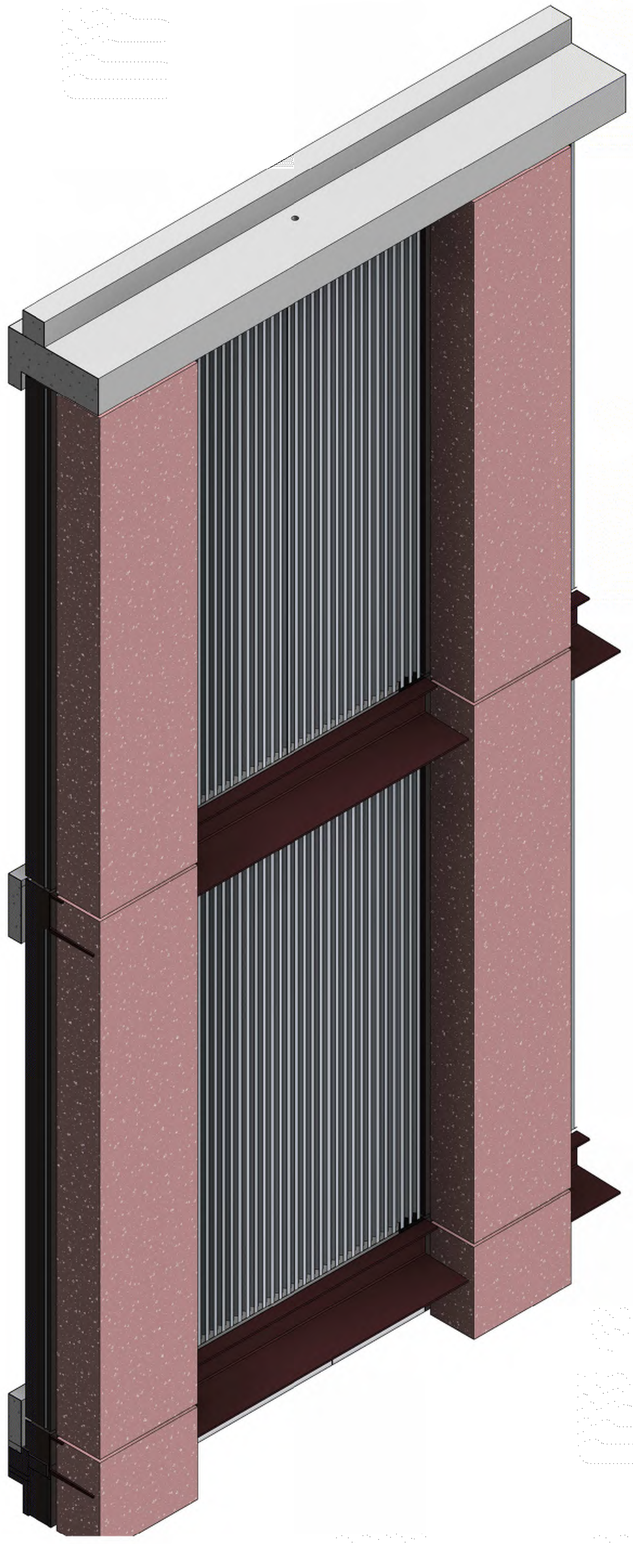

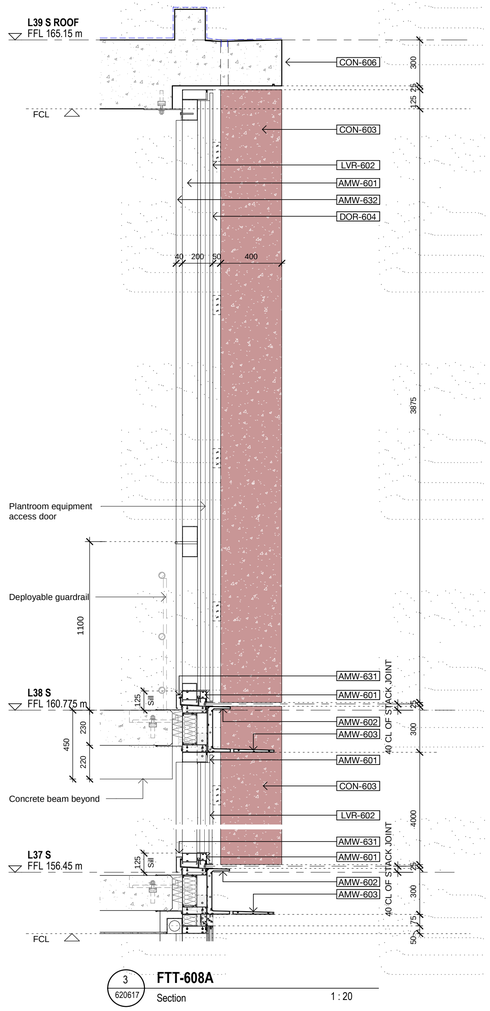

3 / 620617 **FTT-608A**
Section 1 : 20

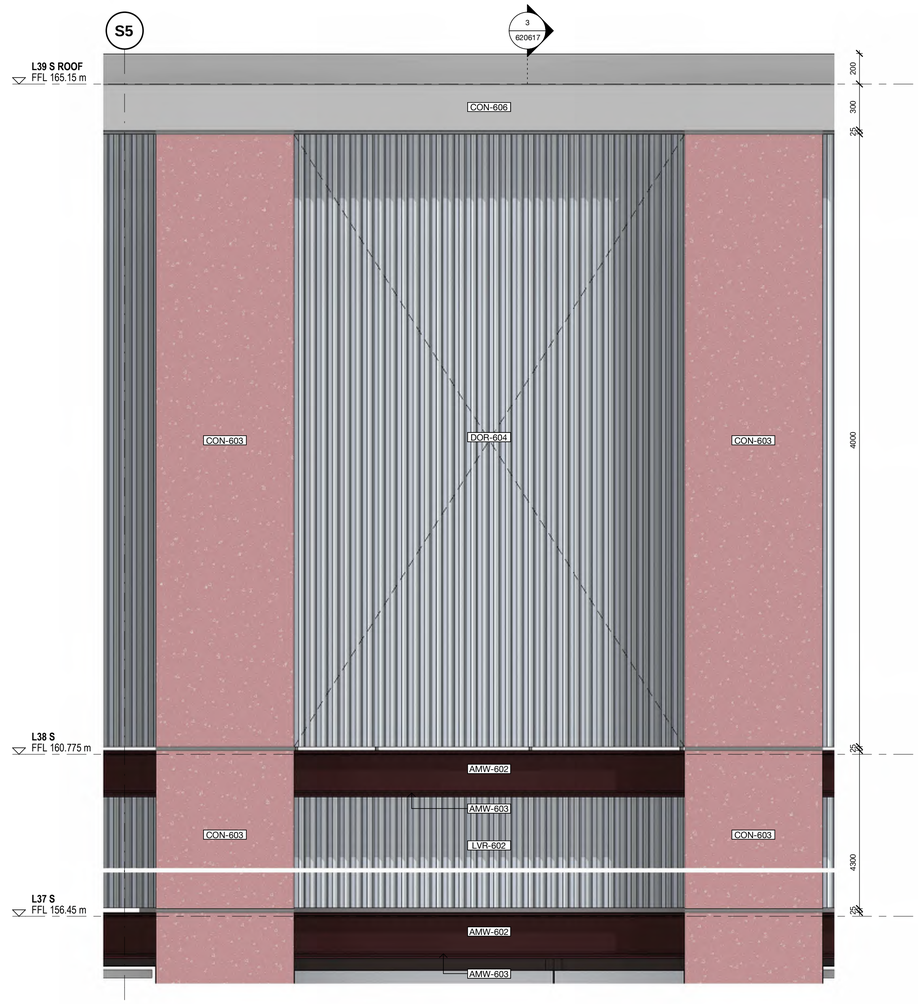

2 / - **FTT-608A**
Elevation 1 : 20

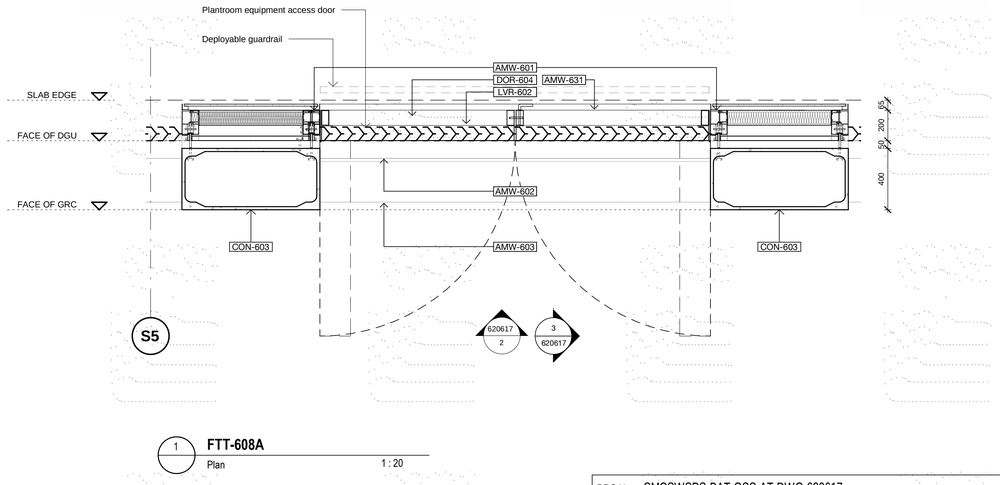

1 **FTT-608A**
Plan 1 : 20

REV.	BY	DATE	DESCRIPTION	APPD.
1		31.08.21	Issued for Construction	
0		15.06.21	Final Design Stage Documentation	
E		25.05.21	Draft Issue For Construction	
D		19.02.21	Final GMP Issue	
C				
B		01.10.20	Issued for Tender	
A		01.09.20	Issued for Tender	

SCALE
1:20 @ A1 0 200 400 600 800 1000 mm

A1 Original | Co-ordinate System: MGA Zone 56 | Height Datum: A.H.D. | This sheet may be prepared using colour and may be incomplete if copied

N

NOTE: Do not scale from this drawing.

CLIENT
NSW GOVERNMENT | sydney METRO

ISDP
oxford | CPB CONTRACTORS

The information shown on this drawing is for the purposes of the Sydney Metro Project only. No warranty is given or implied as to its suitability for any other purpose. The Service Providers accept no liability arising from the use of this drawing and the information shown thereon for any purpose other than the Sydney Metro Project.

SERVICE PROVIDERS
Foster + Partners
COX | CJ ARMS
BATESSMART | LCI
aurecon | TTW

DRAWN KC
DESIGNED TS
DRG CHECK TS
DESIGN CHECK TS
APPROVED TS

DRG No. SMCSWSPS-BAT-OSS-AT-DWG-620617

PITT STREET SOUTH OVER STATION DEVELOPMENT (PSS OSD)

TOWER FTT-608A

STATUS: Issued for Construction | SHEET OF | ©

METRO DRG No. SMCSWSPS-PDS-PSS-AT-DWG-000649 | REV. 1

100mm AT FULL SIZE Plot Date & Time [DATE / TIME STAMP]

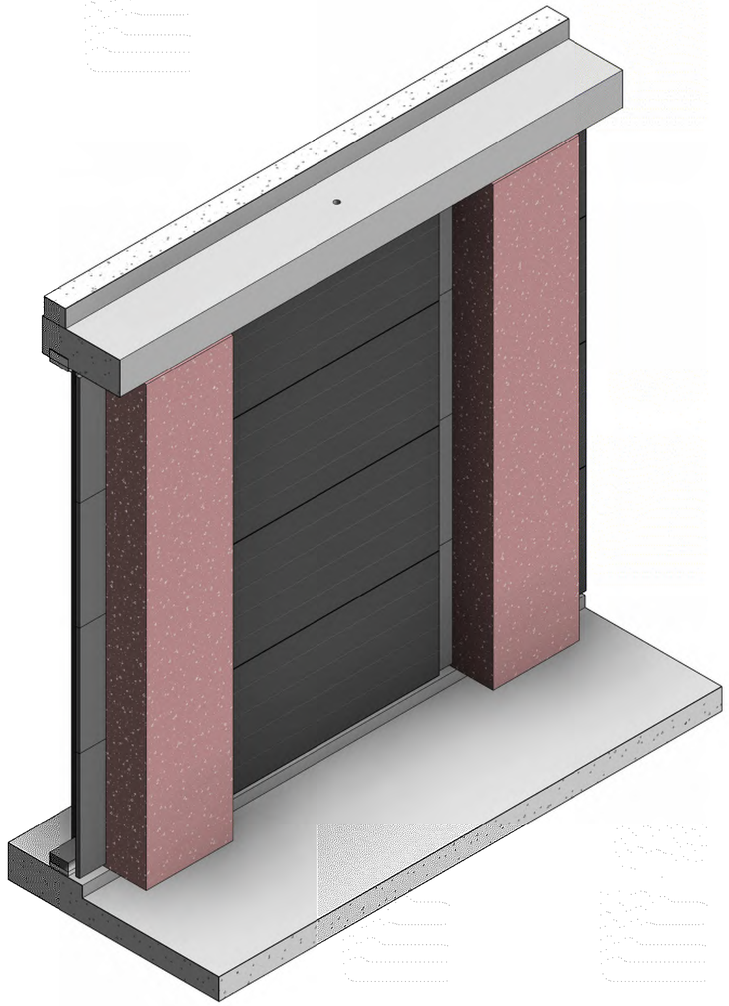

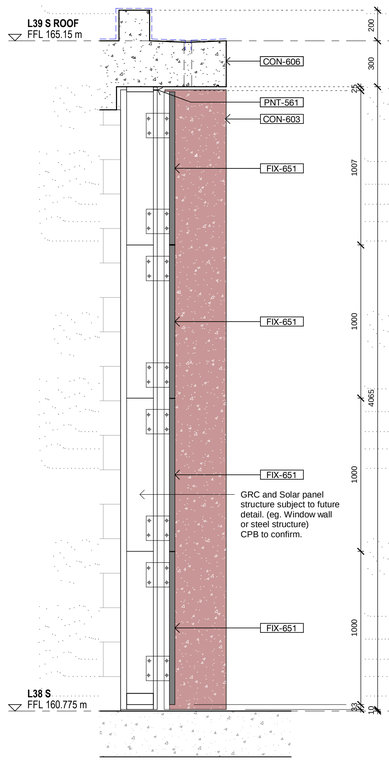

3 620618 **FTT-608B**
Section 1 : 20

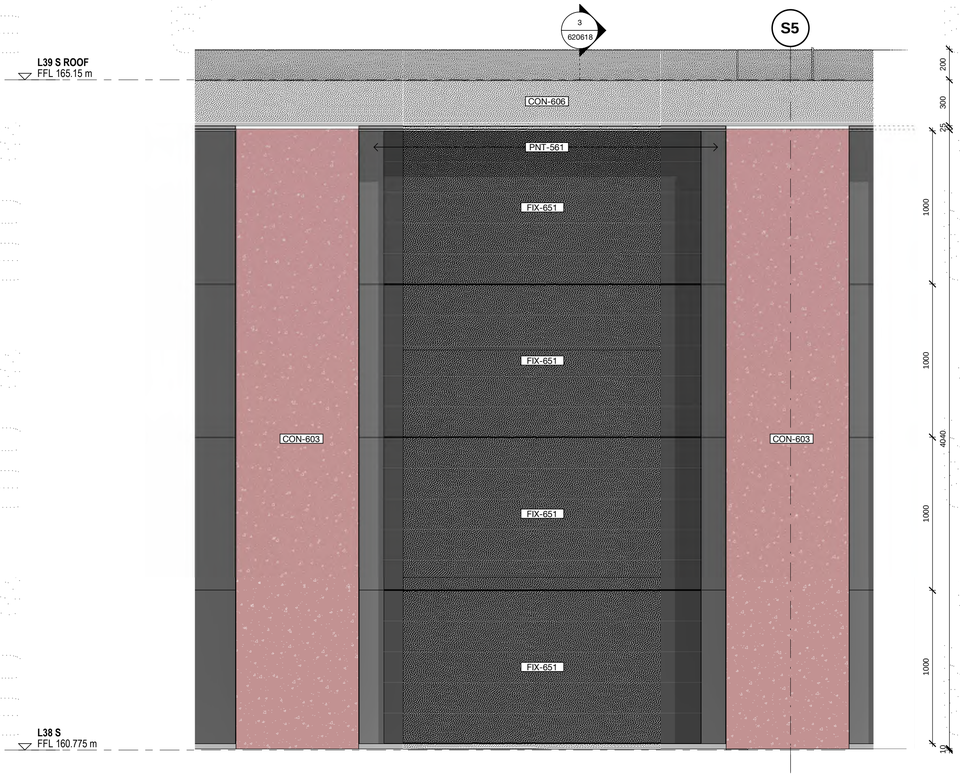

2 - **FTT-608B**
Elevation 1 : 20

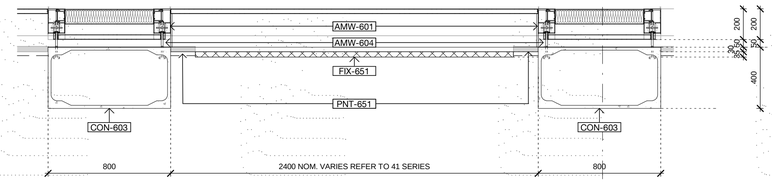

1 - **FTT-608B**
Plan 1 : 20

100mm AT FULL SIZE Plot Date & Time [DATE / TIME STAMP]

REV.	BY	DATE	DESCRIPTION	APPD.
1		31.08.21	Issued for Construction	
0		15.06.21	Final Design Stage Documentation	
E		25.05.21	Draft Issue For Construction	
D		19.02.21	Final GMP Issue	
C				
B		01.10.20	Issued for Tender	
A		01.09.20	Issued for Tender	

SCALE
1:20 @ A1 0 200 400 600 800 1000 mm

A1 Original | Co-ordinate System: MGA Zone 56 | Height Datum: A.H.D. | This sheet may be prepared using colour and may be incomplete if copied

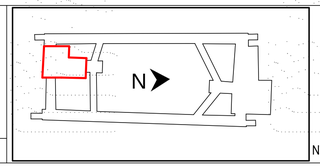

NOTE: Do not scale from this drawing.

CLIENT
NSW GOVERNMENT | sydney METRO

ISDP
oxford | CPB CONTRACTORS

The information shown on this drawing is for the purposes of the Sydney Metro Project only. No warranty is given or implied as to its suitability for any other purpose. The Service Providers accept no liability arising from the use of this drawing and the information shown thereon for any purpose other than the Sydney Metro Project.

SERVICE PROVIDERS
Foster + Partners
COX | CJ ARMS
BATESSMART | LCI
aurecon | TTW

DRAWN KC
DESIGNED TS
DRG CHECK TS
DESIGN CHECK TS
APPROVED TS

DRG No. SMCSWSPS-BAT-OSS-AT-DWG-620618

PITT STREET SOUTH OVER STATION DEVELOPMENT (PSS OSD)

TOWER FTT-608B

STATUS: Issued for Construction | SHEET OF | ©

METRO DRG No. SMCSWSPS-PDS-PSS-AT-DWG-000650 | REV. 1

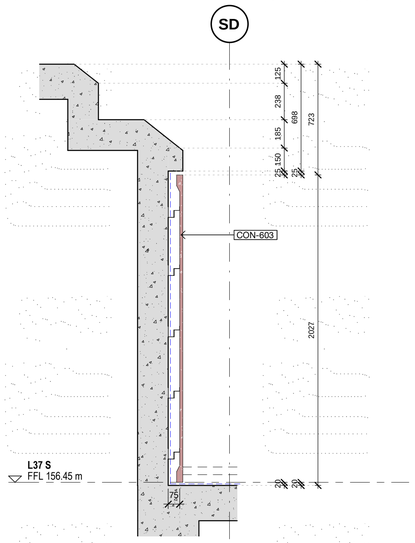

4 620619 **FTT-608C**
Section 1 : 20

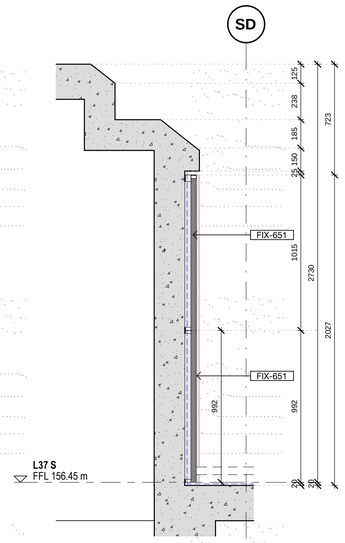

3 620619 **FTT-608C**
Section 1 : 20

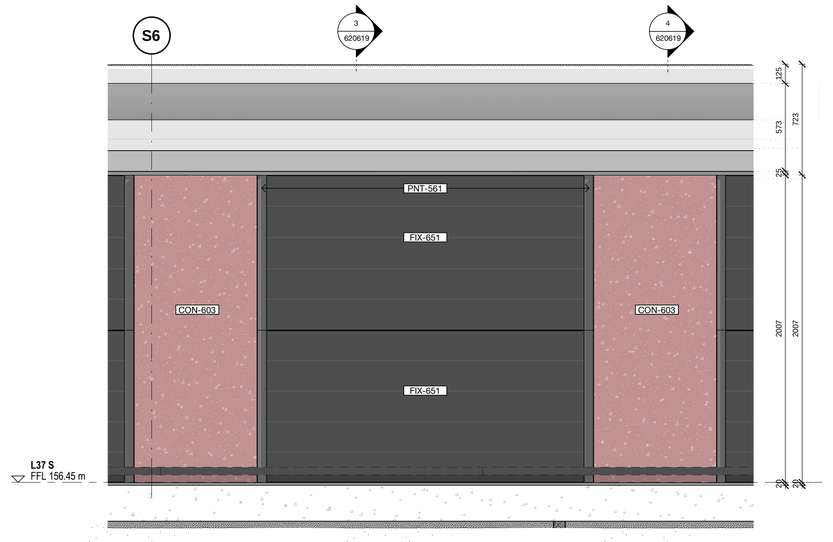

2 - **FTT-608C**
Elevation 1 : 20

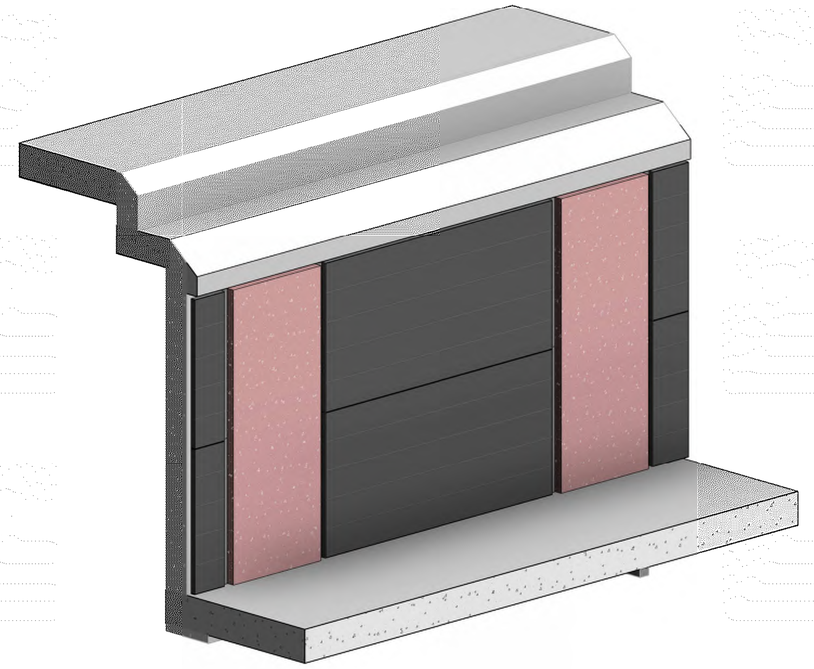

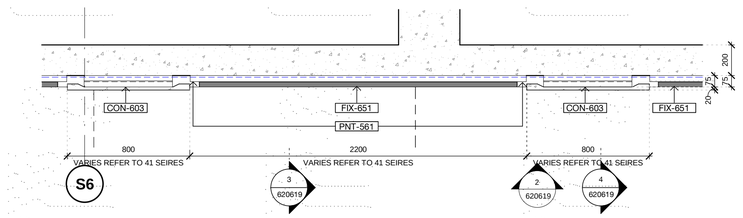

1 **FTT-608C**
Plan 1 : 20

100mm AT FULL SIZE Plot Date & Time [DATE / TIME STAMP]

REV.	BY	DATE	DESCRIPTION	APPD.
1		31.08.21	Issued for Construction	
0		15.06.21	Final Design Stage Documentation	
E		25.05.21	Draft Issue For Construction	
D		19.02.21	Final GMP Issue	
C				
B		01.10.20	Issued for Tender	
A		01.09.20	Issued for Tender	

SCALE
1:20 @ A1 0 200 400 600 800 1000 mm

A1 Original | Co-ordinate System: MGA Zone 56 | Height Datum: A.H.D. | This sheet may be prepared using colour and may be incomplete if copied

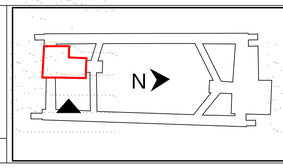

NOTE: Do not scale from this drawing.

CLIENT
NSW GOVERNMENT | sydney METRO

ISDP
OXFORD | CPB CONTRACTORS

The information shown on this drawing is for the purposes of the Sydney Metro Project only. No warranty is given or implied as to its suitability for any other purpose. The Service Providers accept no liability arising from the use of this drawing and the information shown thereon for any purpose other than the Sydney Metro Project.

SERVICE PROVIDERS
Foster + Partners
COX | CJ ARMS | BATESSMART | LCI | aurecon | TTW

DRAWN KC
DESIGNED TS
DRG CHECK TS
DESIGN CHECK TS
APPROVED TS

DRG No. SMCSWSPS-BAT-OSS-AT-DWG-620619

PITT STREET SOUTH OVER STATION DEVELOPMENT (PSS OSD)

TOWER FTT-608C

STATUS: Issued for Construction | SHEET OF | ©

METRO DRG No. SMCSWSPS-PDS-PSS-AT-DWG-000651 | REV. 1

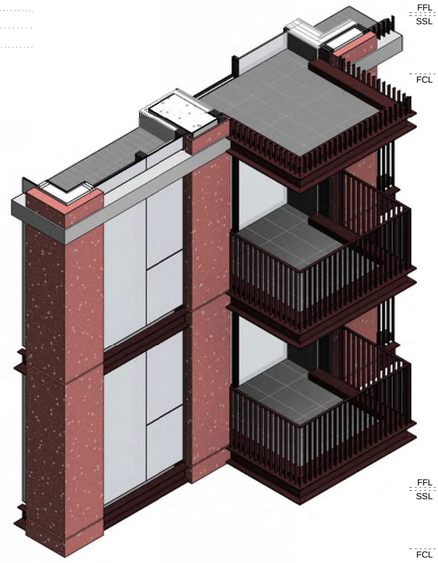

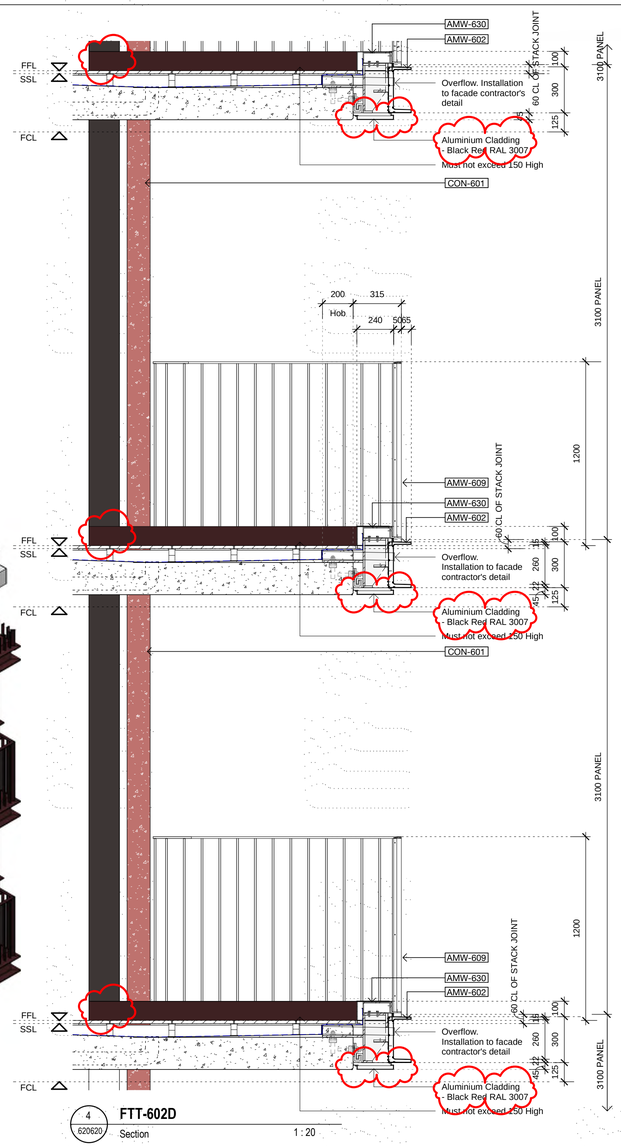

4 620620 **FTT-602D** Section 1 : 20

2 - **FTT-602D** Elevation 1 : 20

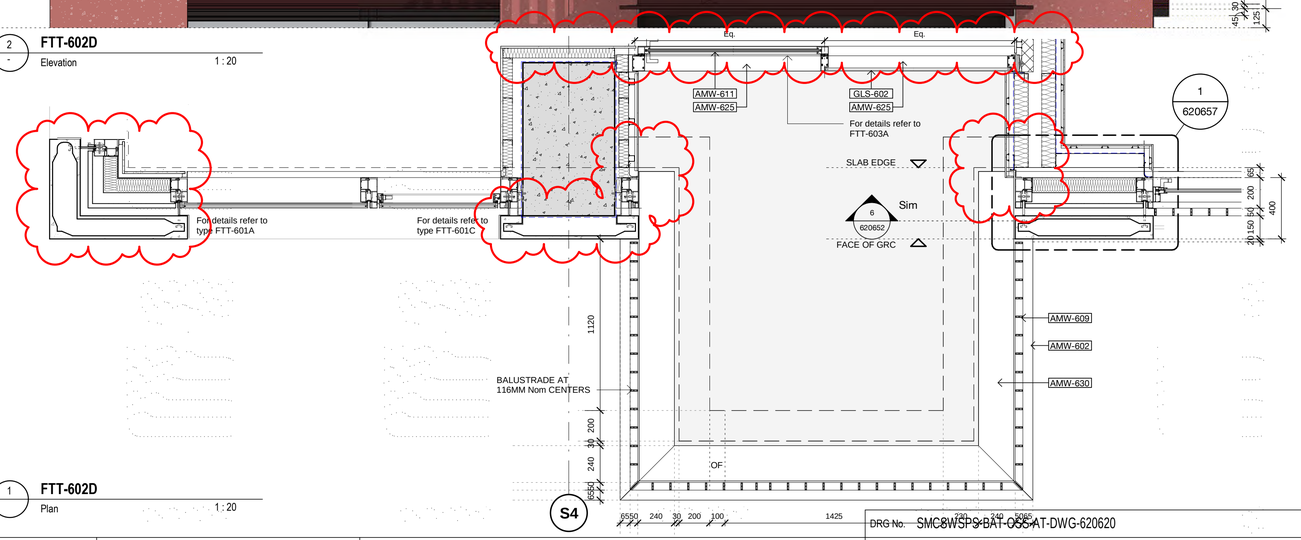

1 - **FTT-602D** Plan 1 : 20

REV.	BY	DATE	DESCRIPTION	APPD.
1		31.08.21	Issued for Construction	
0		15.06.21	Final Design Stage Documentation	
F		25.05.21	Draft Issue For Construction	
E		01.04.21	Final GMP Reissue	
D		19.02.21	Final GMP Issue	
C				
B		01.10.20	Issued for Tender	
A		01.09.20	Issued for Tender	

SCALE 1:20 @ A1 0 200 400 600 800 1000 mm

A1 Original | Co-ordinate System: MGA Zone 56 | Height Datum: A.H.D. | This sheet may be prepared using colour and may be incomplete if copied

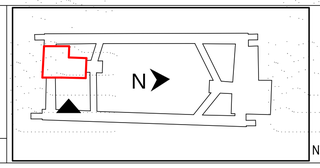

NOTE: Do not scale from this drawing.

CLIENT NSW GOVERNMENT sydney METRO

ISDP oxford CPB CONTRACTORS

The information shown on this drawing is for the purposes of the Sydney Metro Project only. No warranty is given or implied as to its suitability for any other purpose. The Service Providers accept no liability arising from the use of this drawing and the information shown thereon for any purpose other than the Sydney Metro Project.

SERVICE PROVIDERS Foster + Partners; COX; CJ ARMS; BATESSMART; LCI; aurecon; TTW

DRAWN NM
DESIGNED TS
DRG CHECK TS
DESIGN CHECK TS
APPROVED TS

DRG No. SMCSWSPS-BAT-OSC-AT-DWG-620620

PITT STREET SOUTH OVER STATION DEVELOPMENT (PSS OSD)

TOWER FTT-602D

STATUS: Issued for Construction | SHEET OF | ©

METRO DRG No. SMCSWSPS-PDS-PSS-AT-DWG-000652 | REV. 1

100mm AT FULL SIZE Plot Date & Time [DATE / TIME STAMP]

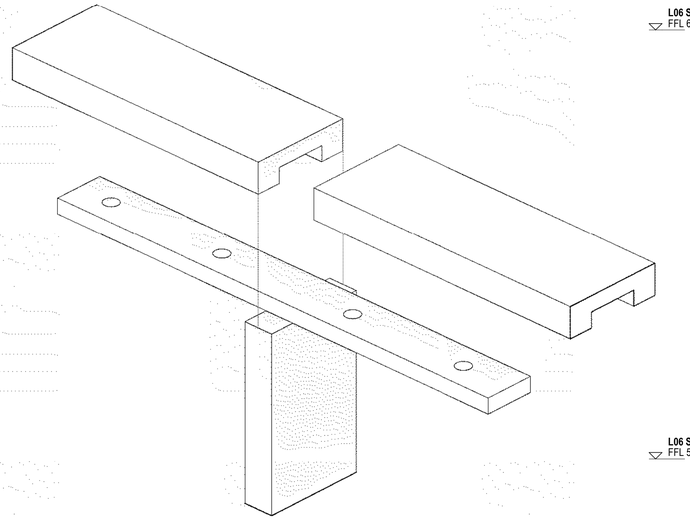

3 - **FTT-606A**
3D

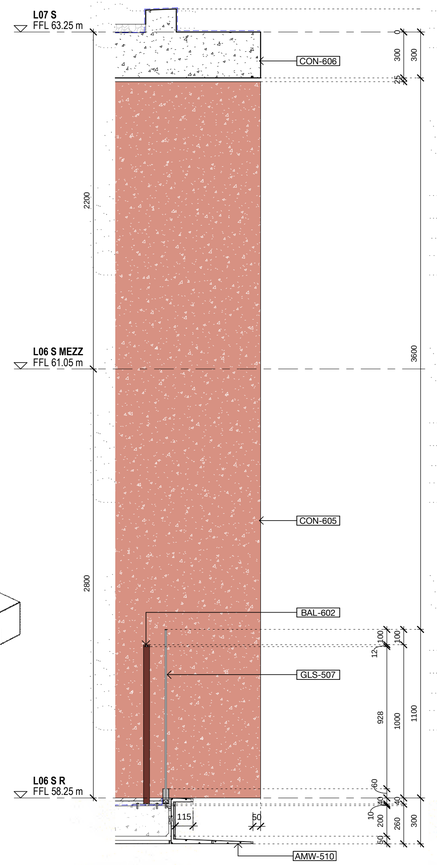

4 620622 **FTT-606A**
Section 1 : 20

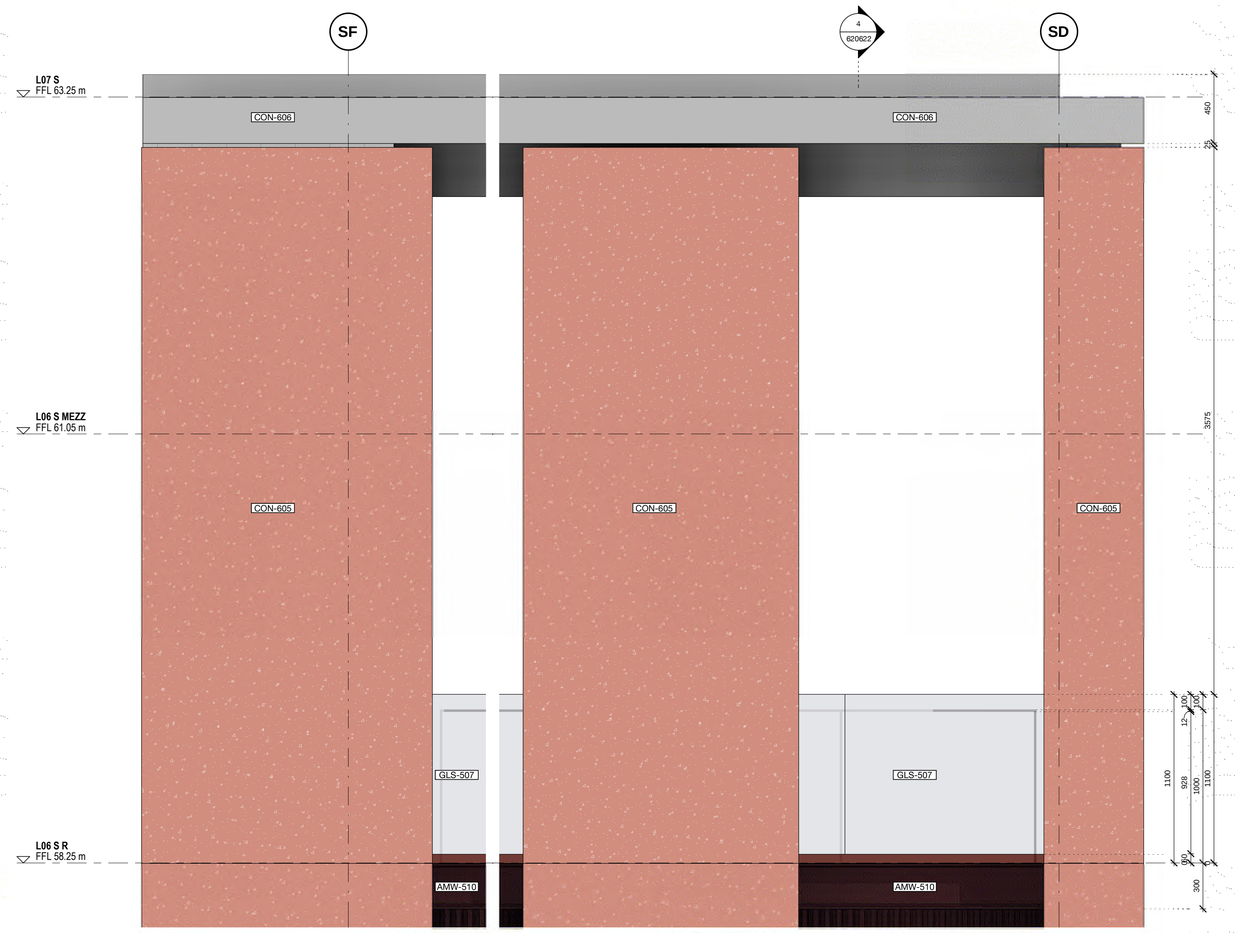

2 - **FTT-606A**
Elevation 1 : 20

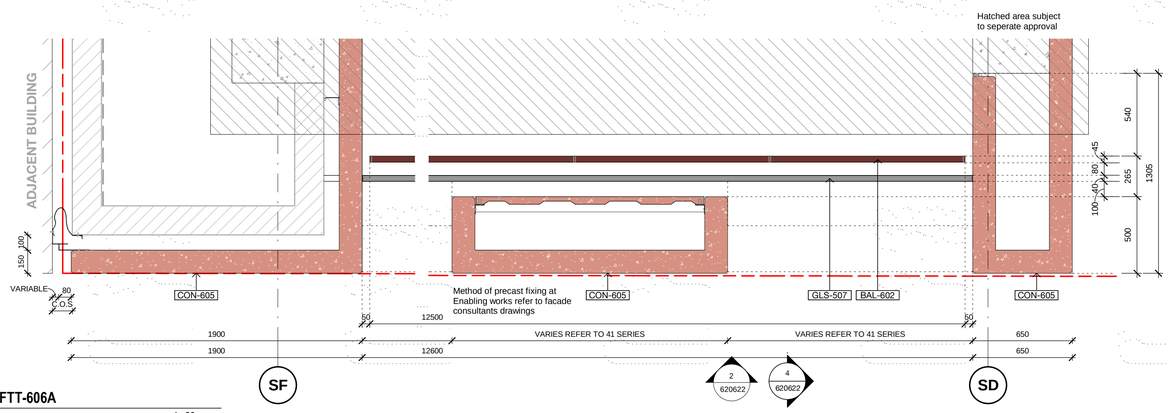

1 **FTT-606A**
Plan 1 : 20

REV.	BY	DATE	DESCRIPTION	APPD.
1		31.08.21	Issued for Construction	
0		15.06.21	Final Design Stage Documentation	
E		25.05.21	Draft Issue For Construction	
D		19.02.21	Final GMP Issue	
C				
B		01.10.20	Issued for Tender	
A		01.09.20	Issued for Tender	

SCALE
1:20 @ A1 0 200 400 600 800 1000 mm

A1 Original | Co-ordinate System: MGA Zone 56 | Height Datum: A.H.D. | This sheet may be prepared using colour and may be incomplete if copied

N

NOTE: Do not scale from this drawing.

CLIENT
NSW GOVERNMENT | sydney METRO

ISDP
oxford | CPB CONTRACTORS

The information shown on this drawing is for the purposes of the Sydney Metro Project only. No warranty is given or implied as to its suitability for any other purpose. The Service Providers accept no liability arising from the use of this drawing and the information shown thereon for any purpose other than the Sydney Metro Project.

SERVICE PROVIDERS
Foster + Partners
COX | CJ ARMS
BATESSMART | LCI
aurecon | TTW

DRAWN NM
DESIGNED TS
DRG CHECK TS
DESIGN CHECK TS
APPROVED TS

DRG No. SMCSWSPS-BAT-OSS-AT-DWG-620622

PITT STREET SOUTH OVER STATION DEVELOPMENT (PSS OSD)

TOWER FTT-606A

STATUS: Issued for Construction | SHEET OF | ©

METRO DRG No. SMCSWSPS-PDS-PSS-AT-DWG-000653 | REV. 1

100mm AT FULL SIZE Plot Date & Time [DATE / TIME STAMP]

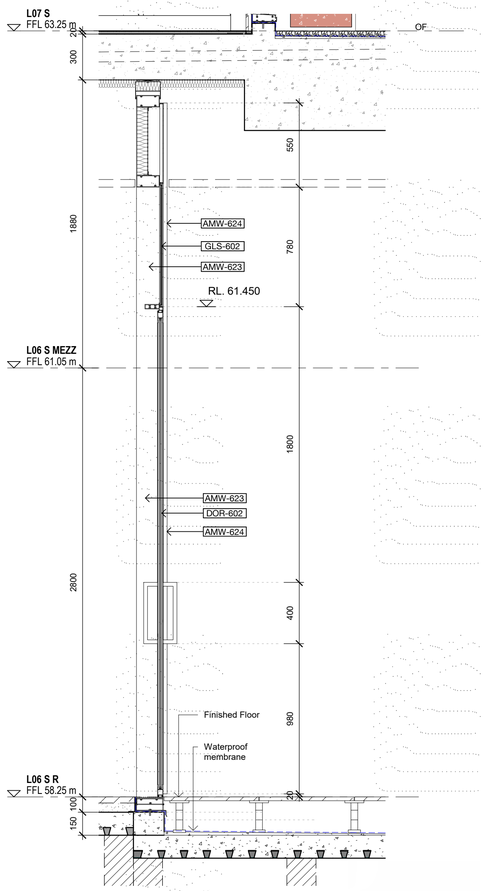

3 / 620623 **FTT-606B**
Section 1 : 20

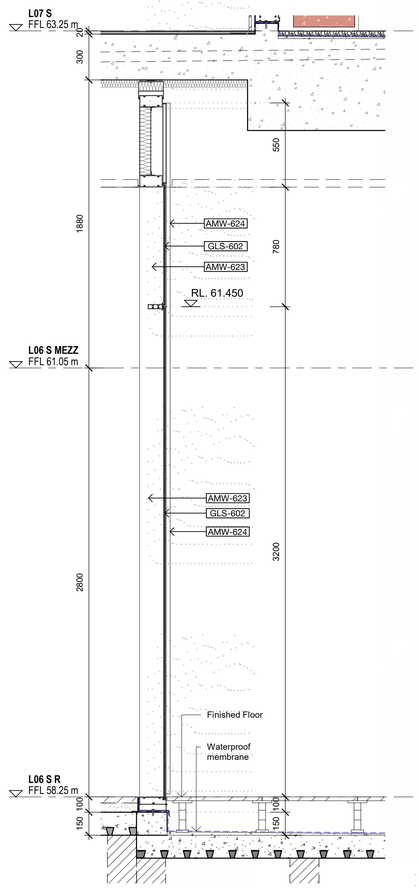

4 / 620623 **FTT-606B**
Section 1 : 20

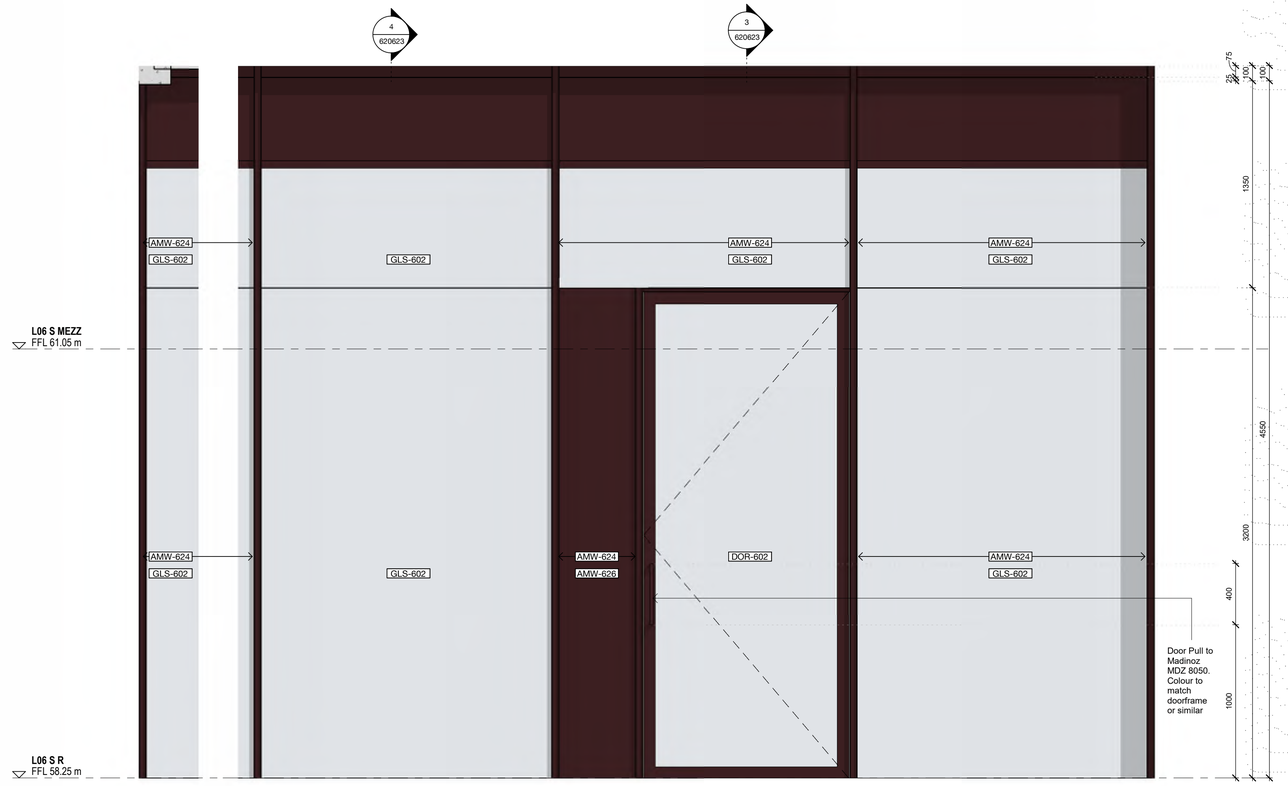

2 / - **FTT-606B**
Elevation 1 : 20

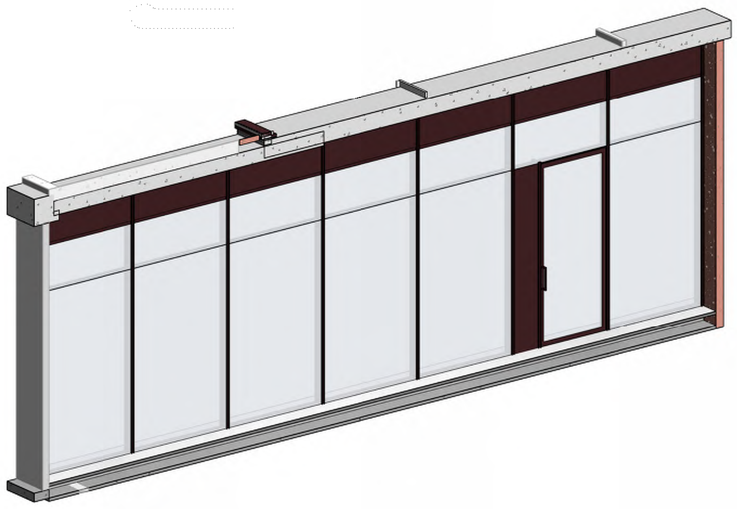

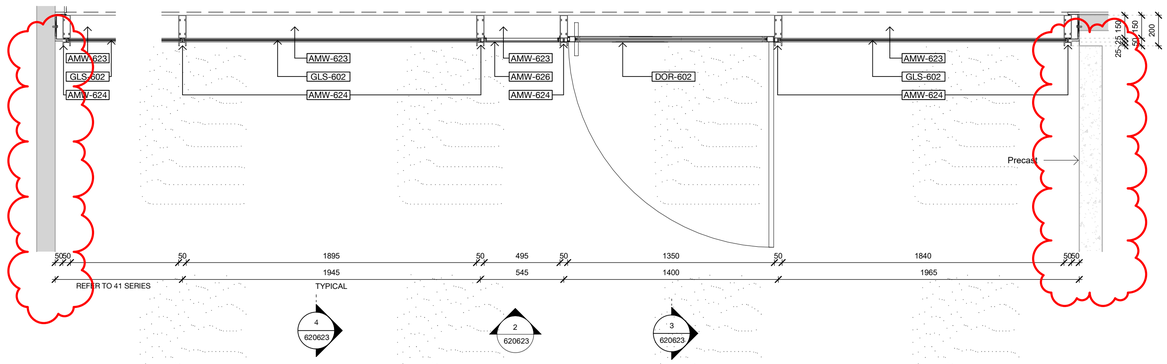

1 / - **FTT-606B**
Plan 1 : 20

REV.	BY	DATE	DESCRIPTION	APPD.
2		14.09.21	Issued for Construction	
1		31.08.21	Issued for Construction	
0		15.06.21	Final Design Stage Documentation	
F		25.05.21	Draft Issue For Construction	
E		01.04.21	Final GMP Reissue	
D		19.02.21	Final GMP Issue	
C				
B		01.10.20	Issued for Tender	

SCALE
1:20 @ A1 0 200 400 600 800 1000 mm

A1 Original | Co-ordinate System: MGA Zone 56 | Height Datum: A.H.D. | This sheet may be prepared using colour and may be incomplete if copied

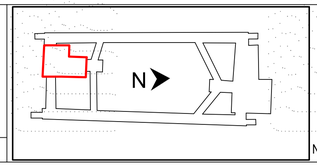

NOTE: Do not scale from this drawing.

CLIENT
NSW GOVERNMENT | sydney METRO

ISDP
OXFORD | CPB CONTRACTORS

The information shown on this drawing is for the purposes of the Sydney Metro Project only. No warranty is given or implied as to its suitability for any other purpose. The Service Providers accept no liability arising from the use of this drawing and the information shown thereon for any purpose other than the Sydney Metro Project.

SERVICE PROVIDERS
Foster + Partners
COX | CJ ARMS
BATESSMART. | LCI
aurecon | TTW

DRAWN Author
DESIGNED Designer
DRG CHECK Checker
DESIGN CHECK Checker
APPROVED Approver

DRG No. SMCSWSPS-BAT-OSS-AT-DWG-620623

PITT STREET SOUTH OVER STATION DEVELOPMENT (PSS OSD)

TOWER FTT-606B

STATUS: Issued for Construction | SHEET OF | ©

METRO DRG No. SMCSWSPS-PDS-PSS-AT-DWG-000654 | REV. 2

100mm AT FULL SIZE Plot Date & Time [DATE / TIME STAMP]

3 620624 **FTT-606C**
Section 1 : 20

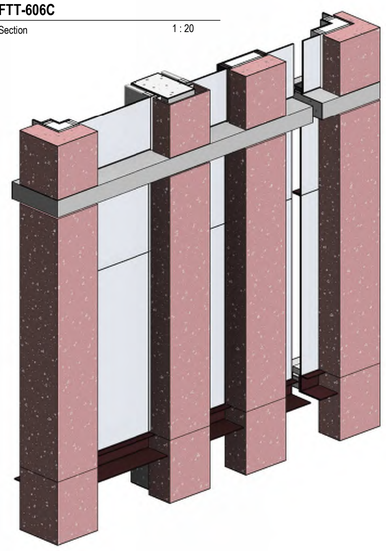

7 - **FTT-606C**
Elevation 1 : 20

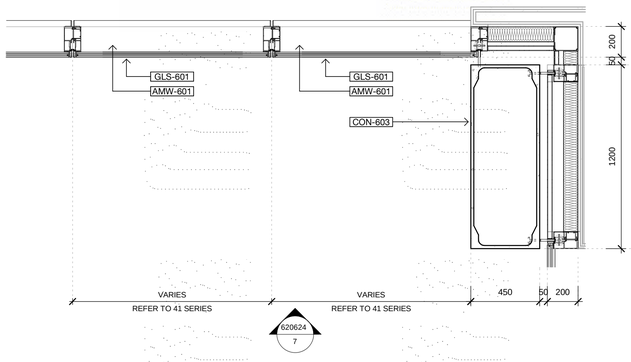

4 **FTT-606C**
Plan 1 : 20

1 - **FTT-606C**
Elevation 1 : 20

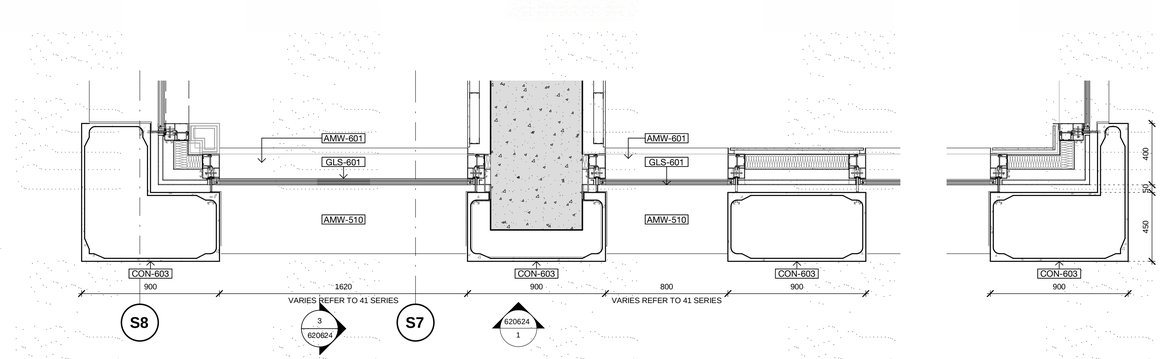

2 **FTT-606C**
Plan 1 : 20

100mm AT FULL SIZE Plot Date & Time [DATE / TIME STAMP]

REV.	BY	DATE	DESCRIPTION	APPD.
1		31.08.21	Issued for Construction	
0		15.06.21	Final Design Stage Documentation	
F		25.05.21	Draft Issue For Construction	
E		01.04.21	Final GMP Reissue	
D		19.02.21	Final GMP Issue	
C				
B		01.10.20	Issued for Tender	
A		01.09.20	Issued for Tender	

SCALE
1:20 @ A1 0 200 400 600 800 1000 mm

A1 Original | Co-ordinate System: MGA Zone 56 | Height Datum: A.H.D. | This sheet may be prepared using colour and may be incomplete if copied

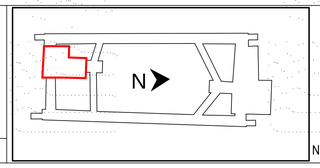

NOTE: Do not scale from this drawing.

CLIENT
NSW GOVERNMENT | sydney METRO

ISDP
OXFORD | CPB CONTRACTORS

The information shown on this drawing is for the purposes of the Sydney Metro Project only. No warranty is given or implied as to its suitability for any other purpose. The Service Providers accept no liability arising from the use of this drawing and the information shown thereon for any purpose other than the Sydney Metro Project.

SERVICE PROVIDERS
Foster + Partners
COX | CJ ARMS
BATESSMART | LCI
aurecon | TTW

DRAWN Author
DESIGNED Designer
DRG CHECK Checker
DESIGN CHECK Checker
APPROVED Approver

DRG No. SMCSWSPS-BAT-OSS-AT-DWG-620624

PITT STREET SOUTH OVER STATION DEVELOPMENT (PSS OSD)

TOWER FTT-606C

STATUS: Issued for Construction | SHEET OF | ©

METRO DRG No. SMCSWSPS-PDS-PSS-AT-DWG-000655 | REV. 1

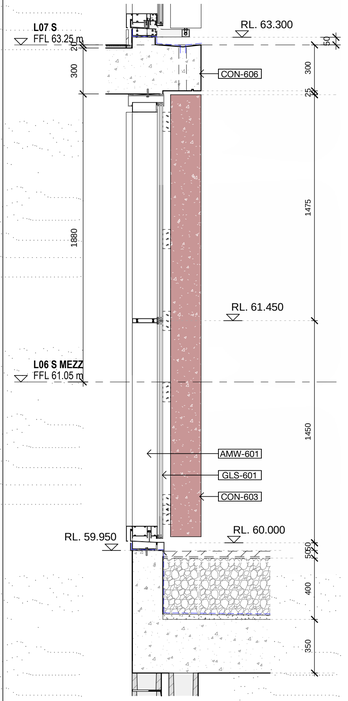

7 / 620625 **FTT-606D**
Section 1 : 20

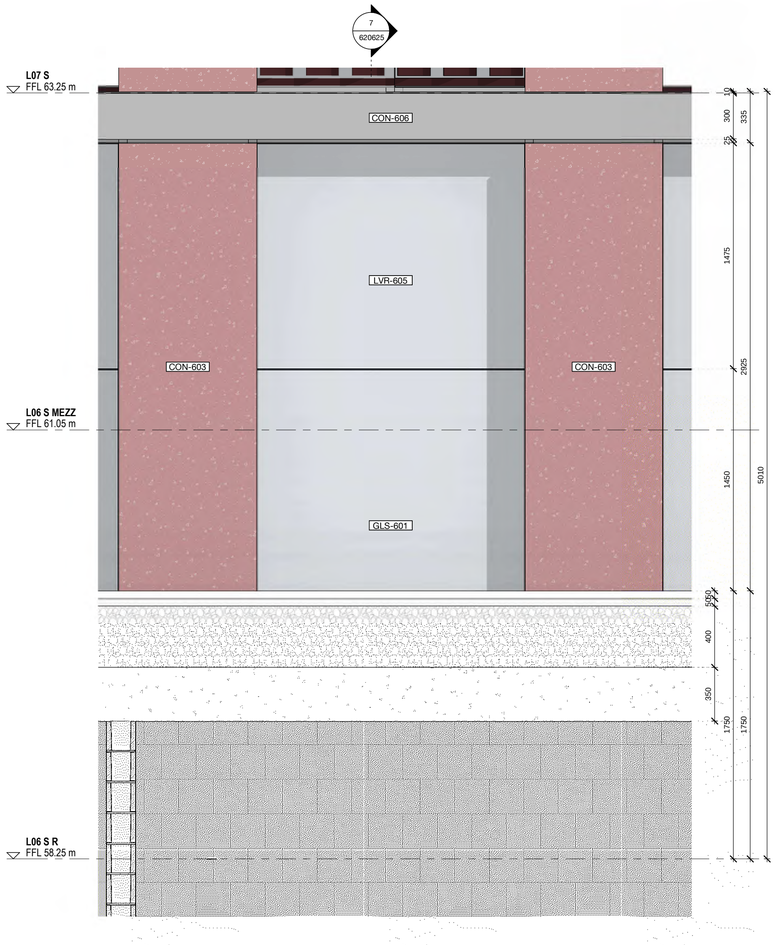

6 / - **FTT-606D**
Elevation 1 : 20

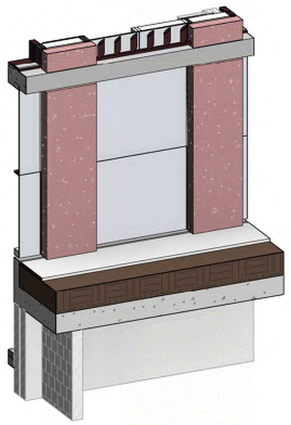

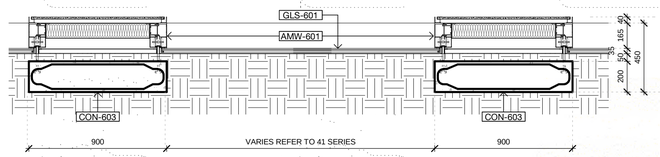

5 / - **FTT-606D**
Plan 1 : 20

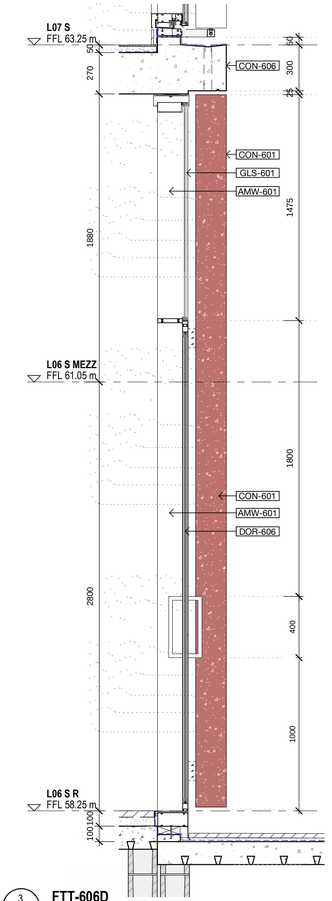

3 / 012 **FTT-606D**
Section 1 : 20

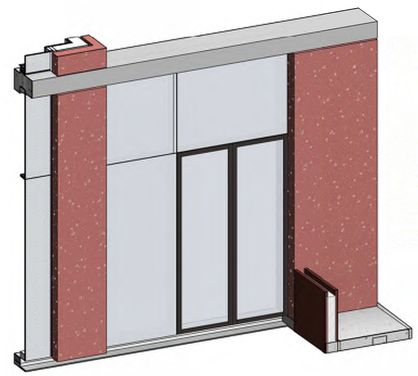

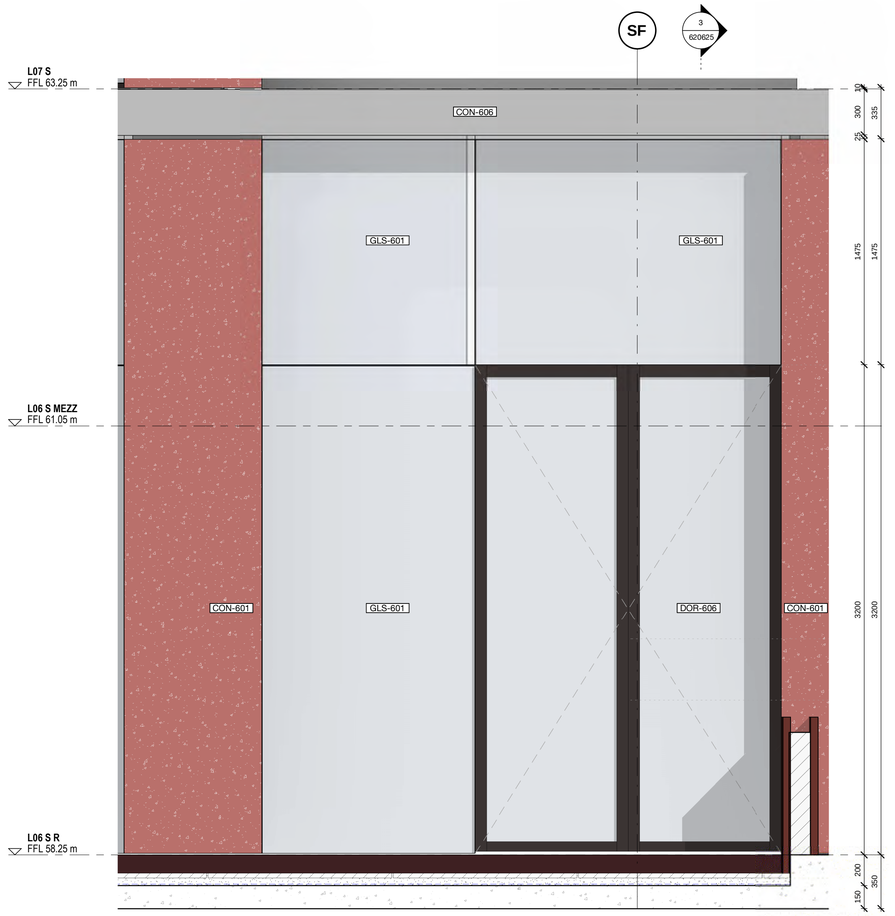

2 / - **606D**
Elevation 1 : 20

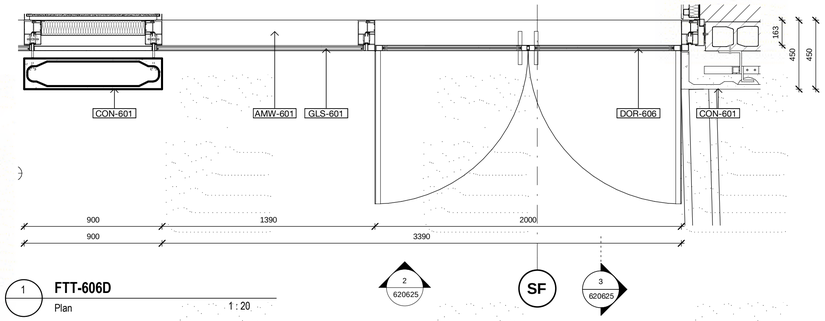

1 / - **FTT-606D**
Plan 1 : 20

100mm AT FULL SIZE Plot Date & Time [DATE / TIME STAMP]

REV.	BY	DATE	DESCRIPTION	APPD.
1		31.08.21	Issued for Construction	
0		15.06.21	Final Design Stage Documentation	
F		25.05.21	Draft Issue For Construction	
E		01.04.21	Final GMP Reissue	
D		19.02.21	Final GMP Issue	
C				
B		01.10.20	Issued for Tender	
A		01.09.20	Issued for Tender	

SCALE
1:20 @ A1 0 200 400 600 800 1000 mm

A1 Original | Co-ordinate System: MGA Zone 56 | Height Datum: A.H.D. | This sheet may be prepared using colour and may be incomplete if copied

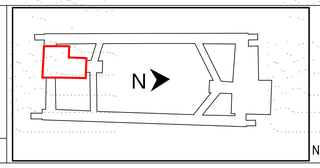

NOTE: Do not scale from this drawing.

CLIENT
NSW GOVERNMENT | sydney METRO

ISDP
OXFORD | CPB CONTRACTORS

The information shown on this drawing is for the purposes of the Sydney Metro Project only. No warranty is given or implied as to its suitability for any other purpose. The Service Providers accept no liability arising from the use of this drawing and the information shown thereon for any purpose other than the Sydney Metro Project.

SERVICE PROVIDERS
Foster + Partners
COX | CJ ARMS
BATESSMART | LCI
aurecon | TTW

DRAWN Author
DESIGNED Designer
DRG CHECK Checker
DESIGN CHECK Checker
APPROVED Approver

DRG No. SMCSWSPS-BAT-OSS-AT-DWG-620625

PITT STREET SOUTH OVER STATION DEVELOPMENT (PSS OSD)

TOWER FTT-606D

STATUS: Issued for Construction | SHEET OF | ©

METRO DRG No. SMCSWSPS-PDS-PSS-AT-DWG-000656 | REV. 1

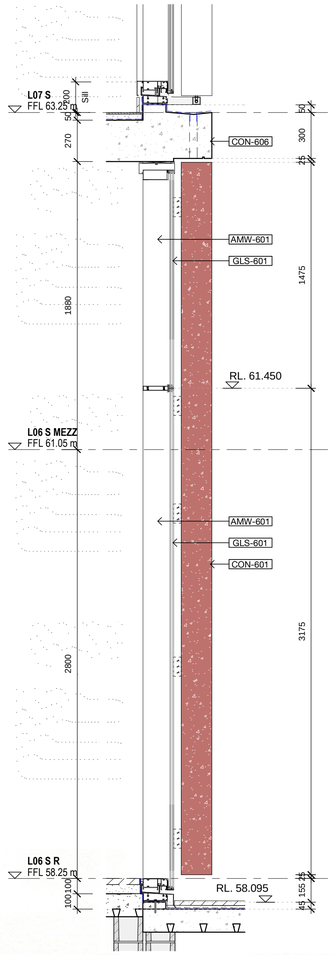

2 620626 **FTT-606D**
Section 1 : 20

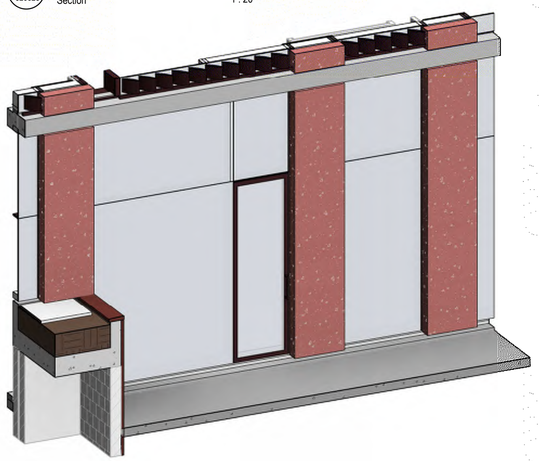

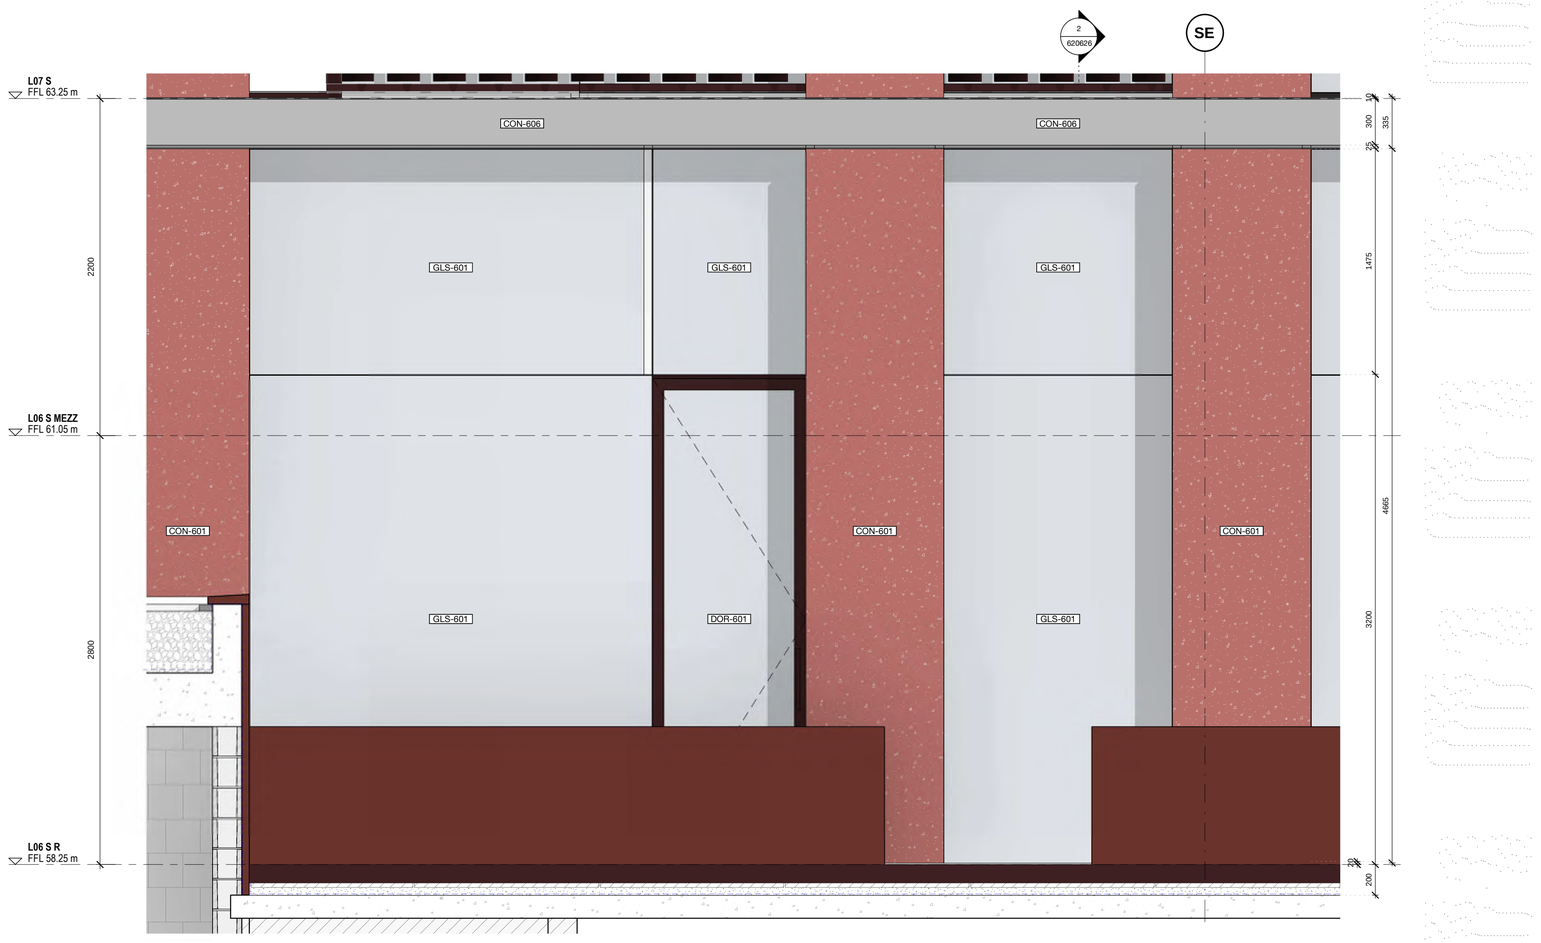

3 - **FTT-606D**
Elevation 1 : 20

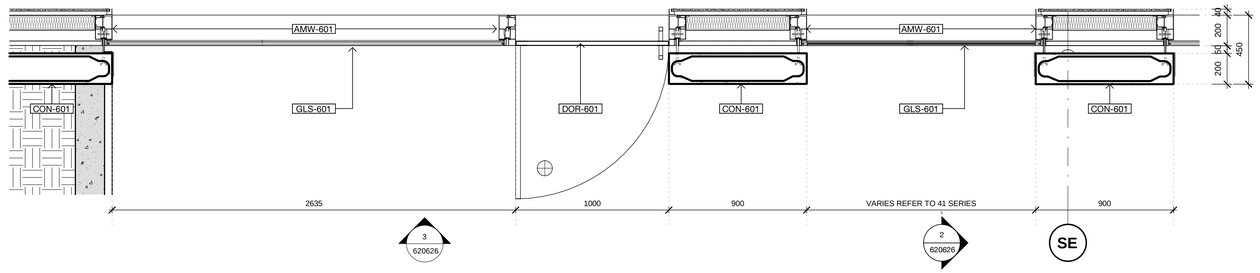

4 **FTT-606D**
1 : 20

100mm AT FULL SIZE Plot Date & Time [DATE / TIME STAMP]

REV.	BY	DATE	DESCRIPTION	APPD.
1		31.08.21	Issued for Construction	
0		15.06.21	Final Design Stage Documentation	
F		25.05.21	Draft Issue For Construction	
E		01.04.21	Final GMP Reissue	
D		19.02.21	Final GMP Issue	
C				
B		01.10.20	Issued for Tender	
A		01.09.20	Issued for Tender	

SCALE
1:20 @ A1 0 200 400 600 800 1000 mm

A1 Original | Co-ordinate System: MGA Zone 56 | Height Datum: A.H.D. | This sheet may be prepared using colour and may be incomplete if copied

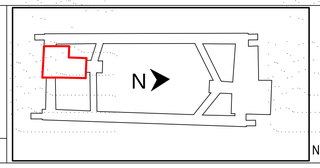

NOTE: Do not scale from this drawing.

CLIENT
NSW GOVERNMENT | sydney METRO

ISDP
OXFORD | CPB CONTRACTORS

The information shown on this drawing is for the purposes of the Sydney Metro Project only. No warranty is given or implied as to its suitability for any other purpose. The Service Providers accept no liability arising from the use of this drawing and the information shown thereon for any purpose other than the Sydney Metro Project.

SERVICE PROVIDERS
Foster + Partners
COX | CJ ARMS
BATESSMART | LCI
aurecon | TTW

DRAWN Author
DESIGNED Designer
DRG CHECK Checker
DESIGN CHECK Checker
APPROVED Approver

DRG No. SMCSWSPS-BAT-OSS-AT-DWG-620626

PITT STREET SOUTH OVER STATION DEVELOPMENT (PSS OSD)

TOWER FTT-606D

STATUS: Issued for Construction | SHEET OF | ©

METRO DRG No. SMCSWSPS-PDS-PSS-AT-DWG-000657 | REV. 1

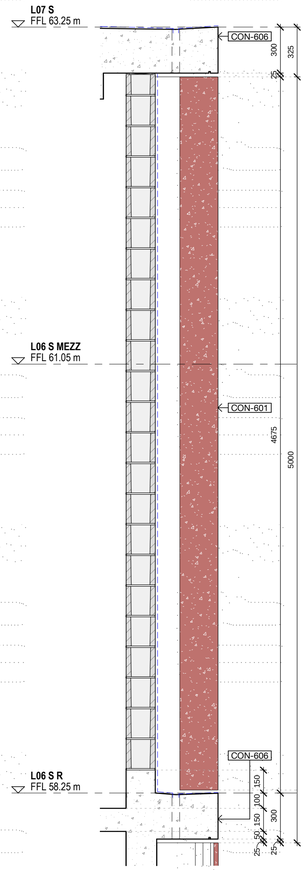

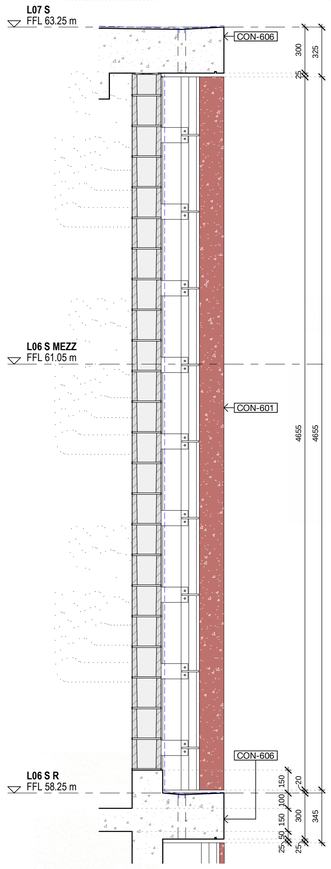

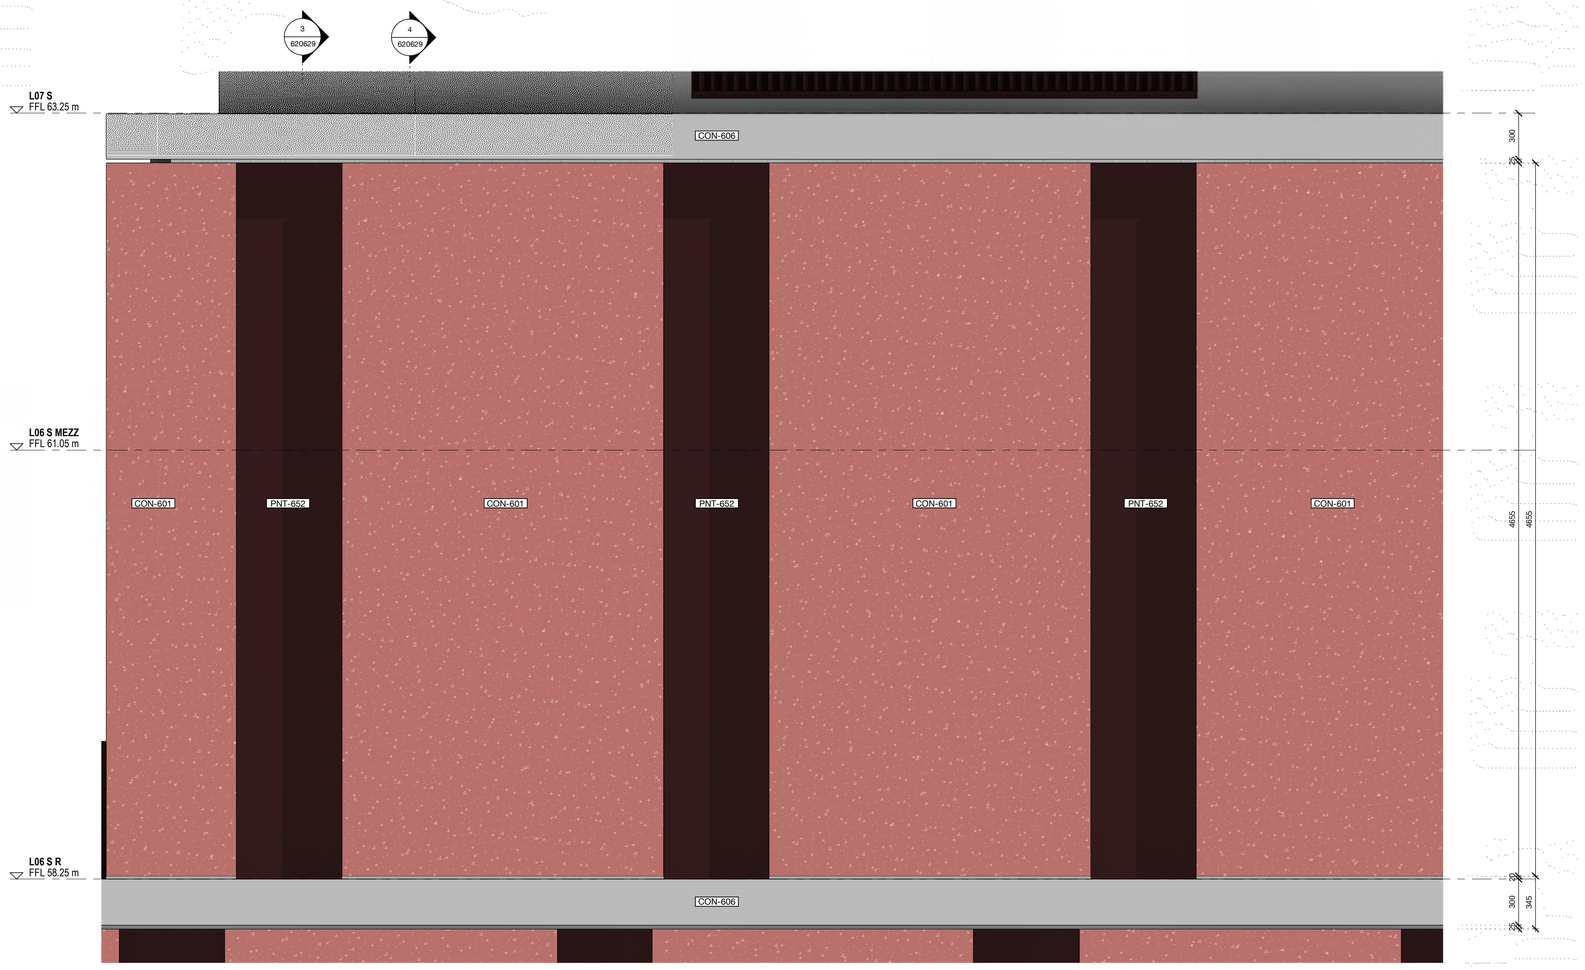

3 620629 **FTT-606E**
Section 1 : 20

4 620629 **FTT-606E**
Section 1 : 20

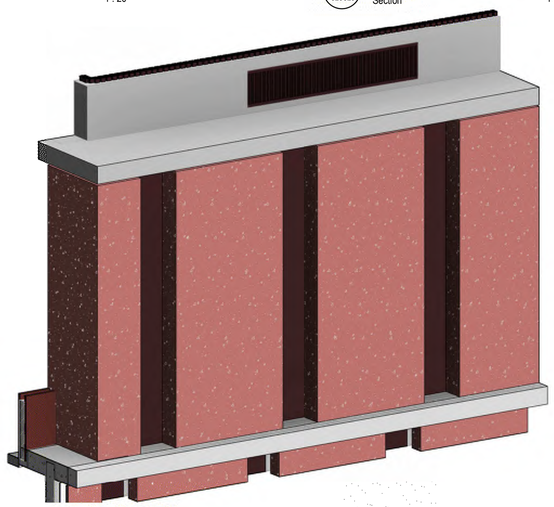

2 - **FTT-606E**
Elevation 1 : 20

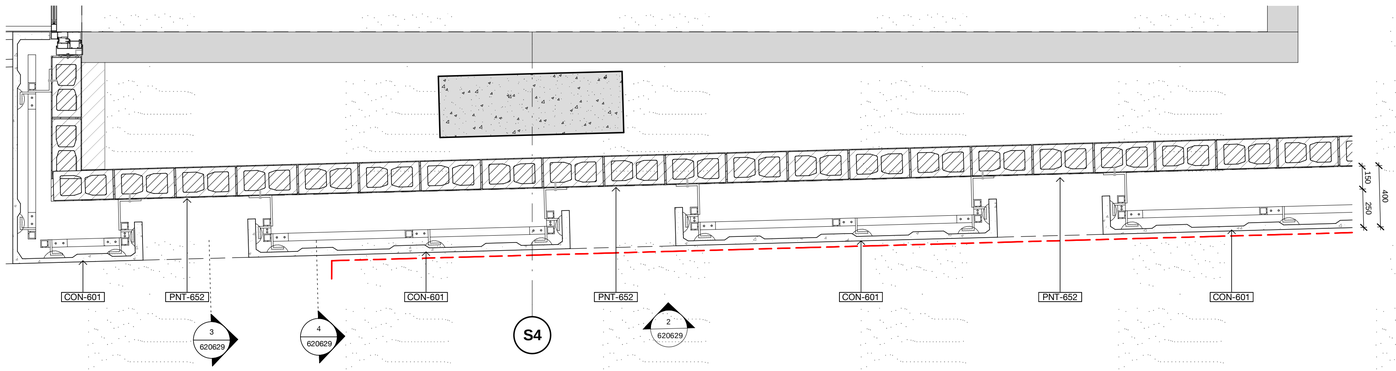

1 **FTT-606E**
Plan 1 : 20

100mm AT FULL SIZE Plot Date & Time [DATE / TIME STAMP]

REV.	BY	DATE	DESCRIPTION	APPD.
1		31.08.21	Issued for Construction	
0		15.06.21	Final Design Stage Documentation	
E		25.05.21	Draft Issue For Construction	
D		19.02.21	Final GMP Issue	
C				
B		01.10.20	Issued for Tender	
A		01.09.20	Issued for Tender	

SCALE
1:20 @ A1 0 200 400 600 800 1000 mm

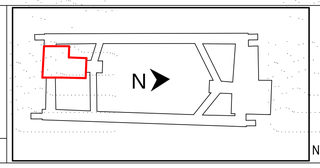

NOTE: Do not scale from this drawing.

CLIENT
NSW GOVERNMENT | sydney METRO

ISDP
OXFORD | CPB CONTRACTORS

The information shown on this drawing is for the purposes of the Sydney Metro Project only. No warranty is given or implied as to its suitability for any other purpose. The Service Providers accept no liability arising from the use of this drawing and the information shown thereon for any purpose other than the Sydney Metro Project.

SERVICE PROVIDERS
Foster + Partners
COX | CJ ARMS
BATESSMART | LCI
aurecon | TTW

DRAWN Author
DESIGNED Designer
DRG CHECK Checker
DESIGN CHECK Checker
APPROVED Approver

A1 Original | Co-ordinate System: MGA Zone 56 | Height Datum: A.H.D. | This sheet may be prepared using colour and may be incomplete if copied

DRG No. SMCSWSPS-BAT-OSS-AT-DWG-620629

PITT STREET SOUTH OVER STATION DEVELOPMENT (PSS OSD)

TOWER FTT-606E

STATUS: Issued for Construction | SHEET OF | ©

METRO DRG No. SMCSWSPS-PDS-PSS-AT-DWG-000660 | REV. 1

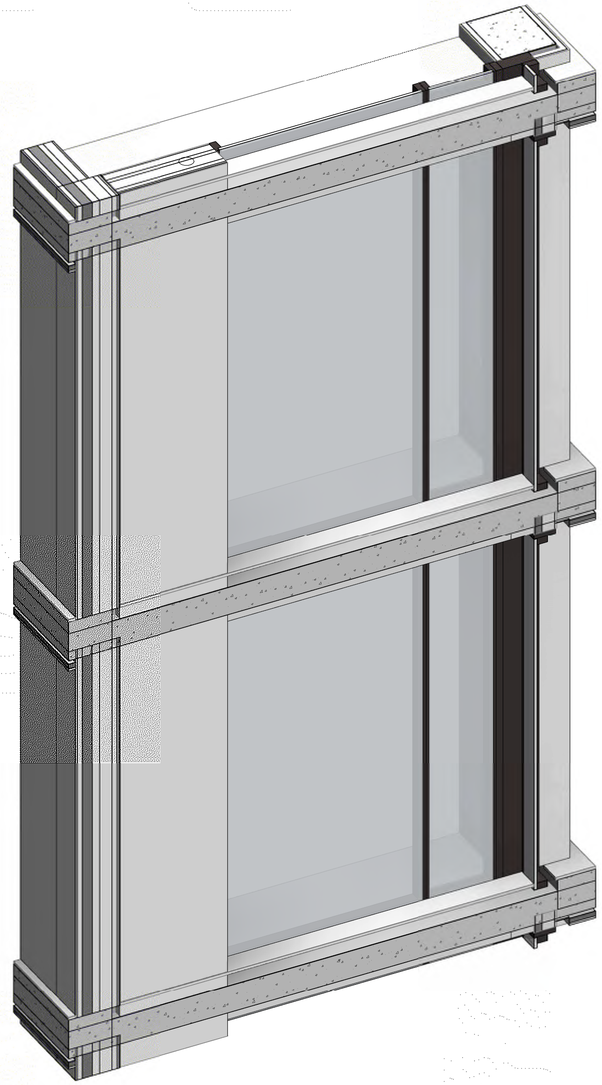

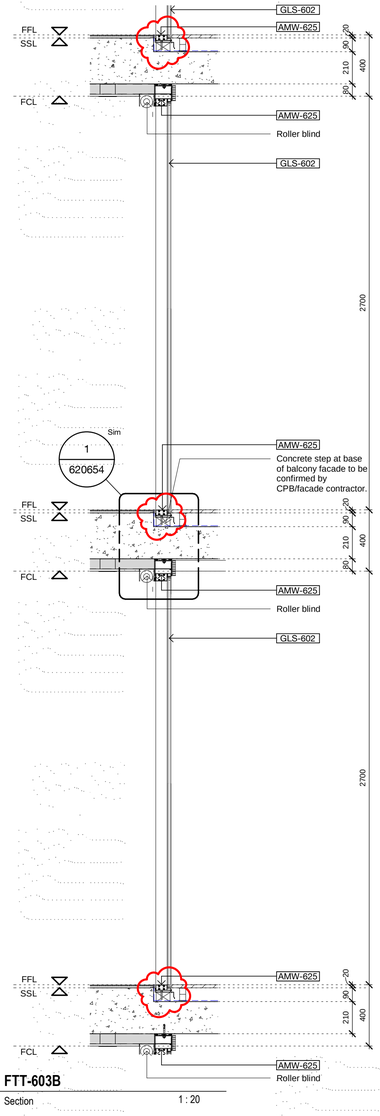

3 620630 **FTT-603B**
Section 1 : 20

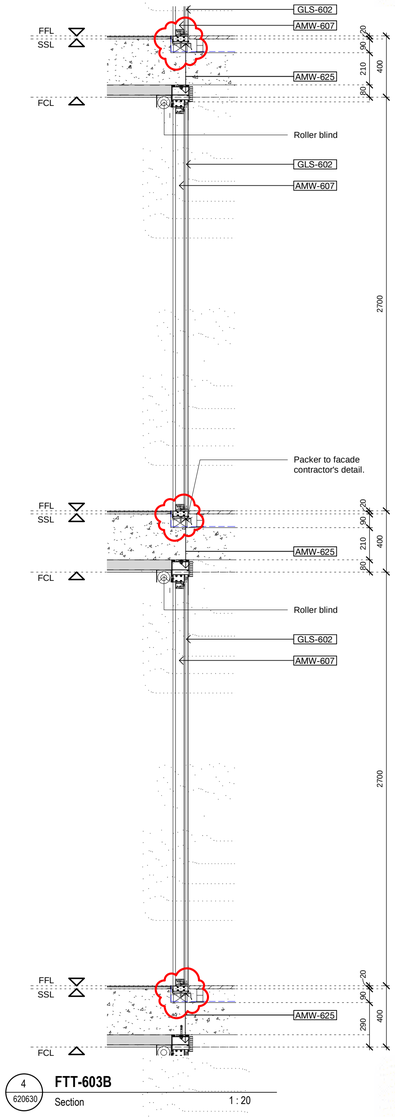

4 620630 **FTT-603B**
Section 1 : 20

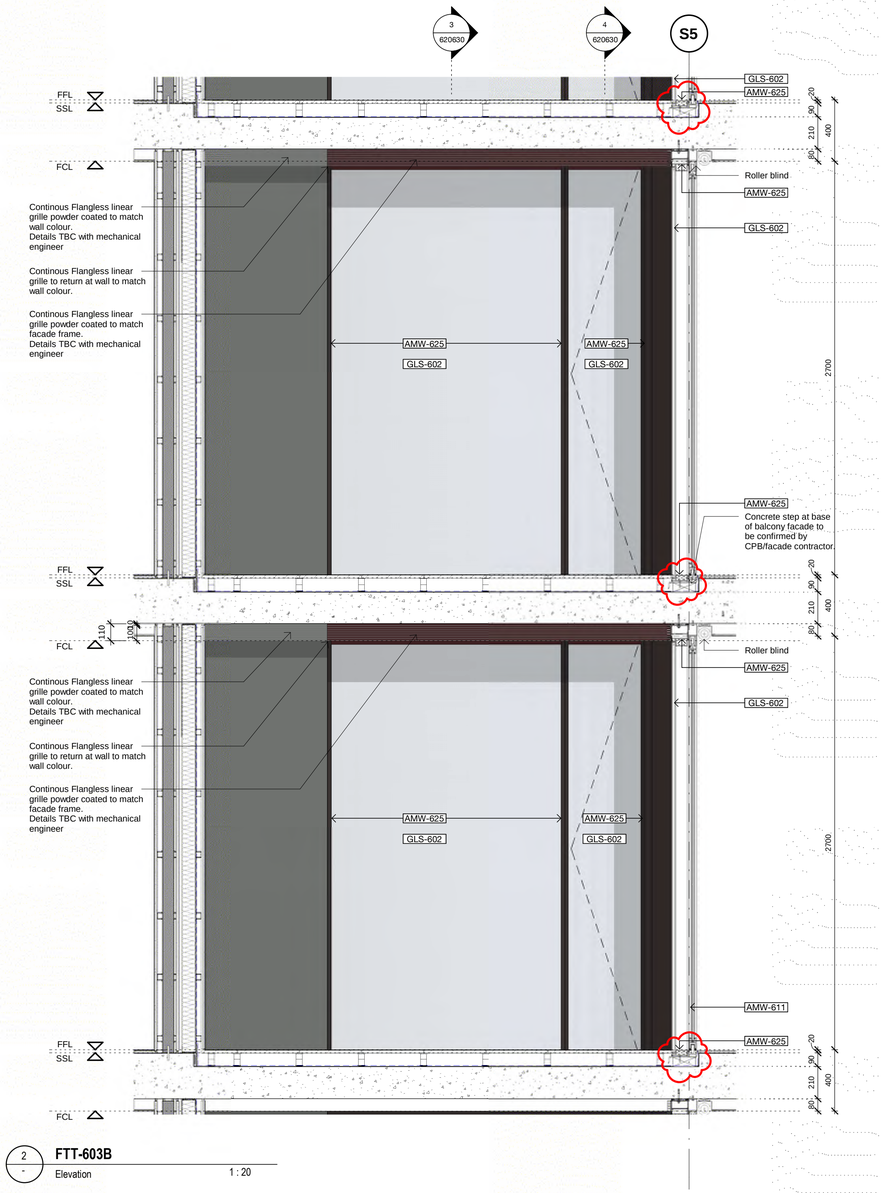

2 - **FTT-603B**
Elevation 1 : 20

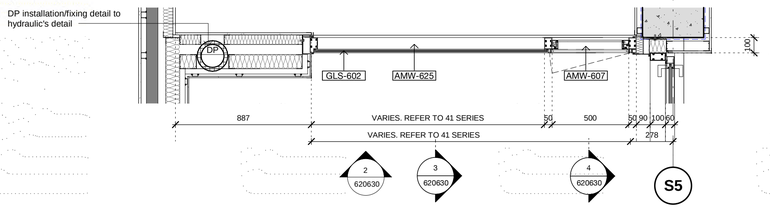

1 **FTT-603B**
Plan 1 : 20

REV.	BY	DATE	DESCRIPTION	APPD.
1		31.08.21	Issued for Construction	
0		15.06.21	Final Design Stage Documentation	
F		25.05.21	Draft Issue For Construction	
E		01.04.21	Final GMP Reissue	
D		19.02.21	Final GMP Issue	
C				
B		01.10.20	Issued for Tender	
A		01.09.20	Issued for Tender	

SCALE
1:20 @ A1 0 200 400 600 800 1000 mm

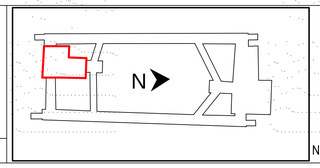

NOTE: Do not scale from this drawing.

CLIENT
NSW GOVERNMENT | sydney METRO

ISDP
OXFORD | CPB CONTRACTORS

The information shown on this drawing is for the purposes of the Sydney Metro Project only. No warranty is given or implied as to its suitability for any other purpose. The Service Providers accept no liability arising from the use of this drawing and the information shown thereon for any purpose other than the Sydney Metro Project.

SERVICE PROVIDERS
Foster + Partners
COX | CJ ARMS
BATESSMART | LCI
aurecon | TTW

DRAWN NM
DESIGNED TS
DRG CHECK TS
DESIGN CHECK TS
APPROVED TS

DRG No. SMCSWSPS-BAT-OSS-AT-DWG-620630

PITT STREET SOUTH OVER STATION DEVELOPMENT (PSS OSD)

TOWER FTT-603B

STATUS: Issued for Construction | SHEET OF | ©

METRO DRG No. SMCSWSPS-PDS-PSS-AT-DWG-000661 | REV. 1

A1 Original | Co-ordinate System: MGA Zone 56 | Height Datum: A.H.D. | This sheet may be prepared using colour and may be incomplete if copied

100mm AT FULL SIZE Plot Date & Time [DATE / TIME STAMP]

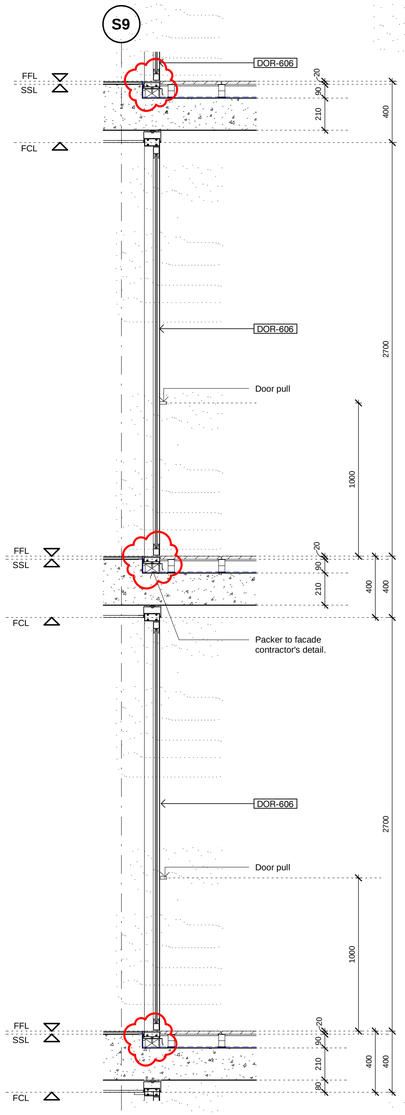

3 620631 **FTT-603C**
Section 1 : 20

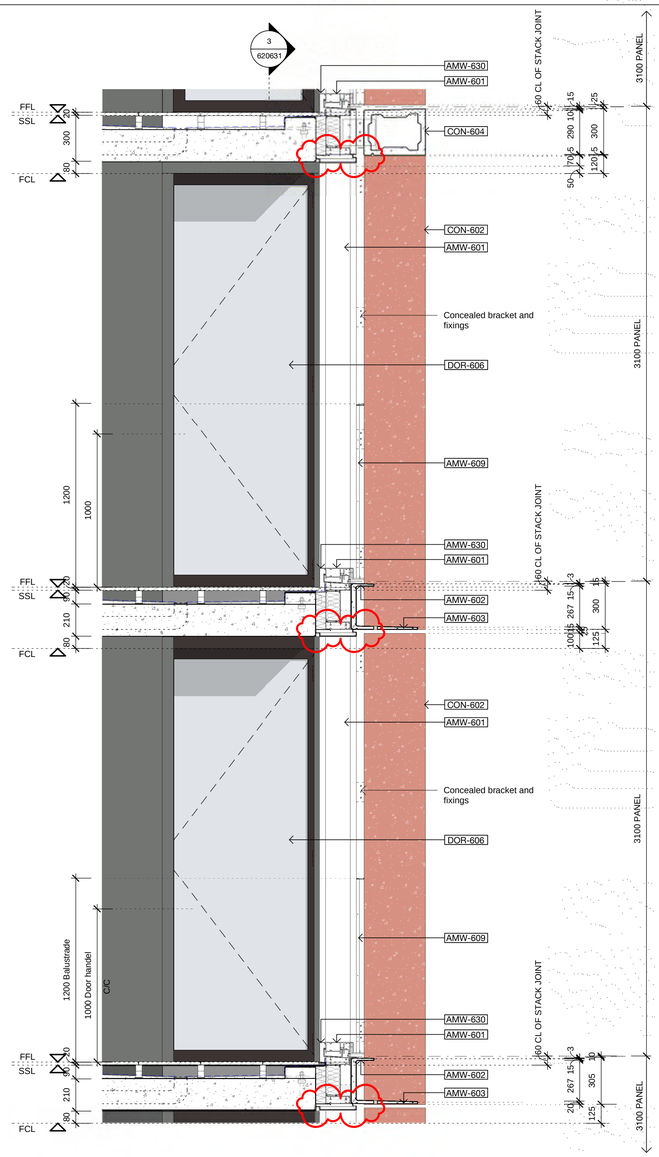

2 - **FTT-603C**
Elevation 1 : 20

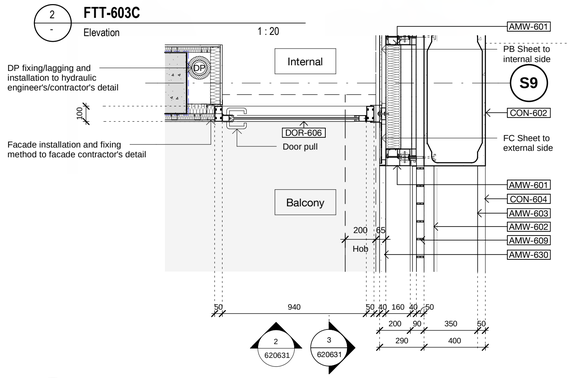

1 **FTT-603C**
Plan 1 : 20

REV.	BY	DATE	DESCRIPTION	APPD.
1		31.08.21	Issued for Construction	
0		15.06.21	Final Design Stage Documentation	
E		25.05.21	Draft Issue For Construction	
D		19.02.21	Final GMP Issue	
C				
B		01.10.20	Issued for Tender	
A		01.09.20	Issued for Tender	

SCALE
1:20 @ A1 0 200 400 600 800 1000 mm

A1 Original | Co-ordinate System: MGA Zone 56 | Height Datum: A.H.D. | This sheet may be prepared using colour and may be incomplete if copied

N

NOTE: Do not scale from this drawing.

CLIENT
NSW GOVERNMENT | sydney METRO

ISDP
OXFORD | CPB CONTRACTORS

The information shown on this drawing is for the purposes of the Sydney Metro Project only. No warranty is given or implied as to its suitability for any other purpose. The Service Providers accept no liability arising from the use of this drawing and the information shown thereon for any purpose other than the Sydney Metro Project.

SERVICE PROVIDERS
Foster + Partners
COX | CJ ARMS
BATESSMART | LCI
aurecon | TTW

DRAWN NM
DESIGNED TS
DRG CHECK TS
DESIGN CHECK TS
APPROVED TS

DRG No. SMCSWSPS-BAT-OSS-AT-DWG-620631

PITT STREET SOUTH OVER STATION DEVELOPMENT (PSS OSD)

TOWER FTT-603C

STATUS: Issued for Construction | SHEET OF | ©

METRO DRG No. SMCSWSPS-PDS-PSS-AT-DWG-000662 | REV. 1

100mm AT FULL SIZE Plot Date & Time [DATE / TIME STAMP]

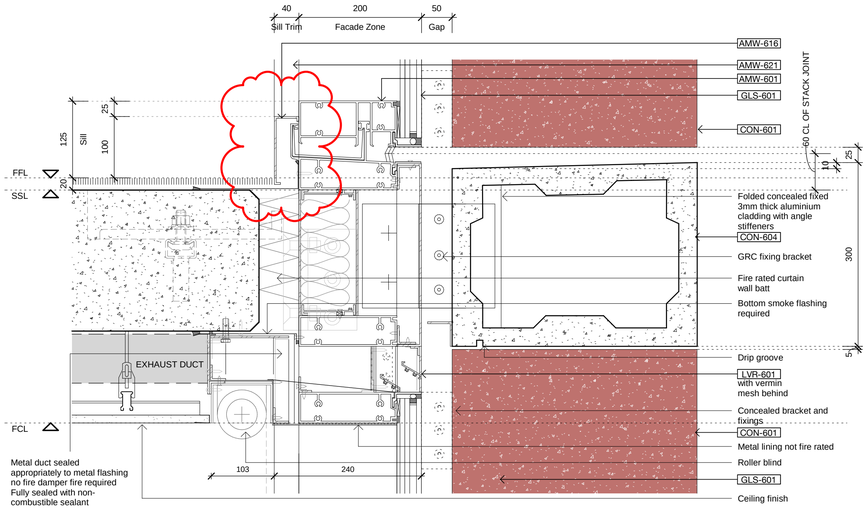

1 620601 **FTT-601A**
Section 1 : 5

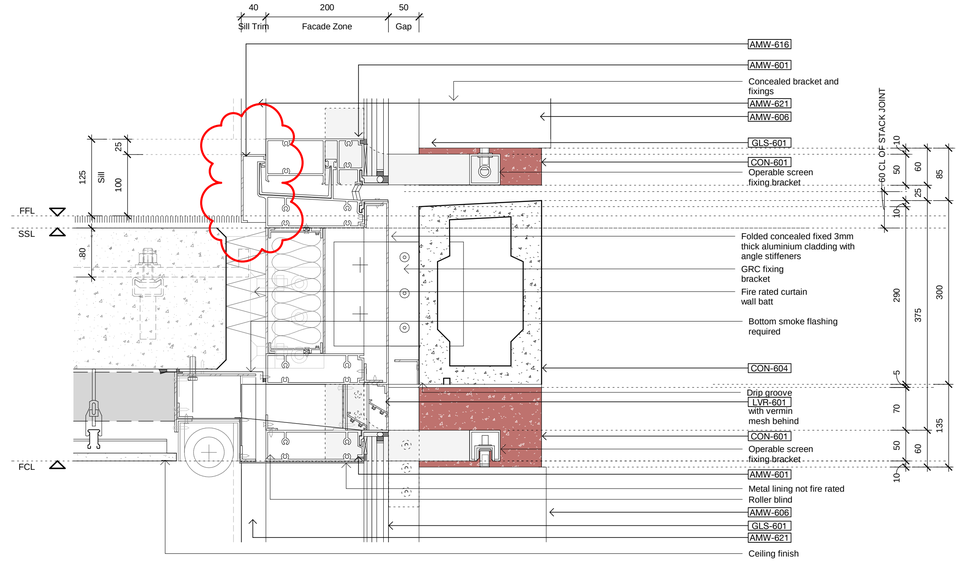

3 620603 **FTT-604A**
Section 1 : 5

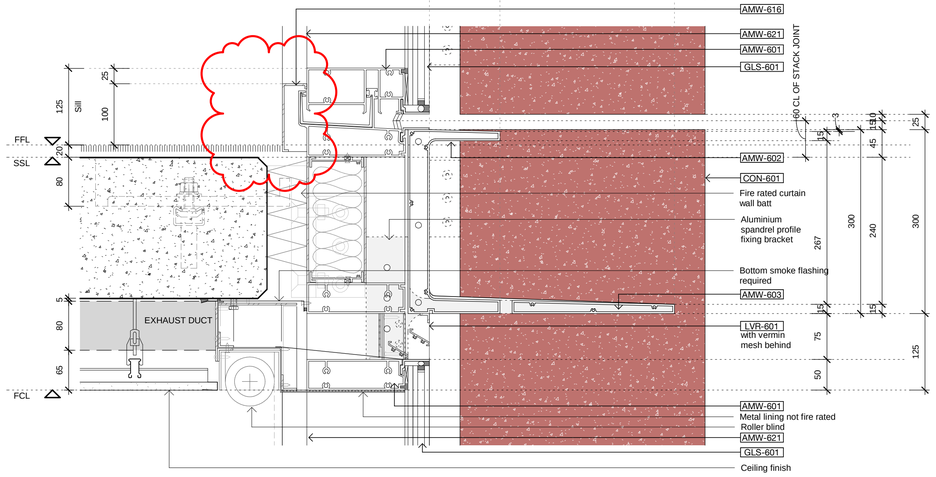

2 620601 **FTT-601A**
Section 1 : 5

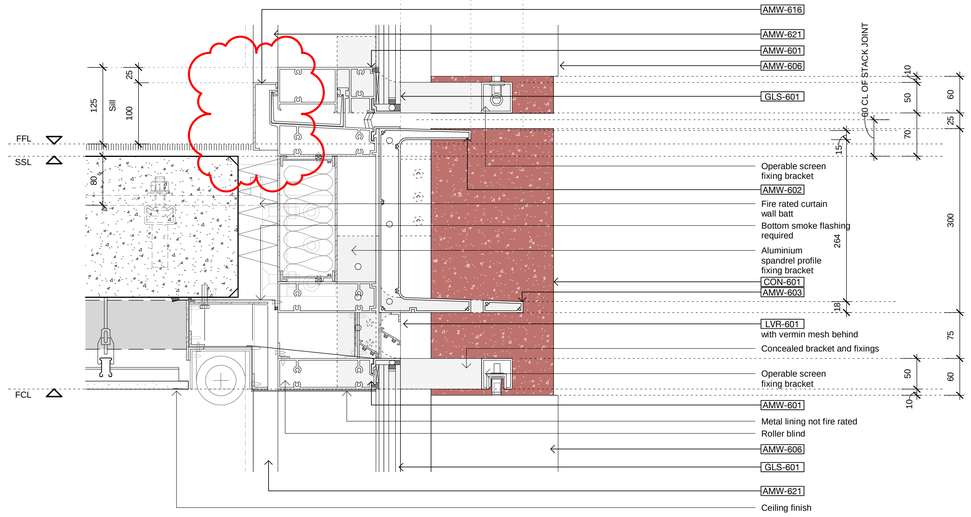

4 620603 **FTT-604A**
Section 1 : 5

REV.	BY	DATE	DESCRIPTION	APPD.
1		31.08.21	Issued for Construction	
0		15.06.21	Final Design Stage Documentation	
F		25.05.21	Draft Issue For Construction	
E		01.04.21	Final GMP Reissue	
D		19.02.21	Final GMP Issue	
C				
B		01.10.20	Issued for Tender	
A		01.09.20	Issued for Tender	

SCALE
1:5 @ A1
0 50 100 150 200 250 mm

A1 Original | Co-ordinate System: MGA Zone 56 | Height Datum: A.H.D. | This sheet may be prepared using colour and may be incomplete if copied

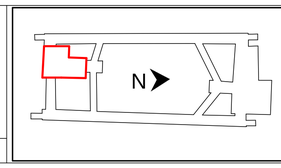

NOTE: Do not scale from this drawing.

CLIENT
NSW GOVERNMENT | sydney METRO

ISDP
OXFORD | CPB CONTRACTORS

The information shown on this drawing is for the purposes of the Sydney Metro Project only. No warranty is given or implied as to its suitability for any other purpose. The Service Providers accept no liability arising from the use of this drawing and the information shown thereon for any purpose other than the Sydney Metro Project.

SERVICE PROVIDERS
Foster + Partners
COX | CJ ARMS
BATESSMART | LCI
aurecon | TTW

DRAWN NM
DESIGNED TS
DRG CHECK TS
DESIGN CHECK TS
APPROVED TS

DRG No. SMCSWSPS-BAT-OSS-AT-DWG-620651

PITT STREET SOUTH OVER STATION DEVELOPMENT (PSS OSD)

TOWER FACADE DETAIL - 1

STATUS: Issued for Construction | SHEET OF | ©

METRO DRG No. SMCSWSPS-PDS-PSS-AT-DWG-000141 | REV. 1

100mm AT FULL SIZE Plot Date & Time [DATE / TIME STAMP]

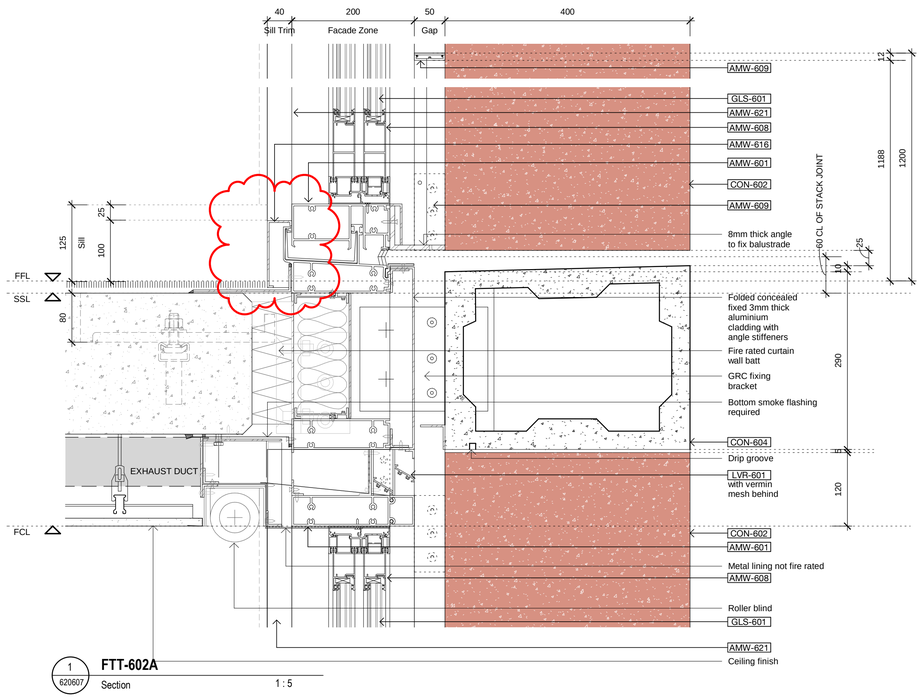

1 620607 **FTT-602A**
Section 1 : 5

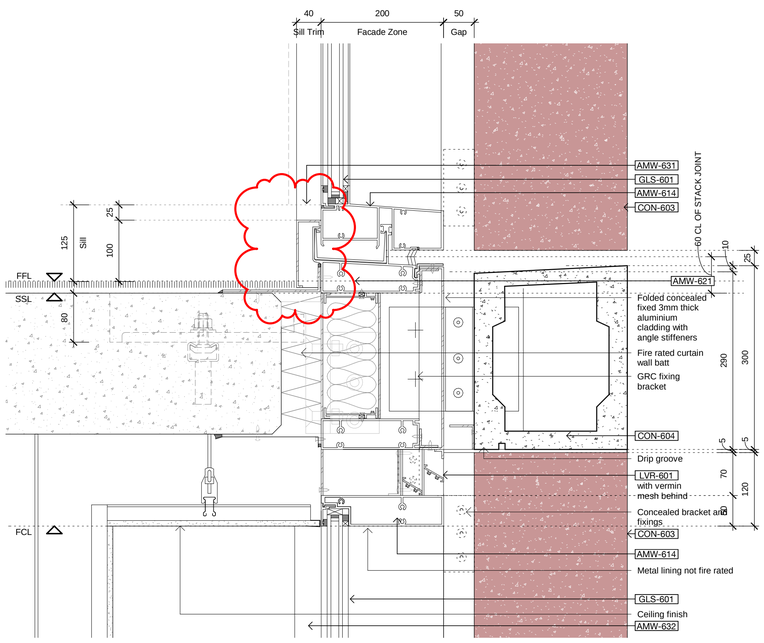

3 620612 **FTT-605A**
Section 1 : 5

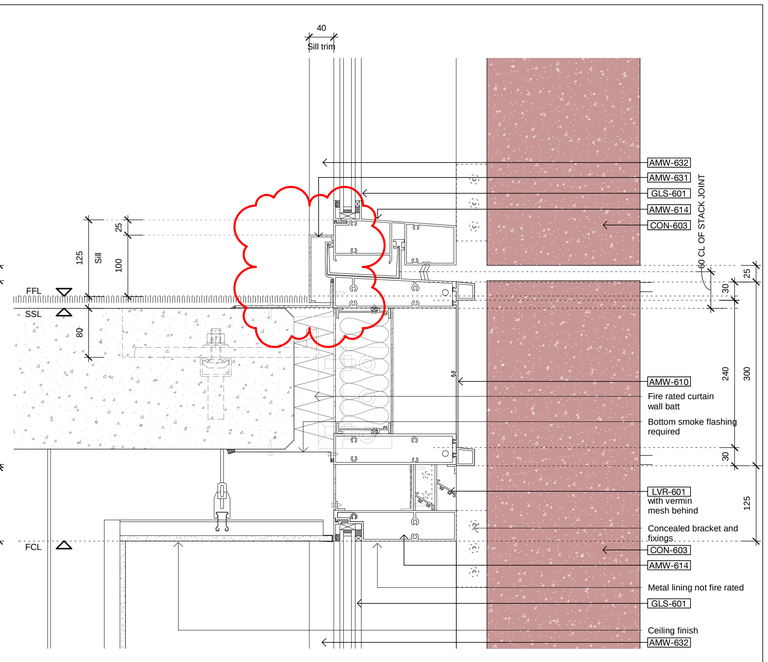

4 620612 **FTT-605A**
Section 1 : 5

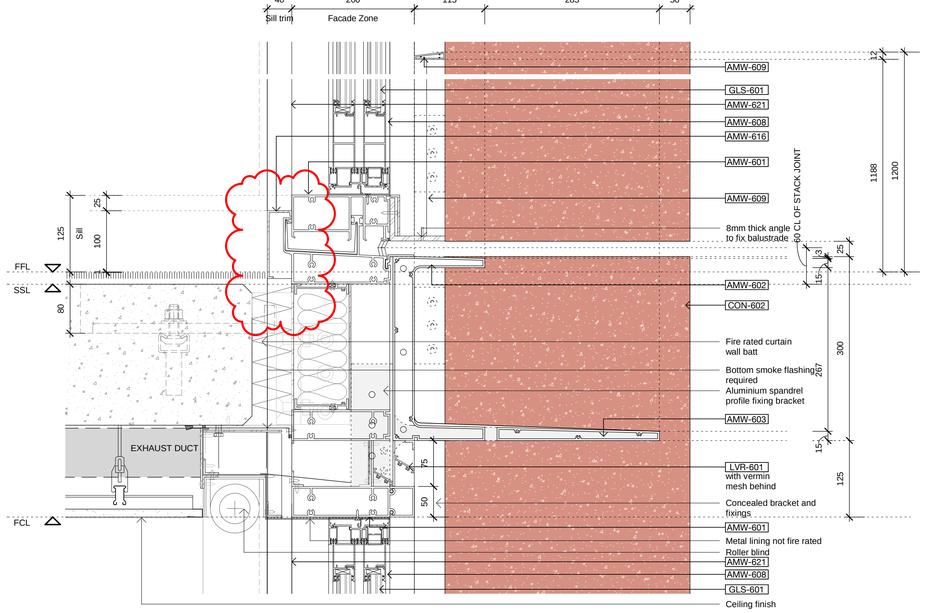

2 620607 **FTT-602A**
Section 1 : 5

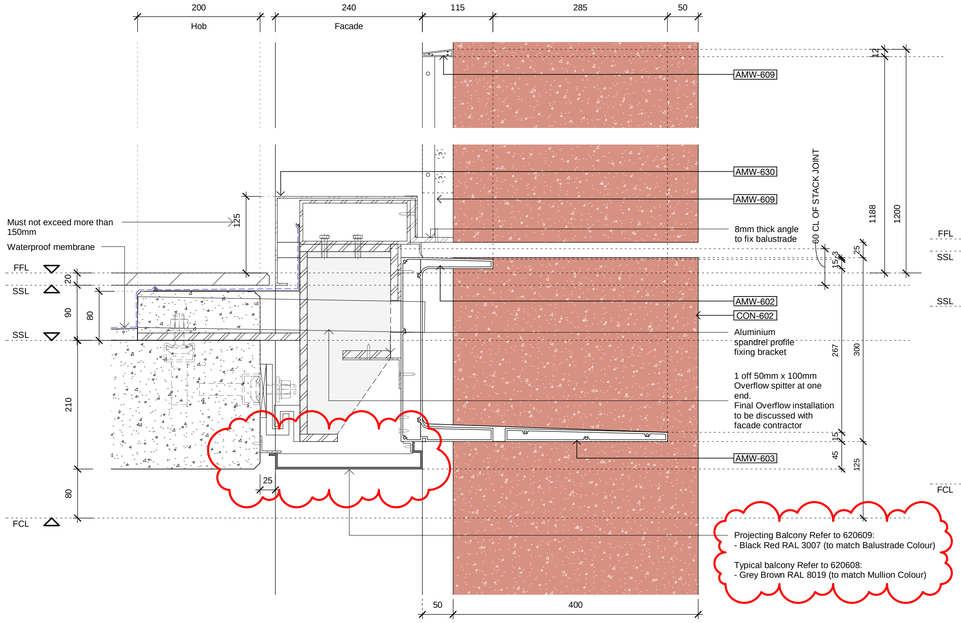

5 620608 **FTT-602B**
Section 1 : 5

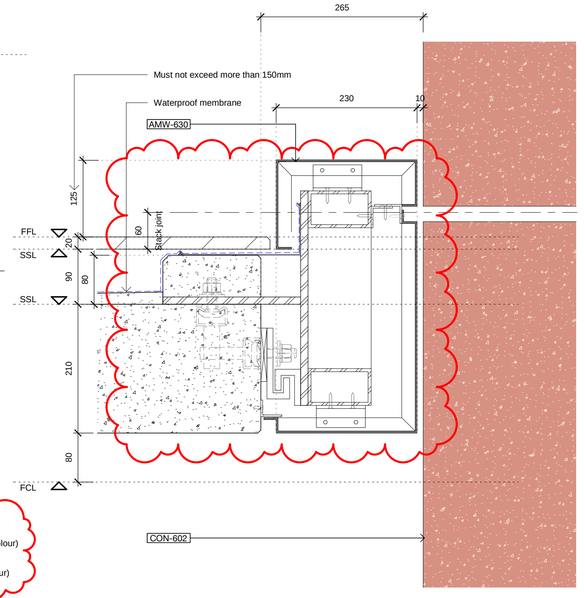

6 620609 **FTT-602B @ GRC**
Section 1 : 5

AMW-604 Aluminium Cover strip REMOVED

100mm AT FULL SIZE Plot Date & Time [DATE / TIME STAMP]

REV.	BY	DATE	DESCRIPTION	APPD.
1		31.08.21	Issued for Construction	
0		15.06.21	Final Design Stage Documentation	
F		25.05.21	Draft Issue For Construction	
E		01.04.21	Final GMP Reissue	
D		19.02.21	Final GMP Issue	
C				
B		01.10.20	Issued for Tender	
A		01.09.20	Issued for Tender	

SCALE
1:5 @ A1
0 50 100 150 200 250 mm

A1 Original | Co-ordinate System: MGA Zone 56 | Height Datum: A.H.D. | This sheet may be prepared using colour and may be incomplete if copied

N

NOTE: Do not scale from this drawing.

CLIENT
NSW GOVERNMENT sydney METRO

ISDP
oxford CPB CONTRACTORS

The information shown on this drawing is for the purposes of the Sydney Metro Project only. No warranty is given or implied as to its suitability for any other purpose. The Service Providers accept no liability arising from the use of this drawing and the information shown thereon for any purpose other than the Sydney Metro Project.

SERVICE PROVIDERS
Foster + Partners
COX CJ ARMS
BATESSMART. LCI
aurecon TTW

DRAWN NM
DESIGNED TS
DRG CHECK TS
DESIGN CHECK TS
APPROVED TS

DRG No. SMCSWSPS-BAT-OSS-AT-DWG-620652

PITT STREET SOUTH OVER STATION DEVELOPMENT (PSS OSD)

TOWER FACADE DETAIL - 2

STATUS: Issued for Construction | SHEET OF | ©

METRO DRG No. SMCSWSPS-PDS-PSS-AT-DWG-000142 | REV. 1