S19-0011
LIVERPOOL HEALTH & ACADEMIC PRECINCT
MULTISTOREY CAR PARK (MSCP) SSDA
VOLUME 1 OF 1
LANDSCAPE WORKS DRAWING SET

FINAL

19th AUGUST 2020

NOTE: THIS DOCUMENT IS PRELIMINARY UNLESS VERIFIED.

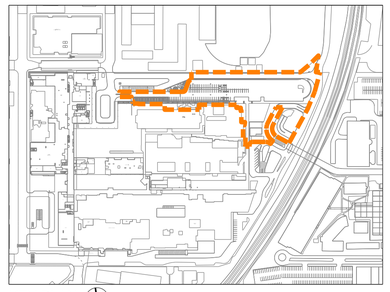

KEY PLAN

THE FOLLOWING FORM PART OF THE DOCUMENTATION AND CONSTRUCTION SET.

DRAWING NO.	TITLE	SCALE	REV
L-SSDA-MSCP-00	COVER PAGE	N/A	03
L-SSDA-MSCP-01	SITE PLAN	1:750@A1	03
L-SSDA-MSCP-02	GROUND PLANE 01	1:250@A1	03
L-SSDA-MSCP-03	GROUND PLANE 02	1:250@A1	03
L-SSDA-MSCP-04	ELEVATIONS 01	1:200@A1	03
L-SSDA-MSCP-05	INDICATIVE PLANTING PALETTE	N/A	02
L-SSDA-MSCP-06	INDICATIVE MATERIALS PALETTE	N/A	02

CLOUSTON associates

Prepared by

CLOUSTON associates

LANDSCAPE ARCHITECTS URBAN DESIGNERS LANDSCAPE PLANNERS

65-69 KENT STREET
SYDNEY NSW 2000
EMAIL sydney@clouston.com.au
TELEPHONE (02) 8272 4999
www.clouston.com.au

NOTE: This document is Preliminary unless Verified.

REV	REVISION DESCRIPTION	REVISION DATE	REVIEW	VERIFY	VALIDATE
03	SSDA AMENDMENT	19.08.2020	AD	MOD	MOD
02	FINAL	30.03.2020	AD	MOD	MOD
01	FINAL FOR REVIEW	21.02.2020	JG	AD	CL

19/08/2020 8:20:14 PM P:\S19\S19-0011 LIVERPOOL HEALTH AND ACADEMIC PRECINCT\07 DOC\C VOL 1 PLAN\MSCP\S19-0011_MSCP SSDA-COVER.dgn

CLIENT
HEALTH INFRASTRUCTURE
CLIENT

14-77 PACIFIC HWY
NORTH SYDNEY
SYDNEY NSW 2060

LANDSCAPE ARCHITECTS
CLOUSTON Associates
LANDSCAPE ARCHITECTS

65-69 KENT STREET
SYDNEY NSW 2000
EMAIL sydney@clouston.com.au
TELEPHONE (02) 8272 4999

PROJECT MANAGER
JOHNSTAFF

LEVEL 5/9-13
CASTLEREAGH ST
SYDNEY NSW 2000

CLOUSTON associates

DRAWINGS TO BE PRINTED IN COLOUR

PROJECT	CLIENT	SCALE
LIVERPOOL HEALTH & ACADEMIC PRECINCT MULTISTOREY CAR PARK SSDA	HEALTH INFRASTRUCTURE	

DRAWING TITLE	DRAWING NUMBER	DRAWN	REVISION
COVER PAGE	L-SSDA-MW-00	JG	03

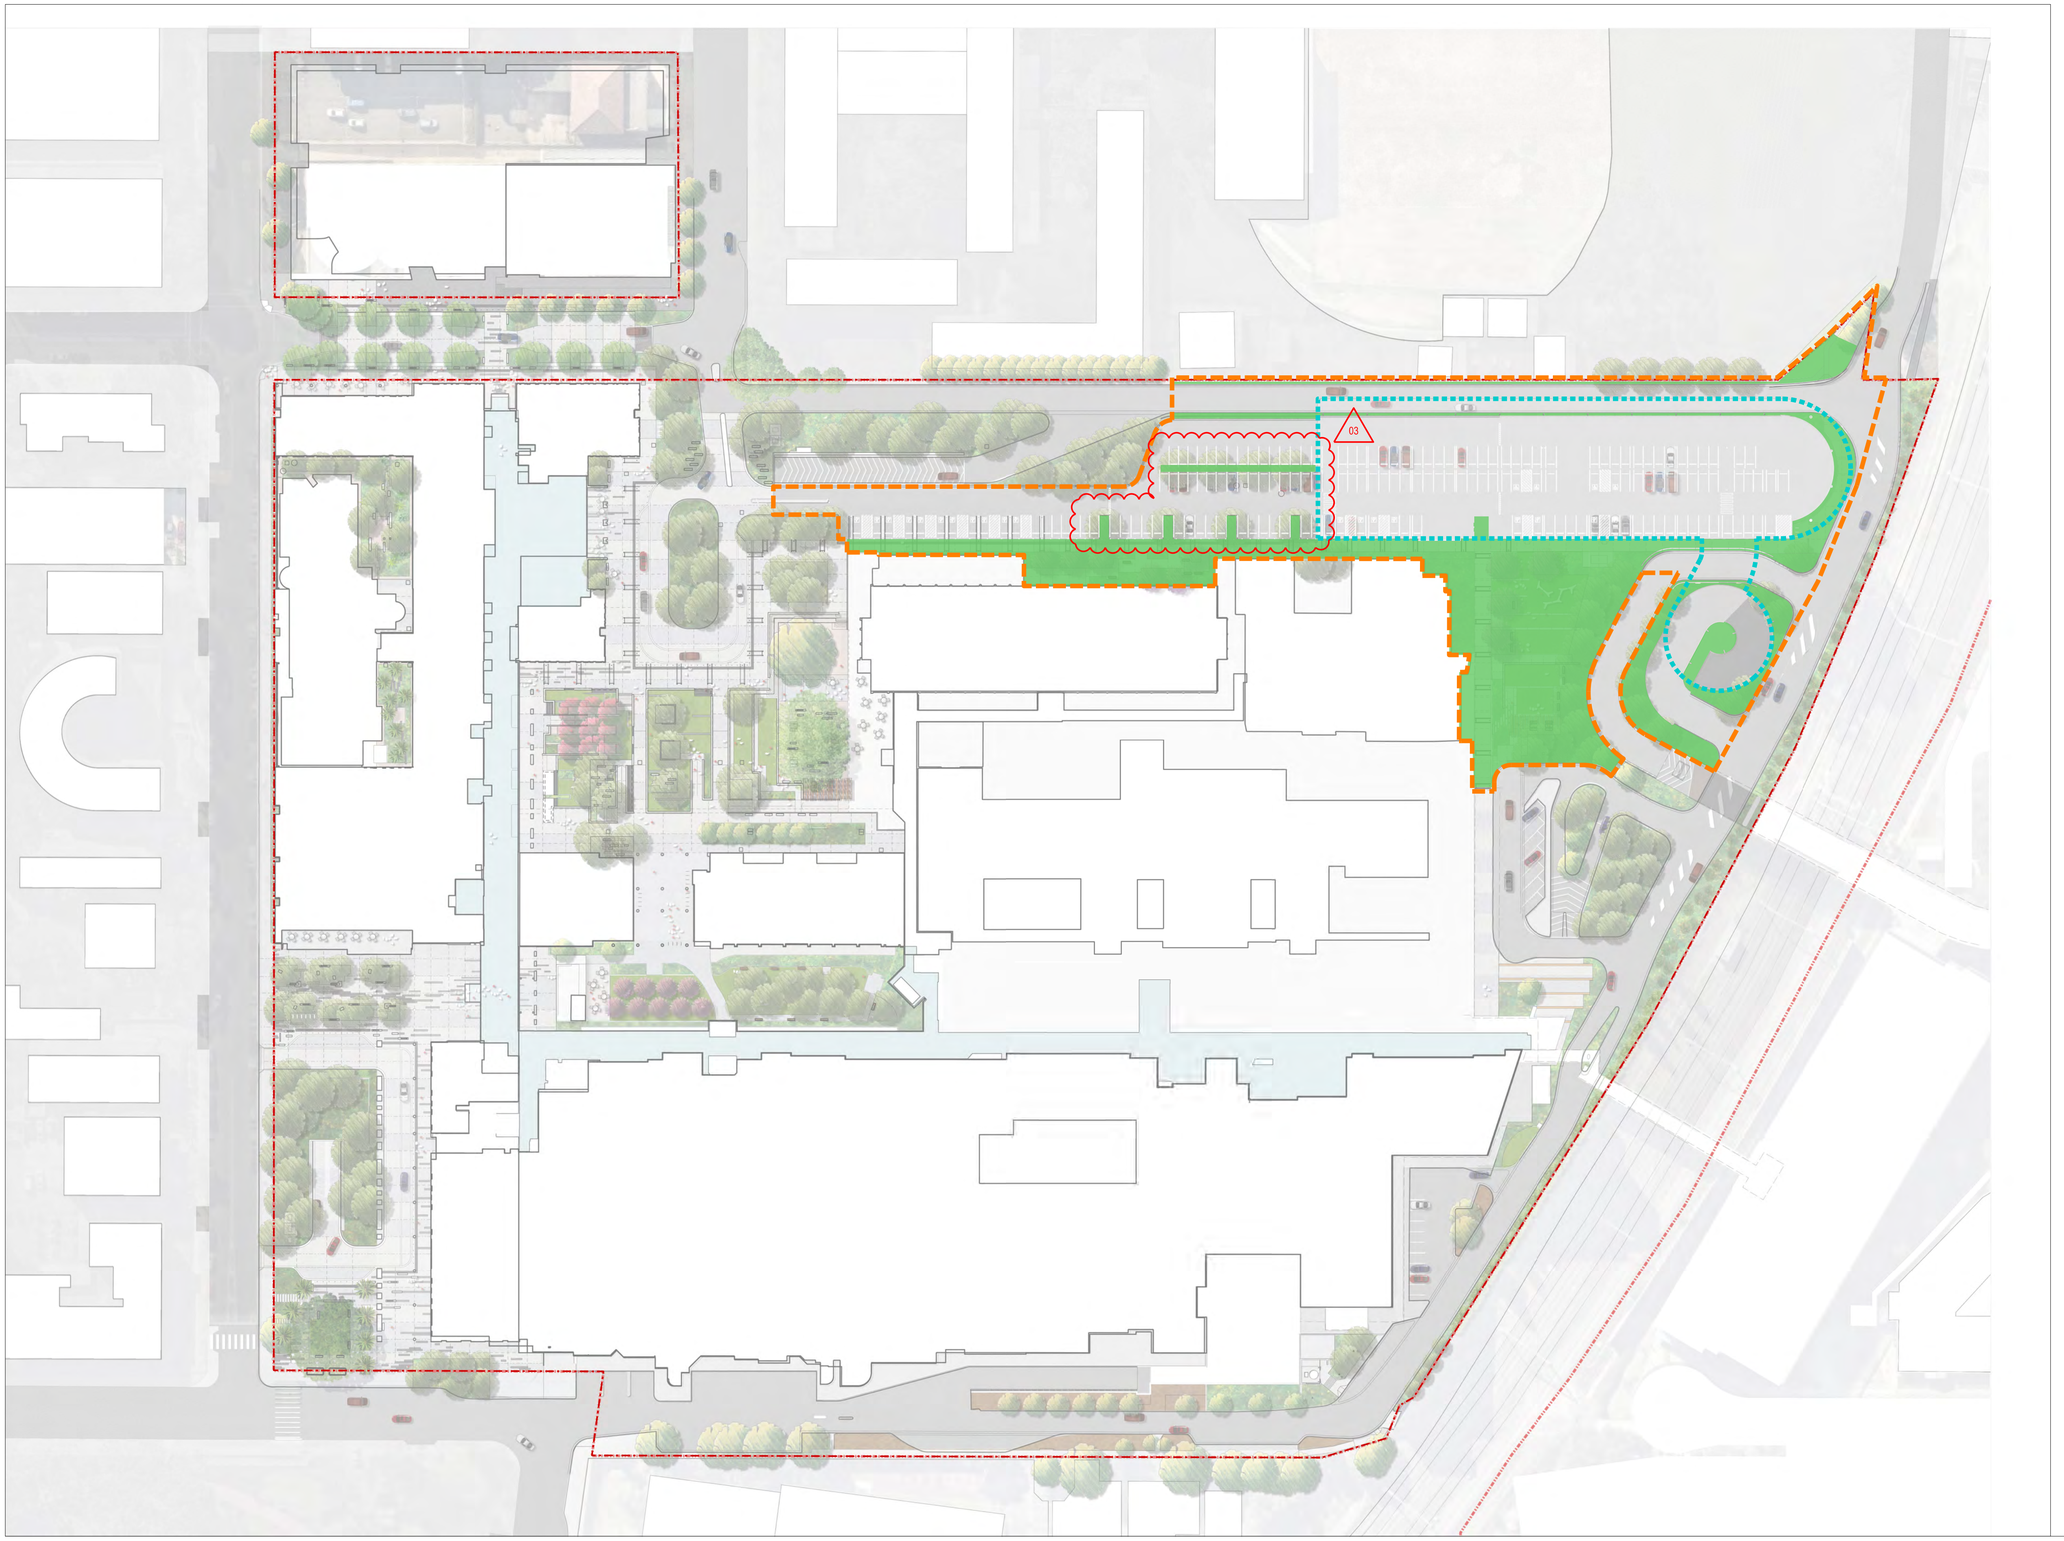

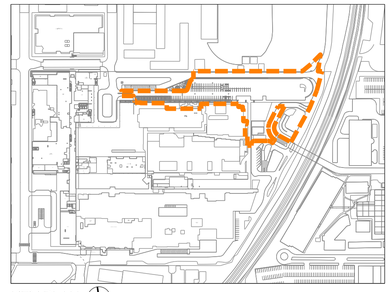

KEY PLAN

LEGEND

- MSCP Landscape Extent of Works
- MSCP Building Outline
- LHAP Site Boundary
- MSCP SSDA Boundary

NOTE: This document is Preliminary unless Verified.

REV	REVISION DESCRIPTION	REVISION DATE	REVIEW	VERIFY	VALIDATE
03	SSDA AMENDMENT	19.08.2020	AD	MOD	MOD
02	FINAL	30.03.2020	AD	MOD	MOD
01	FINAL FOR REVIEW	21.02.2020	JG	AD	CL

19/08/2020 8:20:16 PM P:\S19\S19-0011 LIVERPOOL HEALTH AND ACADEMIC PRECINCT\07 DOC\C VOL 1 PLAN\MSCP\S19-0011_MSCP SSDA_LA_PLANS.dgn

CLIENT
HEALTH INFRASTRUCTURE
CLIENT

14-77 PACIFIC HWY
NORTH SYDNEY
SYDNEY NSW 2060

LANDSCAPE ARCHITECTS
CLOUSTON Associates
LANDSCAPE ARCHITECTS

65-69 KENT STREET
SYDNEY NSW 2000
EMAIL sydney@clouston.com.au
TELEPHONE (02) 8272 4999

PROJECT MANAGER
JOHNSTAFF

LEVEL 5/9-13
CASTLEREAGH ST
SYDNEY NSW 2000

CLOUSTON associates

DRAWINGS TO BE PRINTED IN COLOUR

0 7.5 15 22.5 30 37.5 75m

NORTH

PROJECT LIVERPOOL HEALTH & ACADEMIC PRECINCT MULTISTOREY CAR PARK SSDA	CLIENT HEALTH INFRASTRUCTURE		SCALE 1:750@A1
DRAWING TITLE SITE PLAN	DRAWING NUMBER L-SSDA-MSCP-01	DRAWN JG	REVISION 03

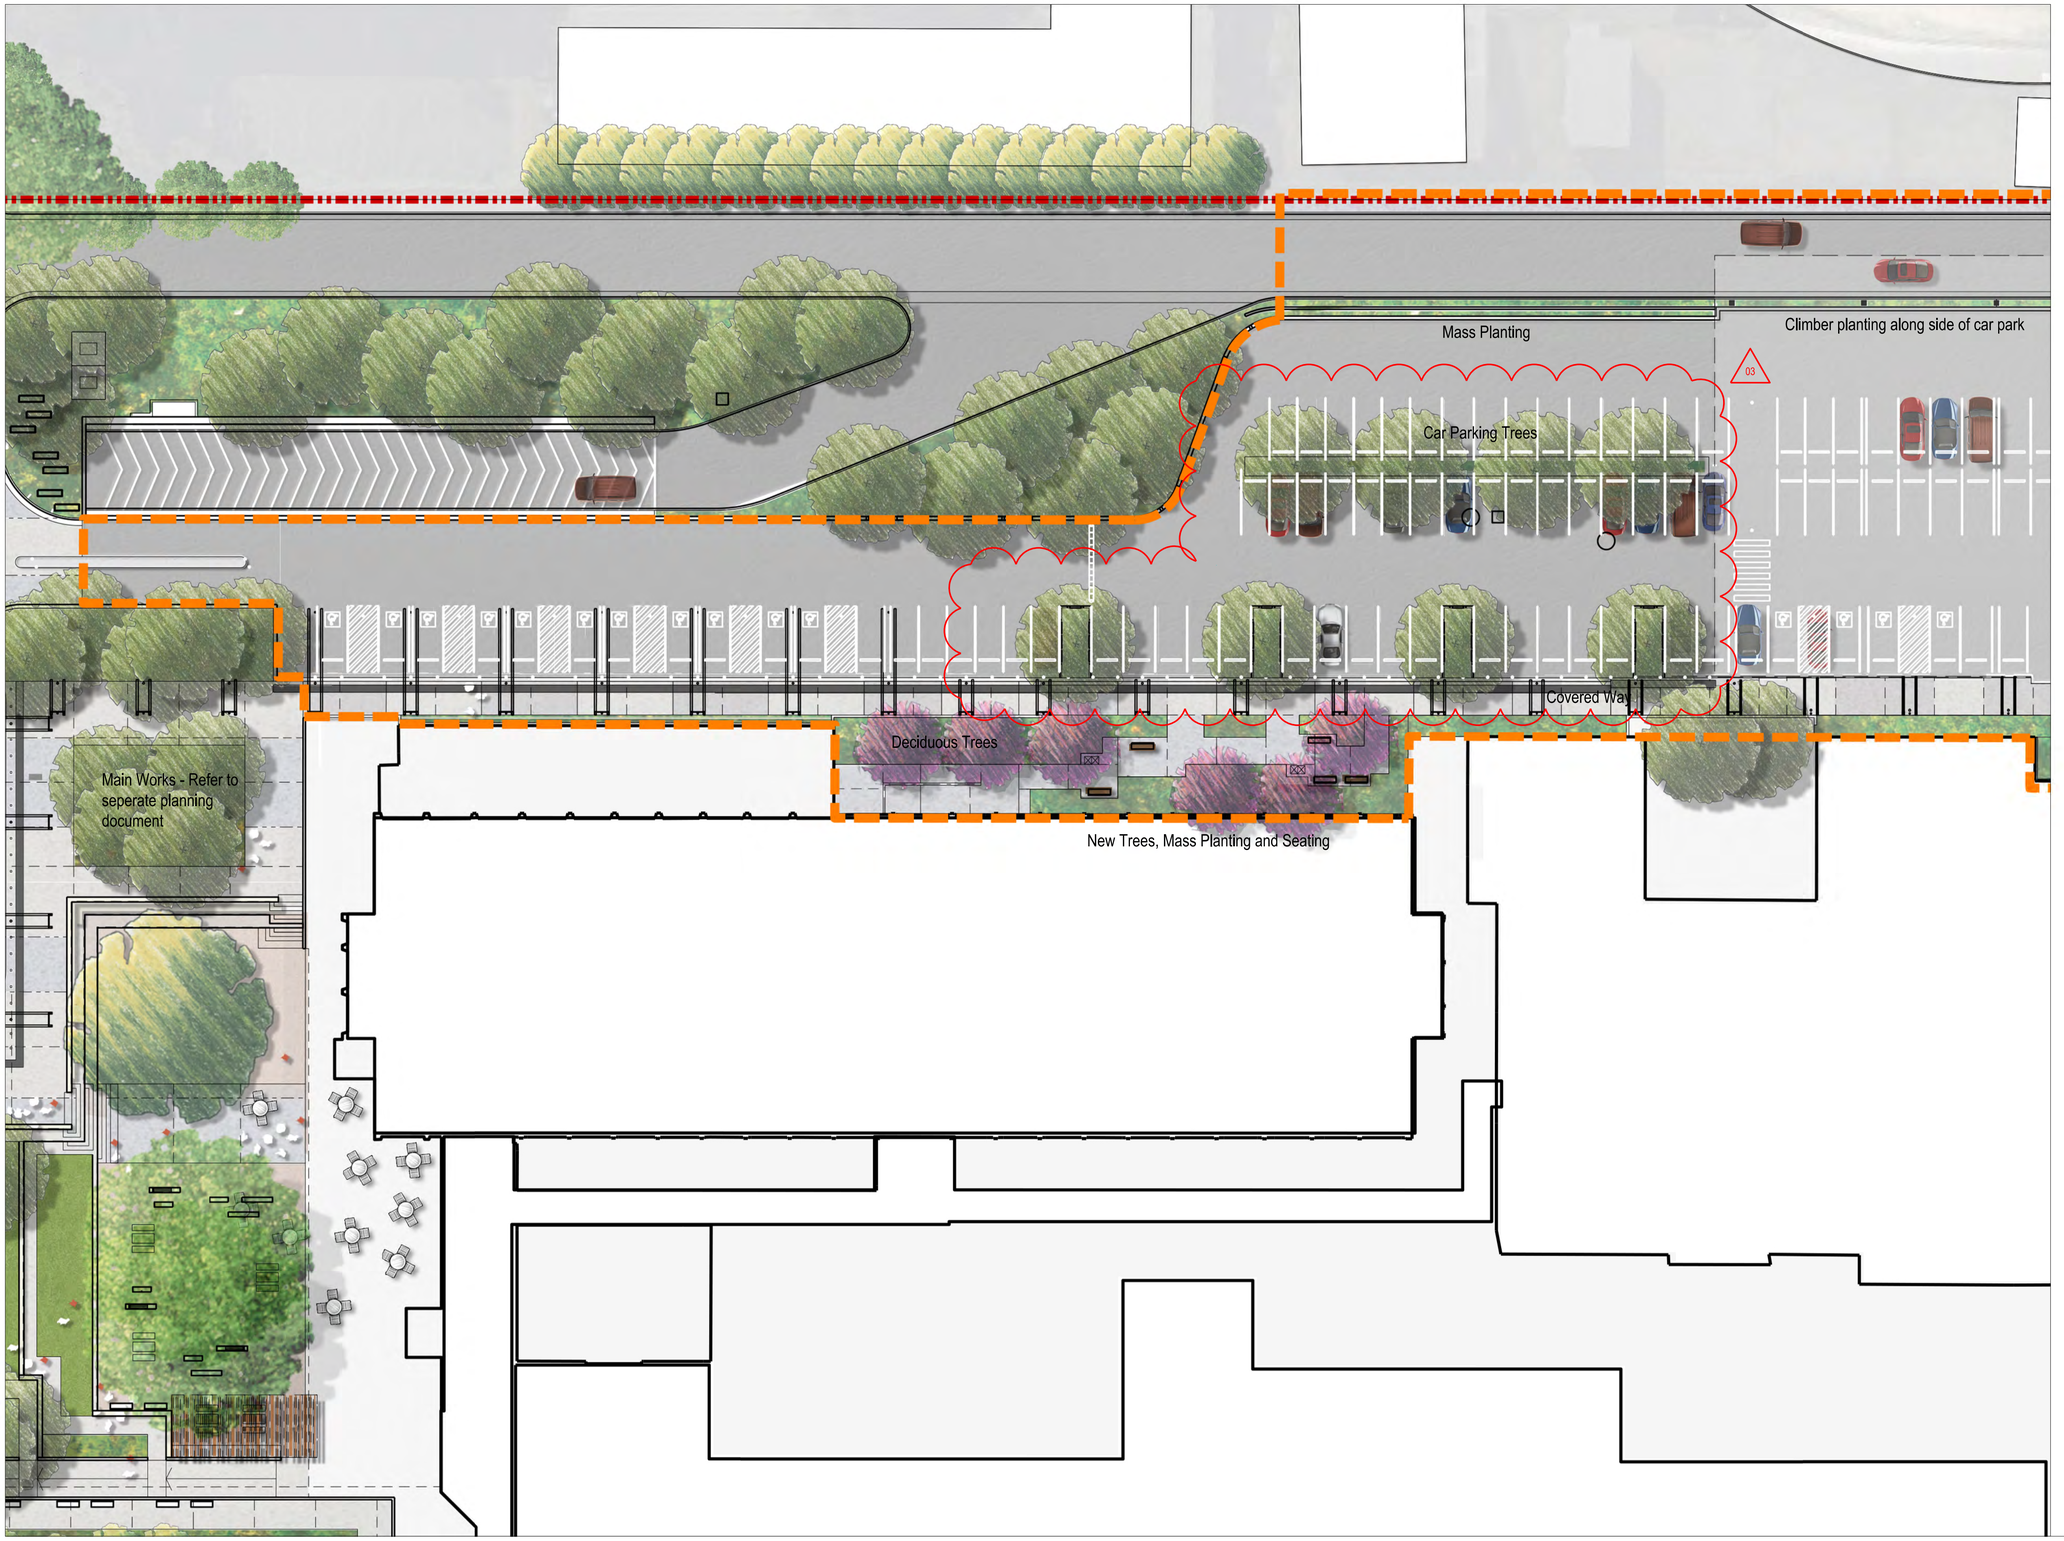

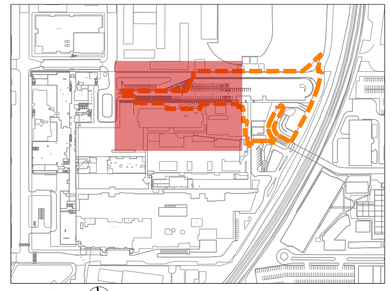

KEY PLAN

LEGEND

- Concrete Unit Paving
- Feature Paving Inlay
- Mass Planting
- Turf
- Artificial Turf
- Gravel
- Road
- Timber Seating
- Climber Planting
- Proposed Evergreen Trees
- Existing Trees
- Covered Way
- LHAP Site Boundary
- MSCP SSDA Boundary

NOTE: This document is Preliminary unless Verified.

REV	REVISION DESCRIPTION	REVISION DATE	REVIEW	VERIFY	VALIDATE
03	SSDA AMENDMENT	19.08.2020	AD	MOD	MOD
02	FINAL	30.03.2020	AD	MOD	MOD
01	FINAL FOR REVIEW	21.02.2020	JG	AD	CL

19/08/2020 8:20:25 PM P:\S19\S19-0011 LIVERPOOL HEALTH AND ACADEMIC PRECINCT\07 DOC'C VOL 1 PLAN\MSCP\S19-0011_MSCP SSDA_LA_PLANS.dgn

CLIENT
HEALTH INFRASTRUCTURE
CLIENT

14-77 PACIFIC HWY
NORTH SYDNEY
SYDNEY NSW 2060

LANDSCAPE ARCHITECTS
CLOUSTON Associates
LANDSCAPE ARCHITECTS

65-69 KENT STREET
SYDNEY NSW 2000
EMAIL sydney@clouston.com.au
TELEPHONE (02) 8272 4999

PROJECT MANAGER
JOHNSTAFF

LEVEL 5/9-13
CASTLEREAGH ST
SYDNEY NSW 2000

CLOUSTON associates

DRAWINGS TO BE PRINTED IN COLOUR

0 2.5 5 7.5 10 12.5 25m

NORTH

PROJECT LIVERPOOL HEALTH & ACADEMIC PRECINCT	CLIENT	SCALE	
MULTISTOREY CAR PARK SSDA	HEALTH INFRASTRUCTURE	1:250@A1	
DRAWING TITLE	DRAWING NUMBER	DRAWN	REVISION
GROUND PLANE 01	L-SSDA-MSCP-02	JG	03

New pram and path connecting into existing footpath link to Warrick Farm Station

Climber planting along side of car park

Climber planting along side of car park

Covered Way

Substation

Mass Planting

Existing trees in Brain Injury courtyard retained

Ramp to existing P4 car park

Maintenance Access Only

Trees and Mass Planting

Trees and Mass Planting

Artificial Turf

Turf

Paving Inlays

Seating

Turf

Seating Wall

Raised Lawn

New Tree Planting in Gravel

Stepping Stones

Shade Structure

Trees and Mass Planting

Maintenance Access Only

Mass Planting

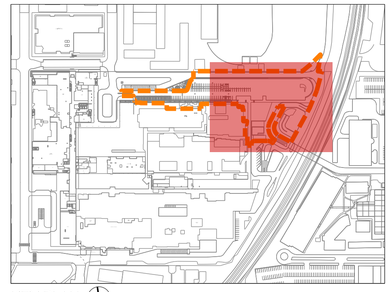

KEY PLAN

LEGEND

- Concrete Unit Paving
- Feature Paving Inlay
- Mass Planting
- Turf
- Artificial Turf
- Gravel
- Road
- Timber Seating
- Climber Planting
- Proposed Evergreen Trees
- Existing Trees
- Covered Way
- LHAP Site Boundary
- MSCP SSDA Boundary

NOTE: This document is Preliminary unless Verified.

REV	REVISION DESCRIPTION	REVISION DATE	REVIEW	VERIFY	VALIDATE
03	SSDA AMENDMENT	19.08.2020	AD	MOD	MOD
02	FINAL	30.03.2020	AD	MOD	MOD
01	FINAL FOR REVIEW	21.02.2020	JG	AD	CL

19/08/2020 8:20:33 PM P:\S19\S19-00111 LIVERPOOL HEALTH AND ACADEMIC PRECINCT\07 DOC\C VOL 1 PLAN\MSCP\S19-00111_MSCP SSDA_LA_PLANS.dgn

CLIENT
HEALTH INFRASTRUCTURE
CLIENT
14-77 PACIFIC HWY
NORTH SYDNEY
SYDNEY NSW 2060

LANDSCAPE ARCHITECTS
CLOUSTON Associates
LANDSCAPE ARCHITECTS
65-69 KENT STREET
SYDNEY NSW 2000
EMAIL sydney@clouston.com.au
TELEPHONE (02) 8272 4999

PROJECT MANAGER
JOHNSTAFF
LEVEL 5/9-13
CASTLEREAGH ST
SYDNEY NSW 2000

CLOUSTON associates

DRAWINGS TO BE PRINTED IN COLOUR

0 2.5 5 7.5 10 12.5 25m

NORTH

PROJECT	CLIENT	SCALE
LIVERPOOL HEALTH & ACADEMIC PRECINCT MULTISTOREY CAR PARK SSDA	HEALTH INFRASTRUCTURE	1:250@A1

DRAWING TITLE	DRAWING NUMBER	DRAWN	REVISION
GROUND PLANE 02	L-SSDA-MSCP-03	JG	03

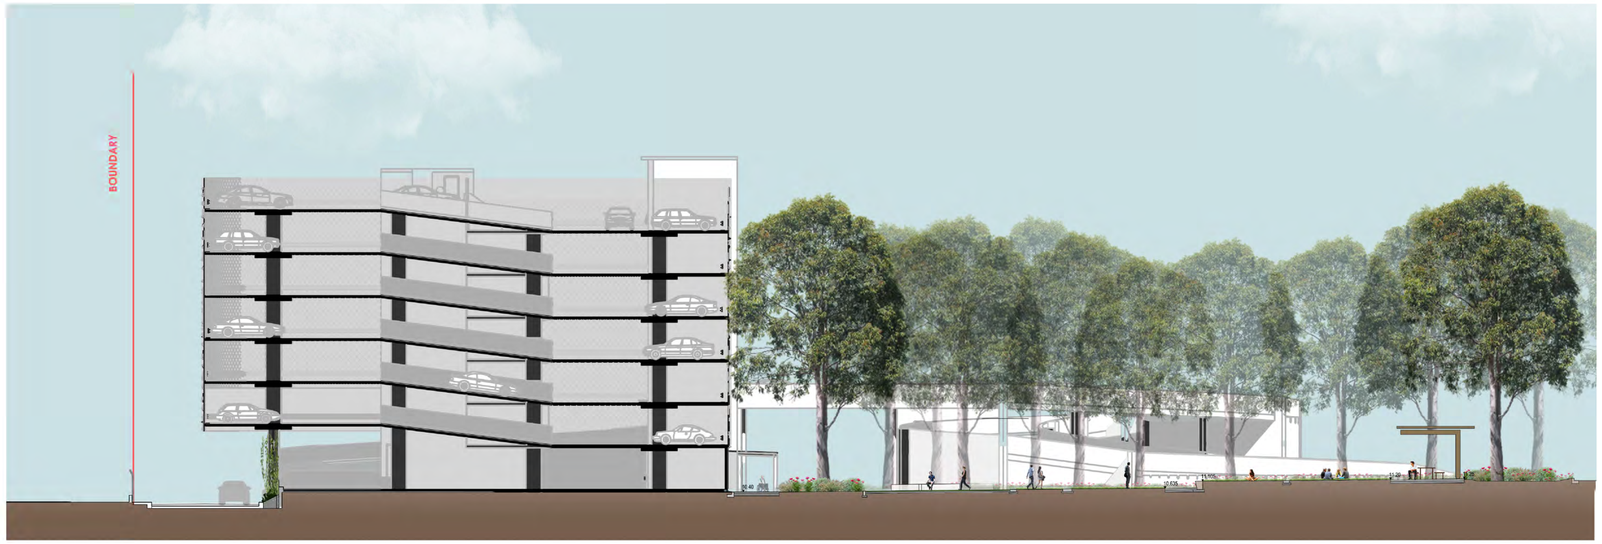

A ELEVATION A THROUGH MULTISTOREY COURTYARD
1:200 @ A1

B WESTERN ELEVATION OF MULTISTOREY COURTYARD
1:200 @ A1

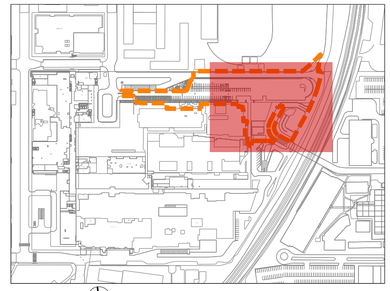

KEY PLAN

NOTE: This document is Preliminary unless Verified.

REV	REVISION DESCRIPTION	REVISION DATE	REVIEW	VERIFY	VALIDATE
03	SSDA AMENDMENT	19.08.2020	AD	MOD	MOD
02	FINAL	30.03.2020	AD	MOD	MOD
01	FINAL FOR REVIEW	21.02.2020	JG	AD	CL

19/08/2020 8:20:40 PM P:\S19\S19-0011 LIVERPOOL HEALTH AND ACADEMIC PRECINCT\07 DOC\C VOL 1 PLAN\MSCP\S19-0011_MSCP SSDA_LA_PLANS.dgn

CLIENT
HEALTH INFRASTRUCTURE
CLIENT

14-77 PACIFIC HWY
NORTH SYDNEY
SYDNEY NSW 2060

LANDSCAPE ARCHITECTS
CLOUSTON Associates
LANDSCAPE ARCHITECTS

65-69 KENT STREET
SYDNEY NSW 2000
EMAIL sydney@clouston.com.au
TELEPHONE (02) 8272 4999

PROJECT MANAGER
JOHNSTAFF

LEVEL 5/9-13
CASTLEREAGH ST
SYDNEY NSW 2000

CLOUSTON associates

DRAWINGS TO BE PRINTED IN COLOUR

0 2 4 6 8 10 20m

PROJECT LIVERPOOL HEALTH & ACADEMIC PRECINCT
MULTISTOREY CAR PARK SSDA

CLIENT
HEALTH INFRASTRUCTURE

SCALE
1:200@A1

DRAWING TITLE
ELEVATIONS 01

DRAWING NUMBER
L-SSDA-MSCP-04

DRAWN
JG

REVISION
03

INDICATIVE PLANTING PALETTE

The below indicative planting palette incorporates native plant species from the Cumberland Shale Plains Woodland and other Australian native species.

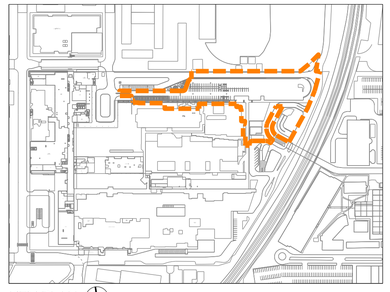
KEY PLAN

TREES

Corymbia maculata | Spotted Gum

Lagerstroemia indica 'Sioux' | Crepe Myrtle

SHRUBS

Strelitzia juncea | Narrow-leaved Bird of Paradise

Grevillea 'Robyn Gordon' | Robyn Gordon Grevillea

Melaleuca thymifolia | Honey Myrtle

Rhagodia spinescens | Spiny Saltbush

Doryanthes excelsa | Gymea Lilly

Leptospermum polygalifolium | Jelly Bush

SHADE TOLERANT

Clivia miniata | Fire Lily

Philodendron xanadu | Xanadu

GRASSES & GROUNDCOVERS

Viola hederacea |Native Violet

Lomandra longifolia | Tanika Mat rush

Dianella caerulea 'Little Jess' | Little Jess Dianella

Grevillea 'Royal Rambler' | Royal Rambler Grevillea

Gahnia sieberiana | Red-Fruit Saw Sedge

Ficinia nodosa | Knobby Club Rush

Liriope muscari 'Amethyst' | Lily Turf

Impirica c ylindrica | Blady grass

Dietes grandiflora | Wild Iris

Juncus usitatus | Mat Rush

Myoporum parvifolium 'Yareena' | Creeping Boobialla

Scaevola humilis 'Purple Fusion' | Purple Fusion Scaevola

NOTE: This document is Preliminary unless Verified.

REV	REVISION DESCRIPTION	REVISION DATE	REVIEW	VERIFY	VALIDATE
02	SSDA AMENDMENT	19.08.2020	AD	MOD	MOD
01	FINAL	30.03.2020	AD	MOD	MOD

19/08/2020 8:20:45 PM P:\S19\S19-00111 LIVERPOOL HEALTH AND ACADEMIC PRECINCT\07 DOC\C VOL 1 PLAN\MSCP\S19-00111_MSCP SSDA_LA_PLANS.dgn

CLIENT
HEALTH INFRASTRUCTURE
CLIENT

14-77 PACIFIC HWY
NORTH SYDNEY
SYDNEY NSW 2060

LANDSCAPE ARCHITECTS
CLOUSTON Associates
LANDSCAPE ARCHITECTS

65-69 KENT STREET
SYDNEY NSW 2000
EMAIL sydney@clouston.com.au
TELEPHONE (02) 8272 4999

PROJECT MANAGER
JOHNSTAFF

LEVEL 5/9-13
CASTLEREAGH ST
SYDNEY NSW 2000

CLOUSTON associates

DRAWINGS TO BE PRINTED IN COLOUR

PROJECT	CLIENT	SCALE
LIVERPOOL HEALTH & ACADEMIC PRECINCT MULTISTOREY CAR PARK SSDA	HEALTH INFRASTRUCTURE	

DRAWING TITLE	DRAWING NUMBER	DRAWN	REVISION
INDICATIVE PLANTING PALETTE	L-SSDA-MSCP-05	JG	02

MATERIALS AND FINISHES

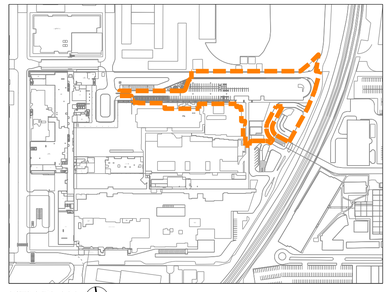
KEY PLAN

Paving / Surfaces

Exposed Aggregate Concrete

Exposed Aggregate Concrete

Feature Banding

Gravel

Permeable Paving

Stepping Stones

Artificial Turf

Turf Lawn

Walls & Seating

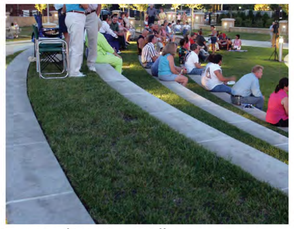
Terraced Seating Walls

Concrete seat with timber

Twig Seats

Furniture & Fixtures

Bins

Custom pergola shelter

Picnic table set

Free standing seat

Planting (Refer to page 11 and L-SSDA-MSCP-05 for more information)

Trees

Shrubs

Groundcovers /Grasses

Shade Tolerant

NOTE: This document is Preliminary unless Verified.

REV	REVISION DESCRIPTION	REVISION DATE	REVIEW	VERIFY	VALIDATE
02	SSDA AMENDMENT	19.08.2020	AD	MOD	MOD
01	FINAL	30.03.2020	AD	MOD	MOD

19/08/2020 8:20:52 PM P:\S19\S19-0011 LIVERPOOL HEALTH AND ACADEMIC PRECINCT\07 DOC\C VOL 1 PLAN\MSCP\S19-0011_MSCP SSDA_LA_PLANS.dgn

CLIENT
HEALTH INFRASTRUCTURE
CLIENT
14-77 PACIFIC HWY
NORTH SYDNEY
SYDNEY NSW 2060

LANDSCAPE ARCHITECTS
CLOUSTON Associates
LANDSCAPE ARCHITECTS
65-69 KENT STREET
SYDNEY NSW 2000
EMAIL sydney@clouston.com.au
TELEPHONE (02) 8272 4999

PROJECT MANAGER
JOHNSTAFF
LEVEL 5/9-13
CASTLEREAGH ST
SYDNEY NSW 2000

CLOUSTON associates

DRAWINGS TO BE PRINTED IN COLOUR

PROJECT	CLIENT	SCALE
LIVERPOOL HEALTH & ACADEMIC PRECINCT MULTISTOREY CAR PARK SSDA	HEALTH INFRASTRUCTURE	

DRAWING TITLE	DRAWING NUMBER	DRAWN	REVISION
INDICATIVE MATERIALS PALETTE	L-SSDA-MSCP-06	JG	02