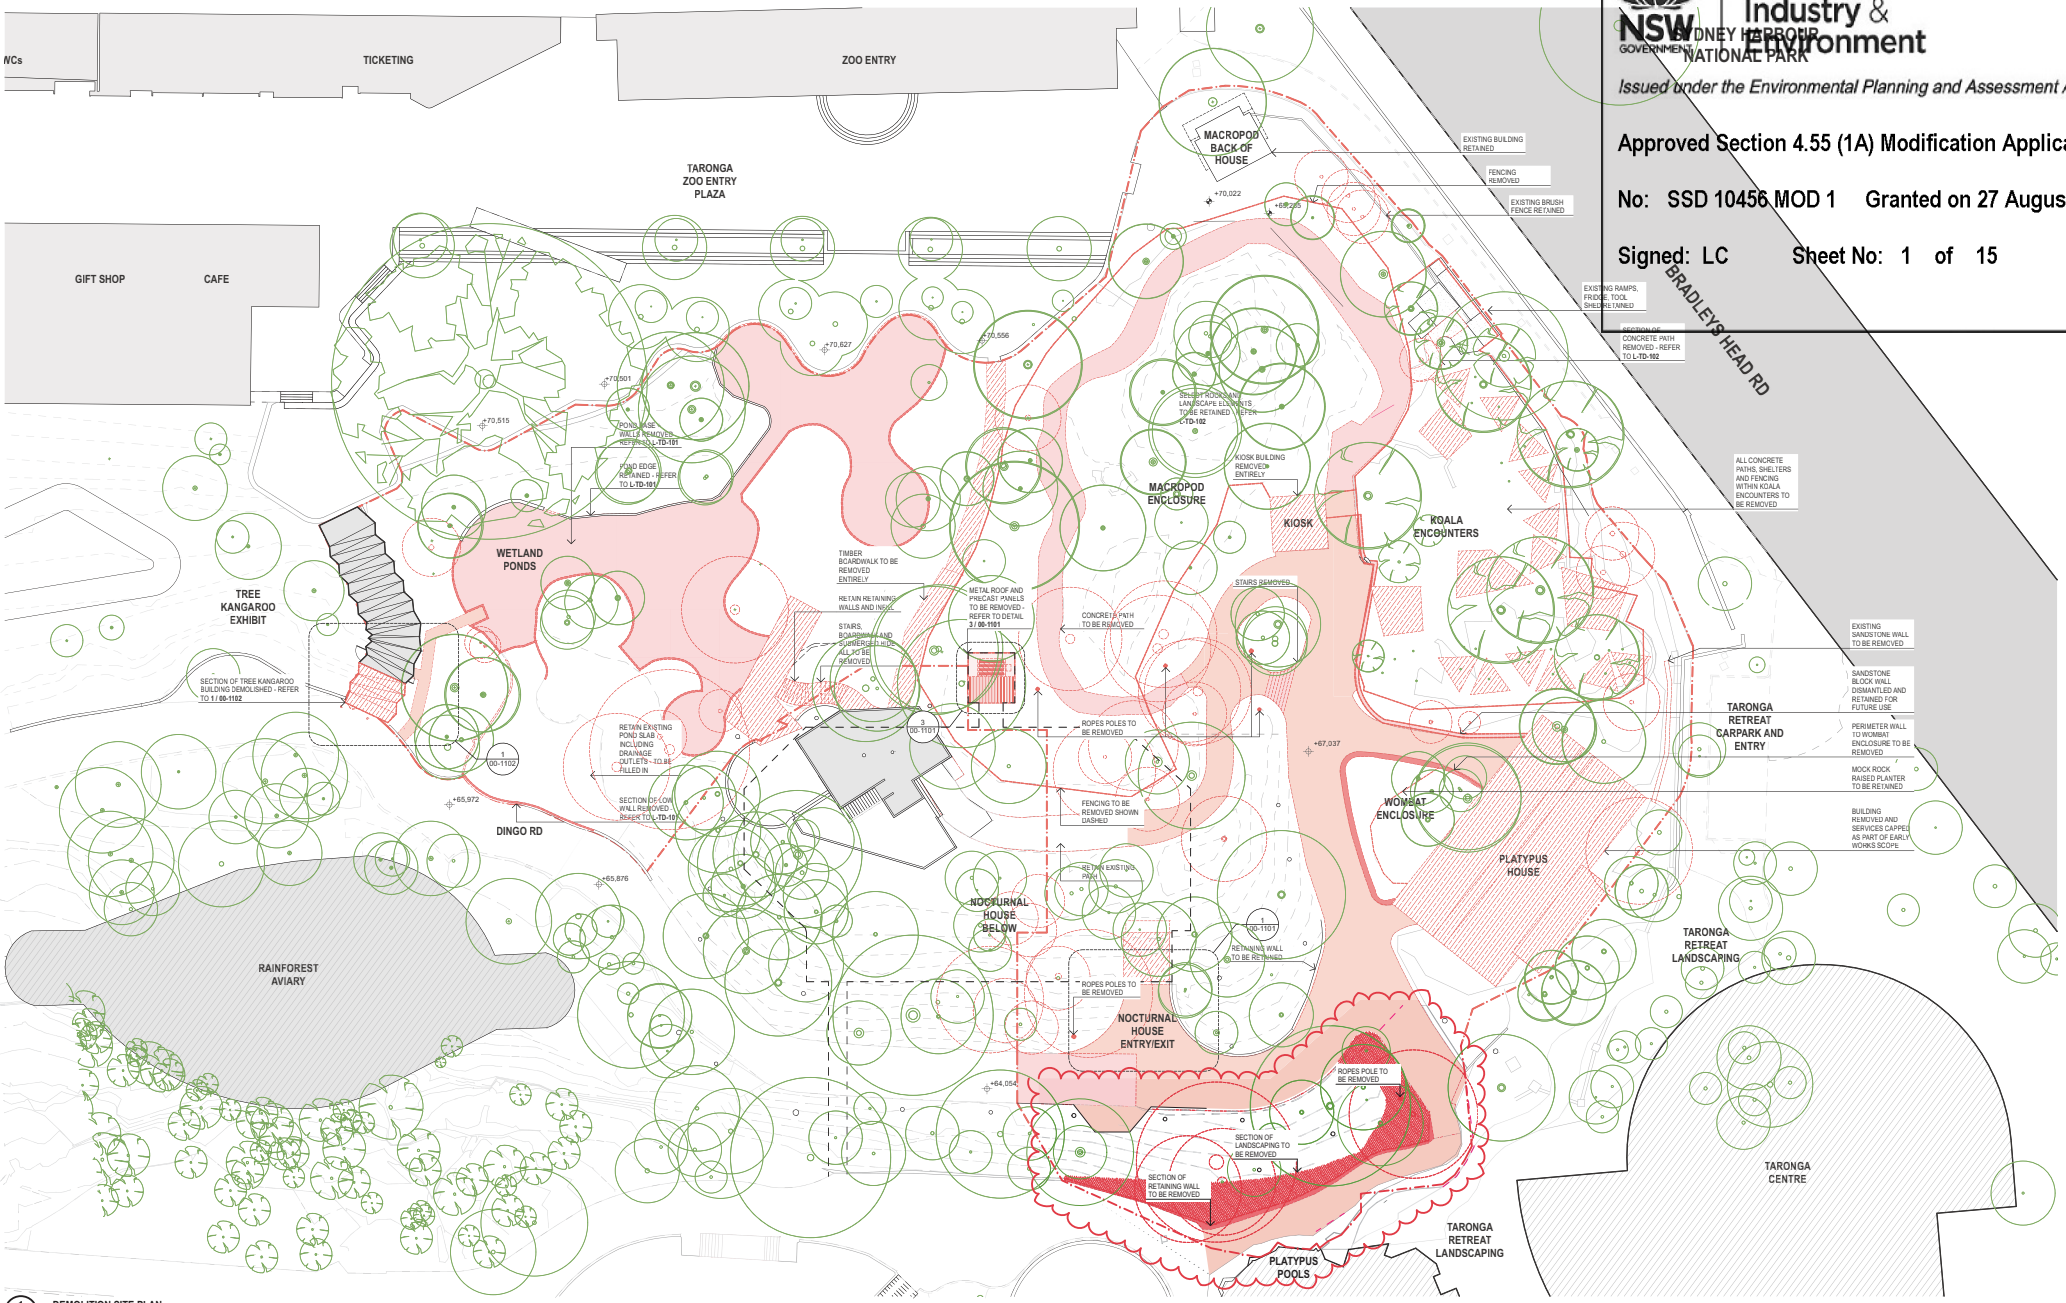

1 DEMOLITION SITE PLAN
1:250

AREA CLOUDED DENOTES SSDA MODIFICATION

Planning, Industry & Environment

Issued under the Environmental Planning and Assessment Act 1979

Approved Section 4.55 (1A) Modification Application

No: SSD 10456 MOD 1 Granted on 27 August 2021

Signed: LC Sheet No: 1 of 15

REV	DESCRIPTION	DATE
01	ISSUE FOR SSDA MODIFICATION	12.03.21
02	SSDA MODIFICATION - UPDATE	22.06.21

AMENDMENTS IN CURRENT REVISION (SHOWN CLOUDED ON DRAWINGS)

No.	AMENDMENT DESCRIPTION

STRUCTURE / CIVIL SDA STRUCTURES PH: 9810 6911

STORMWATER WARREN SMITH & PARTNERS PH: 9299 1312

BCA / ACCESS MATT SHUTER & ASSOCIATES PH: 9387 4441

TRAFFIC GTA TRAFFIC PH: 8448 1800

QUANTITY SURVEY MBM CONSULTING PH: 9270 1000

ARBORIST SYDNEY ARBOR TREES PH: 9666 6821

LANDSCAPE SPACKMAN MOSSOP MICHAELS PH: 9361 4549

SERVICES ENGINEERS ADP CONSULTING PH:

LEGEND

NORTH

DO NOT SCALE DRAWINGS. USE FIGURED DIMENSIONS ONLY. VERIFY ALL DIMENSIONS ON SITE. REFER ANY DISCREPANCIES TO THE ARCHITECT BEFORE PROCEEDING. THE INFORMATION ON IT AND THE DESIGN ARE COPYRIGHT OF LAHZ NIMMO ARCHITECTS PTY LTD

CLIENT: Taronga Zoo

PROJECT TITLE: Upper Australia Exhibit

NOT FOR CONSTRUCTION

SCALE CHECK

lahznimmo architects
Suite 404, Flourmill Studios, 3 Gladstone St, Newtown NSW 2042 Australia
T 02 9550 5200 F 02 9550 5233 www.lahznimmo.com

REVIEW	DIRECTOR SIGNATURE	DATE
TENDER		
CONST.		

TITLE: SITE DEMOLITION PLAN

DRAWN	PLOT DATE	SCALE @A1
PL	22/6/21	1:250
CHECKED	PROJECT NO.	DRAWING NO.	REV. NO.
SK	18-16	A - D A - 2 - 0 1	02

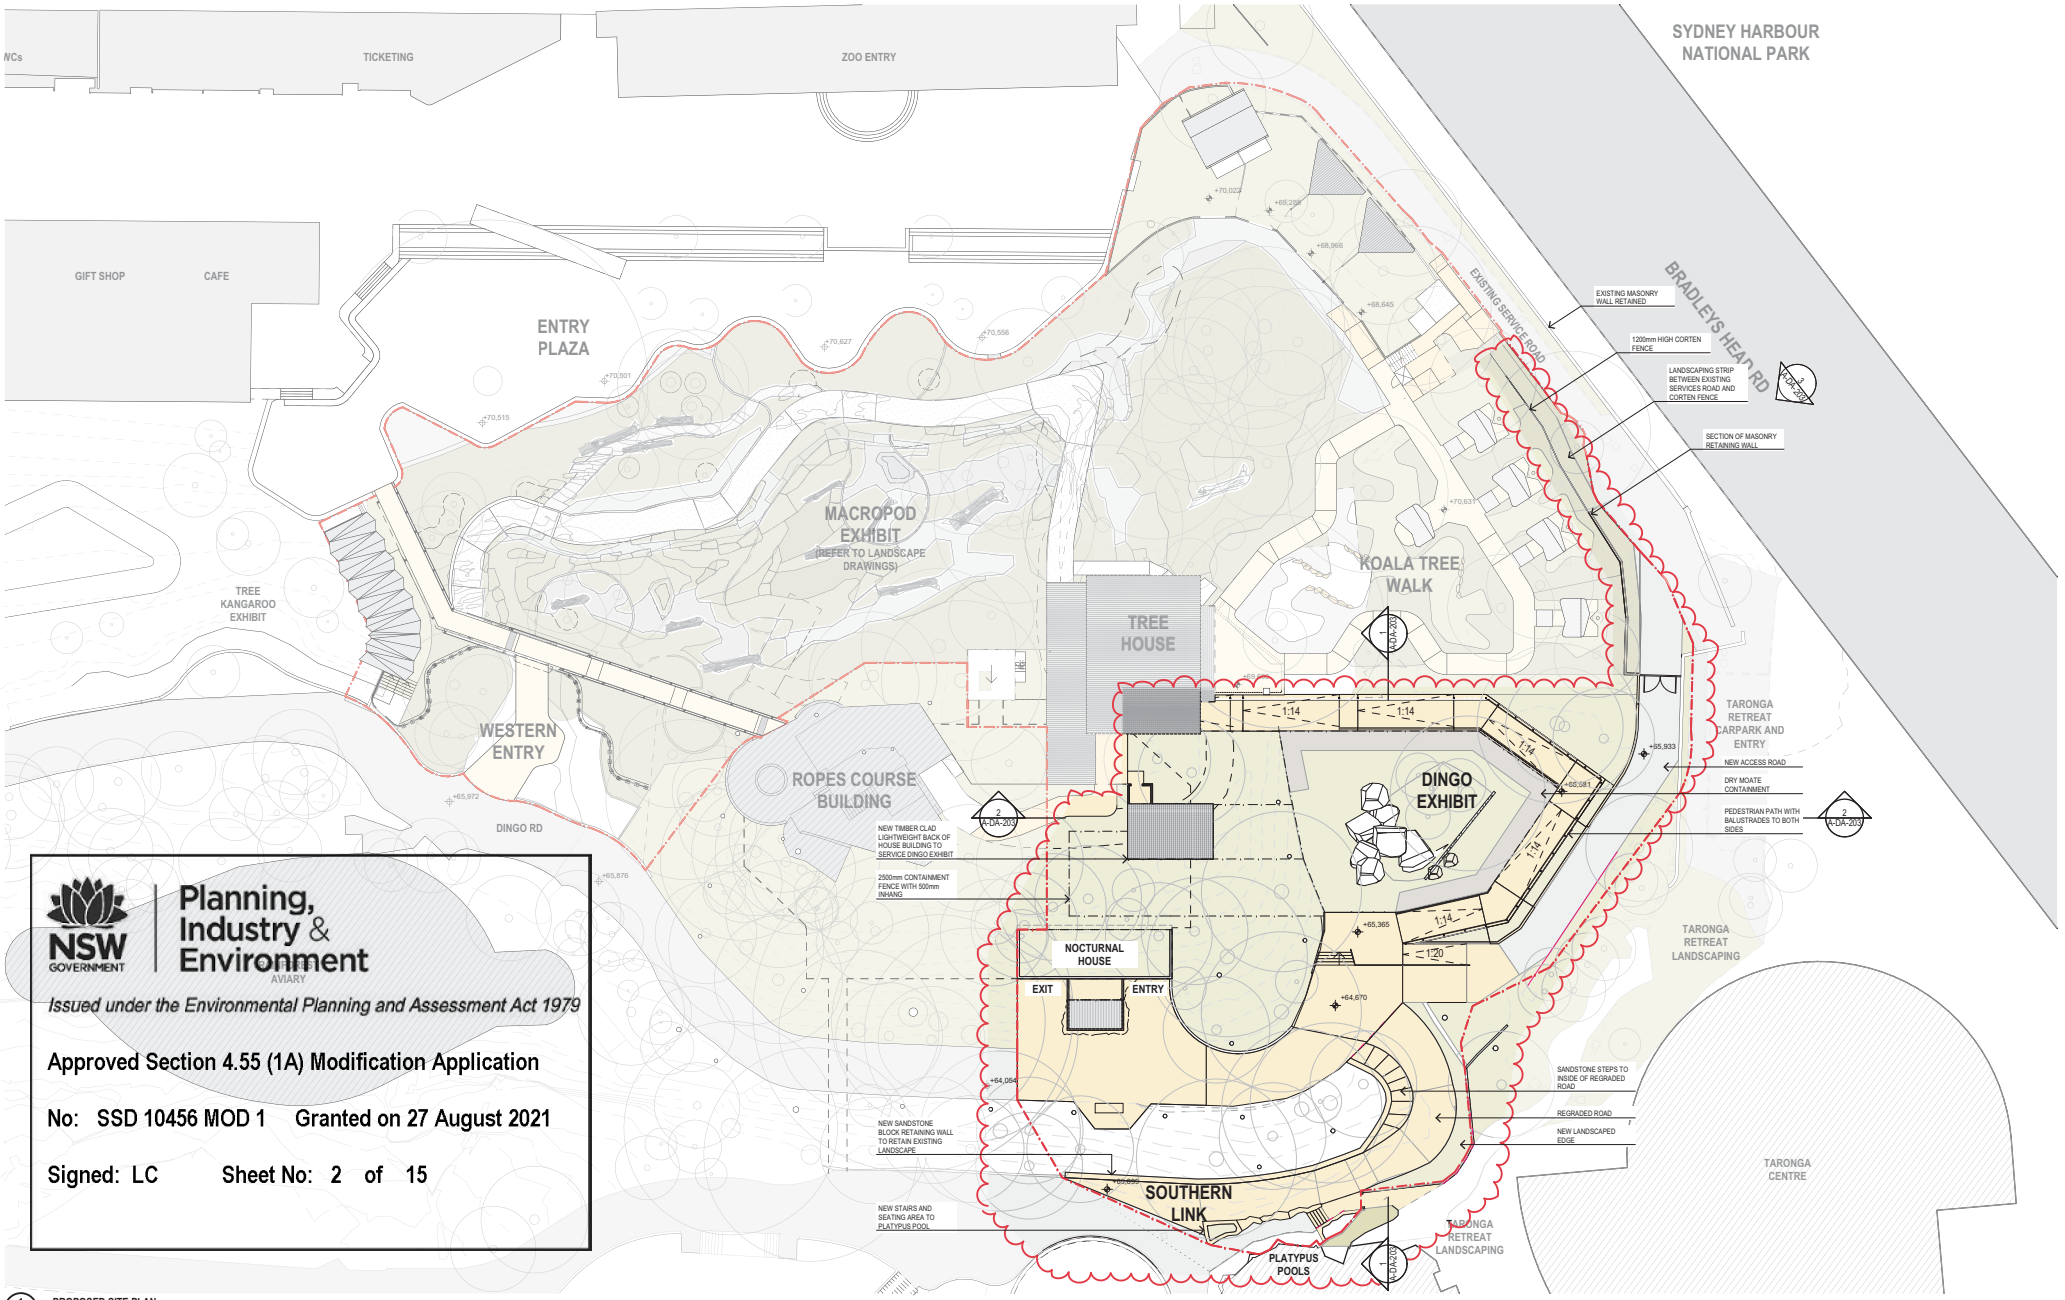

NSW GOVERNMENT | Planning, Industry & Environment

Issued under the Environmental Planning and Assessment Act 1979

Approved Section 4.55 (1A) Modification Application

No: SSD 10456 MOD 1 Granted on 27 August 2021

Signed: LC Sheet No: 2 of 15

1 PROPOSED SITE PLAN
1:250

AREA CLOUDED DENOTES SSDA MODIFICATION

REV	DESCRIPTION	DATE
01	ISSUE FOR SSDA MODIFICATION	12.03.21

AMENDMENTS IN CURRENT REVISION (SHOWN CLOUDED ON DRAWINGS)

No.	AMENDMENT DESCRIPTION

STRUCTURE / CIVIL SDA STRUCTURES PH: 9810 6911
STORMWATER WARREN SMITH & PARTNERS PH: 9299 1312
BCA / ACCESS MATT SHUTER & ASSOCIATES PH: 9387 4441
TRAFFIC GTA TRAFFIC PH: 8448 1800
QUANTITY SURVEY MBM CONSULTING PH: 9270 1000
ARBORIST SYDNEY ARBOR TREES PH: 9666 6821
LANDSCAPE SPACKMAN MOSSOP MICHAELS PH: 9361 4549
SERVICES ENGINEERS ADP CONSULTING PH:

LEGEND

NORTH

DO NOT SCALE DRAWINGS. USE FIGURED DIMENSIONS ONLY. VERIFY ALL DIMENSIONS ON SITE. REFER ANY DISCREPANCIES TO THE ARCHITECT BEFORE PROCEEDING. THE INFORMATION ON IT AND THE DESIGN ARE COPYRIGHT OF LAHZ NIMMO ARCHITECTS PTY LTD

CLIENT: Taronga Zoo

PROJECT TITLE: Upper Australia Exhibit

NOT FOR CONSTRUCTION

SCALE CHECK 5 10

lahznimmo architects
Suite 404, Flourmill Studios T 02 9550 5200
3 Gladstone St F 02 9550 5233
Newtown NSW 2042 Australia www.lahznimmo.com

REVIEW	DIRECTOR SIGNATURE	DATE
TENDER		
CONST.		

TITLE: SITE PLAN

DRAWN	PLOT DATE	SCALE @A1
PL	12/03/2021	1:250
CHECKED	PROJECT NO.	DRAWING NO.
SK	18-16	A-DA-2-02

REV. NO. 01

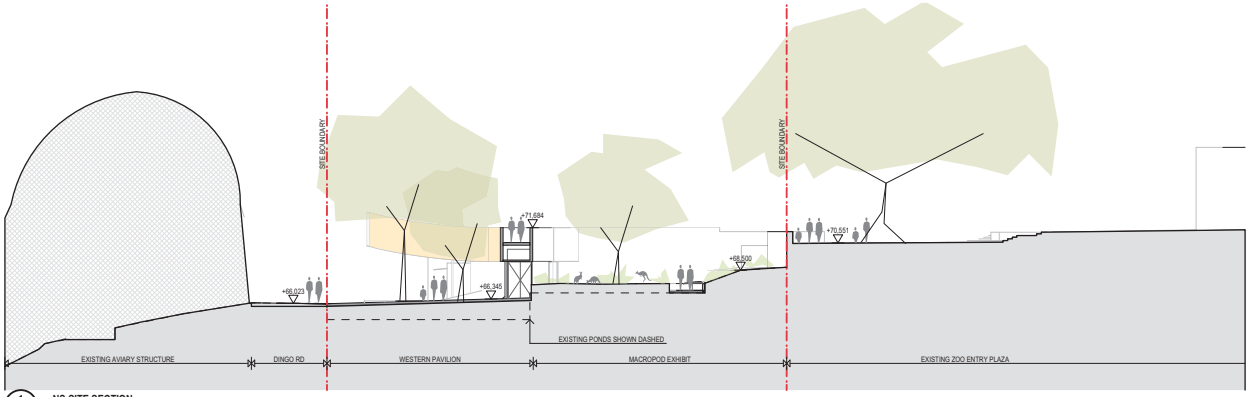

1 NS SITE SECTION
1:200

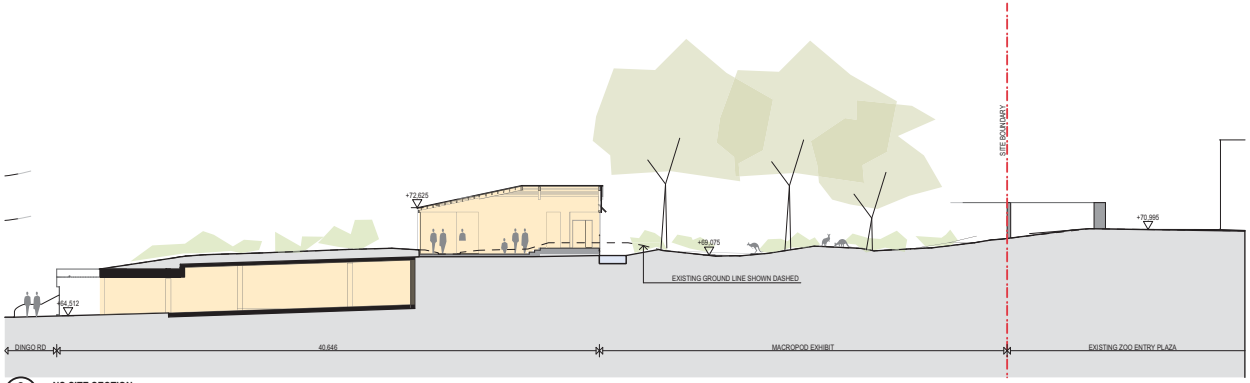

2 NS SITE SECTION
1:200

NSW GOVERNMENT | Planning, Industry & Environment

Issued under the Environmental Planning and Assessment Act 1979

Approved Section 4.55 (1A) Modification Application

No: SSD 10456 MOD 1 Granted on 27 August 2021

Signed: LC Sheet No: 3 of 15

REV	DESCRIPTION	DATE
01	DRAFT SSDA ISSUE FOR COORDINATION	29.05.20
02	ISSUE FOR SSDA SUBMISSION	15.06.20
03	ISSUE FOR SSDA MODIFICATION	03.08.21

REV	DESCRIPTION	DATE

STRUCTURE / CIVIL
SDA STRUCTURES
PH: 9810 0911

STORMWATER
WARREN SMITH & PARTNERS
PH: 9299 1312

BCA / ACCESS
MATT SHUTER & ASSOCIATES
PH: 9387 4441

TRAFFIC
GTA TRAFFIC
PH: 8448 1800

QUANTITY SURVEY
MBM CONSULTING
PH: 9270 1000

ARBORIST
SYDNEY ARBOR TREES
PH: 9666 6821

LANDSCAPE
SPACKMAN MOSSOP MICHAELS
PH: 9361 4549

SERVICES ENGINEERS
ADP CONSULTING
PH:

LEGEND

NORTH

DO NOT SCALE DRAWINGS. USE FIGURED DIMENSIONS ONLY. VERIFY ALL DIMENSIONS ON SITE. REFER ANY DISCREPANCIES TO THE ARCHITECT BEFORE ANYWING. THE INFORMATION ON IT AND THE DESIGN ARE COPYRIGHT OF LAHZ NIMMO ARCHITECTS PTY LTD

CLIENT
Taronga Zoo

PROJECT TITLE
Upper Australia Exhibit

SCALE CHECK 5 10

lahznimmo architects
Suite 404, Flourmill Studios, 3 Gladstone St, Newtown NSW 2042 Australia
T 02 9550 5200 F 02 9550 5233 www.lahznimmo.com

REVIEW	DIRECTOR SIGNATURE	DATE
TENDER		
CONST.		

TITLE
SITE SECTIONS

DRAWN	PLOT DATE	SCALE @A1
PL	15/06/2020	1:200

CHECKED	PROJECT NO.	DRAWING NO.	REV. NO.
SK	18-16	A-DA-022	03

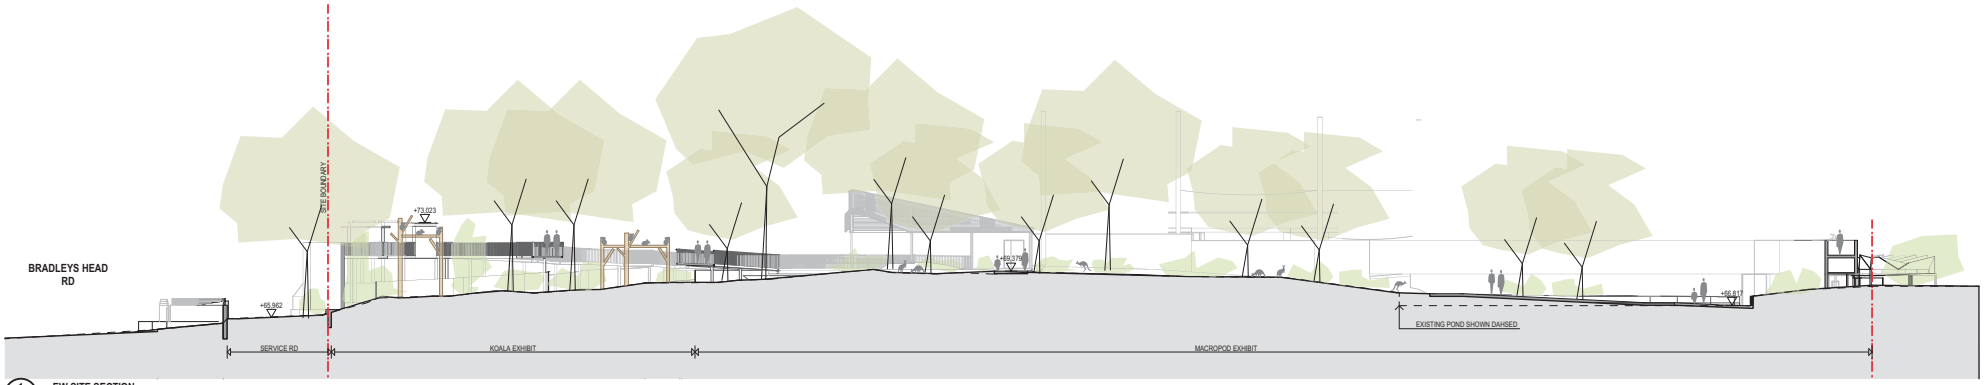

1 EW SITE SECTION
1:200

NSW GOVERNMENT | Planning, Industry & Environment

Issued under the Environmental Planning and Assessment Act 1979

Approved Section 4.55 (1A) Modification Application

No: SSD 10456 MOD 1 Granted on 27 August 2021

Signed: LC Sheet No: 4 of 15

REV	DESCRIPTION	DATE
01	DRAFT SSDA ISSUE FOR COORDINATION	29.05.20
02	ISSUE FOR SSDA SUBMISSION	15.06.20
03	ISSUE FOR SSDA MODIFICATION	03.08.21

REV	DESCRIPTION	DATE

STRUCTURE / CIVIL
SDA STRUCTURES
PH: 9810 0911

STORMWATER
WARREN SMITH & PARTNERS
PH: 9299 1312

BCA / ACCESS
MATT SHUTER & ASSOCIATES
PH: 9387 4441

TRAFFIC
GTA TRAFFIC
PH: 8448 1800

QUANTITY SURVEY
MBM CONSULTING
PH: 9270 1000

ARBORIST
SYDNEY ARBOR TREES
PH: 9666 6821

LANDSCAPE
SPACKMAN MOSSOP MICHAELS
PH: 9361 4549

SERVICES ENGINEERS
ADP CONSULTING
PH:

LEGEND

NORTH

DO NOT SCALE DRAWINGS. USE FIGURED DIMENSIONS ONLY. VERIFY ALL DIMENSIONS ON SITE.
REFER ANY DISCREPANCIES TO THE ARCHITECT.
THIS DRAWING, THE INFORMATION ON IT AND THE DESIGN ARE COPYRIGHT OF LAHZ NIMMO ARCHITECTS PTY LTD

CLIENT
Taronga Zoo

PROJECT TITLE
Upper Australia Exhibit

SCALE CHECK 5 10

lahznimmo architects
Suite 404, Flourmill Studios
3 Gladstone St
Newtown NSW 2042 Australia
T 02 9550 5200
F 02 9550 5233
www.lahznimmo.com

REVIEW	DIRECTOR SIGNATURE	DATE
TENDER		
CONST		

TITLE
SITE SECTIONS

DRAWN	PLOT DATE	SCALE @A1
PL	15/06/2020	1:200
CHECKED	PROJECT NO.	DRAWING NO.
SK	18-16	A-DA-023

REV. NO. 03

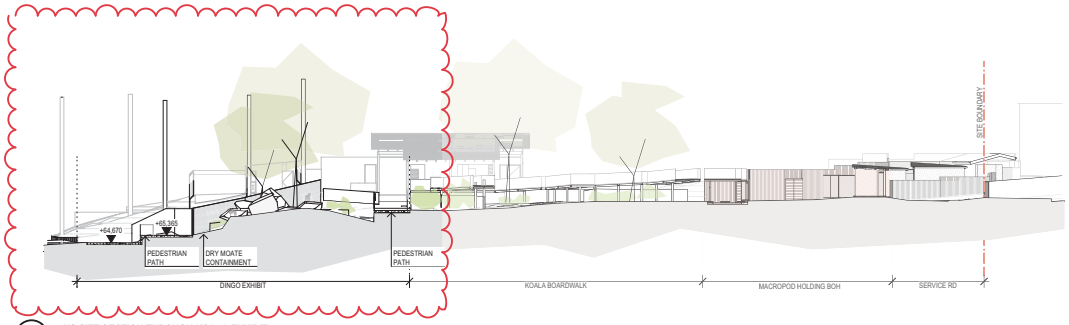

1 **NS SITE SECTION THROUGH KOALA EXHIBIT**
1:250

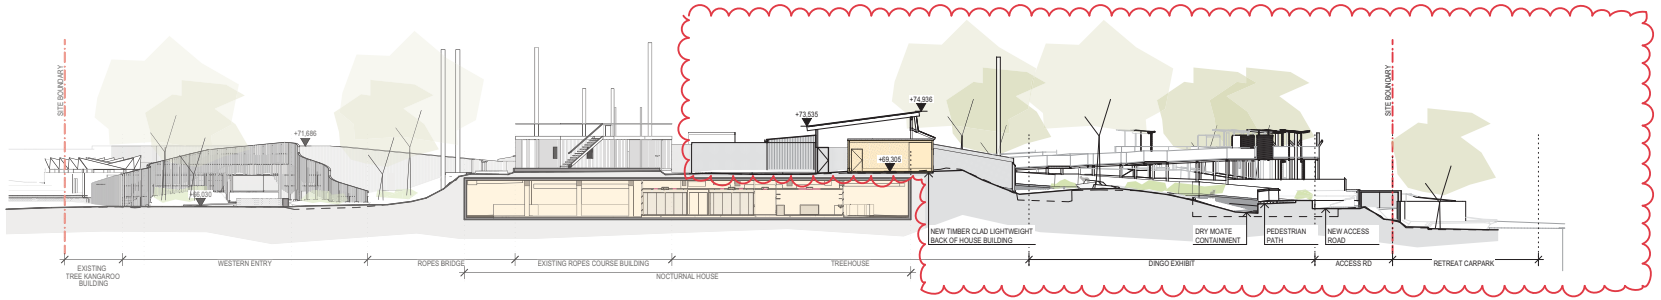

2 **EW SITE SECTION**
1:250

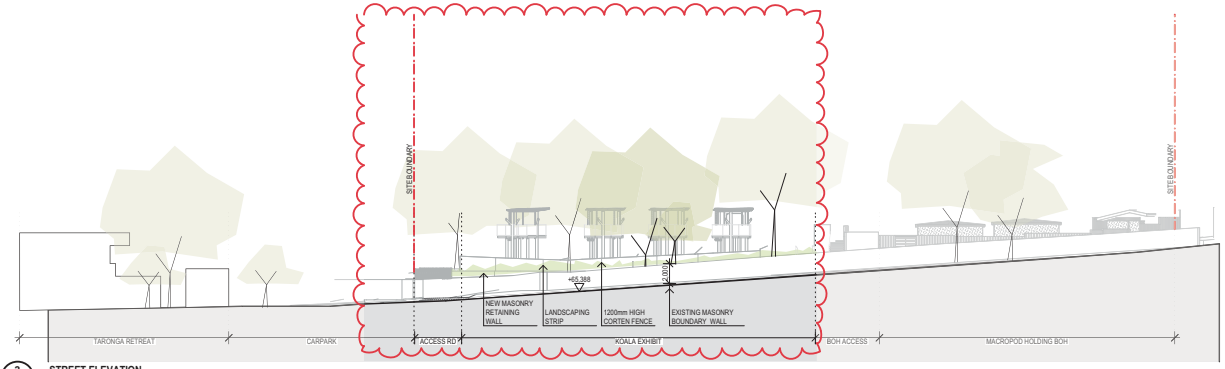

3 **STREET ELEVATION**
1:250

NSW GOVERNMENT | Planning, Industry & Environment

Issued under the Environmental Planning and Assessment Act 1979

Approved Section 4.55 (1A) Modification Application

No: SSD 10456 MOD 1 Granted on 27 August 2021

Signed: LC Sheet No: 5 of 15

AREA CLOUDED DENOTES SSDA MODIFICATION

REV	DESCRIPTION	DATE
01	ISSUE FOR SSDA MODIFICATION	12.03.21

AMENDMENTS IN CURRENT REVISION (SHOWN CLOUDED ON DRAWINGS)

No.	AMENDMENT DESCRIPTION

STRUCTURE / CIVIL SDA STRUCTURES PH: 9810 0911
STORMWATER WARREN SMITH & PARTNERS PH: 9299 1312
BCA / ACCESS MATT SHUTER & ASSOCIATES PH: 9387 4441
TRAFFIC GTA TRAFFIC PH: 8448 1800
QUANTITY SURVEY MBM CONSULTING PH: 9270 1000
ARBORIST SYDNEY ARBOR TREES PH: 9666 6821
LANDSCAPE SPACKMAN MOSSOP MICHAELS PH: 9361 4549
SERVICES ENGINEERS ADP CONSULTING PH:

LEGEND

NORTH

DO NOT SCALE DRAWINGS. USE FIGURED DIMENSIONS ONLY. VERIFY ALL DIMENSIONS ON SITE. REFER ANY DISCREPANCIES TO THE ARCHITECT BEFORE DRAWING THE INFORMATION ON IT AND THE DESIGN ARE COPYRIGHT OF LAHZ NIMMO ARCHITECTS PTY LTD

CLIENT: Taronga Zoo

PROJECT TITLE: Upper Australia Exhibit

NOT FOR CONSTRUCTION

SCALE CHECK 5 10

lahznimmo architects
Suite 404, Flourmill Studios, 3 Gladstone St, Newtown NSW 2042 Australia
T 02 9550 5200 F 02 9550 5233 www.lahznimmo.com

REVIEW	DIRECTOR SIGNATURE	DATE
TENDER		
CONST.		

TITLE: **SITE SECTIONS / ELEVATIONS**

DRAWN	PLOT DATE	SCALE @A1
PL	12/03/2021	1:250
CHECKED	PROJECT NO.	DRAWING NO.	REV. NO.
SK	18-16	A-D A-2-03	01

LEPTOSPERMUM PETERSONII

HAKEA SALICIFOLIA

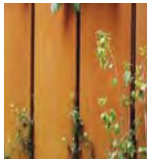

1200mm HIGH CORTEN STEEL CONTAINMENT FENCING

EXISTING MASONRY WALL

VIEW FROM BRADLEYS HEAD ROAD
OUTLINE OF BUILT WORKS SHOWN IN WHITE

The main street frontage on Bradleys Head rd will have a large timber fence/screen to provide the animals with visual and acoustic privacy. The scale of this screen will be lessened by pulling the top edge down where possible reducing the overall scale. The screen will also be softened by the use of natural timbers and with a landscaping strip in front of the screen to help break up the scale and soften the appearance from the street.

NSW GOVERNMENT | Planning, Industry & Environment

Issued under the Environmental Planning and Assessment Act 1979

Approved Section 4.55 (1A) Modification Application

No: SSD 10456 MOD 1 Granted on 27 August 2021

Signed: LC Sheet No: 6 of 15

VIEW FROM SYDNEY HARBOUR
APPROXIMATE EXTENTS OF SITE SHOWN DASHED

Situated within a dense existing tree canopy the proposed structures are not expected to be visible from Sydney Harbour as they will be obscured from view by existing trees.

REV	DESCRIPTION	DATE
01	ISSUE FOR SSDA MODIFICATION	12.03.21

No.	AMENDMENTS IN CURRENT REVISION (SHOWN CLOUDED ON DRAWINGS) AMENDMENT DESCRIPTION

STRUCTURE / CIVIL
SDA STRUCTURES
PH: 9810 0911

STORMWATER
WARREN SMITH & PARTNERS
PH: 9299 1312

BCA / ACCESS
MATT SHUTER & ASSOCIATES
PH: 9387 4441

TRAFFIC
GTA TRAFFIC
PH: 8448 1800

QUANTITY SURVEY
MBM CONSULTING
PH: 9270 1000

ARBORIST
SYDNEY ARBOR TREES
PH: 9666 6821

LANDSCAPE
SPACKMAN MOSSOP MICHAELS
PH: 9361 4549

SERVICES ENGINEERS
ADP CONSULTING
PH:

LEGEND

NORTH

DO NOT SCALE DRAWINGS. USE FIGURED DIMENSIONS ONLY. VERIFY ALL DIMENSIONS ON SITE. REFER ANY DISCREPANCIES TO THE ARCHITECT BEFORE DRAWING THE INFORMATION ON IT AND THE DESIGN ARE COPYRIGHT OF LAHZ NIMMO ARCHITECTS PTY LTD

CLIENT
Taronga Zoo

PROJECT TITLE
Upper Australia Exhibit

NOT FOR CONSTRUCTION

SCALE CHECK 5 10

lahznimmo architects
Suite 404, Flourmill Studios
3 Gladstone St
Newtown NSW 2042 Australia
T 02 9550 5200
F 02 9550 5233
www.lahznimmo.com

REVIEW	DIRECTOR SIGNATURE	DATE
TENDER		
CONST.		

TITLE
BOUNDARY FENCE

DRAWN	PLOT DATE	SCALE @A1
PL	12/03/2021	
CHECKED	PROJECT NO.	DRAWING NO.
SK	18-16	A-DA-2-04

REV. NO. 01

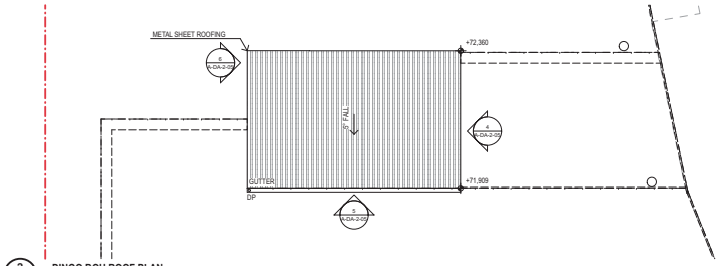

2 DINGO BOH ROOF PLAN
1:100

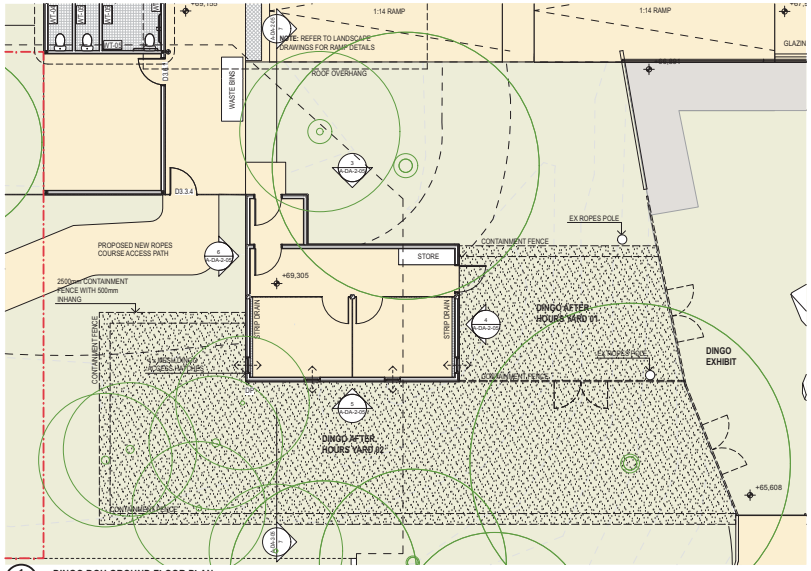

1 DINGO BOH GROUND FLOOR PLAN
1:100

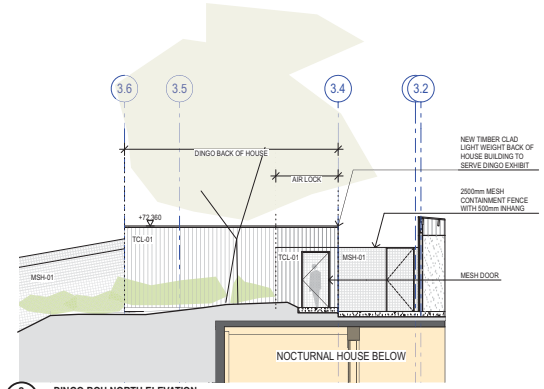

3 DINGO BOH NORTH ELEVATION
1:100

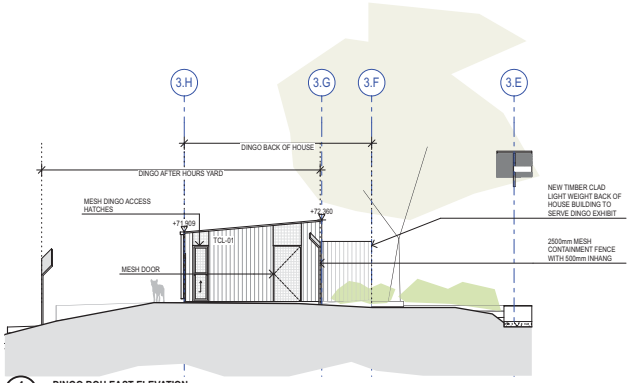

4 DINGO BOH EAST ELEVATION
1:100

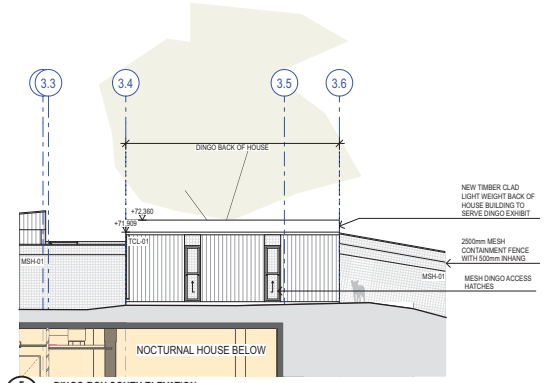

5 DINGO BOH SOUTH ELEVATION
1:100

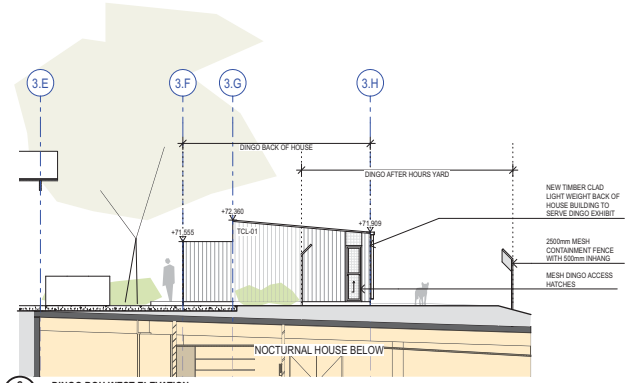

6 DINGO BOH WEST ELEVATION
1:100

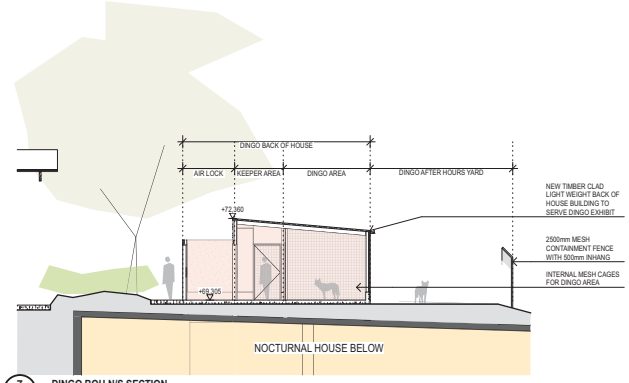

7 DINGO BOH N/S SECTION
1:100

NSW GOVERNMENT | Planning, Industry & Environment

Issued under the Environmental Planning and Assessment Act 1979

Approved Section 4.55 (1A) Modification Application

No: SSD 10456 MOD 1 Granted on 27 August 2021

Signed: LC Sheet No: 7 of 15

REV	DESCRIPTION	DATE
01	ISSUE FOR SSDA MODIFICATION	12.03.21
02	SSDA MODIFICATION - UPDATE	22.06.21

AMENDMENTS IN CURRENT REVISION (SHOWN CLOUDED ON DRAWINGS)

No.	AMENDMENT DESCRIPTION

STRUCTURE / CIVIL SDA STRUCTURES PH: 9810 6911	**STORMWATER** WARREN SMITH & PARTNERS PH: 9299 1312	**BCA / ACCESS** MATT SHUTER & ASSOCIATES PH: 9387 4441	**TRAFFIC** GTA TRAFFIC PH: 8448 1800
QUANTITY SURVEY MBM CONSULTING PH: 9270 1000	**ARBORIST** SYDNEY ARBOR TREES PH: 9666 6821	**LANDSCAPE** SPACKMAN MOSSOP MICHAELS PH: 9361 4549	**SERVICES ENGINEERS** ADP CONSULTING PH:

LEGEND

NORTH

DO NOT SCALE DRAWINGS. USE FIGURED DIMENSIONS ONLY. VERIFY ALL DIMENSIONS ON SITE. REFER ANY DISCREPANCIES TO THE ARCHITECT BEFORE PROCEEDING. THE INFORMATION ON IT AND THE DESIGN ARE COPYRIGHT OF LAHZ NIMMO ARCHITECTS PTY LTD

CLIENT: Taronga Zoo

PROJECT TITLE: Upper Australia Exhibit

NOT FOR CONSTRUCTION

SCALE CHECK 5 10

lahznimmo architects
Suite 404, Fleurmill Studios
3 Gladstone St
Newtown NSW 2042 Australia
T 02 9550 5200
F 02 9550 5233
www.lahznimmo.com

REVIEW	DIRECTOR SIGNATURE	DATE
TENDER		
CONST.		

TITLE: DINGO EXHIBIT

DRAWN	PLOT DATE	SCALE @A1
PL	22/6/21	1:100
CHECKED	PROJECT NO.	DRAWING NO.	REV. NO.
SK	18-16	A - D A - 2 - 0 5	02

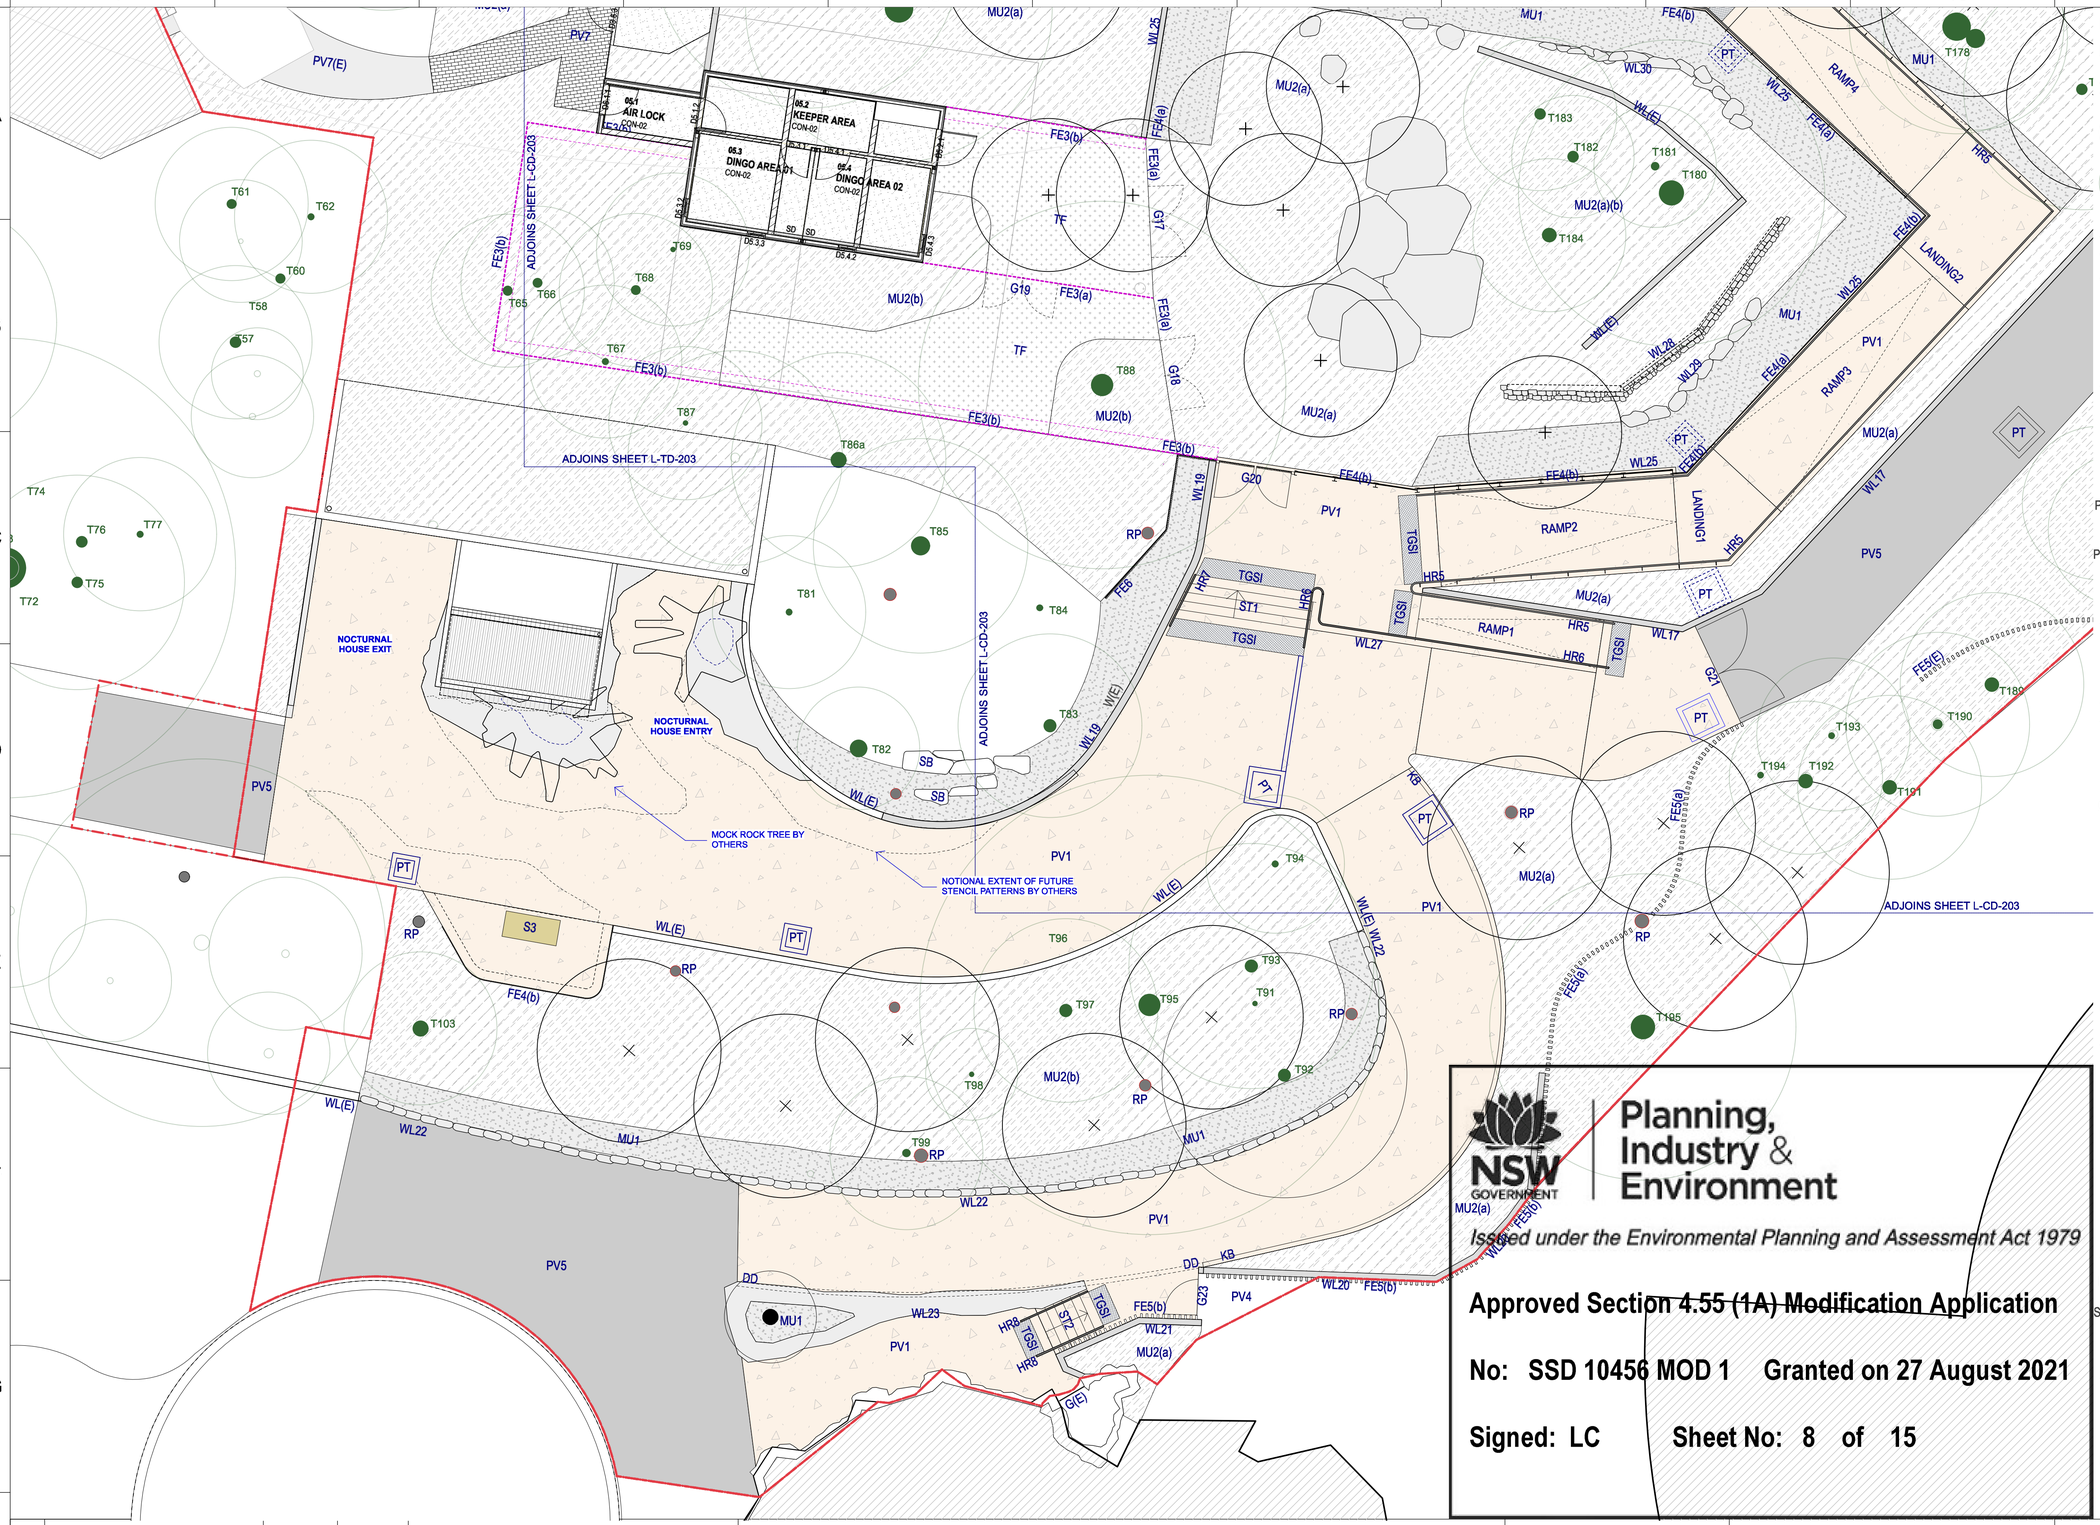

LEGEND

BOUNDARIES

- EXTENT OF WORKS

TREES

- PROPOSED TREE (REFER PLANTING PLAN)
- EXISTING TREE RETAINED AND PROTECTED

LANDSCAPE WALLS & EDGES

WALL (WL#)	WALL NUMBER
WL(E)	EXISTING WALL RETAINED
E1	EDGE TYPE 1 - STEEL EDGE
E2	EDGE TYPE 2 - FLUSH CONCRETE SPOON DRAIN
E3	EDGE TYPE 3 - HARDWOOD TIMBER SLEEPER EDGE

LANDSCAPE FINISHES

PV1	EXPOSED AGGREGATE CONCRETE PAVING
PV2	EXPOSED AGGREGATE CONCRETE PAVING WITH SAND BLASTING
PV3	BROOM FINISH CONCRETE
PV4	CONCRETE PAVING TO MATCH RETREAT PAVING
PV4(E)	EXISTING RETREAT PAVING
PV5	ASPHALT
PV5 (E)	EXISTING ASPHALT
PV6	DECOMPOSED GRANITE
PV7	BRICK PAVING
TGSI	TACTILE GROUND SURFACE INDICATORS
MU1	MULCH TYPE 1 - SANDSTONE SPALLS
MU2a/b	MULCH TYPE 2 - HARDWOOD MULCH
SD	SAND
TF	TURF
KB	CONCRETE KERB
DD	DISH DRAIN

CONTAINMENTS AND FENCES

FE1a/b	FENCE TYPE 1 - SOLID STEEL CONTAINMENT
FE2	FENCE TYPE 2 - CYCLONE FENCE WITH BRUSH FACING
FE2(E)	FENCE TYPE 2 - EXISTING CYCLONE FENCE WITH BRUSH FACING TO BE RETAINED
FE3a/b	FENCE TYPE 3 - CYCLONE FENCE WITH BLACK PVC COATING
FE4a/b	FENCE TYPE 4 - SOLID STEEL AND GLASS BALUSTRADE
FE5	FENCE TYPE 5 - TIMBER PALISADE FENCE
FE6	FENCE TYPE 6 - TIMBER PICKET FENCING
GATE(G#)	GATE NUMBERS

LANDSCAPE FEATURE ELEMENTS

BW	BOARDWALK
SB	SANDSTONE BOULDERS
MRK	MOCKROCK
LG	TIMBER LOG
DP	MOCK ROCK DRINKING POND
RKS	INDICATIVE ROCK SHELTER LOCATION (TO BE POSITIONED ON SITE WITH TZ)
KP	INDICATIVE KOALA PERCHING LOCATION (TO BE POSITIONED ON SITE WITH TZ)

FURNITURE AND FIXTURES

HR#	HANDRAIL
S1 S2 S3	SEATING TYPE 1/ 2/ 3
PT	STORMWATER PITS (REFER STORMWATER DRAWINGS)

EXISTING SITE ELEMENTS

ER	EXISTING ROCKSHELF RETAINED AND PROTECTED
EE	EXISTING POND EDGE RETAINED AND PROTECTED
RP	EXISTING ROPES COURSE POLE RETAINED AND PROTECTED
EPT	EXISTING STORMWATER PITS

NSW GOVERNMENT | Planning, Industry & Environment

Issued under the Environmental Planning and Assessment Act 1979

Approved Section ~~4.55 (1A) Modification Application~~

No: SSD 10456 MOD 1 Granted on 27 August 2021

Signed: LC Sheet No: 8 of 15

REV	DESCRIPTION	DATE	APPROVED
A	CONTRACT/CONSTRUCTION DOCUMENTATION	15/07/2021	MS
04	100% TENDER DOCUMENTATION	28/05/2021	MS
03	95% TENDER DOCUMENTATION	30/04/2021	MS
02	75% TENDER DOCUMENTATION	19/03/2021	MS
01	50% TENDER DOCUMENTATION	12/02/2021	MS

REVISION HISTORY

GENERAL NOTES

1. Do not scale from this drawing. Use figured dimensions only.
2. Verify all dimensions on site. Refer any discrepencies to the Principal's Representative for resolution before proceeding.
3. If this drawing is unclear, ask for direction from the Principal's Representative.
4. Site check the location of utilities and services prior to the commencement of works. Refer any discrepencies to the Principal's Representative for resolution.

© This drawing is Copyright and may not be used, reproduced or copied wholly or in part without written permission from Spackman Mossop Michaels Pty Ltd. This drawing may only be used for the express purpose and project for which it has been created and delivered.

DESIGN TEAM
ARCHITECT
lahznimmo architects
Suite 404 Flourmill Studios
3 Gladstone St,
Newtown NSW 2042
PH 02 9550 5200

LANDSCAPE ARCHITECT
SMM
SPACKMAN MOSSOP MICHAELS
115 Flinders Street, Surry Hills NSW 2010
www.sm2group.com.au
info@sm2group.com.au
PH 02 9361 4549

CLIENT
TARONGA CONSERVATION SOCIETY AUSTRALIA

DRAWING STATUS
Contract Documentation

DESIGNED	JF/LZ
DRAWN	LZ
CHECKED	MS
SHEET SIZE	A1
SMM PROJECT NO.	18079
DATE DRAWN	15/07/2021
SCALE	1:100 @ A1
SIZE ON ORIGINAL	ORIGINAL IN COLOUR

NORTH

PROJECT
TARONGA ZOO UPPER AUSTRALIA HABITAT
Phase 2

DRAWING NAME
LANDSCAPE DESIGN
GENERAL ARRANGEMENT PLAN - SHEET 4

DRAWING NUMBER L-CD-204
ISSUE A

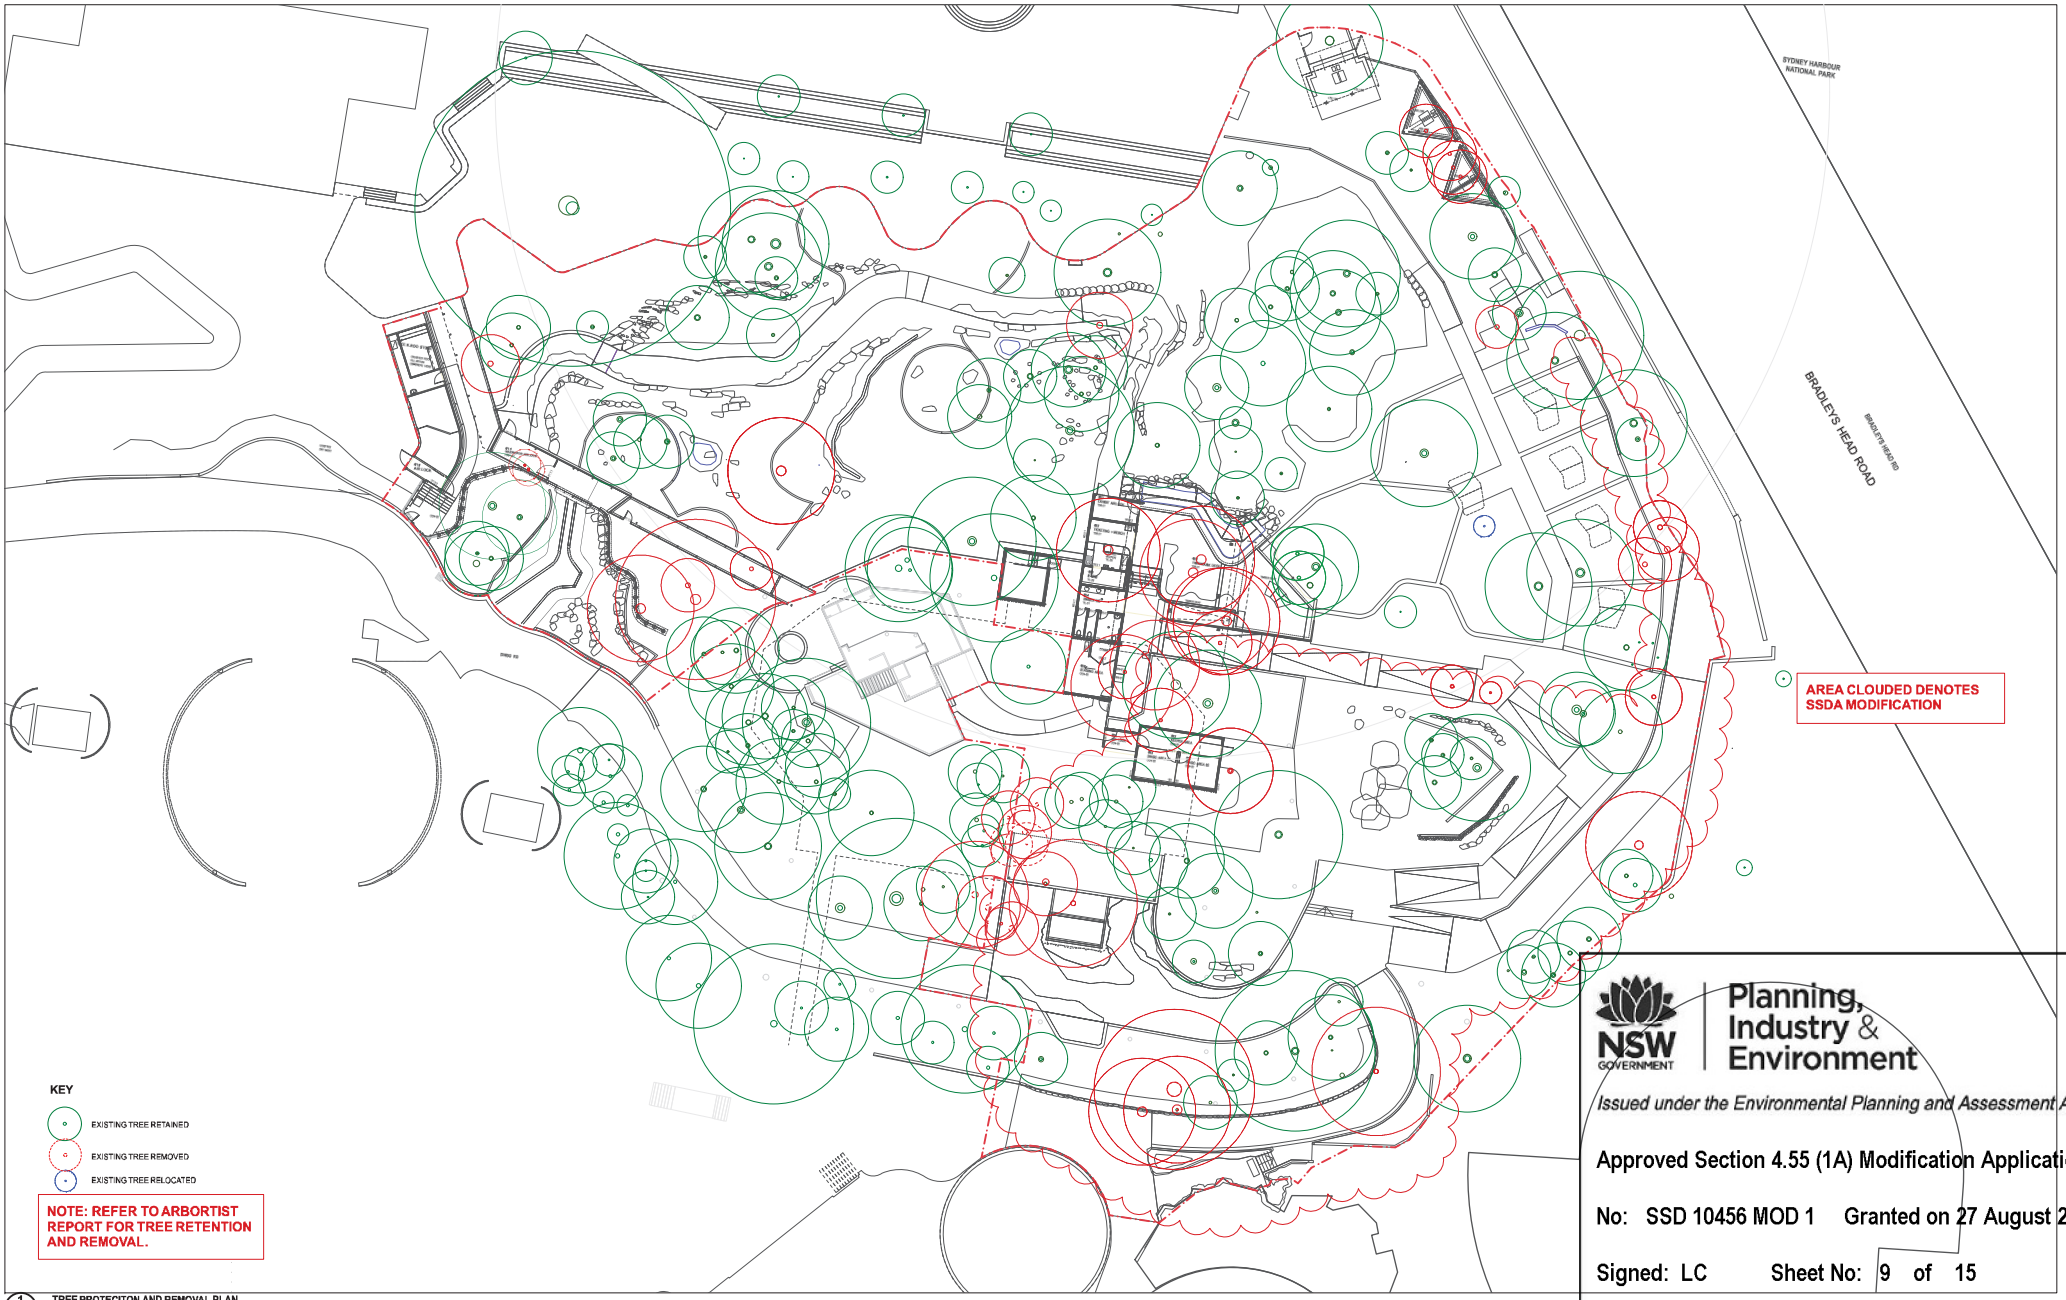

1 TREE PROTECITON AND REMOVAL PLAN
1:250

NSW GOVERNMENT Planning, Industry & Environment

Issued under the Environmental Planning and Assessment Act 1979

Approved Section 4.55 (1A) Modification Application

No: SSD 10456 MOD 1 Granted on 27 August 2021

Signed: LC Sheet No: 9 of 15

REV	DESCRIPTION	DATE
01	DRAFT SSDA ISSUE FOR COORDINATION	29.05.20
02	ISSUE FOR SSDA SUBMISSION	15.06.20
03	ISSUE FOR SSDA MODIFICATION	20.05.21
04	ISSUE FOR SSDA MODIFICATION	08.06.21
05	ISSUE FOR SSDA MODIFICATION	21.06.21

CIVIL: SDA STRUCTURES PH: 9810 8911
HYDRAULIC & CIVIL: WARREN SMITH & PARTNERS PH: 9259 1312
CONSTRUCTION MANAGEMENT: RPS CONSULTING PH: 8269 0200
TRAFFIC: GTA TRAFFIC PH: 8448 1800
QUANTITY SURVEY: MBM CONSULTING PH: 9270 1000
ARBORIST: SYDNEY ARBOR TREES PH: 8668 6821
LEGEND
NORTH
DO NOT SCALE DRAWINGS. USE FIGURED DIMENSIONS ONLY. VERIFY ALL DIMENSIONS ON SITE. REFER ANY DISCREPANCIES TO THE ARCHITECT. THIS DRAWING IS COPYRIGHT AND THE PROPERTY OF THE DESIGNATED CONSULTANT OF LAVIZ NAMOMURO ARCHITECTS PTY LTD
CLIENT: Taronga Zoo
PROJECT TITLE: Upper Australia Exhibit
SCALE CHECK 5 10
CONST
REVIEW | DIRECTOR SIGNATURE | DATE
TENDER

TITLE: TREE PROTECTION AND REMOVAL PLAN

DRAWN	PLOT DATE	SCALE @A1
LZ	21/06/2021	1:250
CHECKED	PROJECT NO.	DRAWING NO.	REV. NO.
JF	18-16	A-DA-2-07	05